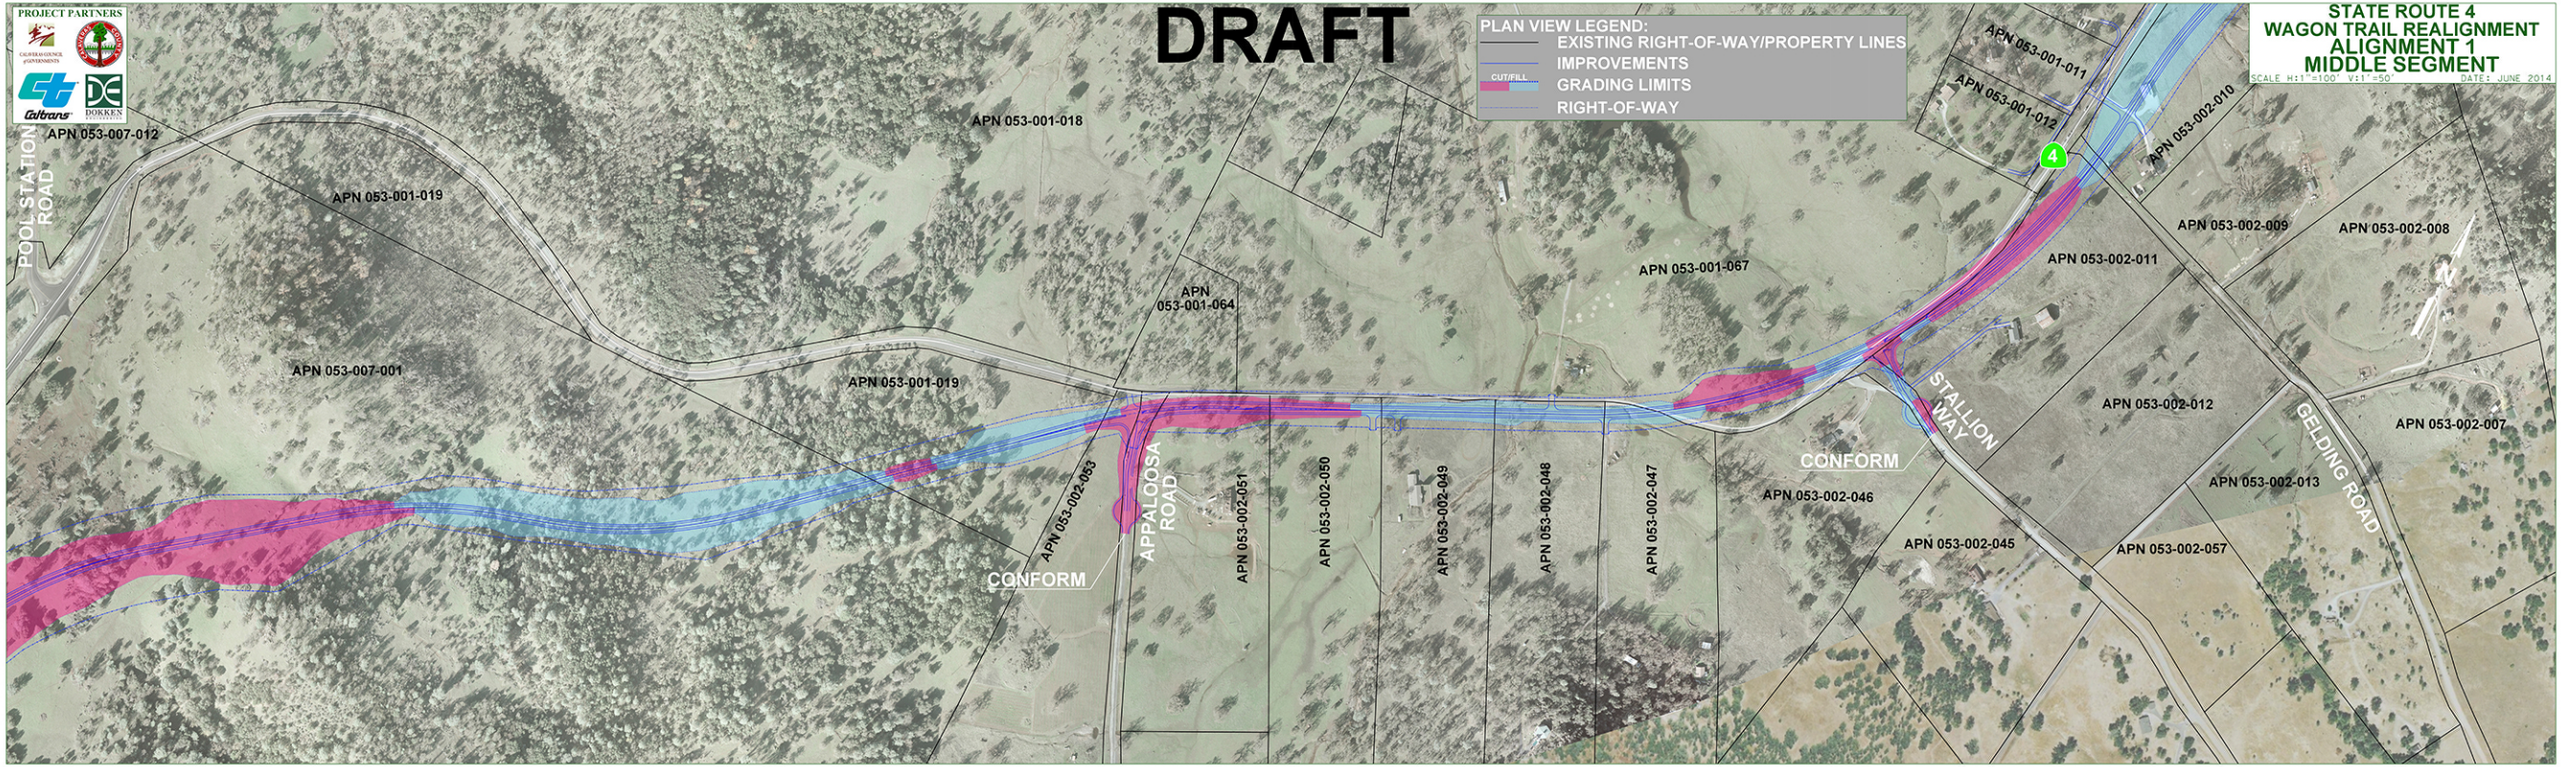
DRAFT
PROJECT PARTNERS
Caltrans
DOKKEN ENGINEERING
PLAN VIEW LEGEND:
EXISTING RIGHT-OF-WAY/PROPERTY LINES
IMPROVEMENTS
CUT/FILL
GRADING LIMITS
RIGHT-OF-WAY
STATE ROUTE 4
WAGON TRAIL REALIGNMENT
ALIGNMENT 1
MIDDLE SEGMENT
SCALE H:1"=100' V:1"=50'
DATE: JUNE 2014
POOL STATION ROAD
APPALOOSA ROAD
STALLION WAY
GELDING ROAD
CONFORM
CONFORM
APN 053-007-012
APN 053-001-019
APN 053-001-018
APN 053-001-064
APN 053-001-067
APN 053-001-011
APN 053-001-012
APN 053-002-010
APN 053-002-009
APN 053-002-008
APN 053-002-011
APN 053-007-001
APN 053-001-019
APN 053-002-053
APN 053-002-051
APN 053-002-050
APN 053-002-049
APN 053-002-048
APN 053-002-047
APN 053-002-046
APN 053-002-045
APN 053-002-012
APN 053-002-013
APN 053-002-057
APN 053-002-007
4