FOR EARTHWORK DEVELOPMENT ONLY

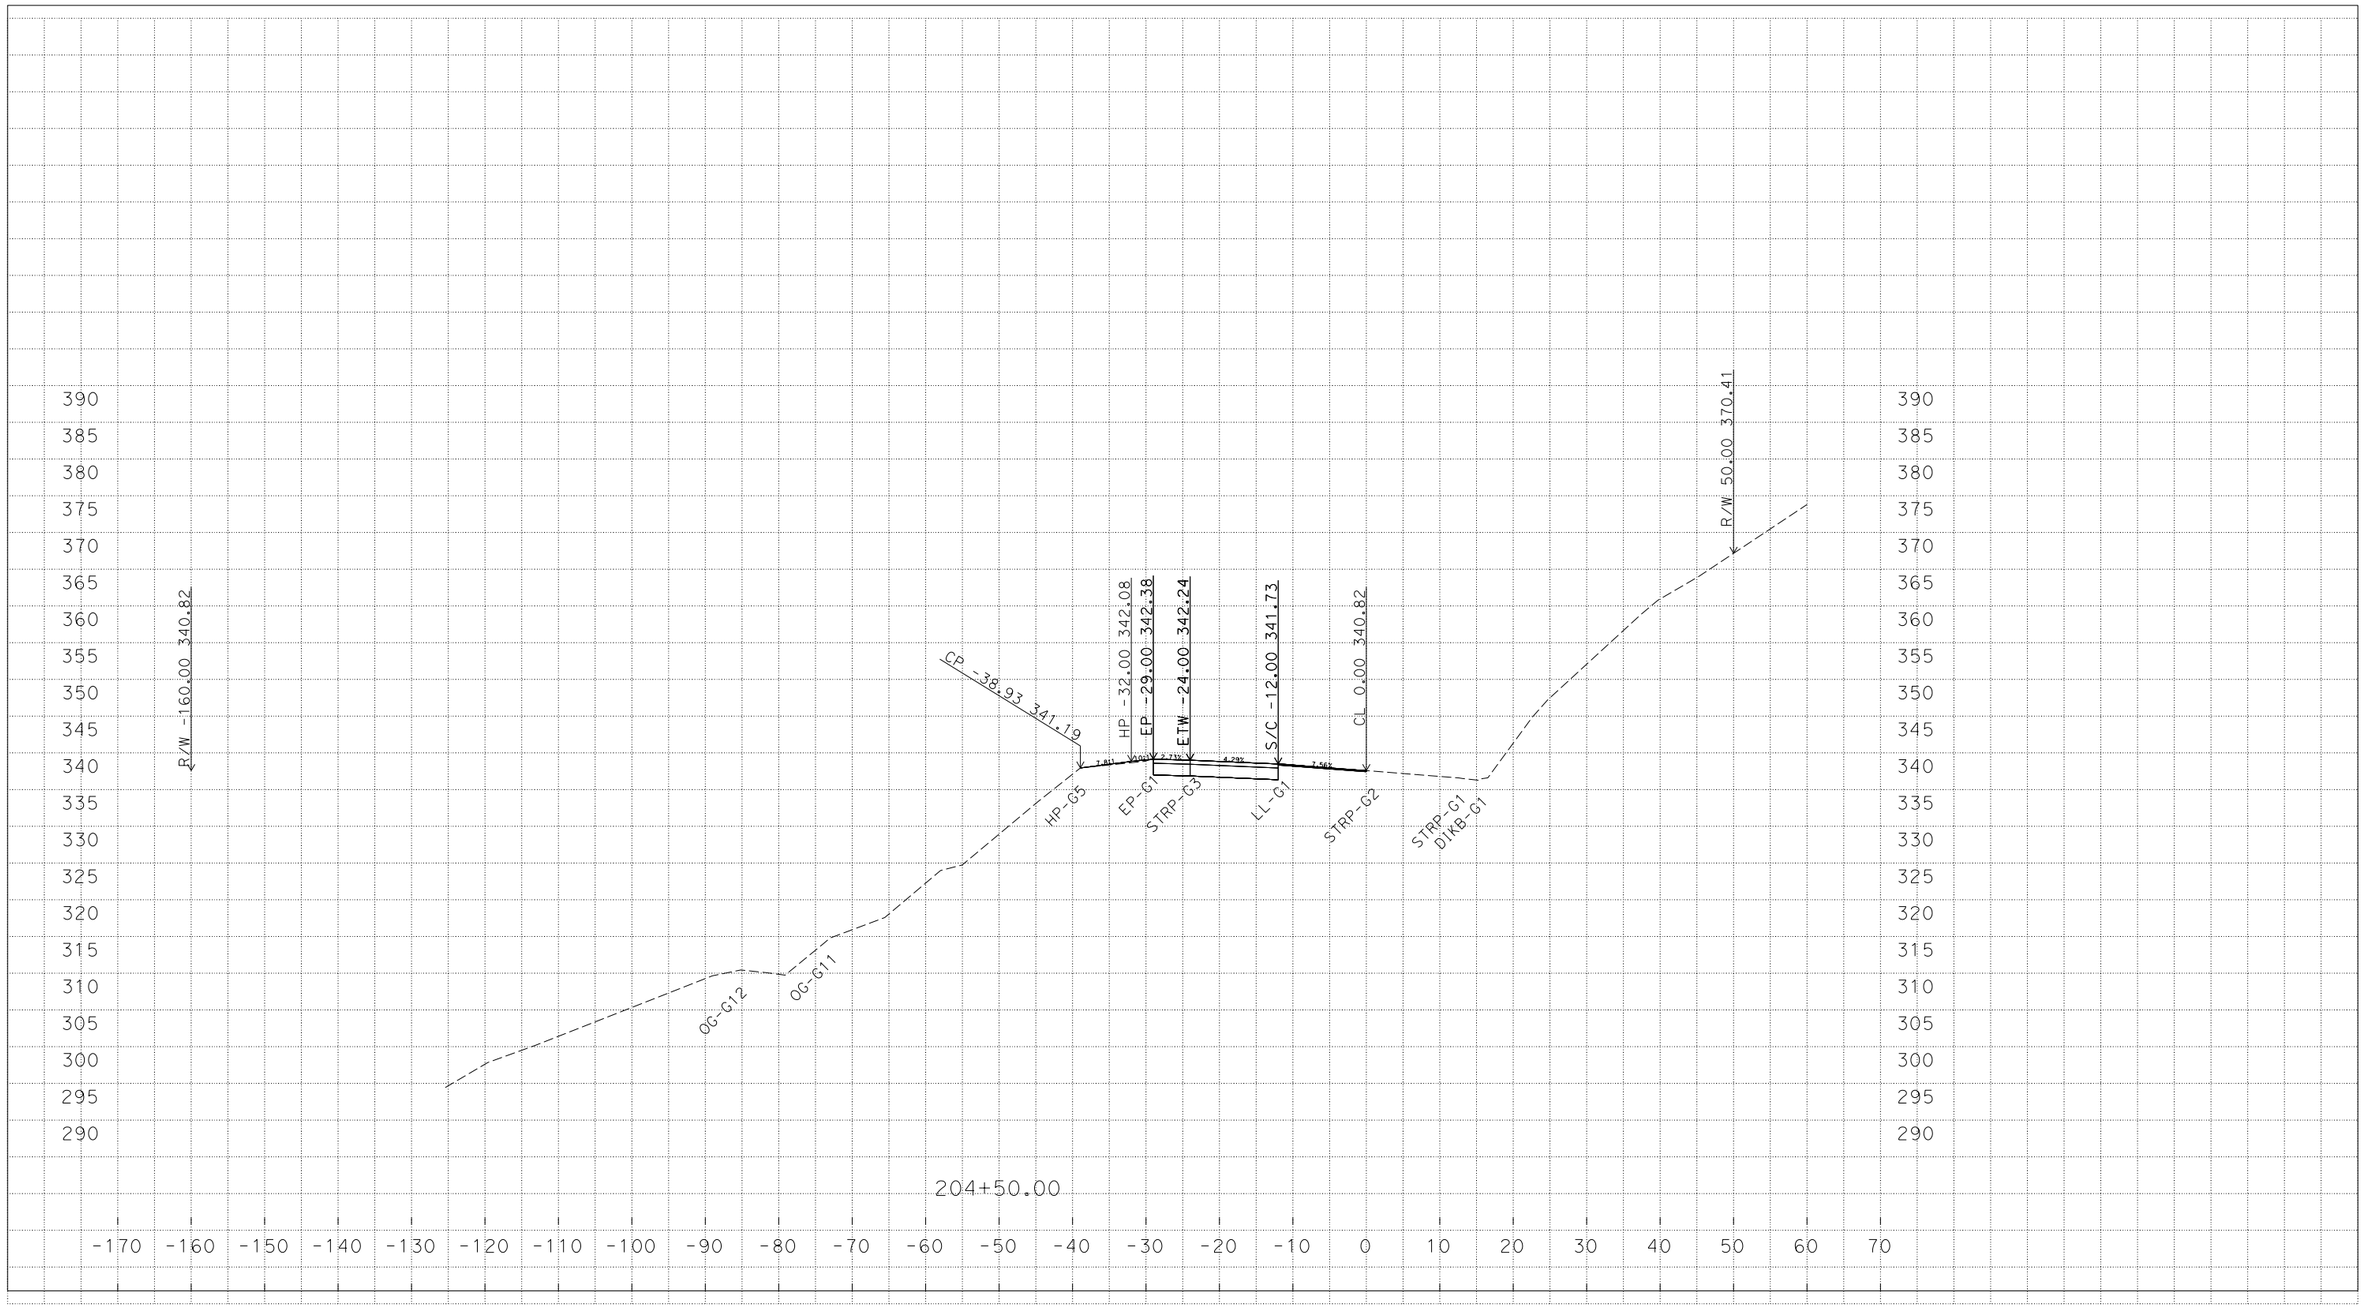

CROSS SECTIONS CREATED BY: DDW
DATE: 1/04/2016

Contract: 01-0B2904
Dist/Co/RTE/PM: 01/DN/101/22.9
Project ID: 01_1200_0113

ALL DIMENSIONS IN SURVEY FEET
SCALE RATIO: 1":10' HORIZ.
1":10' VERT.

"A2" LINE
CROSS SECTIONS
SHEET 1 OF 29

FOR EARTHWORK DEVELOPMENT ONLY

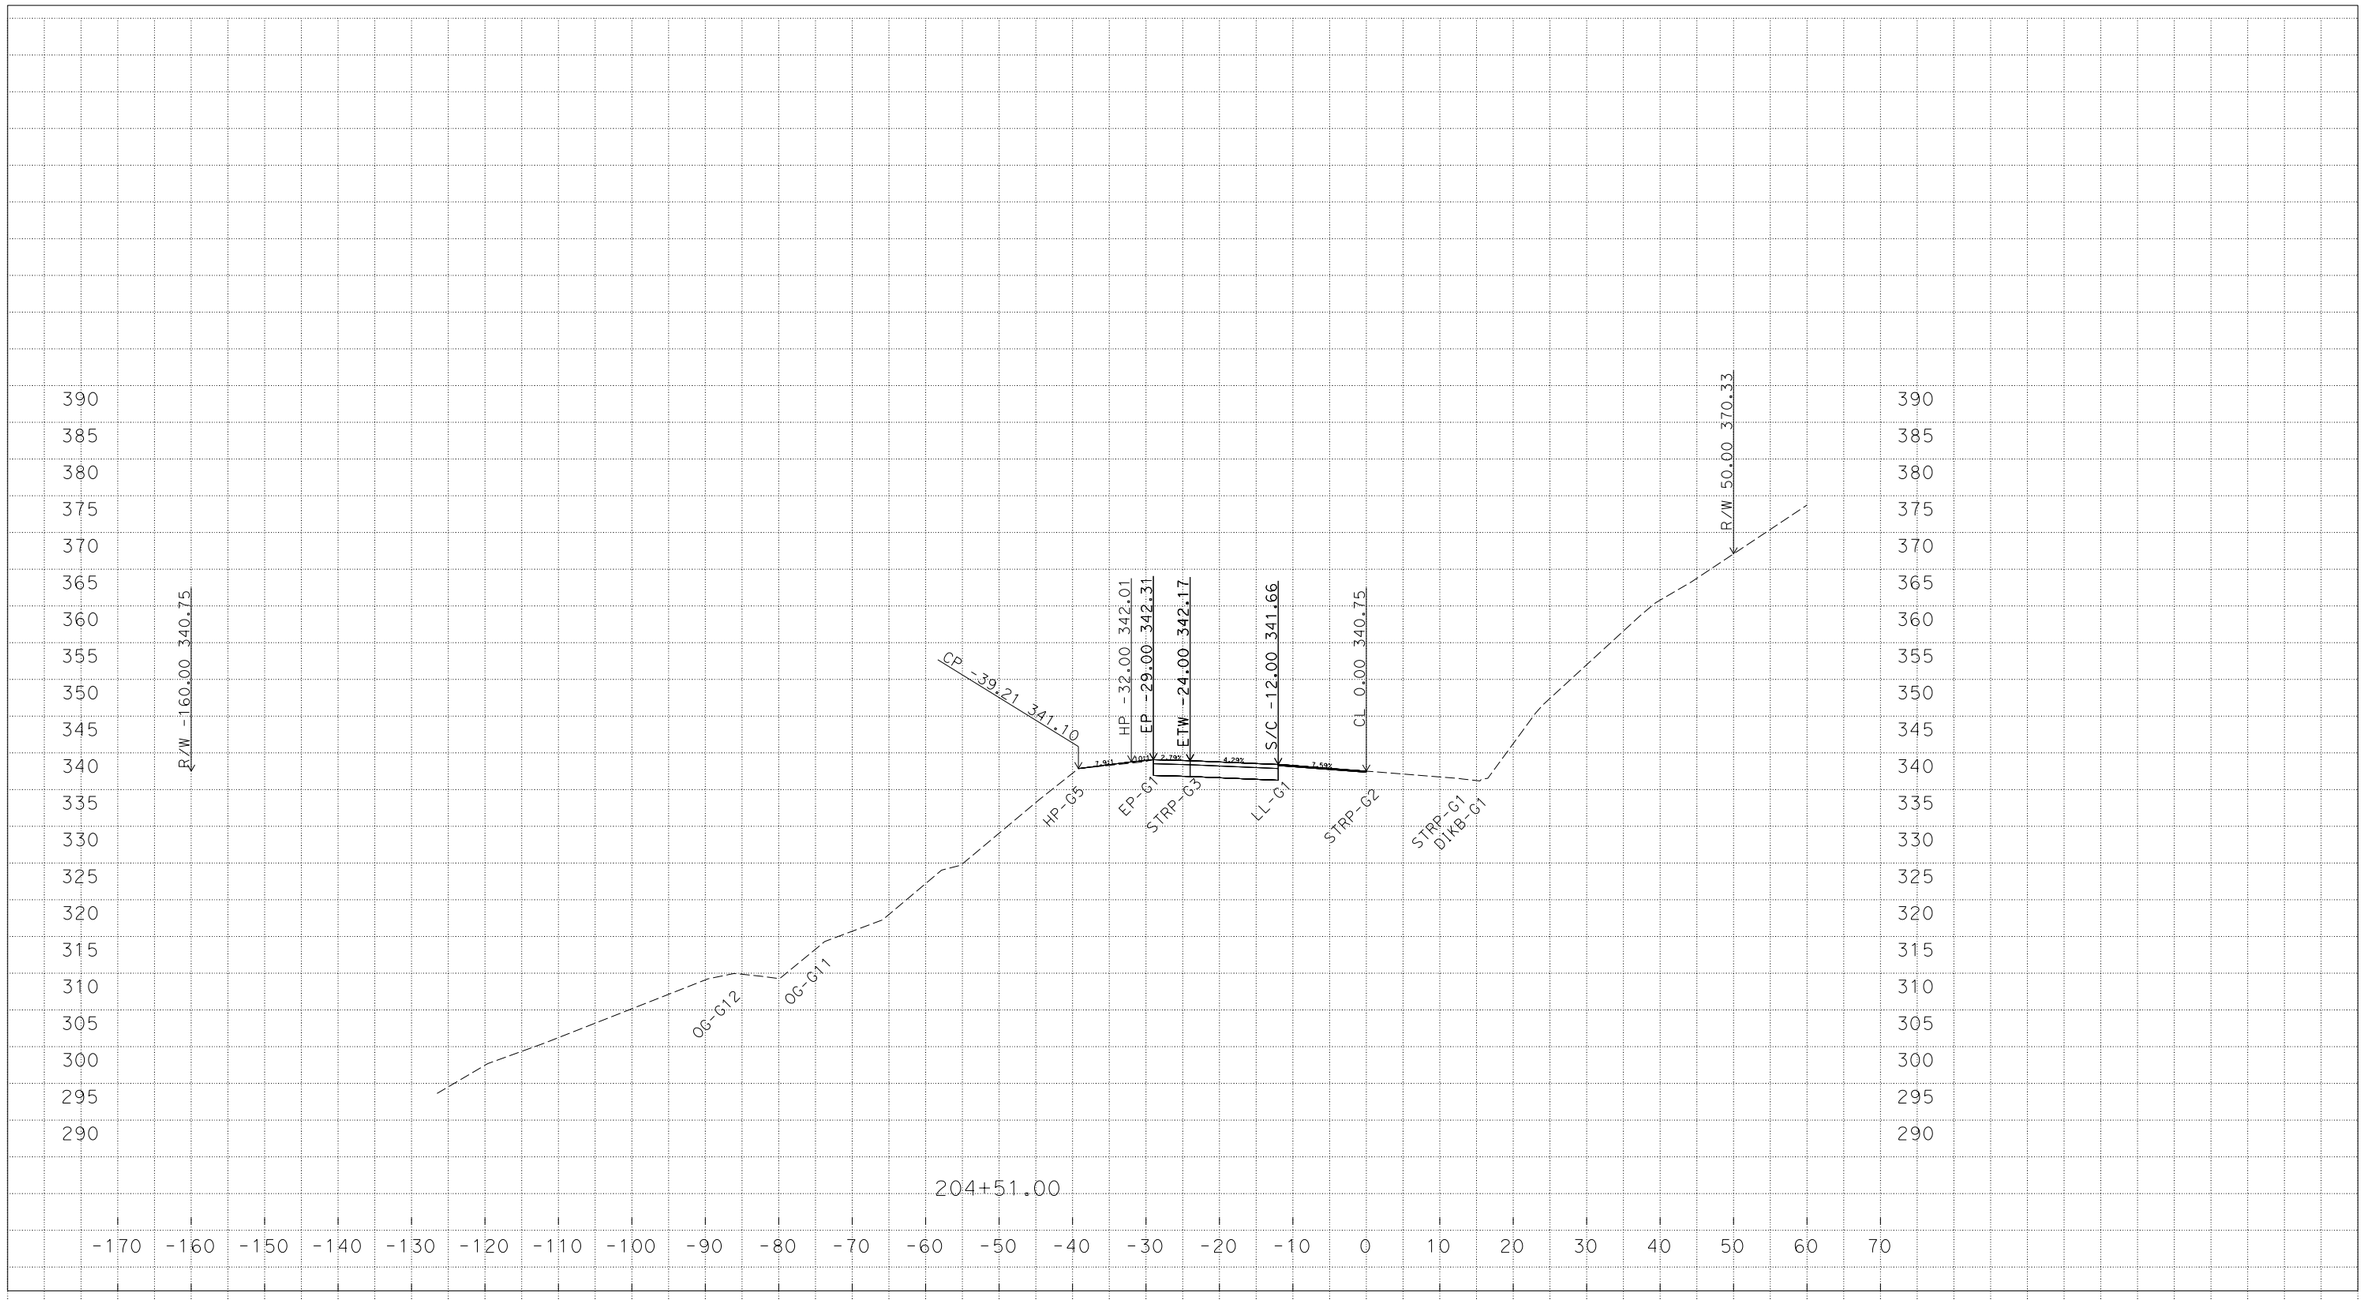

CROSS SECTIONS CREATED BY: DDW
DATE: 1/04/2016

Contract: 01-0B2904
Dist/Co/RTE/PM: 01/DN/101/22.9
Project ID: 01_1200_0113

ALL DIMENSIONS IN SURVEY FEET
SCALE RATIO: 1":10' HORIZ.
1":10' VERT.

"A2" LINE
CROSS SECTIONS
SHEET 2 OF 29

FOR EARTHWORK DEVELOPMENT ONLY

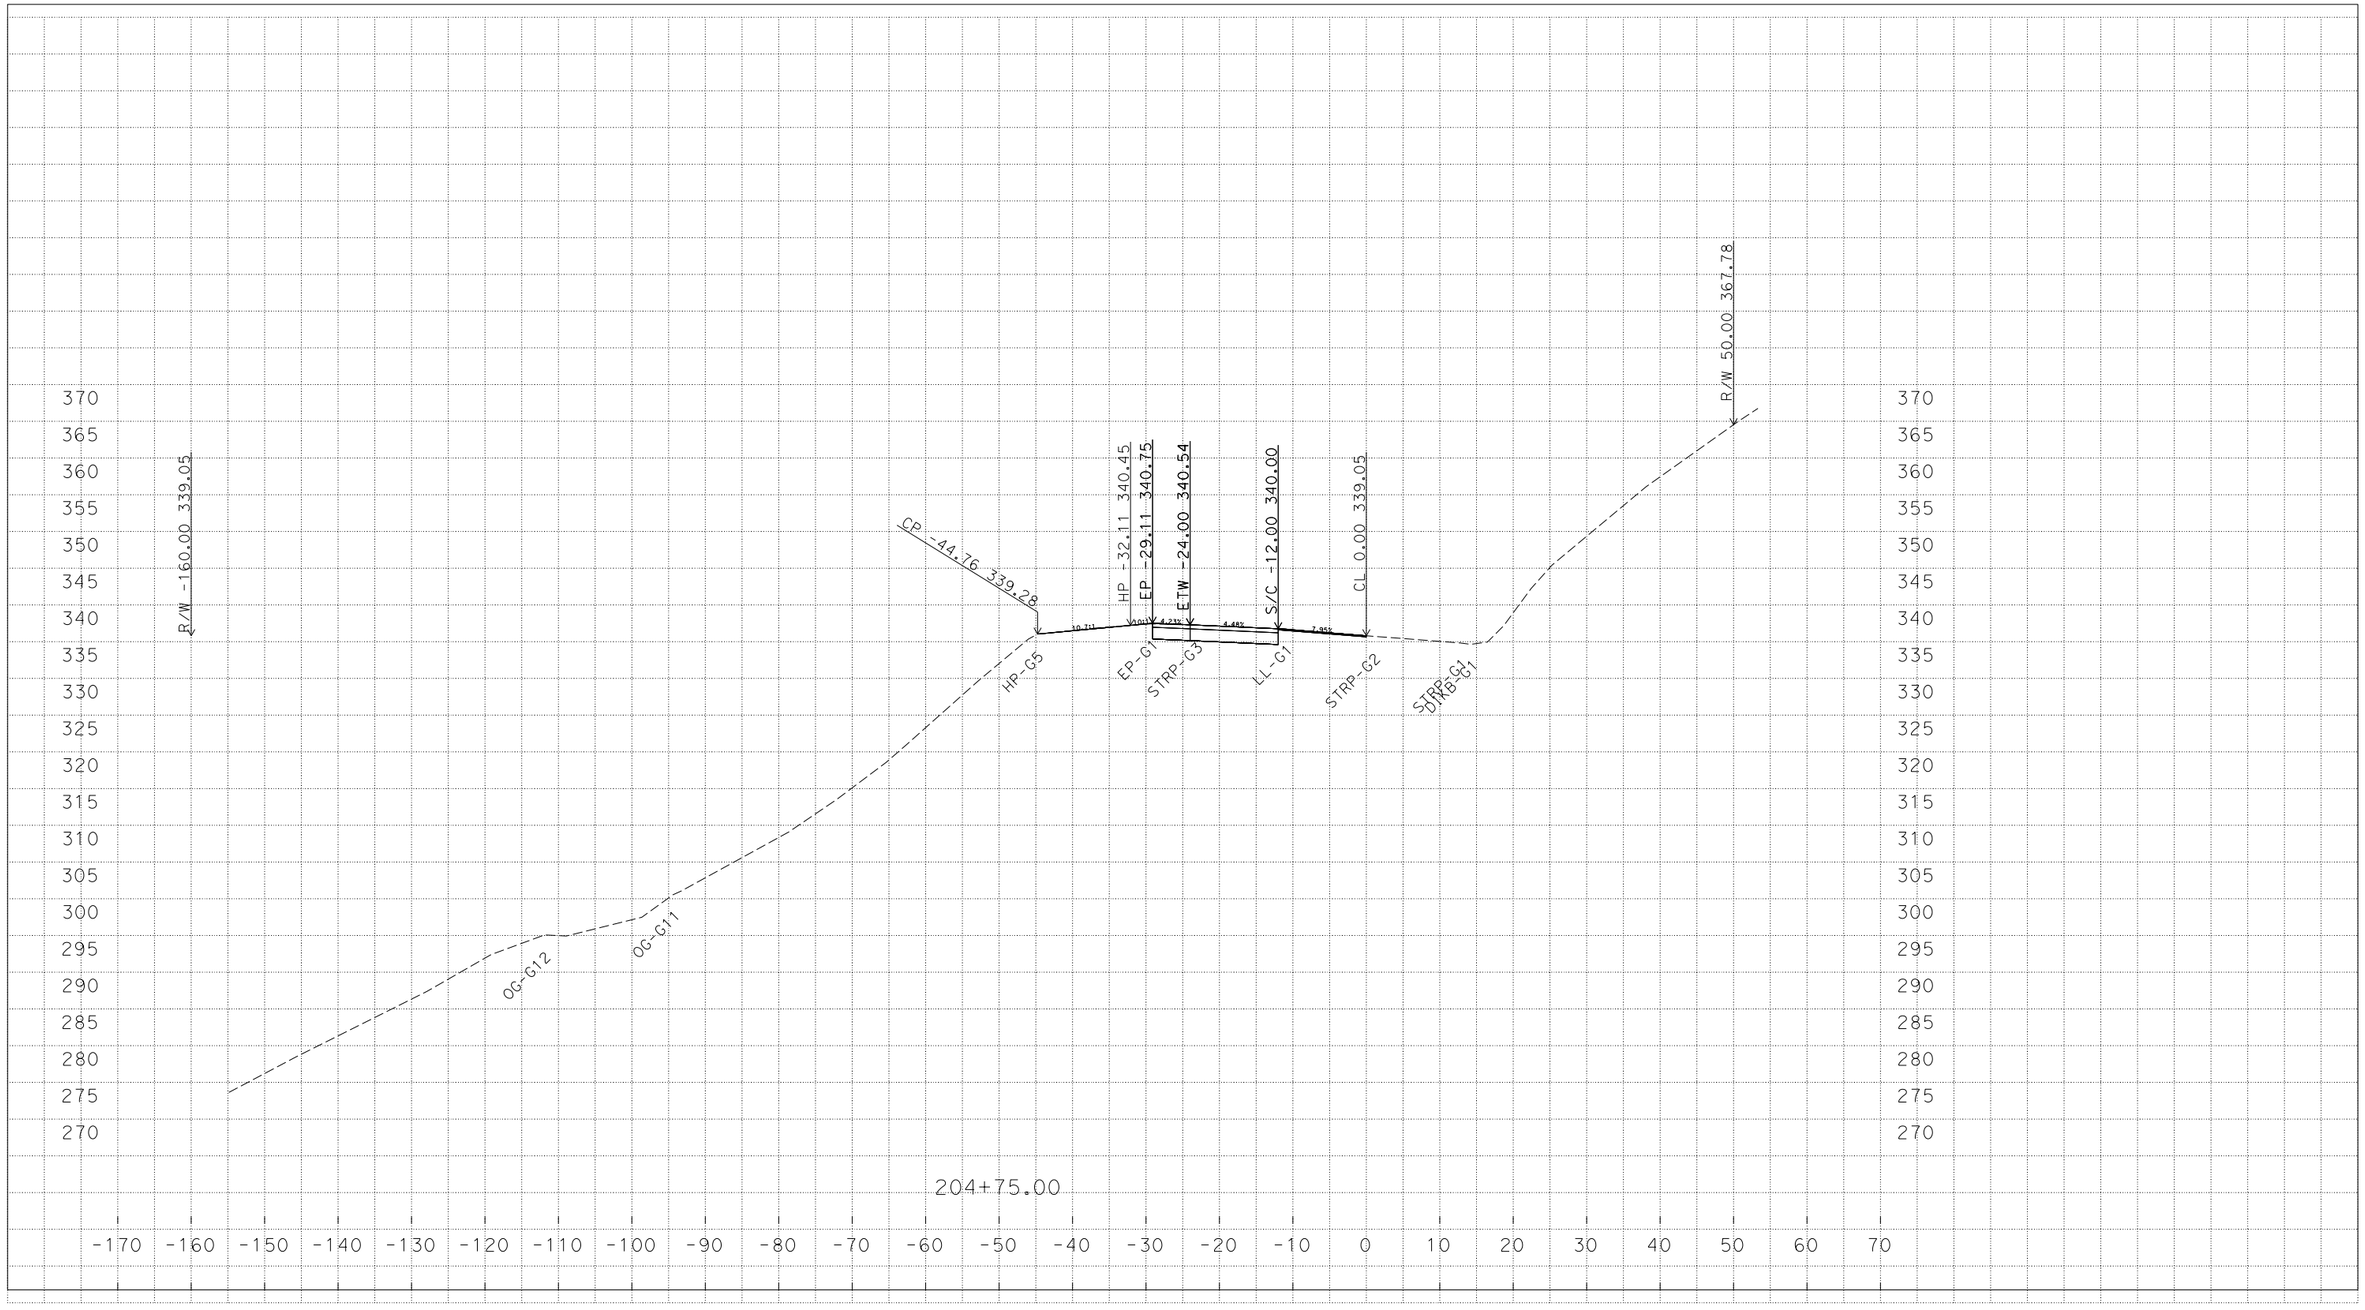

CROSS SECTIONS CREATED BY: DDW
DATE: 1/04/2016

Contract: 01-0B2904
Dist/Co/RTE/PM: 01/DN/101/22.9
Project ID: 01_1200_0113

ALL DIMENSIONS IN SURVEY FEET
SCALE RATIO: 1":10' HORIZ.
1":10' VERT.

"A2" LINE
CROSS SECTIONS
SHEET 3 OF 29

FOR EARTHWORK DEVELOPMENT ONLY

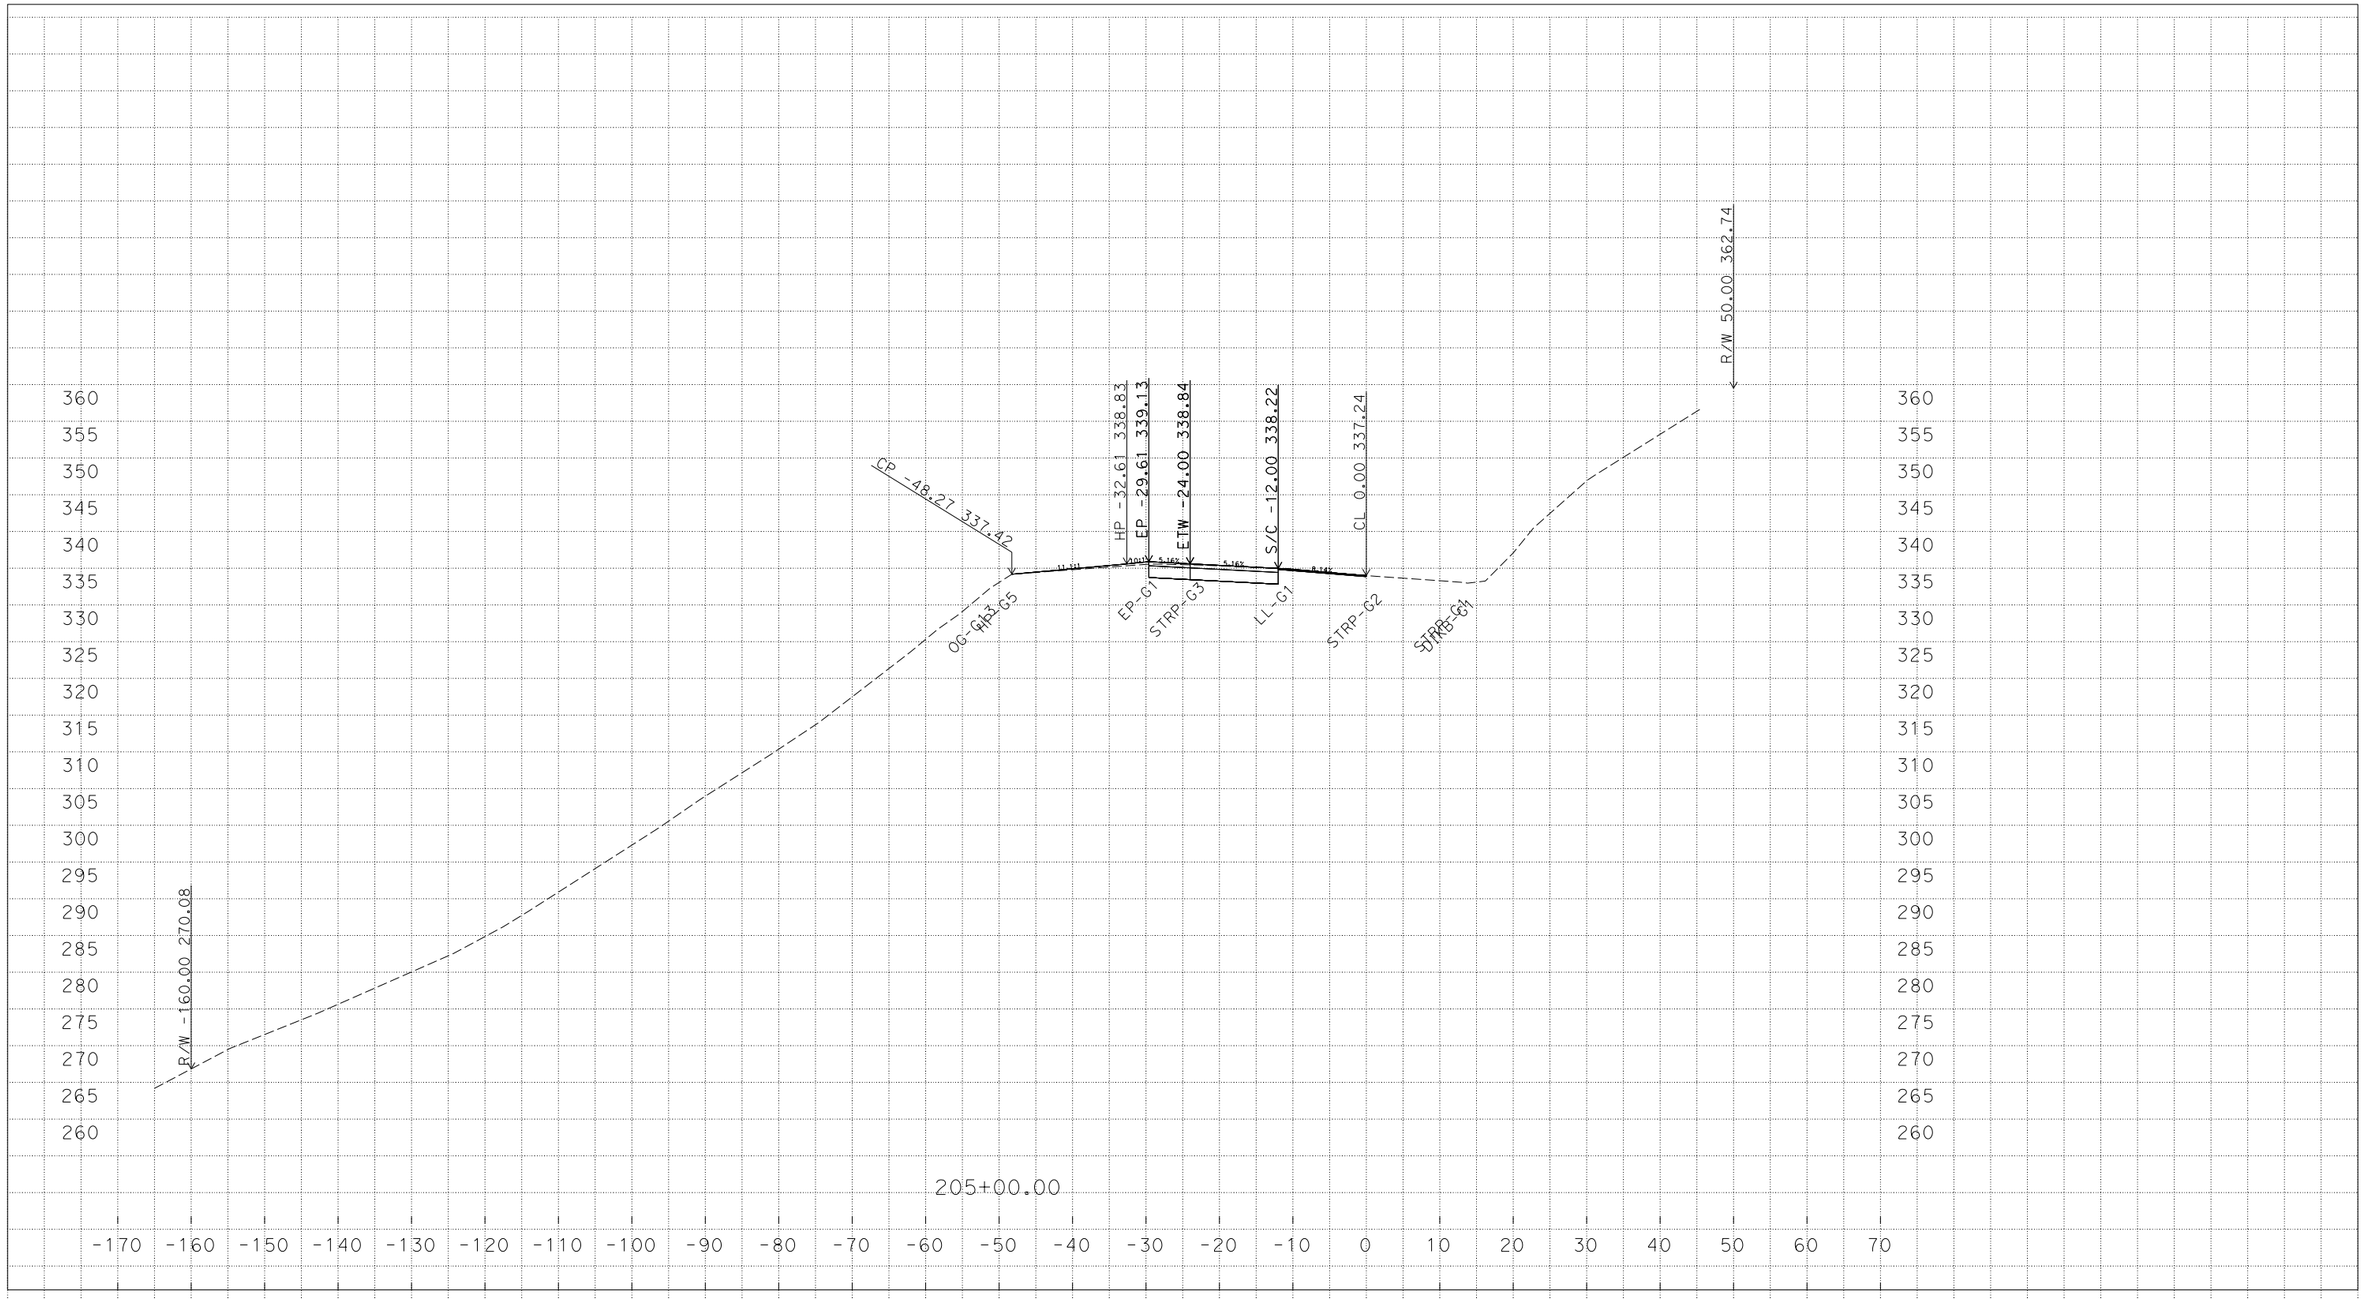

CROSS SECTIONS CREATED BY: DDW
DATE: 1/04/2016

Contract: 01-0B2904
Dist/Co/RTE/PM: 01/DN/101/22.9
Project ID: 01_1200_0113

ALL DIMENSIONS IN SURVEY FEET
SCALE RATIO: 1":10' HORIZ.
1":10' VERT.

"A2" LINE
CROSS SECTIONS

FOR EARTHWORK DEVELOPMENT ONLY

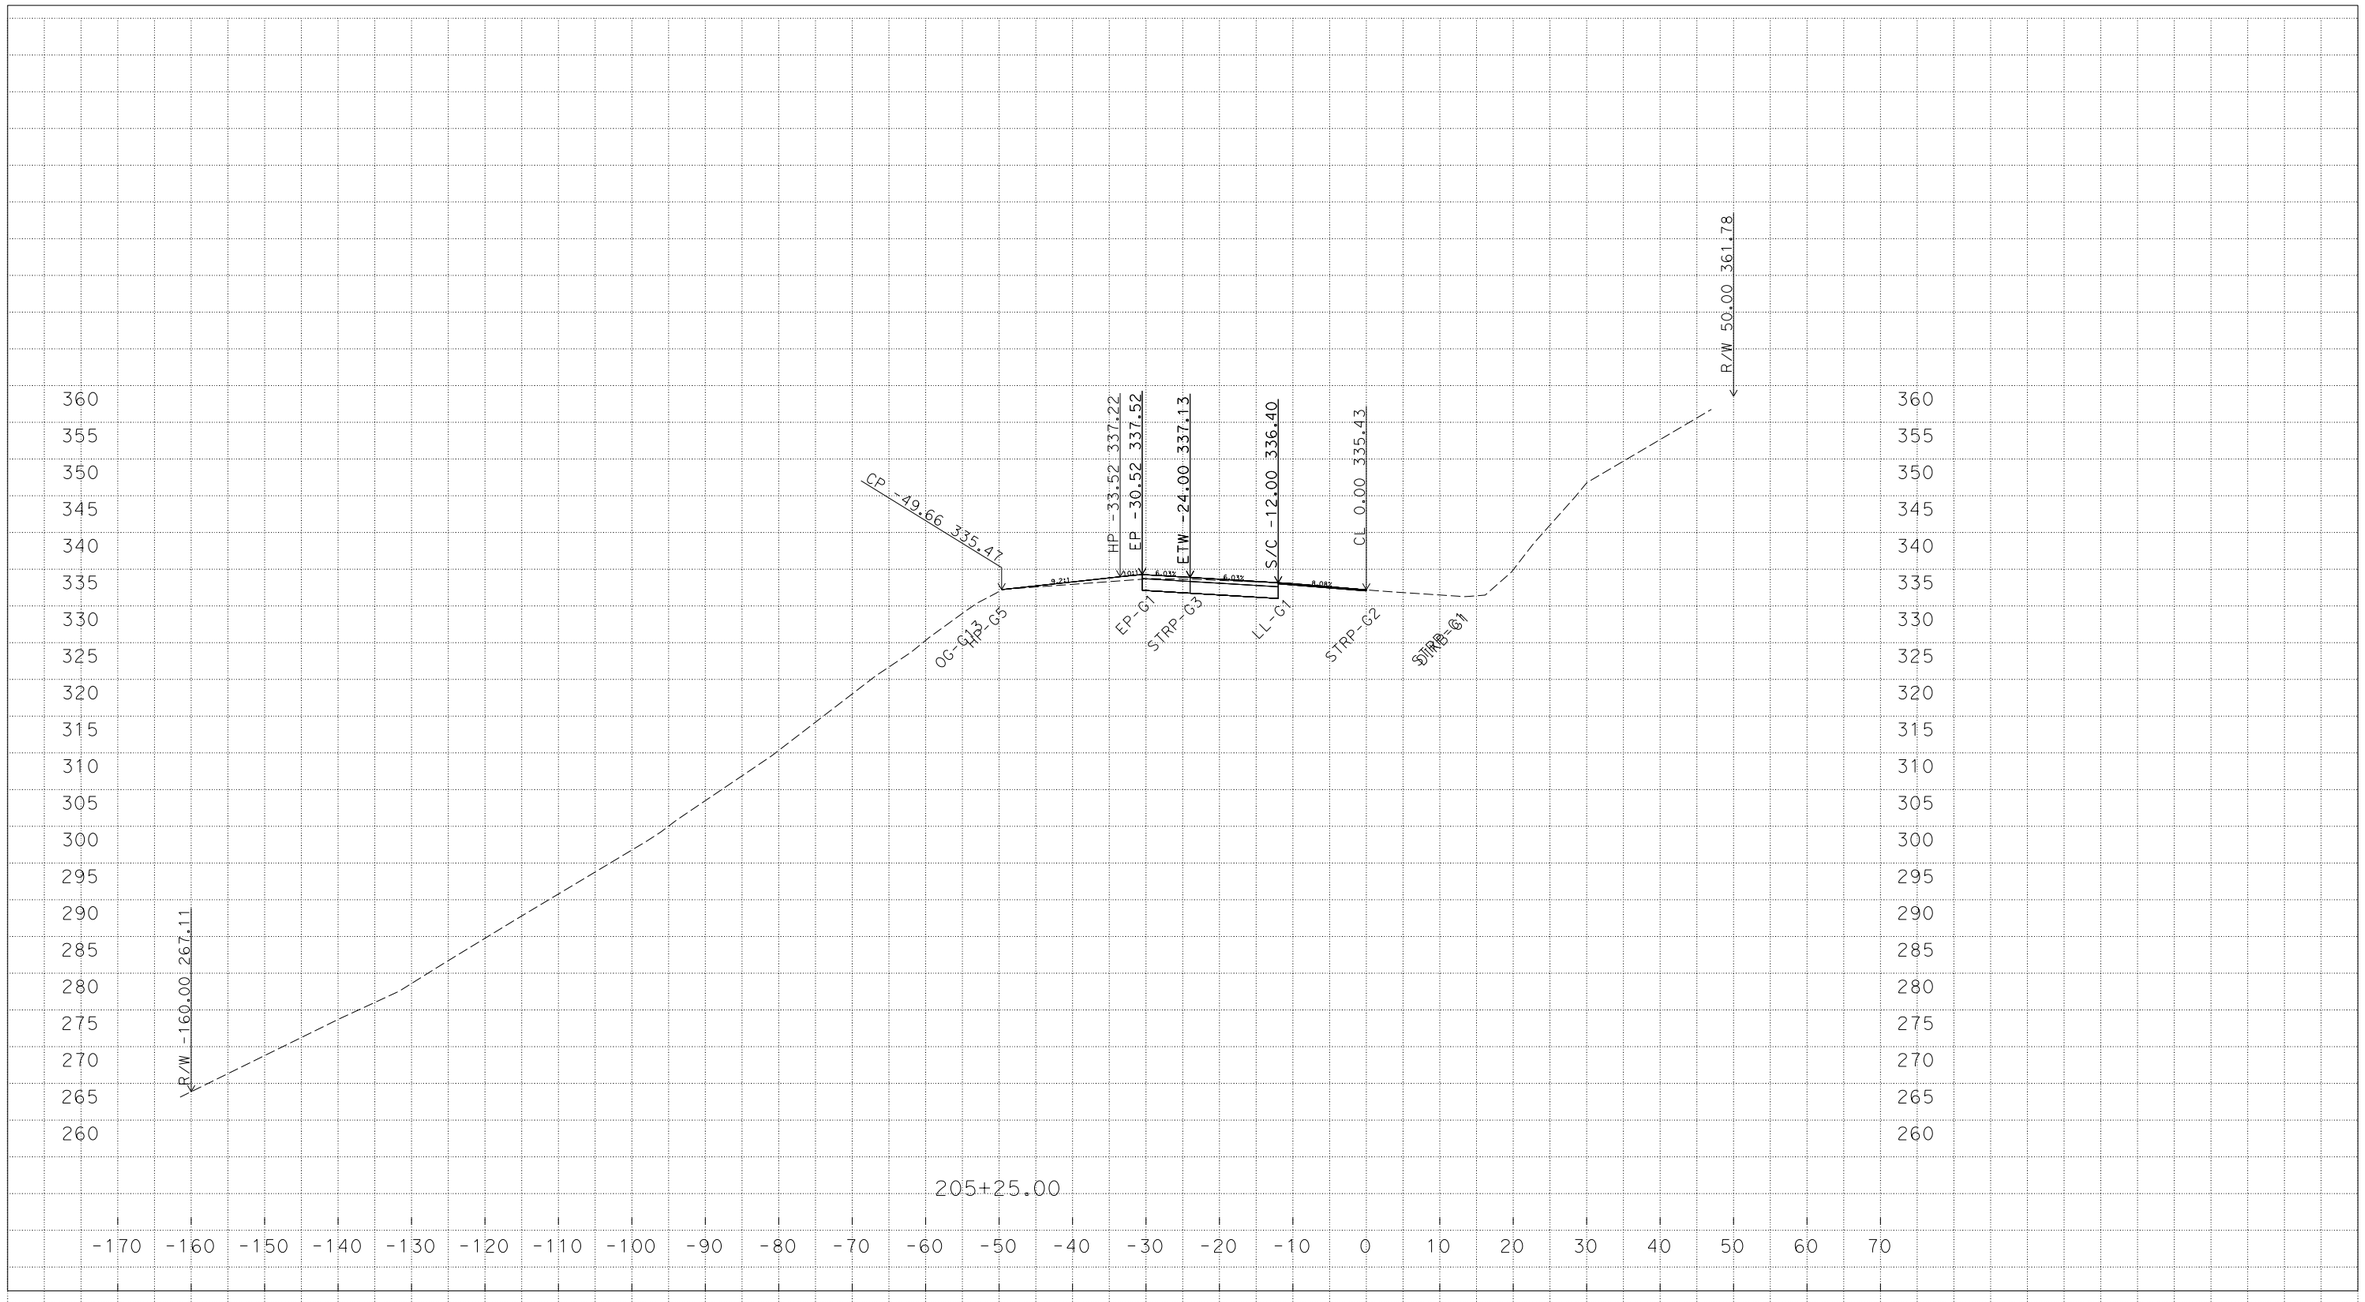

CROSS SECTIONS CREATED BY: DDW
DATE: 1/04/2016

Contract: 01-0B2904
Dist/Co/RTE/PM: 01/DN/101/22.9
Project ID: 01_1200_0113

ALL DIMENSIONS IN SURVEY FEET
SCALE RATIO: 1":10' HORIZ.
1":10' VERT.

"A2" LINE
CROSS SECTIONS

FOR EARTHWORK DEVELOPMENT ONLY

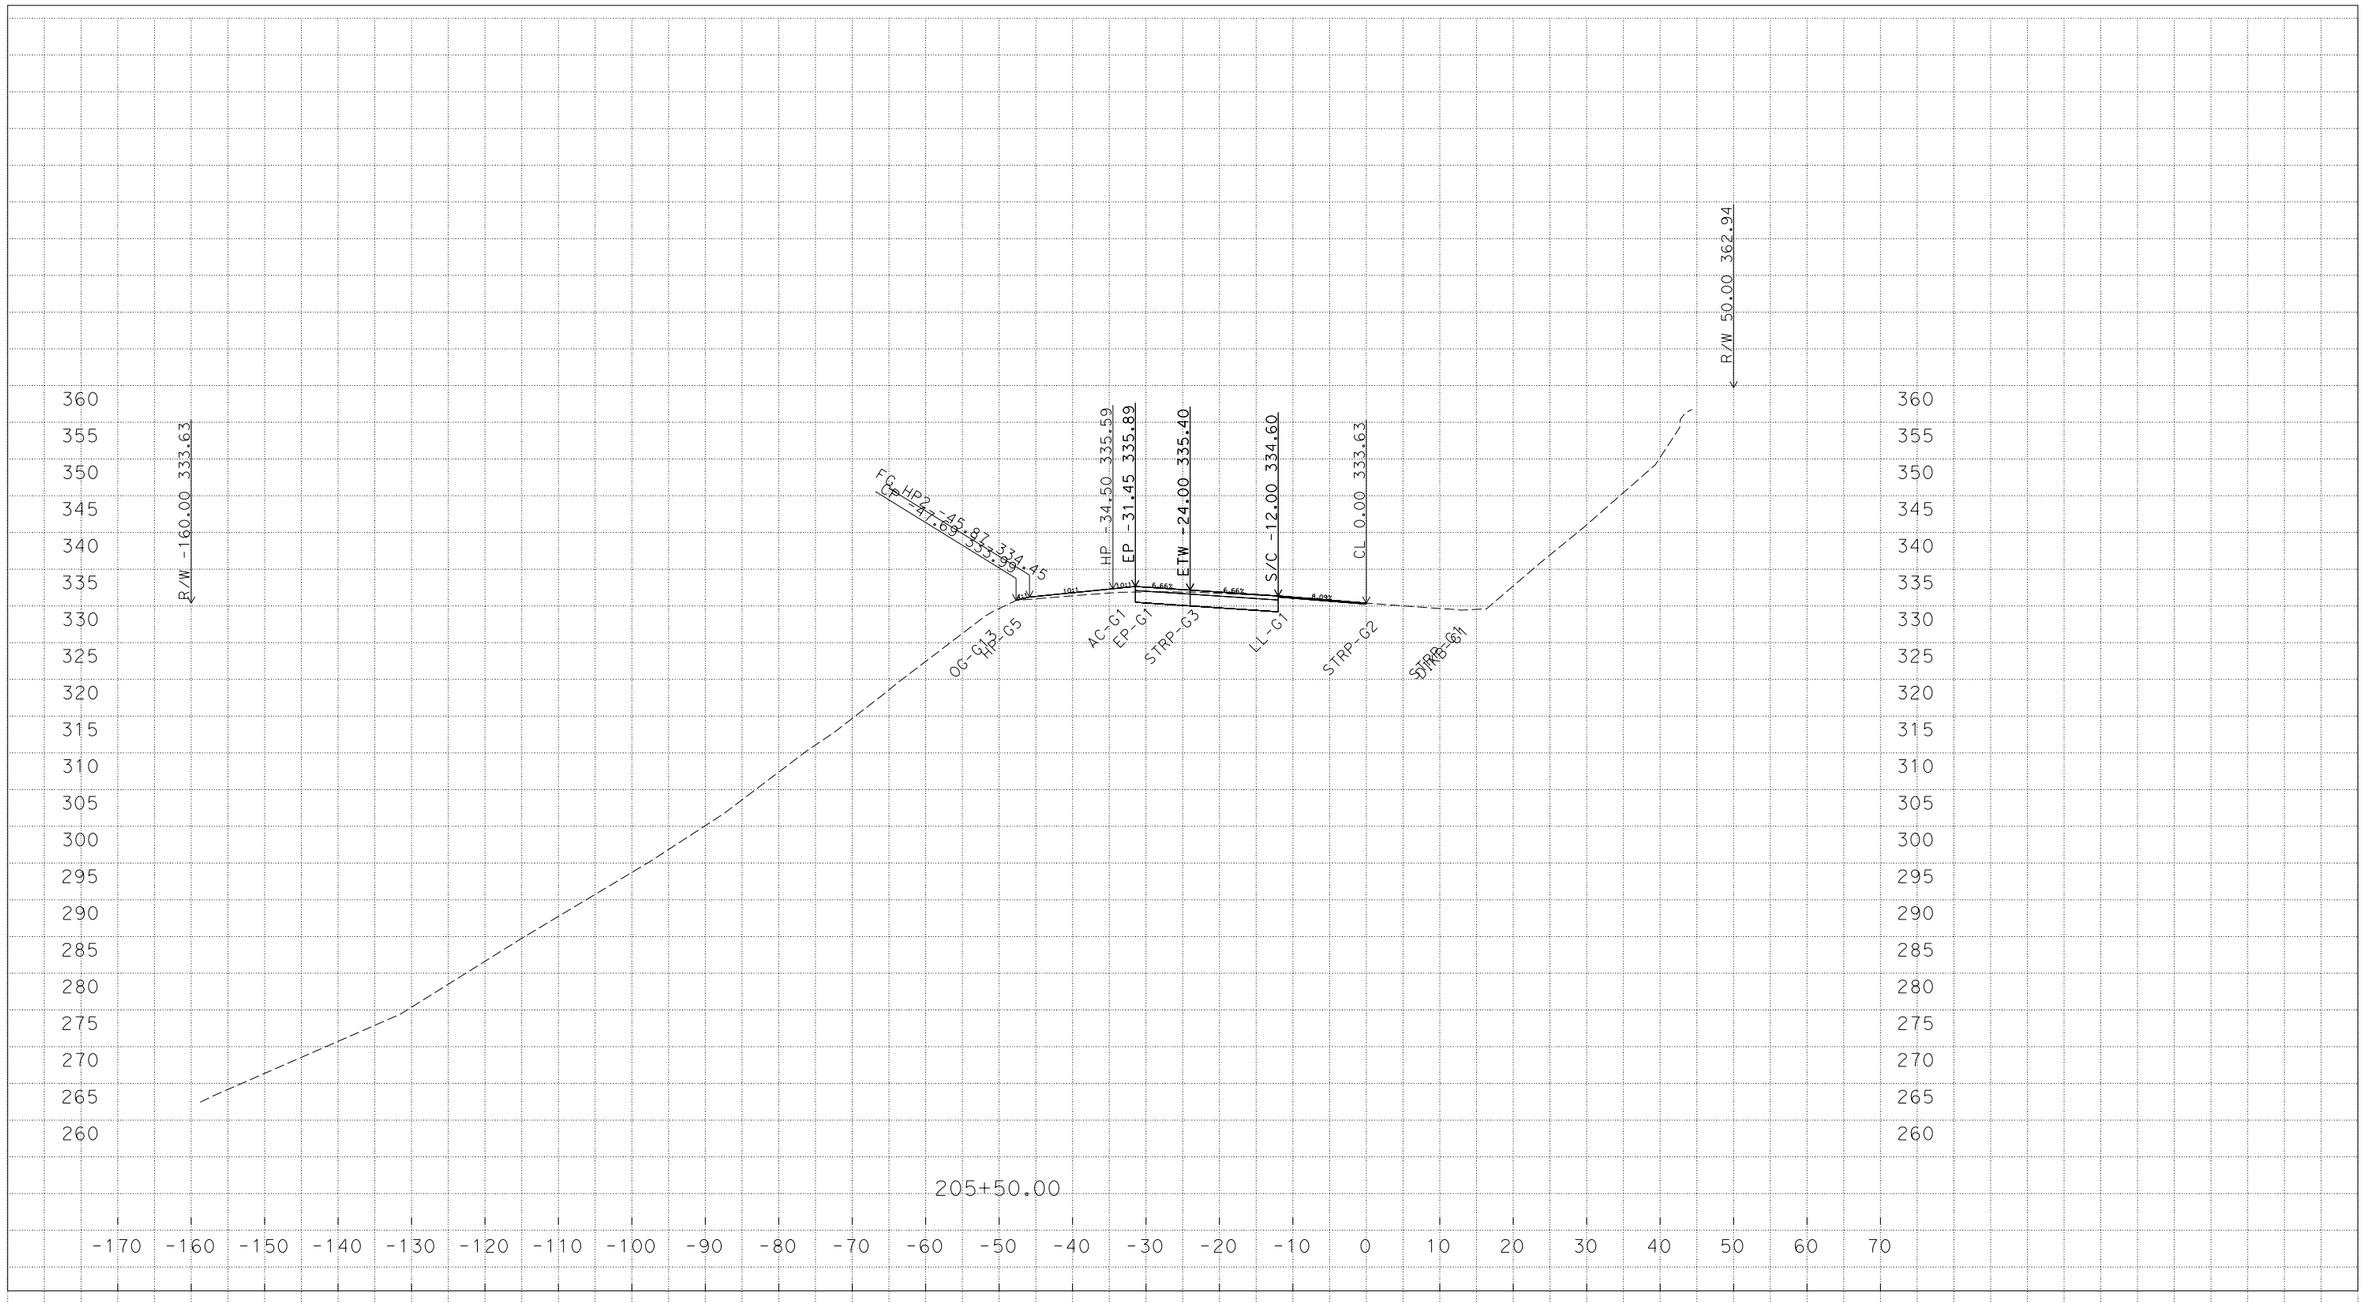

CROSS SECTIONS CREATED BY: DDW
DATE: 1/04/2016

Contract: 01-0B2904
Dist/Co/RTE/PM: 01/DN/101/22.9
Project ID: 01_1200_0113

ALL DIMENSIONS IN SURVEY FEET
SCALE RATIO: 1":10' HORIZ.
1":10' VERT.

"A2" LINE
CROSS SECTIONS

FOR EARTHWORK DEVELOPMENT ONLY

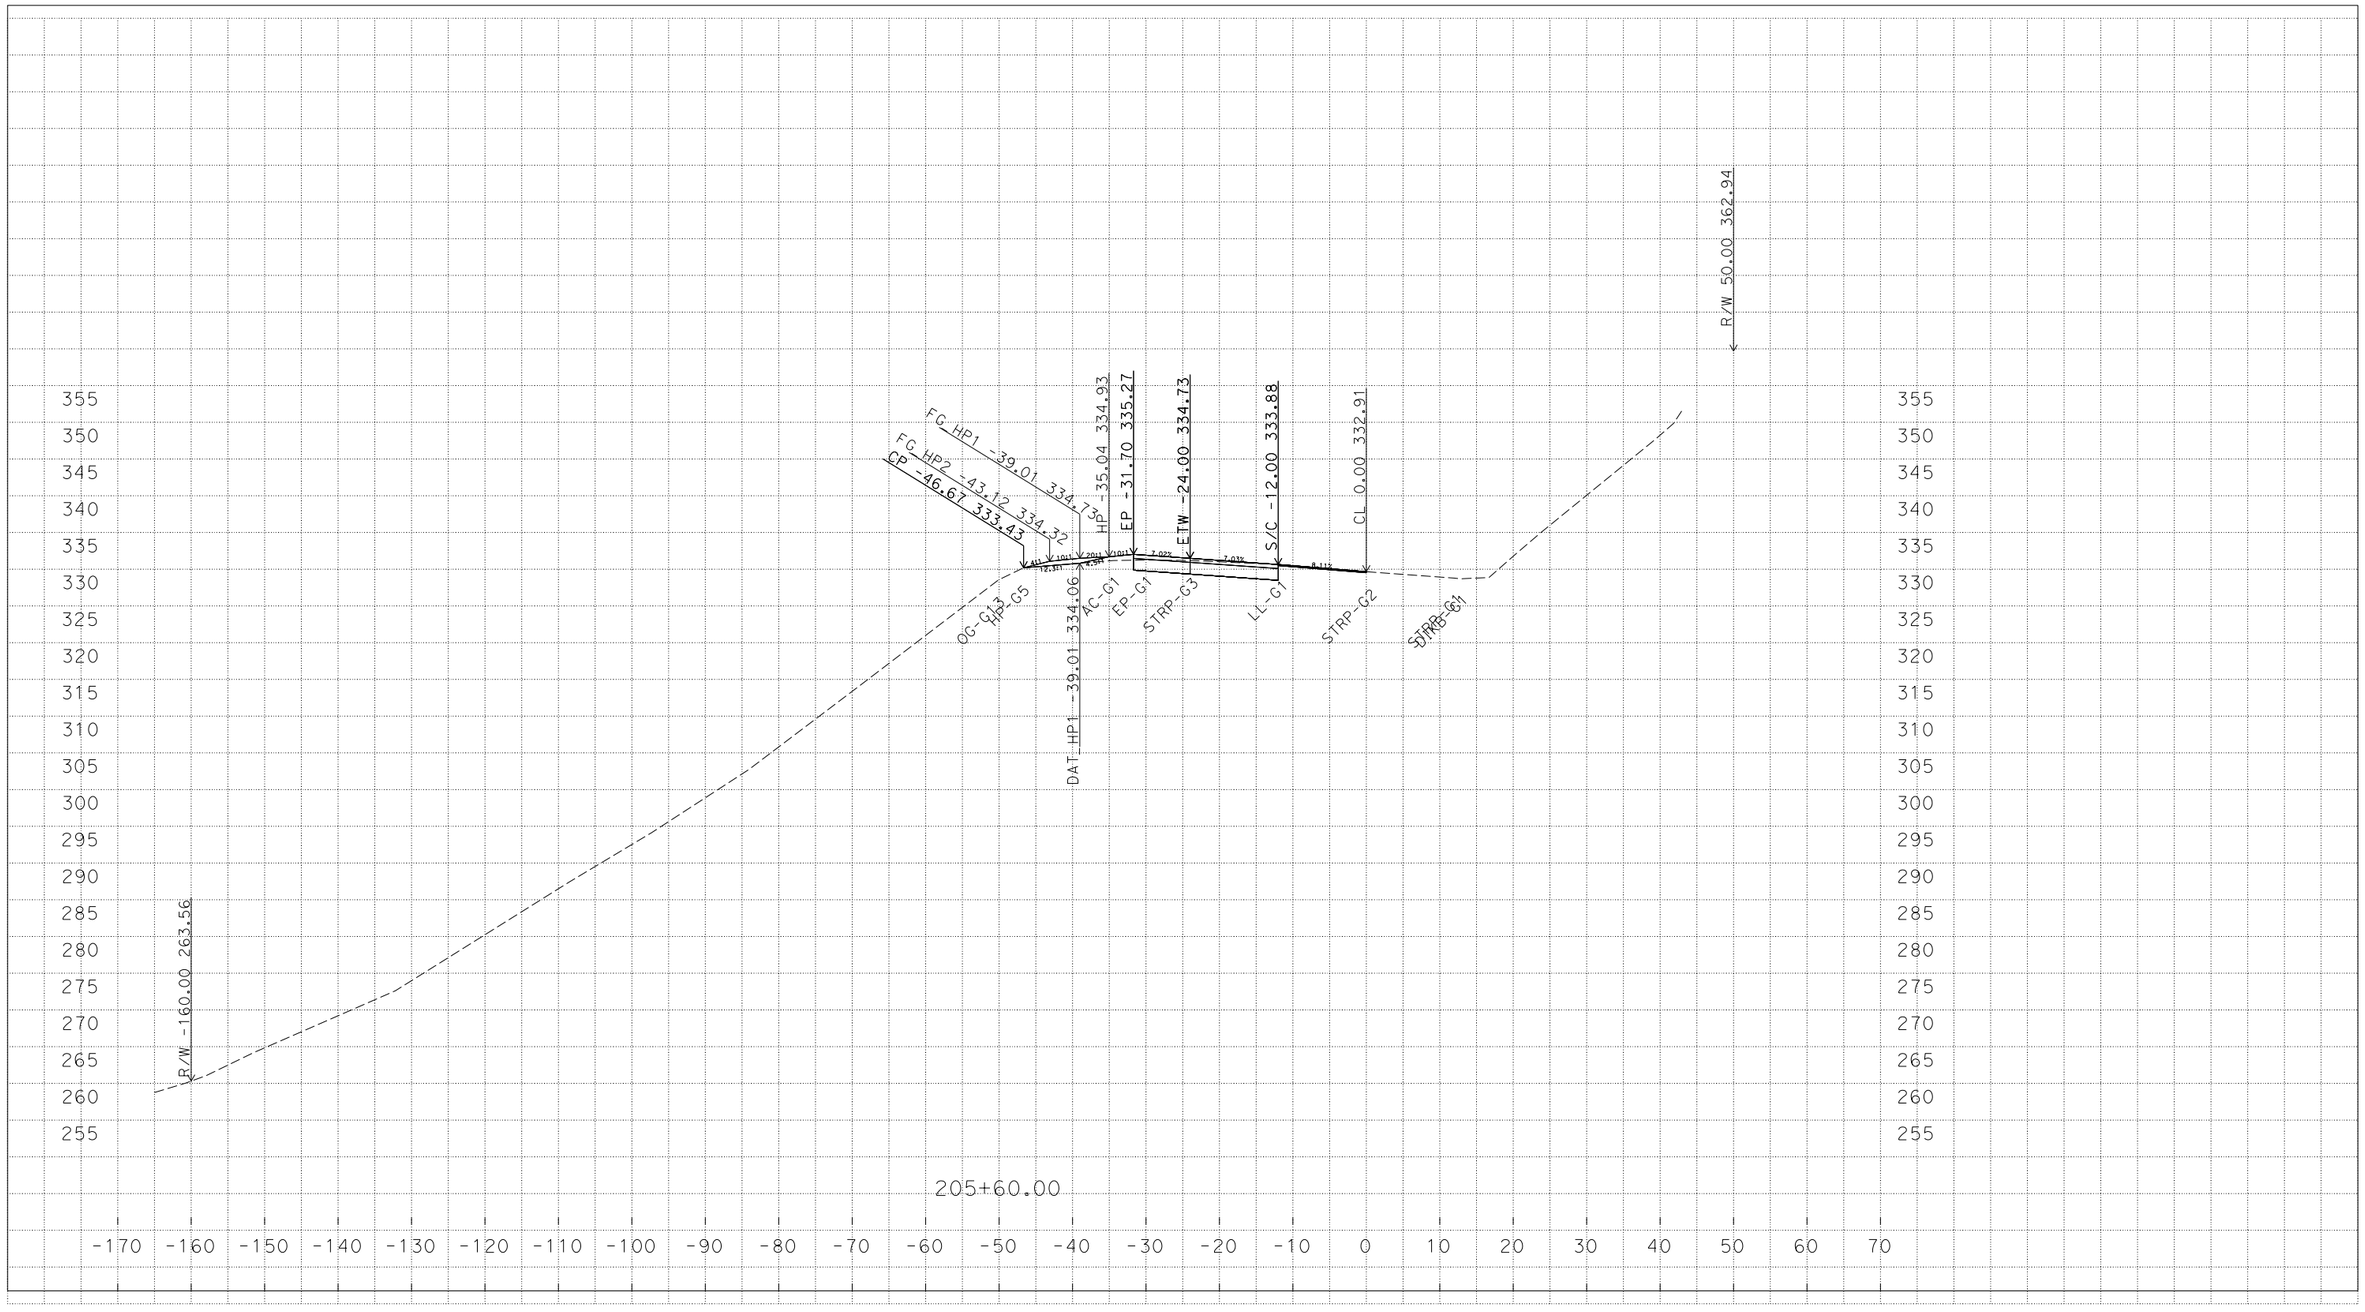

CROSS SECTIONS CREATED BY: DDW
DATE: 1/04/2016

Contract: 01-0B2904
Dist/Co/RTE/PM: 01/DN/101/22.9
Project ID: 01_1200_0113

ALL DIMENSIONS IN SURVEY FEET
SCALE RATIO: 1":10' HORIZ.
1":10' VERT.

"A2" LINE
CROSS SECTIONS

FOR EARTHWORK DEVELOPMENT ONLY

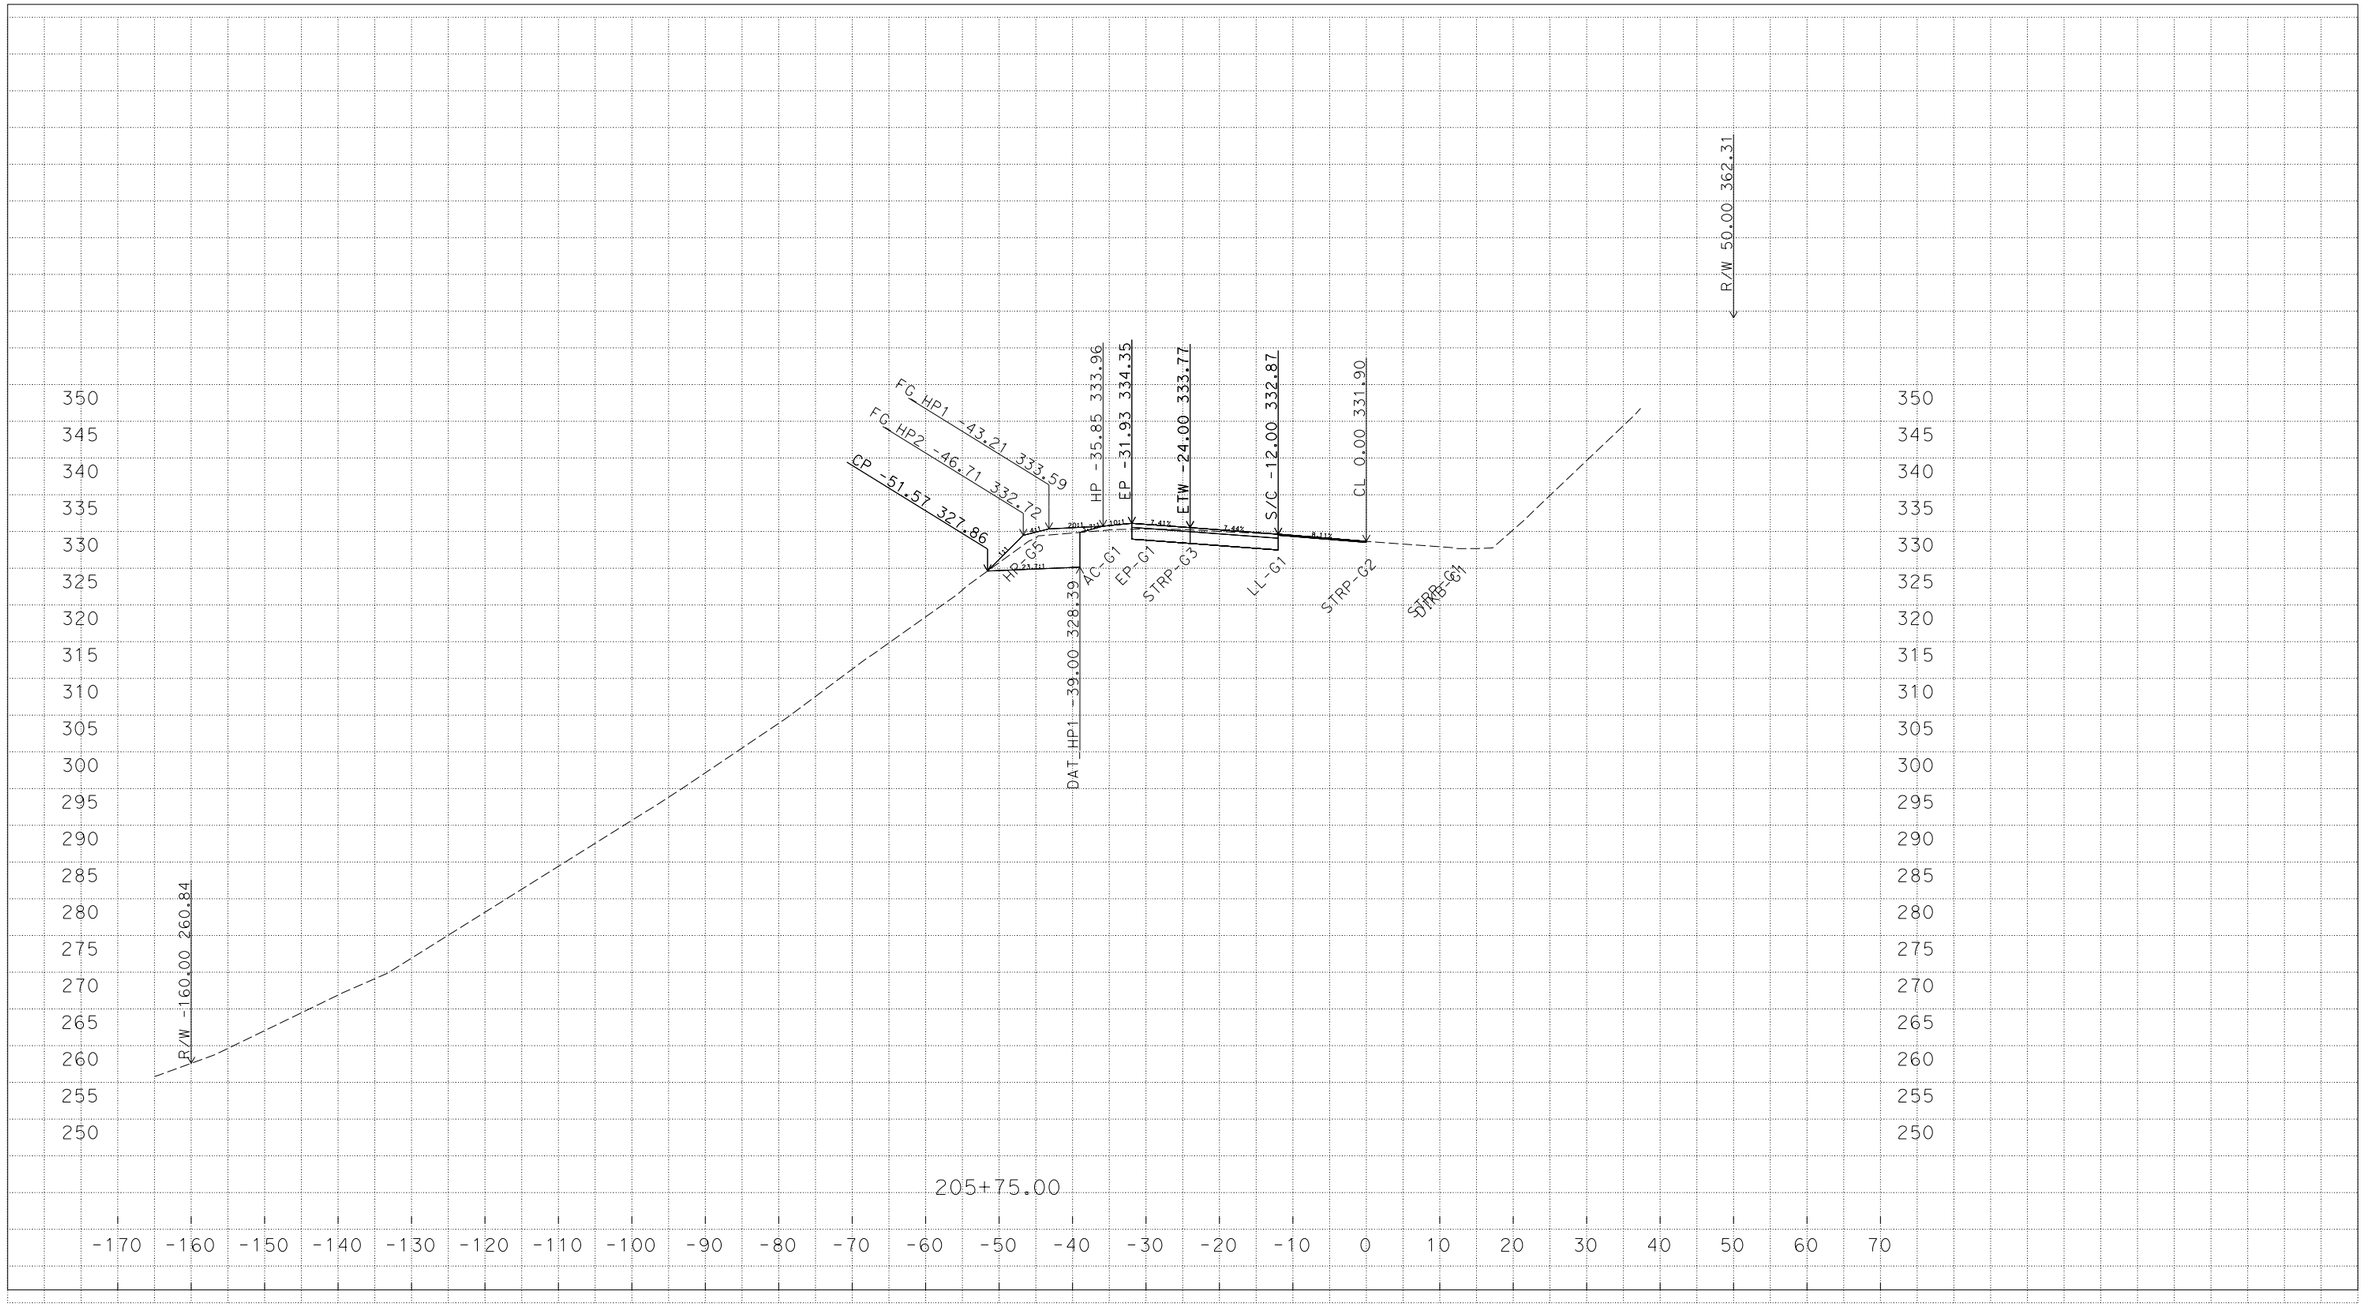

CROSS SECTIONS CREATED BY: DDW
DATE: 1/04/2016

Contract: 01-0B2904
Dist/Co/RTE/PM: 01/DN/101/22.9
Project ID: 01_1200_0113

ALL DIMENSIONS IN SURVEY FEET
SCALE RATIO: 1":10' HORIZ.
1":10' VERT.

"A2" LINE
CROSS SECTIONS
SHEET 8 OF 29

FOR EARTHWORK DEVELOPMENT ONLY

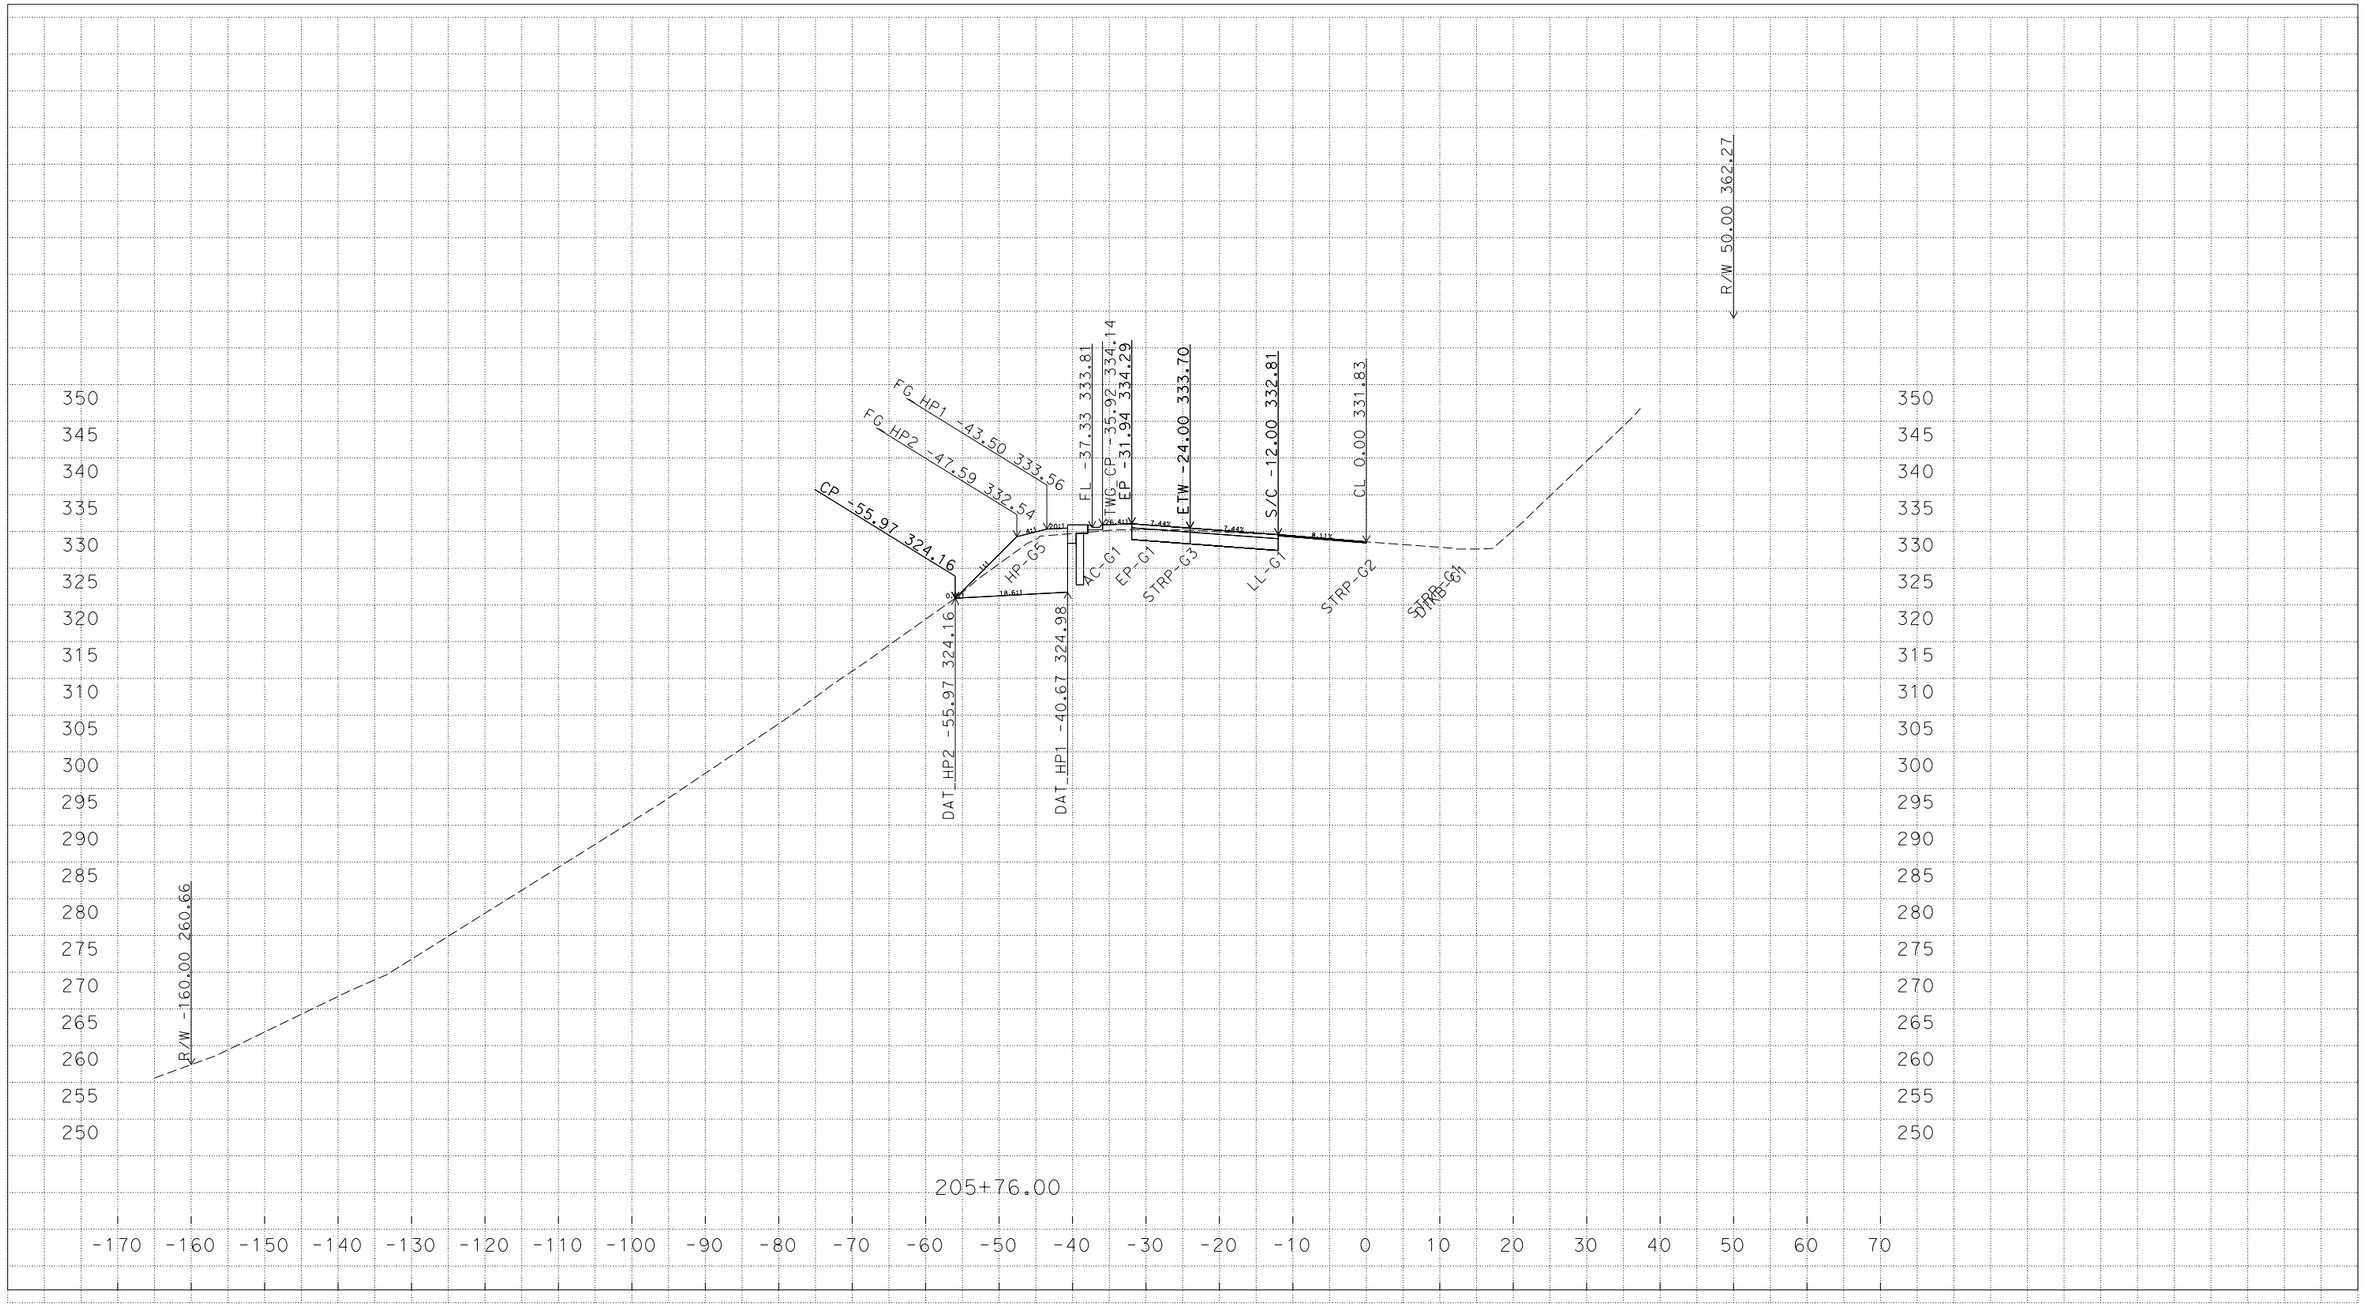

CROSS SECTIONS CREATED BY: DDW
DATE: 1/04/2016

Contract: 01-0B2904
Dist/Co/RTE/PM: 01/DN/101/22.9
Project ID: 01_1200_0113

ALL DIMENSIONS IN SURVEY FEET
SCALE RATIO: 1":10' HORIZ.
1":10' VERT.

"A2" LINE
CROSS SECTIONS
SHEET 9 OF 29

FOR EARTHWORK DEVELOPMENT ONLY

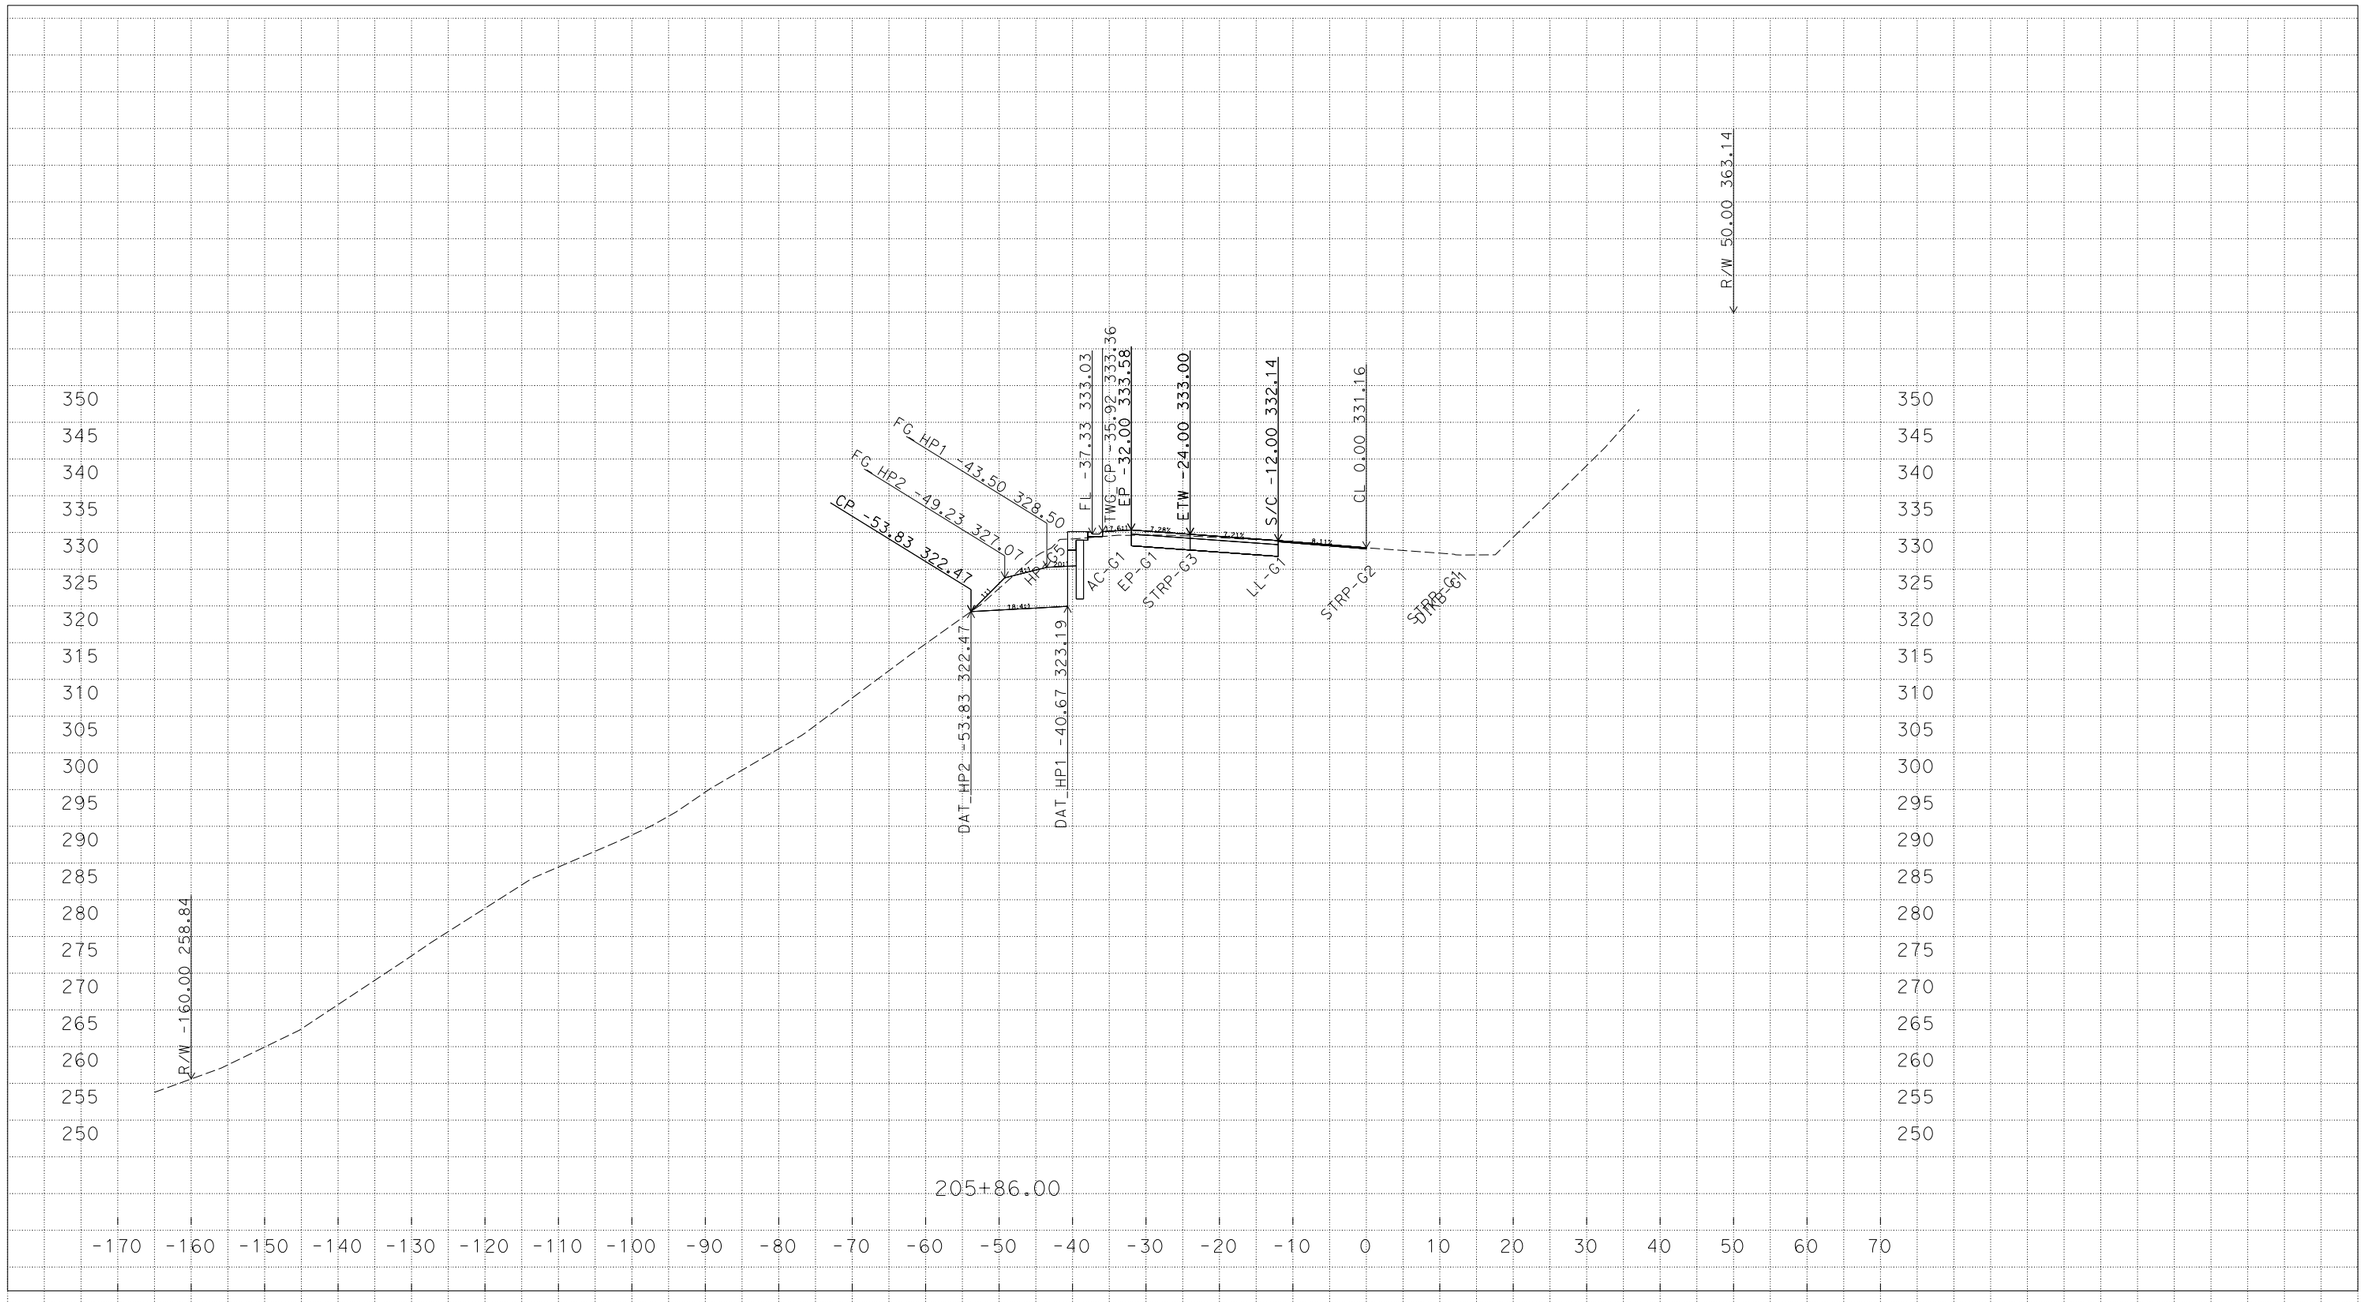

CROSS SECTIONS CREATED BY: DDW
DATE: 1/04/2016

Contract: 01-0B2904
Dist/Co/RTE/PM: 01/DN/101/22.9
Project ID: 01_1200_0113

ALL DIMENSIONS IN SURVEY FEET
SCALE RATIO: 1":10' HORIZ.
1":10' VERT.

"A2" LINE
CROSS SECTIONS
SHEET 10 OF 29

FOR EARTHWORK DEVELOPMENT ONLY

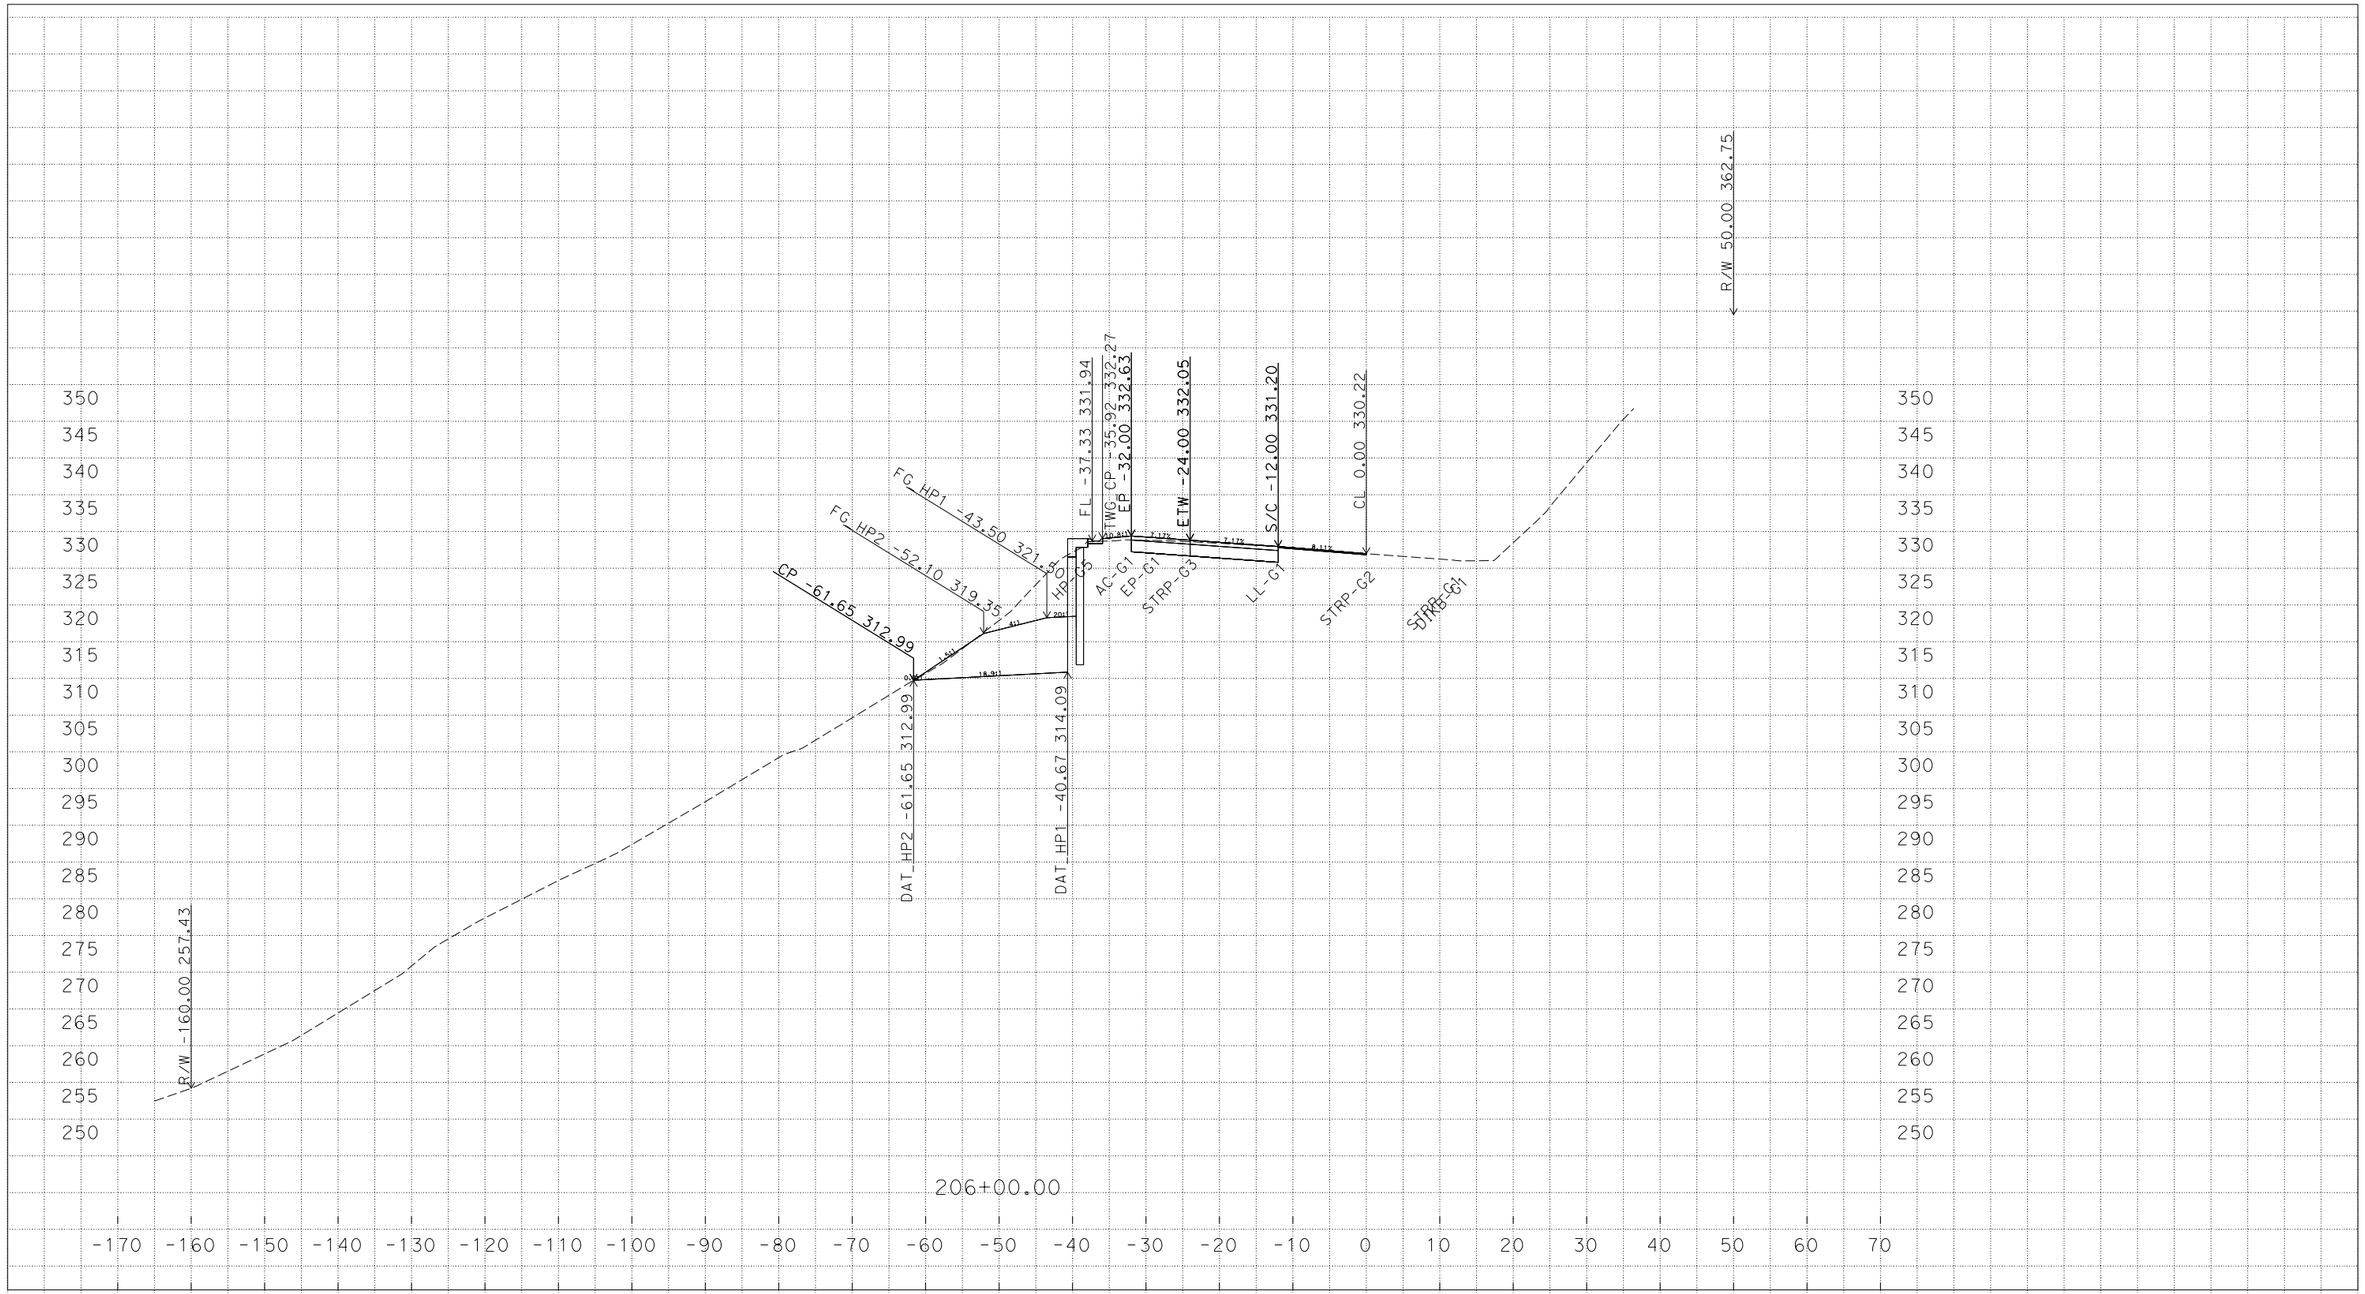

CROSS SECTIONS CREATED BY: DDW
DATE: 1/04/2016

Contract: 01-0B2904
Dist/Co/RTE/PM: 01/DN/101/22.9
Project ID: 01_1200_0113

ALL DIMENSIONS IN SURVEY FEET
SCALE RATIO: 1":10' HORIZ.
1":10' VERT.

"A2" LINE
CROSS SECTIONS
SHEET 11 OF 29

FOR EARTHWORK DEVELOPMENT ONLY

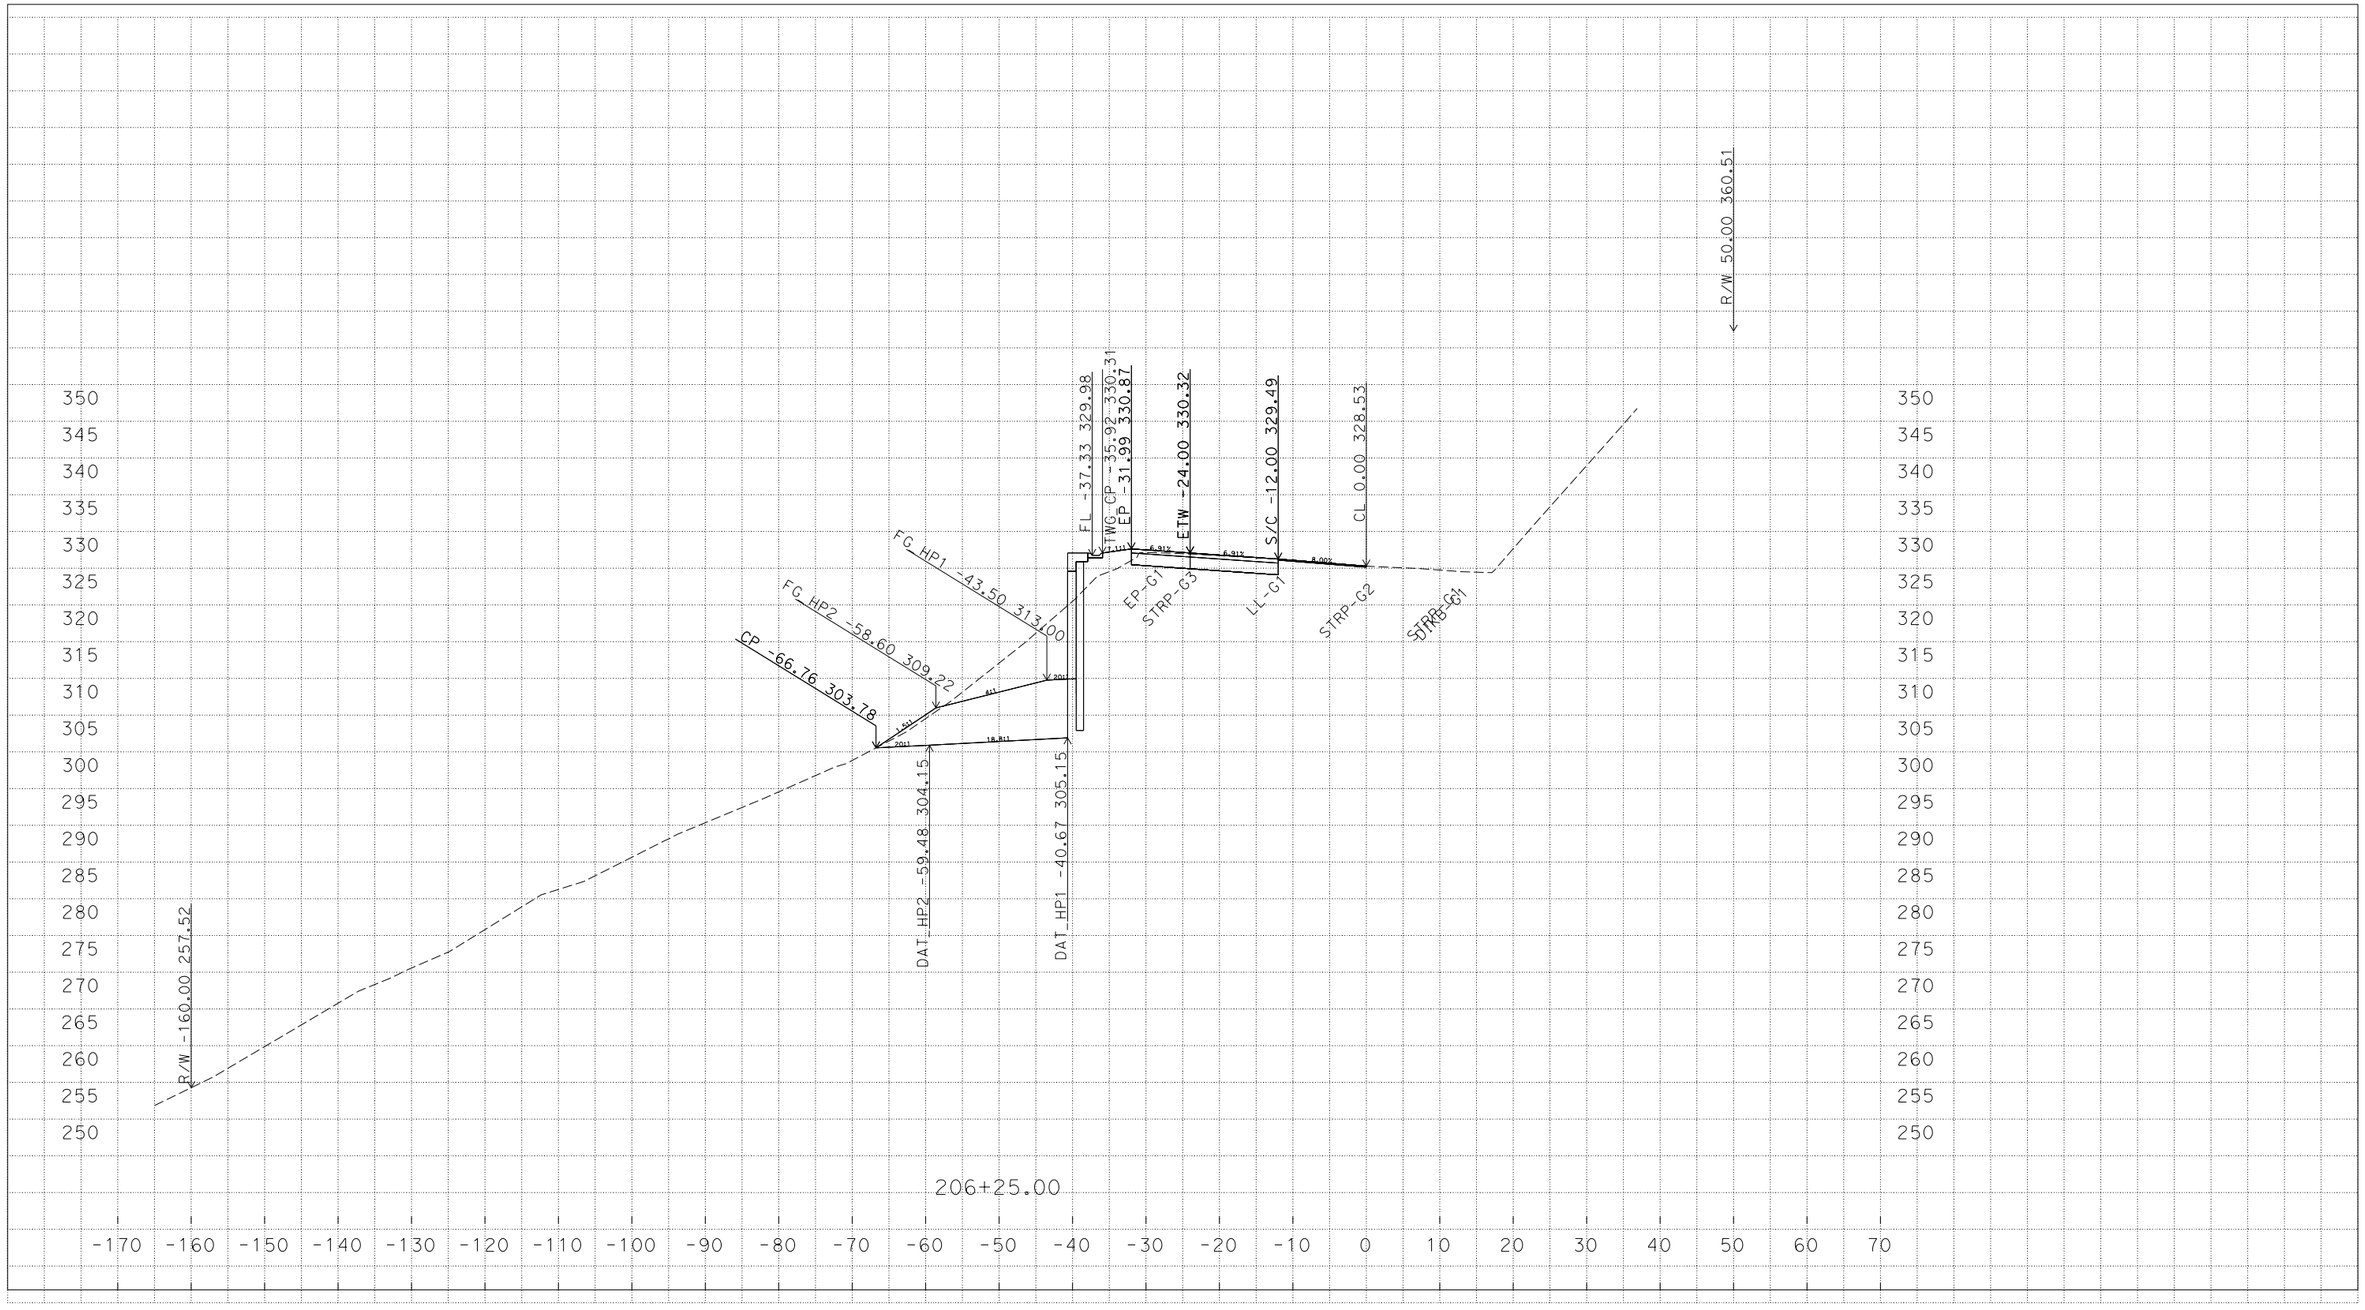

CROSS SECTIONS CREATED BY: DDW
DATE: 1/04/2016

Contract: 01-0B2904
Dist/Co/RTE/PM: 01/DN/101/22.9
Project ID: 01_1200_0113

ALL DIMENSIONS IN SURVEY FEET
SCALE RATIO: 1":10' HORIZ.
1":10' VERT.

"A2" LINE
CROSS SECTIONS
SHEET 12 OF 29

FOR EARTHWORK DEVELOPMENT ONLY

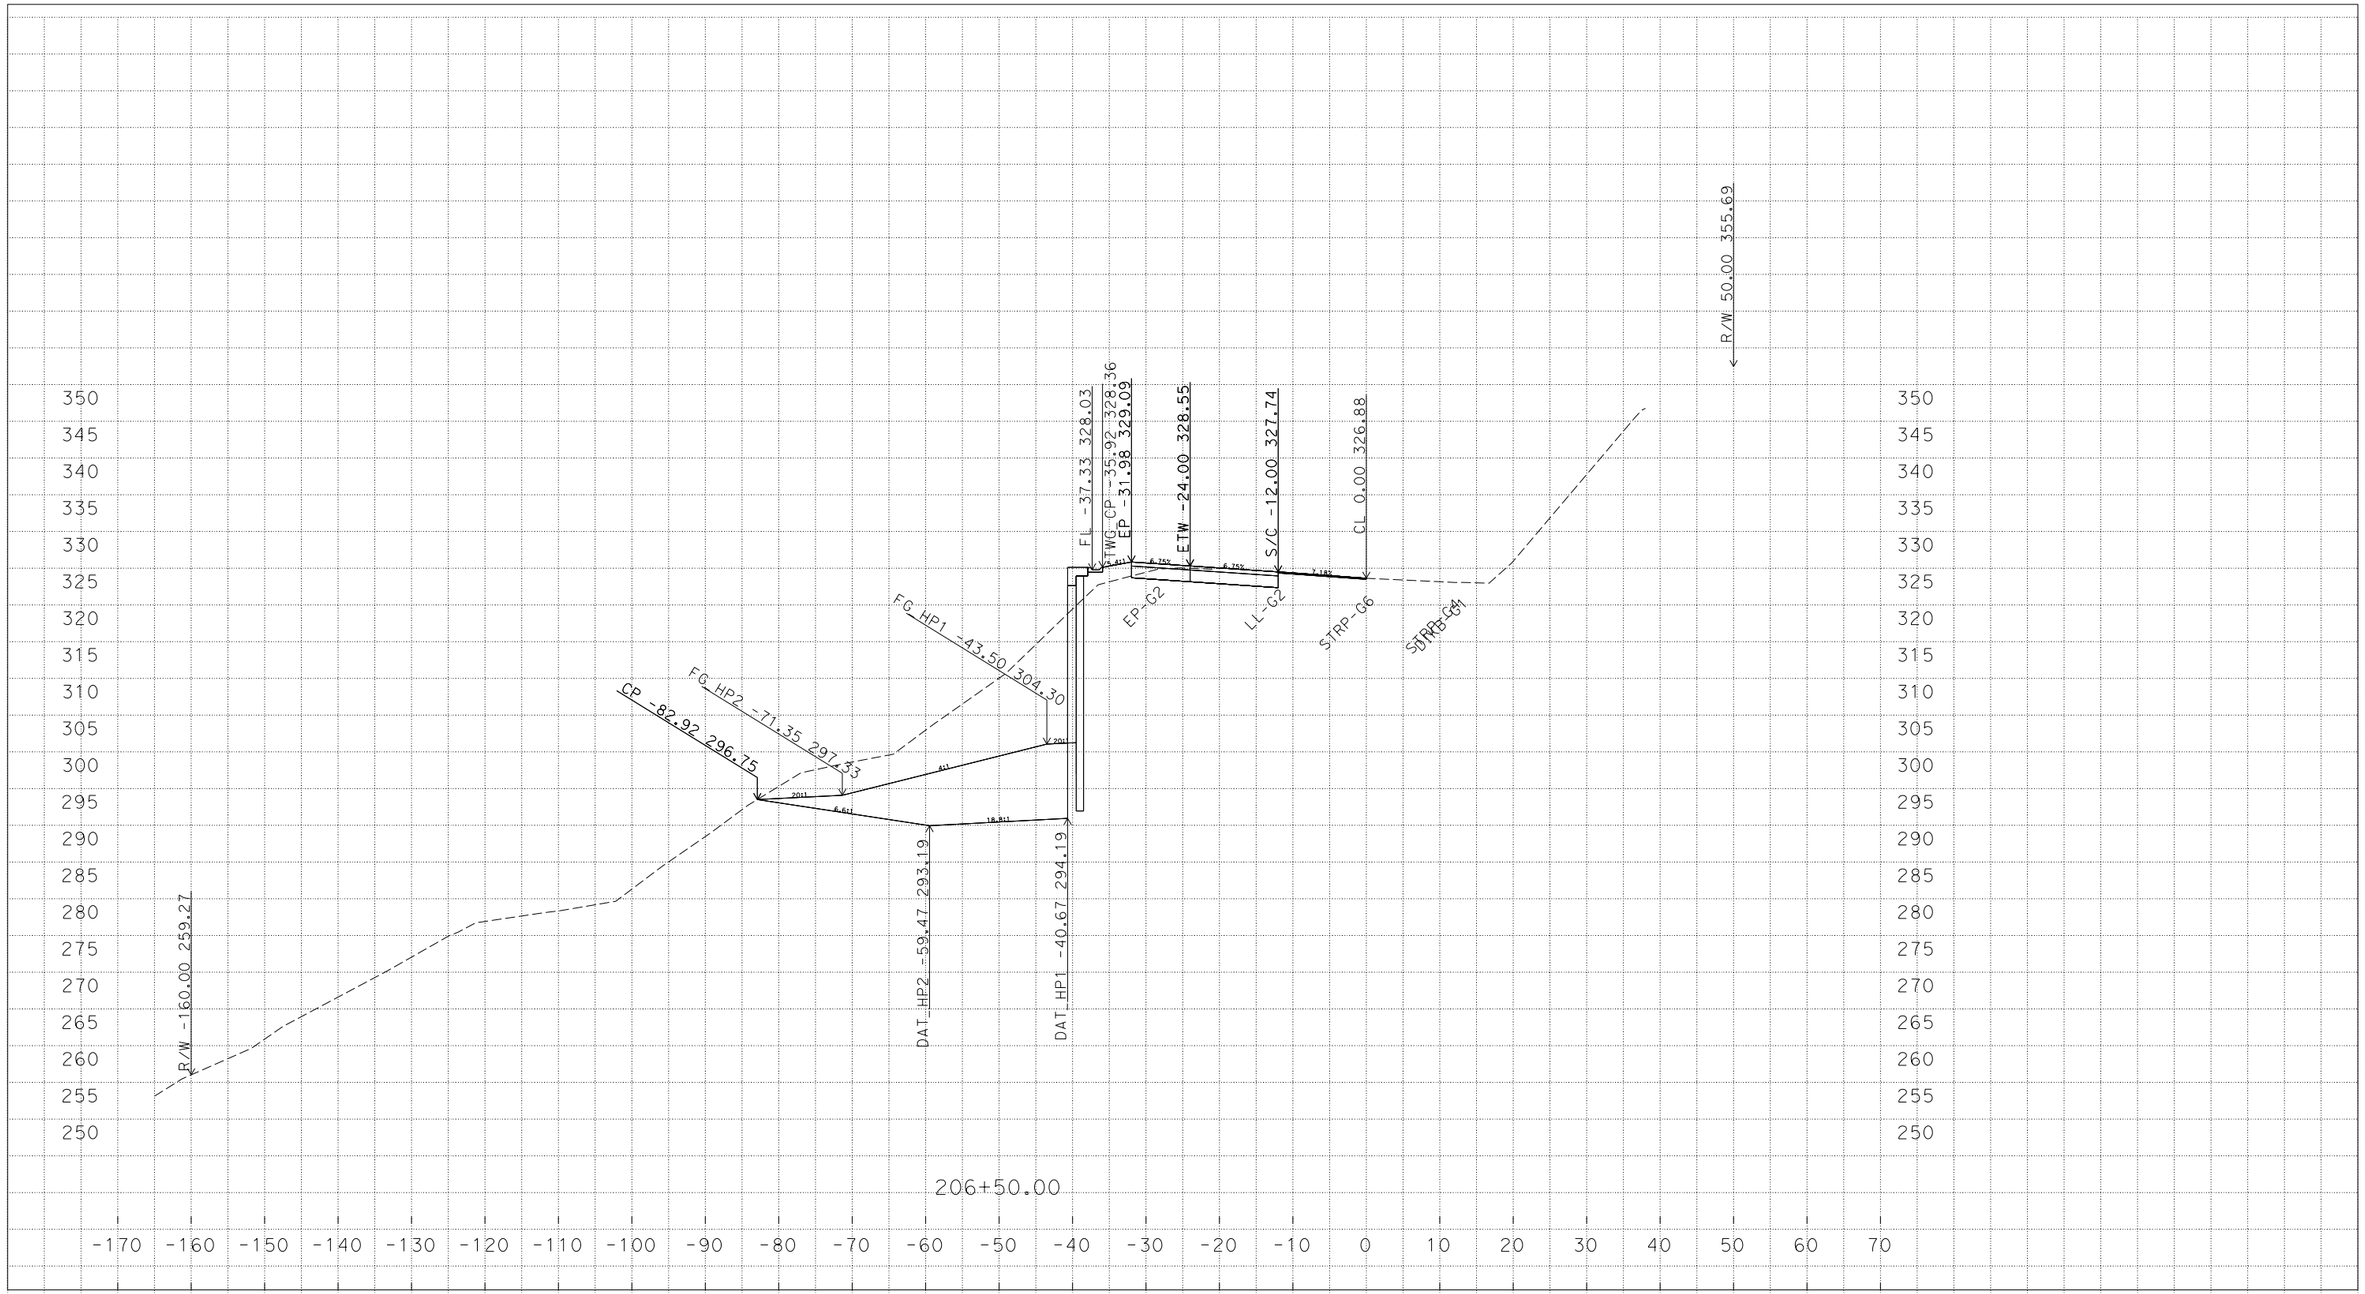

CROSS SECTIONS CREATED BY: DDW
DATE: 1/04/2016

Contract: 01-0B2904
Dist/Co/RTE/PM: 01/DN/101/22.9
Project ID: 01_1200_0113

ALL DIMENSIONS IN SURVEY FEET
SCALE RATIO: 1":10' HORIZ.
1":10' VERT.

"A2" LINE
CROSS SECTIONS
SHEET 13 OF 29

FOR EARTHWORK DEVELOPMENT ONLY

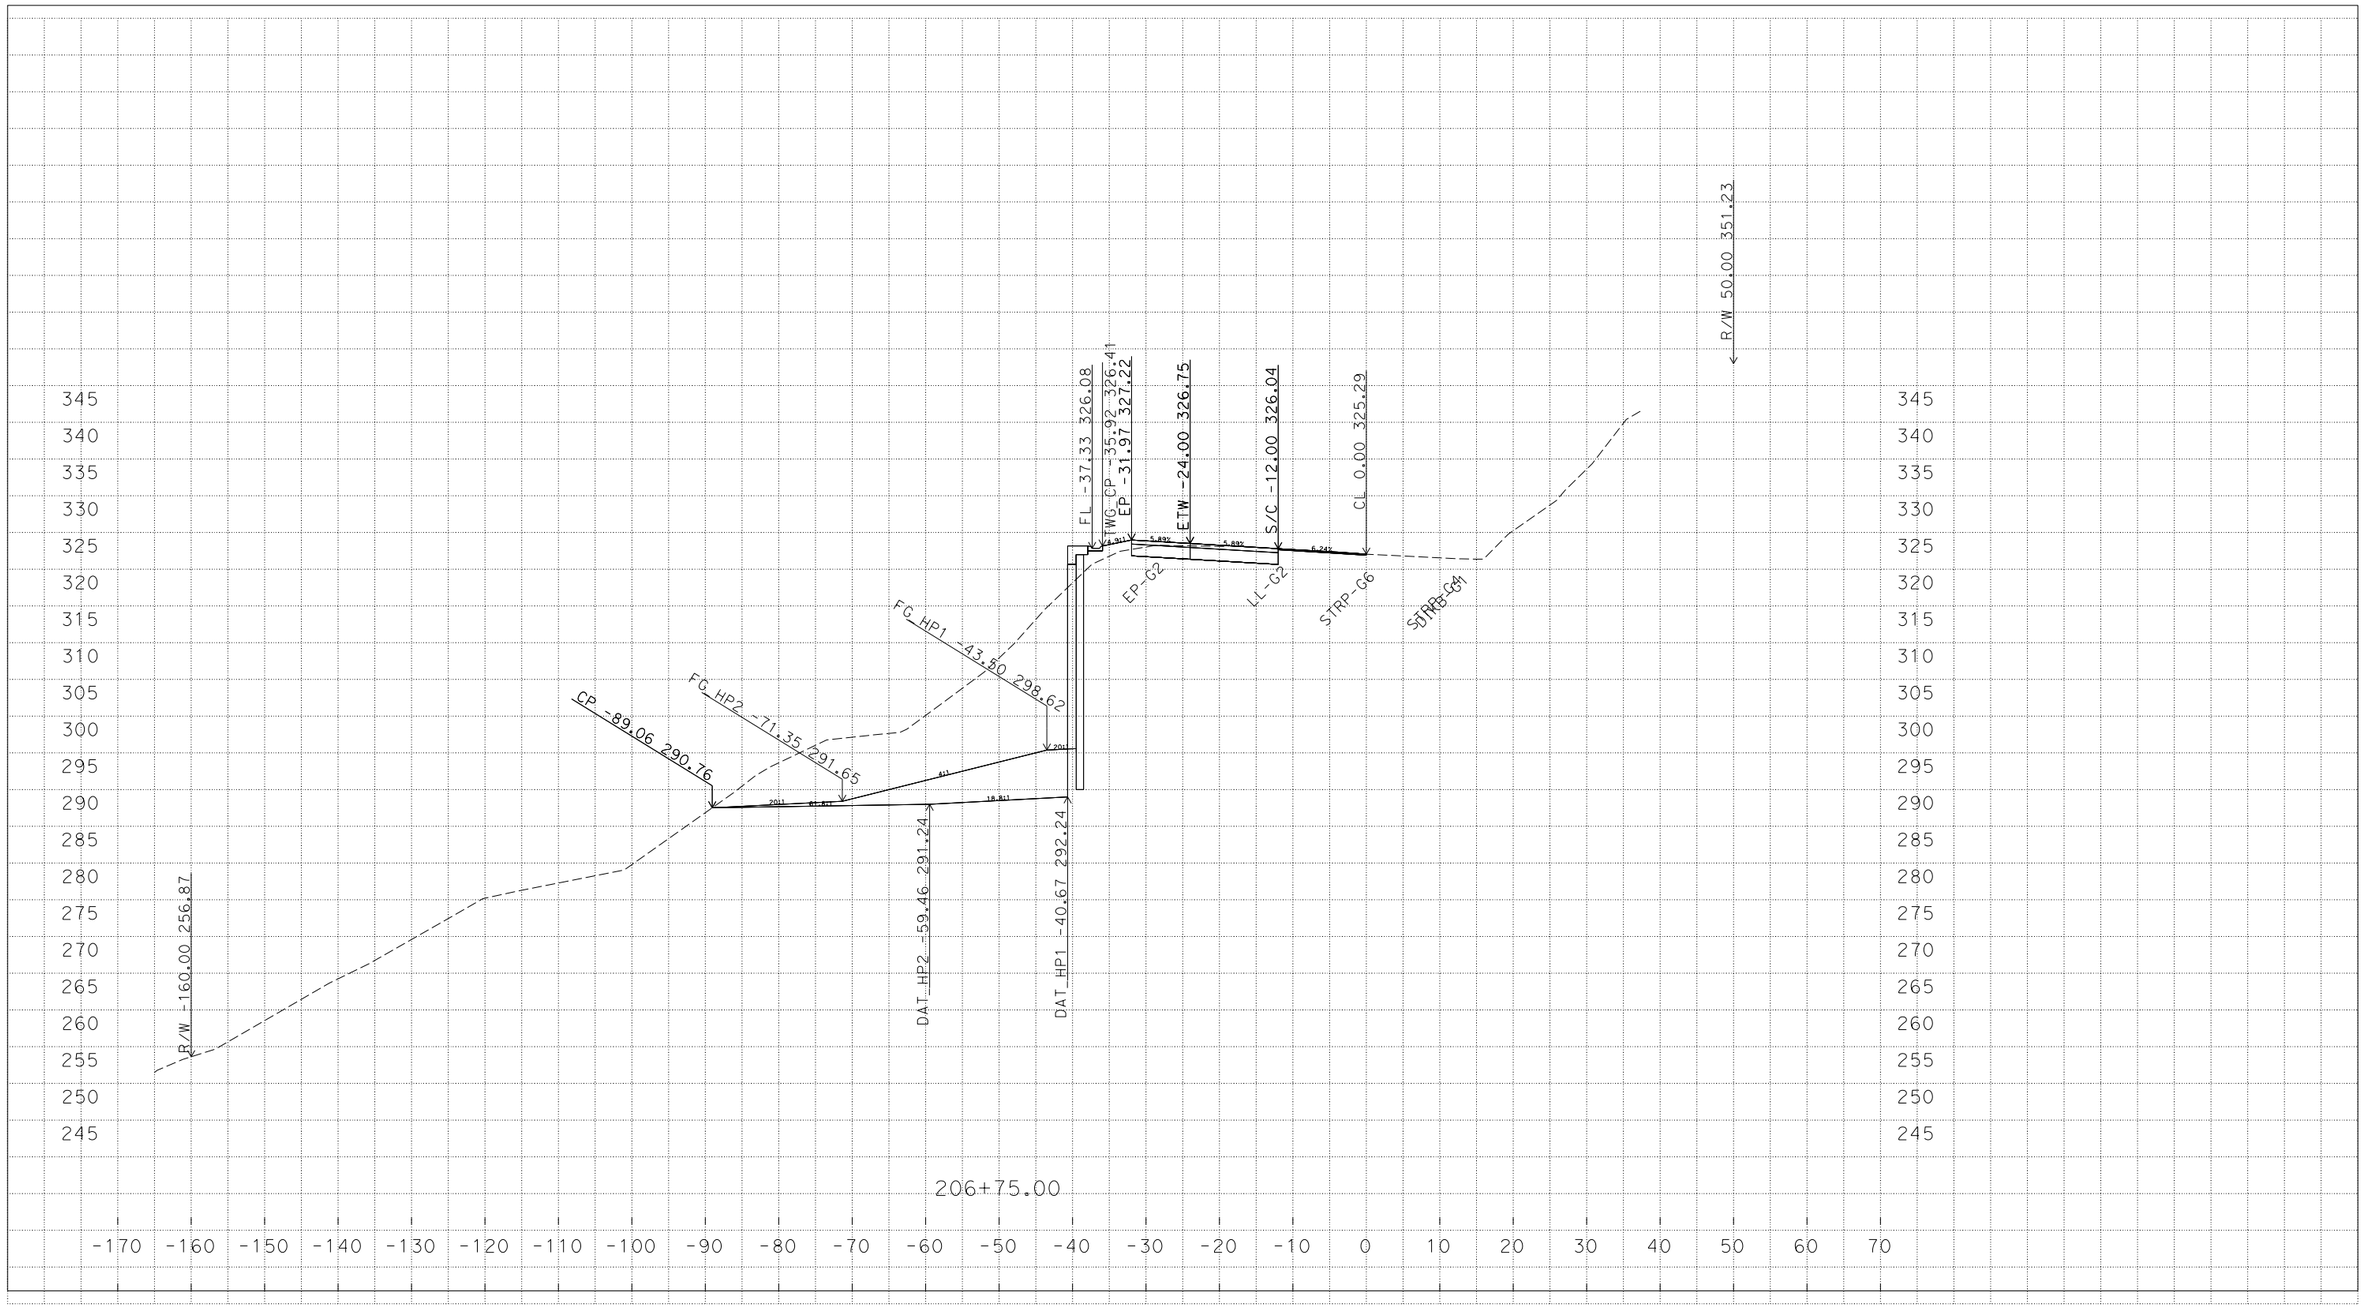

CROSS SECTIONS CREATED BY: DDW
DATE: 1/04/2016

Contract: 01-0B2904
Dist/Co/RTE/PM: 01/DN/101/22.9
Project ID: 01_1200_0113

ALL DIMENSIONS IN SURVEY FEET
SCALE RATIO: 1":10' HORIZ.
1":10' VERT.

"A2" LINE
CROSS SECTIONS
SHEET 14 OF 29

FOR EARTHWORK DEVELOPMENT ONLY

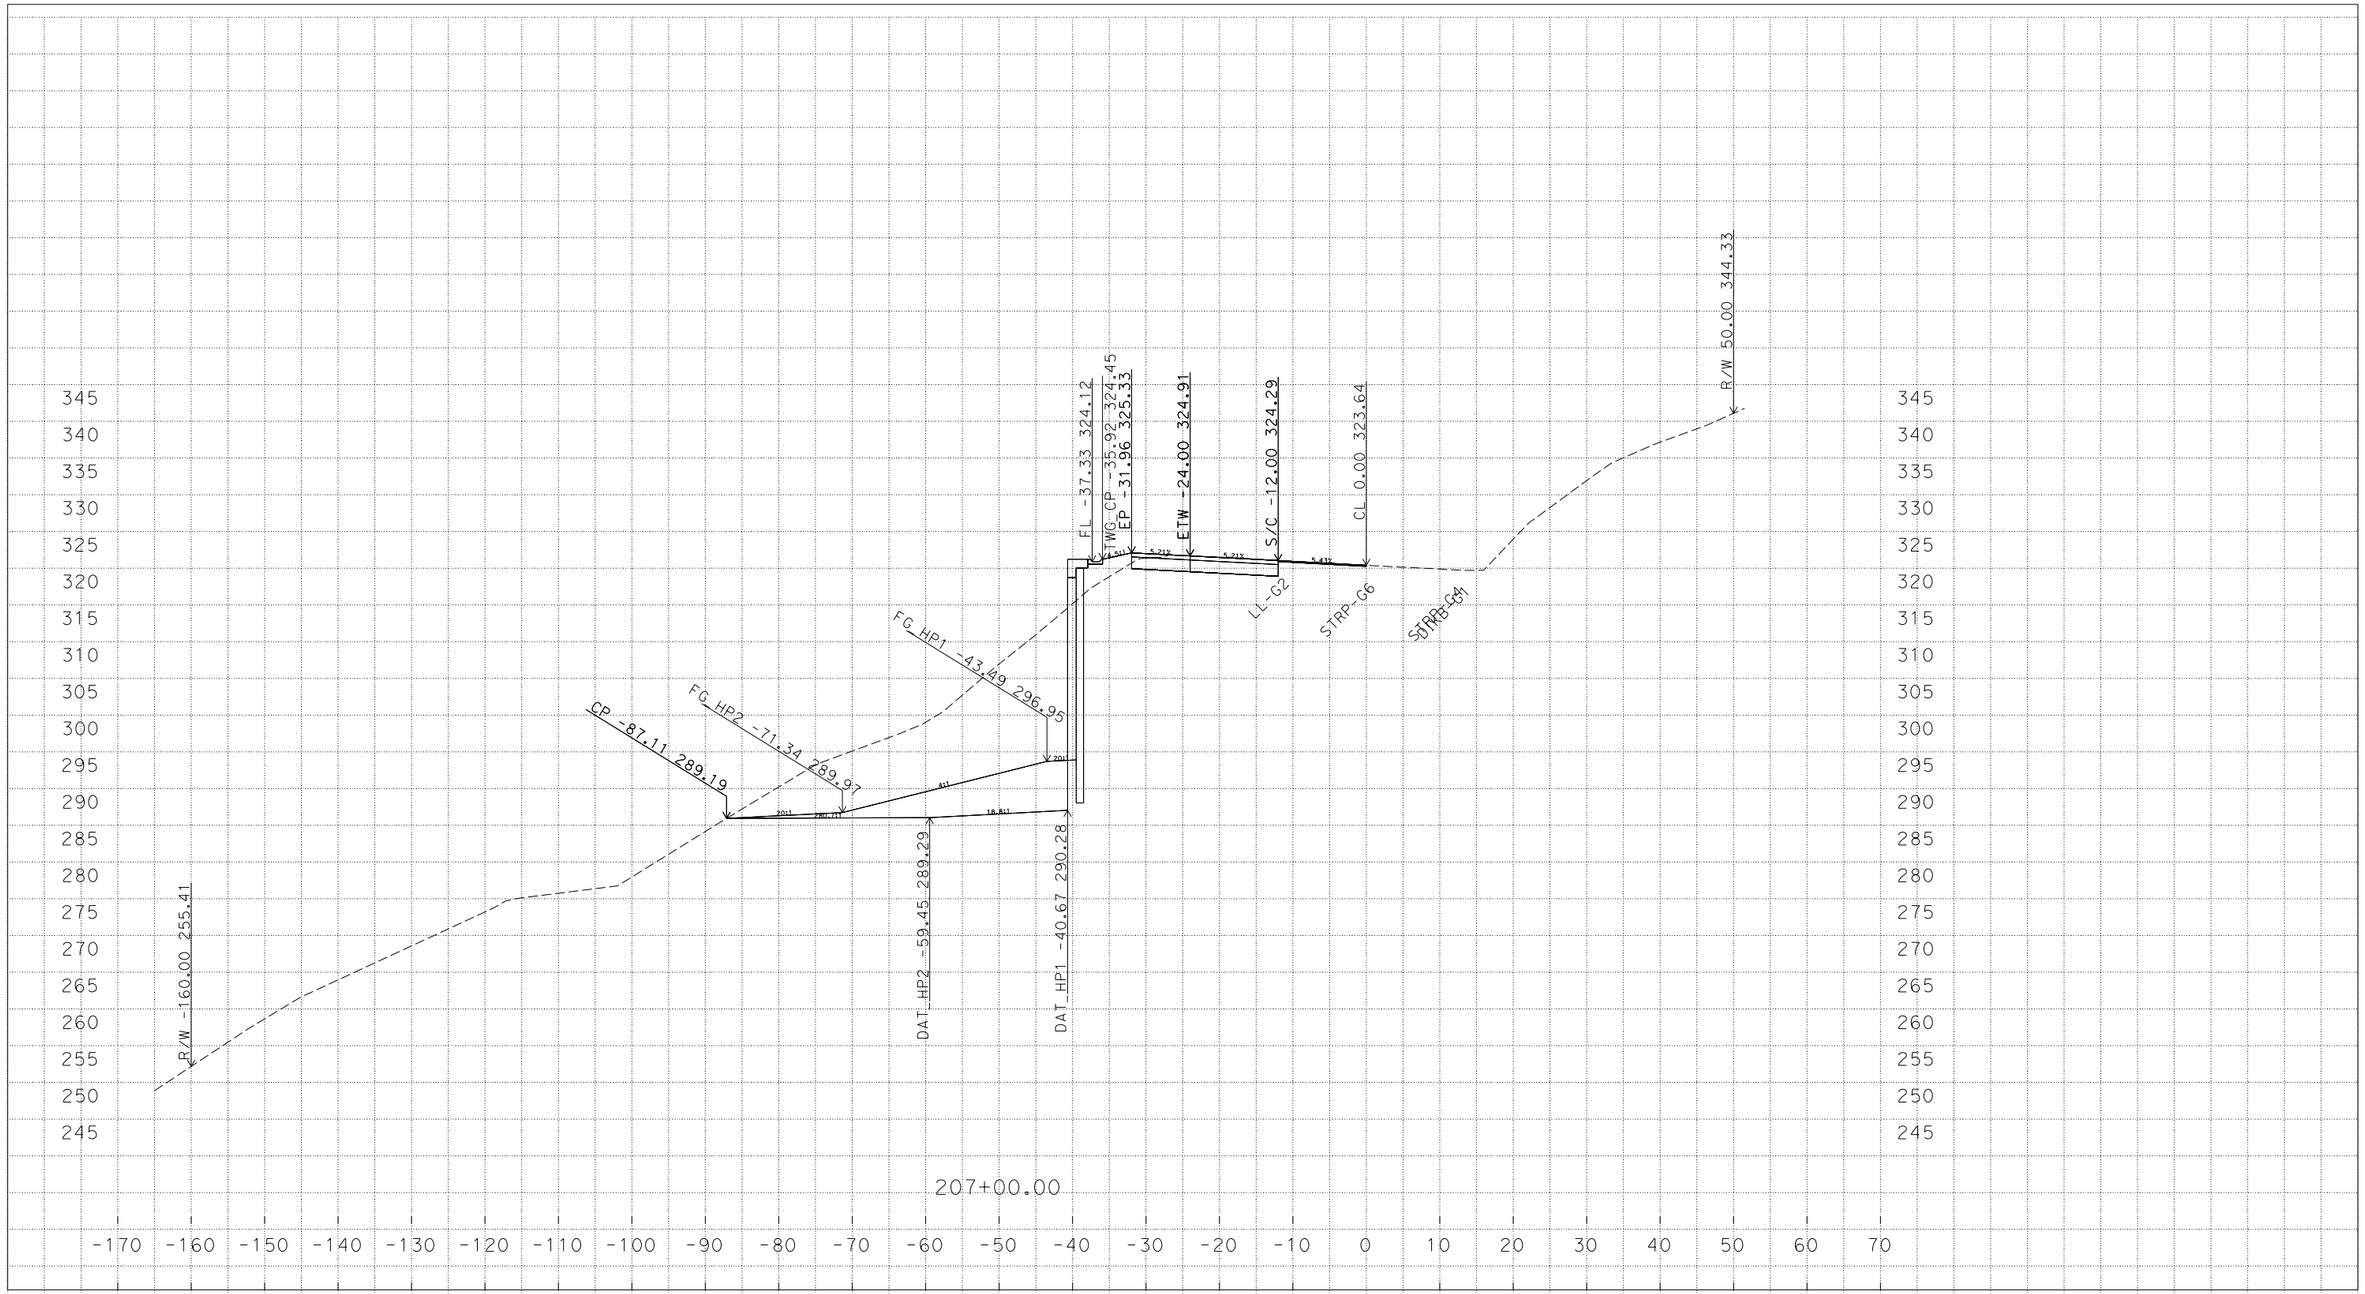

CROSS SECTIONS CREATED BY: DDW
DATE: 1/04/2016

Contract: 01-0B2904
Dist/Co/RTE/PM: 01/DN/101/22.9
Project ID: 01_1200_0113

ALL DIMENSIONS IN SURVEY FEET
SCALE RATIO: 1":10' HORIZ.
1":10' VERT.

"A2" LINE
CROSS SECTIONS
SHEET 15 OF 29

FOR EARTHWORK DEVELOPMENT ONLY

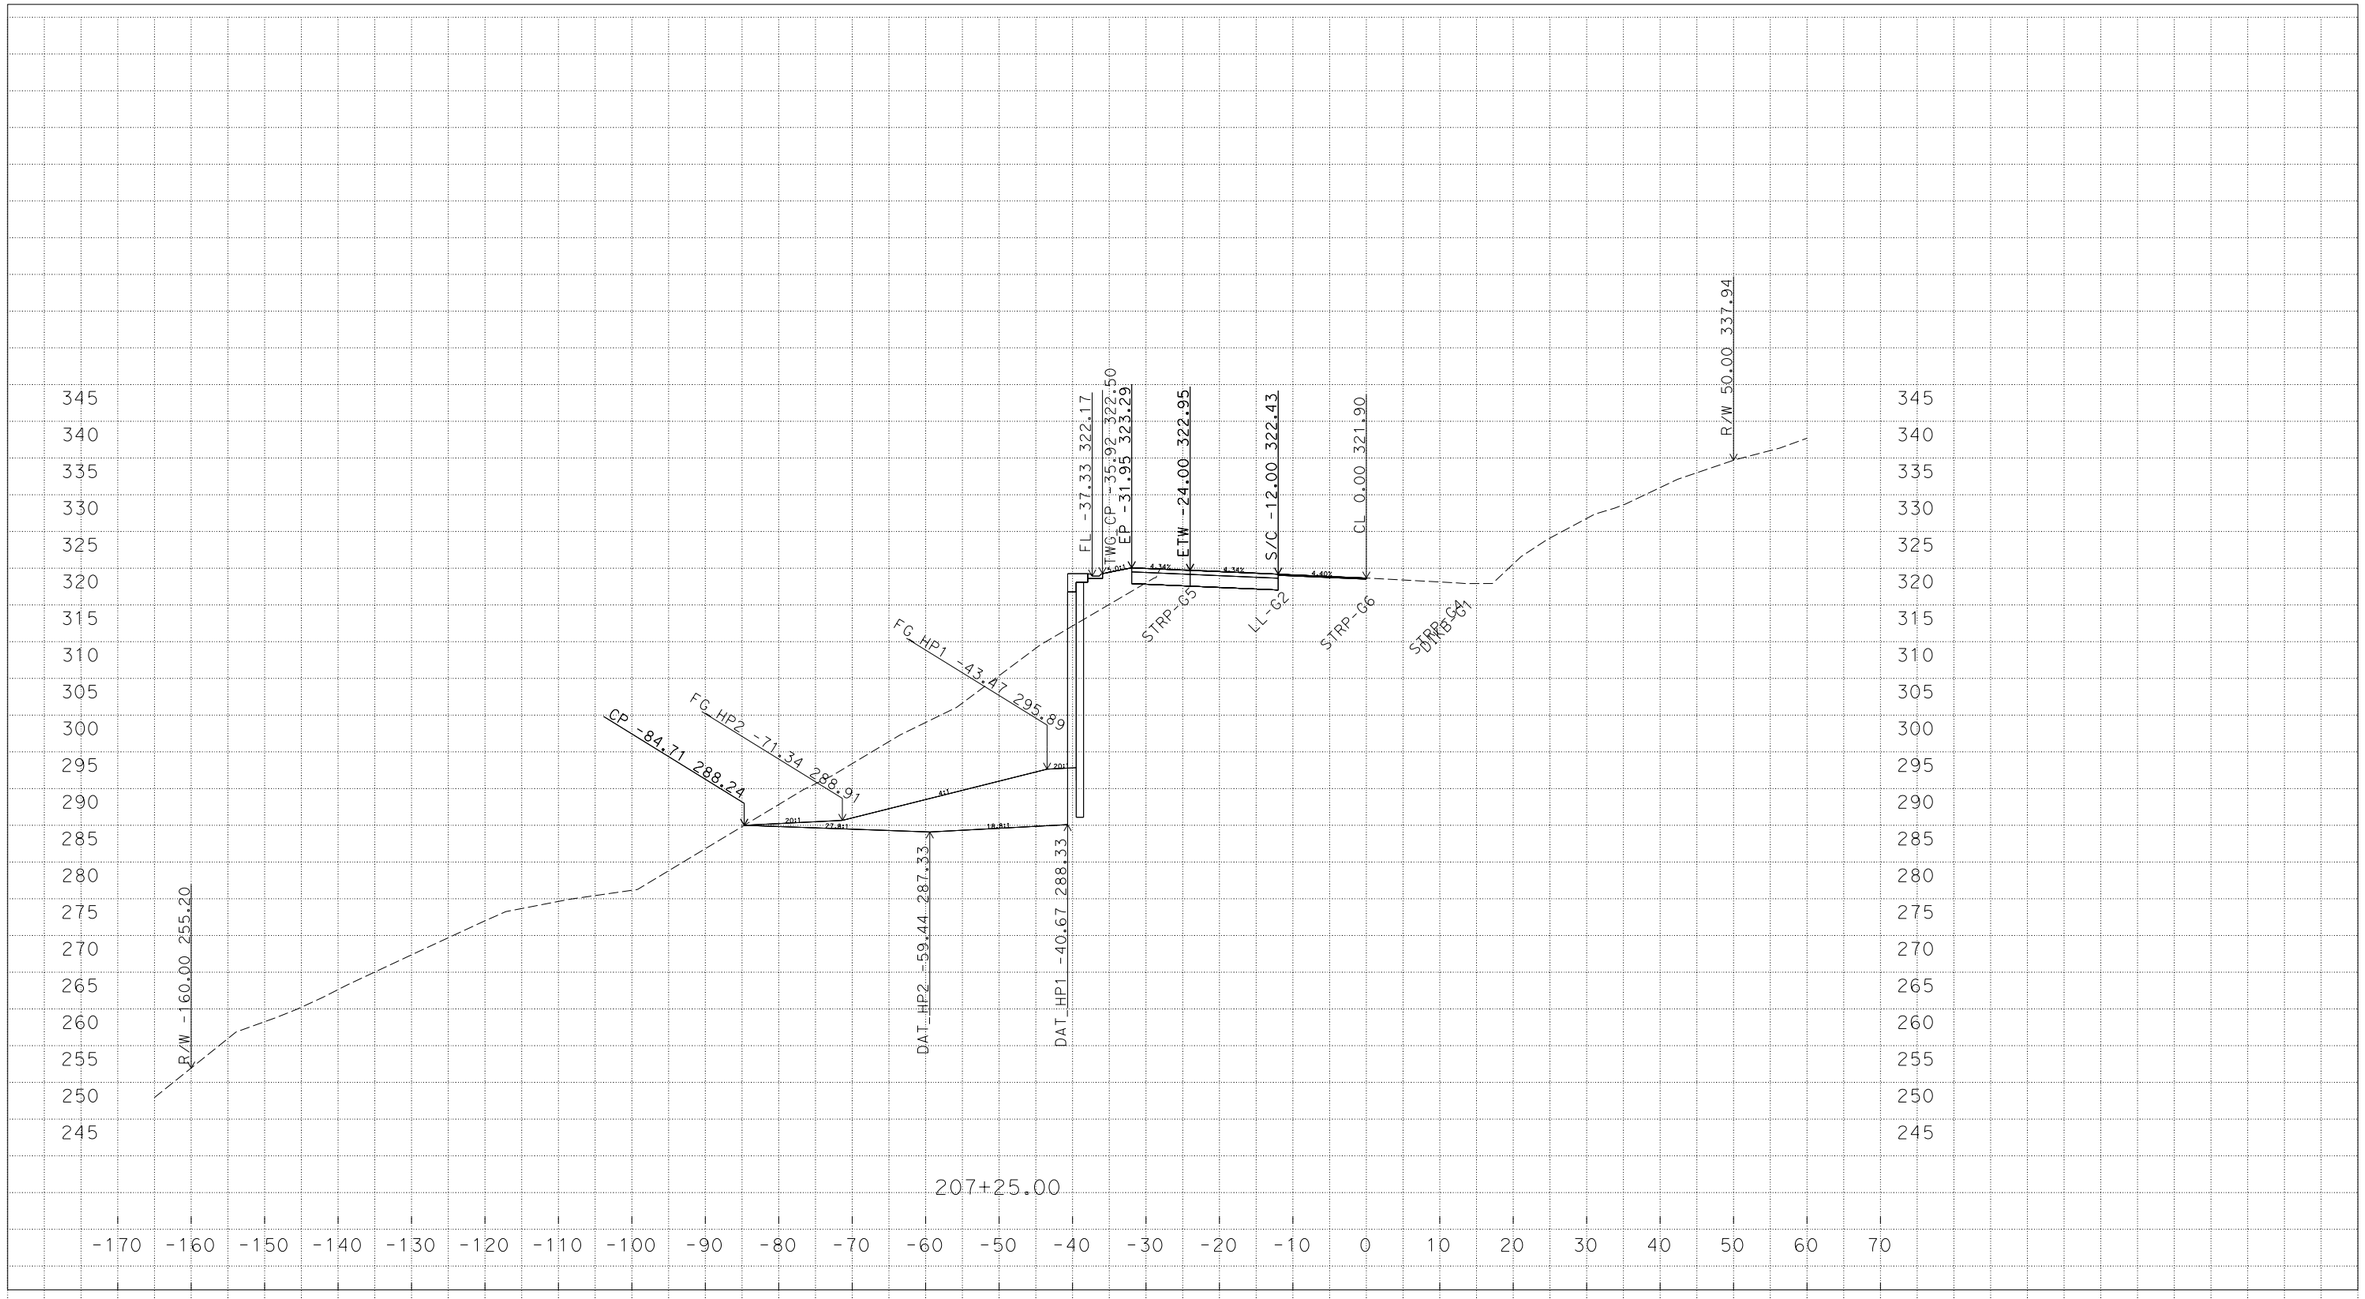

CROSS SECTIONS CREATED BY: DDW
DATE: 1/04/2016

Contract: 01-0B2904
Dist/Co/RTE/PM: 01/DN/101/22.9
Project ID: 01_1200_0113

ALL DIMENSIONS IN SURVEY FEET
SCALE RATIO: 1":10' HORIZ.
1":10' VERT.

"A2" LINE
CROSS SECTIONS
SHEET 16 OF 29

FOR EARTHWORK DEVELOPMENT ONLY

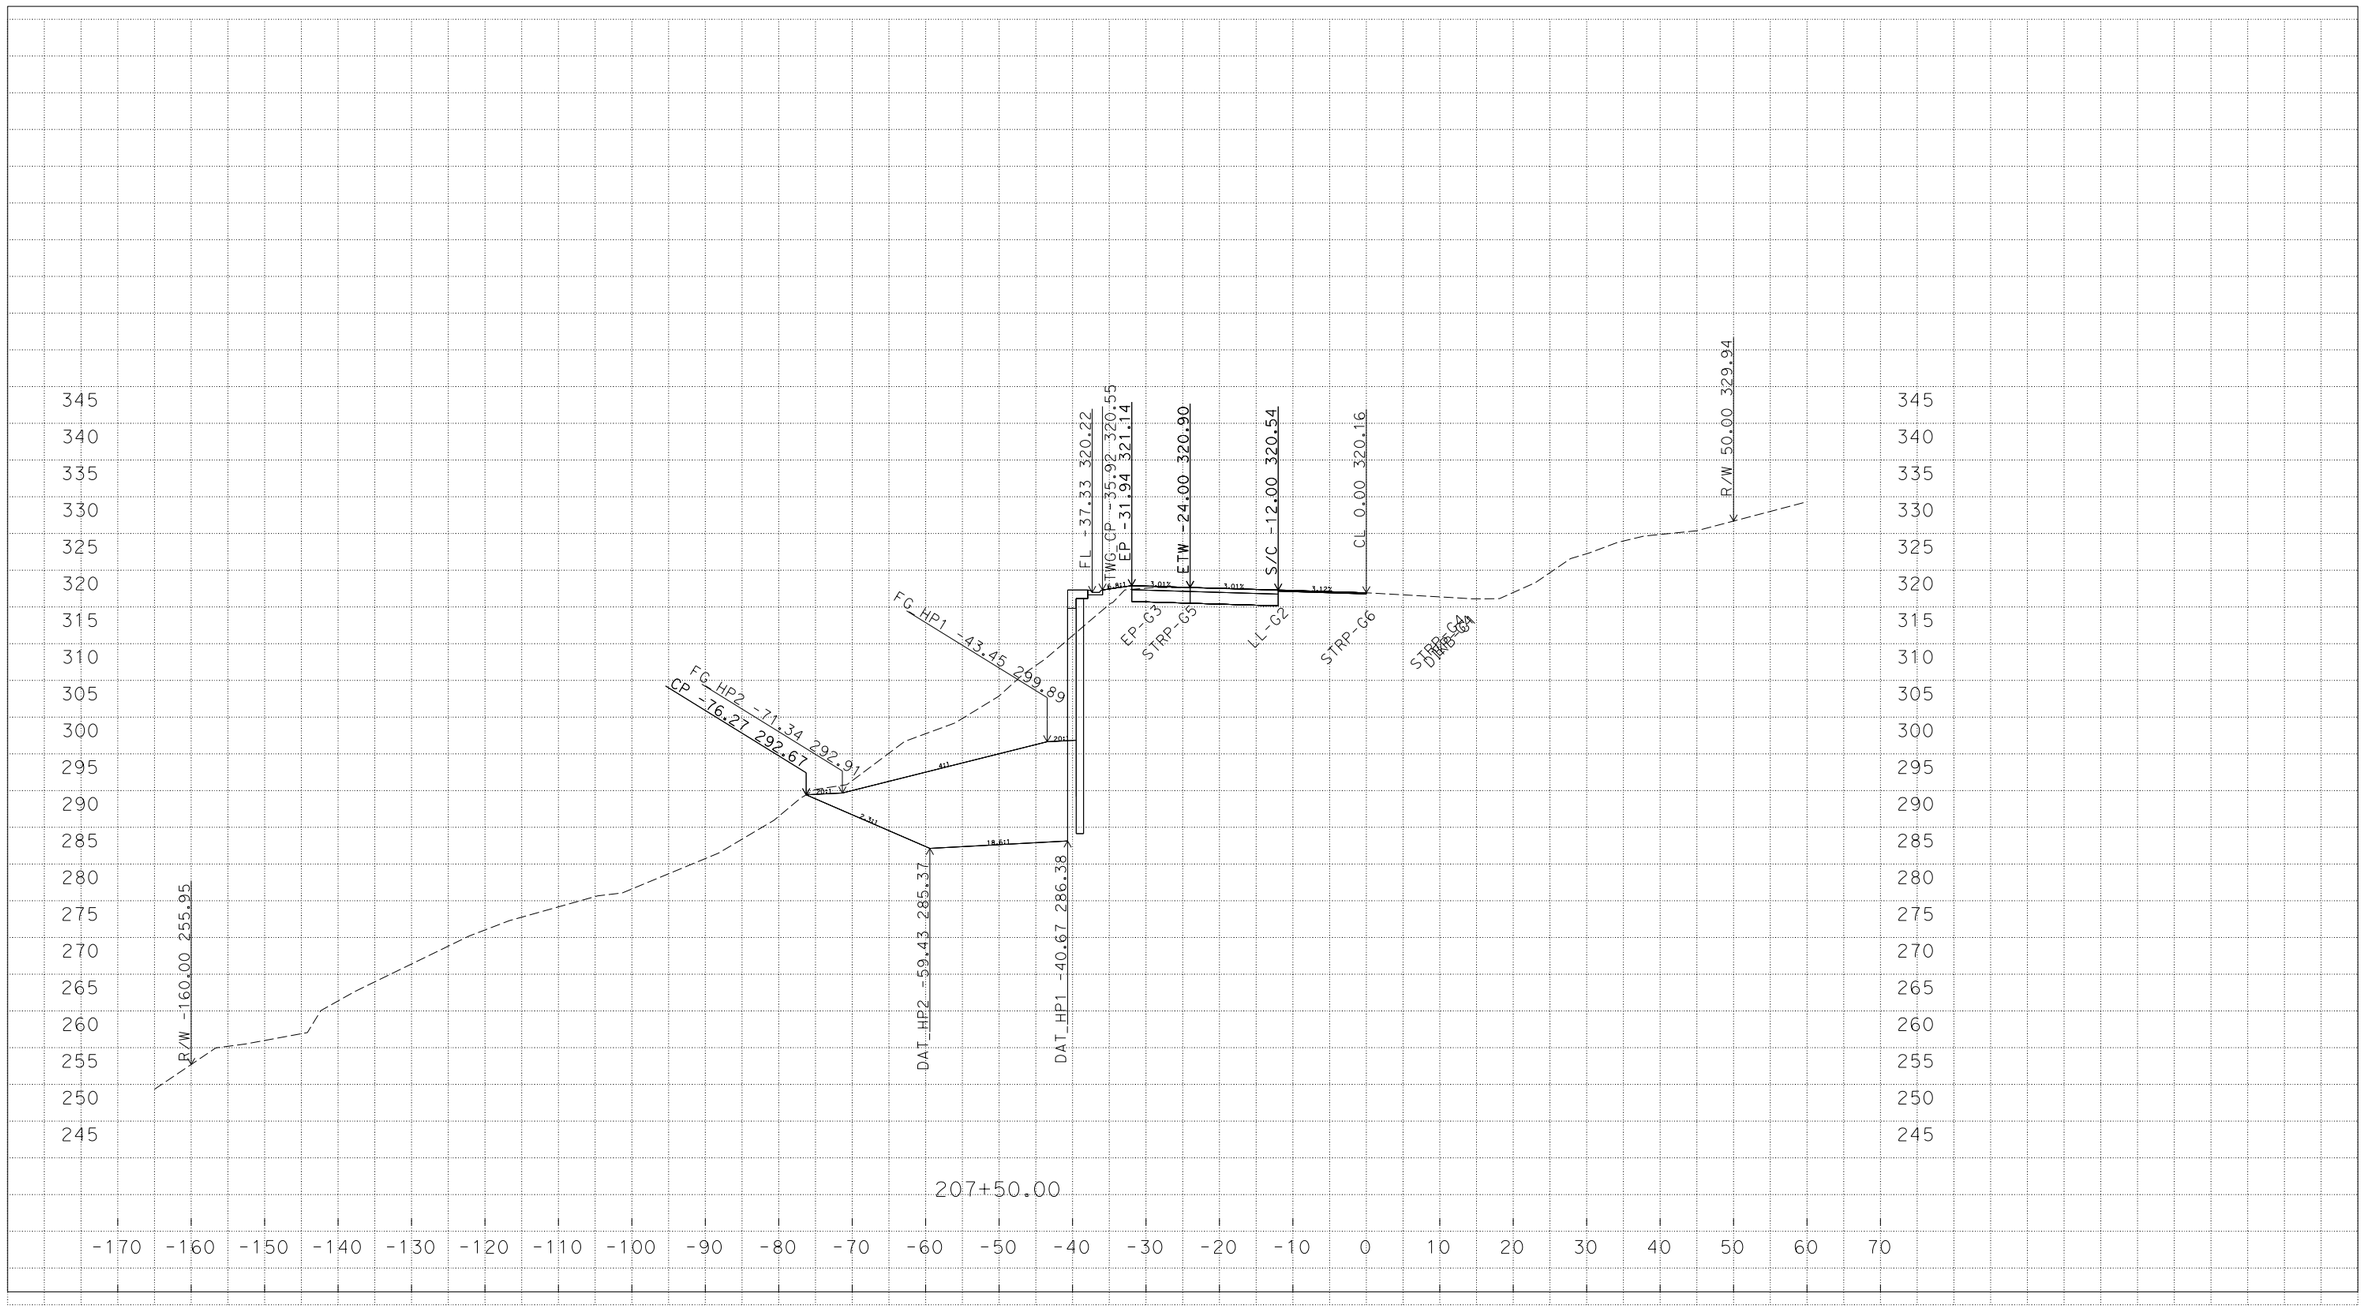

CROSS SECTIONS CREATED BY: DDW
DATE: 1/04/2016

Contract: 01-0B2904
Dist/Co/RTE/PM: 01/DN/101/22.9
Project ID: 01_1200_0113

ALL DIMENSIONS IN SURVEY FEET
SCALE RATIO: 1":10' HORIZ.
1":10' VERT.

"A2" LINE
CROSS SECTIONS
SHEET 17 OF 29

FOR EARTHWORK DEVELOPMENT ONLY

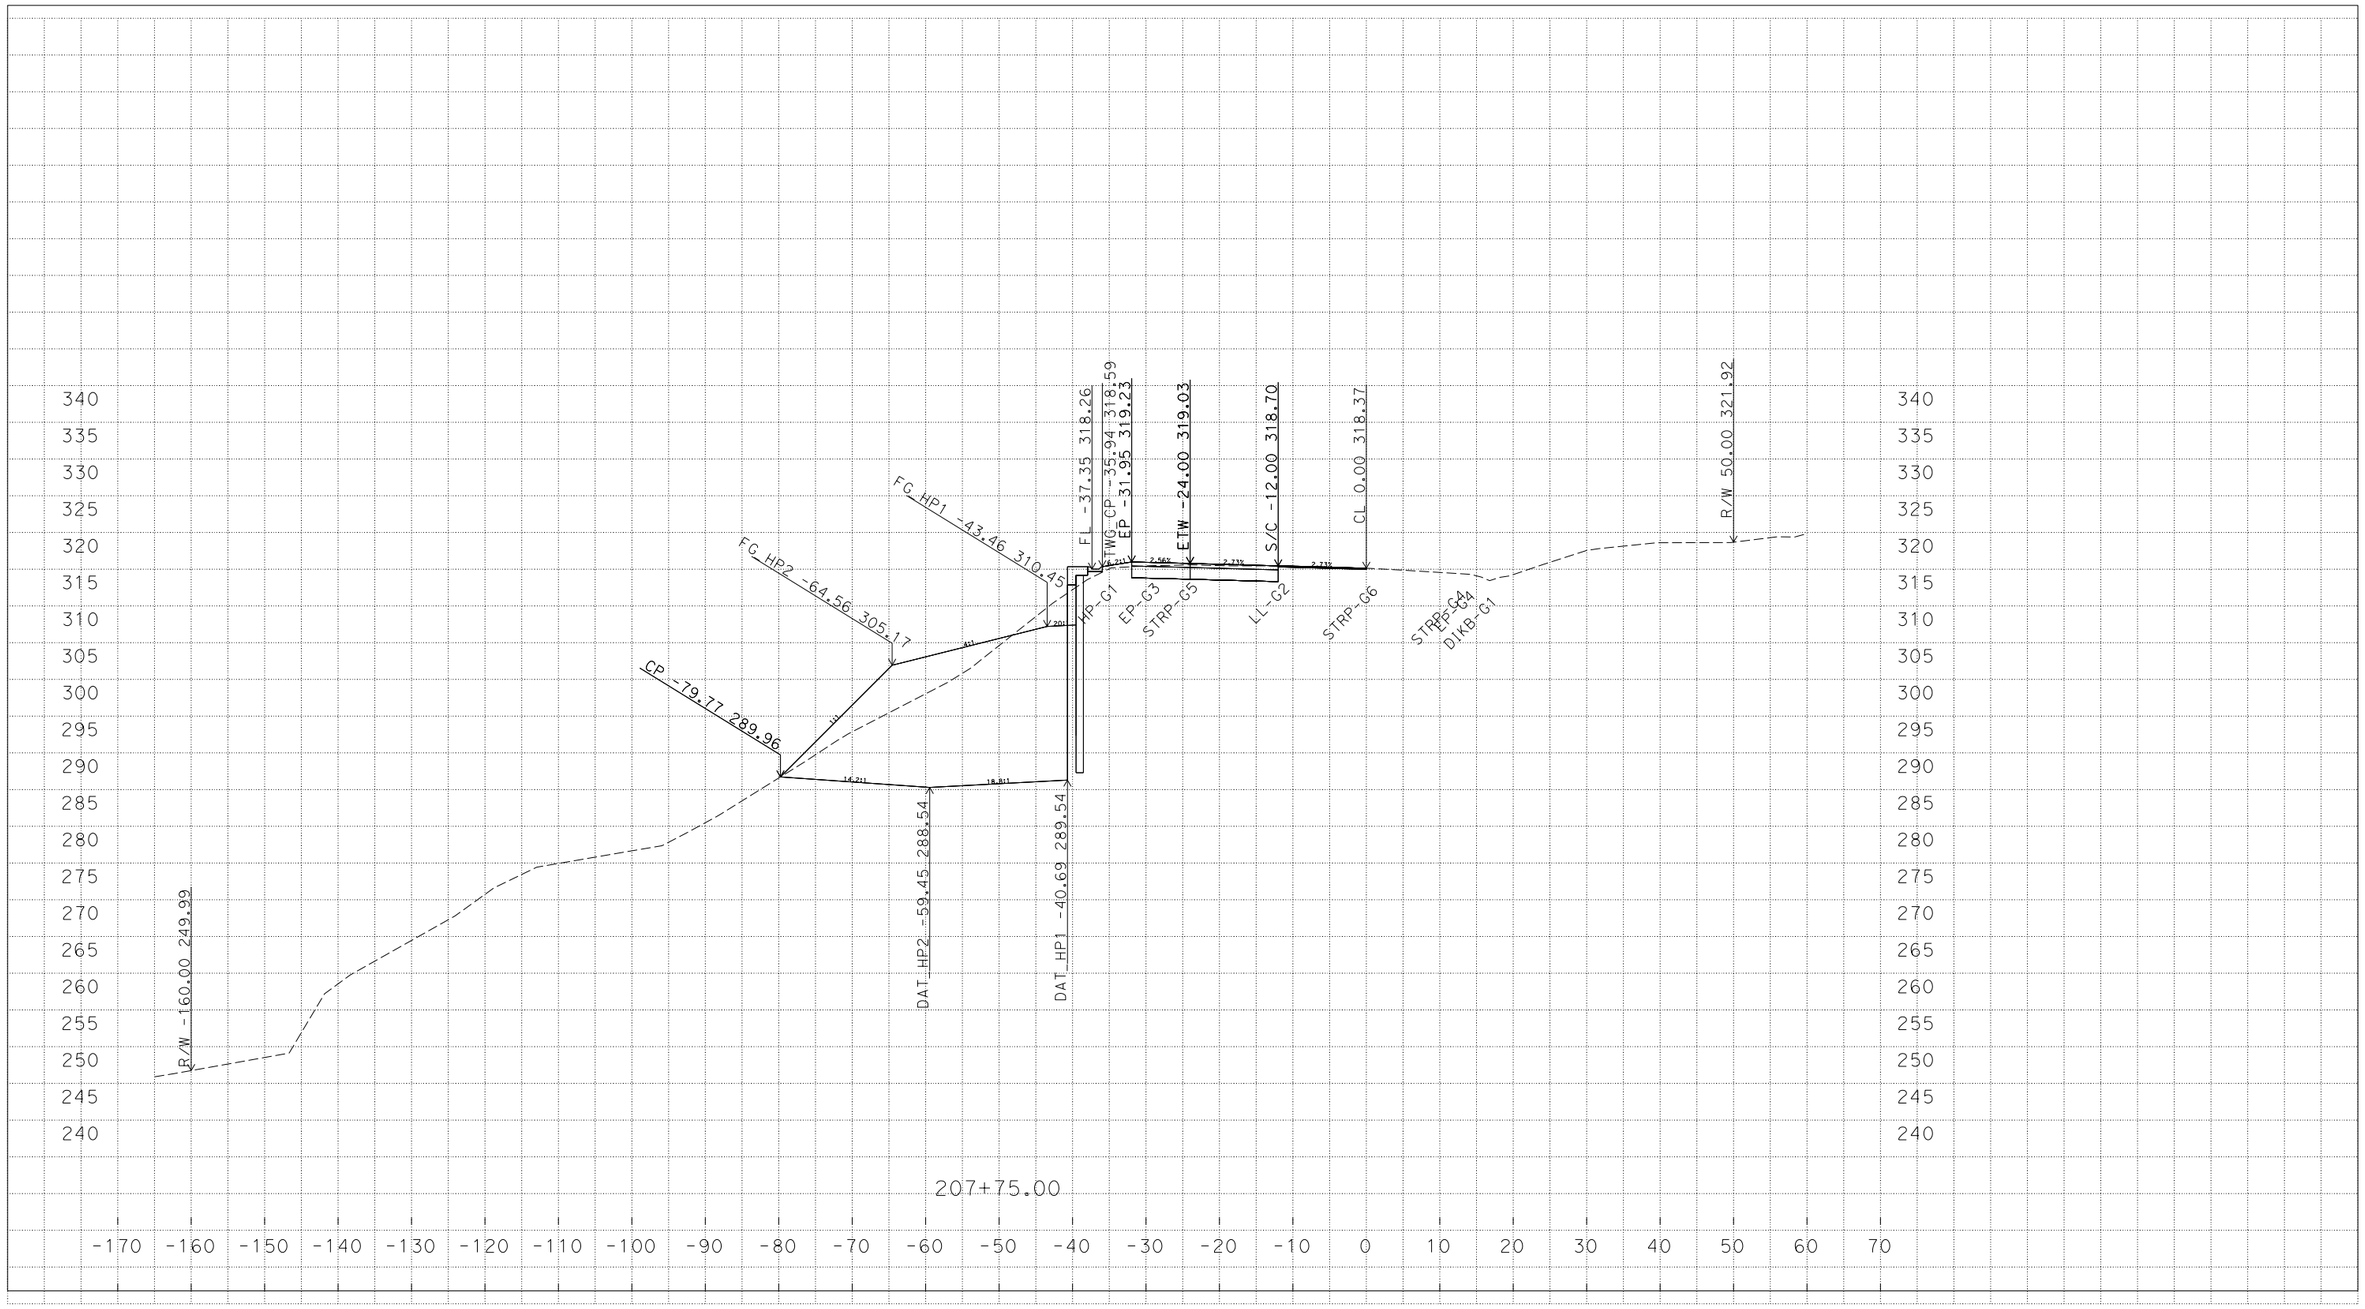

CROSS SECTIONS CREATED BY: DDW
DATE: 1/04/2016

Contract: 01-0B2904
Dist/Co/RTE/PM: 01/DN/101/22.9
Project ID: 01_1200_0113

ALL DIMENSIONS IN SURVEY FEET
SCALE RATIO: 1":10' HORIZ.
1":10' VERT.

"A2" LINE
CROSS SECTIONS
SHEET 18 OF 29

FOR EARTHWORK DEVELOPMENT ONLY

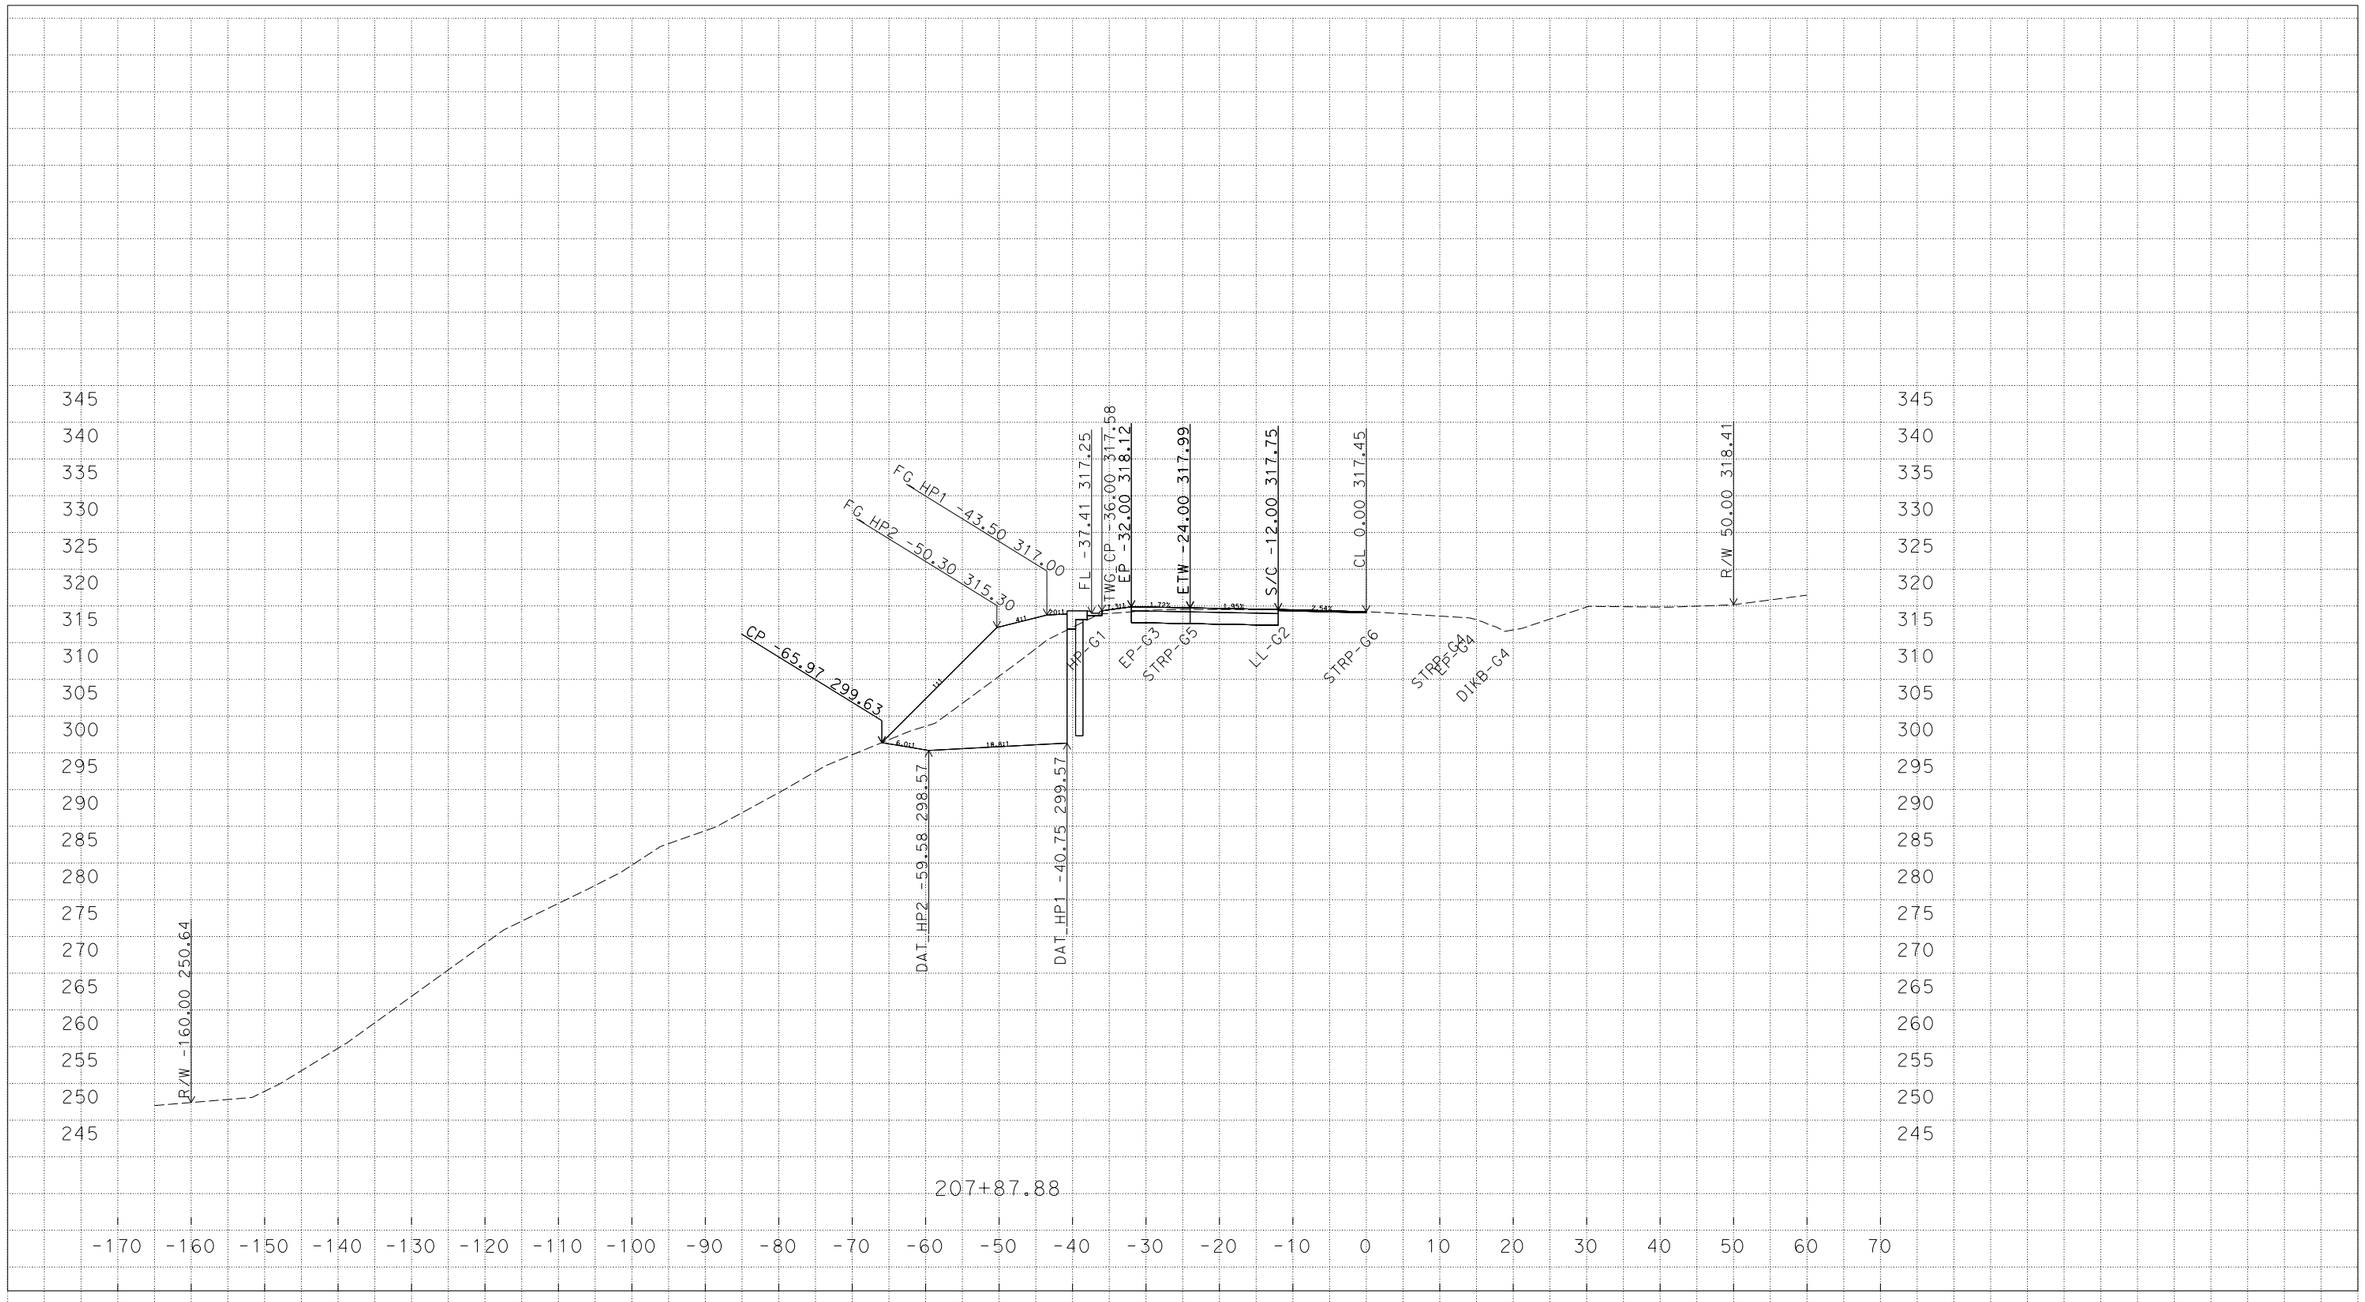

CROSS SECTIONS CREATED BY: DDW
DATE: 1/04/2016

Contract: 01-0B2904
Dist/Co/RTE/PM: 01/DN/101/22.9
Project ID: 01_1200_0113

ALL DIMENSIONS IN SURVEY FEET
SCALE RATIO: 1":10' HORIZ.
1":10' VERT.

"A2" LINE
CROSS SECTIONS
SHEET 19 OF 29

FOR EARTHWORK DEVELOPMENT ONLY

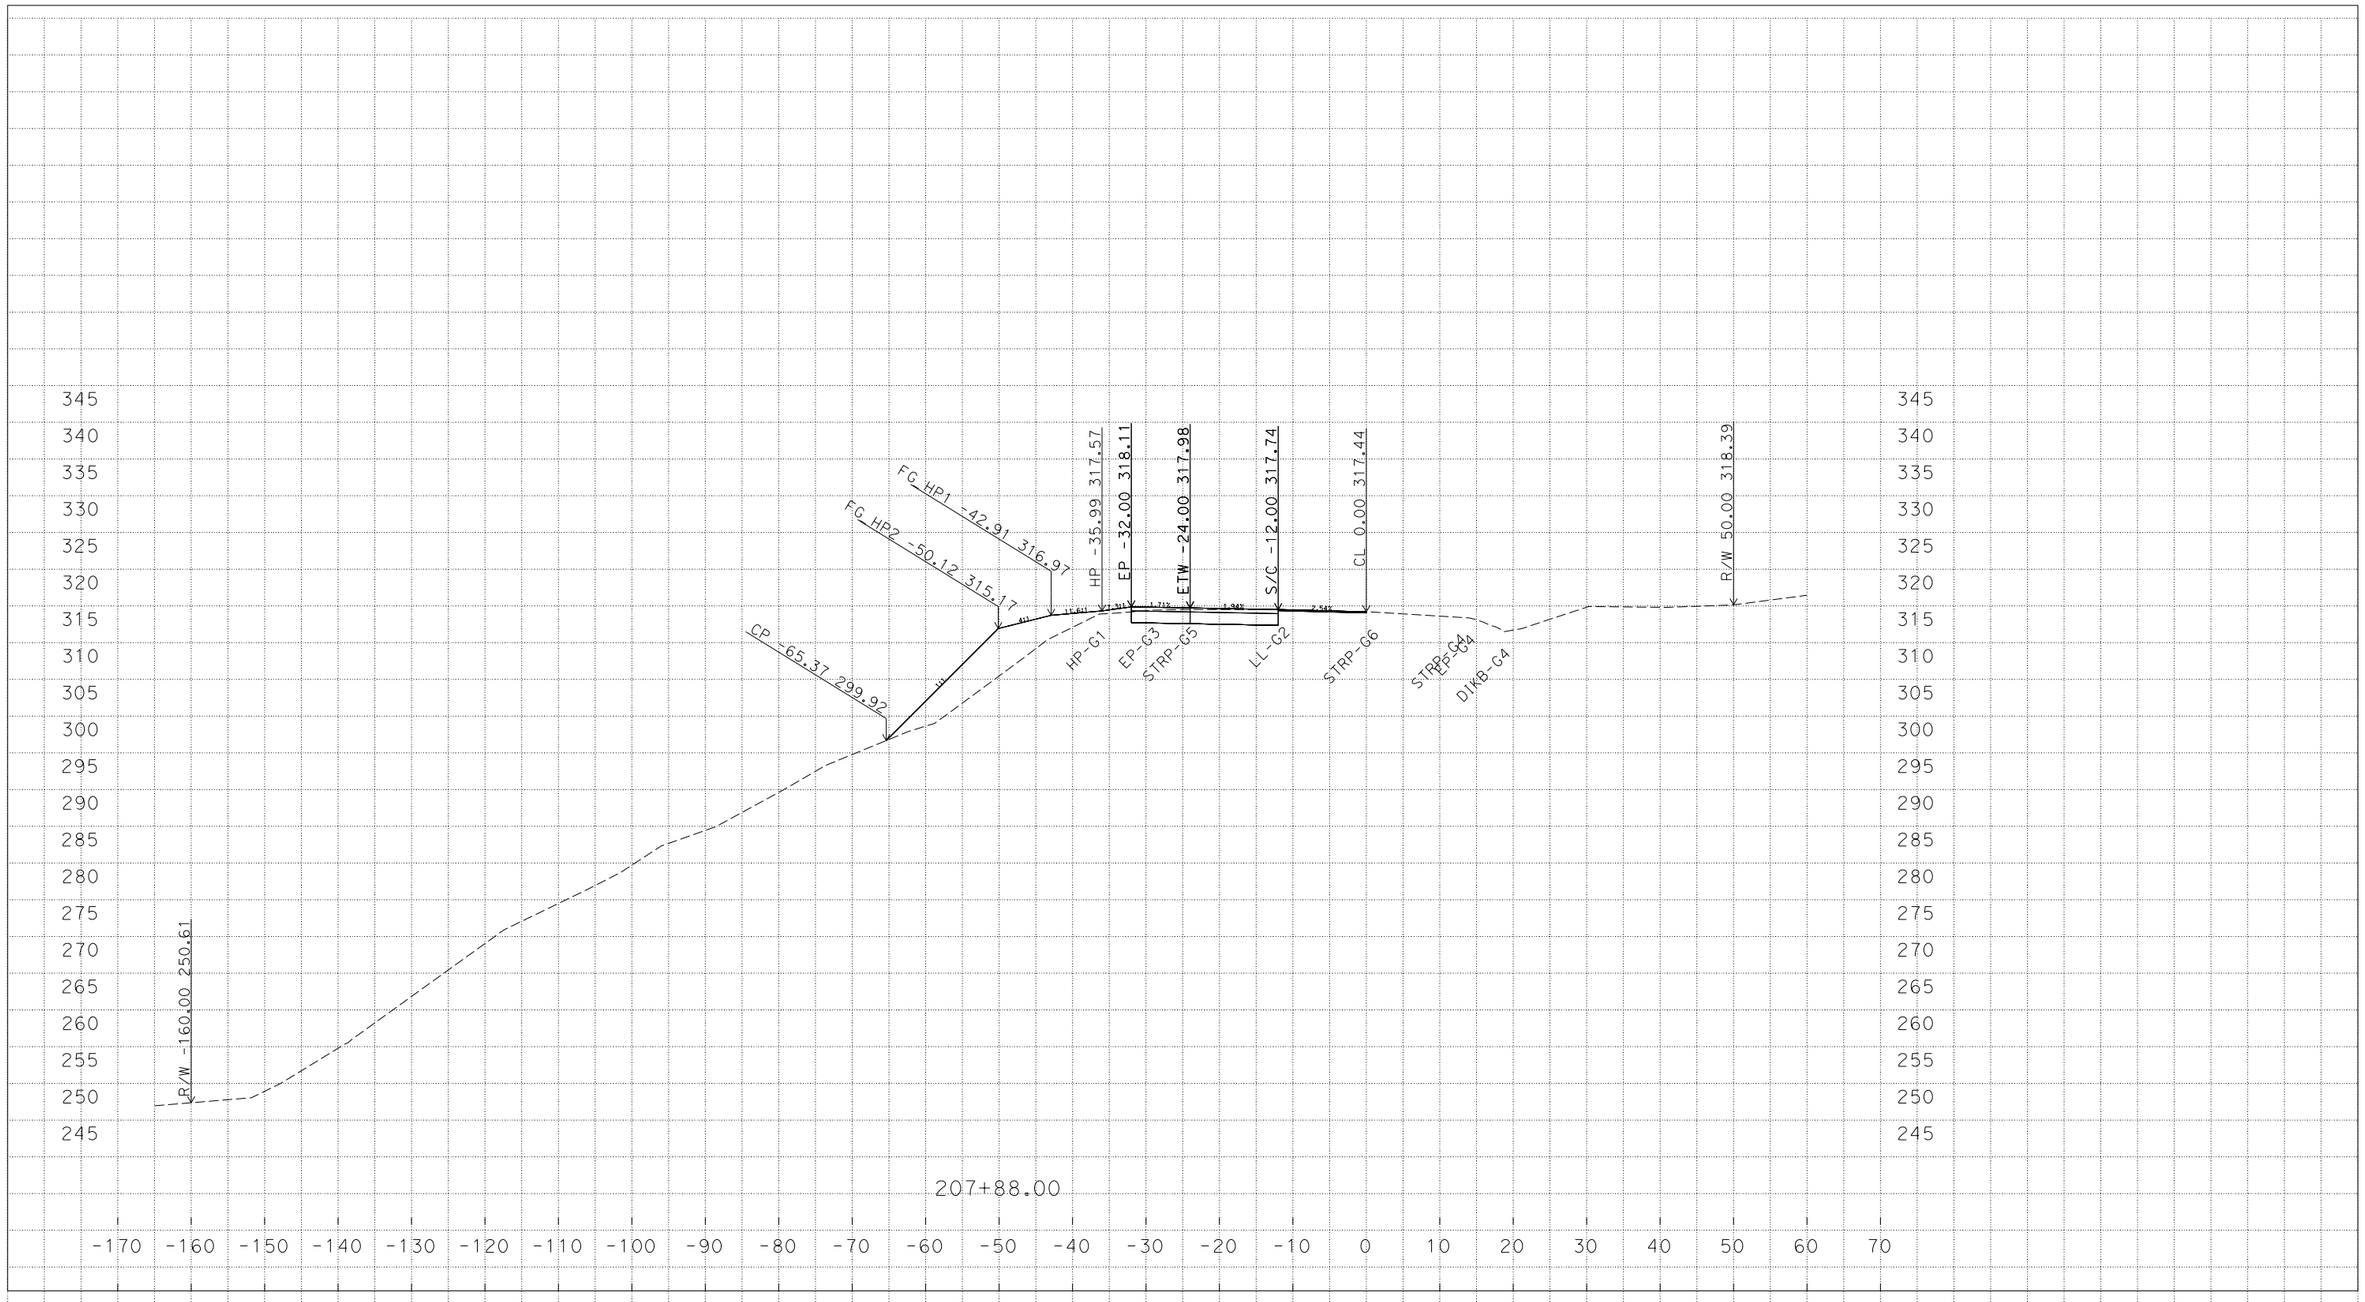

CROSS SECTIONS CREATED BY: DDW
DATE: 1/04/2016

Contract: 01-0B2904
Dist/Co/RTE/PM: 01/DN/101/22.9
Project ID: 01_1200_0113

ALL DIMENSIONS IN SURVEY FEET
SCALE RATIO: 1":10' HORIZ.
1":10' VERT.

"A2" LINE
CROSS SECTIONS
SHEET 20 OF 29

FOR EARTHWORK DEVELOPMENT ONLY

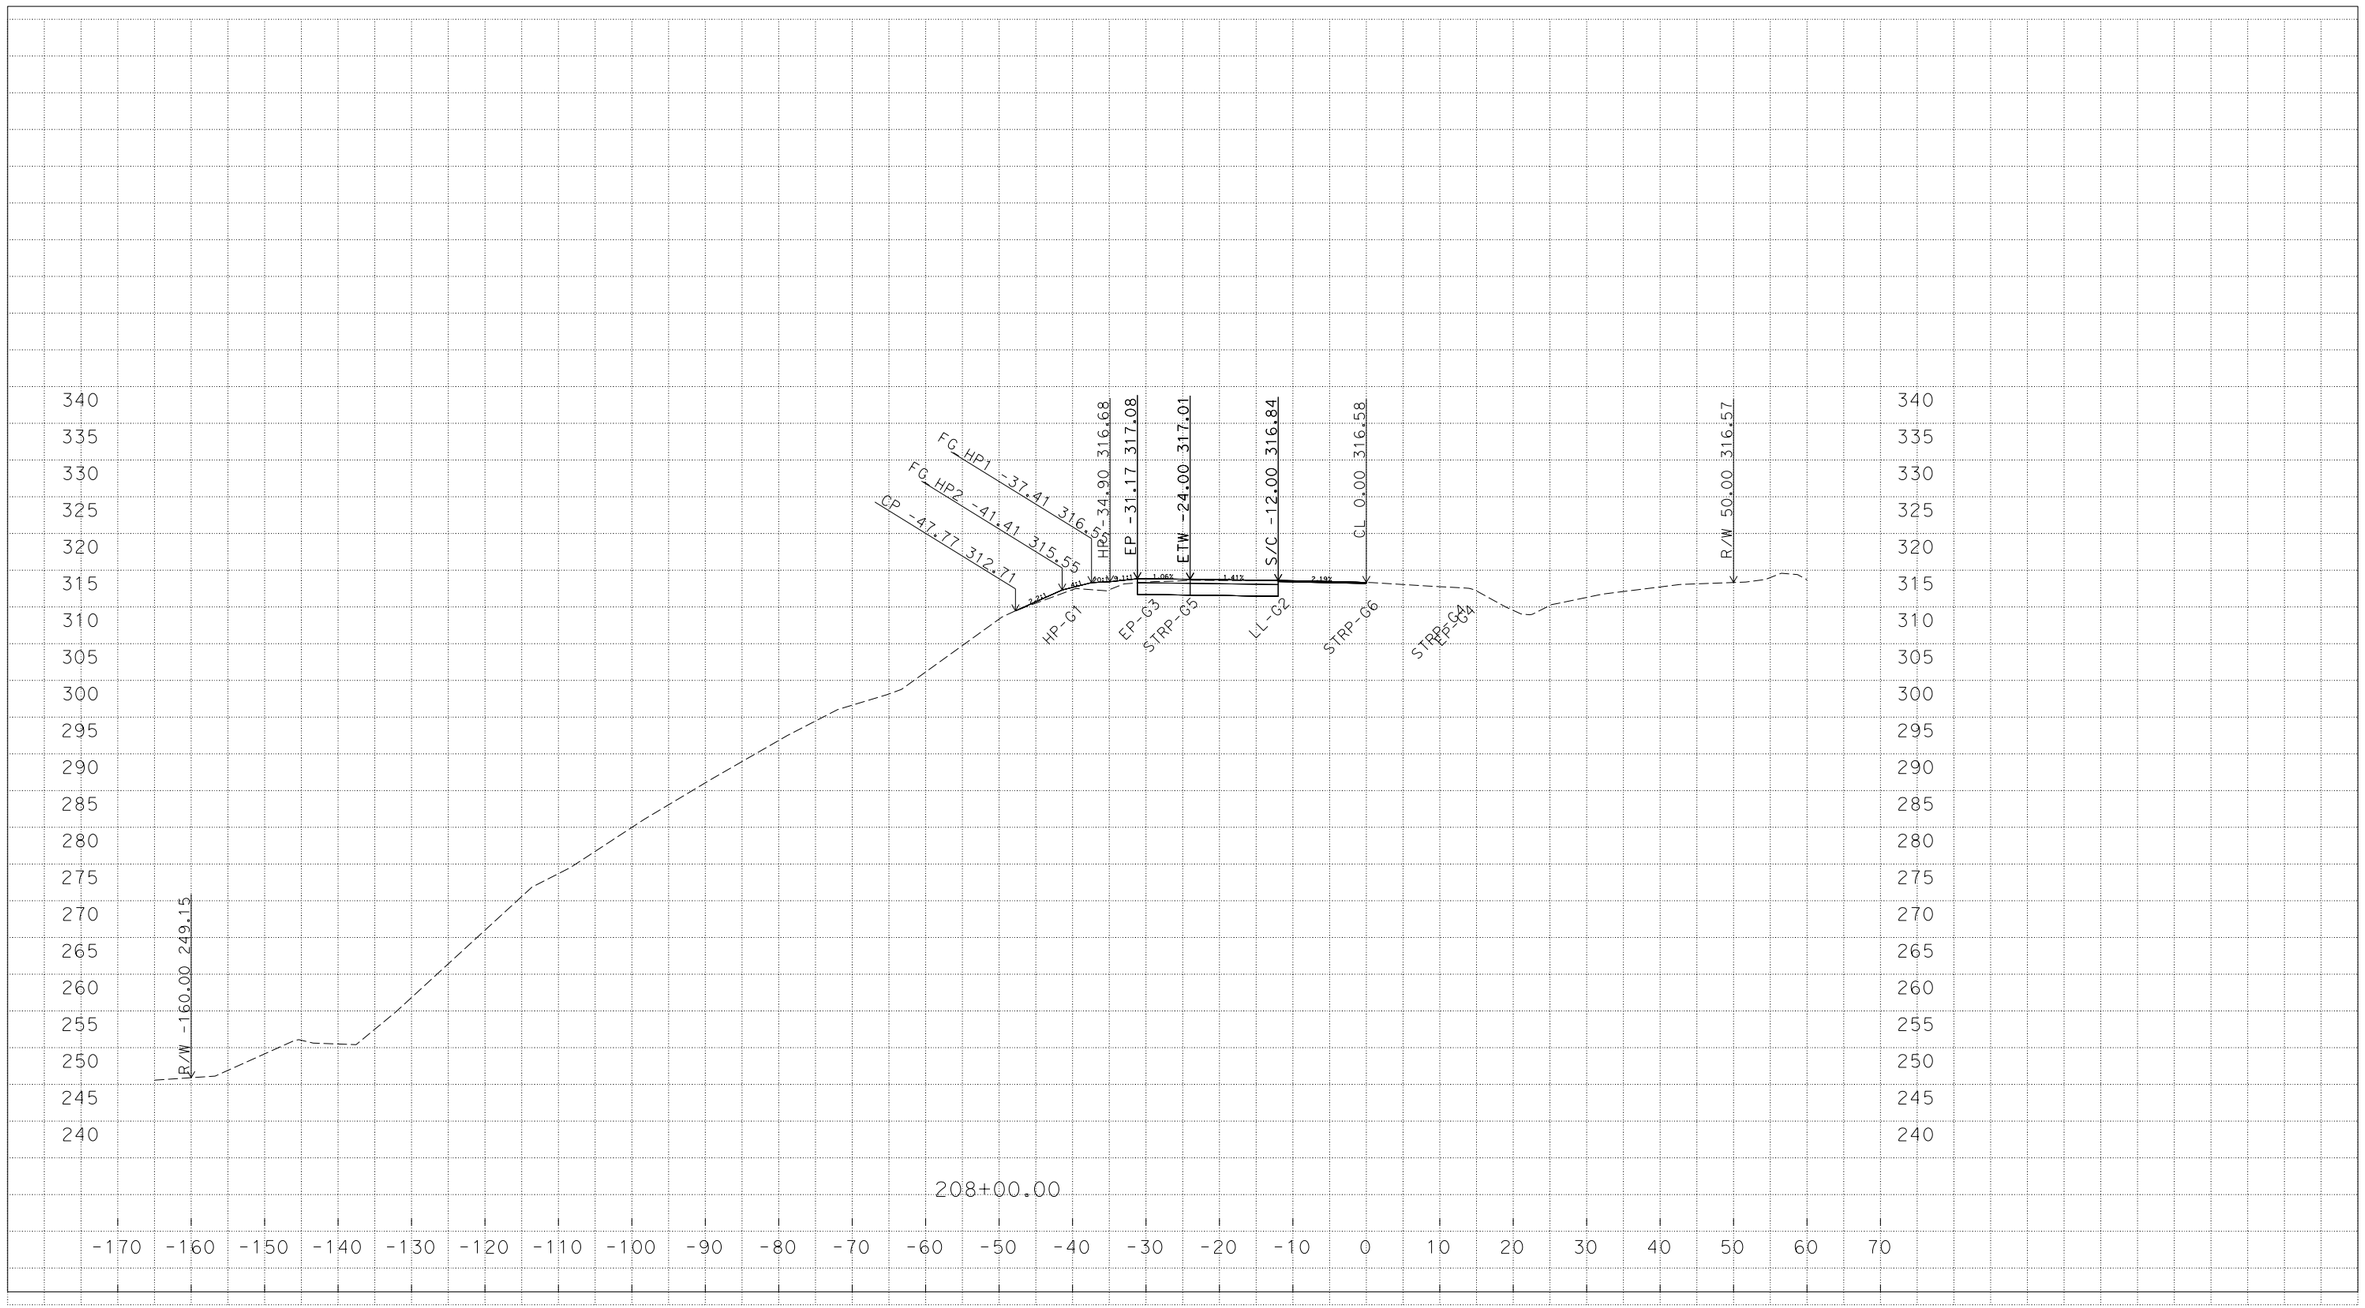

CROSS SECTIONS CREATED BY: DDW
DATE: 1/04/2016

Contract: 01-0B2904
Dist/Co/RTE/PM: 01/DN/101/22.9
Project ID: 01_1200_0113

ALL DIMENSIONS IN SURVEY FEET
SCALE RATIO: 1":10' HORIZ.
1":10' VERT.

"A2" LINE
CROSS SECTIONS

FOR EARTHWORK DEVELOPMENT ONLY

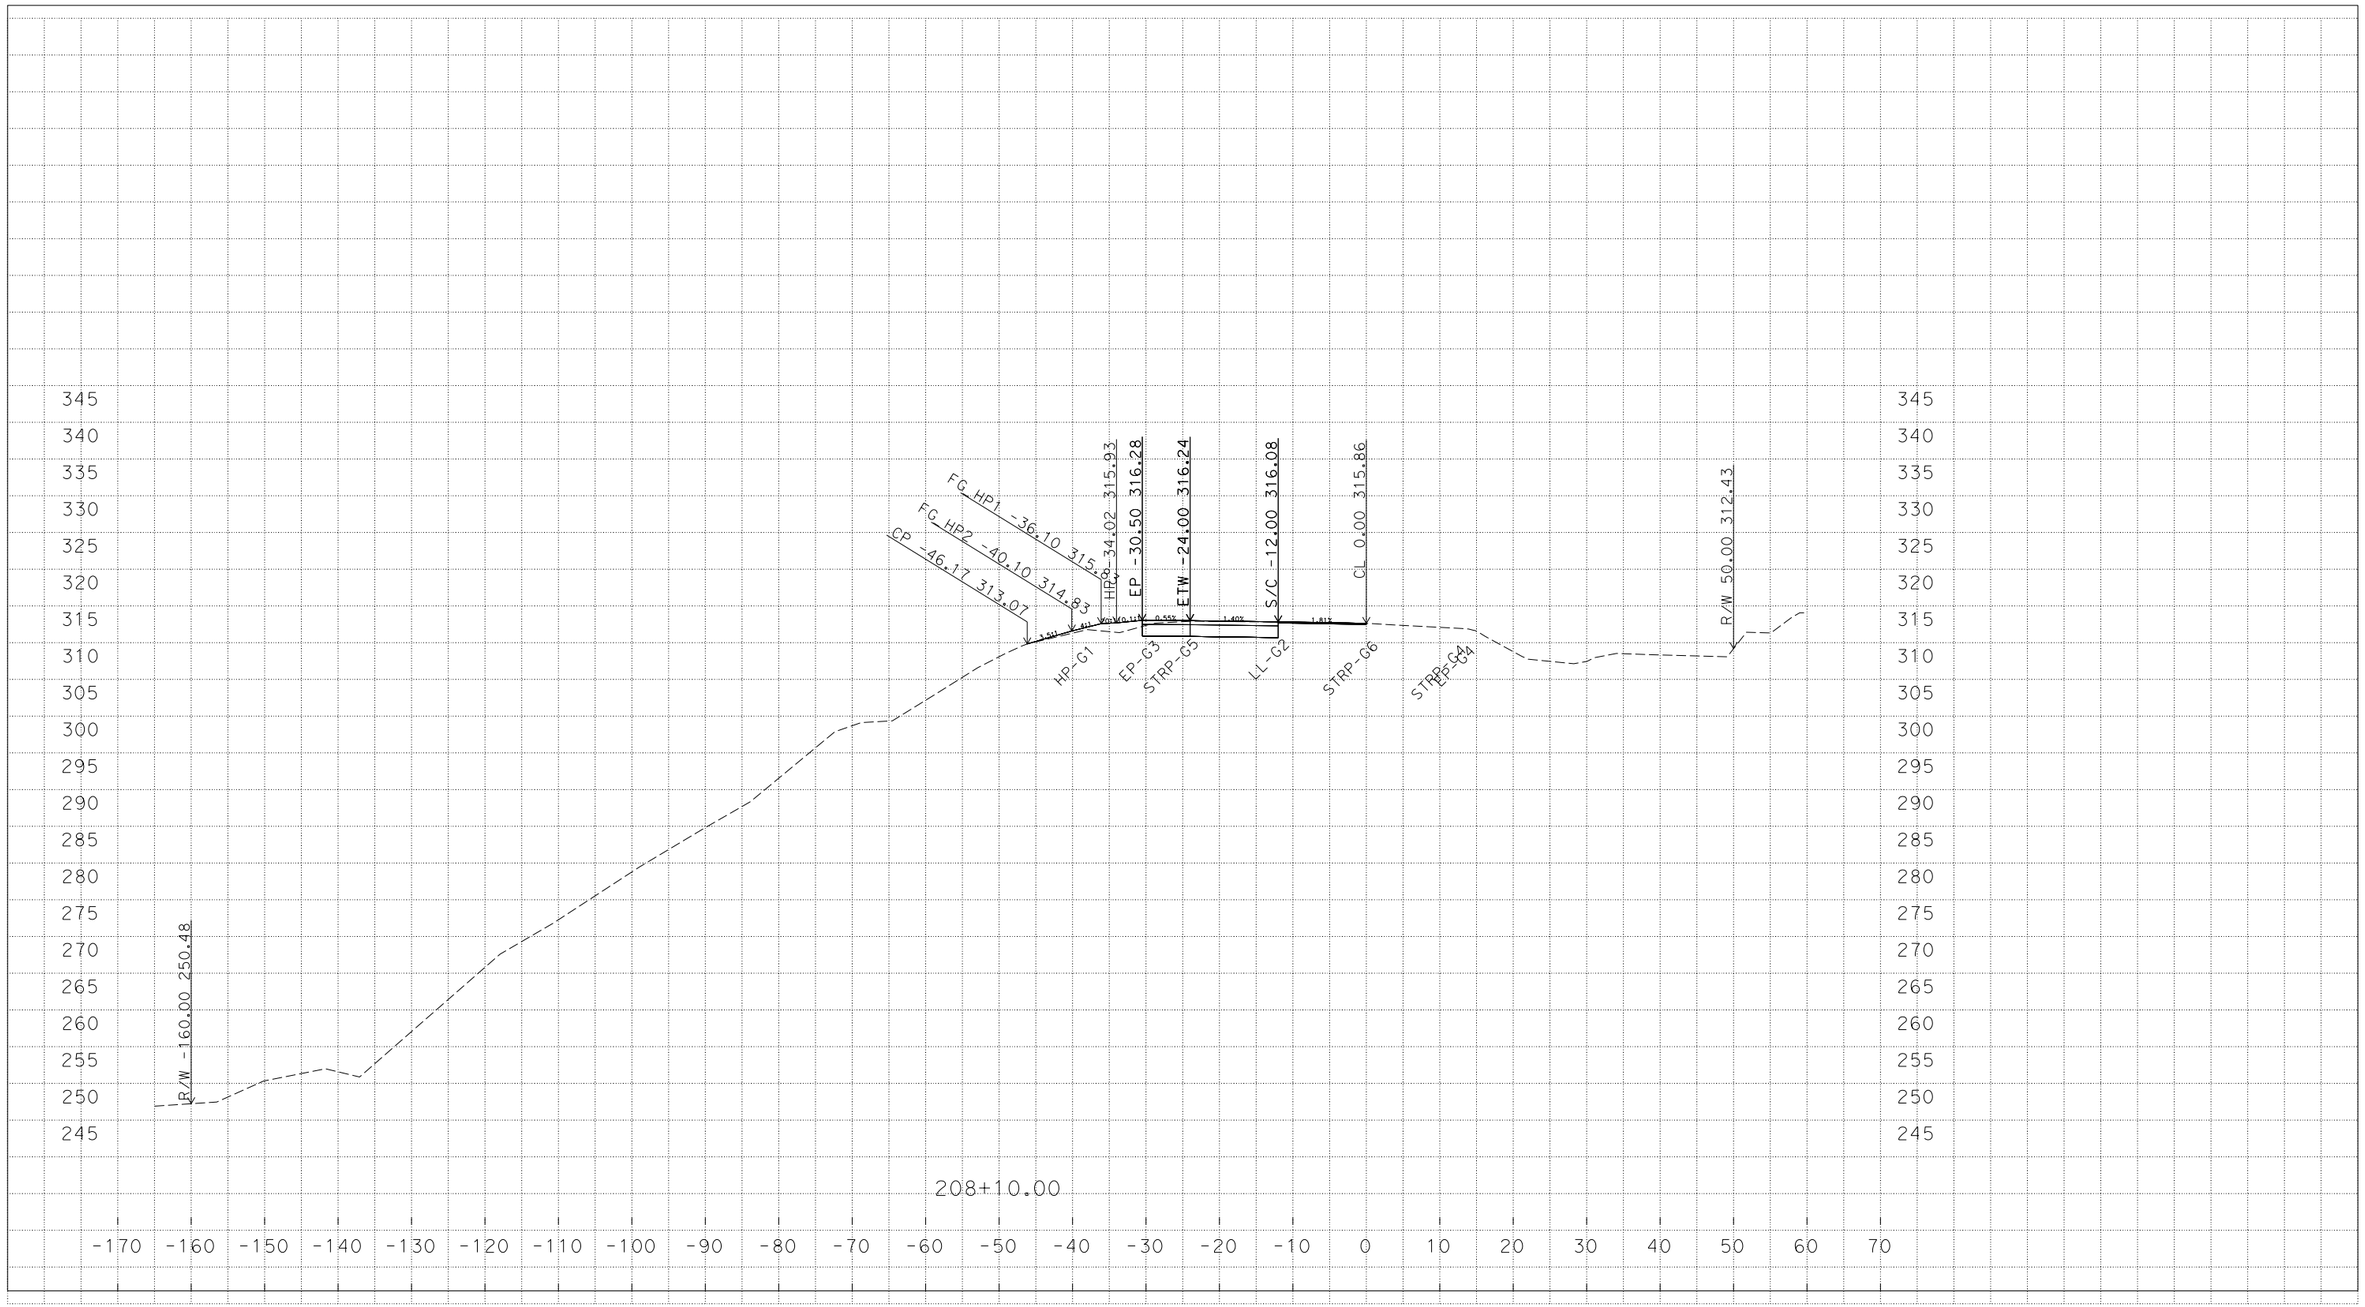

CROSS SECTIONS CREATED BY: DDW
DATE: 1/04/2016

Contract: 01-0B2904
Dist/Co/RTE/PM: 01/DN/101/22.9
Project ID: 01_1200_0113

ALL DIMENSIONS IN SURVEY FEET
SCALE RATIO: 1":10' HORIZ.
1":10' VERT.

"A2" LINE
CROSS SECTIONS
SHEET 22 OF 29

FOR EARTHWORK DEVELOPMENT ONLY

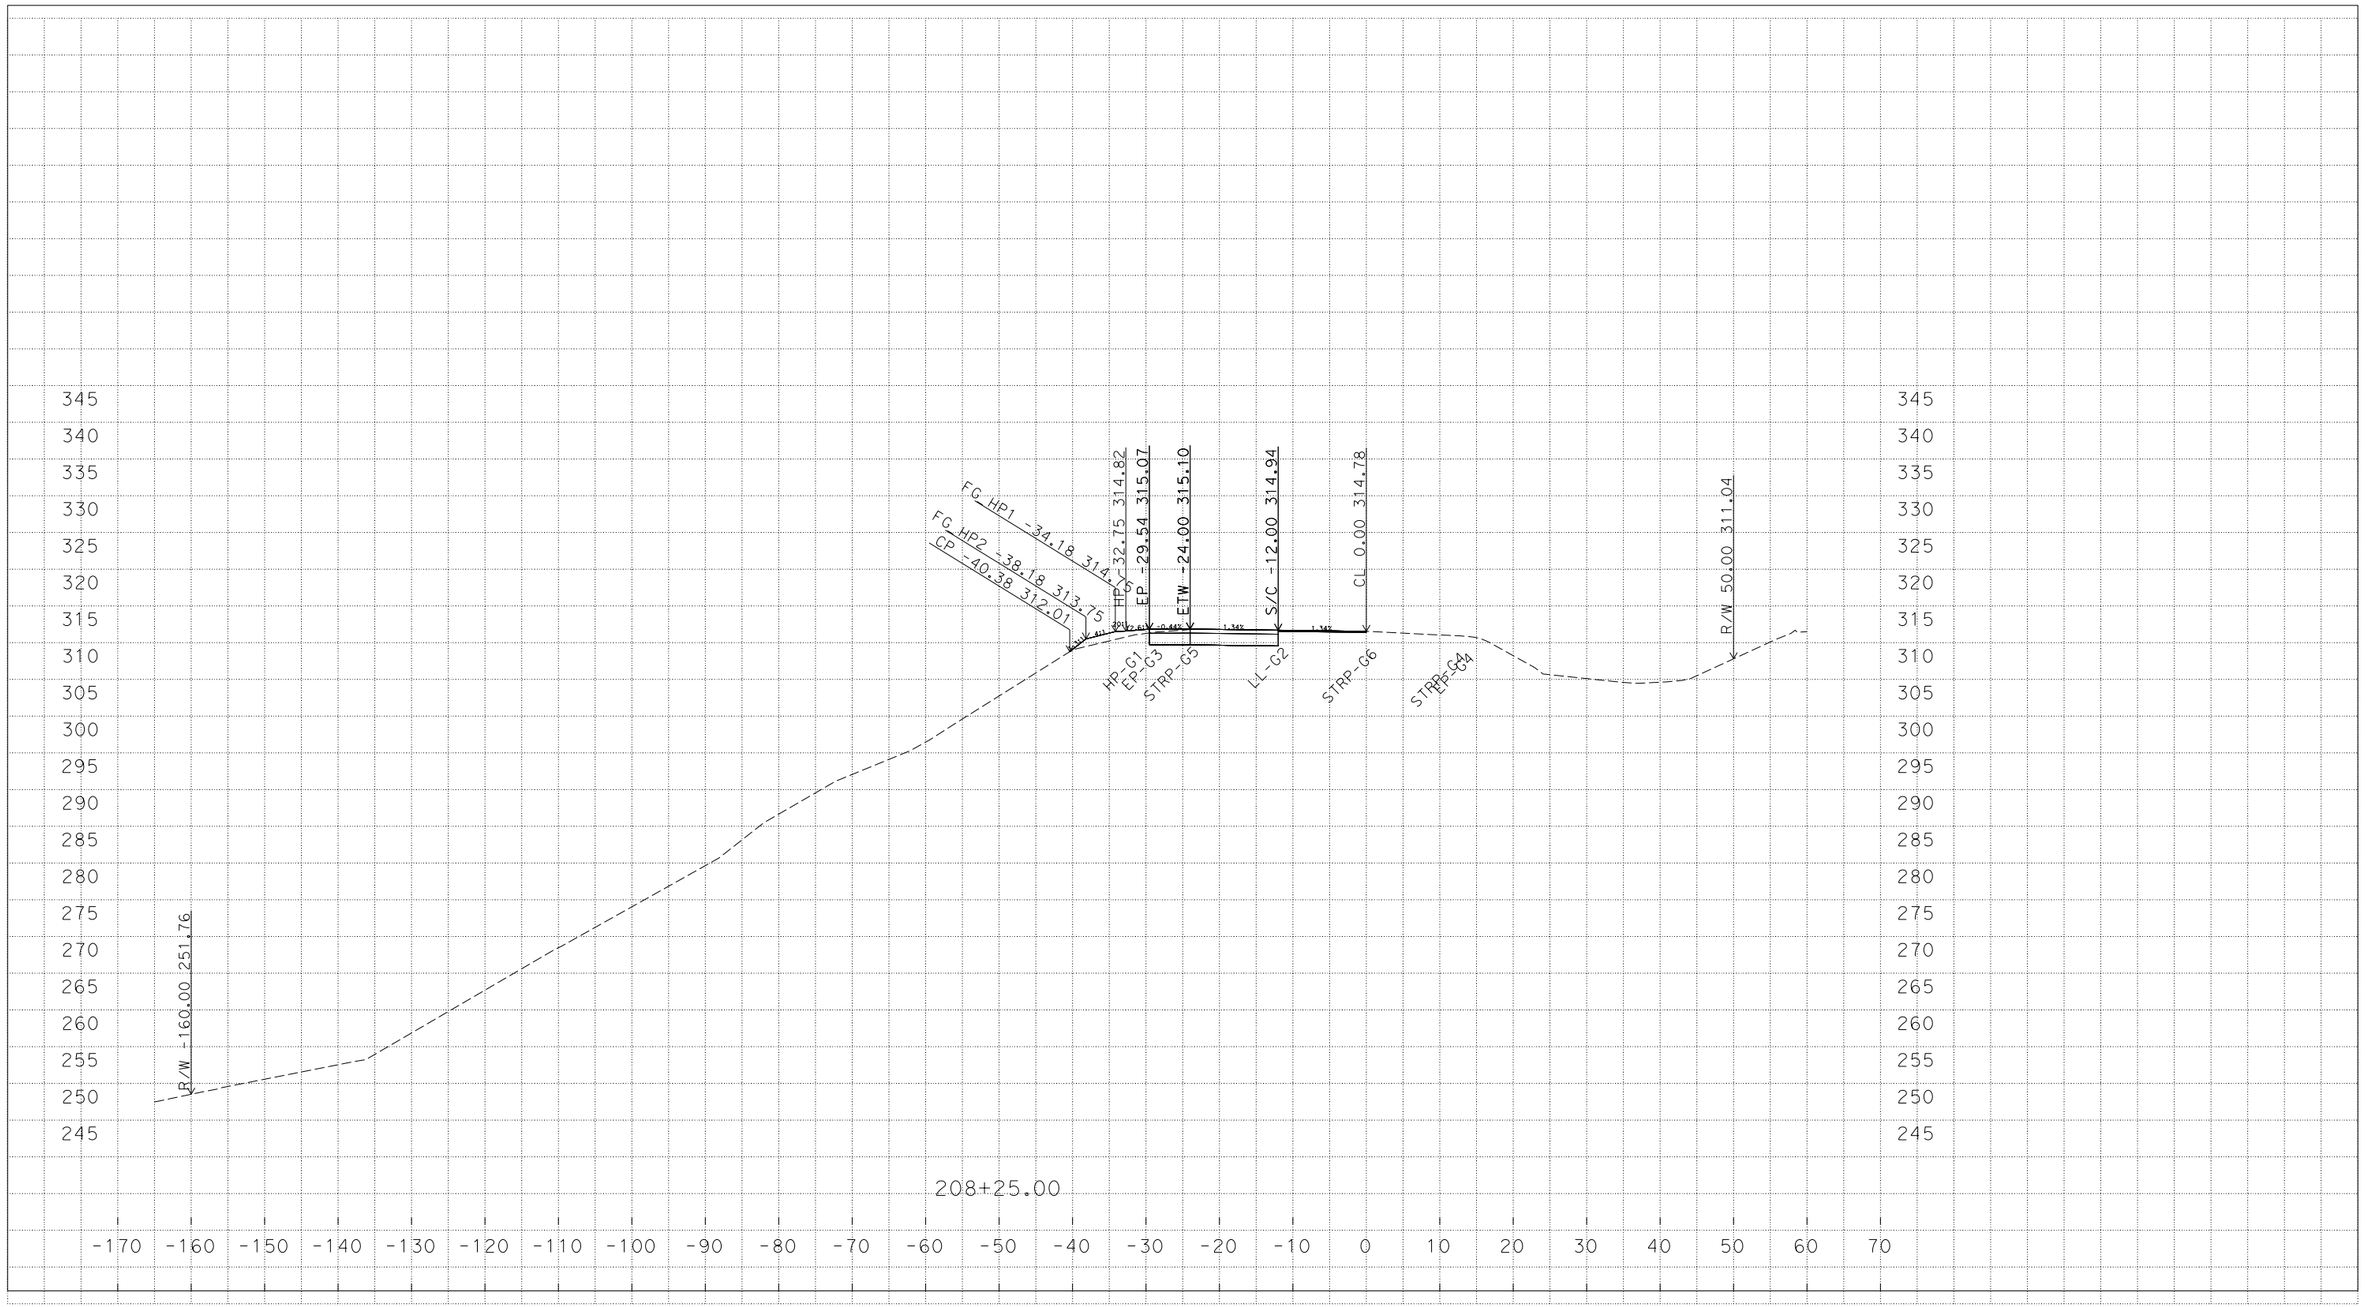

CROSS SECTIONS CREATED BY: DDW
DATE: 1/04/2016

Contract: 01-0B2904
Dist/Co/RTE/PM: 01/DN/101/22.9
Project ID: 01_1200_0113

ALL DIMENSIONS IN SURVEY FEET
SCALE RATIO: 1":10' HORIZ.
1":10' VERT.

"A2" LINE
CROSS SECTIONS

FOR EARTHWORK DEVELOPMENT ONLY

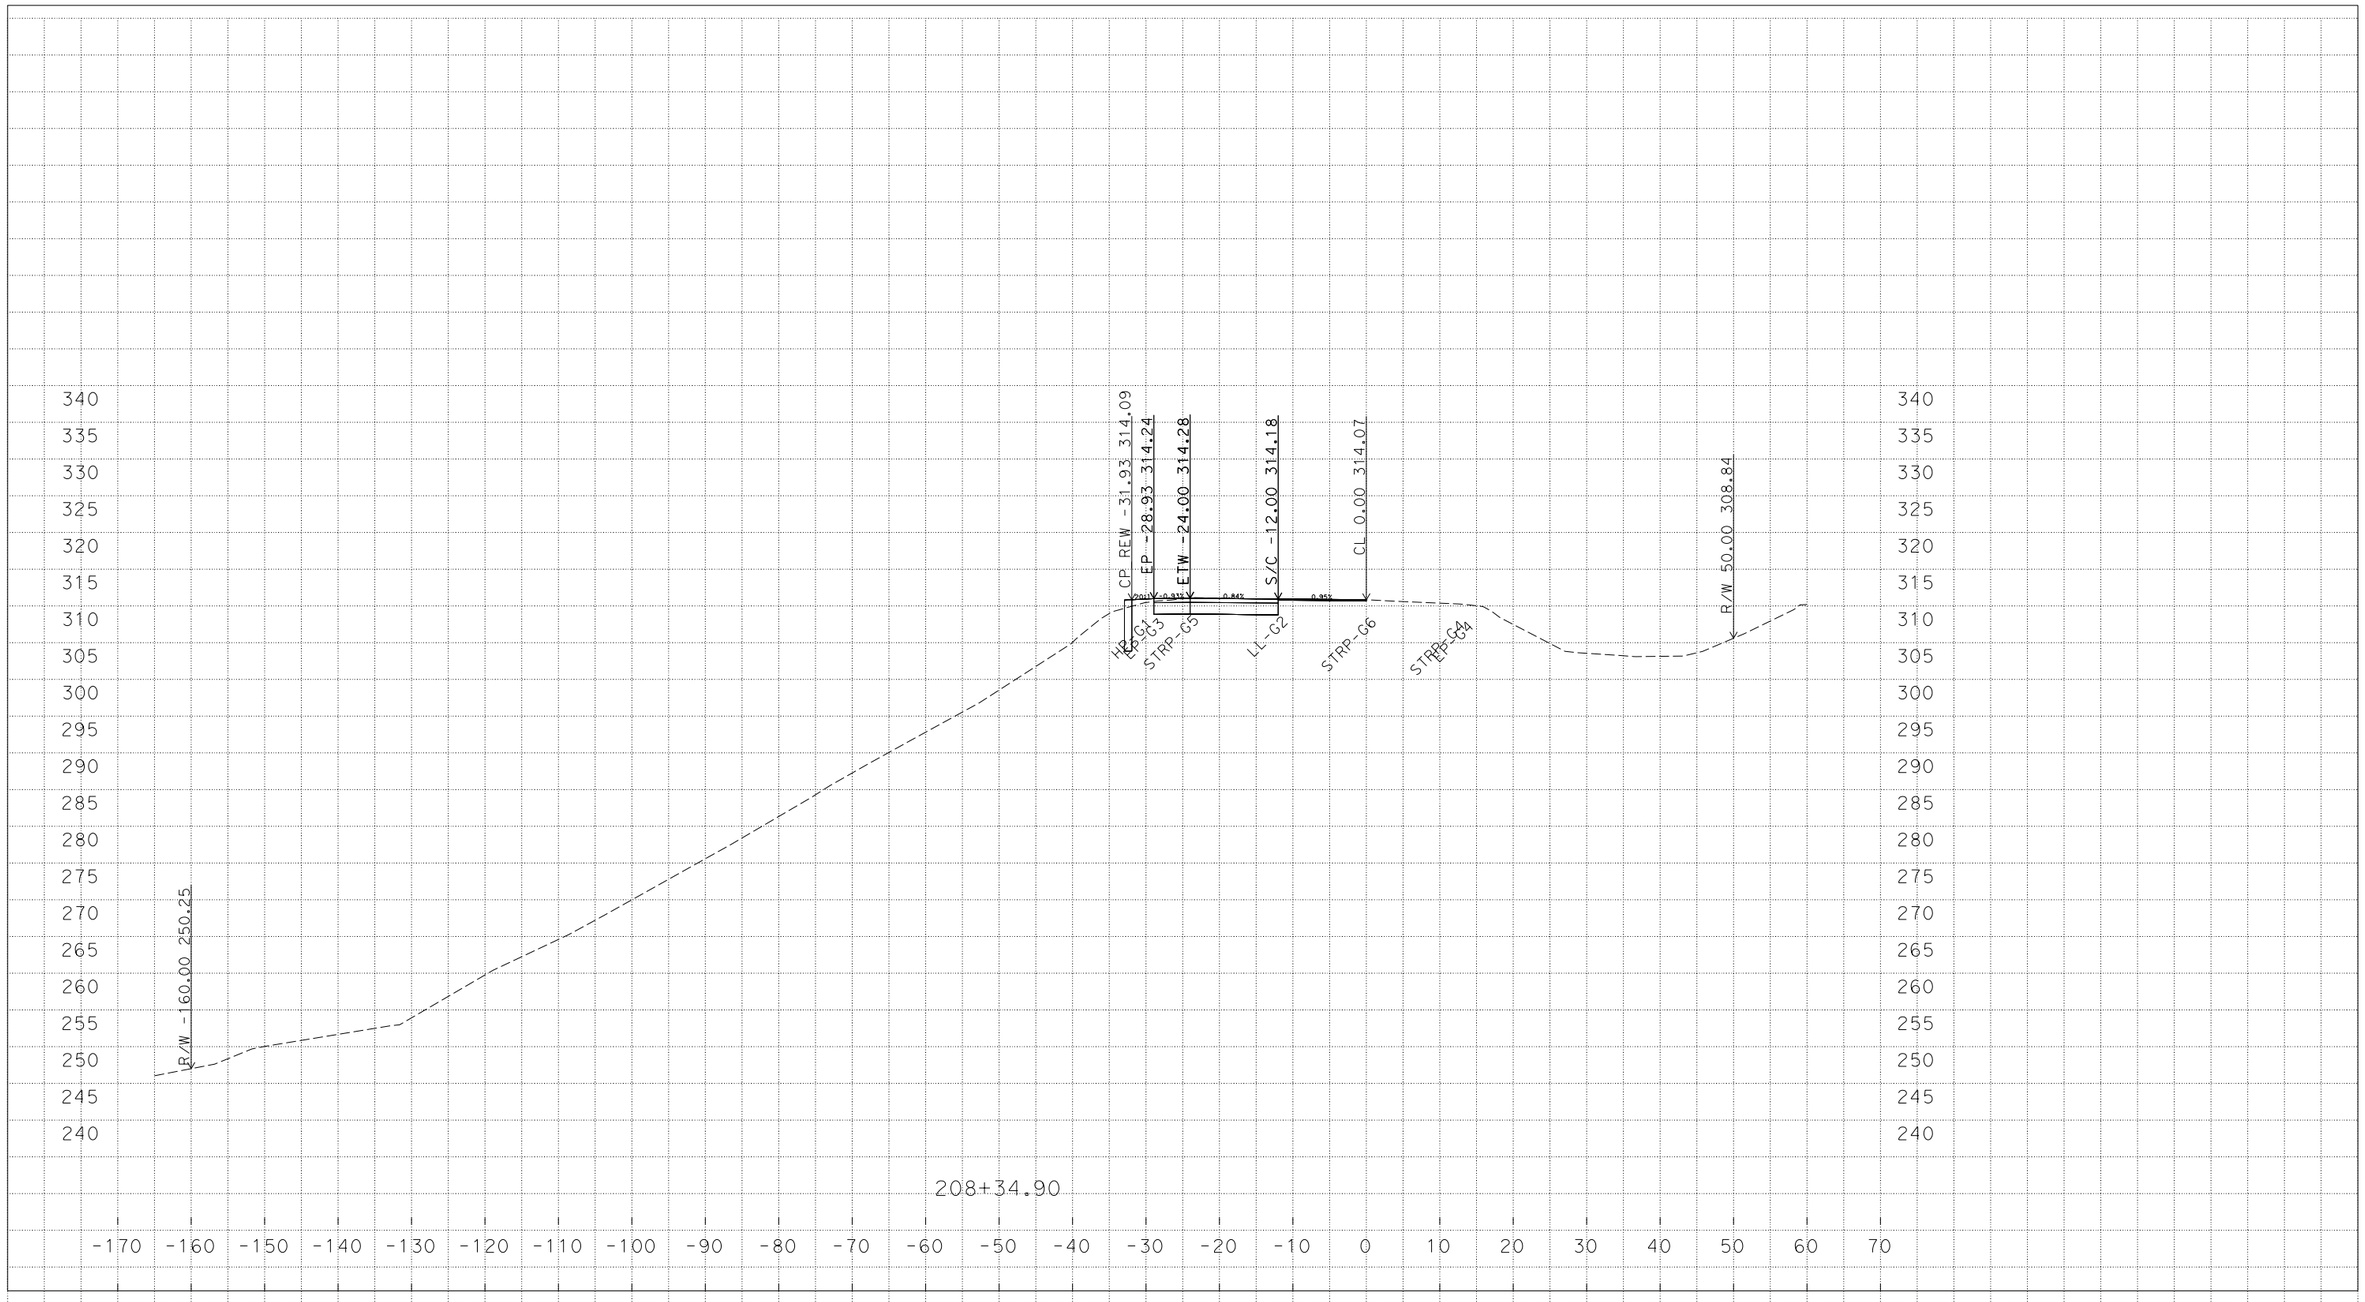

CROSS SECTIONS CREATED BY: DDW
DATE: 1/04/2016

Contract: 01-0B2904
Dist/Co/RTE/PM: 01/DN/101/22.9
Project ID: 01_1200_0113

ALL DIMENSIONS IN SURVEY FEET
SCALE RATIO: 1":10' HORIZ.
1":10' VERT.

"A2" LINE
CROSS SECTIONS

FOR EARTHWORK DEVELOPMENT ONLY

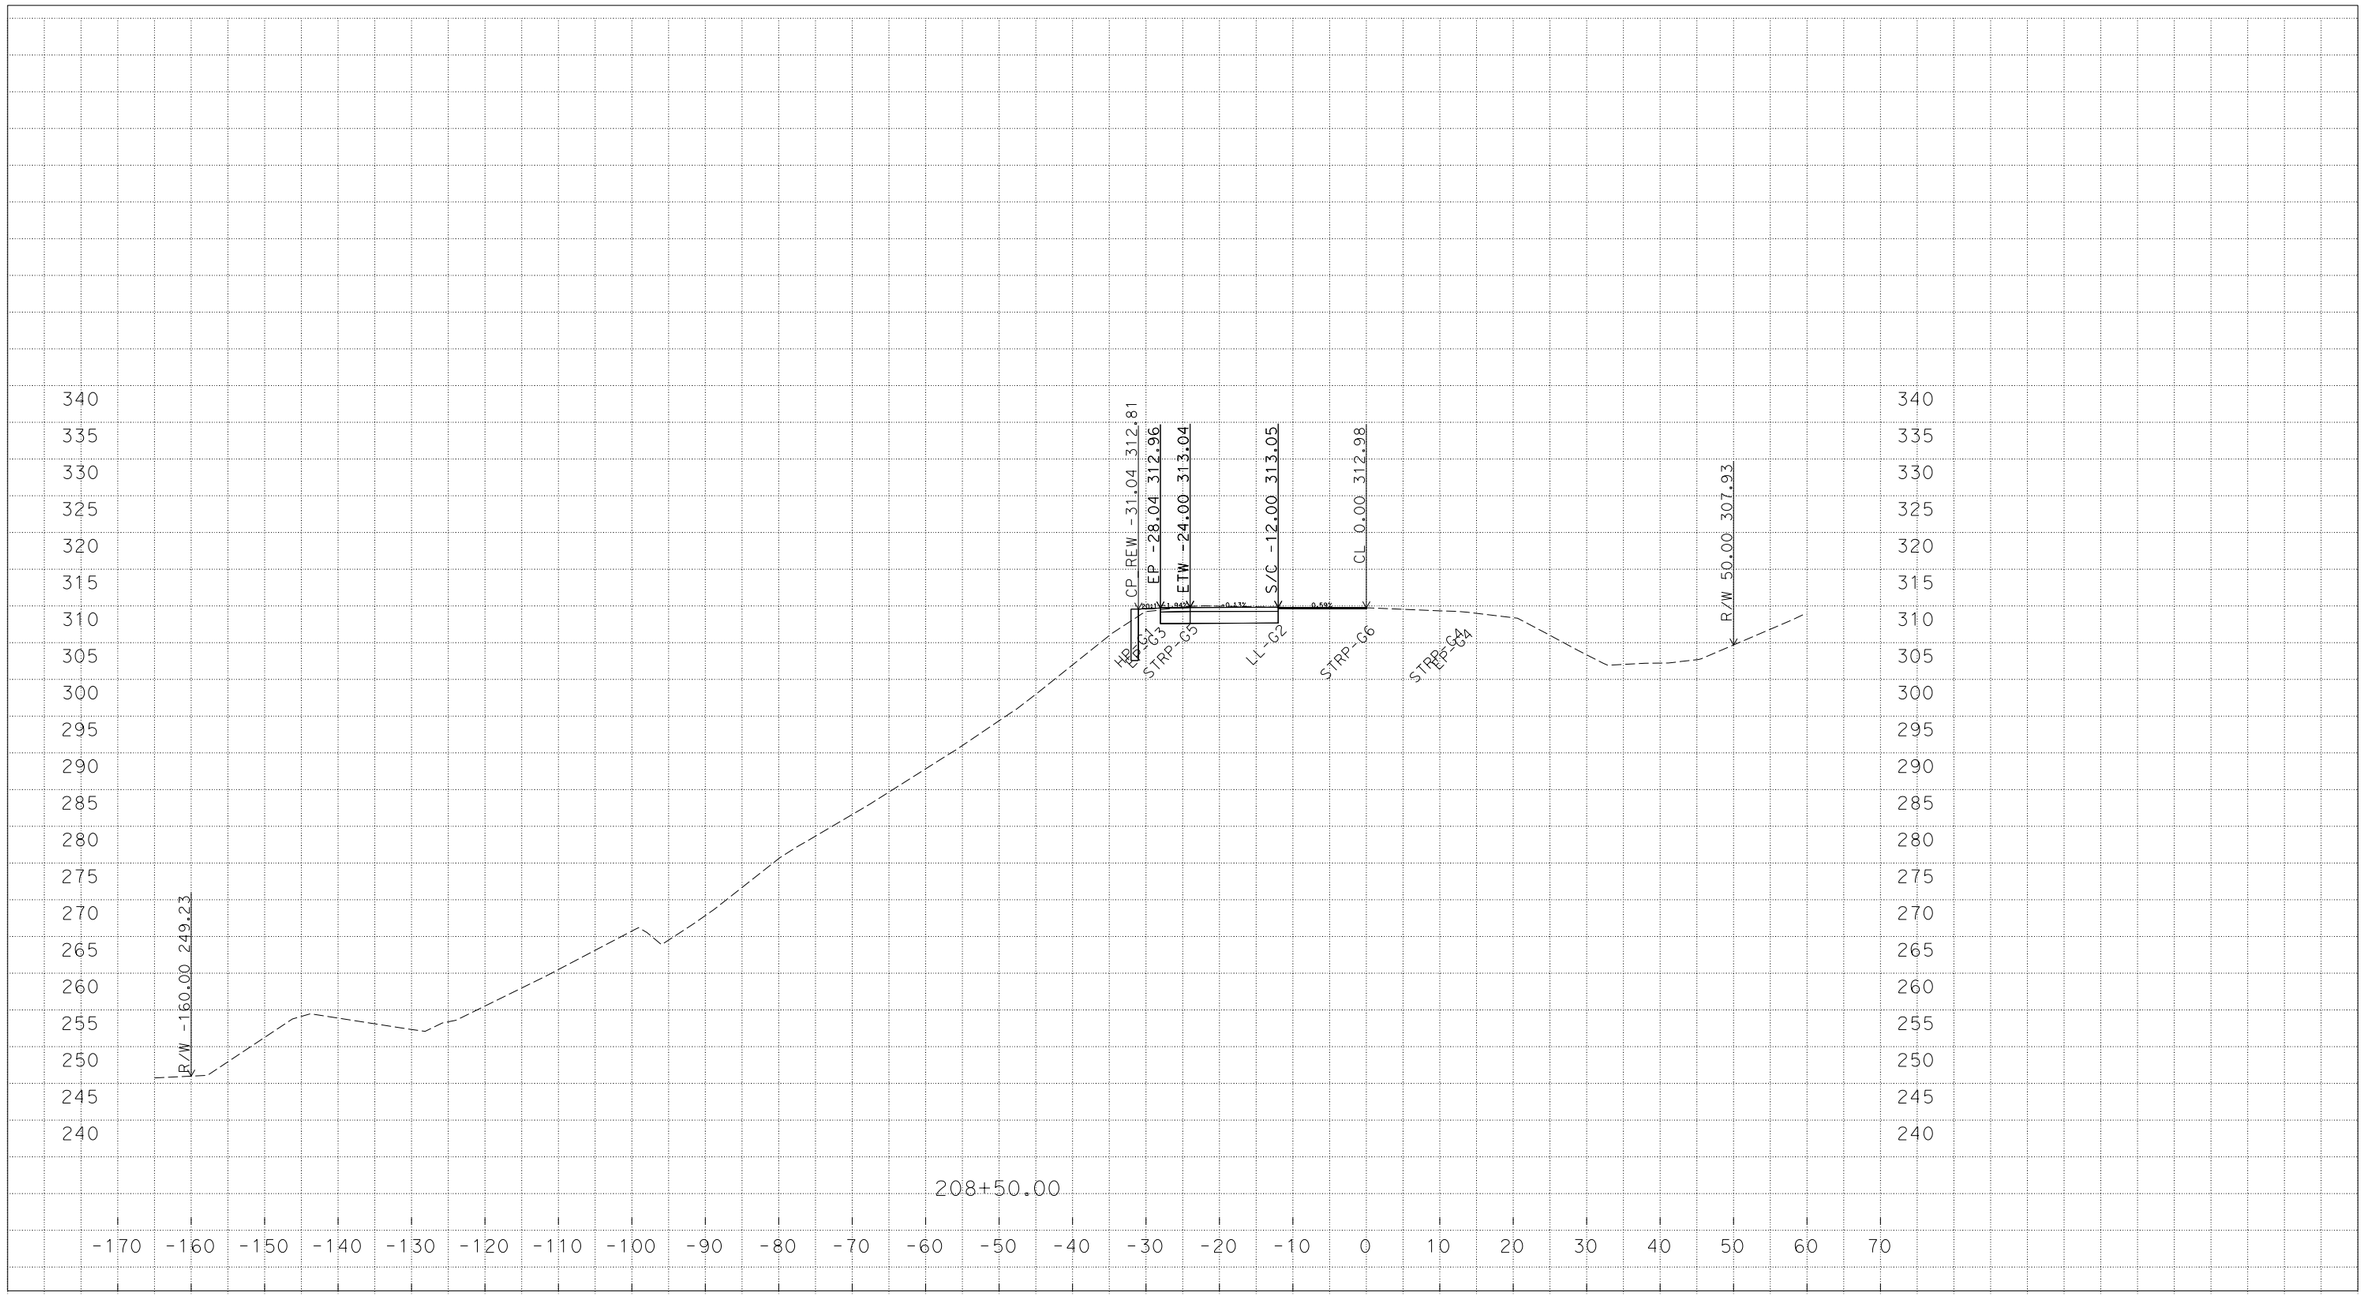

CROSS SECTIONS CREATED BY: DDW
DATE: 1/04/2016

Contract: 01-0B2904
Dist/Co/RTE/PM: 01/DN/101/22.9
Project ID: 01_1200_0113

ALL DIMENSIONS IN SURVEY FEET
SCALE RATIO: 1":10' HORIZ.
1":10' VERT.

"A2" LINE
CROSS SECTIONS
SHEET 25 OF 29

FOR EARTHWORK DEVELOPMENT ONLY

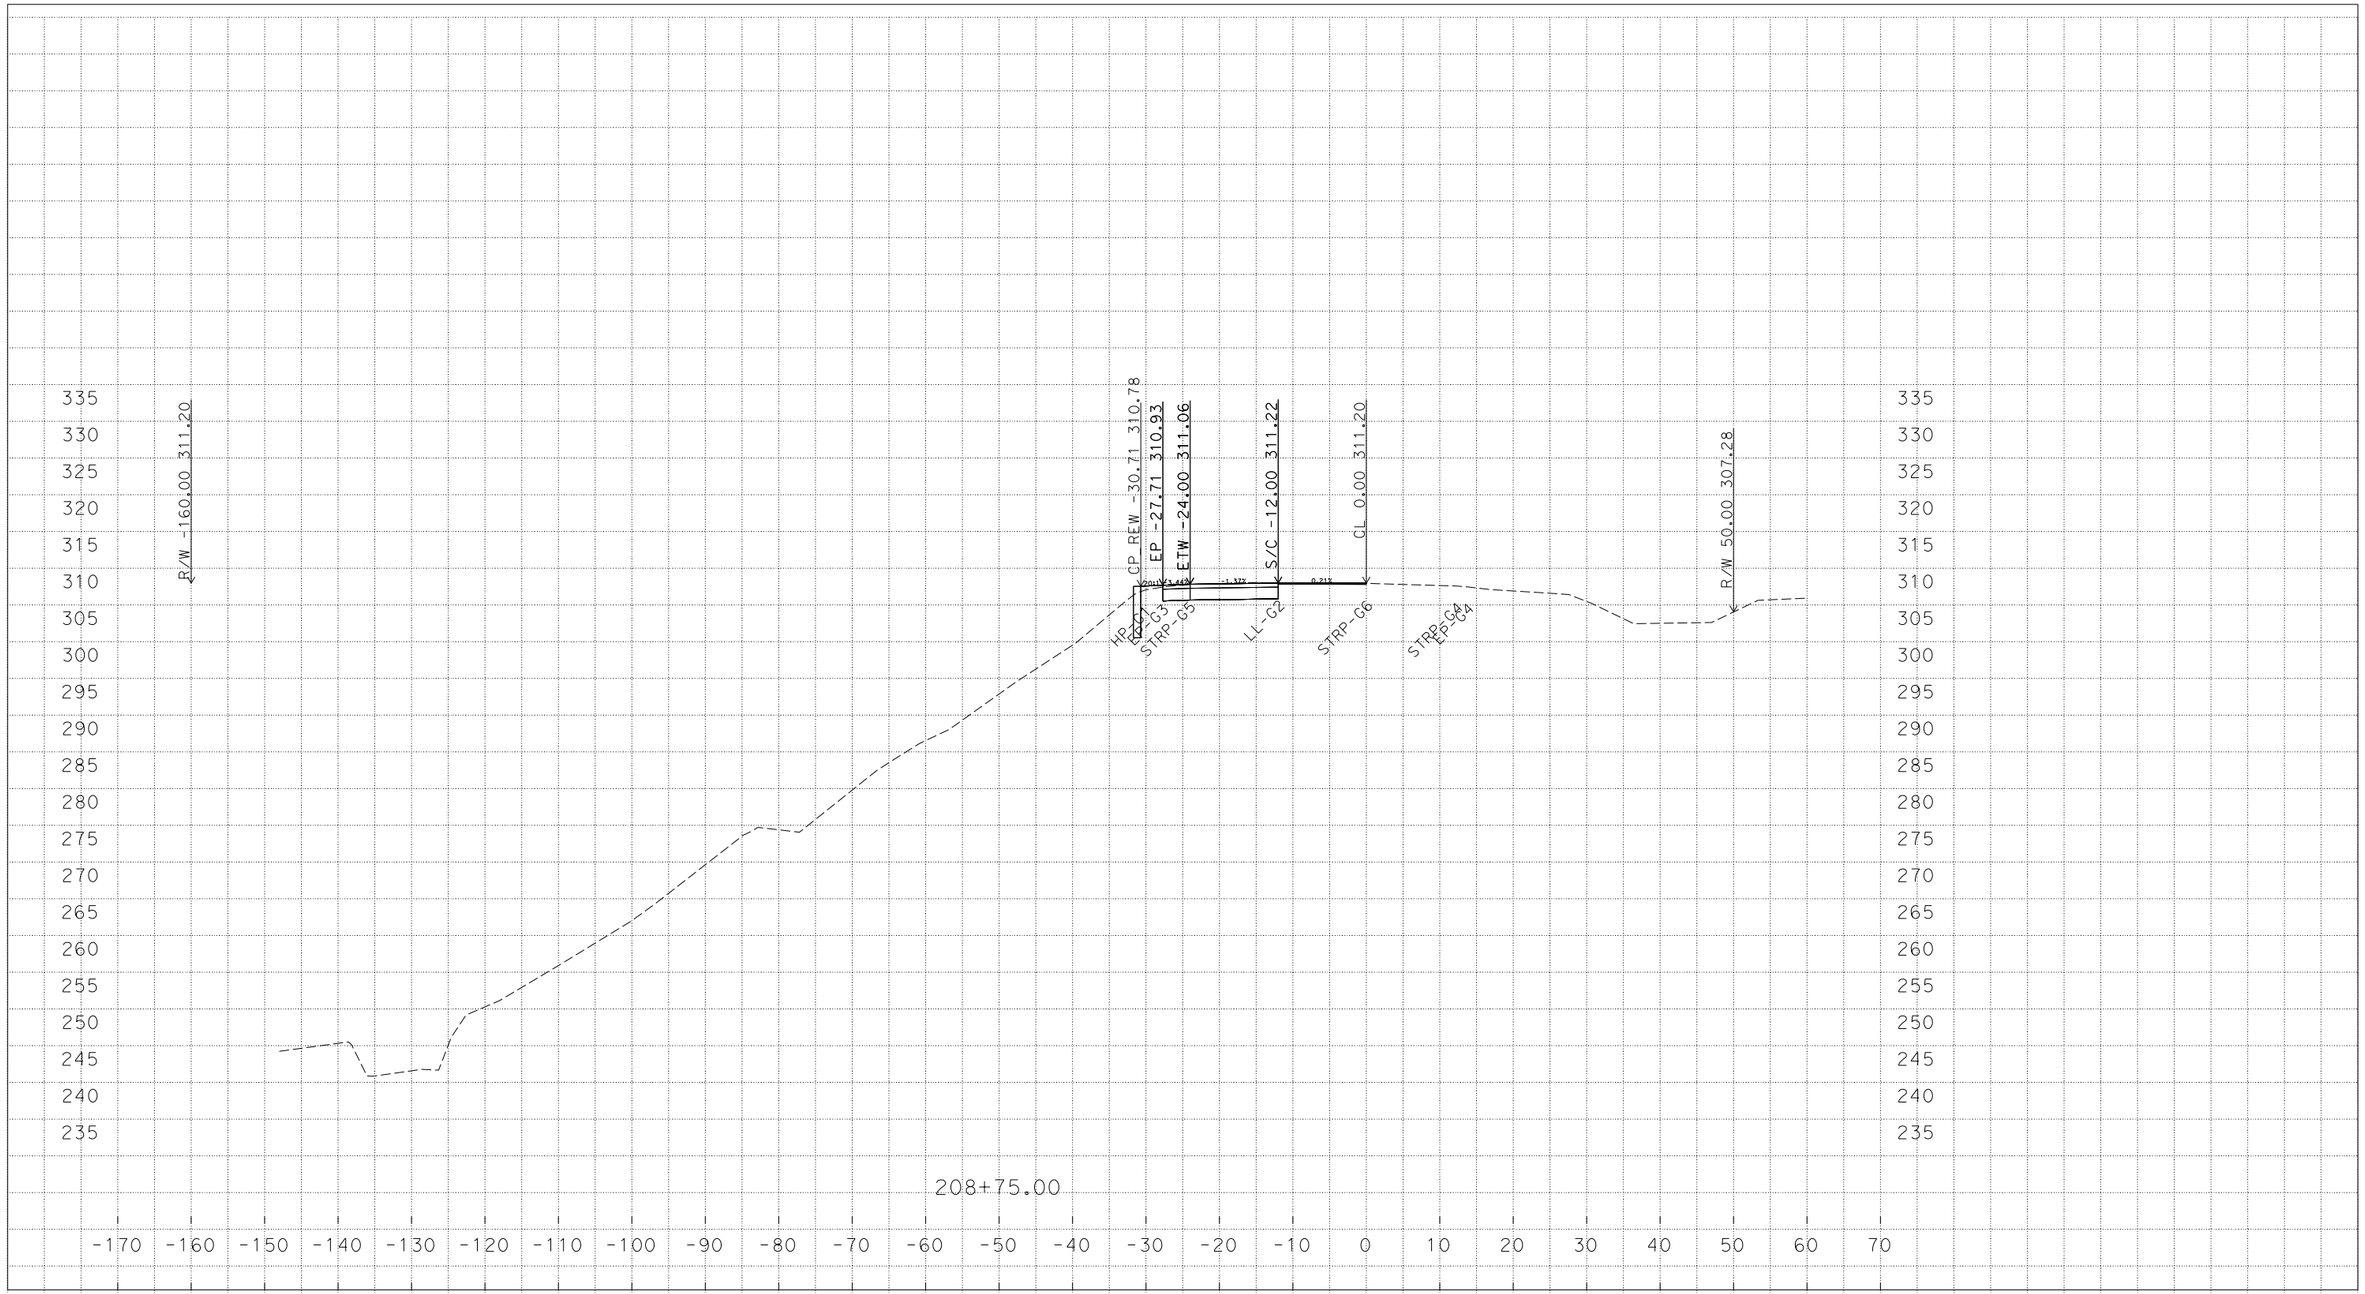

CROSS SECTIONS CREATED BY: DDW
DATE: 12/18/2015

Contract: 01-0B2904
Dist/Co/RTE/PM: 01/DN/101/22.9
Project ID: 01_1200_0113

ALL DIMENSIONS IN SURVEY FEET
SCALE RATIO: 1":10' HORIZ.
1":10' VERT.

"A2" LINE
CROSS SECTIONS
SHEET 26 OF 29

FOR EARTHWORK DEVELOPMENT ONLY

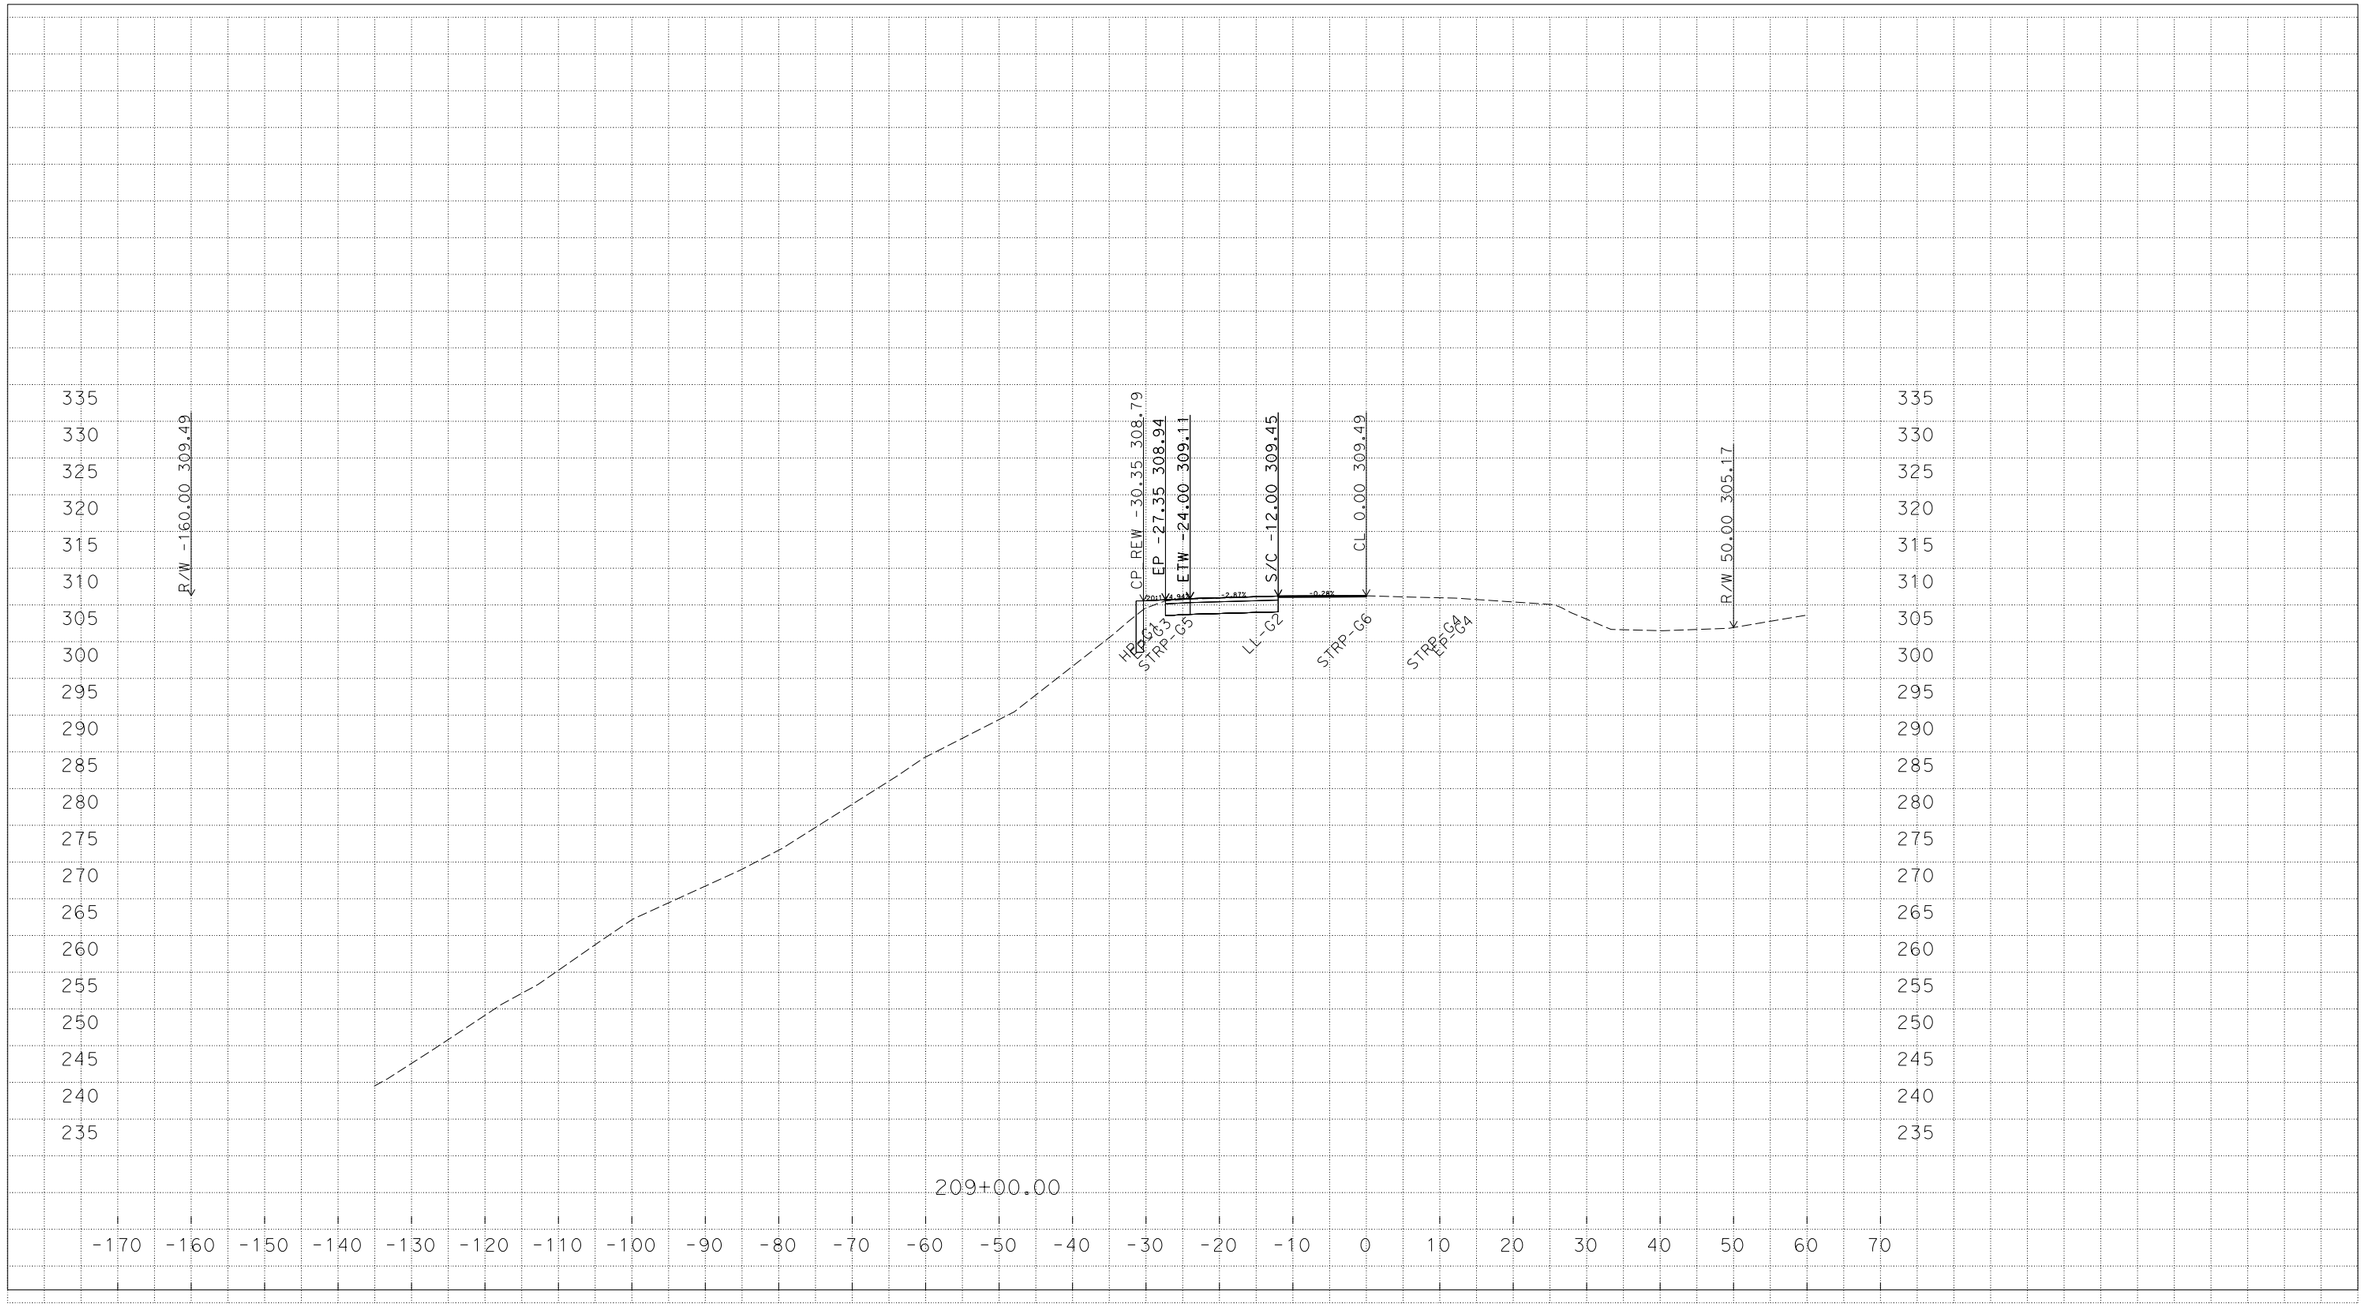

CROSS SECTIONS CREATED BY: DDW
DATE: 12/18/2015

Contract: 01-0B2904
Dist/Co/RTE/PM: 01/DN/101/22.9
Project ID: 01_1200_0113

ALL DIMENSIONS IN SURVEY FEET
SCALE RATIO: 1":10' HORIZ.
1":10' VERT.

"A2" LINE
CROSS SECTIONS
SHEET 27 OF 29

FOR EARTHWORK DEVELOPMENT ONLY

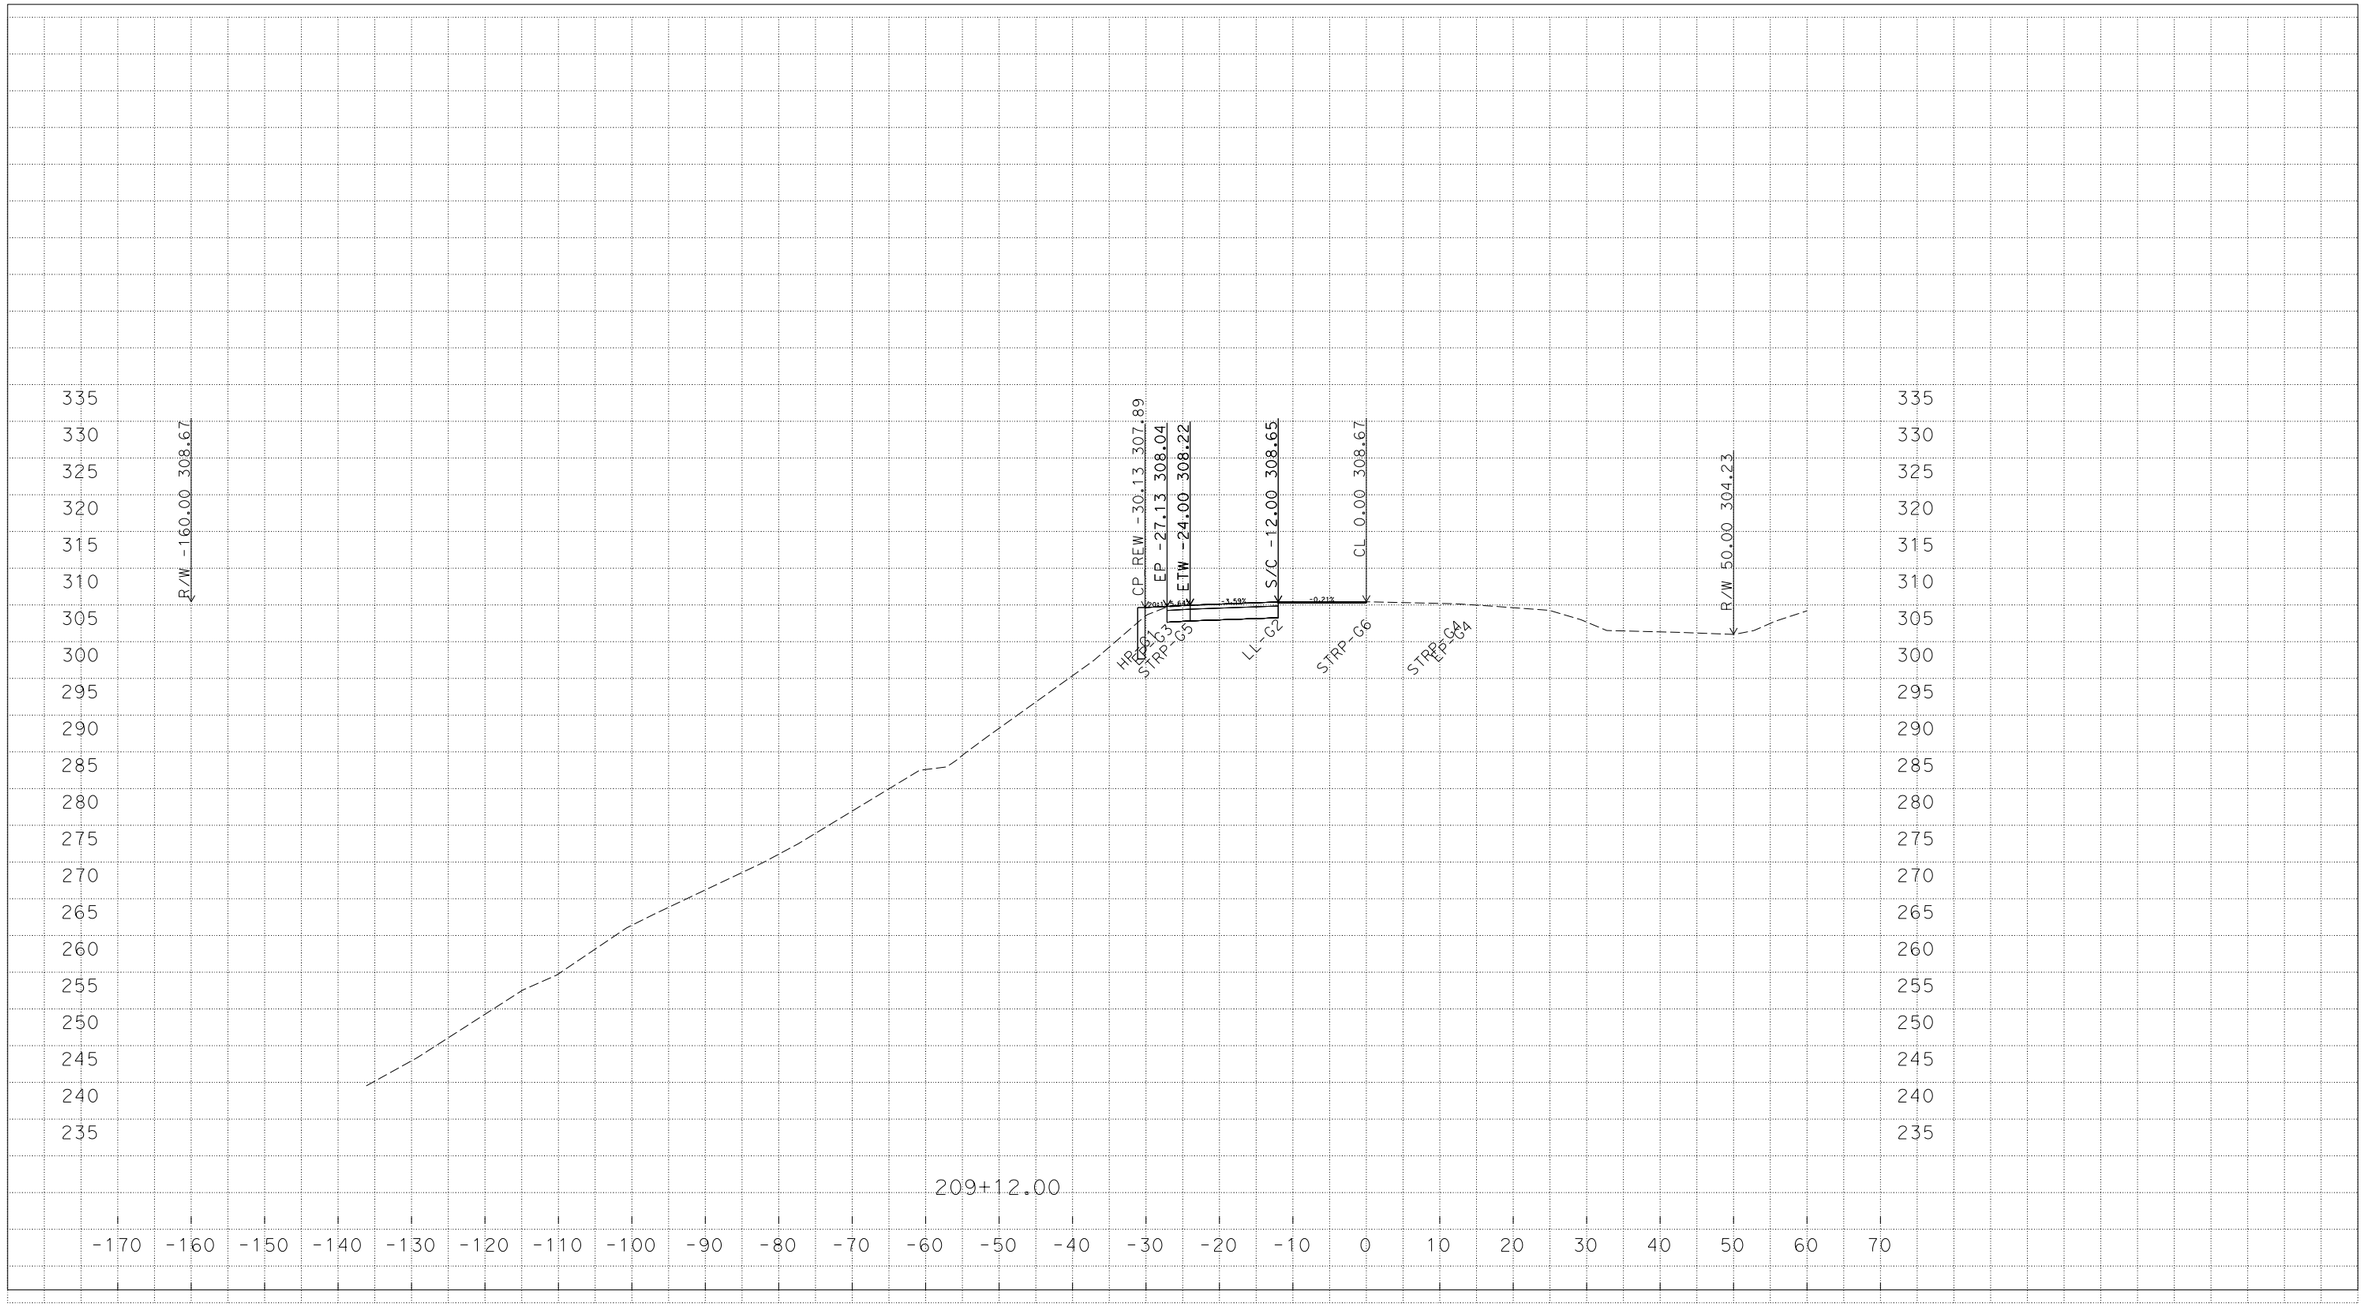

CROSS SECTIONS CREATED BY: DDW
DATE: 12/18/2015

Contract: 01-0B2904
Dist/Co/RTE/PM: 01/DN/101/22.9
Project ID: 01_1200_0113

ALL DIMENSIONS IN SURVEY FEET
SCALE RATIO: 1":10' HORIZ.
1":10' VERT.

"A2" LINE
CROSS SECTIONS

FOR EARTHWORK DEVELOPMENT ONLY

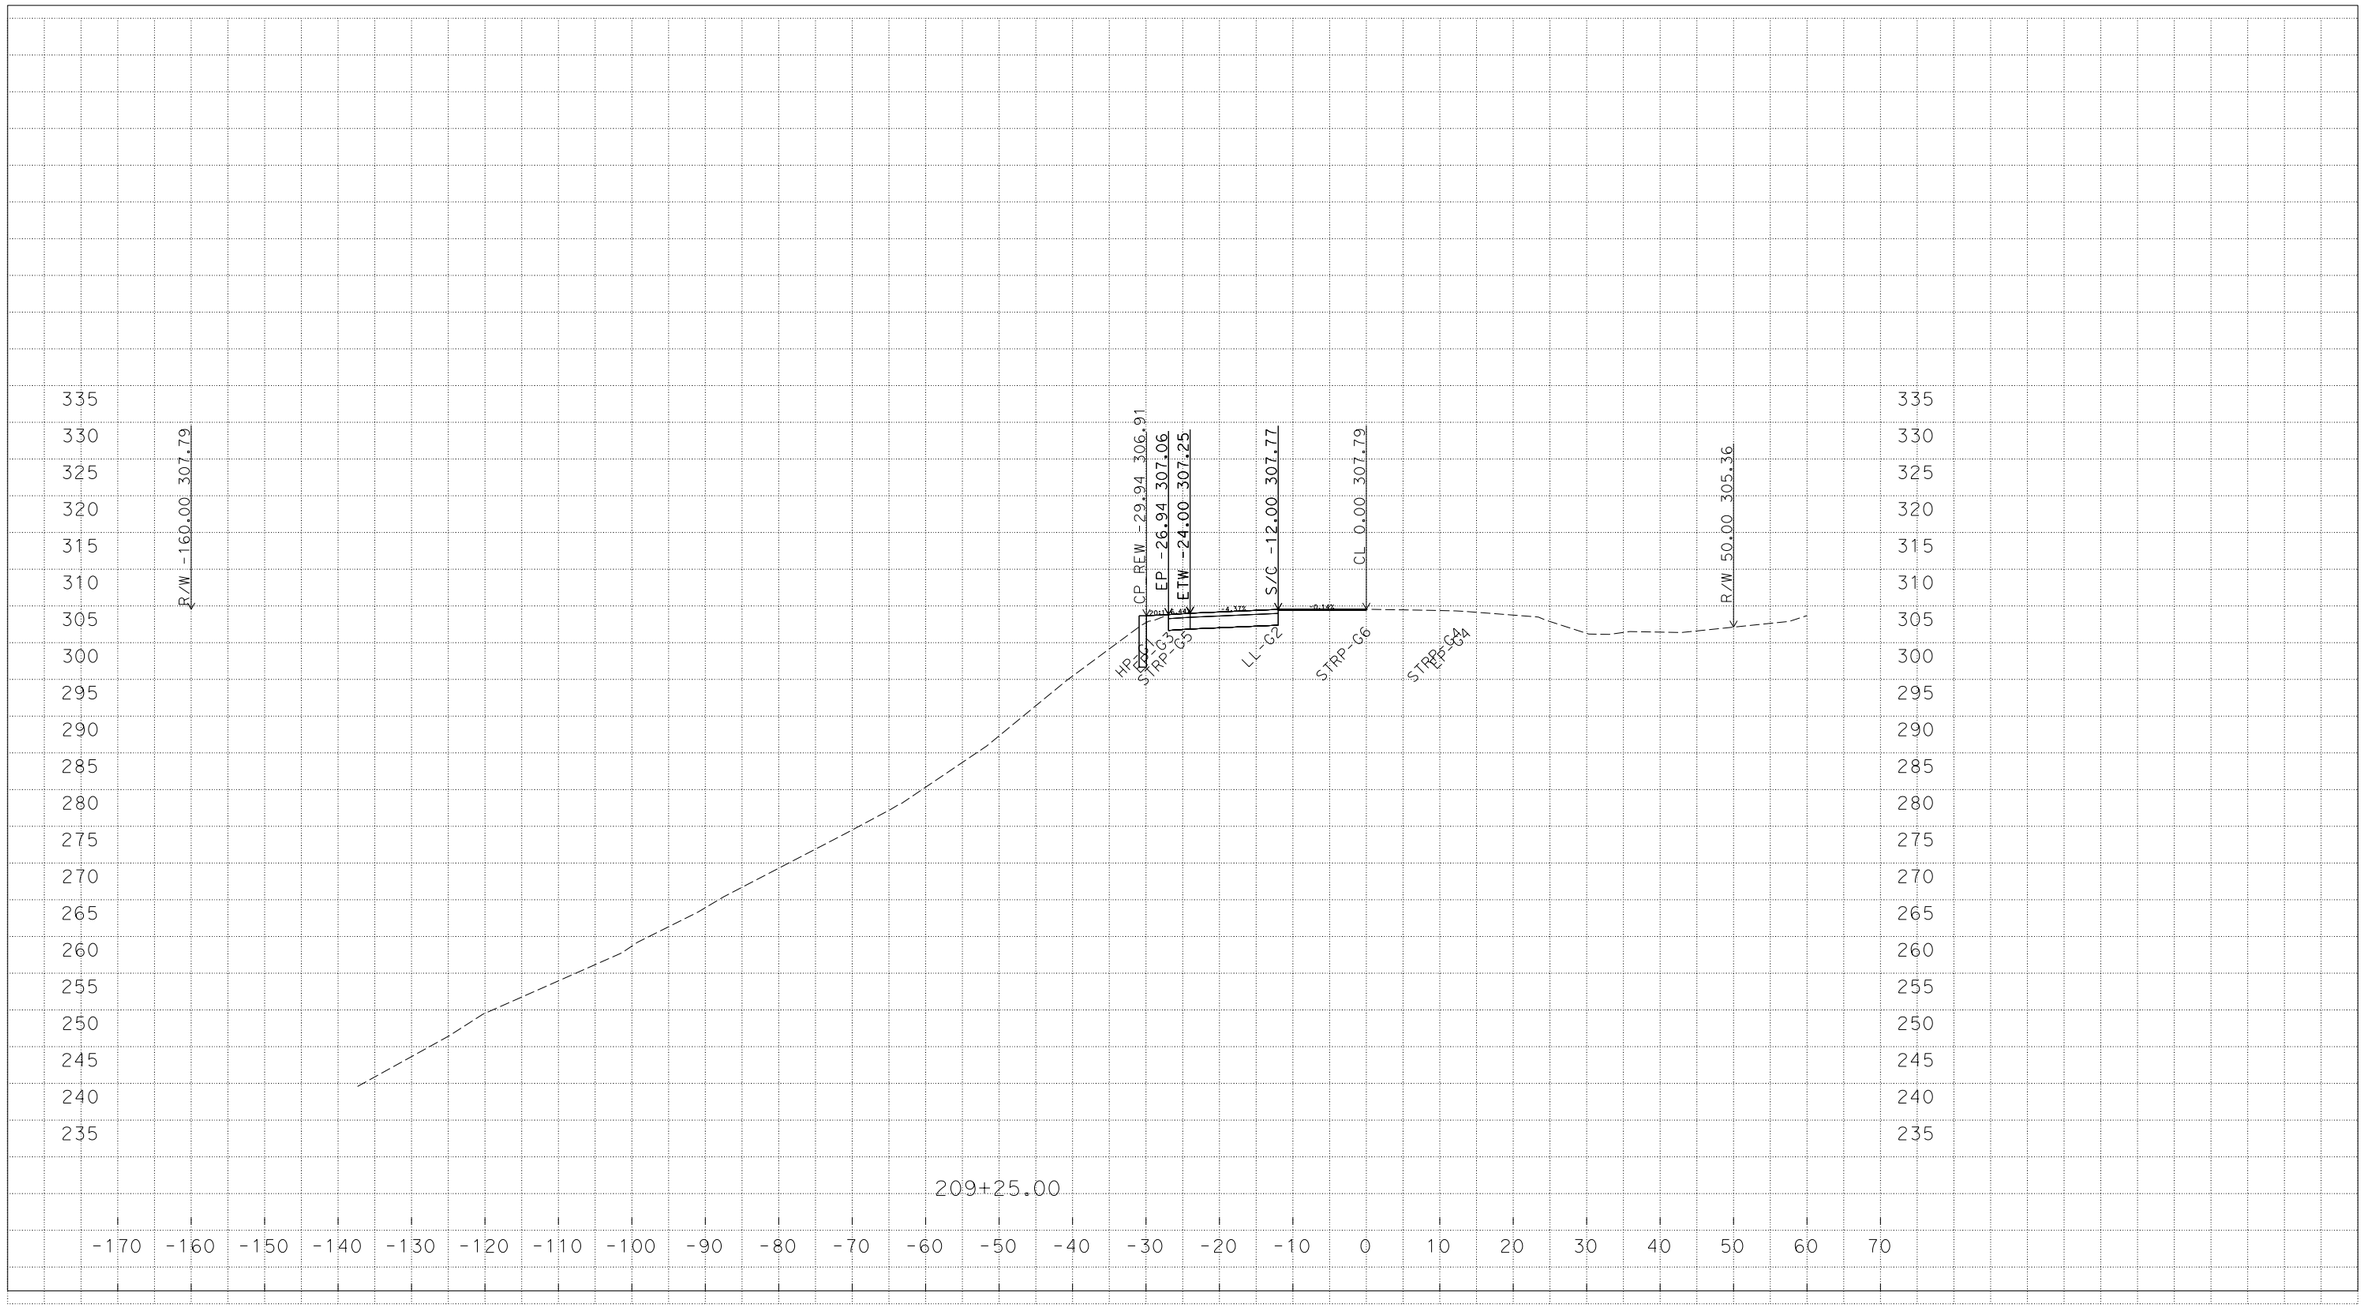

CROSS SECTIONS CREATED BY: DDW
DATE: 12/18/2015

Contract: 01-0B2904
Dist/Co/RTE/PM: 01/DN/101/22.9
Project ID: 01_1200_0113

ALL DIMENSIONS IN SURVEY FEET
SCALE RATIO: 1":10' HORIZ.
1":10' VERT.

"A2" LINE
CROSS SECTIONS
SHEET 29 OF 29