Dist	COUNTY	ROUTE	POST MILES TOTAL PROJECT	SHEET No.	TOTAL SHEETS
04	SCI	9	4.6	5	25

LICENSED LANDSCAPE ARCHITECT

6-7-10
PLANS APPROVAL DATE

LICENSED LANDSCAPE ARCHITECT
Laurie J. Smith No. 4082
Signature
8-31-10
Renewal Date
5-10-10
Date
STATE OF CALIFORNIA

THE STATE OF CALIFORNIA OR ITS OFFICERS OR AGENTS SHALL NOT BE RESPONSIBLE FOR THE ACCURACY OR COMPLETENESS OF SCANNED COPIES OF THIS PLAN SHEET.

NOTE:
FOR COMPLETE RIGHT OF WAY AND ACCURATE ACCESS DATA, SEE RIGHT OF WAY RECORD MAPS AT DISTRICT OFFICE.

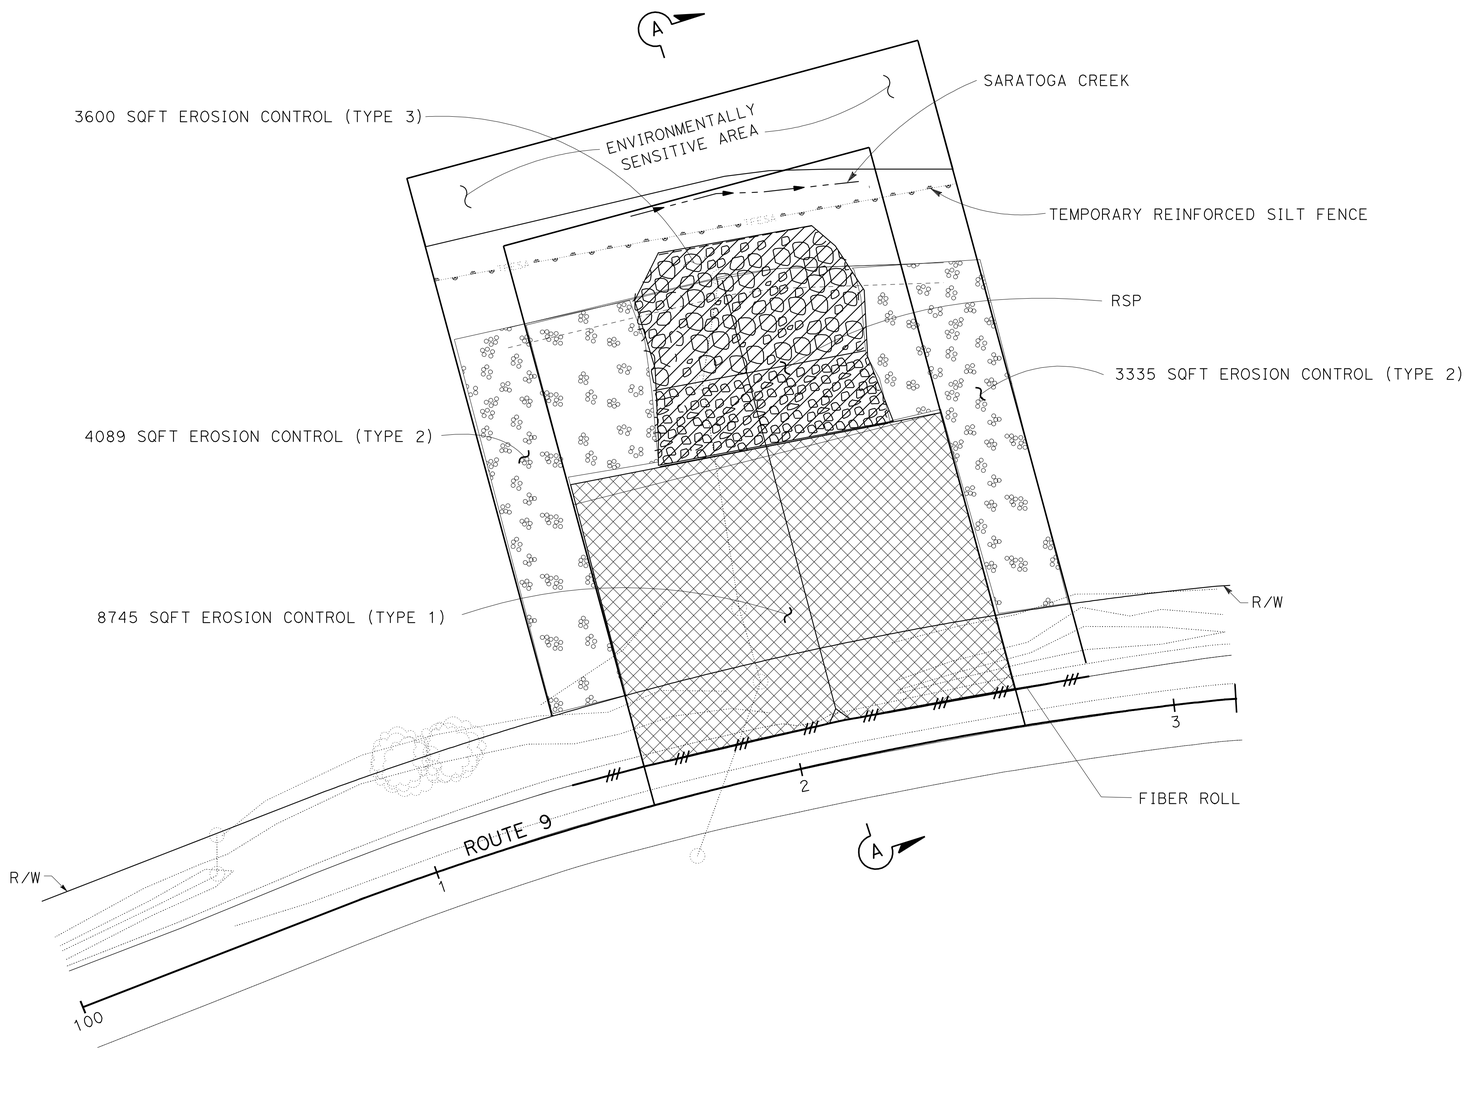

LEGEND

EROSION CONTROL (TYPE 1)
EROSION CONTROL (COMPOST BLANKET)
ROLLED EROSION CONTROL PRODUCT (NETTING)
EROSION CONTROL (HYDROSEED)

EROSION CONTROL (TYPE 2)
EROSION CONTROL (COMPOST BLANKET)
EROSION CONTROL (HYDROSEED)

EROSION CONTROL (TYPE 3)
LOCAL TOPSOIL
EROSION CONTROL (COMPOST BLANKET)
EROSION CONTROL (HYDROSEED)

TEMPORARY REINFORCED SILT FENCE
FIBER ROLL
SLOPE DIRECTION

THIS PLAN ACCURATE FOR EROSION CONTROL WORK ONLY.

EROSION CONTROL PLAN

SCALE: 1" = 20'

EC-1

STATE OF CALIFORNIA - DEPARTMENT OF TRANSPORTATION
Caltrans® WATER QUALITY

SENIOR LANDSCAPE ARCHITECT: DAVID W. YAM
CALCULATED-DESIGNED BY: VIRGIL FRANCISCO
CHECKED BY: LAURIE J SMITH
REVISED BY
DATE REVISED

LAST REVISION 05-17-10
DATE PLOTTED => 08-JUN-2010
TIME PLOTTED => 15:18