BIDDER'S CROSS SECTIONS

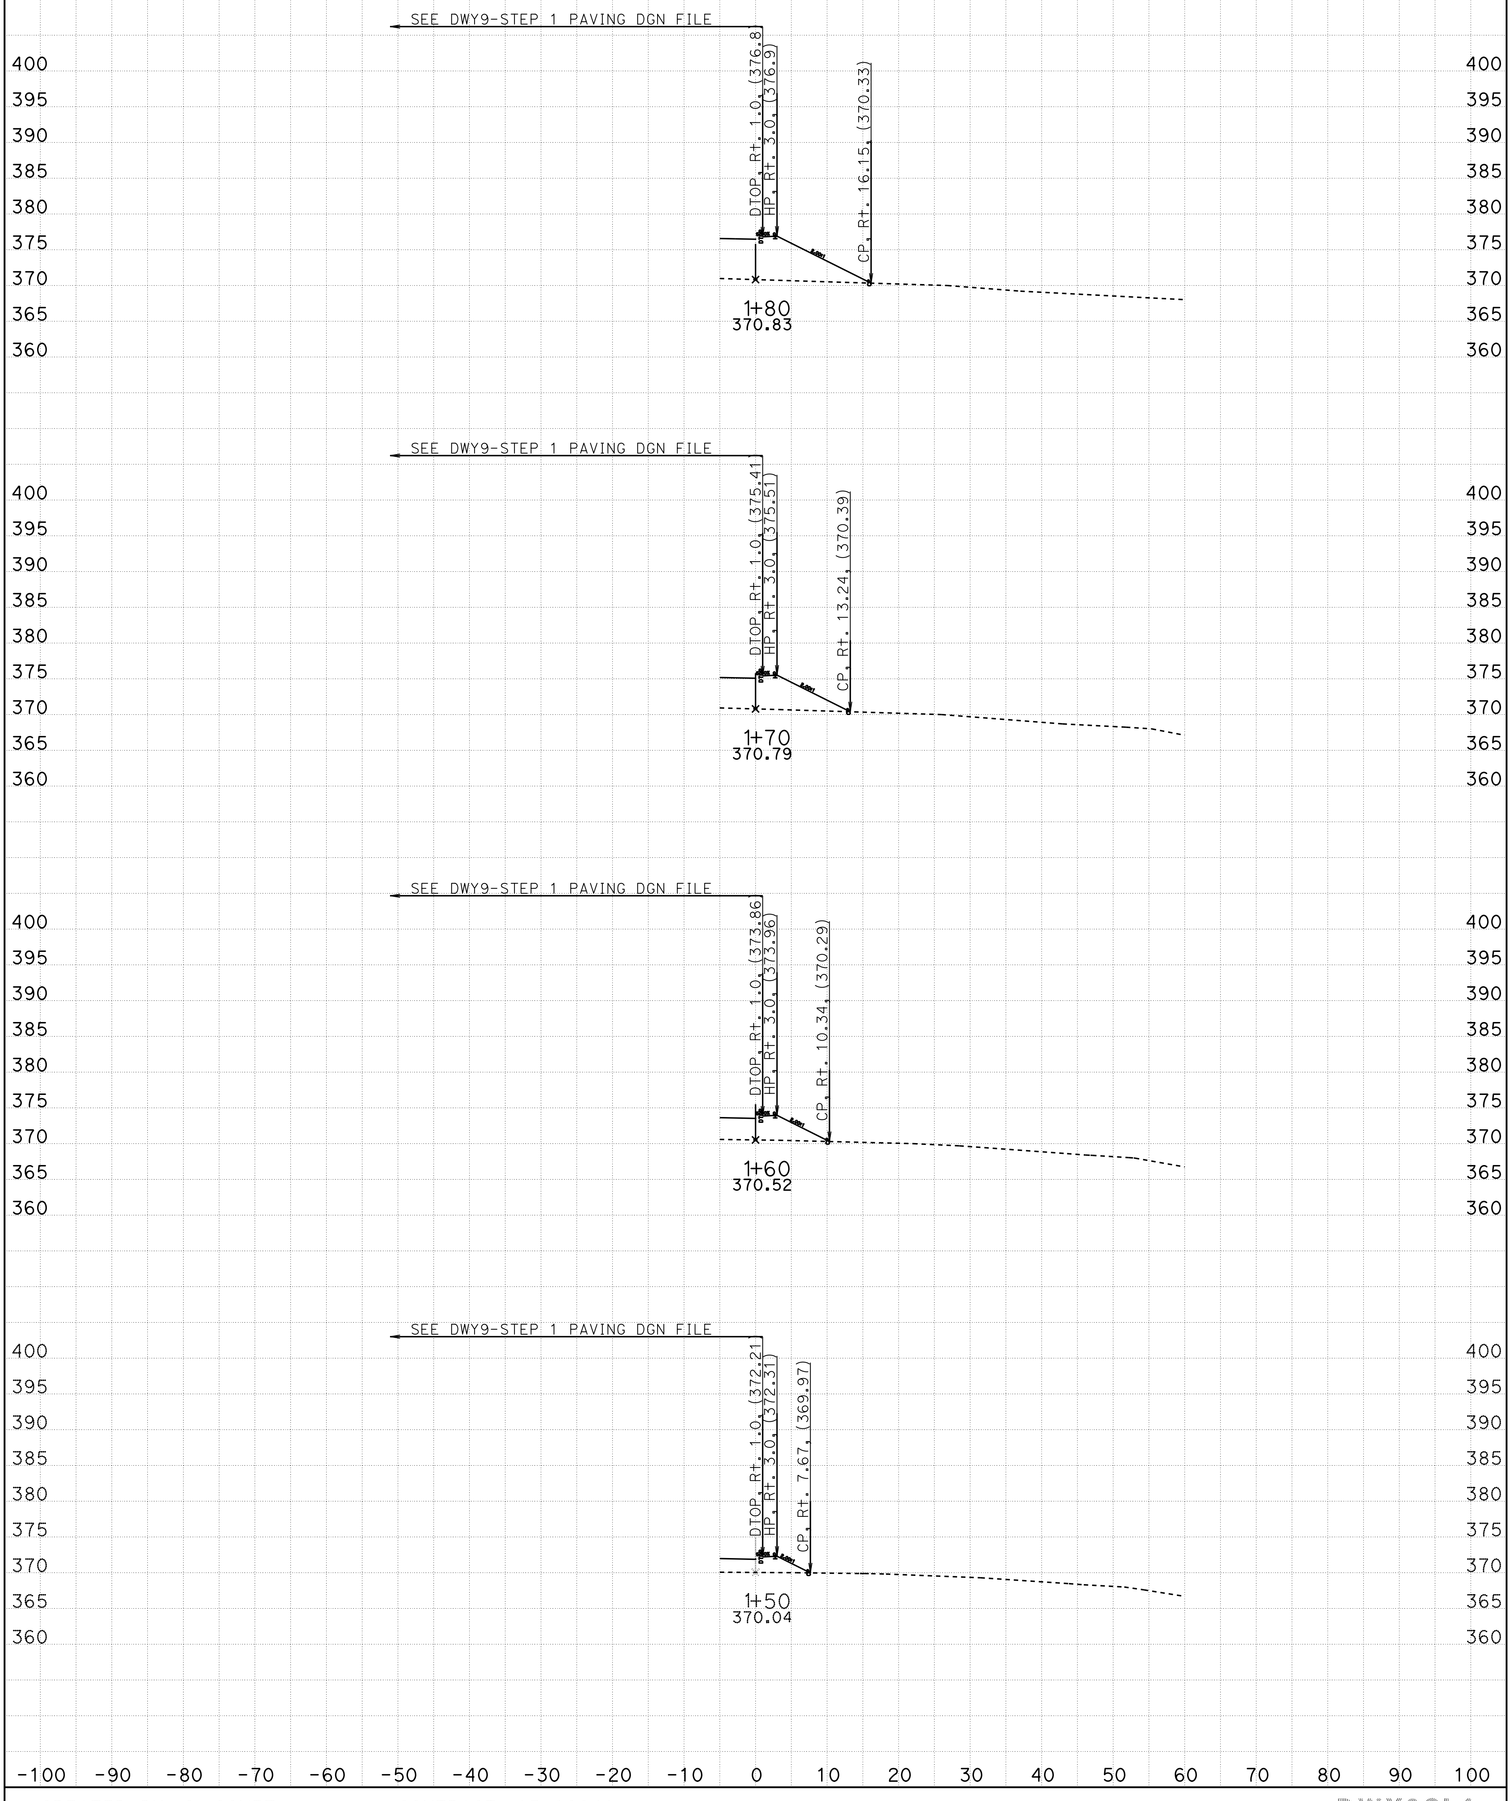

CREATED BY: G. GOMEZ CONTRACT: 05-0C640 SCALE: 1" = 10' Horiz. 1" = 10' Vert.

DATE: 10/9/2014 DIST/CO/RTE/PM: 05/SB/246/12.3-R16.7

Dwy 9 STEP 1 RT SLOPE PROJECT ID: 0500000021 All Dimensions are US Survey Feet

DWY9CL1

BIDDER'S CROSS SECTIONS

SHEET 1 OF 4

KC Project: 0611 File: D:=1\DWY\DWY09\STAGING_DWY09*A\DWY9A_EP2\DWY9A_EP2_DES.ear

BIDDER'S CROSS SECTIONS

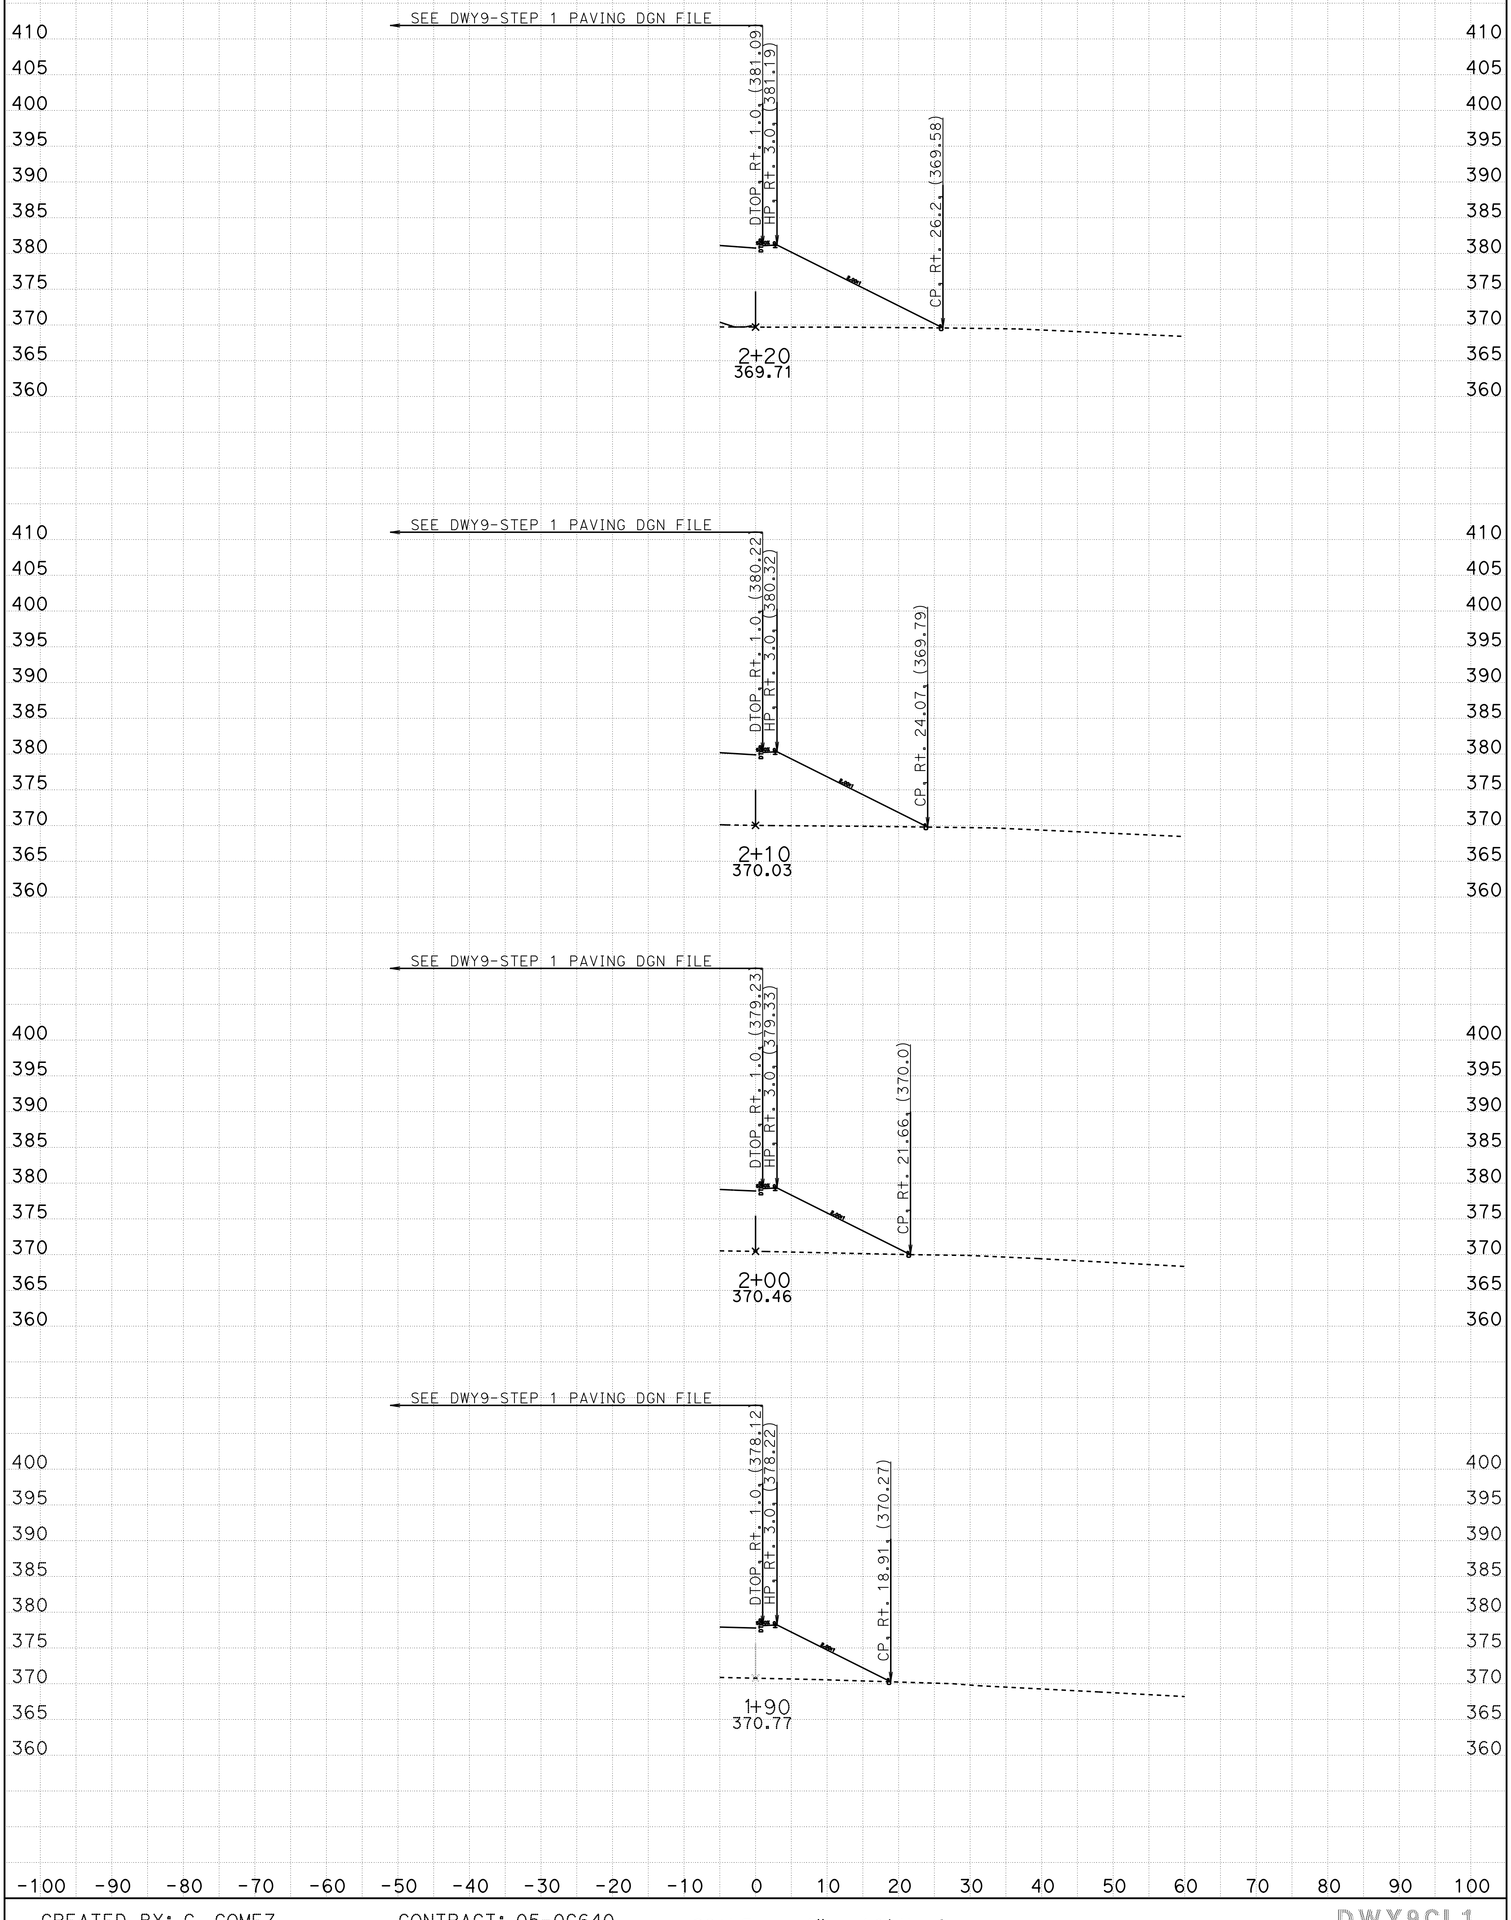

CREATED BY: G. GOMEZ CONTRACT: 05-0C640 SCALE: 1" = 10' Horiz. 1" = 10' Vert.

DATE: 10/9/2014 DIST/CO/RTE/PM: 05/SB/246/12.3-R16.7

Dwy 9 STEP 1 RT SLOPE PROJECT ID: 0500000021 All Dimensions are US Survey Feet

DWY9CL1

BIDDER'S CROSS SECTIONS

SHEET 2 OF 4

KC Project: 0611 File: D:=1\DWY\DWY09\STAGING_DWY09*A\DWY9A_EP2\DWY9A_EP2_DES.ear

BIDDER'S CROSS SECTIONS

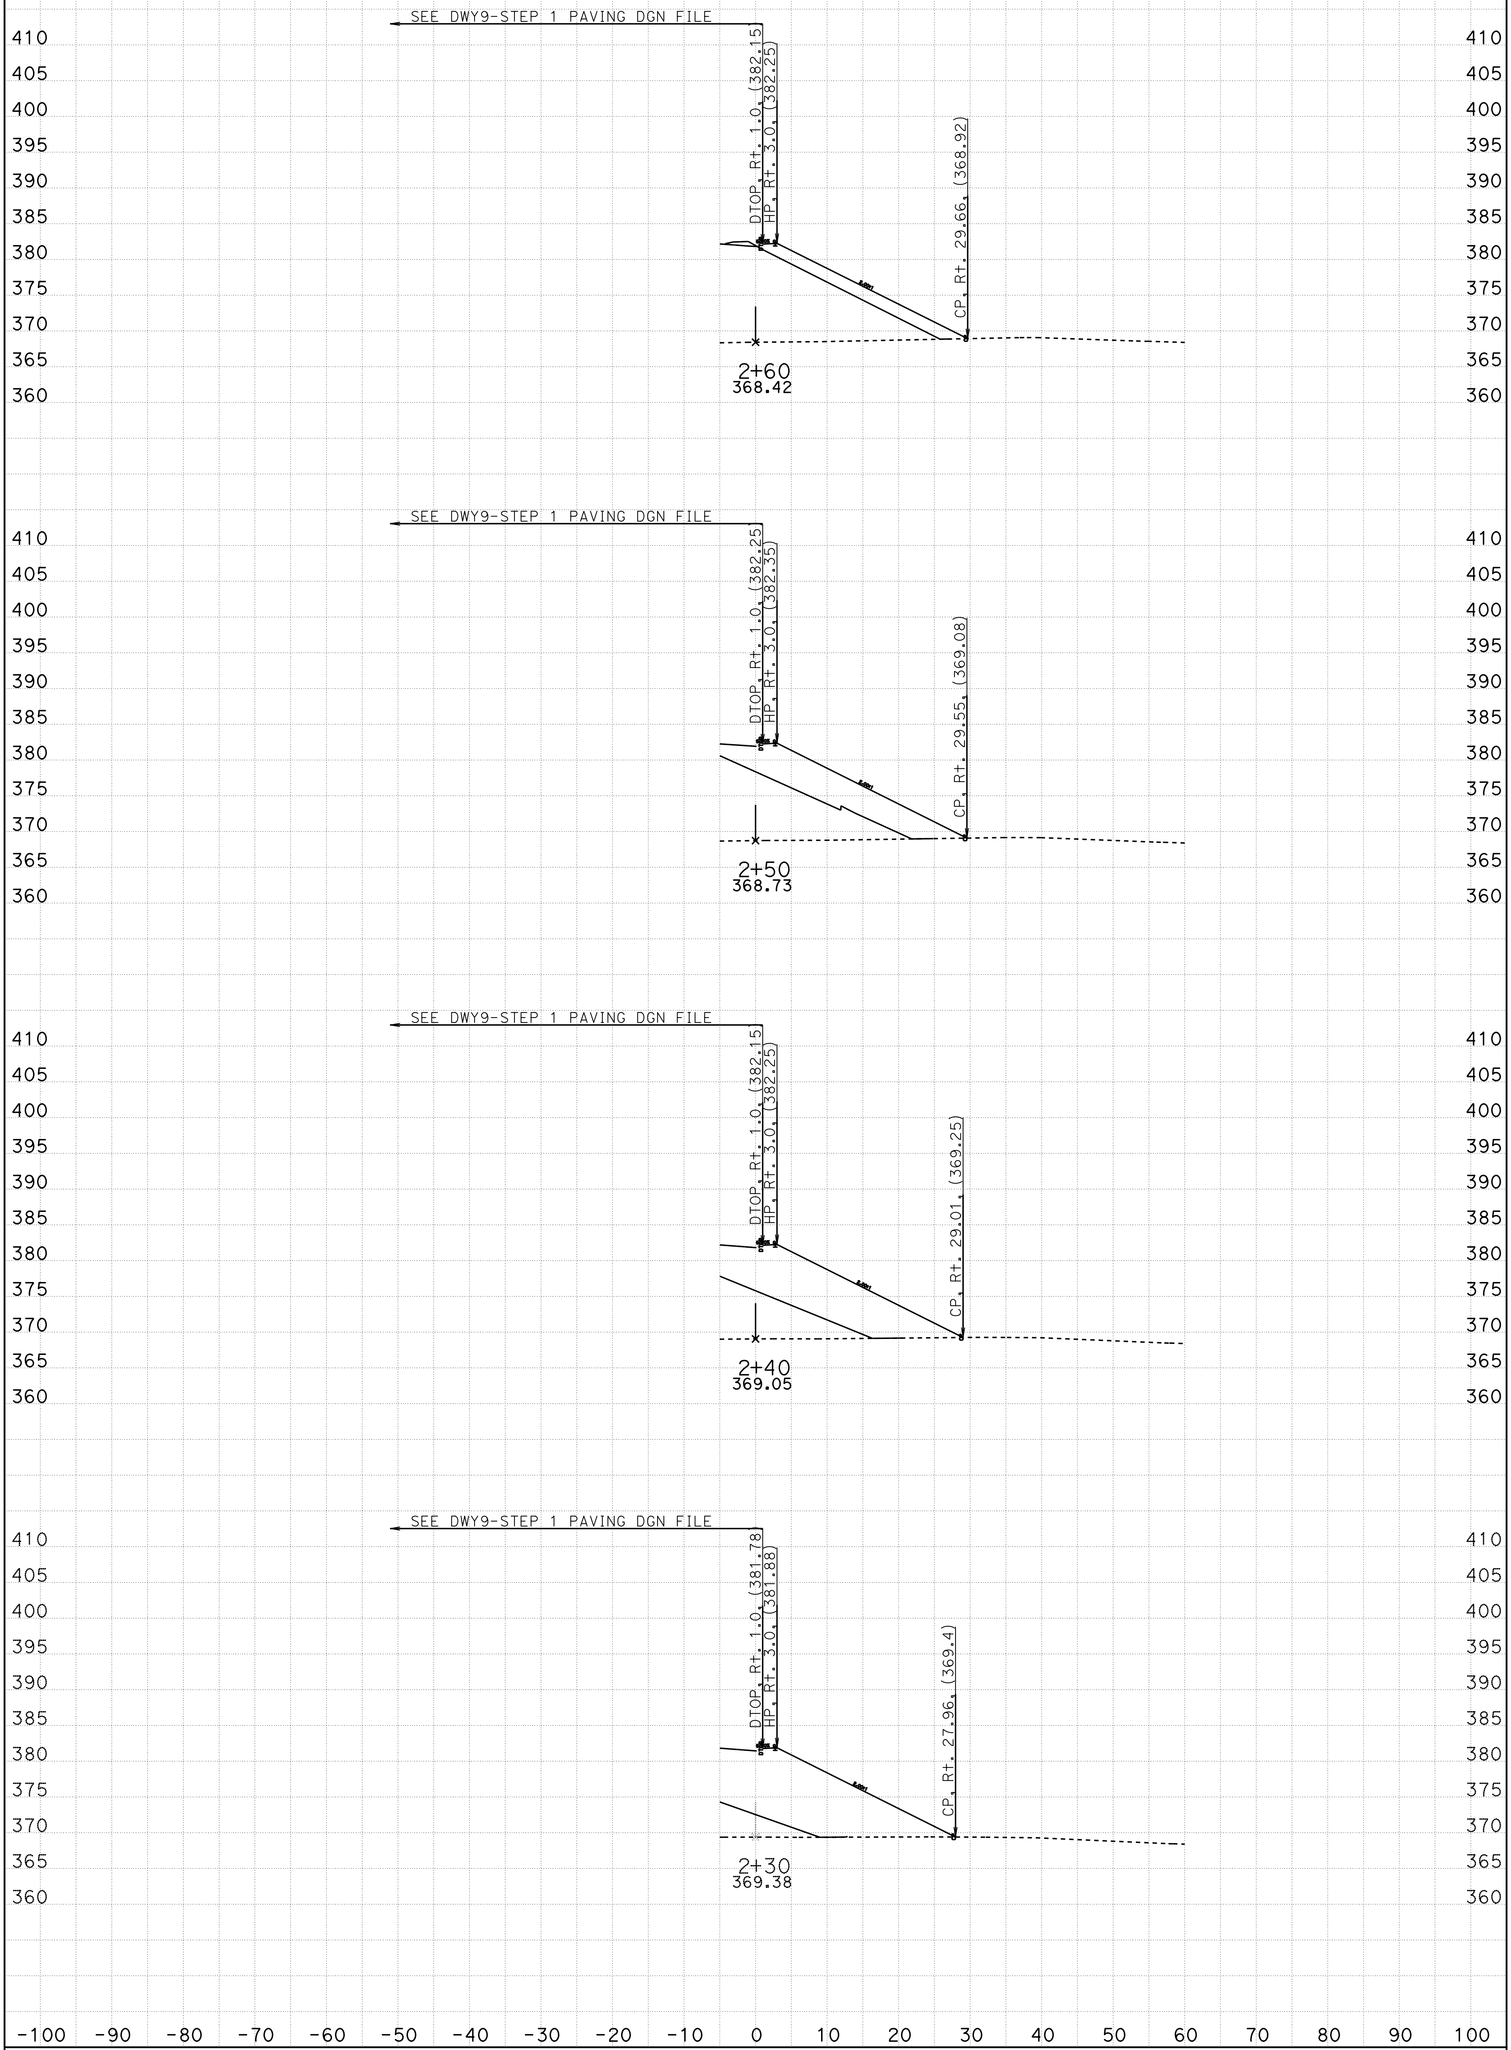

CREATED BY: G. GOMEZ CONTRACT: 05-0C640 SCALE: 1" = 10' Horiz. 1" = 10' Vert.

DATE: 10/9/2014 DIST/CO/RTE/PM: 05/SB/246/12.3-R16.7

Dwy 9 STEP 1 RT SLOPE PROJECT ID: 0500000021 All Dimensions are US Survey Feet

DWY9CL1

BIDDER'S CROSS SECTIONS

SHEET 3 OF 4

KC Project: 0611 File: D:=1\DWY\DWY09\STAGING_DWY09*A\DWY9A_EP2\DWY9A_EP2_DES.ear

BIDDER'S CROSS SECTIONS

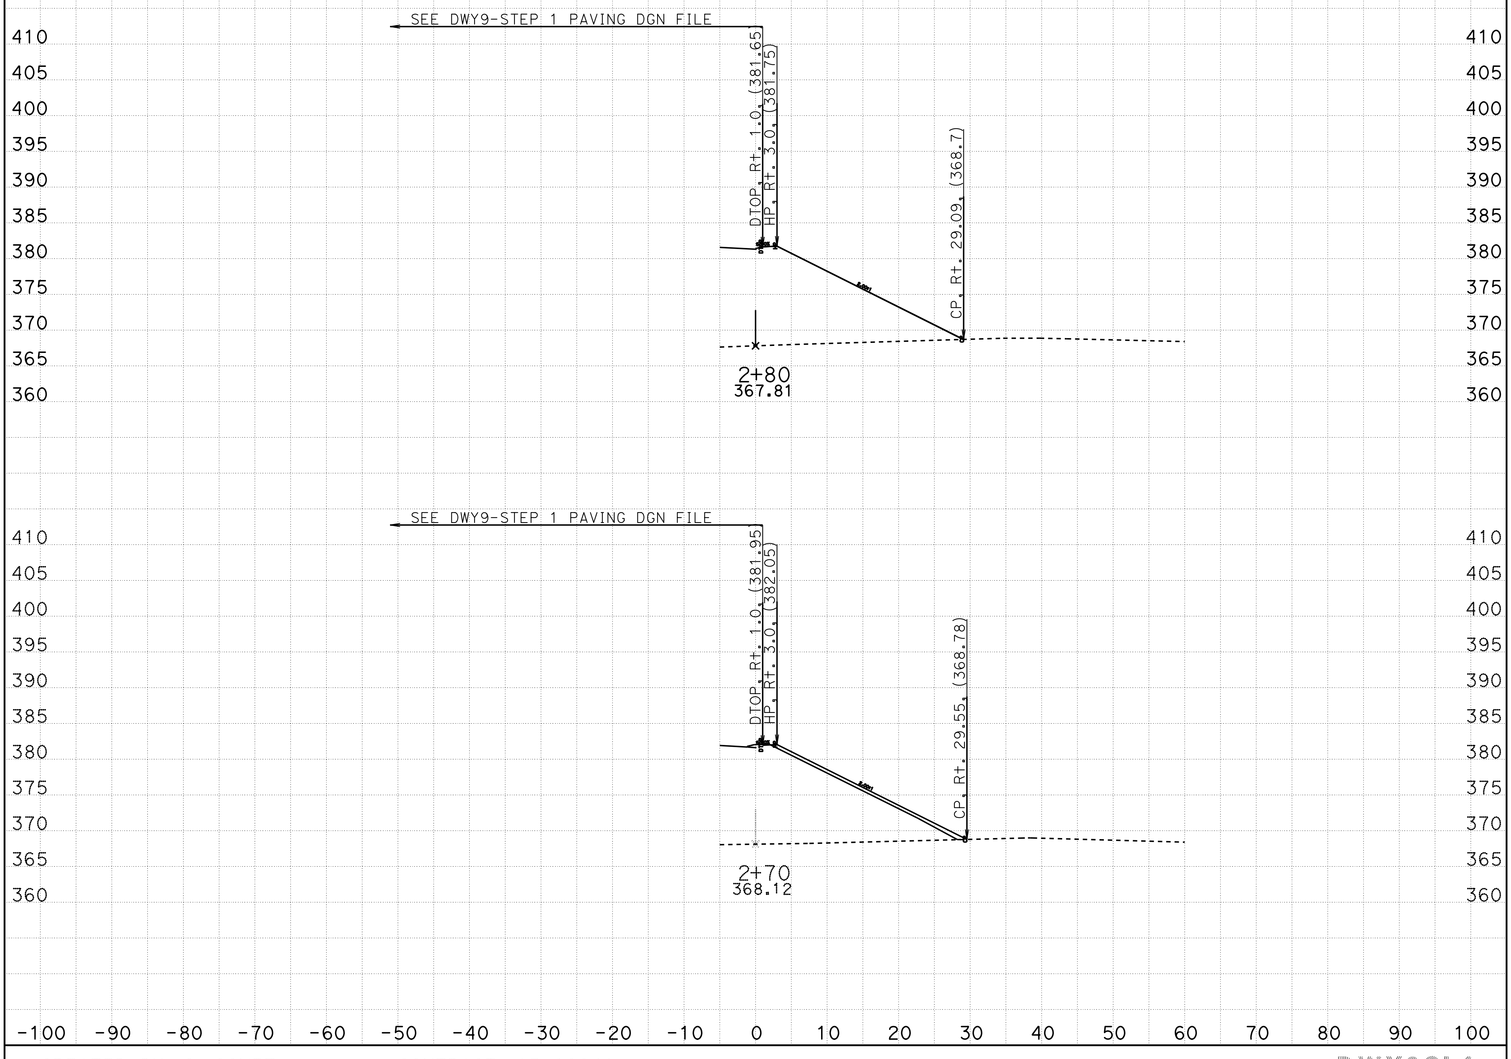

CREATED BY: G. GOMEZ CONTRACT: 05-0C640 SCALE: 1" = 10' Horiz. 1" = 10' Vert.

DATE: 10/9/2014 DIST/CO/RTE/PM: 05/SB/246/12.3-R16.7

Dwy 9 STEP 1 RT SLOPE PROJECT ID: 0500000021 All Dimensions are US Survey Feet

DWY9CL1

BIDDER'S CROSS SECTIONS

SHEET 4 OF 4

KC Project: 0611 File: D:=1\DWY\DWY09\STAGING_DWY09*A\DWY9A_EP2\DWY9A_EP2_DES.ear