BIDDER'S CROSS SECTIONS

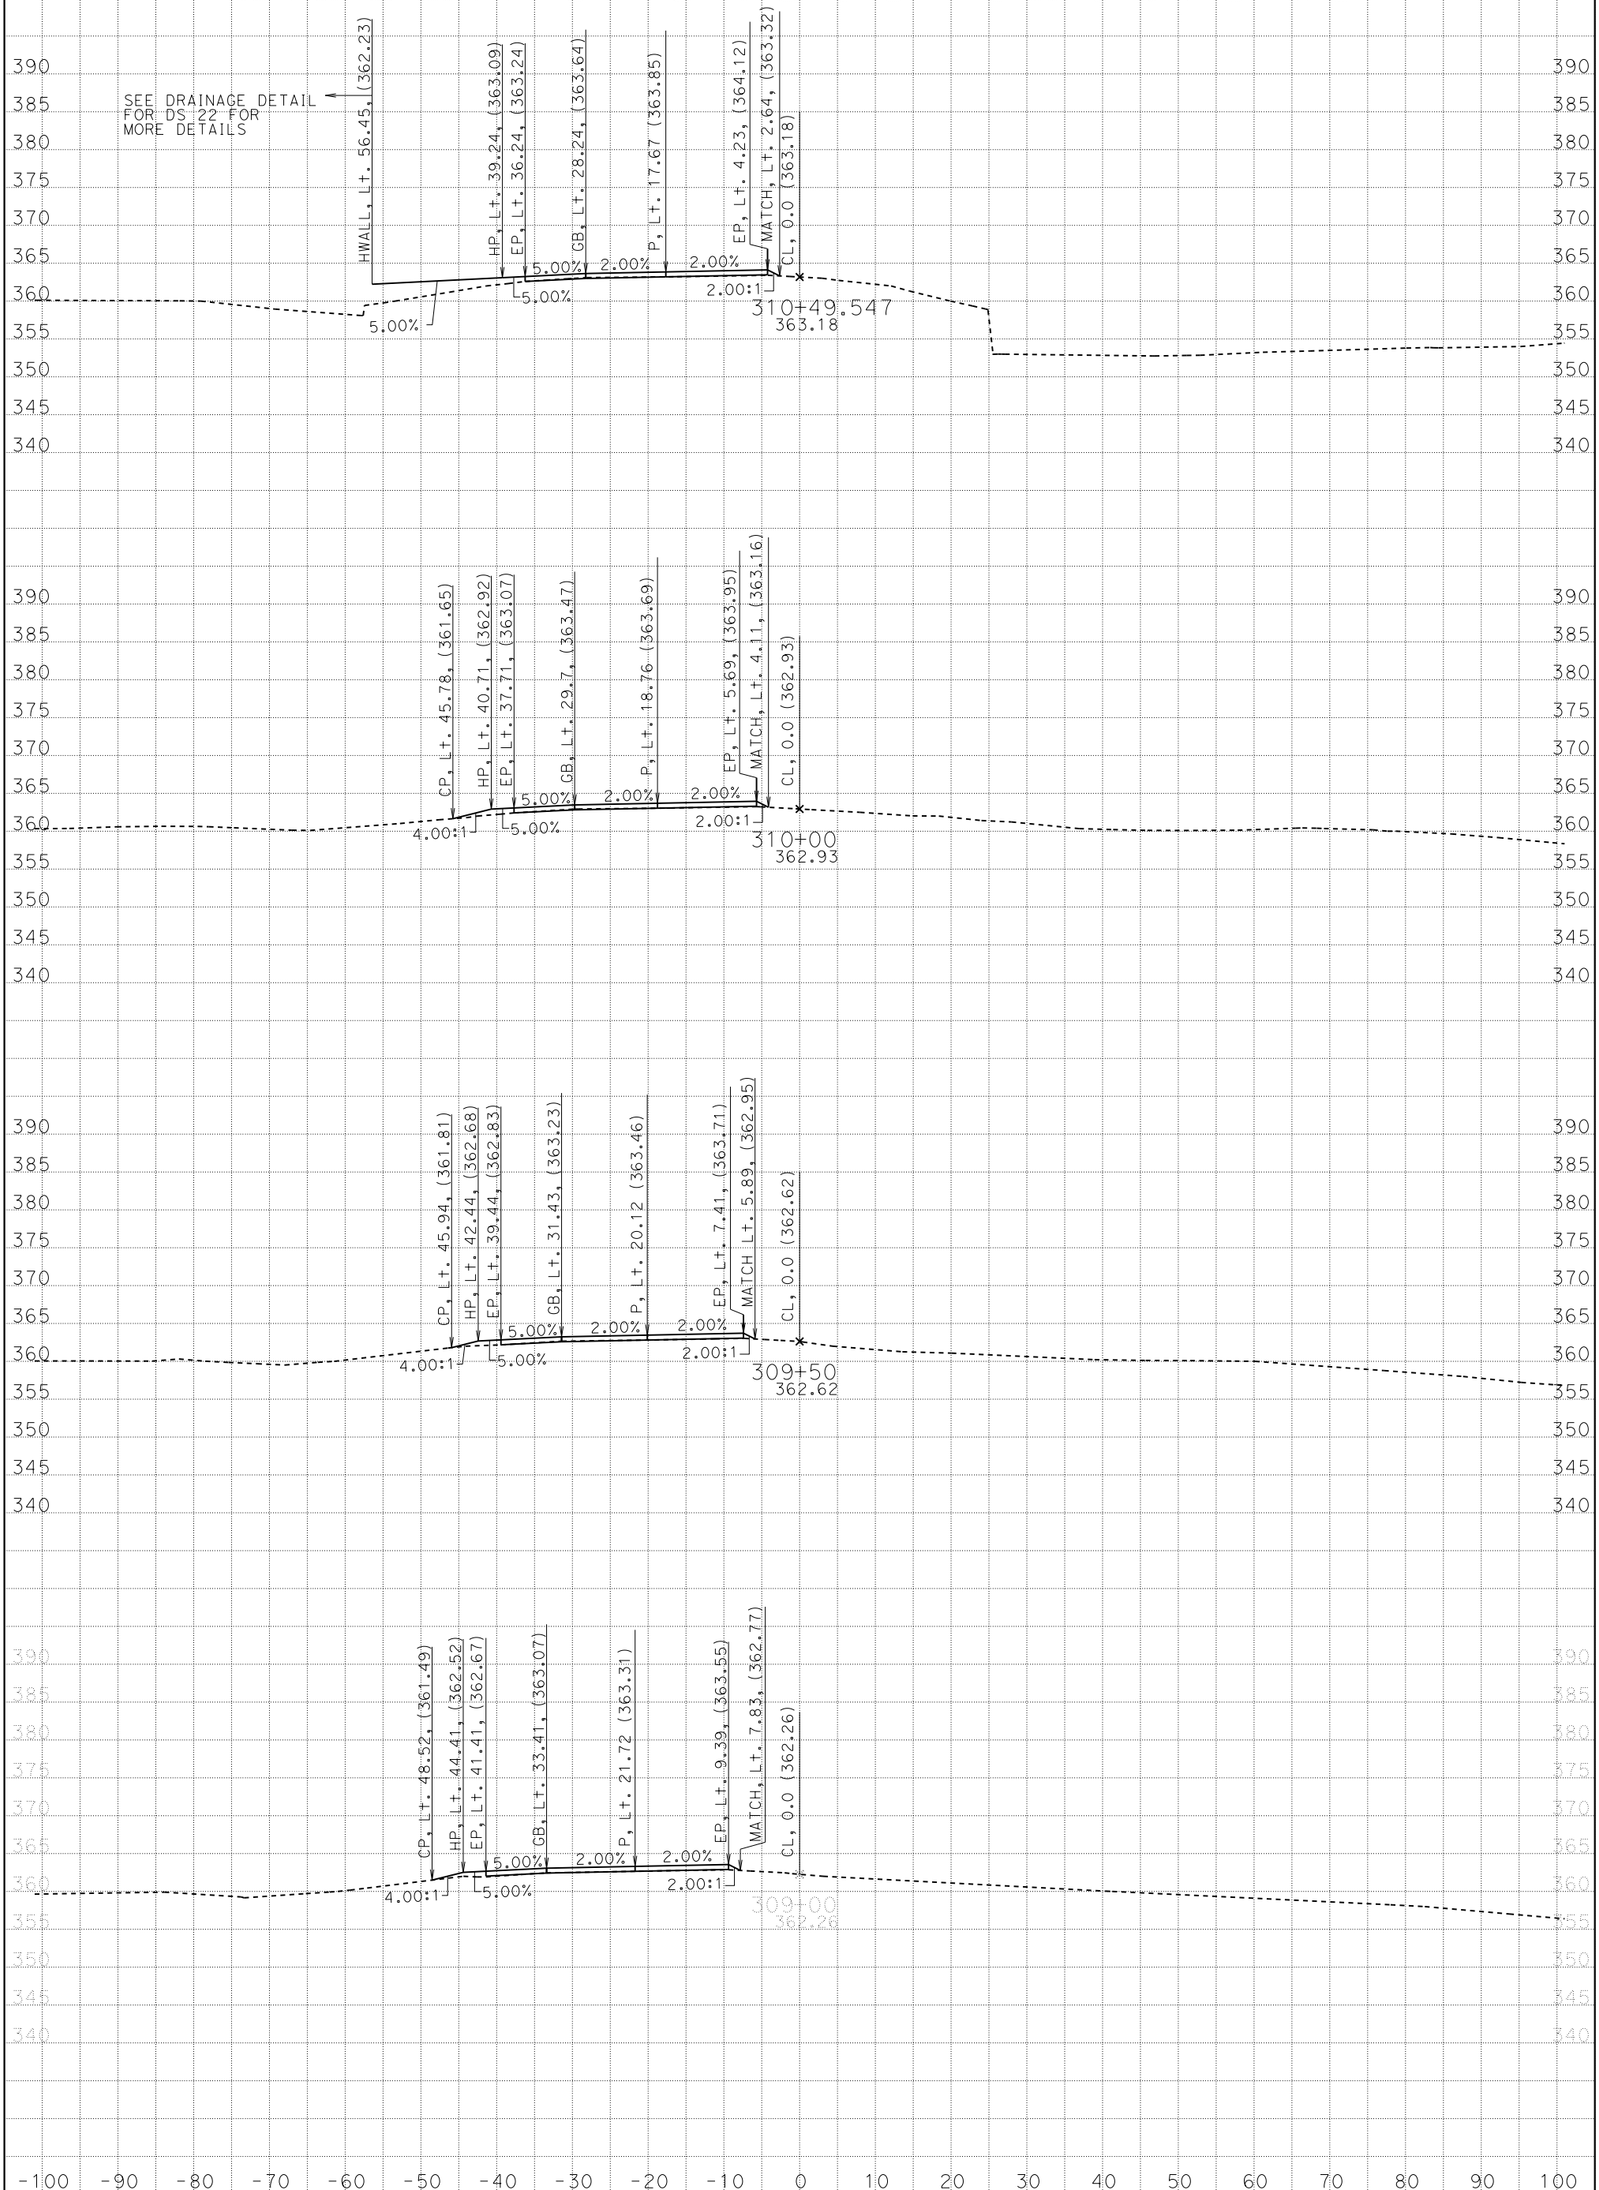

CREATED BY: G. GOMEZ CONTRACT: 05-0C640 SCALE: 1" = 10' Horiz. 1" = 10' Vert.

DATE: 3/11/2014 DIST/CO/RTE/PM: 05/SB/246/12.3 - R16.7

STAGE 1 PHASE 2 PROJECT ID: 0500000021 **All Dimensions are US Survey Feet**

CL1

BIDDER'S CROSS SECTIONS

SHEET 1 OF 23

KC Project: 0611 File: D:=1\DESIGN\STAGE01\PHASE02\S1P2_DES%310_s1p2-2_des.ear

BIDDER'S CROSS SECTIONS

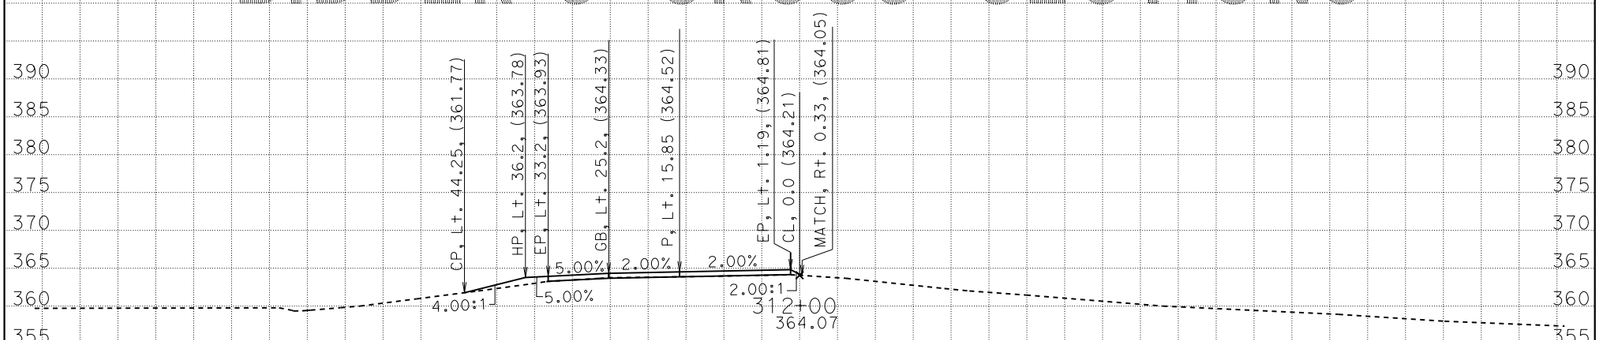

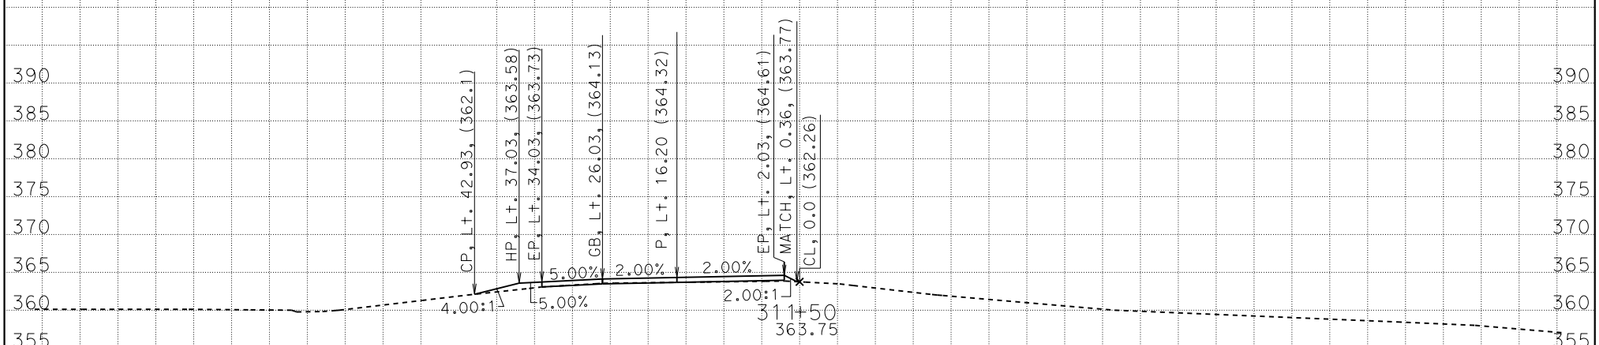

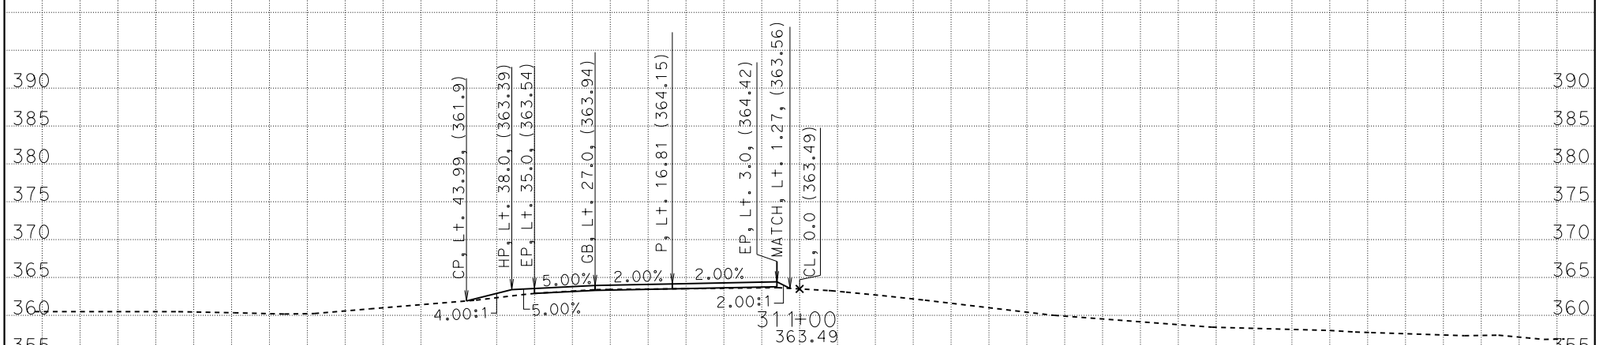

CREATED BY: G. GOMEZ CONTRACT: 05-0C640 SCALE: 1" = 10' Horiz. 1" = 10' Vert.

DATE: 3/11/2014 DIST/CO/RTE/PM: 05/SB/246/12.3 - R16.7

STAGE 1 PHASE 2 PROJECT ID: 0500000021 **All Dimensions are US Survey Feet**

CL1

BIDDER'S CROSS SECTIONS

SHEET 2 OF 23

KC Project: 0611 File: D:=1\DESIGN\STAGE01\PHASE02\S1P2_DES%310_s1p2-2_des.ear

BIDDER'S CROSS SECTIONS

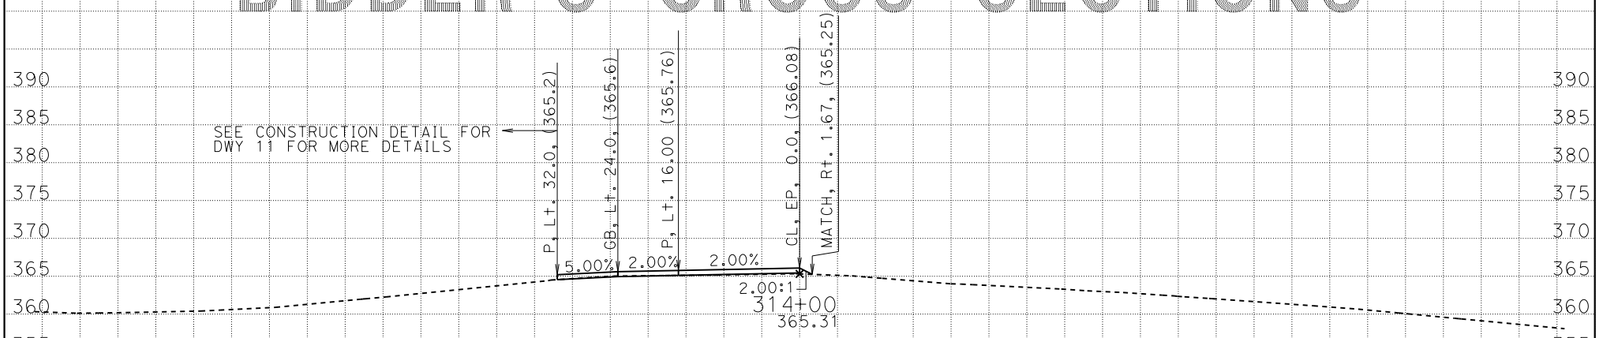

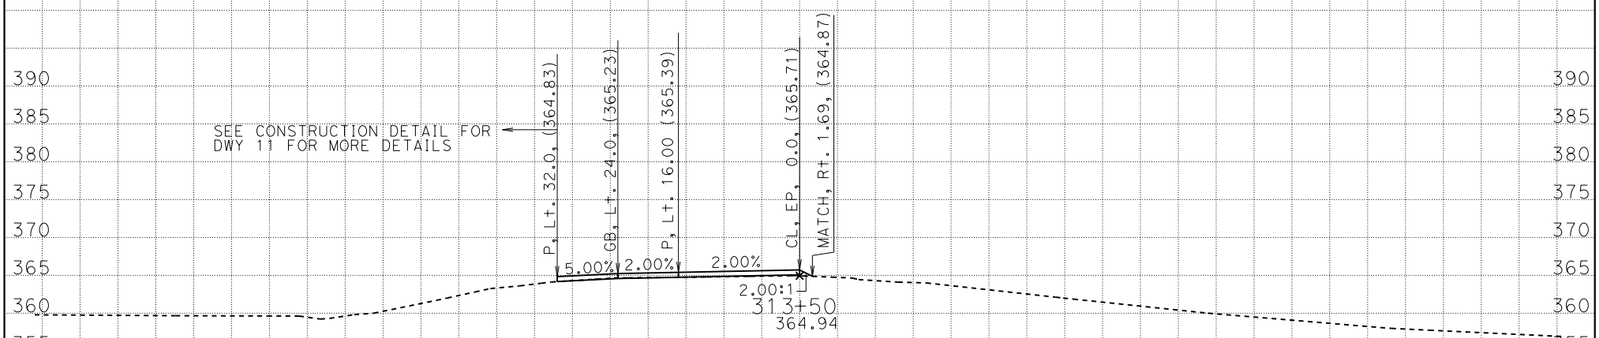

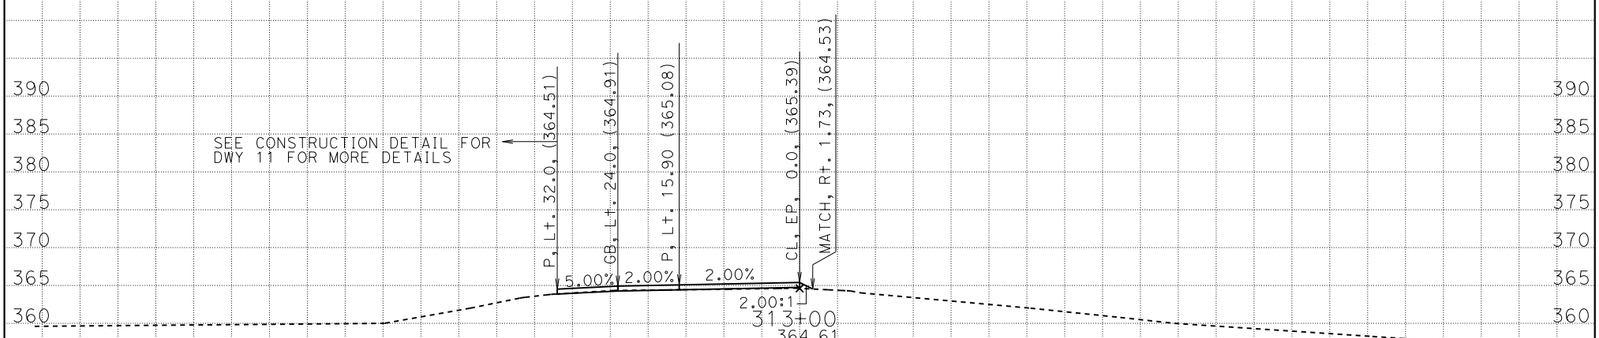

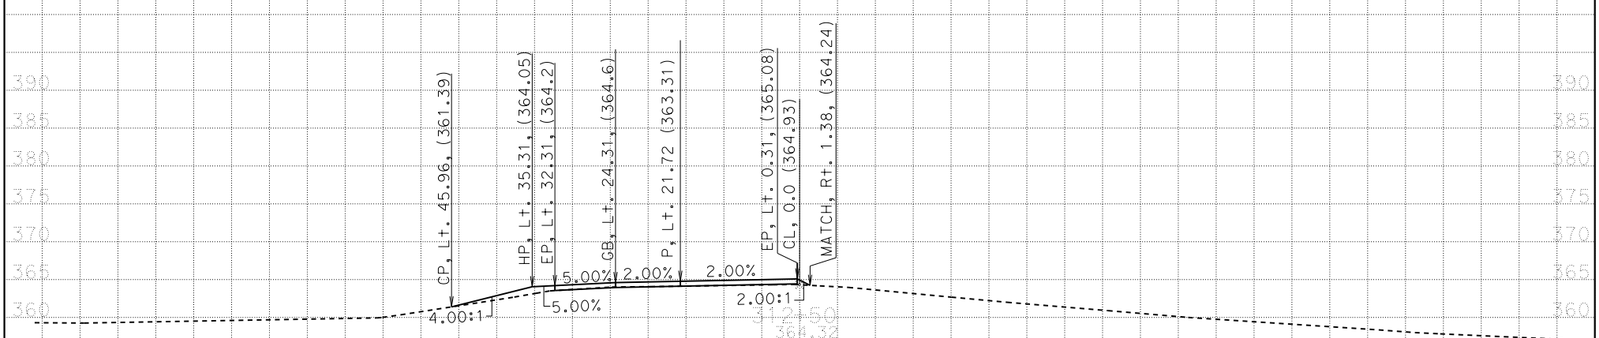

CREATED BY: G. GOMEZ CONTRACT: 05-0C640 SCALE: 1" = 10' Horiz. 1" = 10' Vert.

DATE: 3/11/2014 DIST/CO/RTE/PM: 05/SB/246/12.3 - R16.7

STAGE 1 PHASE 2 PROJECT ID: 0500000021 **All Dimensions are US Survey Feet**

CL1

BIDDER'S CROSS SECTIONS

SHEET 3 OF 23

KC Project: 0611 File: D:=1\DESIGN\STAGE01\PHASE02\S1P2_DES%310_s1p2-2_des.ear

BIDDER'S CROSS SECTIONS

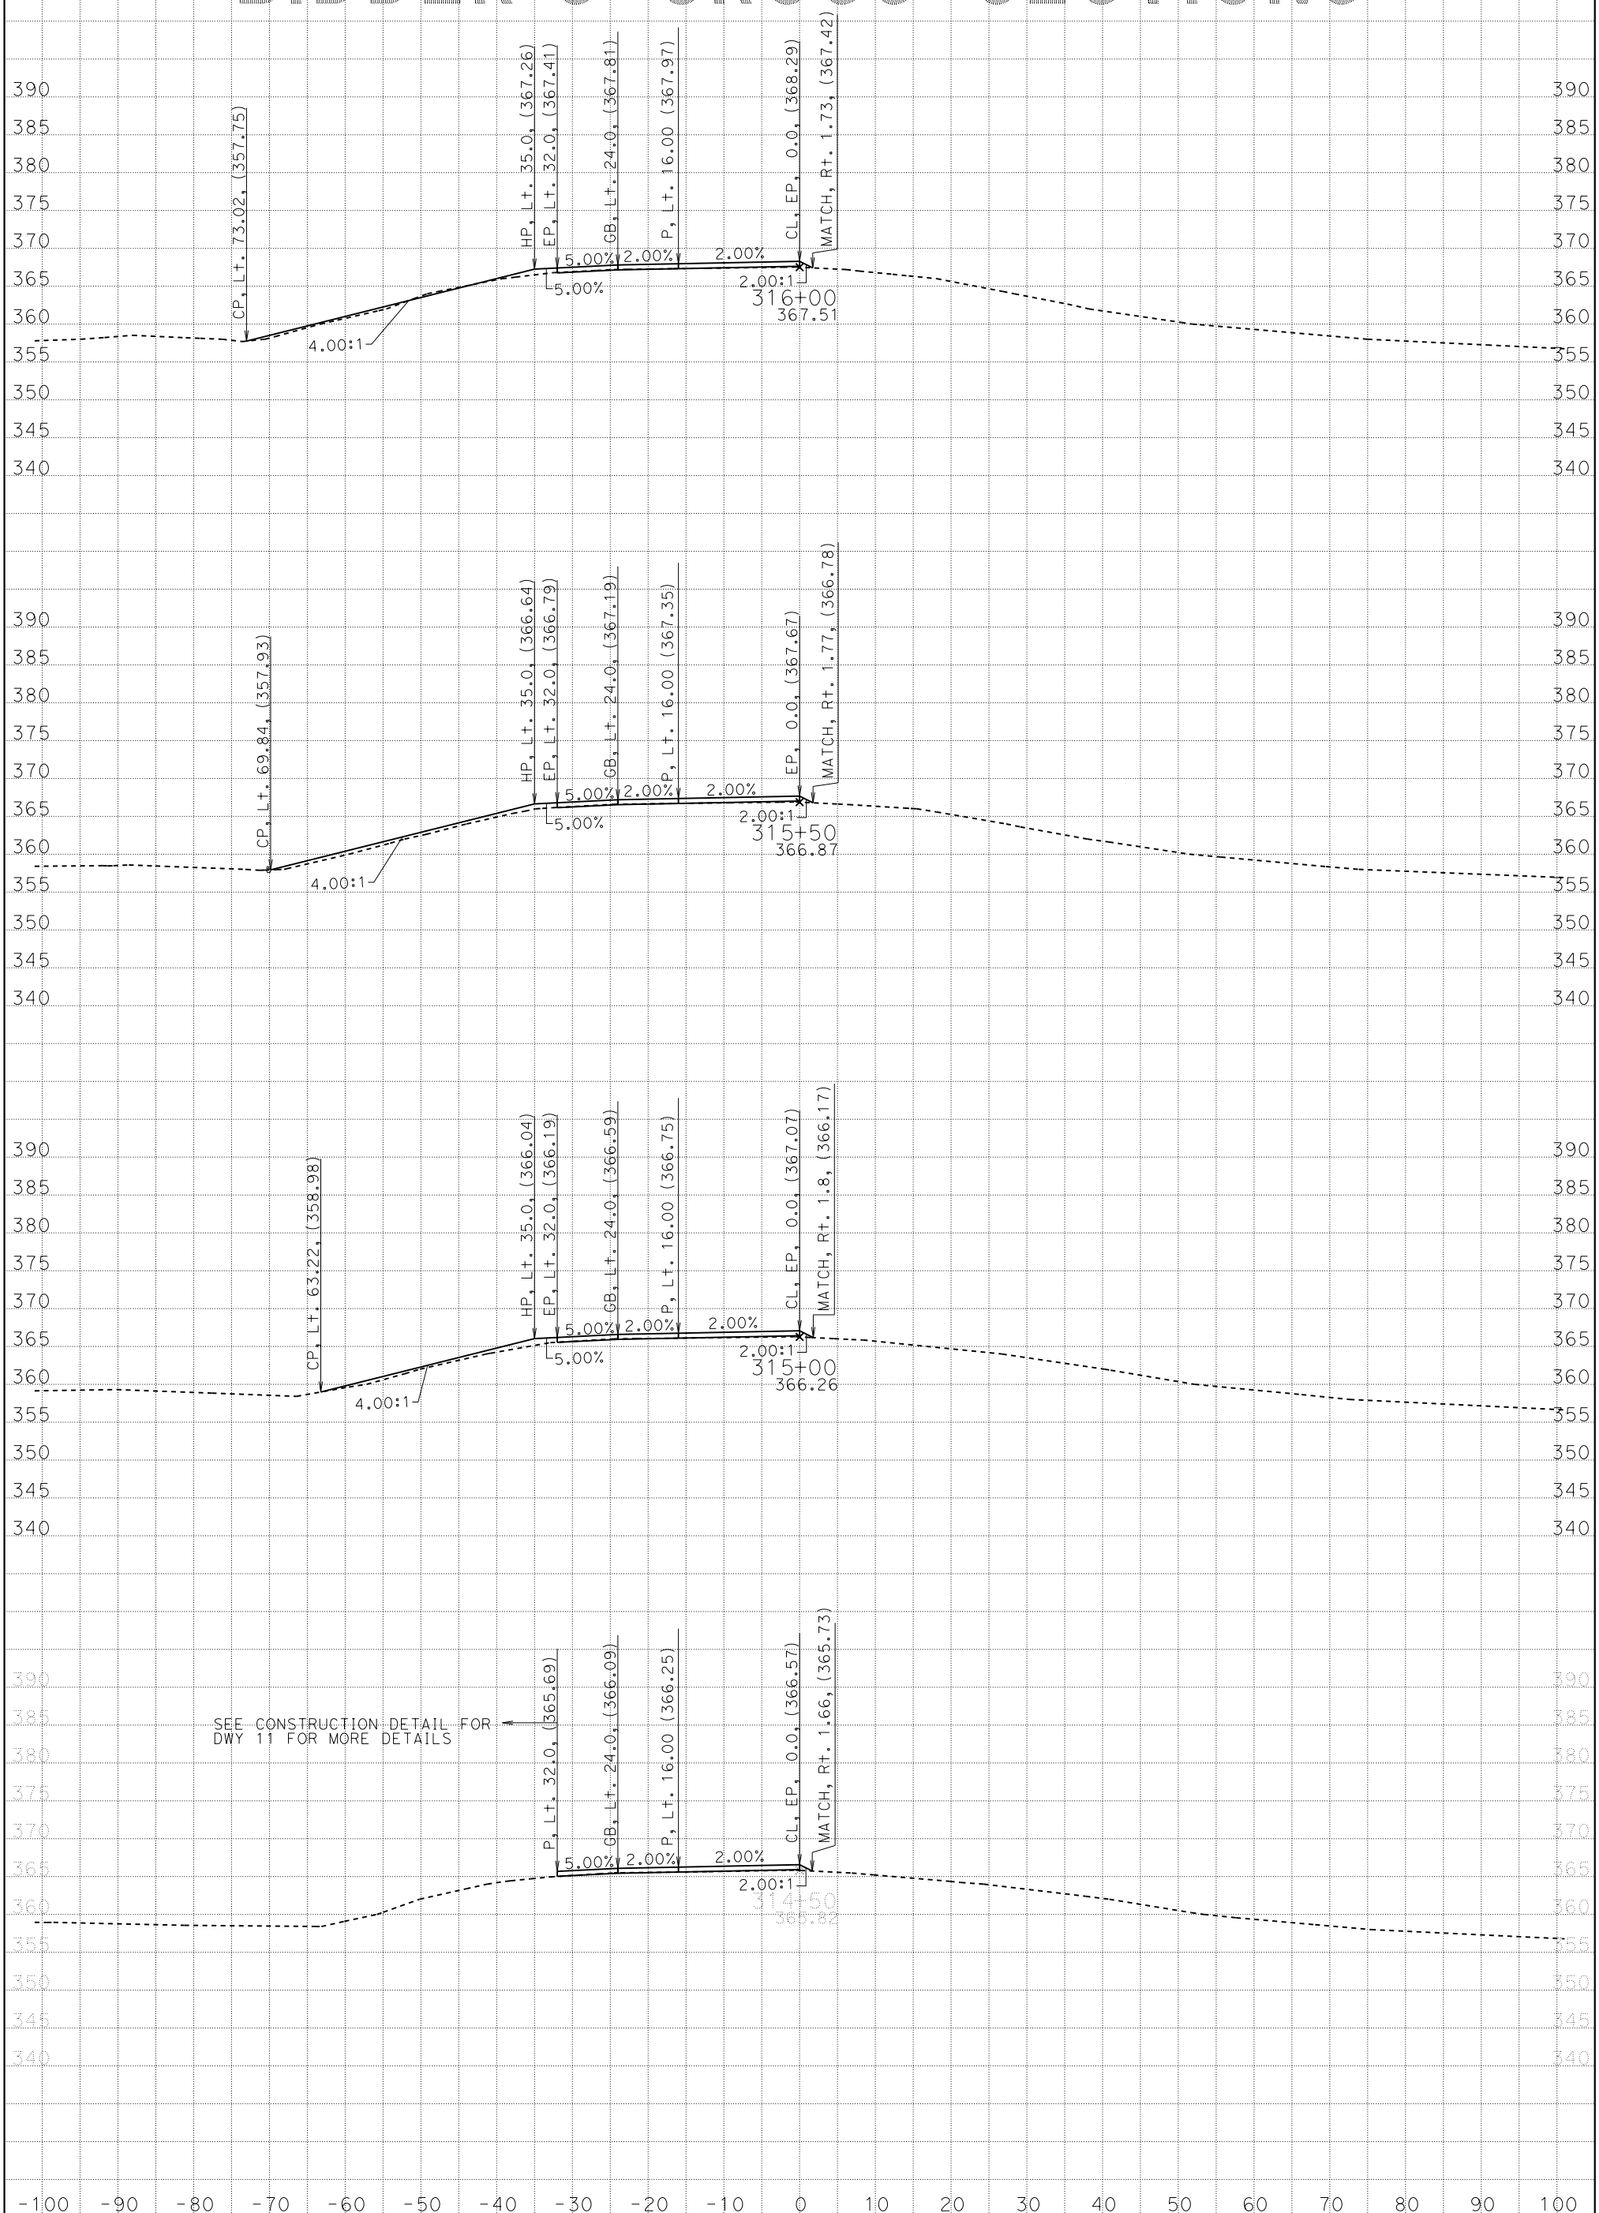

CREATED BY: G. GOMEZ CONTRACT: 05-0C640 SCALE: 1" = 10' Horiz. 1" = 10' Vert.

DATE: 3/11/2014 DIST/CO/RTE/PM: 05/SB/246/12.3 - R16.7

STAGE 1 PHASE 2 PROJECT ID: 0500000021 **All Dimensions are US Survey Feet**

CL1

BIDDER'S CROSS SECTIONS

SHEET 4 OF 23

KC Project: 0611 File: D:=1\DESIGN\STAGE01\PHASE02\S1P2_DES%310_s1p2-2_des.ear

BIDDER'S CROSS SECTIONS

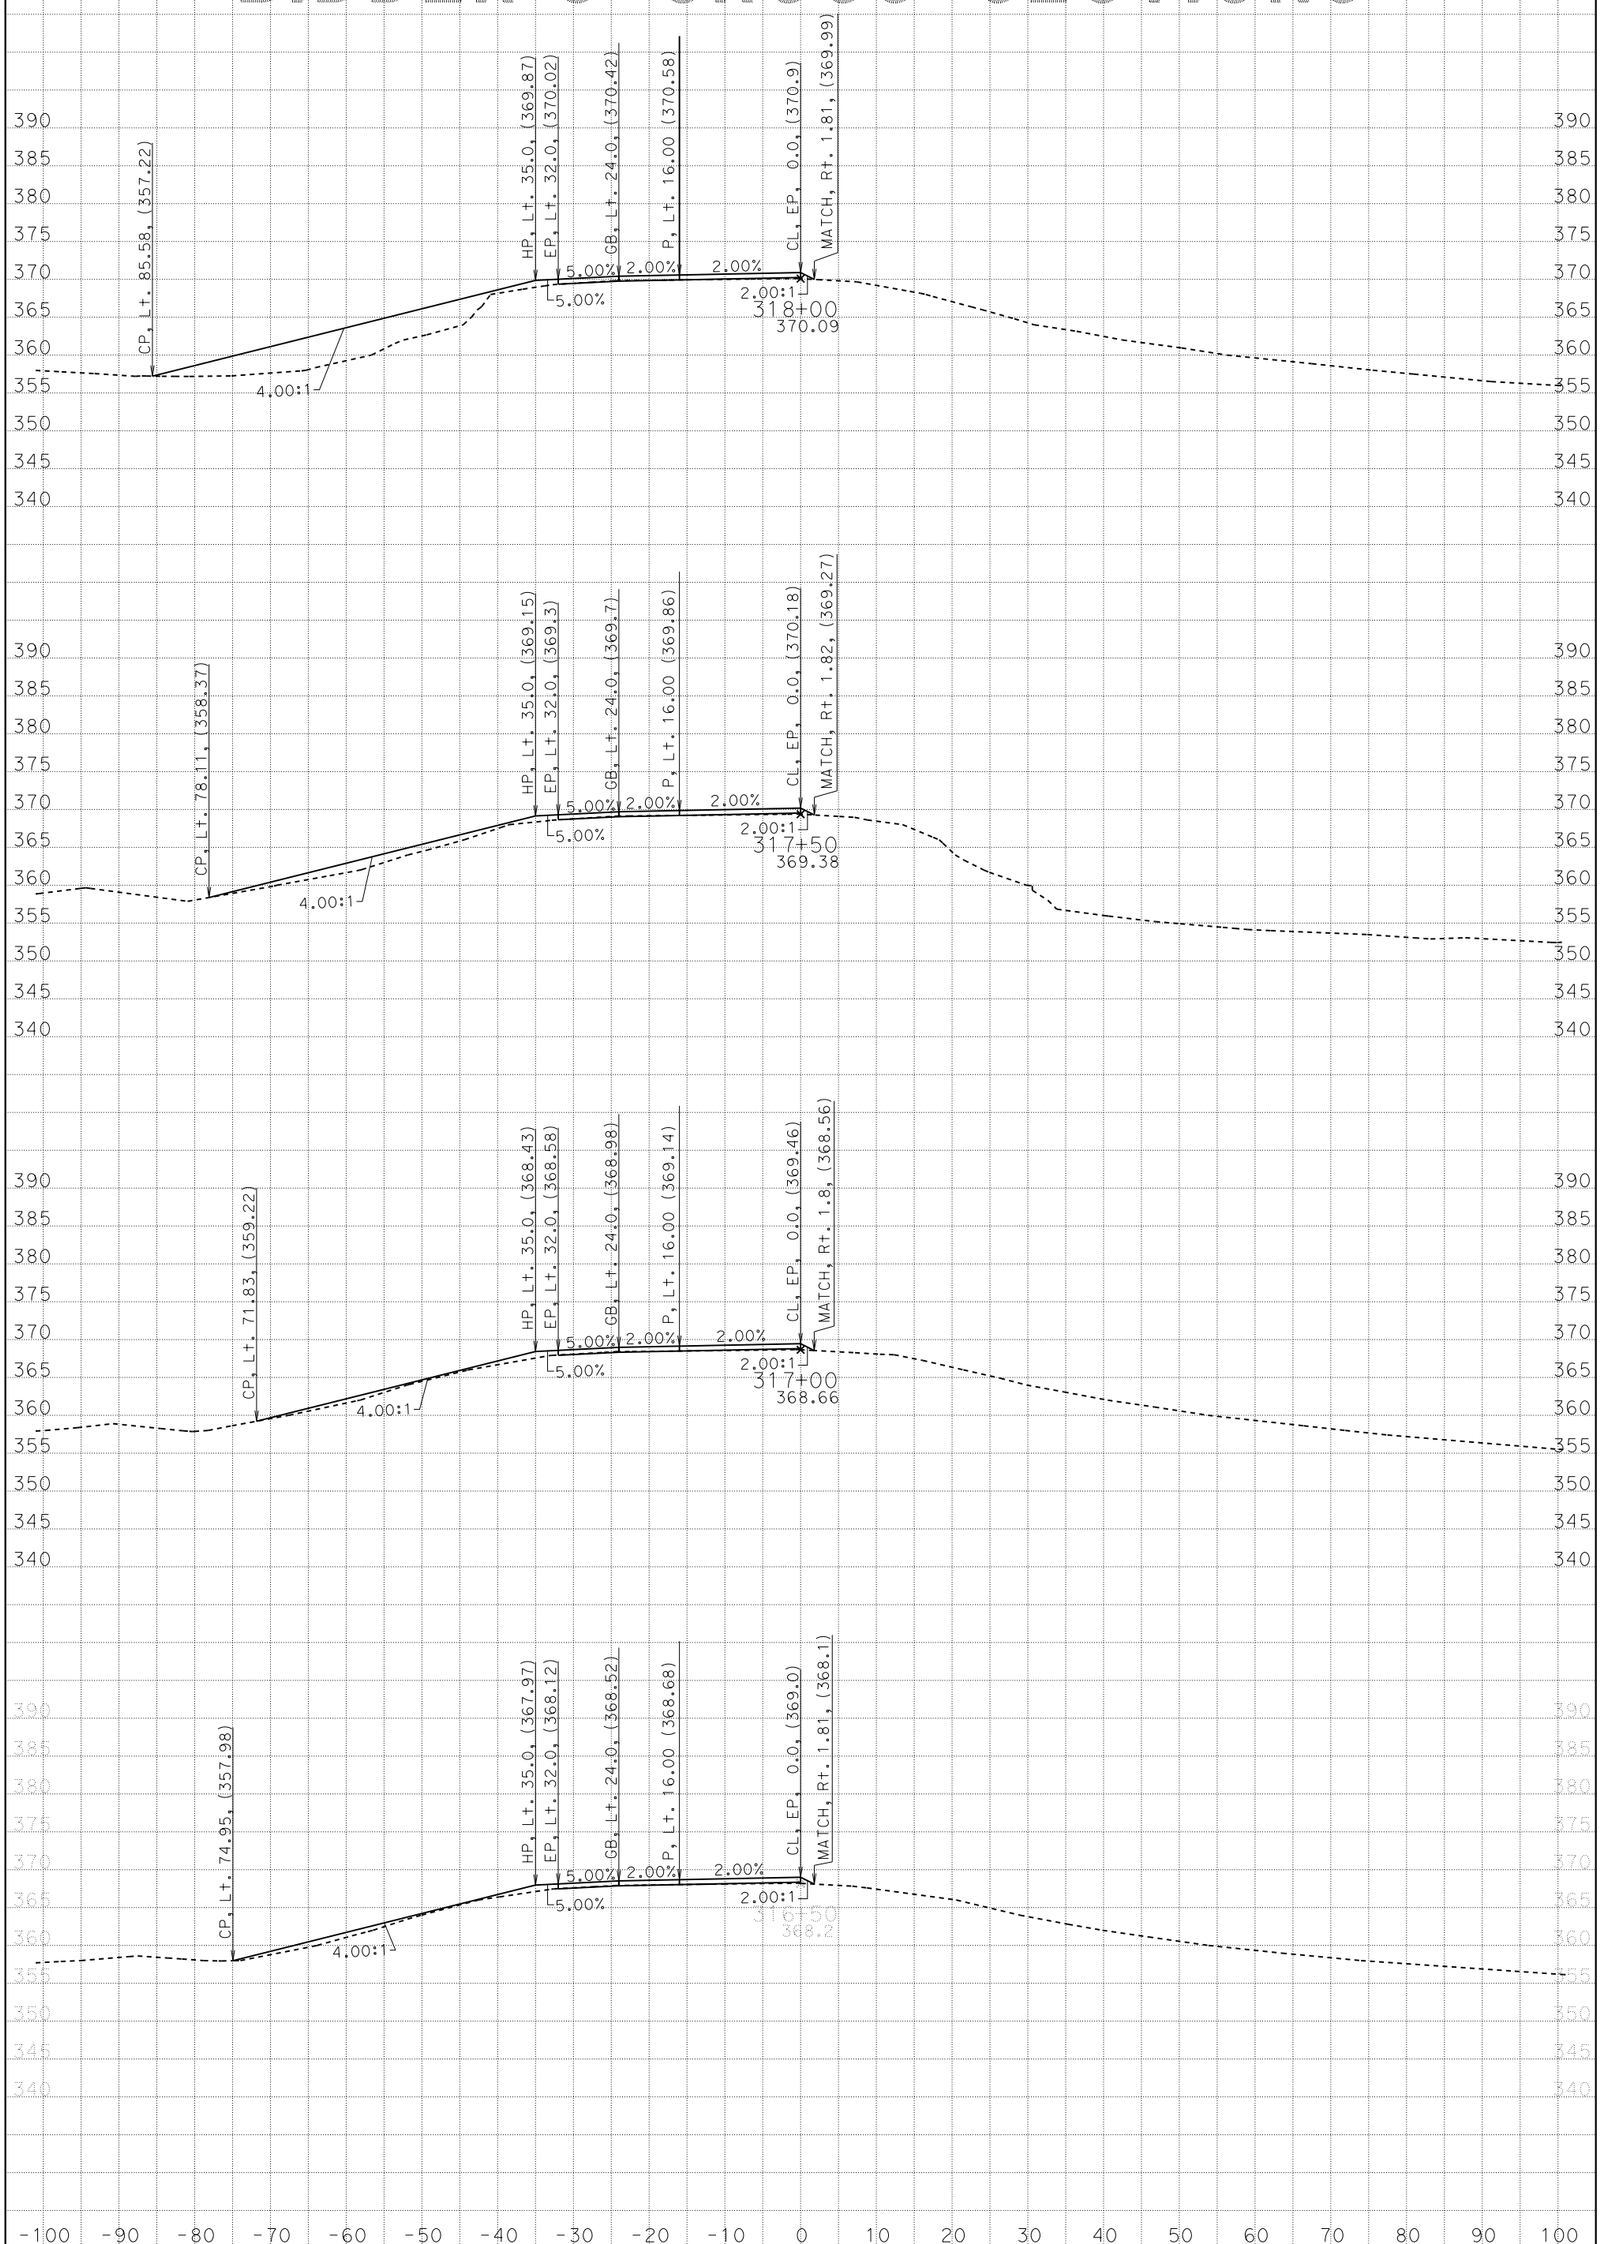

CREATED BY: G. GOMEZ CONTRACT: 05-0C640 SCALE: 1" = 10' Horiz. 1" = 10' Vert.

DATE: 3/11/2014 DIST/CO/RTE/PM: 05/SB/246/12.3 - R16.7

STAGE 1 PHASE 2 PROJECT ID: 0500000021 **All Dimensions are US Survey Feet**

CL1

BIDDER'S CROSS SECTIONS

SHEET 5 OF 23

KC Project: 0611 File: D:=1\DESIGN\STAGE01\PHASE02\S1P2_DES%310_s1p2-2_des.ear

BIDDER'S CROSS SECTIONS

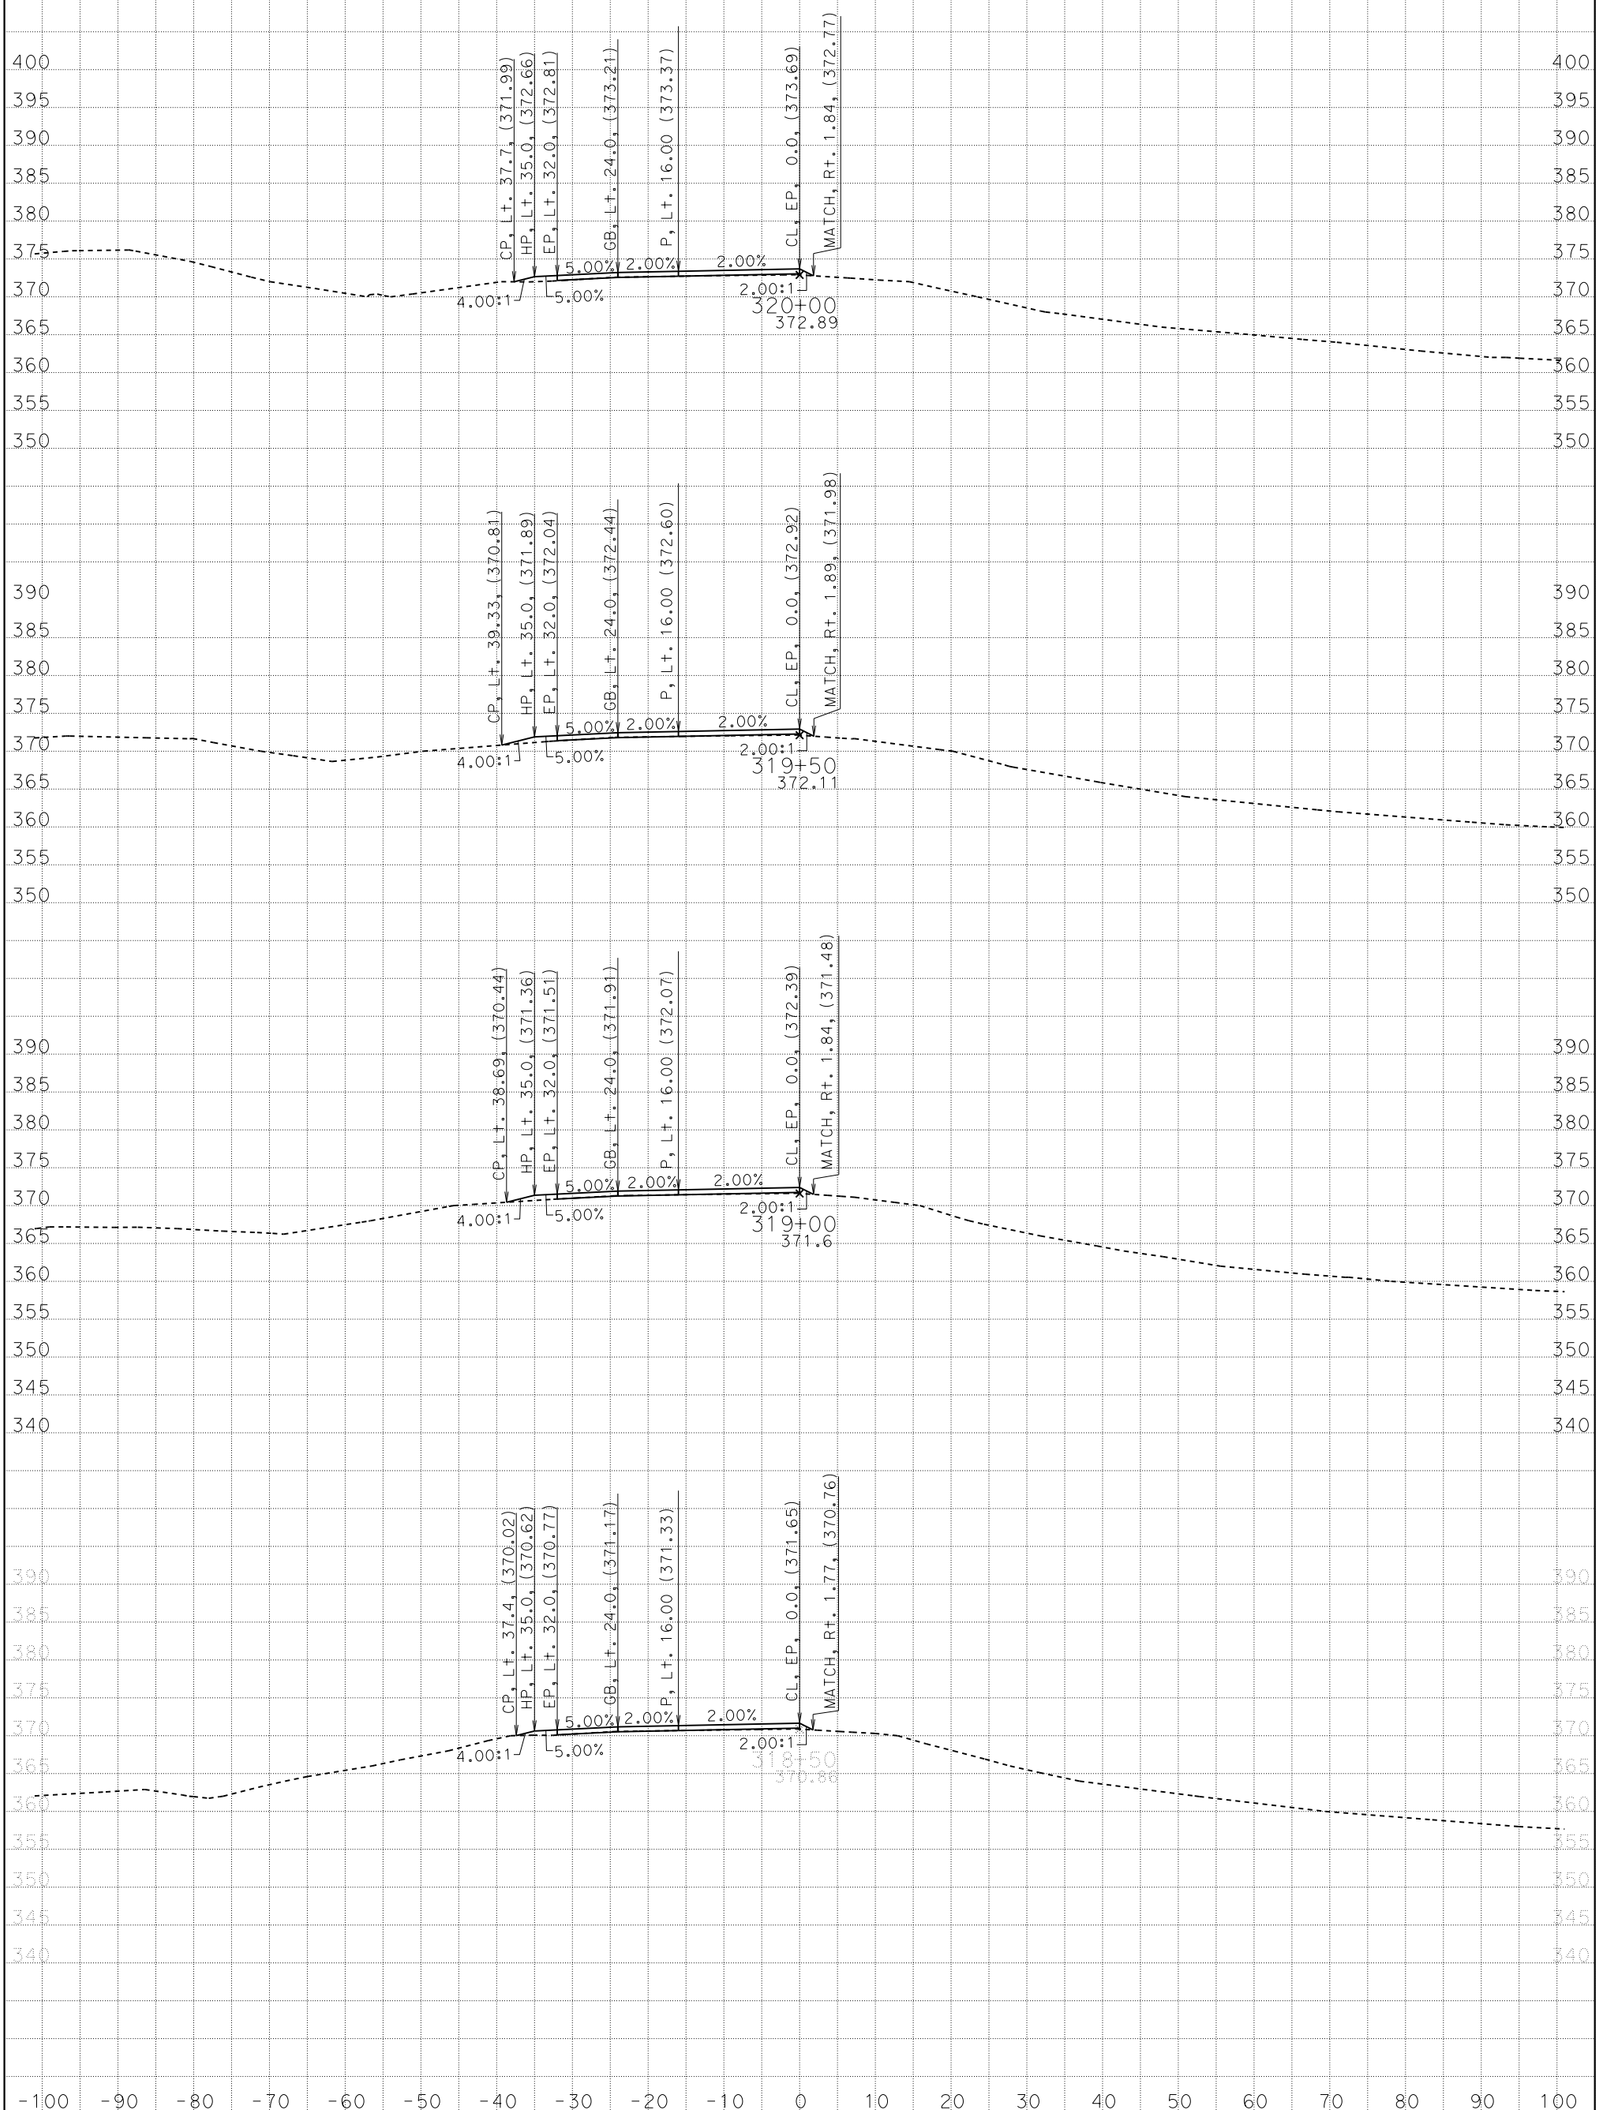

CREATED BY: G. GOMEZ CONTRACT: 05-0C640 SCALE: 1" = 10' Horiz. 1" = 10' Vert.

DATE: 3/11/2014 DIST/CO/RTE/PM: 05/SB/246/12.3 - R16.7

STAGE 1 PHASE 2 PROJECT ID: 0500000021 **All Dimensions are US Survey Feet**

CL1

BIDDER'S CROSS SECTIONS

SHEET 6 OF 23

KC Project: 0611 File: D:=1\DESIGN\STAGE01\PHASE02\S1P2_DES%310_s1p2-2_des.ear

BIDDER'S CROSS SECTIONS

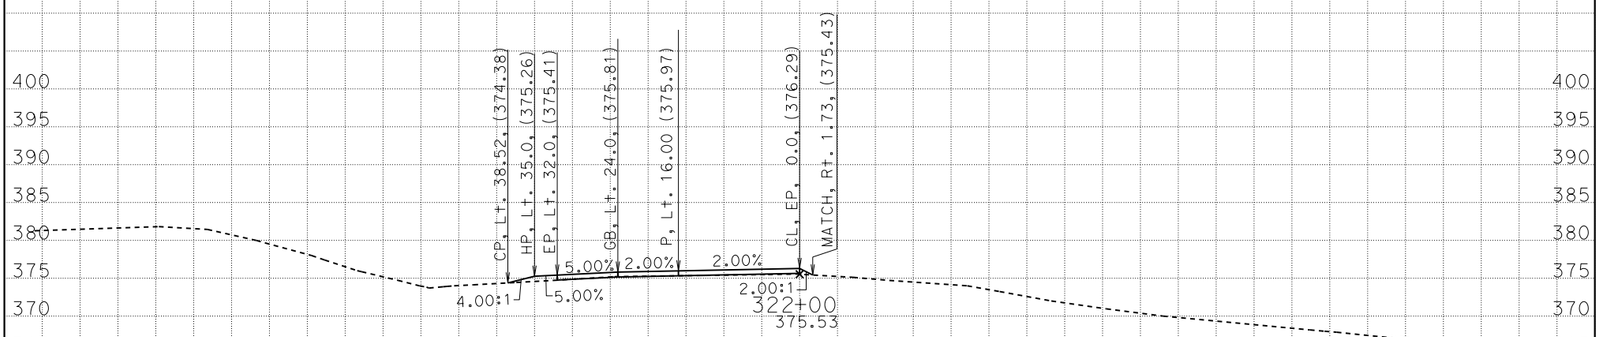

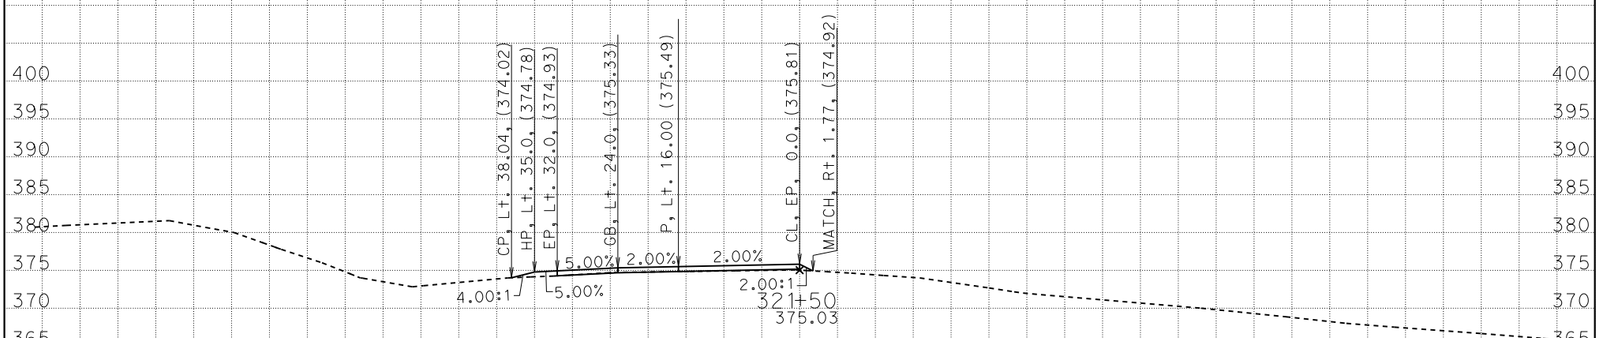

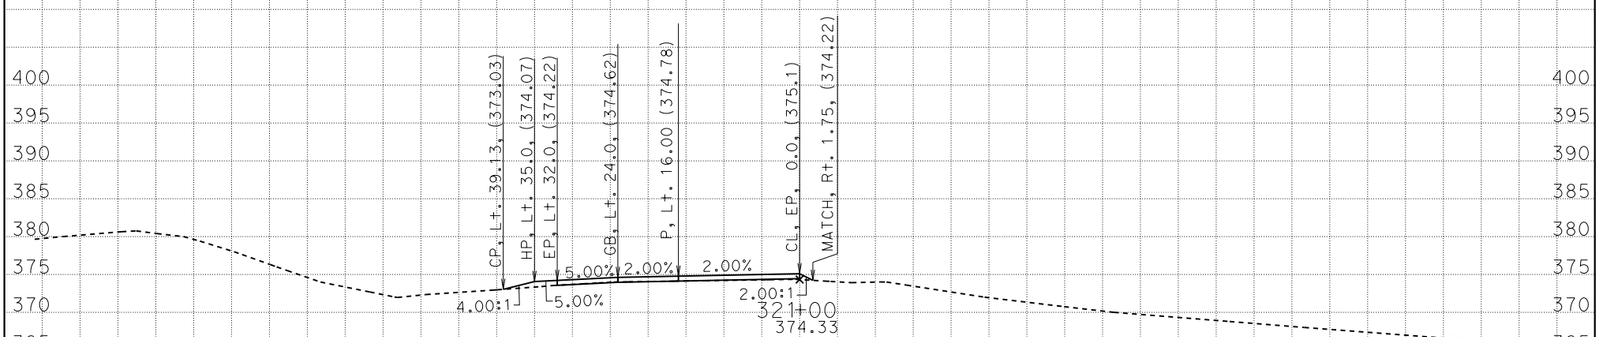

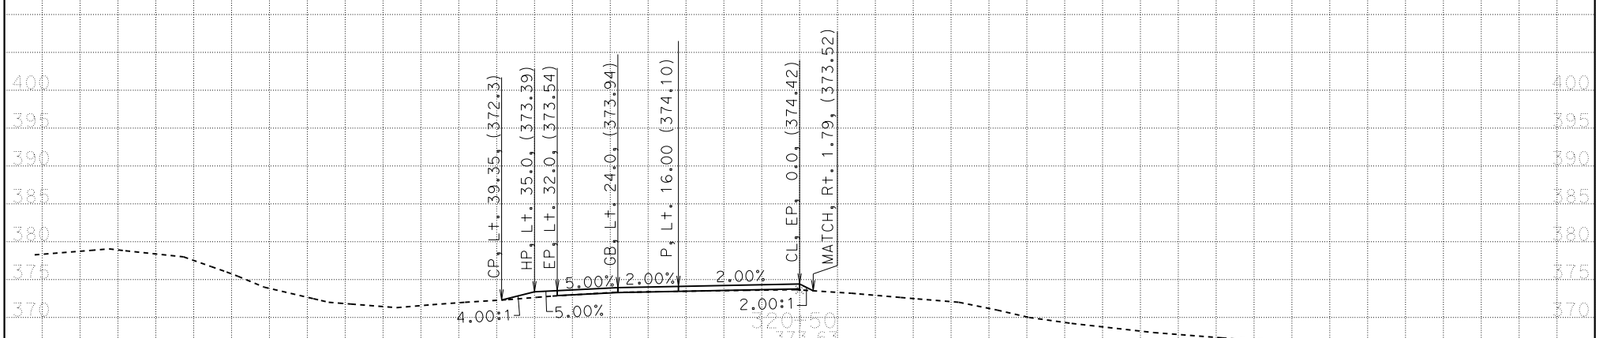

CREATED BY: G. GOMEZ CONTRACT: 05-0C640 SCALE: 1" = 10' Horiz. 1" = 10' Vert.

DATE: 3/11/2014 DIST/CO/RTE/PM: 05/SB/246/12.3 - R16.7

STAGE 1 PHASE 2 PROJECT ID: 0500000021 **All Dimensions are US Survey Feet**

CL1

BIDDER'S CROSS SECTIONS

SHEET 7 OF 23

KC Project: 0611 File: D:=1\DESIGN\STAGE01\PHASE02\S1P2_DES%310_s1p2-2_des.ear

BIDDER'S CROSS SECTIONS

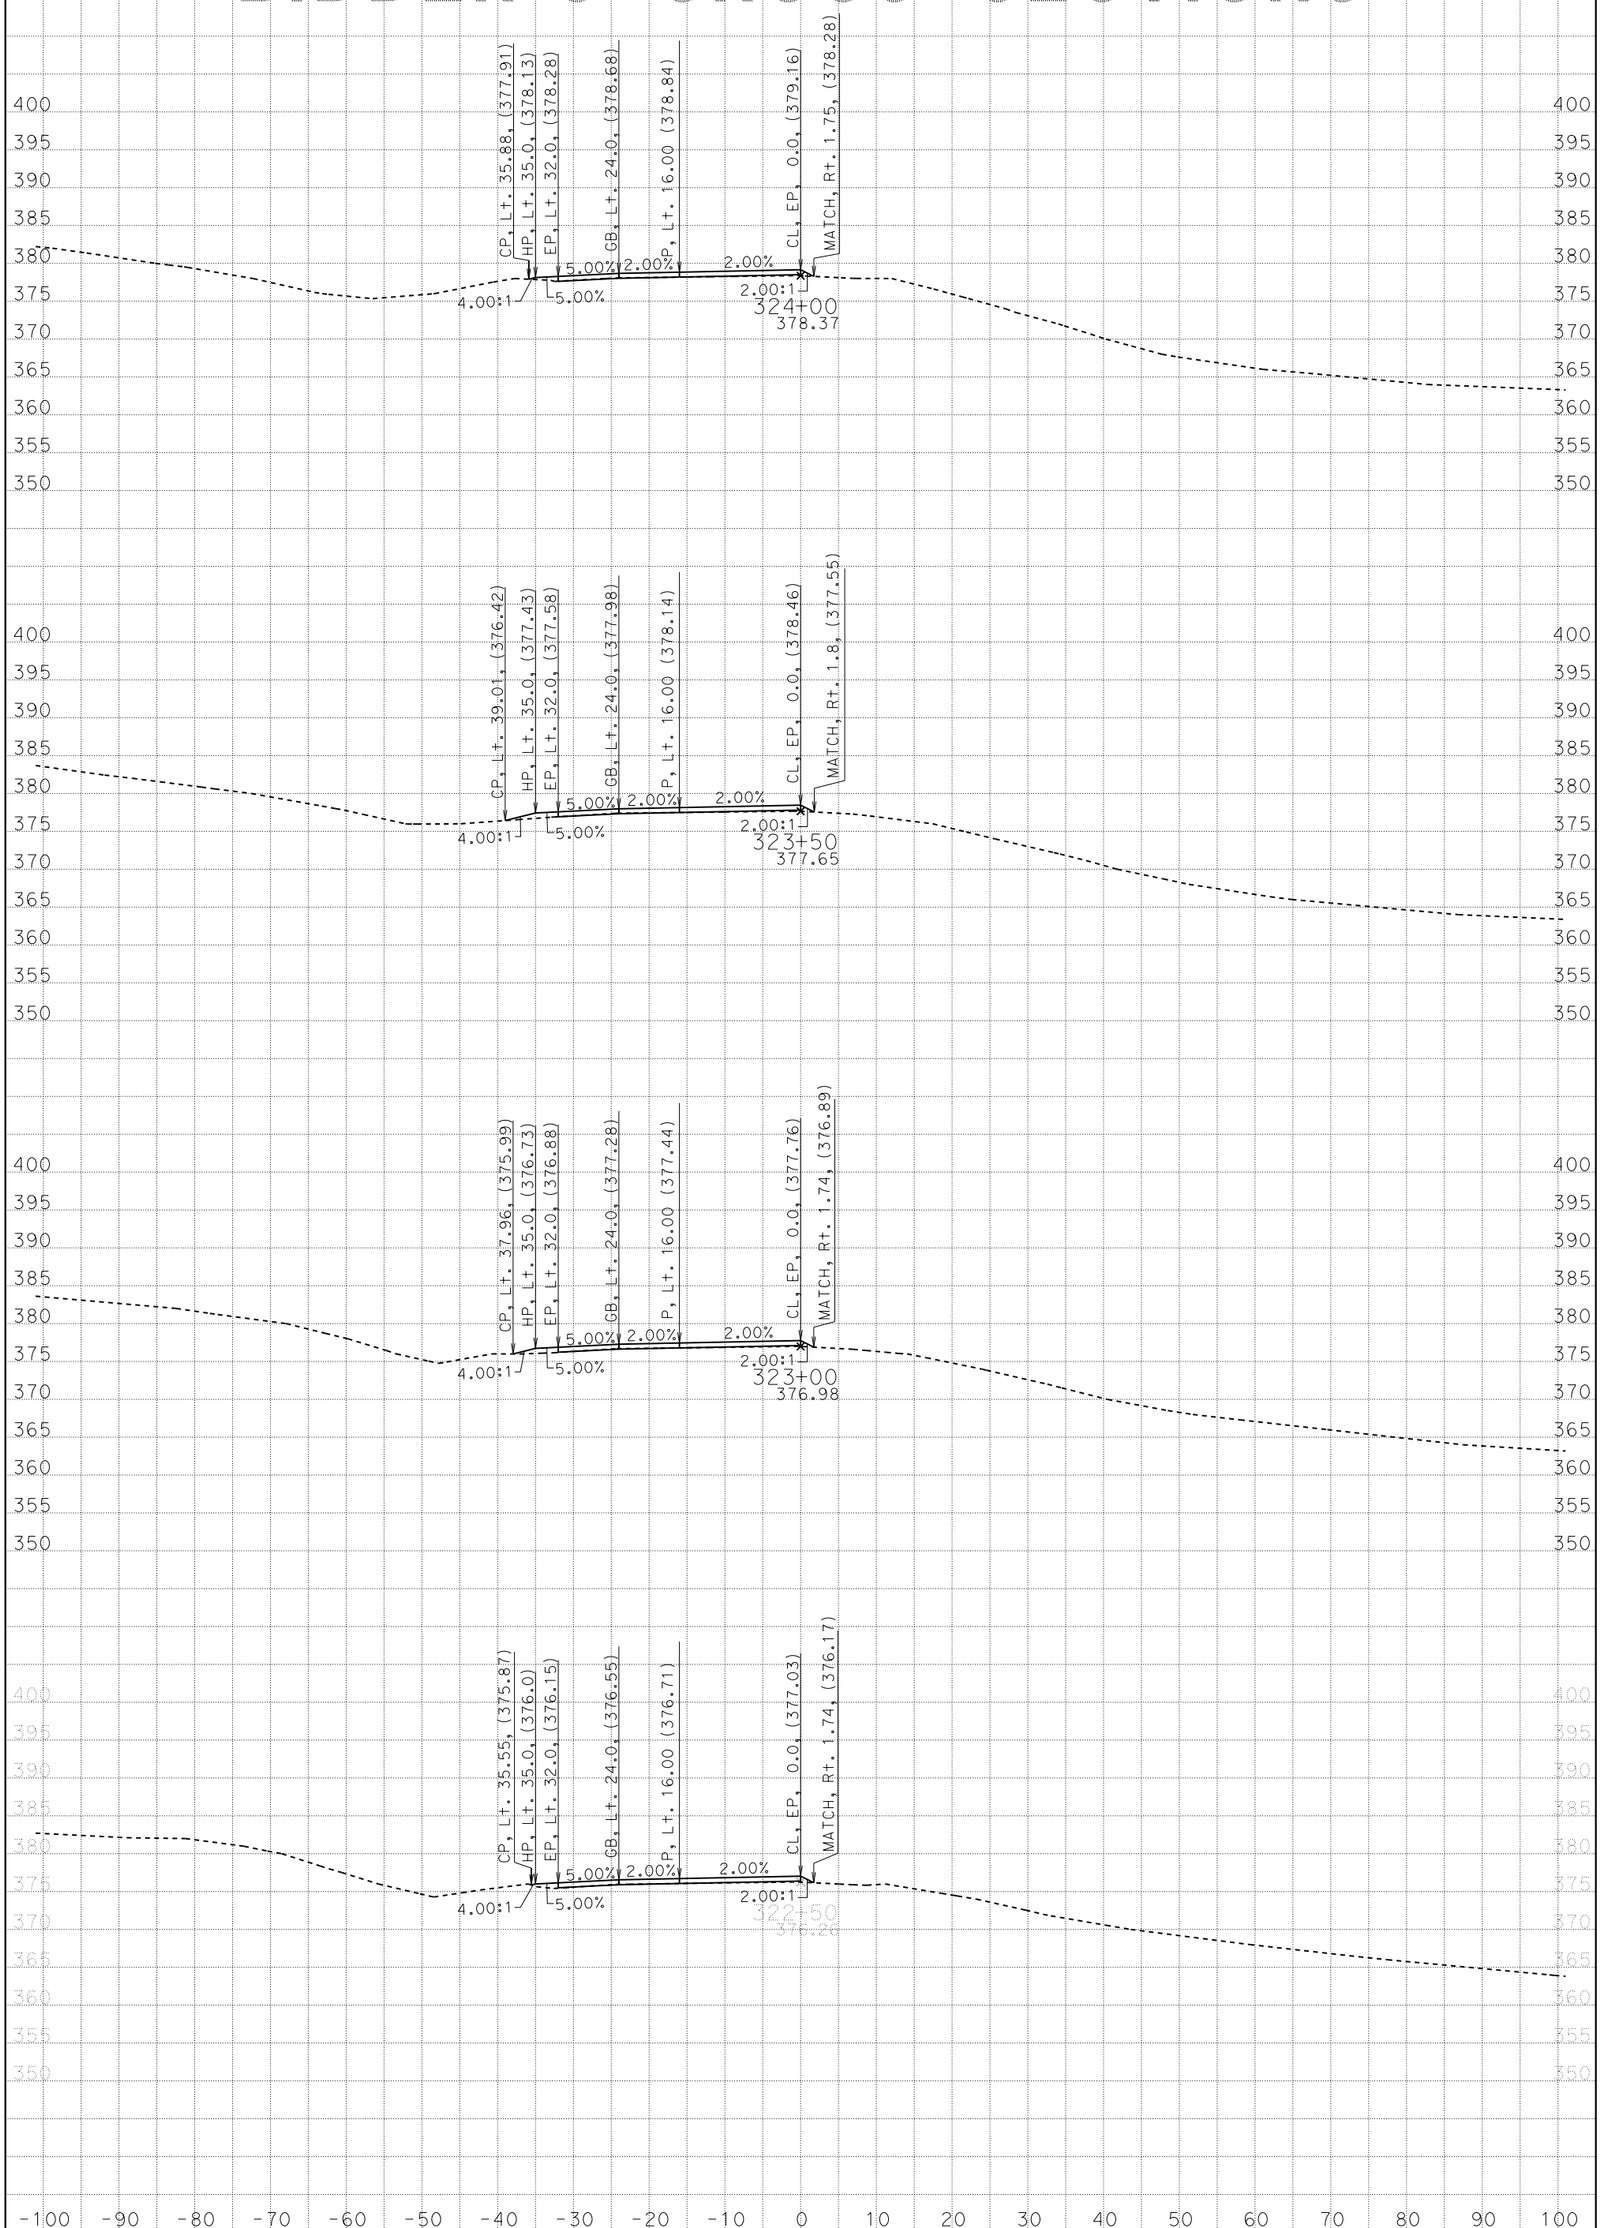

CREATED BY: G. GOMEZ CONTRACT: 05-0C640 SCALE: 1" = 10' Horiz. 1" = 10' Vert.

DATE: 3/11/2014 DIST/CO/RTE/PM: 05/SB/246/12.3 - R16.7

STAGE 1 PHASE 2 PROJECT ID: 0500000021 **All Dimensions are US Survey Feet**

CL1

BIDDER'S CROSS SECTIONS

SHEET 8 OF 23

KC Project: 0611 File: D:=1\DESIGN\STAGE01\PHASE02\S1P2_DES%310_s1p2-2_des.ear

BIDDER'S CROSS SECTIONS

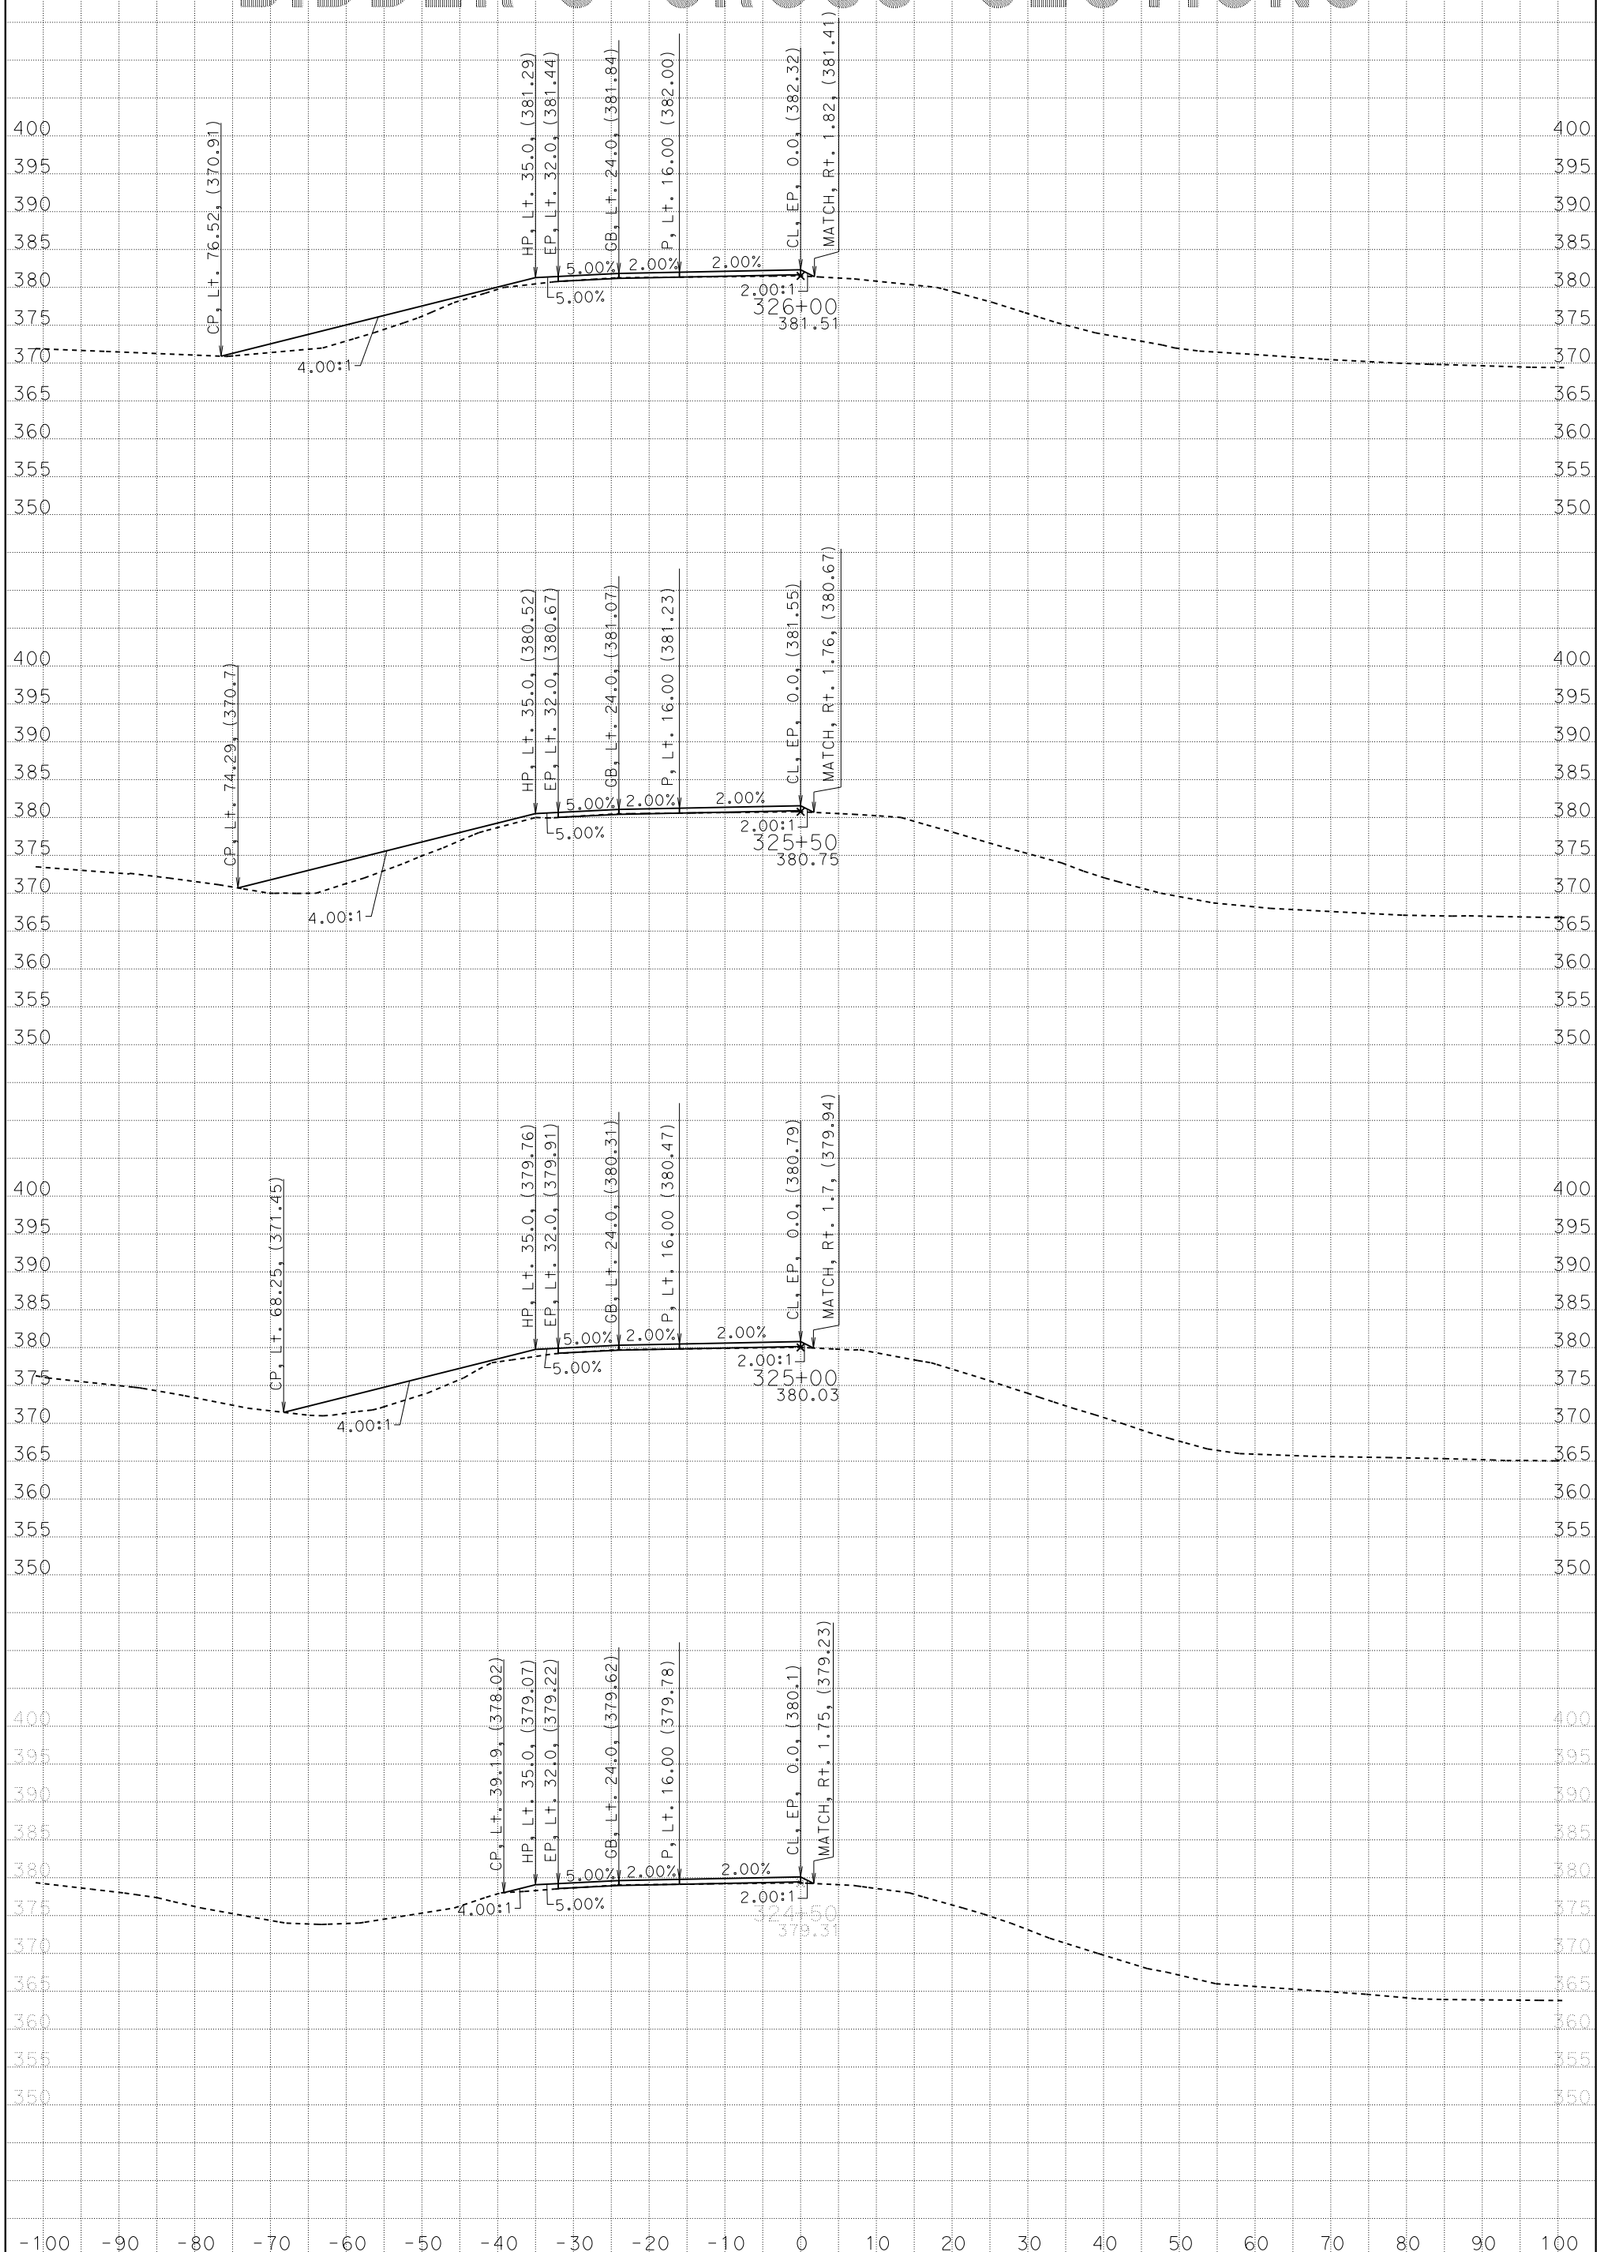

CREATED BY: G. GOMEZ CONTRACT: 05-0C640 SCALE: 1" = 10' Horiz. 1" = 10' Vert.

DATE: 3/11/2014 DIST/CO/RTE/PM: 05/SB/246/12.3 - R16.7

STAGE 1 PHASE 2 PROJECT ID: 0500000021 **All Dimensions are US Survey Feet**

CL1

BIDDER'S CROSS SECTIONS

SHEET 9 OF 23

KC Project: 0611 File: D:=1\DESIGN\STAGE01\PHASE02\S1P2_DES%310_s1p2-2_des.ear

BIDDER'S CROSS SECTIONS

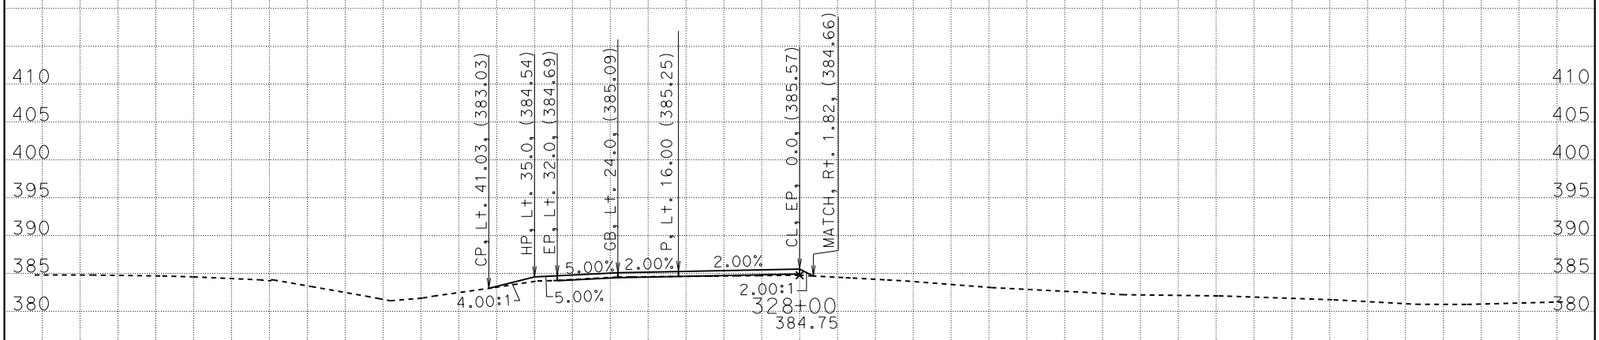

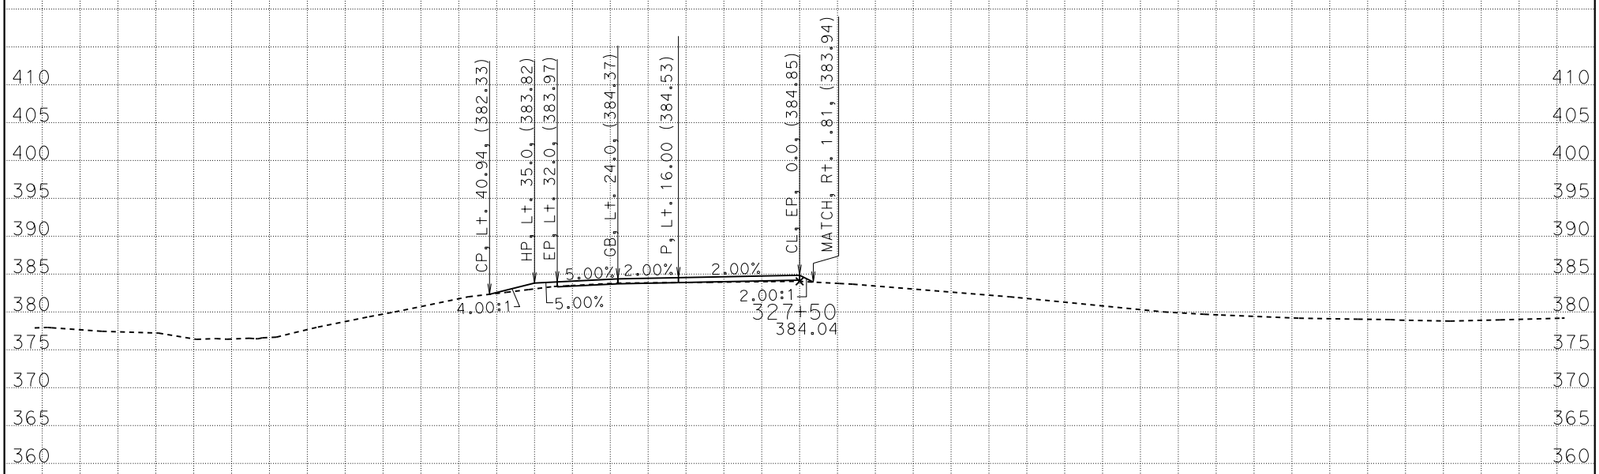

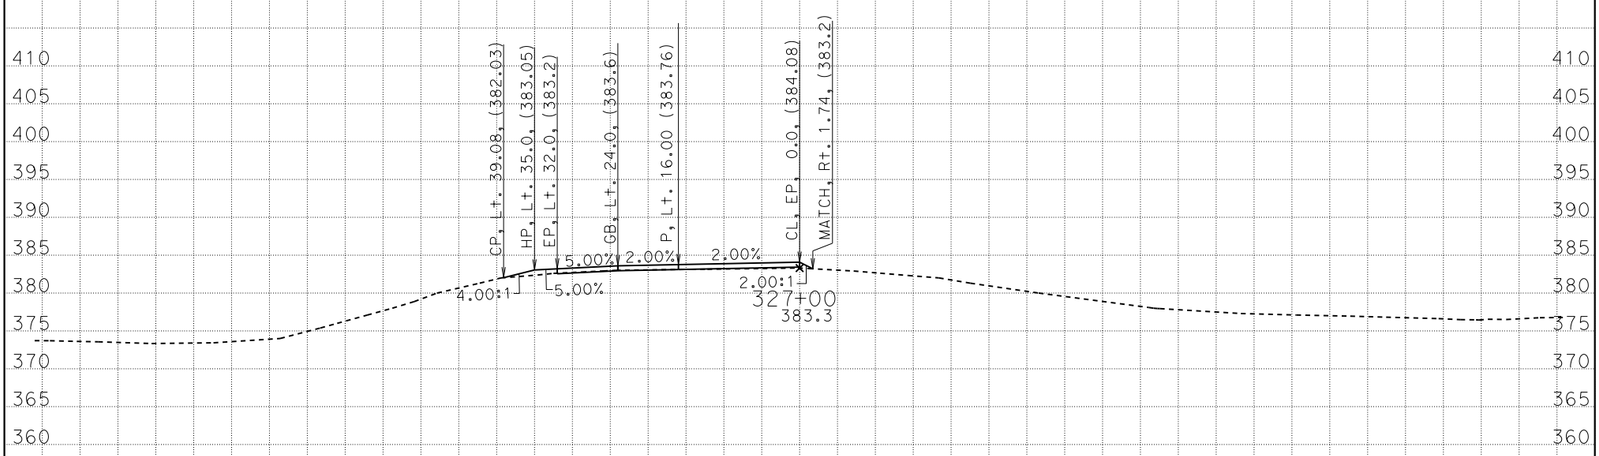

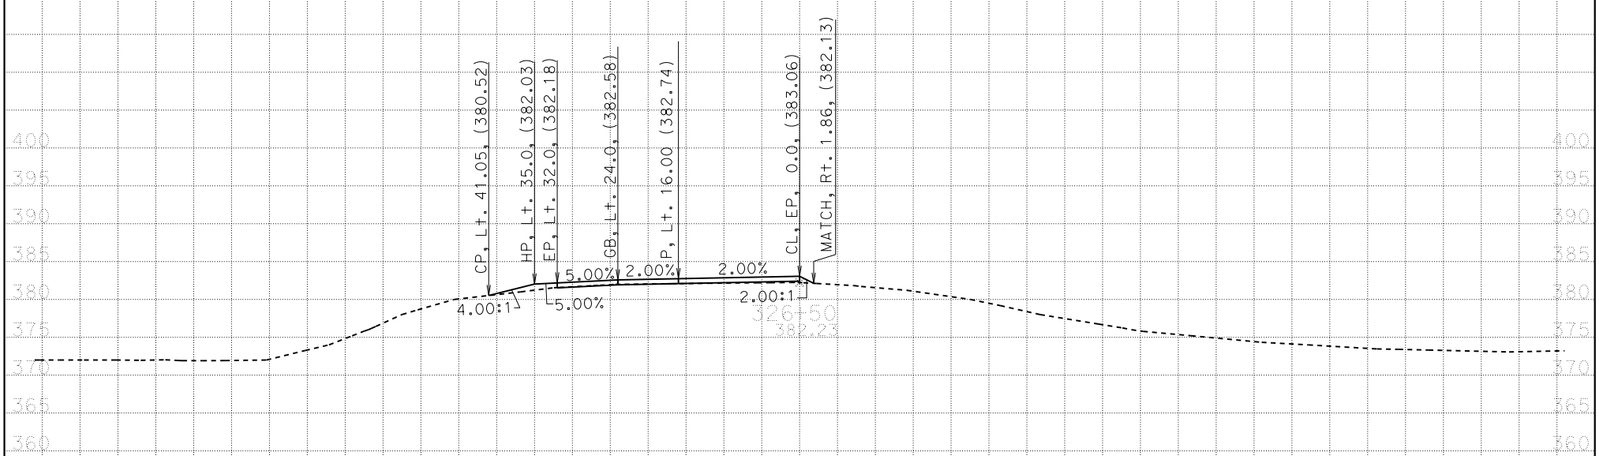

BIDDER'S CROSS SECTIONS

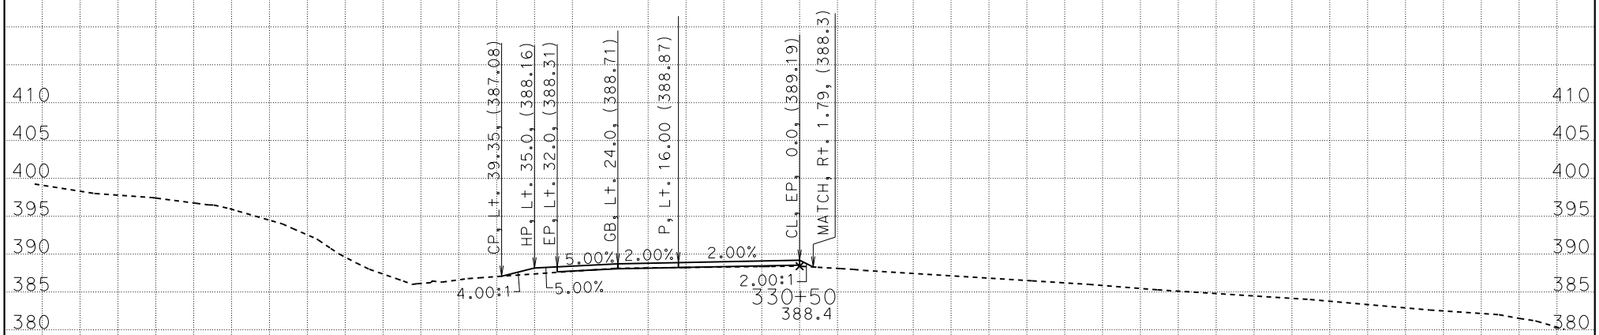

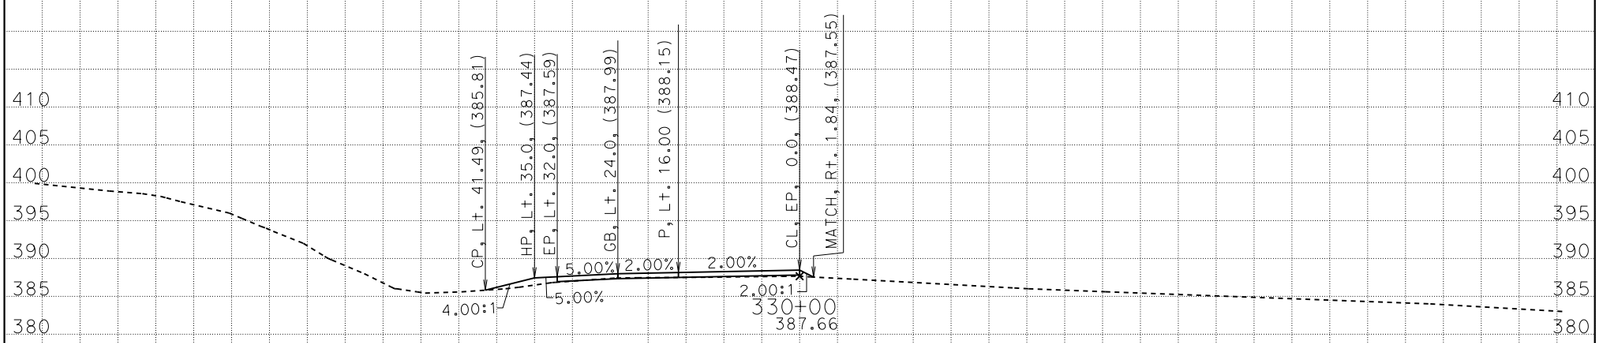

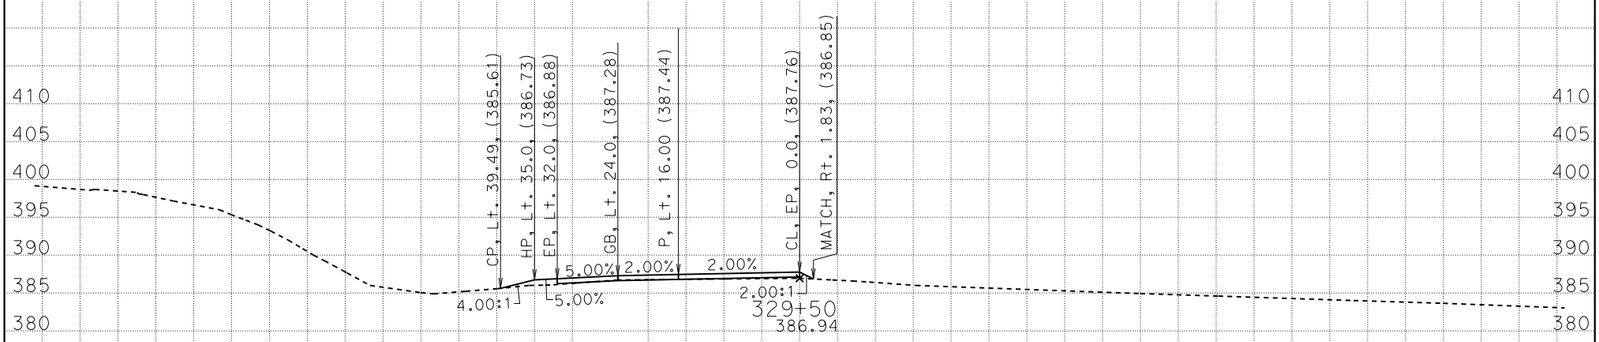

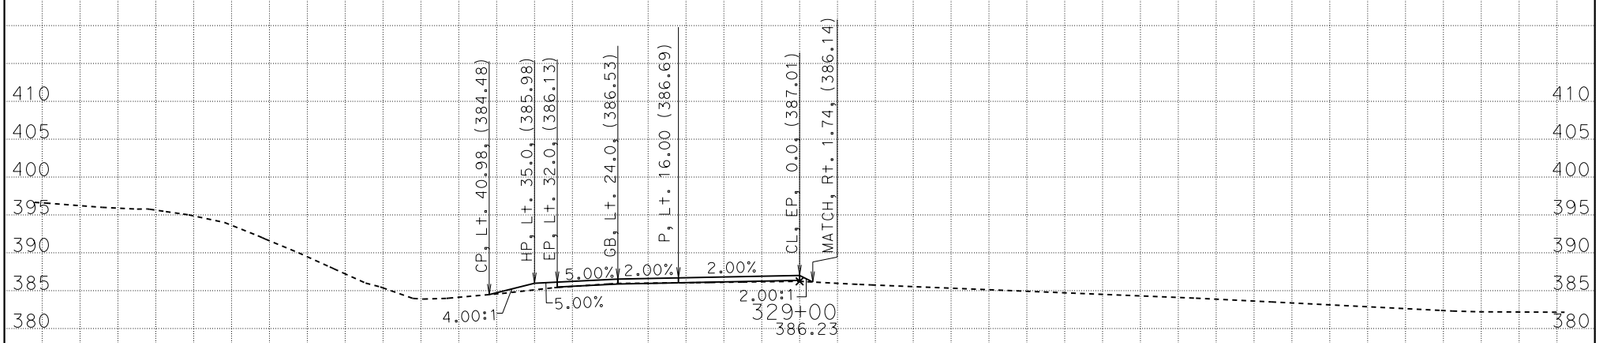

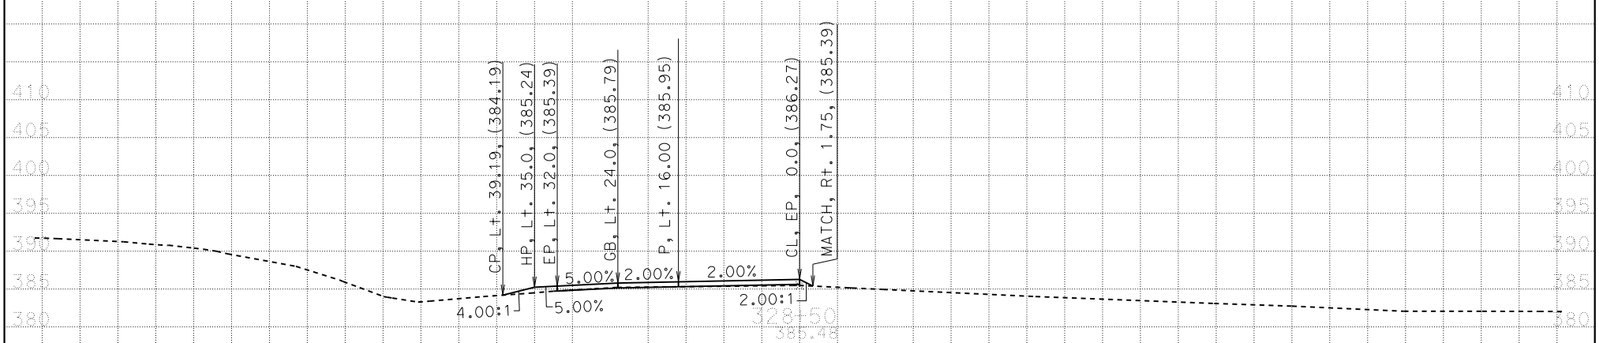

BIDDER'S CROSS SECTIONS

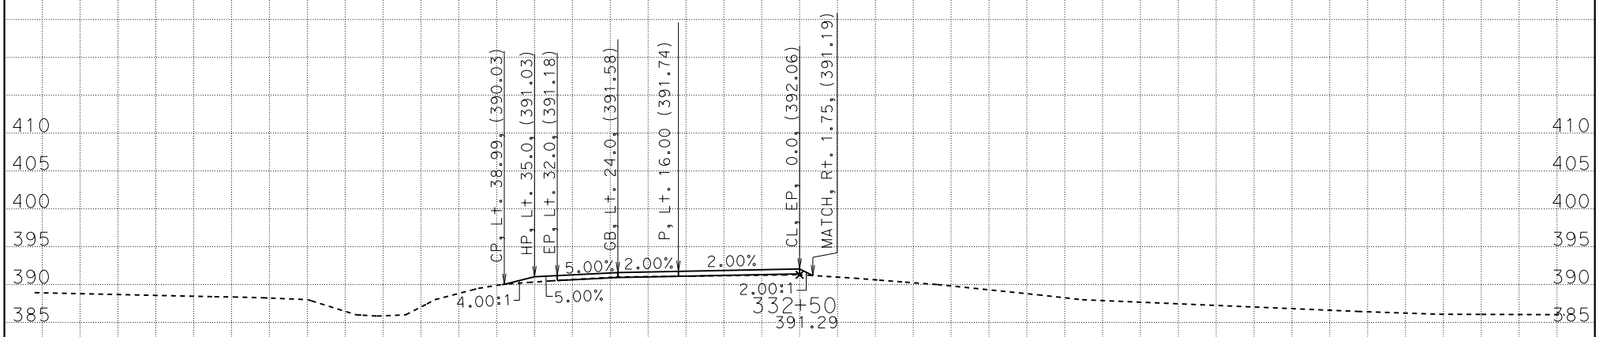

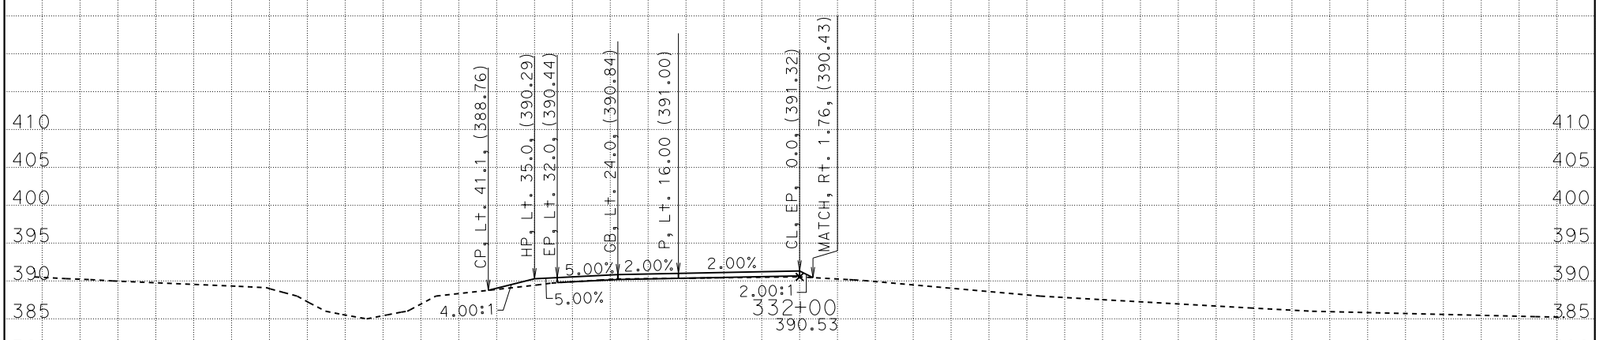

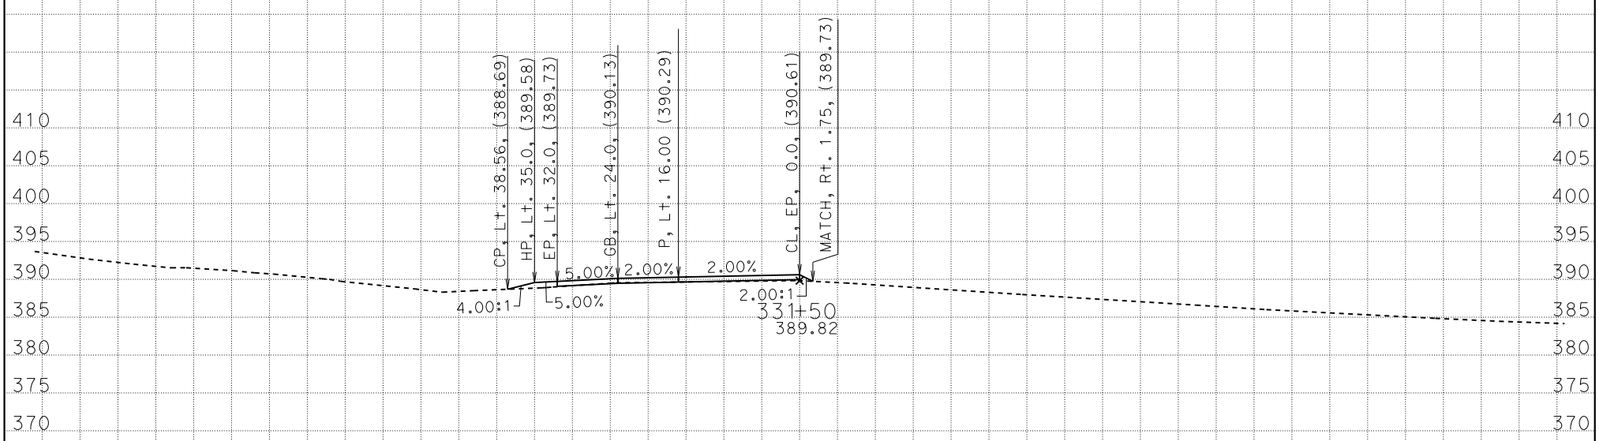

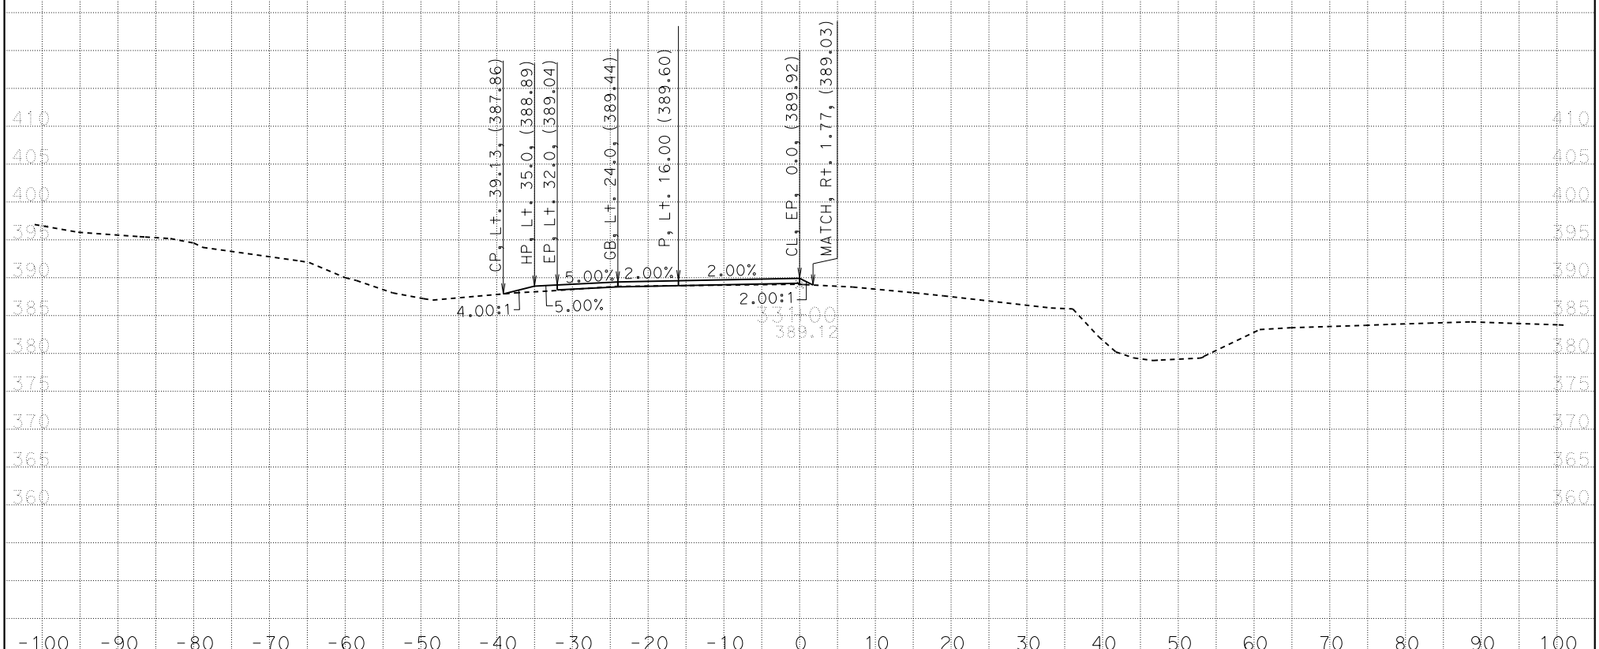

CREATED BY: G. GOMEZ CONTRACT: 05-0C640 SCALE: 1" = 10' Horiz. 1" = 10' Vert.

DATE: 3/11/2014 DIST/CO/RTE/PM: 05/SB/246/12.3 - R16.7

STAGE 1 PHASE 2 PROJECT ID: 0500000021 **All Dimensions are US Survey Feet**

CL1

BIDDER'S CROSS SECTIONS

SHEET 12 OF 23

KC Project: 0611 File: D:=1\DESIGN\STAGE01\PHASE02\S1P2_DES%310_s1p2-2_des.ear

BIDDER'S CROSS SECTIONS

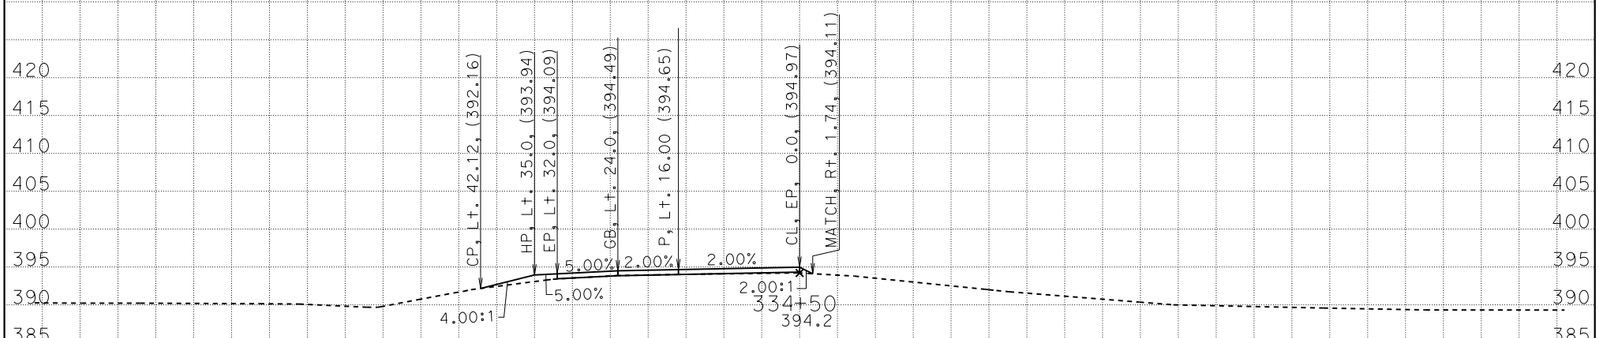

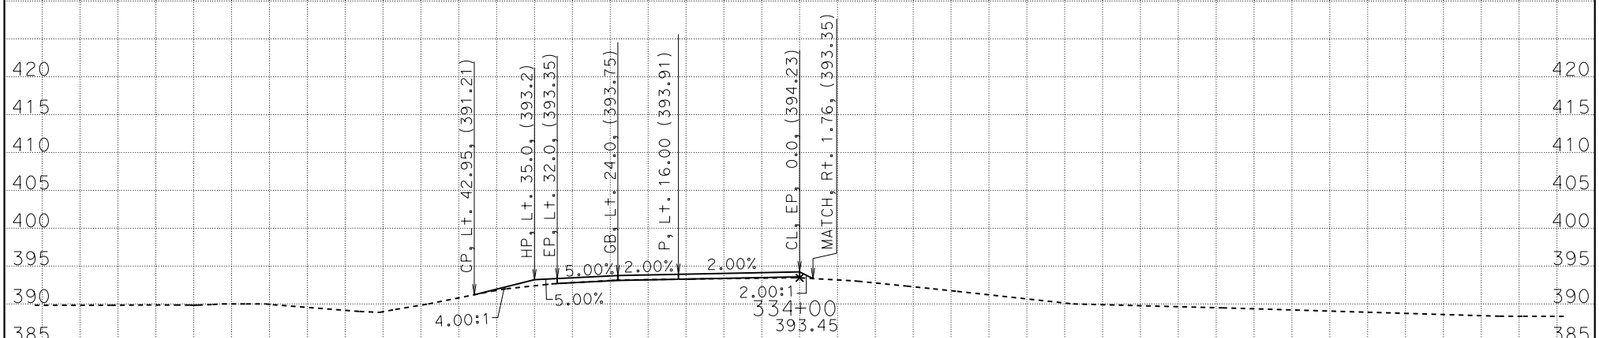

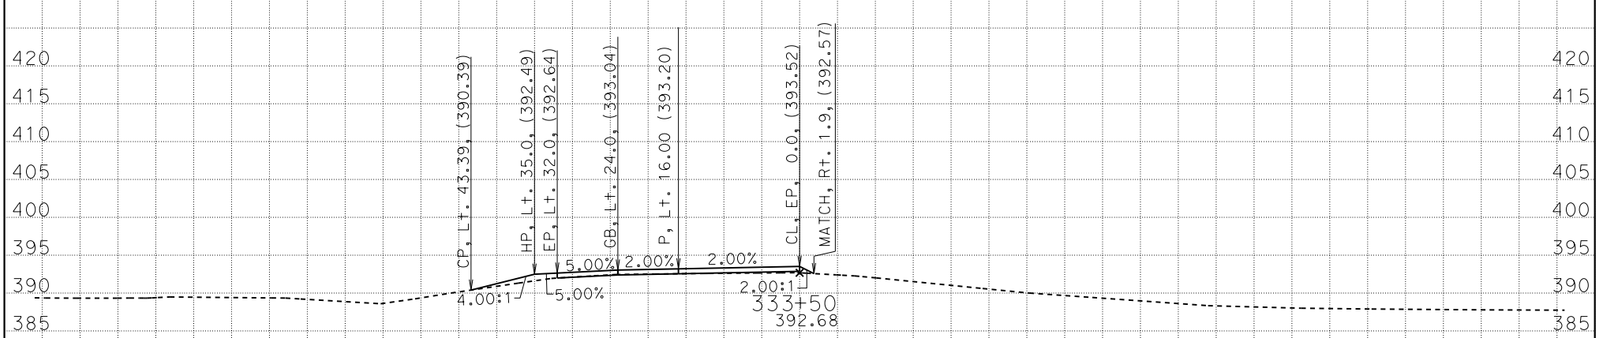

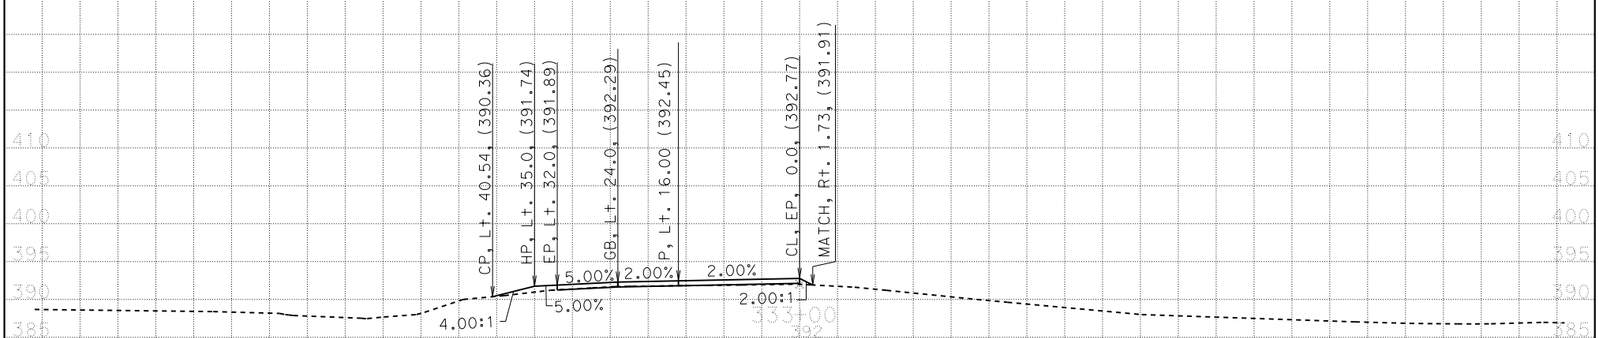

CREATED BY: G. GOMEZ CONTRACT: 05-0C640 SCALE: 1" = 10' Horiz. 1" = 10' Vert.

DATE: 3/11/2014 DIST/CO/RTE/PM: 05/SB/246/12.3 - R16.7

STAGE 1 PHASE 2 PROJECT ID: 0500000021 **All Dimensions are US Survey Feet**

CL1

BIDDER'S CROSS SECTIONS

SHEET 13 OF 23

KC Project: 0611 File: D:=1\DESIGN\STAGE01\PHASE02\S1P2_DES%310_s1p2-2_des.ear

BIDDER'S CROSS SECTIONS

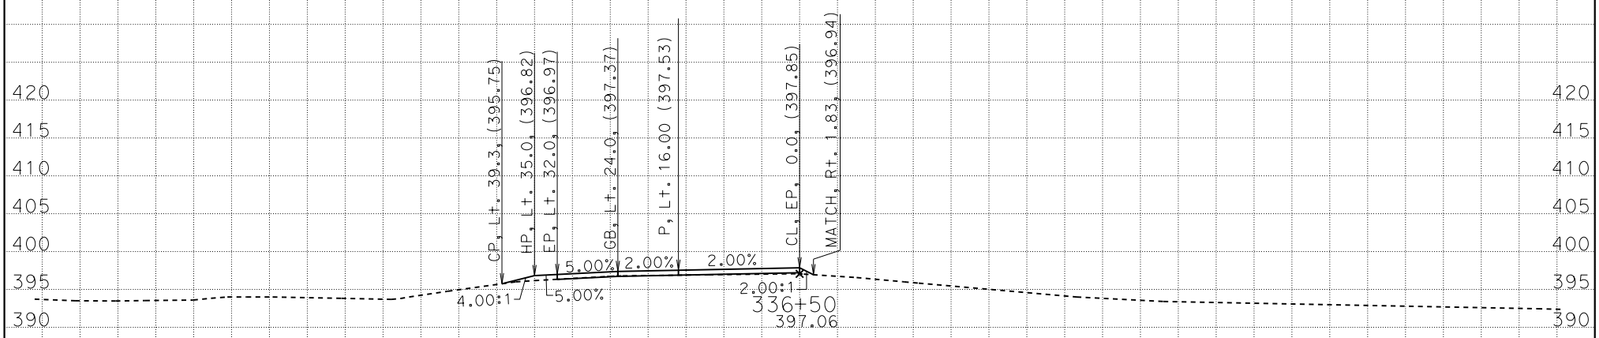

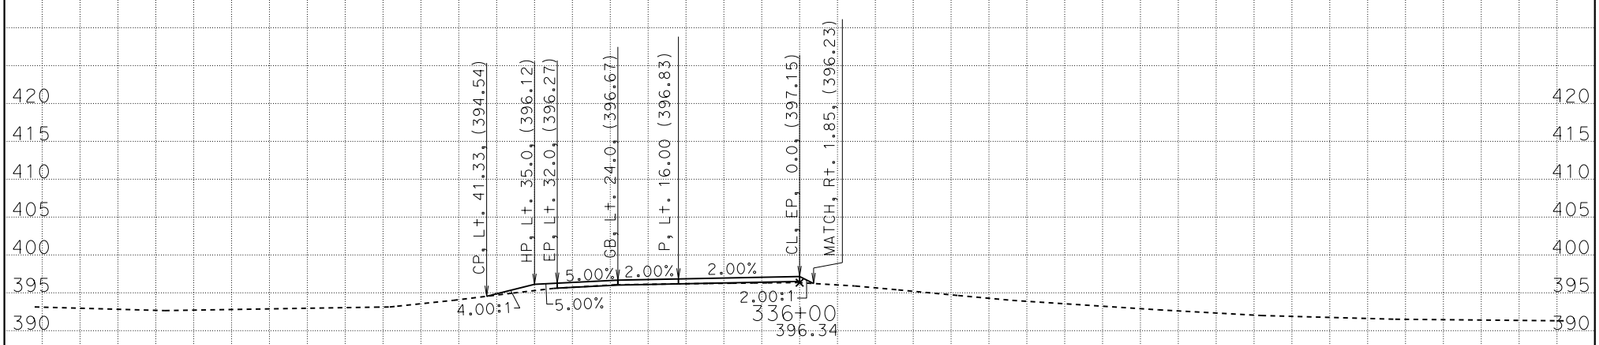

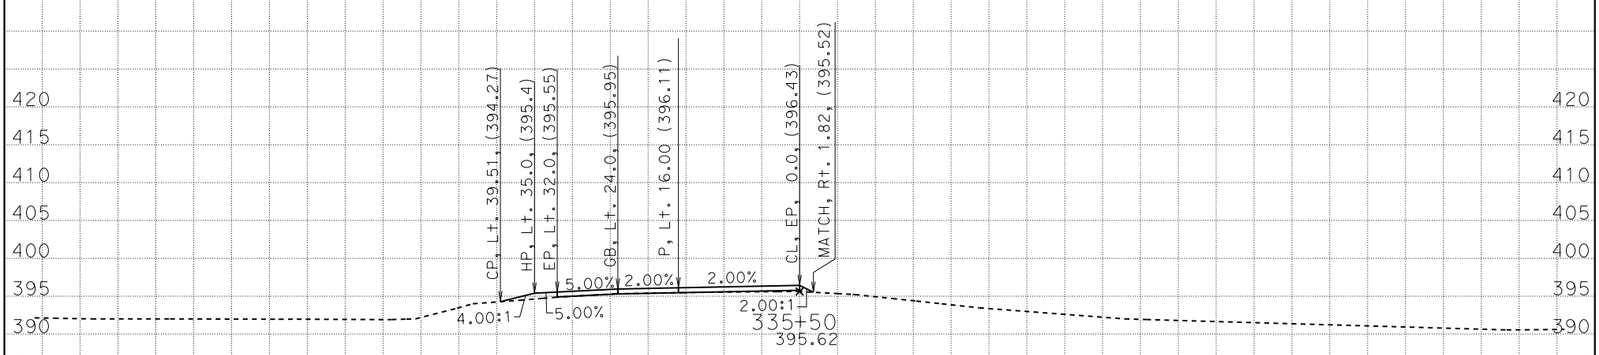

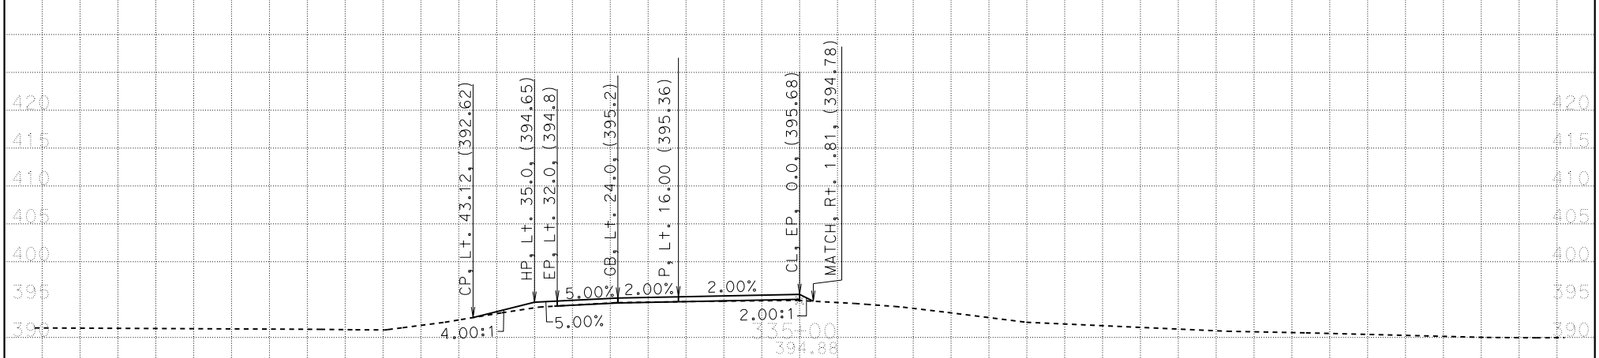

CREATED BY: G. GOMEZ CONTRACT: 05-0C640 SCALE: 1" = 10' Horiz. 1" = 10' Vert.

DATE: 3/11/2014 DIST/CO/RTE/PM: 05/SB/246/12.3 - R16.7

STAGE 1 PHASE 2 PROJECT ID: 0500000021 **All Dimensions are US Survey Feet**

CL1

BIDDER'S CROSS SECTIONS

SHEET 14 OF 23

KC Project: 0611 File: D:=1\DESIGN\STAGE01\PHASE02\S1P2_DES%310_s1p2-2_des.ear

BIDDER'S CROSS SECTIONS

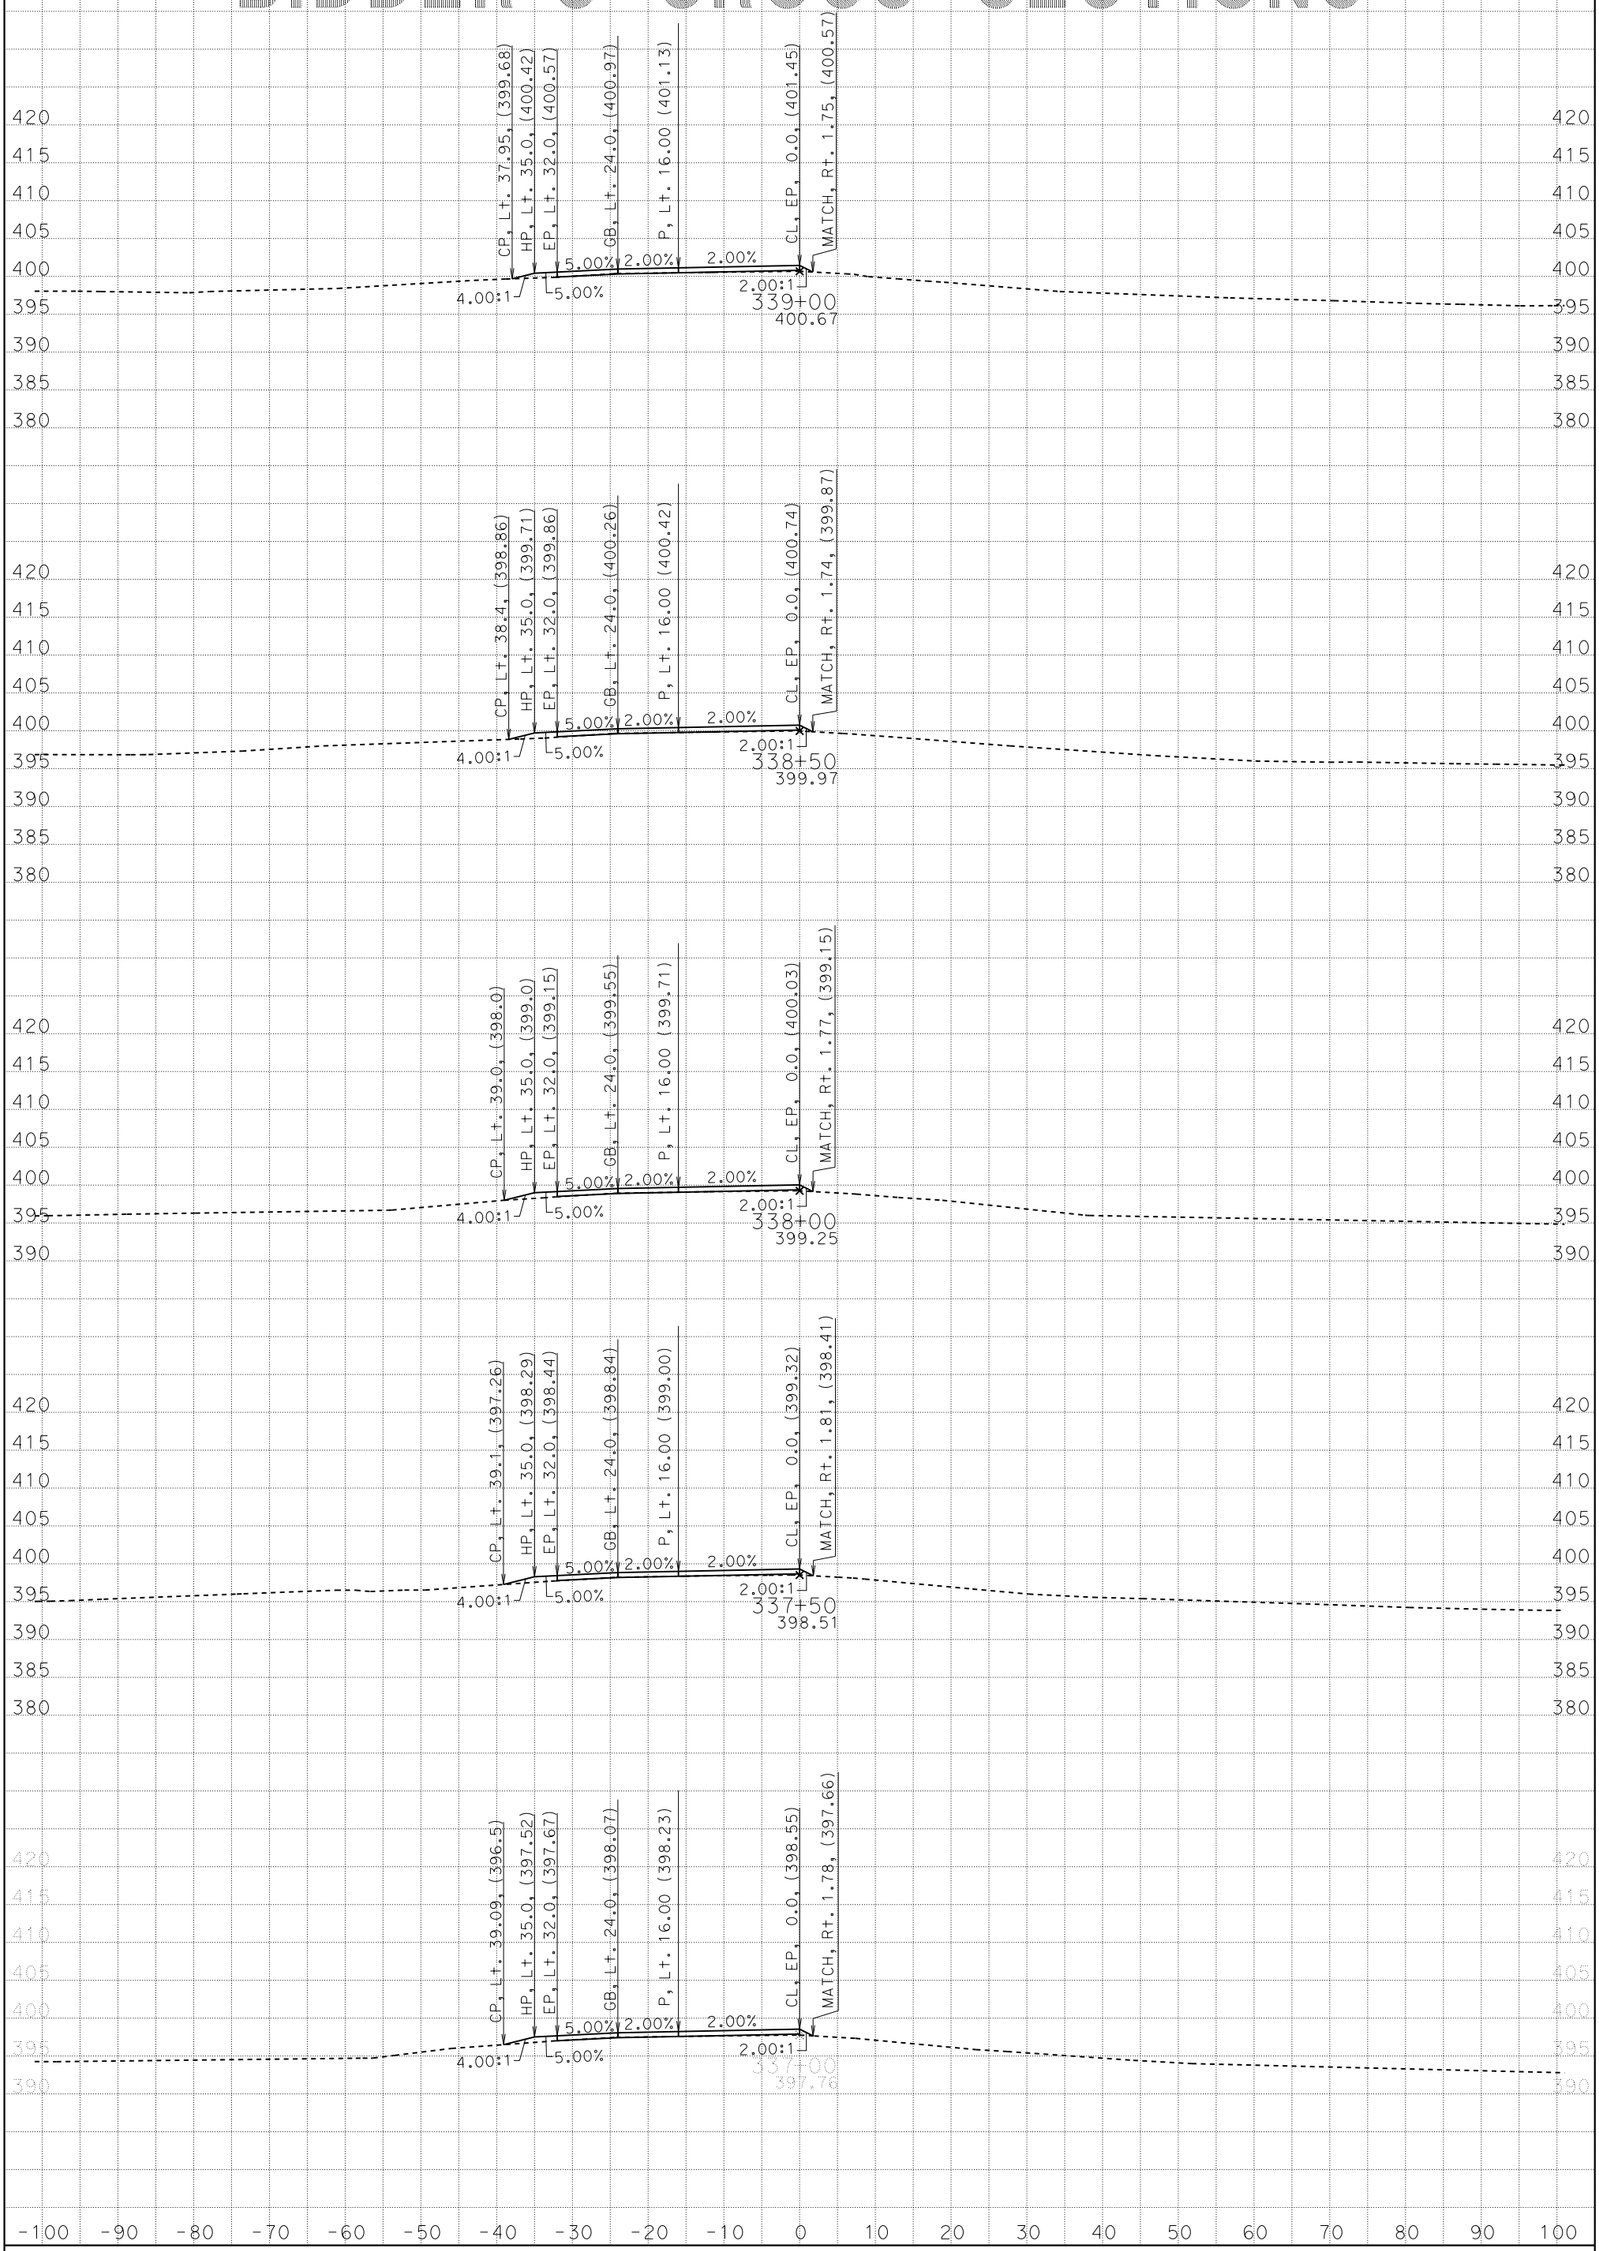

CREATED BY: G. GOMEZ CONTRACT: 05-0C640 SCALE: 1" = 10' Horiz. 1" = 10' Vert.

DATE: 3/11/2014 DIST/CO/RTE/PM: 05/SB/246/12.3 - R16.7

STAGE 1 PHASE 2 PROJECT ID: 0500000021 **All Dimensions are US Survey Feet**

CL1

BIDDER'S CROSS SECTIONS

SHEET 15 OF 23

KC Project: 0611 File: D:=1\DESIGN\STAGE01\PHASE02\S1P2_DES%310_s1p2-2_des.ear

BIDDER'S CROSS SECTIONS

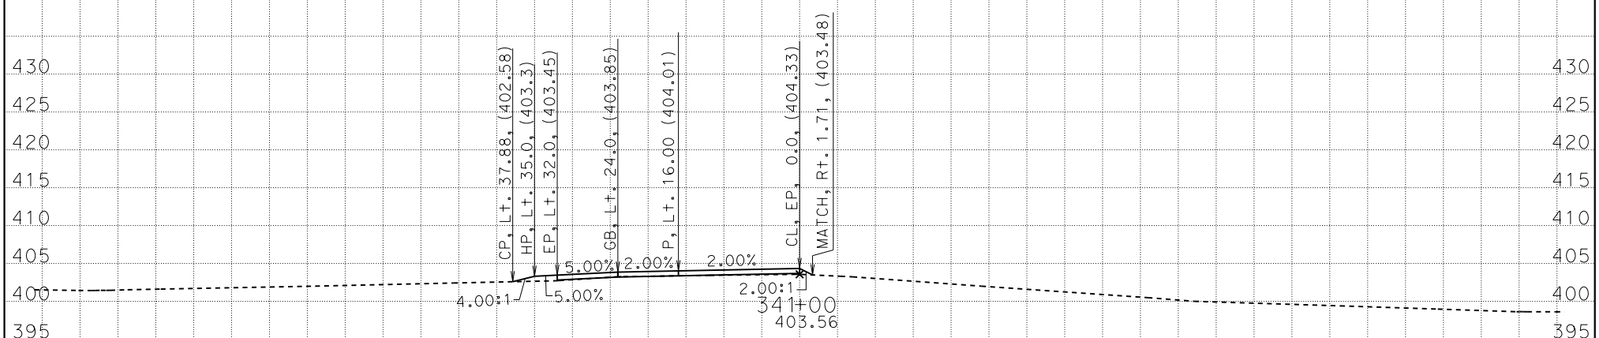

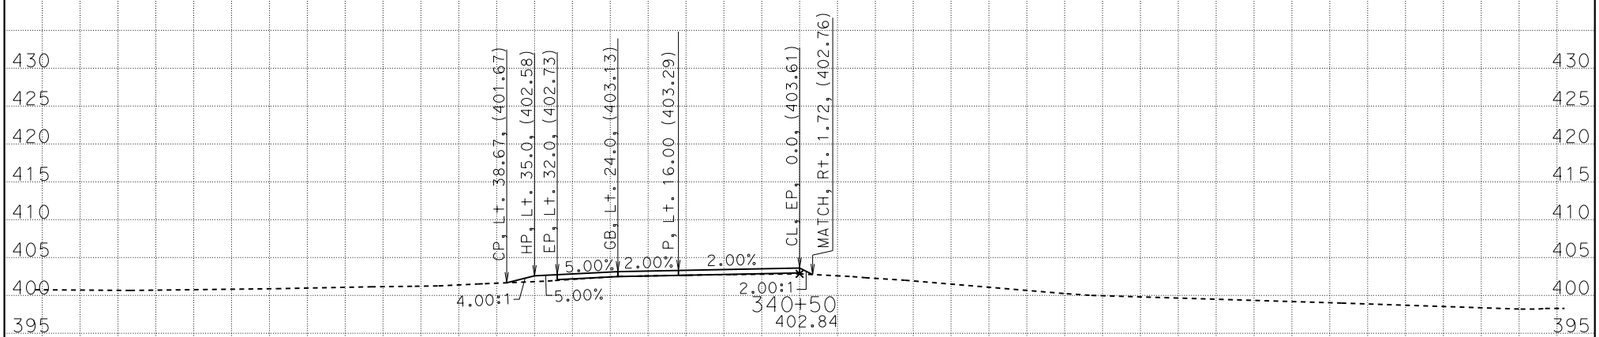

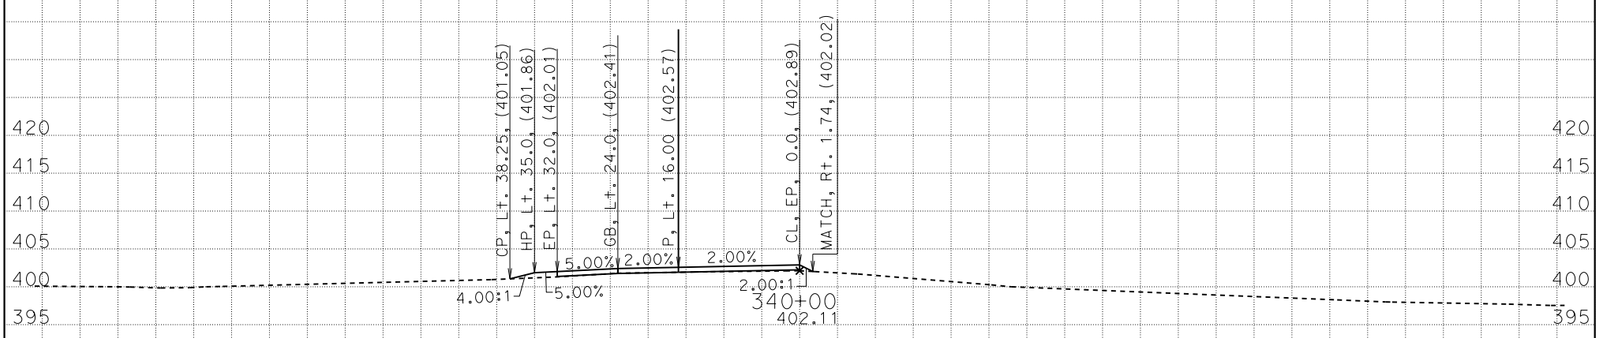

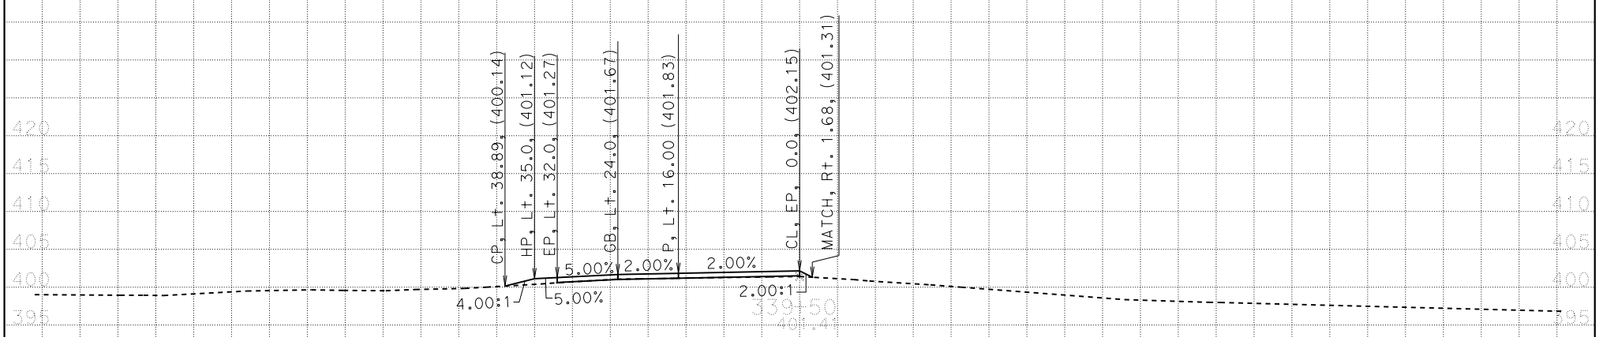

CREATED BY: G. GOMEZ CONTRACT: 05-0C640 SCALE: 1" = 10' Horiz. 1" = 10' Vert.

DATE: 3/11/2014 DIST/CO/RTE/PM: 05/SB/246/12.3 - R16.7

STAGE 1 PHASE 2 PROJECT ID: 0500000021 **All Dimensions are US Survey Feet**

CL1

BIDDER'S CROSS SECTIONS

SHEET 16 OF 23

KC Project: 0611 File: D:=1\DESIGN\STAGE01\PHASE02\S1P2_DES%310_s1p2-2_des.ear

BIDDER'S CROSS SECTIONS

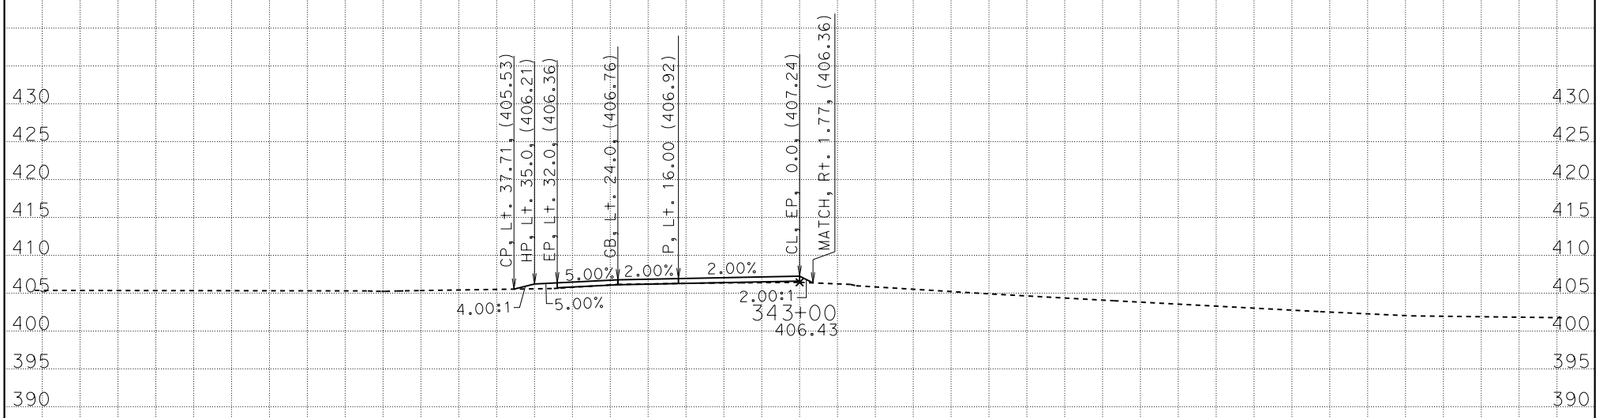

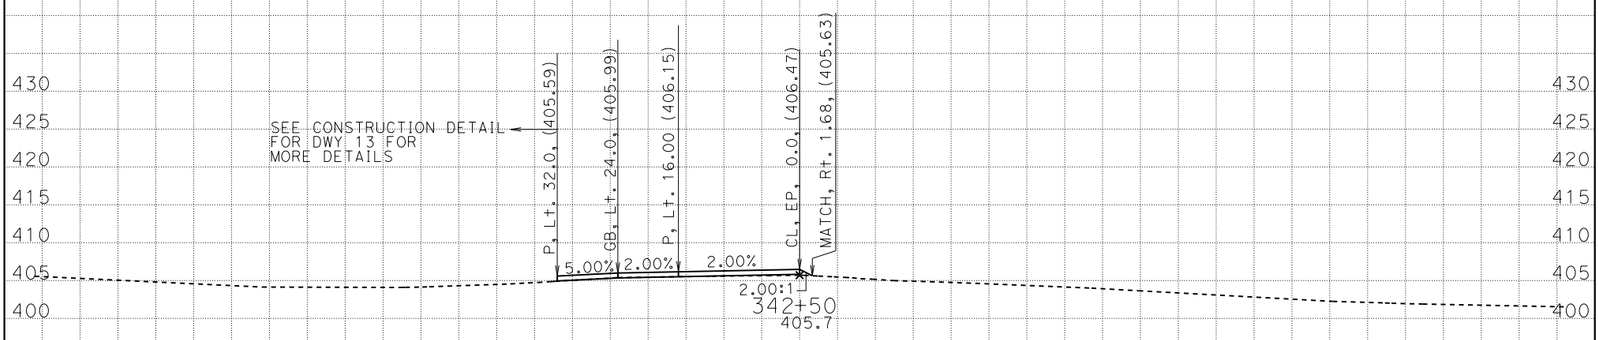

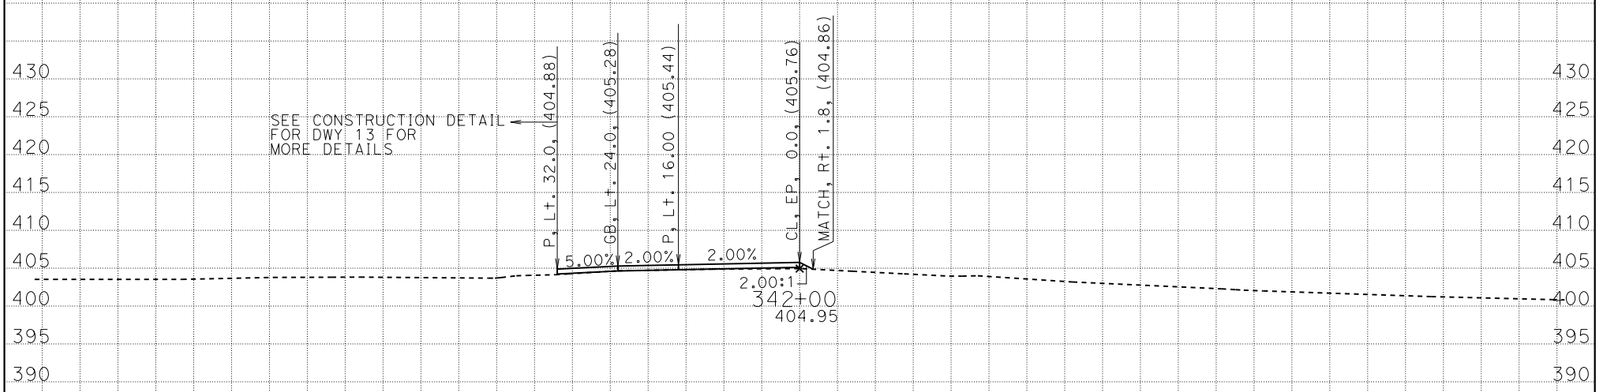

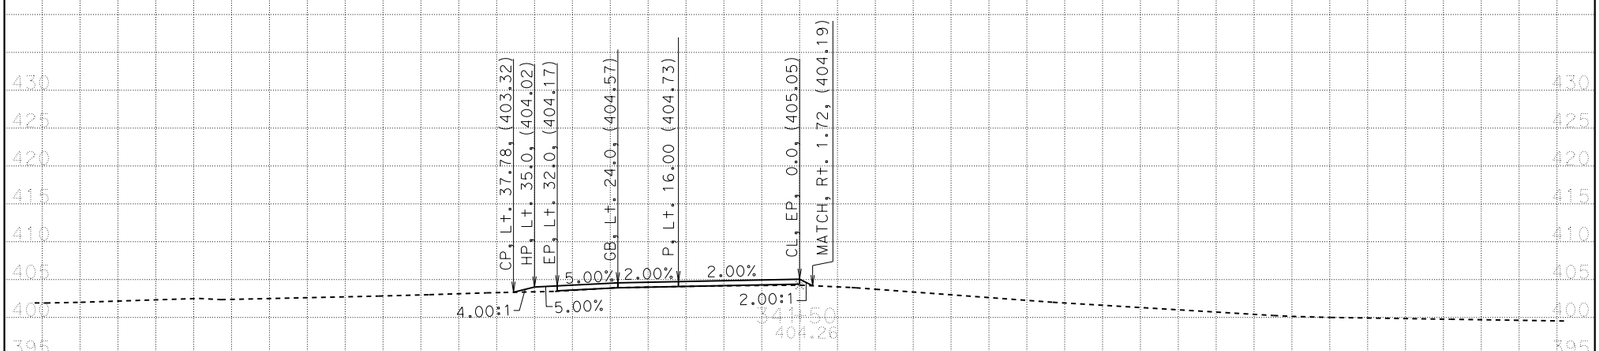

CREATED BY: G. GOMEZ CONTRACT: 05-0C640 SCALE: 1" = 10' Horiz. 1" = 10' Vert.

DATE: 3/11/2014 DIST/CO/RTE/PM: 05/SB/246/12.3 - R16.7

STAGE 1 PHASE 2 PROJECT ID: 0500000021 **All Dimensions are US Survey Feet**

CL1

BIDDER'S CROSS SECTIONS

SHEET 17 OF 23

KC Project: 0611 File: D:=1\DESIGN\STAGE01\PHASE02\S1P2_DES%310_s1p2-2_des.ear

BIDDER'S CROSS SECTIONS

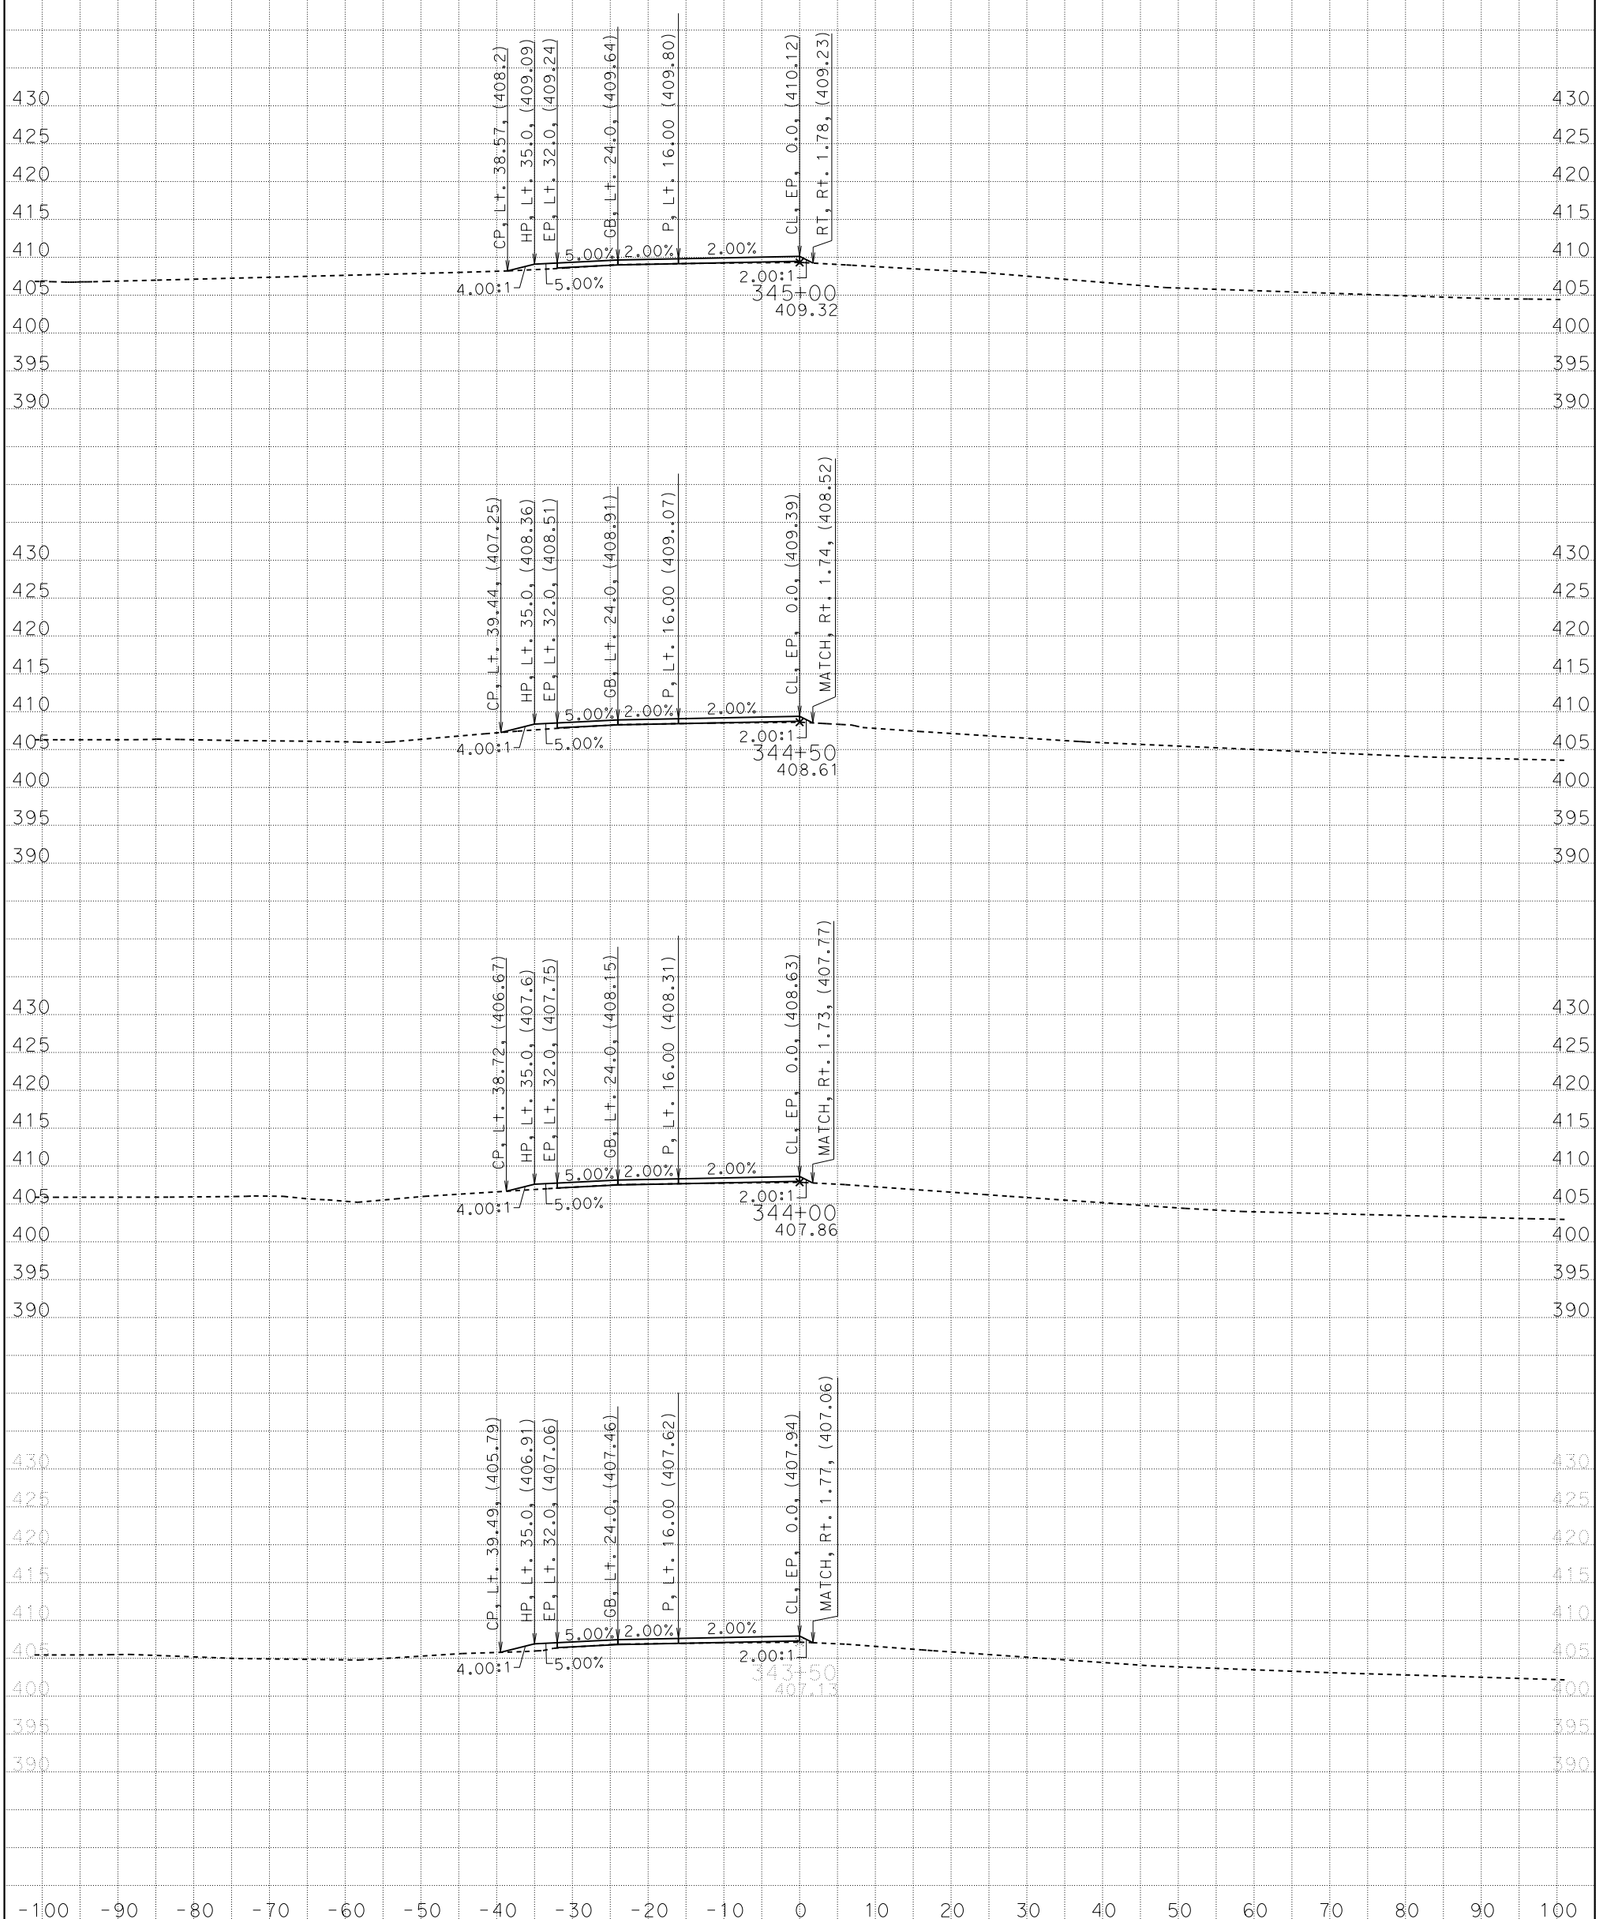

CREATED BY: G. GOMEZ CONTRACT: 05-0C640 SCALE: 1" = 10' Horiz. 1" = 10' Vert.

DATE: 3/11/2014 DIST/CO/RTE/PM: 05/SB/246/12.3 - R16.7

STAGE 1 PHASE 2 PROJECT ID: 0500000021 **All Dimensions are US Survey Feet**

CL1

BIDDER'S CROSS SECTIONS

SHEET 18 OF 23

KC Project: 0611 File: D:=1\DESIGN\STAGE01\PHASE02\S1P2_DES%310_s1p2-2_des.ear

BIDDER'S CROSS SECTIONS

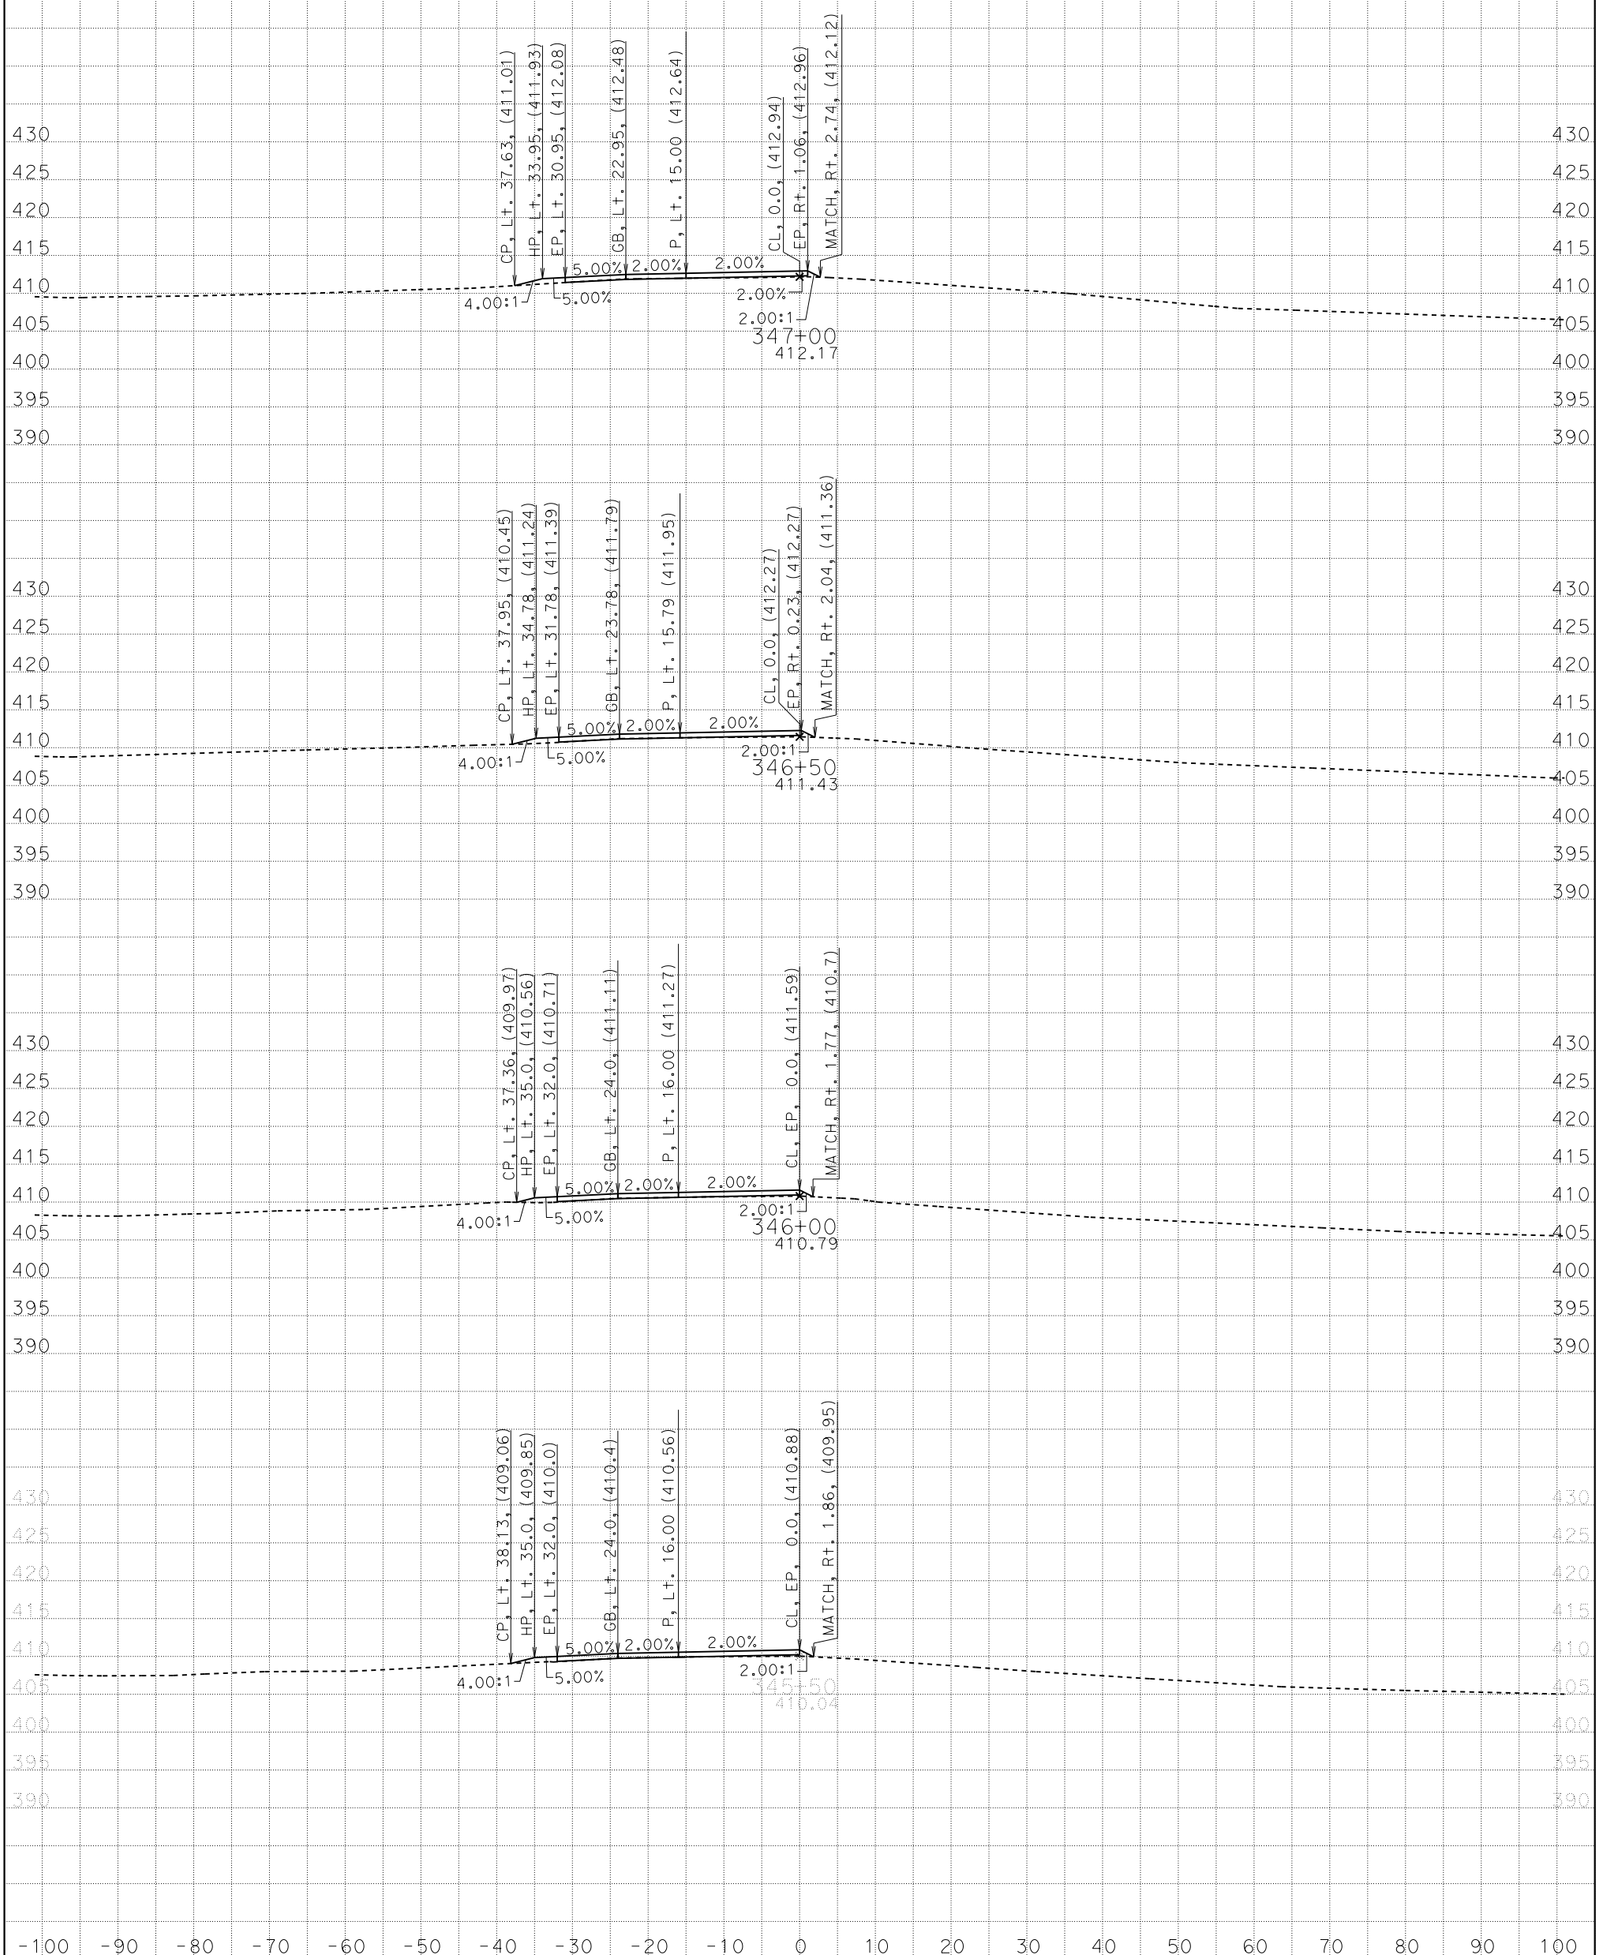

CREATED BY: G. GOMEZ CONTRACT: 05-0C640 SCALE: 1" = 10' Horiz. 1" = 10' Vert.

DATE: 3/11/2014 DIST/CO/RTE/PM: 05/SB/246/12.3 - R16.7

STAGE 1 PHASE 2 PROJECT ID: 0500000021 **All Dimensions are US Survey Feet**

CL1

BIDDER'S CROSS SECTIONS

SHEET 19 OF 23

KC Project: 0611 File: D:=1\DESIGN\STAGE01\PHASE02\S1P2_DES%310_s1p2-2_des.ear

BIDDER'S CROSS SECTIONS

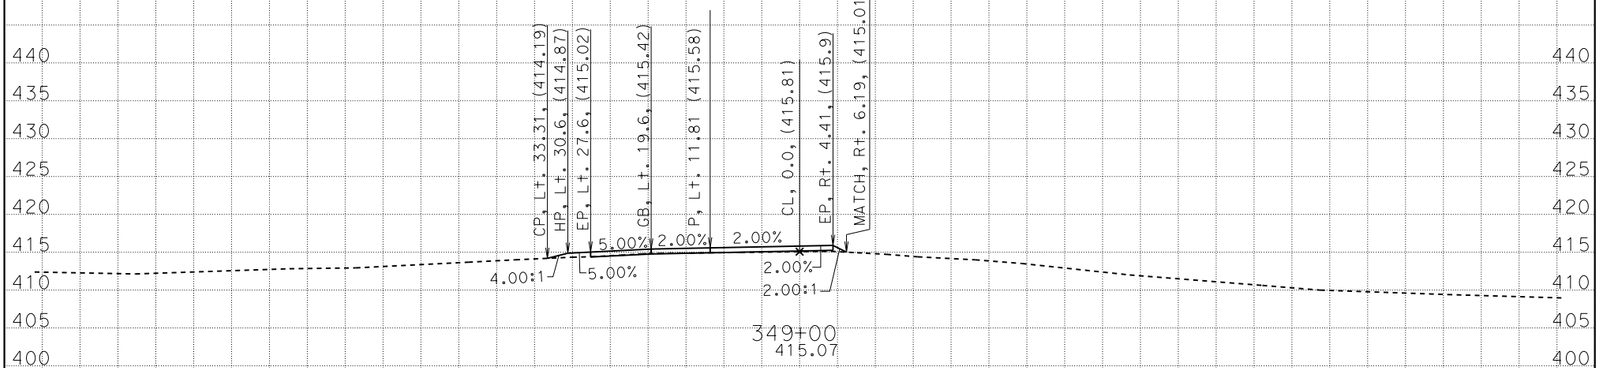

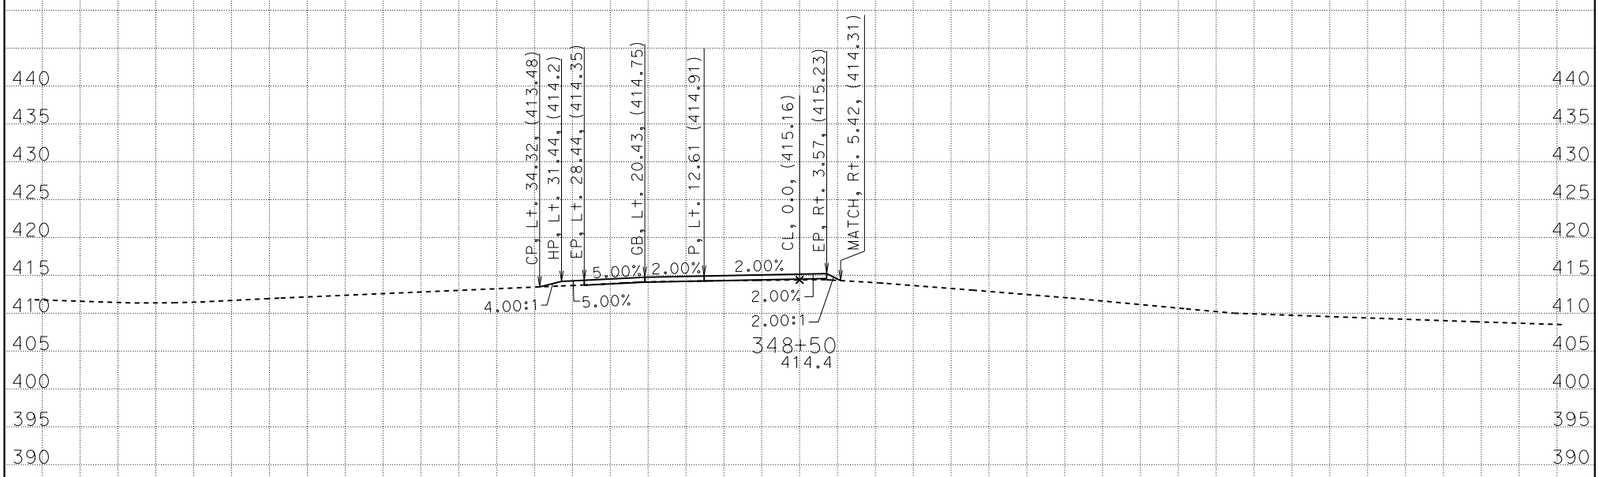

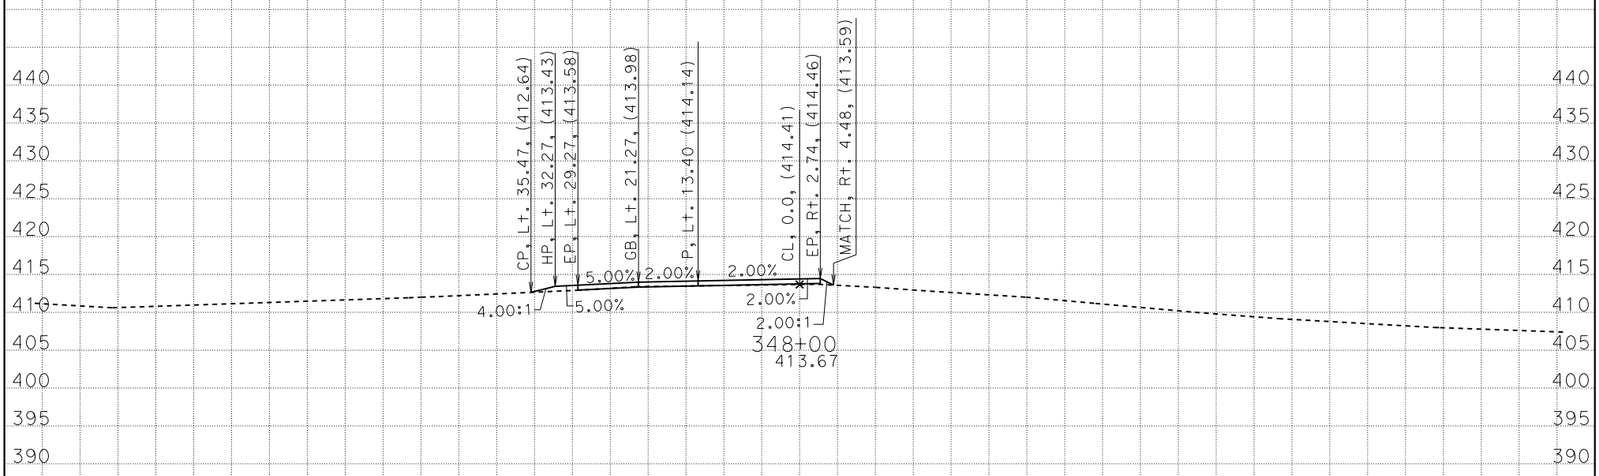

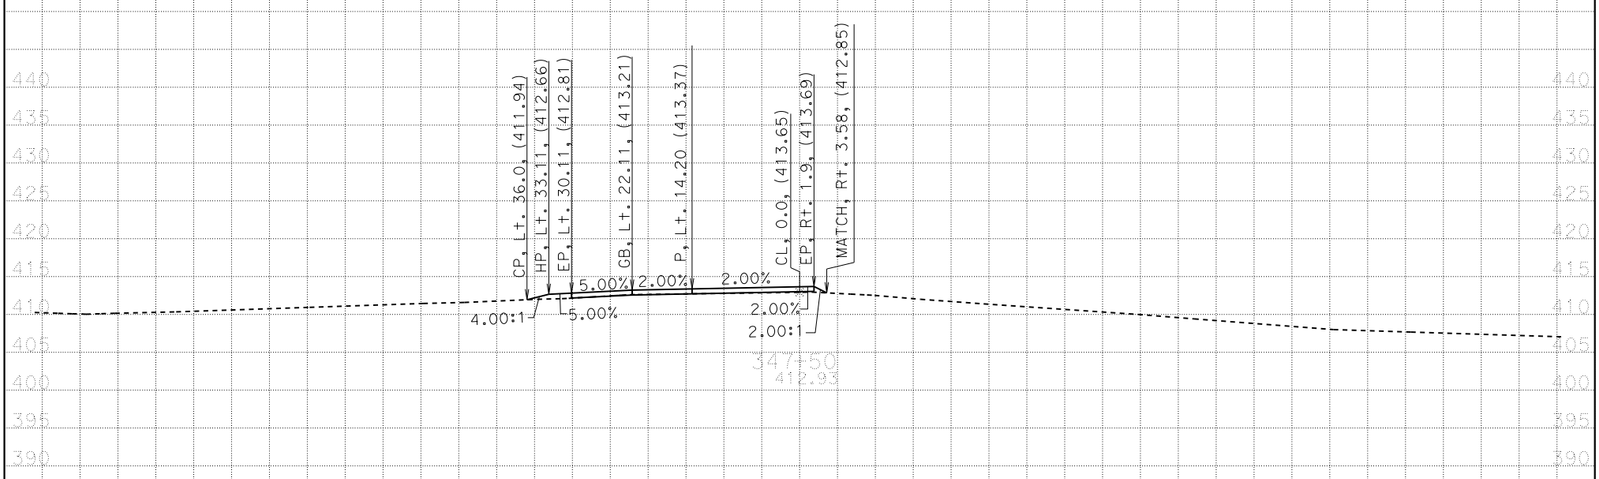

BIDDER'S CROSS SECTIONS

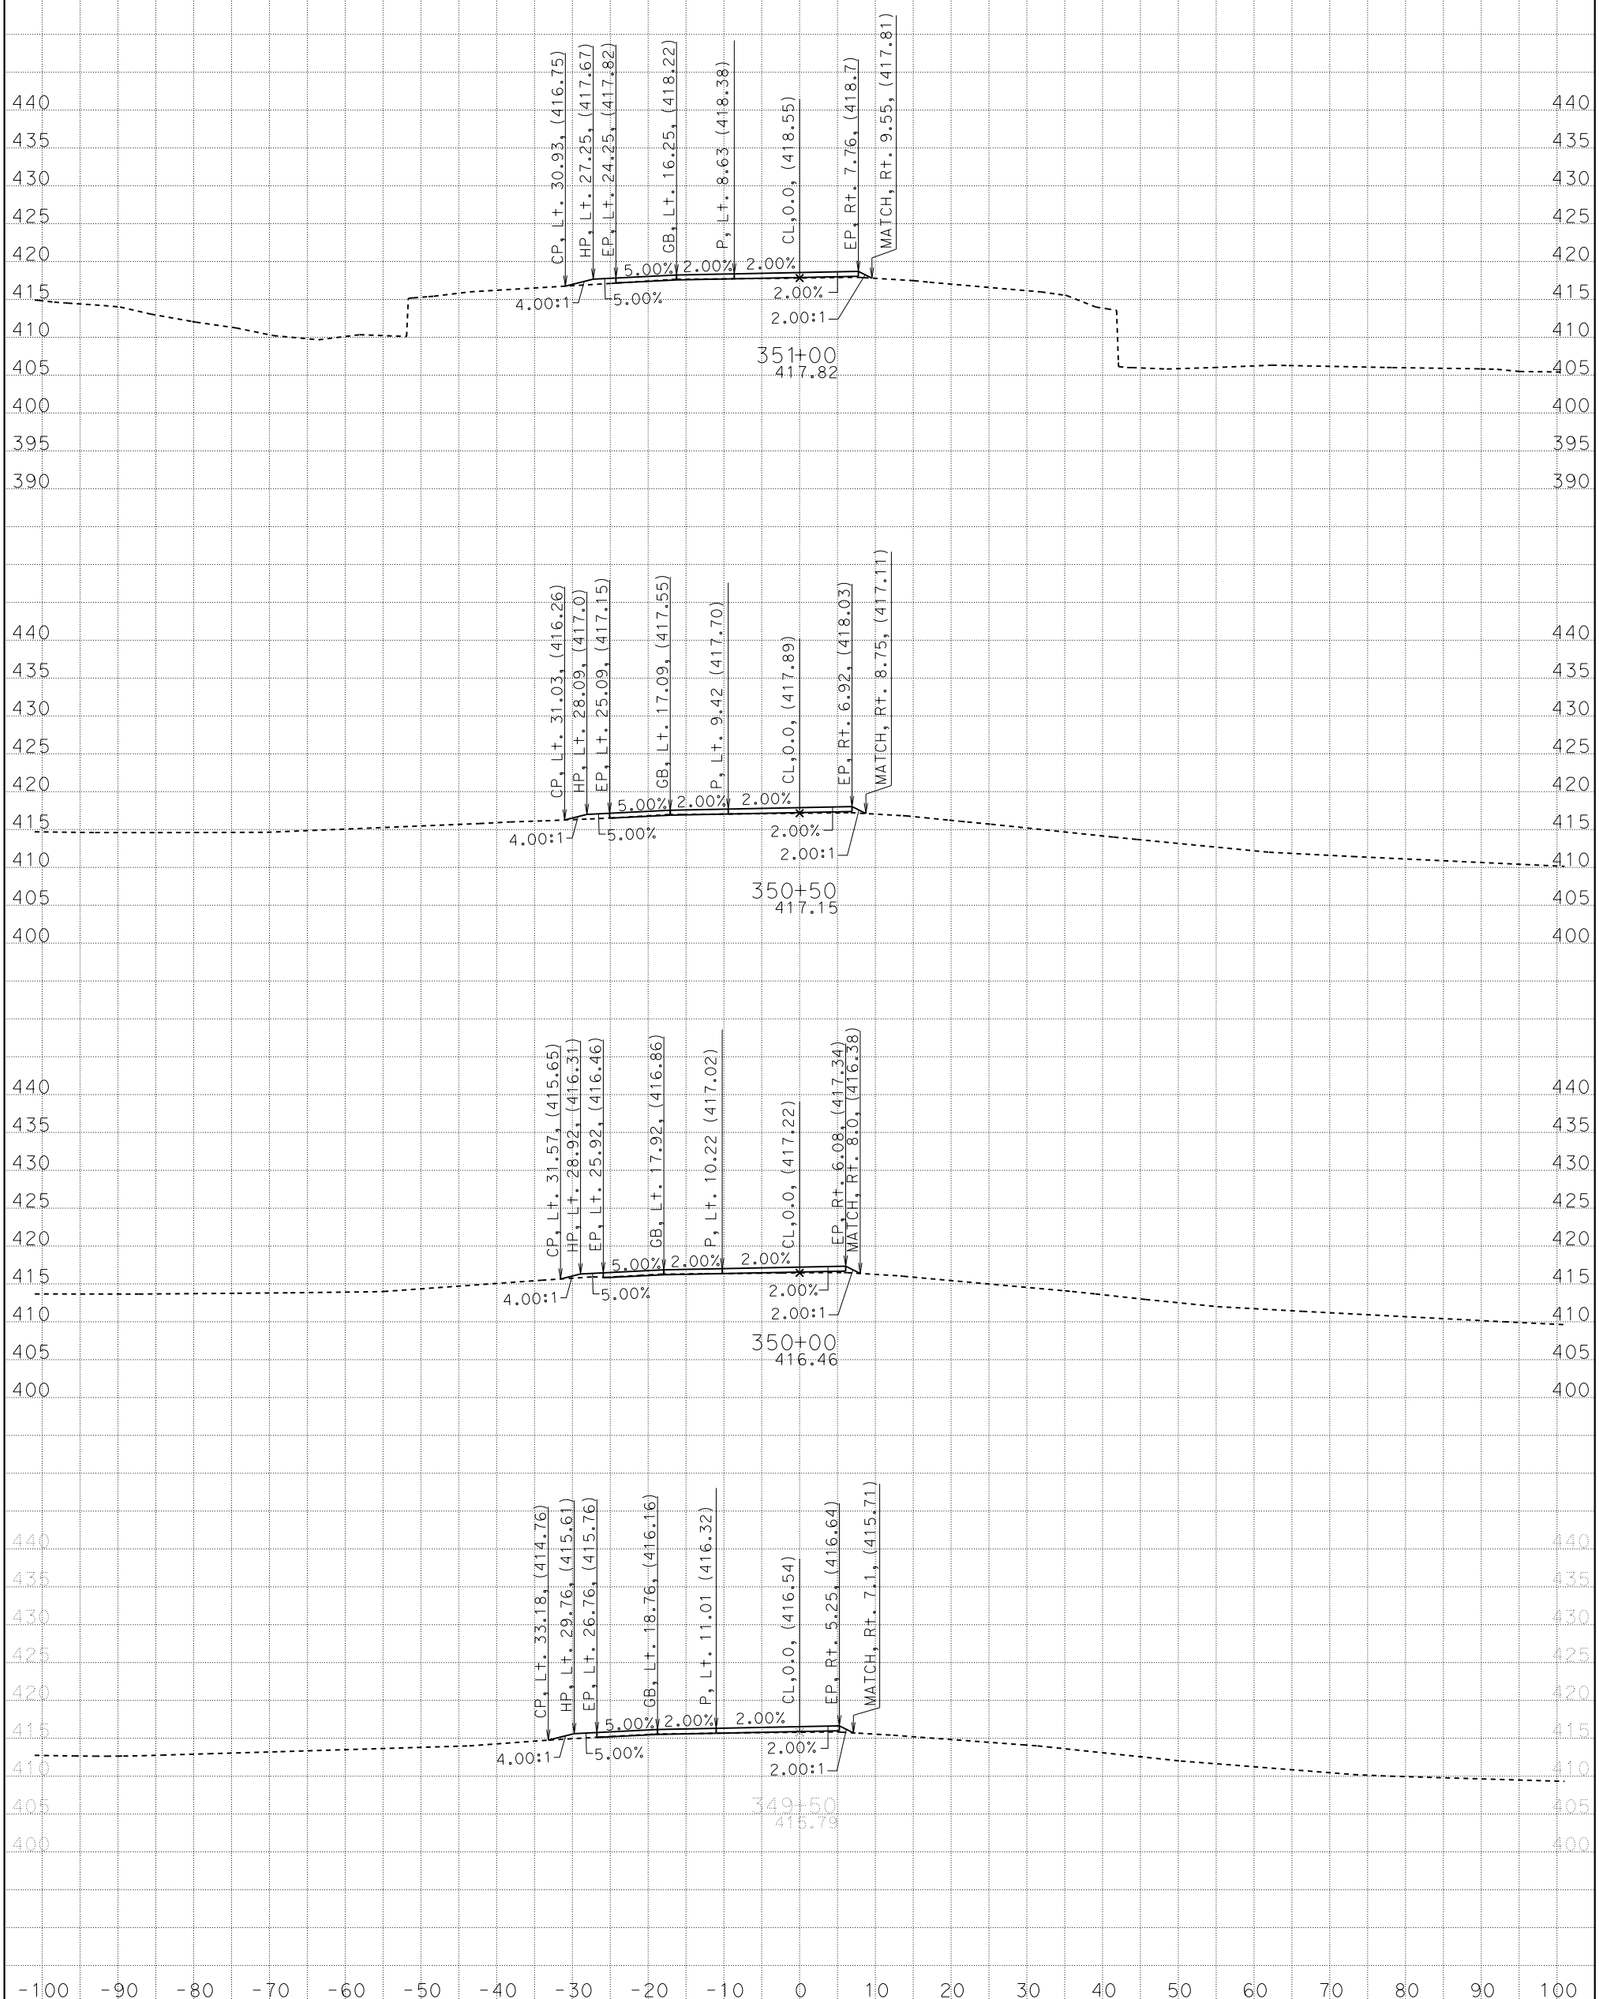

CREATED BY: G. GOMEZ CONTRACT: 05-0C640 SCALE: 1" = 10' Horiz. 1" = 10' Vert.

DATE: 3/11/2014 DIST/CO/RTE/PM: 05/SB/246/12.3 - R16.7

STAGE 1 PHASE 2 PROJECT ID: 0500000021 **All Dimensions are US Survey Feet**

CL1

BIDDER'S CROSS SECTIONS

SHEET 21 OF 23

KC Project: 0611 File: D:=1\DESIGN\STAGE01\PHASE02\S1P2_DES%310_s1p2-2_des.ear

BIDDER'S CROSS SECTIONS

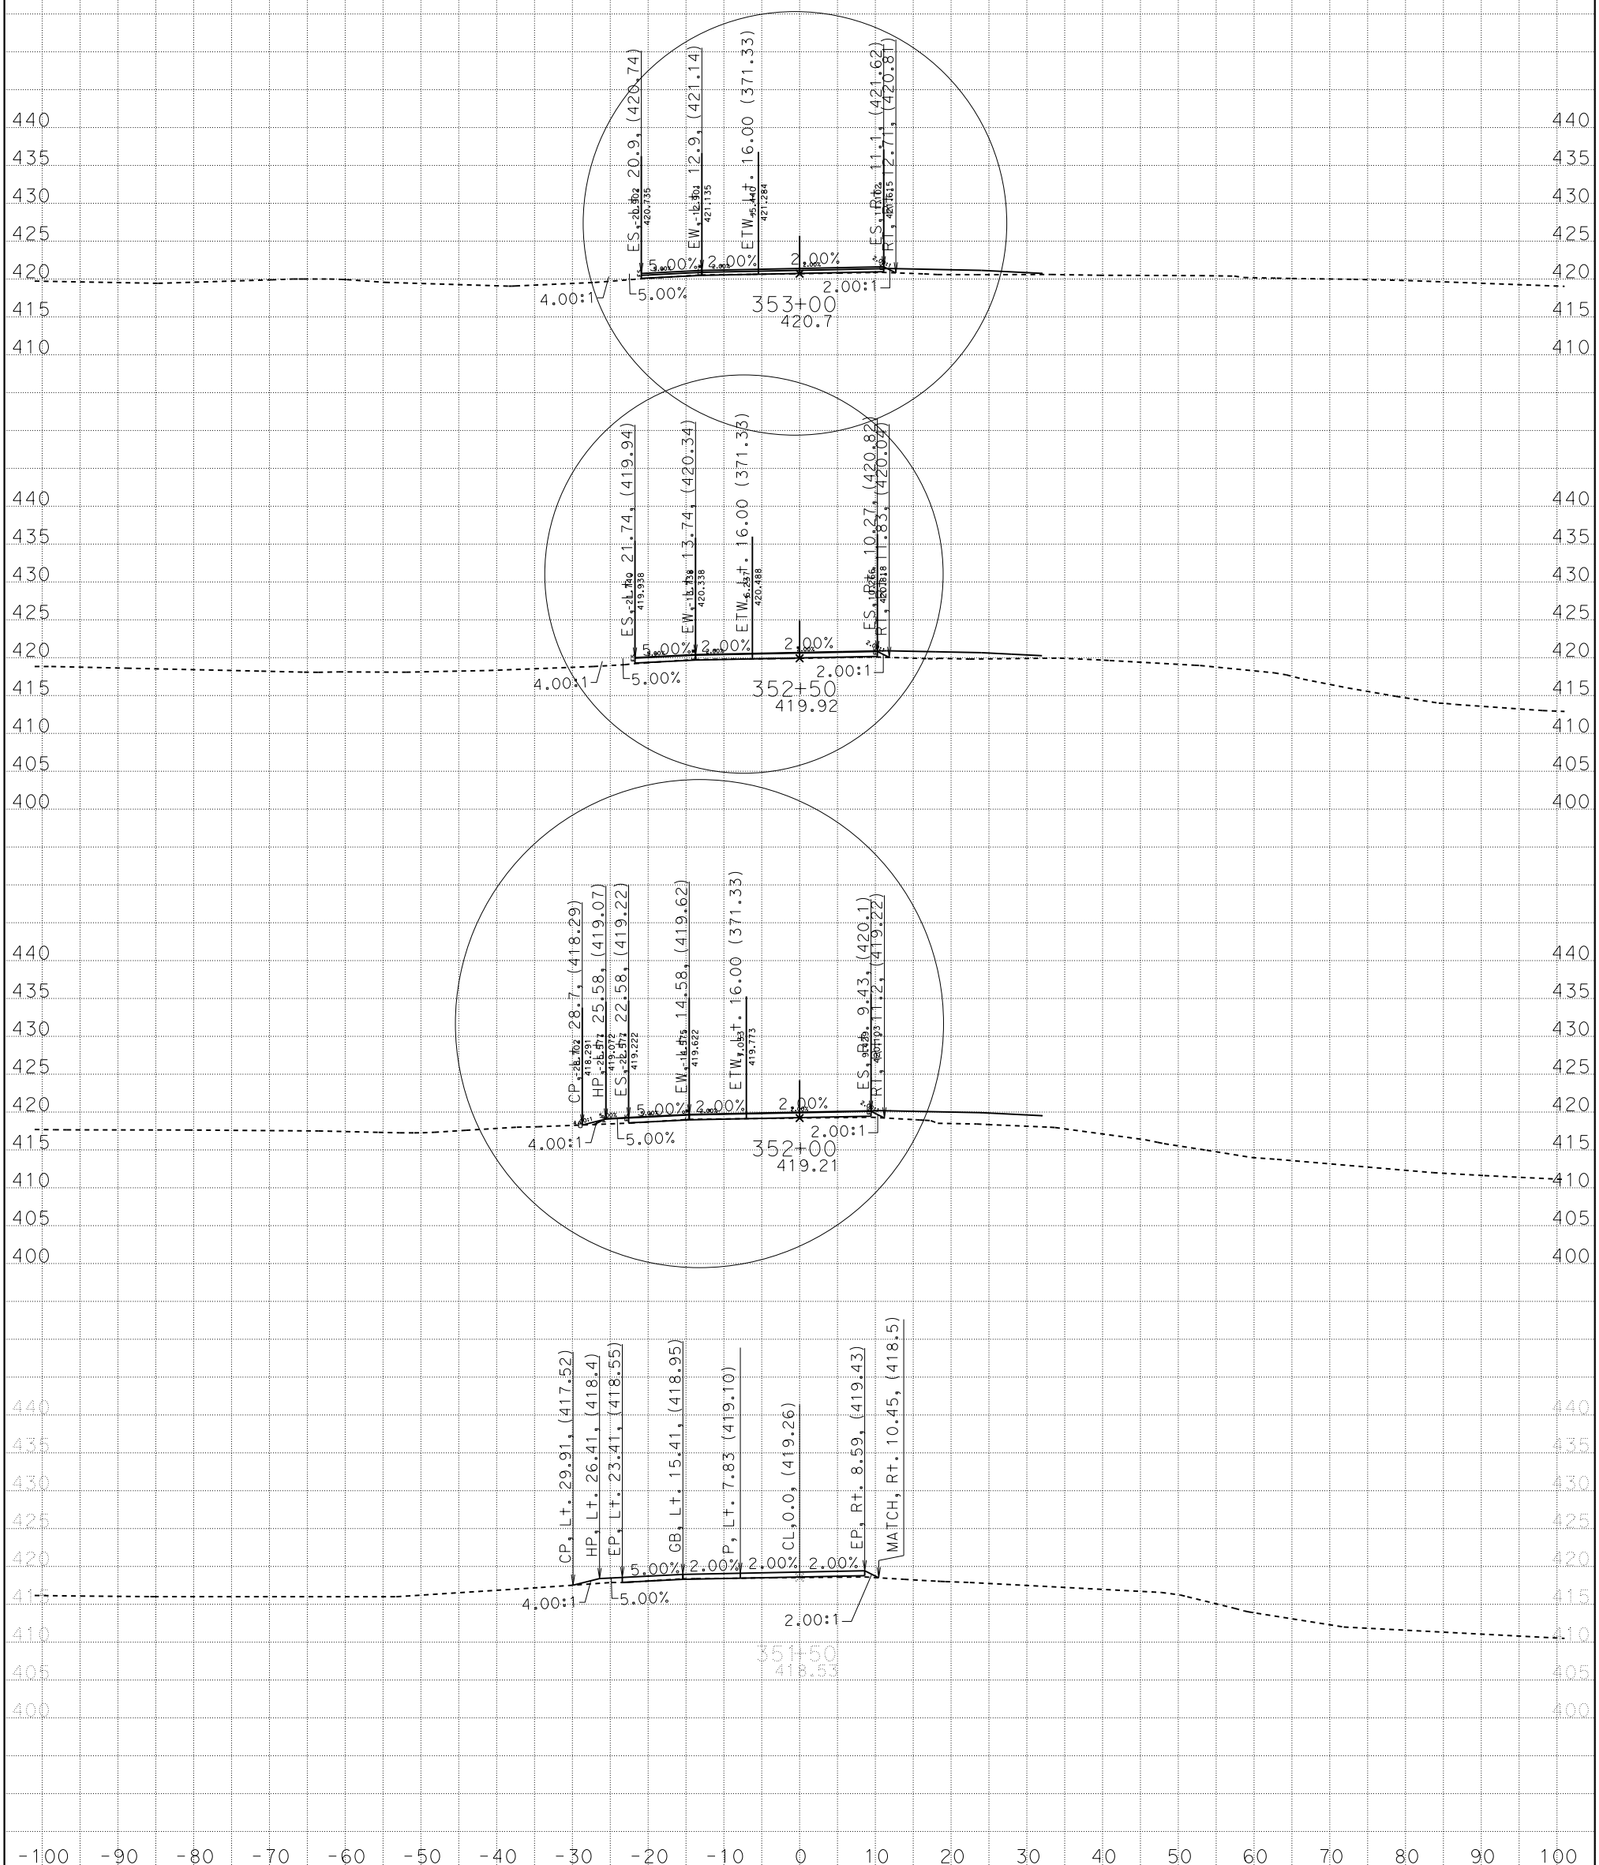

CREATED BY: G. GOMEZ CONTRACT: 05-0C640 SCALE: 1" = 10' Horiz. 1" = 10' Vert.

DATE: 3/11/2014 DIST/CO/RTE/PM: 05/SB/246/12.3 - R16.7

STAGE 1 PHASE 2 PROJECT ID: 0500000021 **All Dimensions are US Survey Feet**

CL1

BIDDER'S CROSS SECTIONS

SHEET 22 OF 23

KC Project: 0611 File: D:=1\DESIGN\STAGE01\PHASE02\S1P2_DES%310_s1p2-2_des.ear

BIDDER'S CROSS SECTIONS

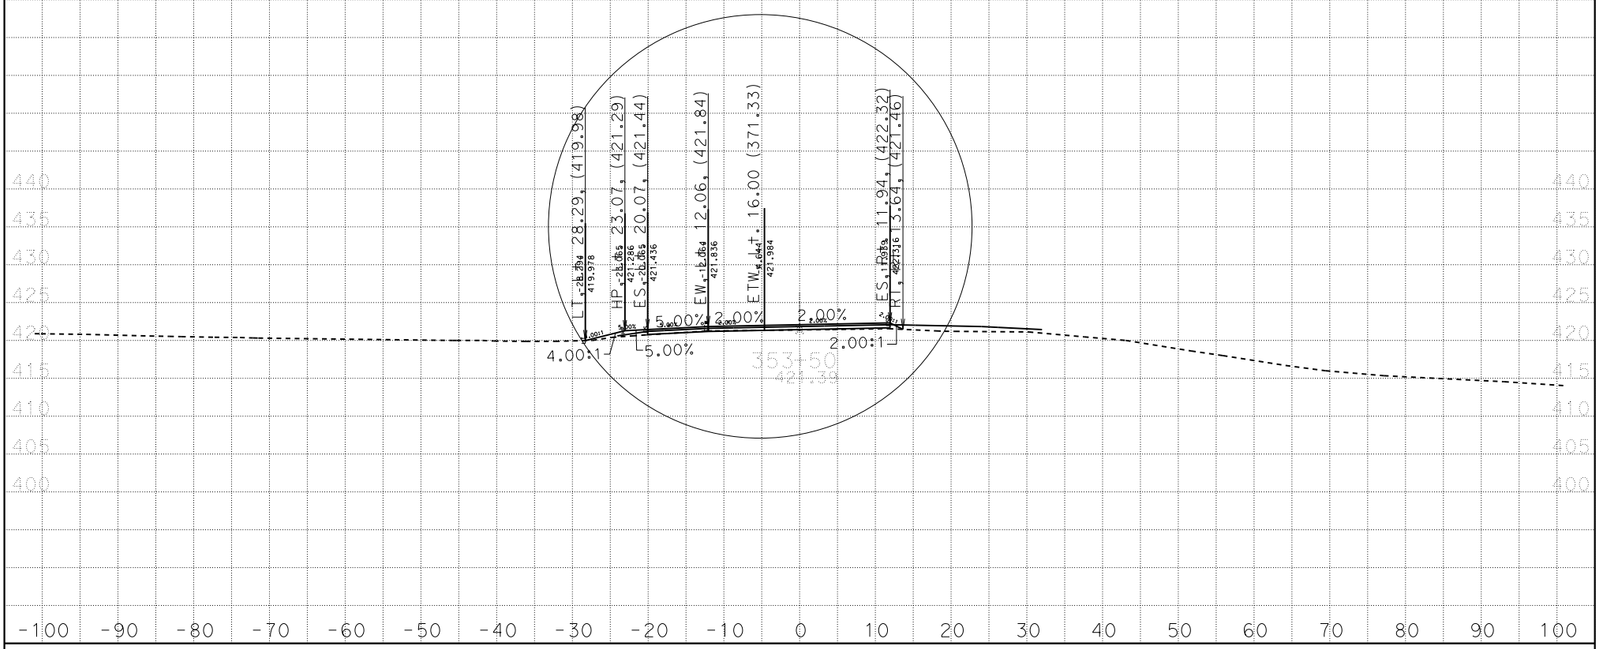

CREATED BY: G. GOMEZ CONTRACT: 05-0C640 SCALE: 1" = 10' Horiz. 1" = 10' Vert.

DATE: 3/11/2014 DIST/CO/RTE/PM: 05/SB/246/12.3 - R16.7

STAGE 1 PHASE 2 PROJECT ID: 0500000021 **All Dimensions are US Survey Feet**

CL1

BIDDER'S CROSS SECTIONS

SHEET 23 OF 23

KC Project: 0611 File: D:=1\DESIGN\STAGE01\PHASE02\S1P2_DES%310_s1p2-2_des.ear