# BIDDER'S CROSS SECTIONS

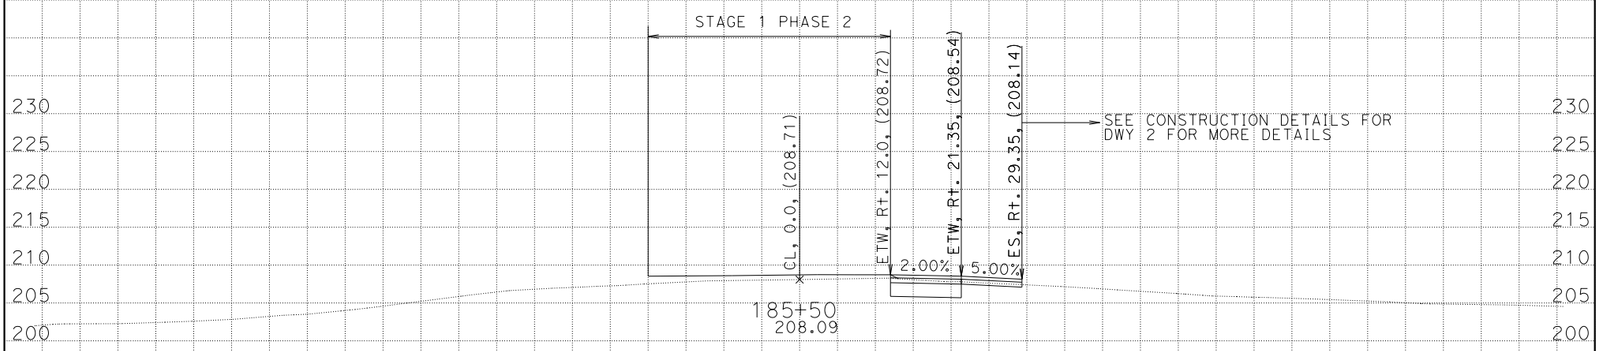


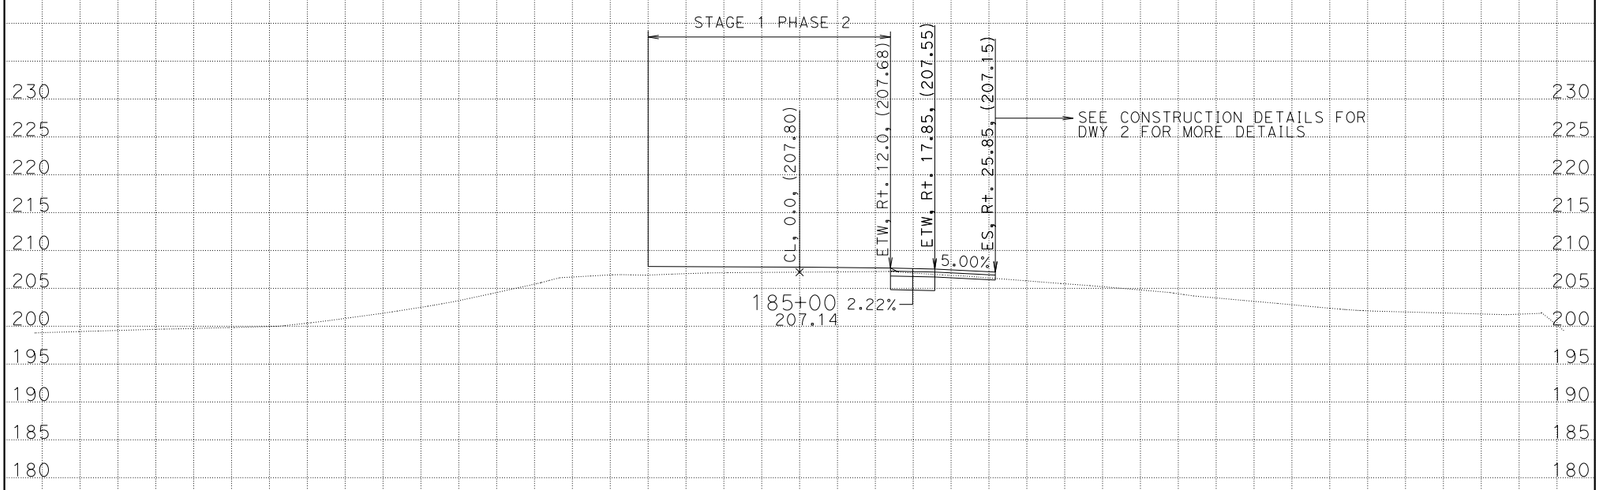


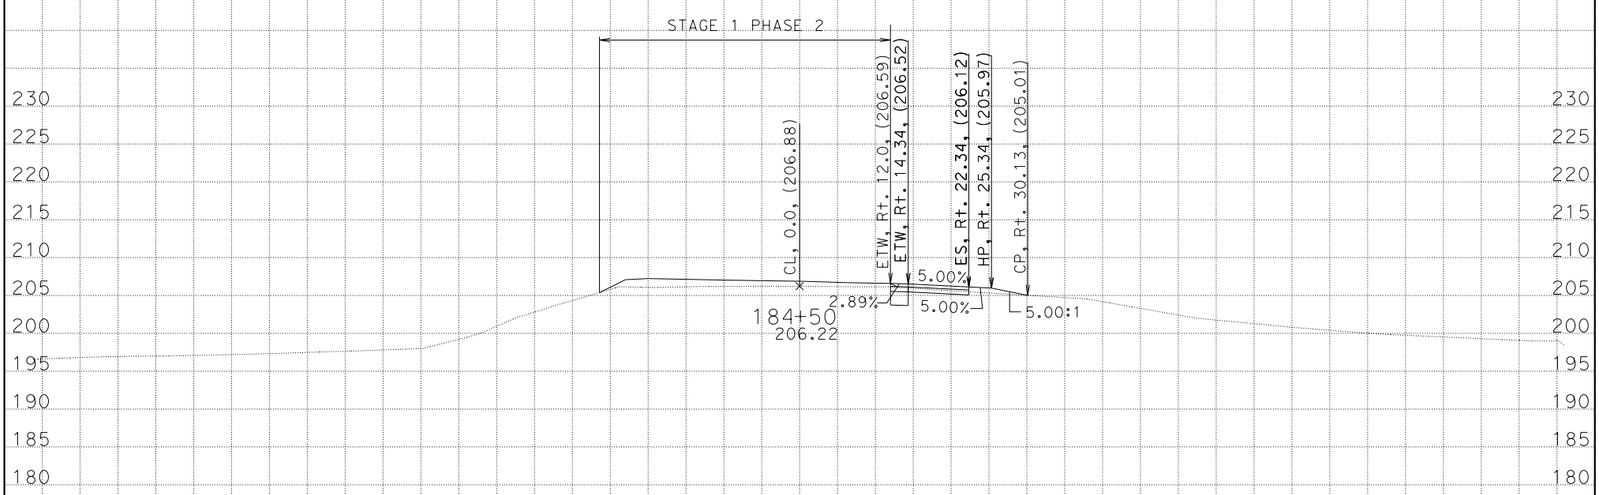


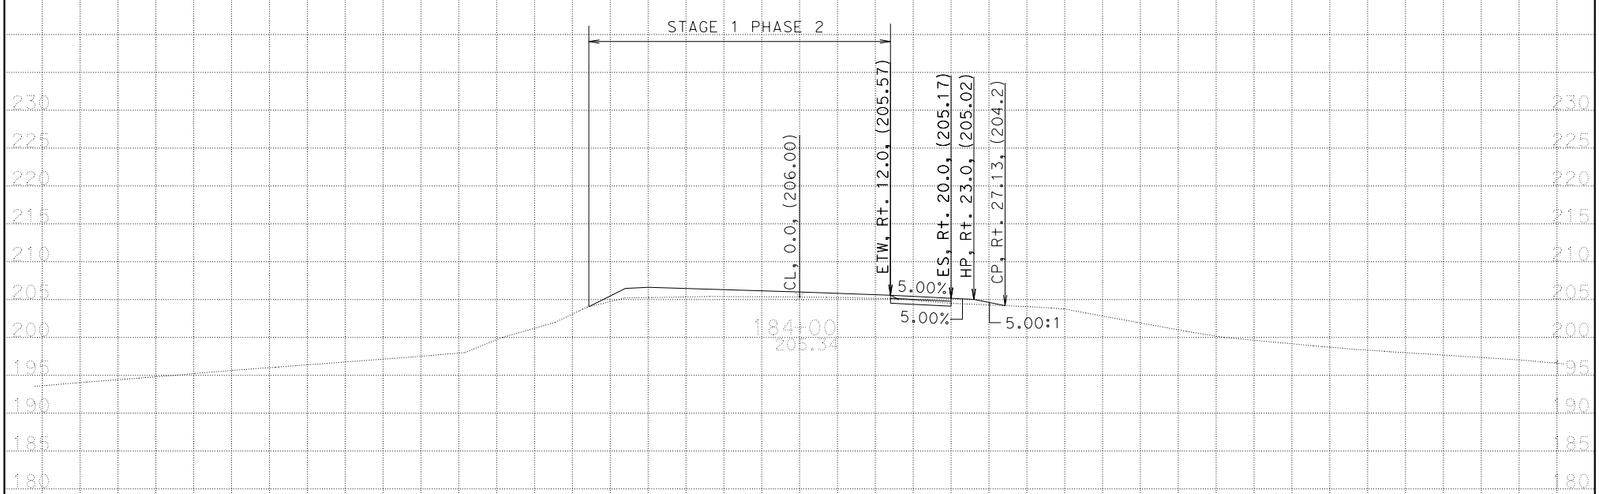


CREATED BY: G. GOMEZ CONTRACT: 05-0C640 SCALE: 1" = 10' Horiz. 1" = 10' Vert. CL1

DATE: 3/17/2014 DIST/CO/RTE/PM: 05/SB/246/12.3-R16.7 BIDDER'S CROSS SECTIONS

**STAGE 1 PHASE 3** PROJECT ID: 0500000021 **All Dimensions are US Survey Feet** SHEET 1 OF 28

KC Project: 0611 File: D:=1\DESIGN\STAGE01\PHASE03\S1P3_DES%317_s1p3_des.ear

# BIDDER'S CROSS SECTIONS

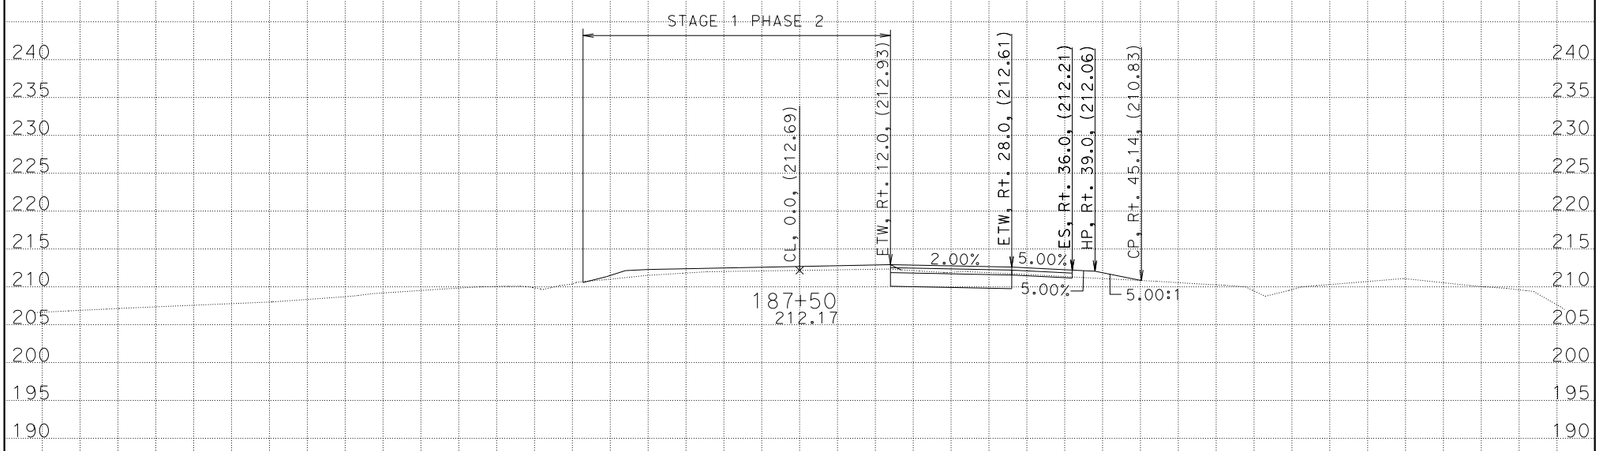


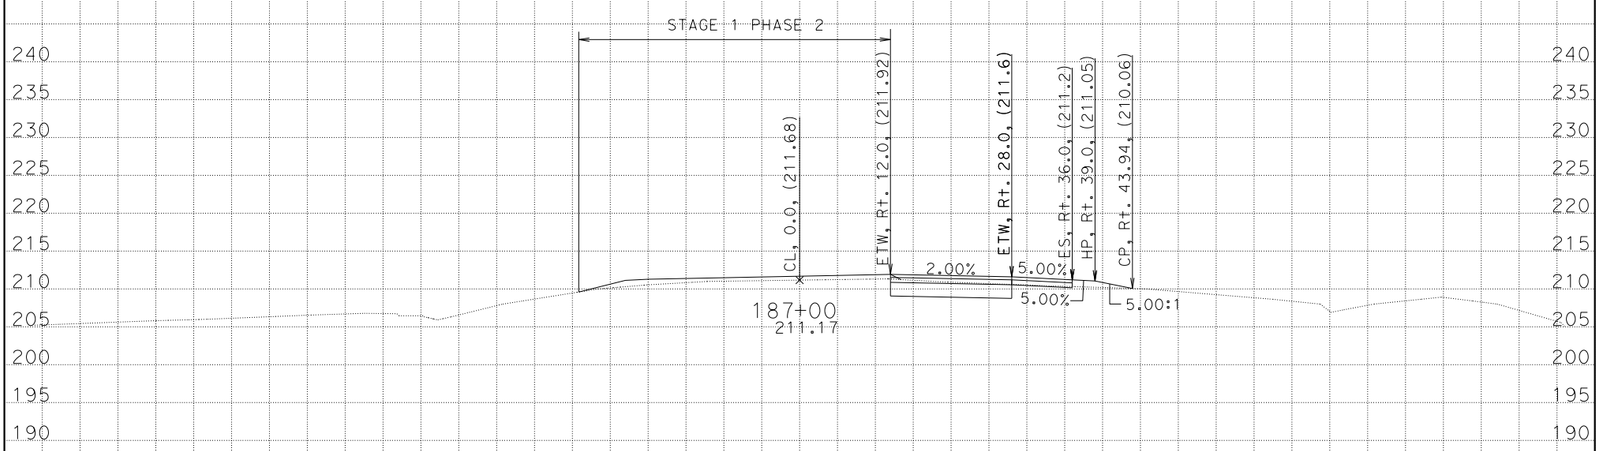


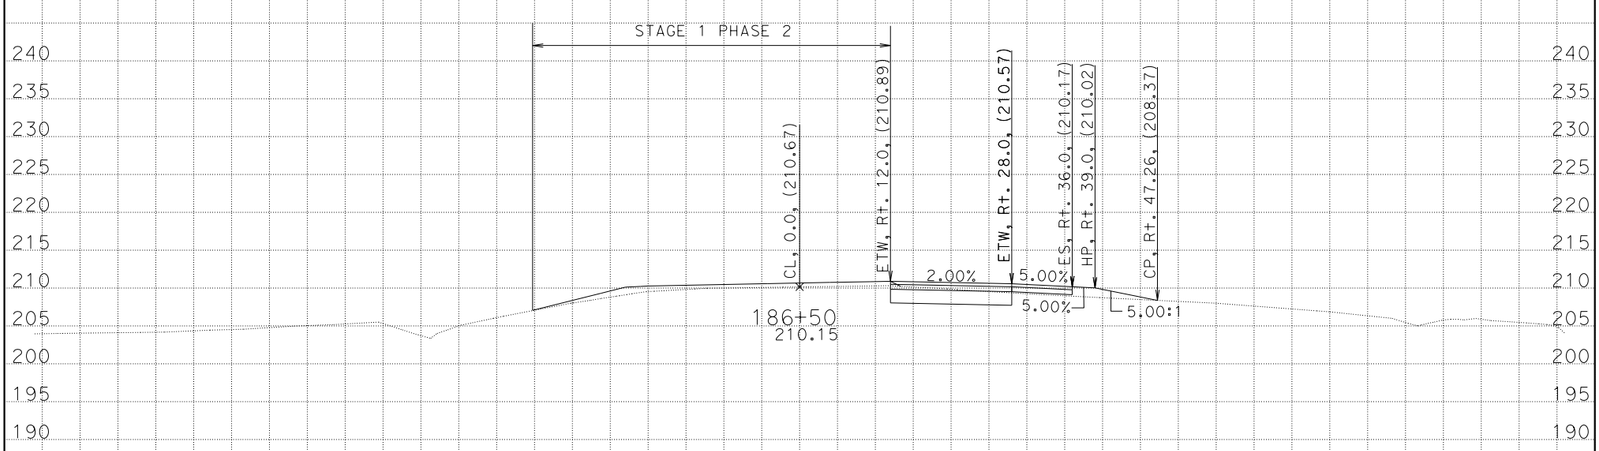


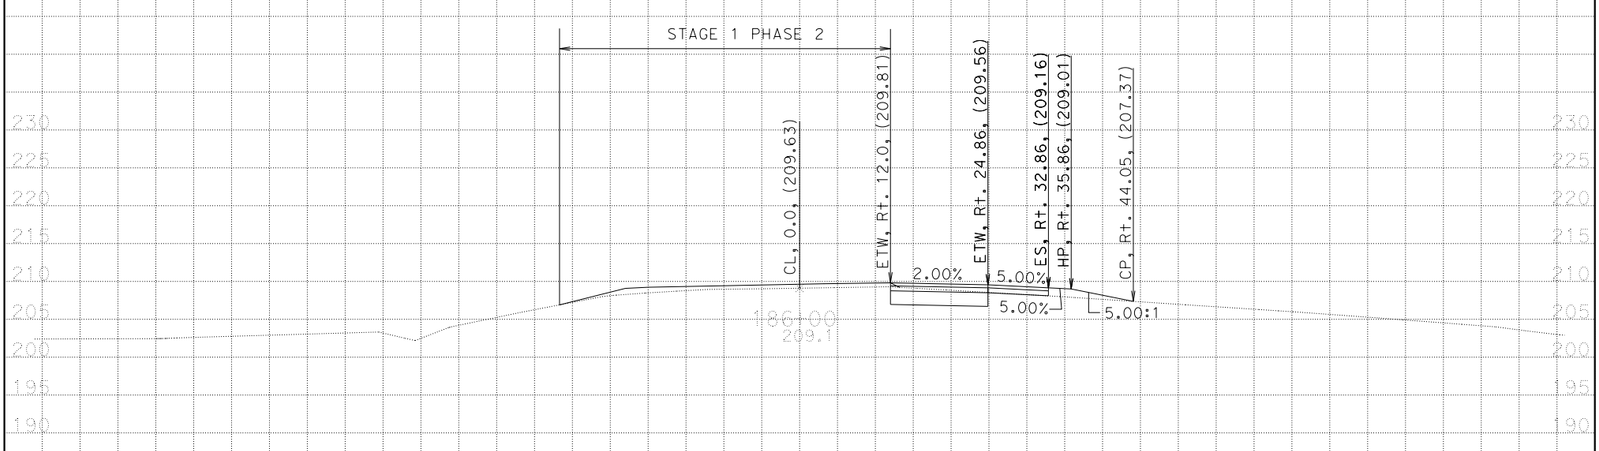


CREATED BY: G. GOMEZ CONTRACT: 05-0C640 SCALE: 1" = 10' Horiz. 1" = 10' Vert.

DATE: 3/17/2014 DIST/CO/RTE/PM: 05/SB/246/12.3-R16.7

**STAGE 1 PHASE 3** PROJECT ID: 0500000021 **All Dimensions are US Survey Feet**

**CL1**

**BIDDER'S CROSS SECTIONS**

SHEET 2 OF 28

KC Project: 0611 File: D:=1\DESIGN\STAGE01\PHASE03\S1P3_DES%317_s1p3_des.ear

# BIDDER'S CROSS SECTIONS

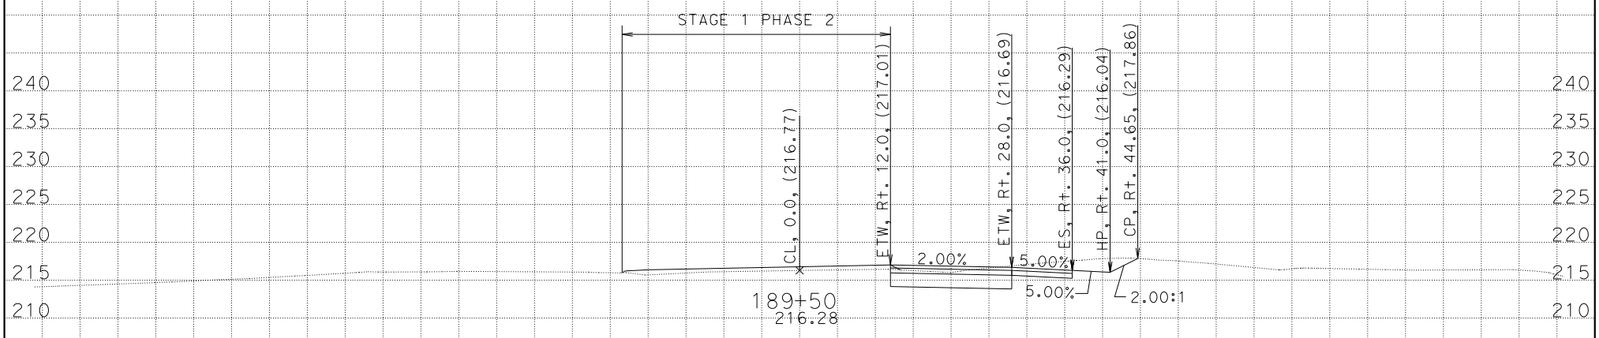


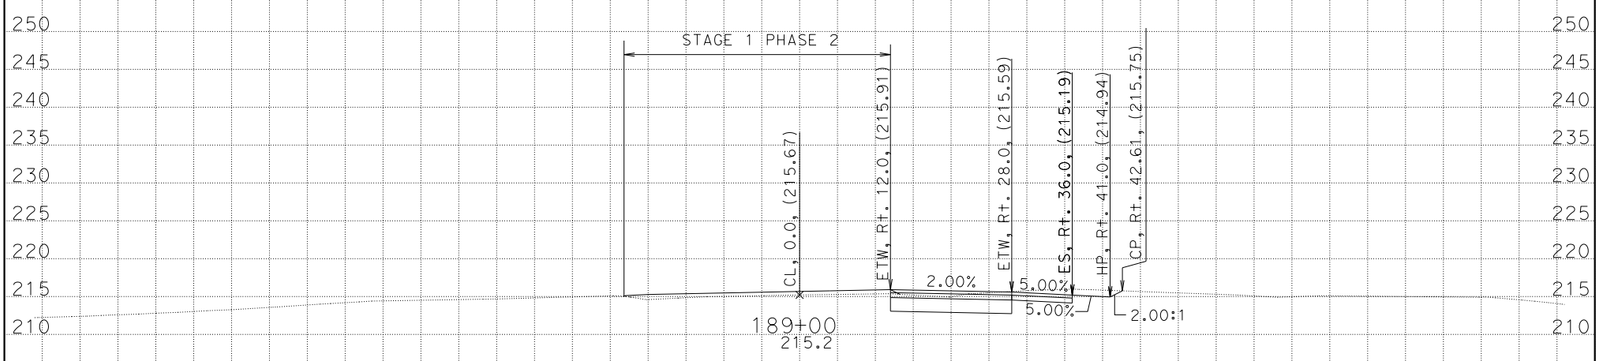


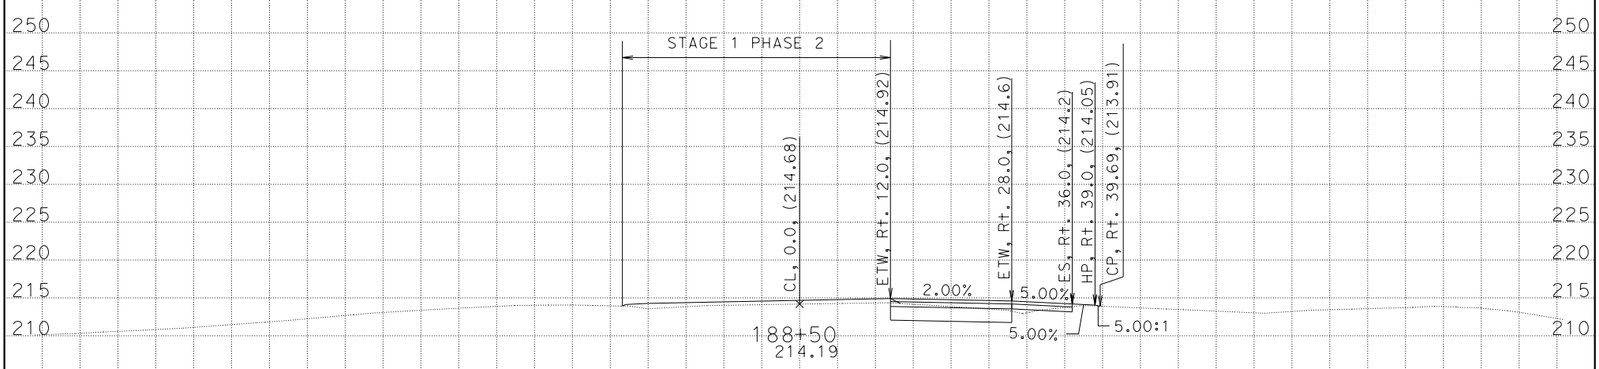


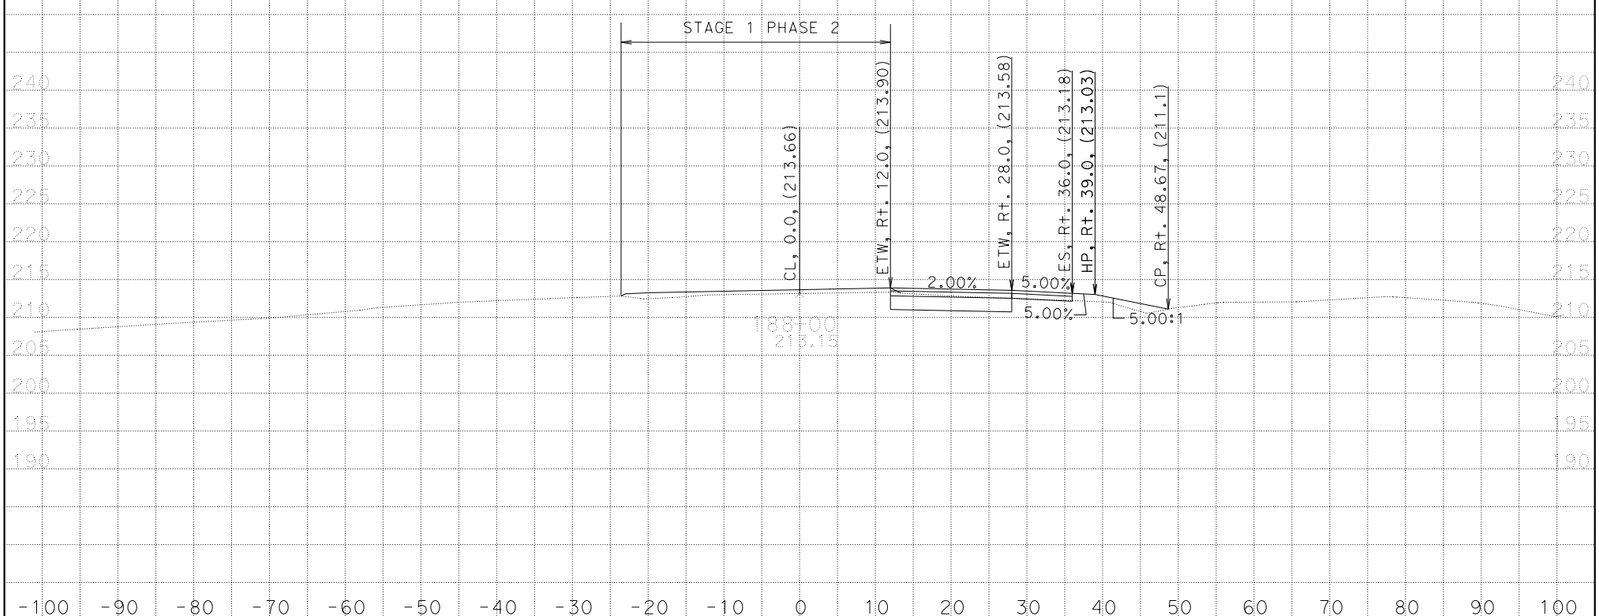


CREATED BY: G. GOMEZ CONTRACT: 05-0C640 SCALE: 1" = 10' Horiz. 1" = 10' Vert. **CL1**

DATE: 3/17/2014 DIST/CO/RTE/PM: 05/SB/246/12.3-R16.7 **BIDDER'S CROSS SECTIONS**

**STAGE 1 PHASE 3** PROJECT ID: 0500000021 **All Dimensions are US Survey Feet** SHEET 3 OF 28

KC Project: 0611 File: D:=1\DESIGN\STAGE01\PHASE03\S1P3_DES%317_s1p3_des.ear

# BIDDER'S CROSS SECTIONS

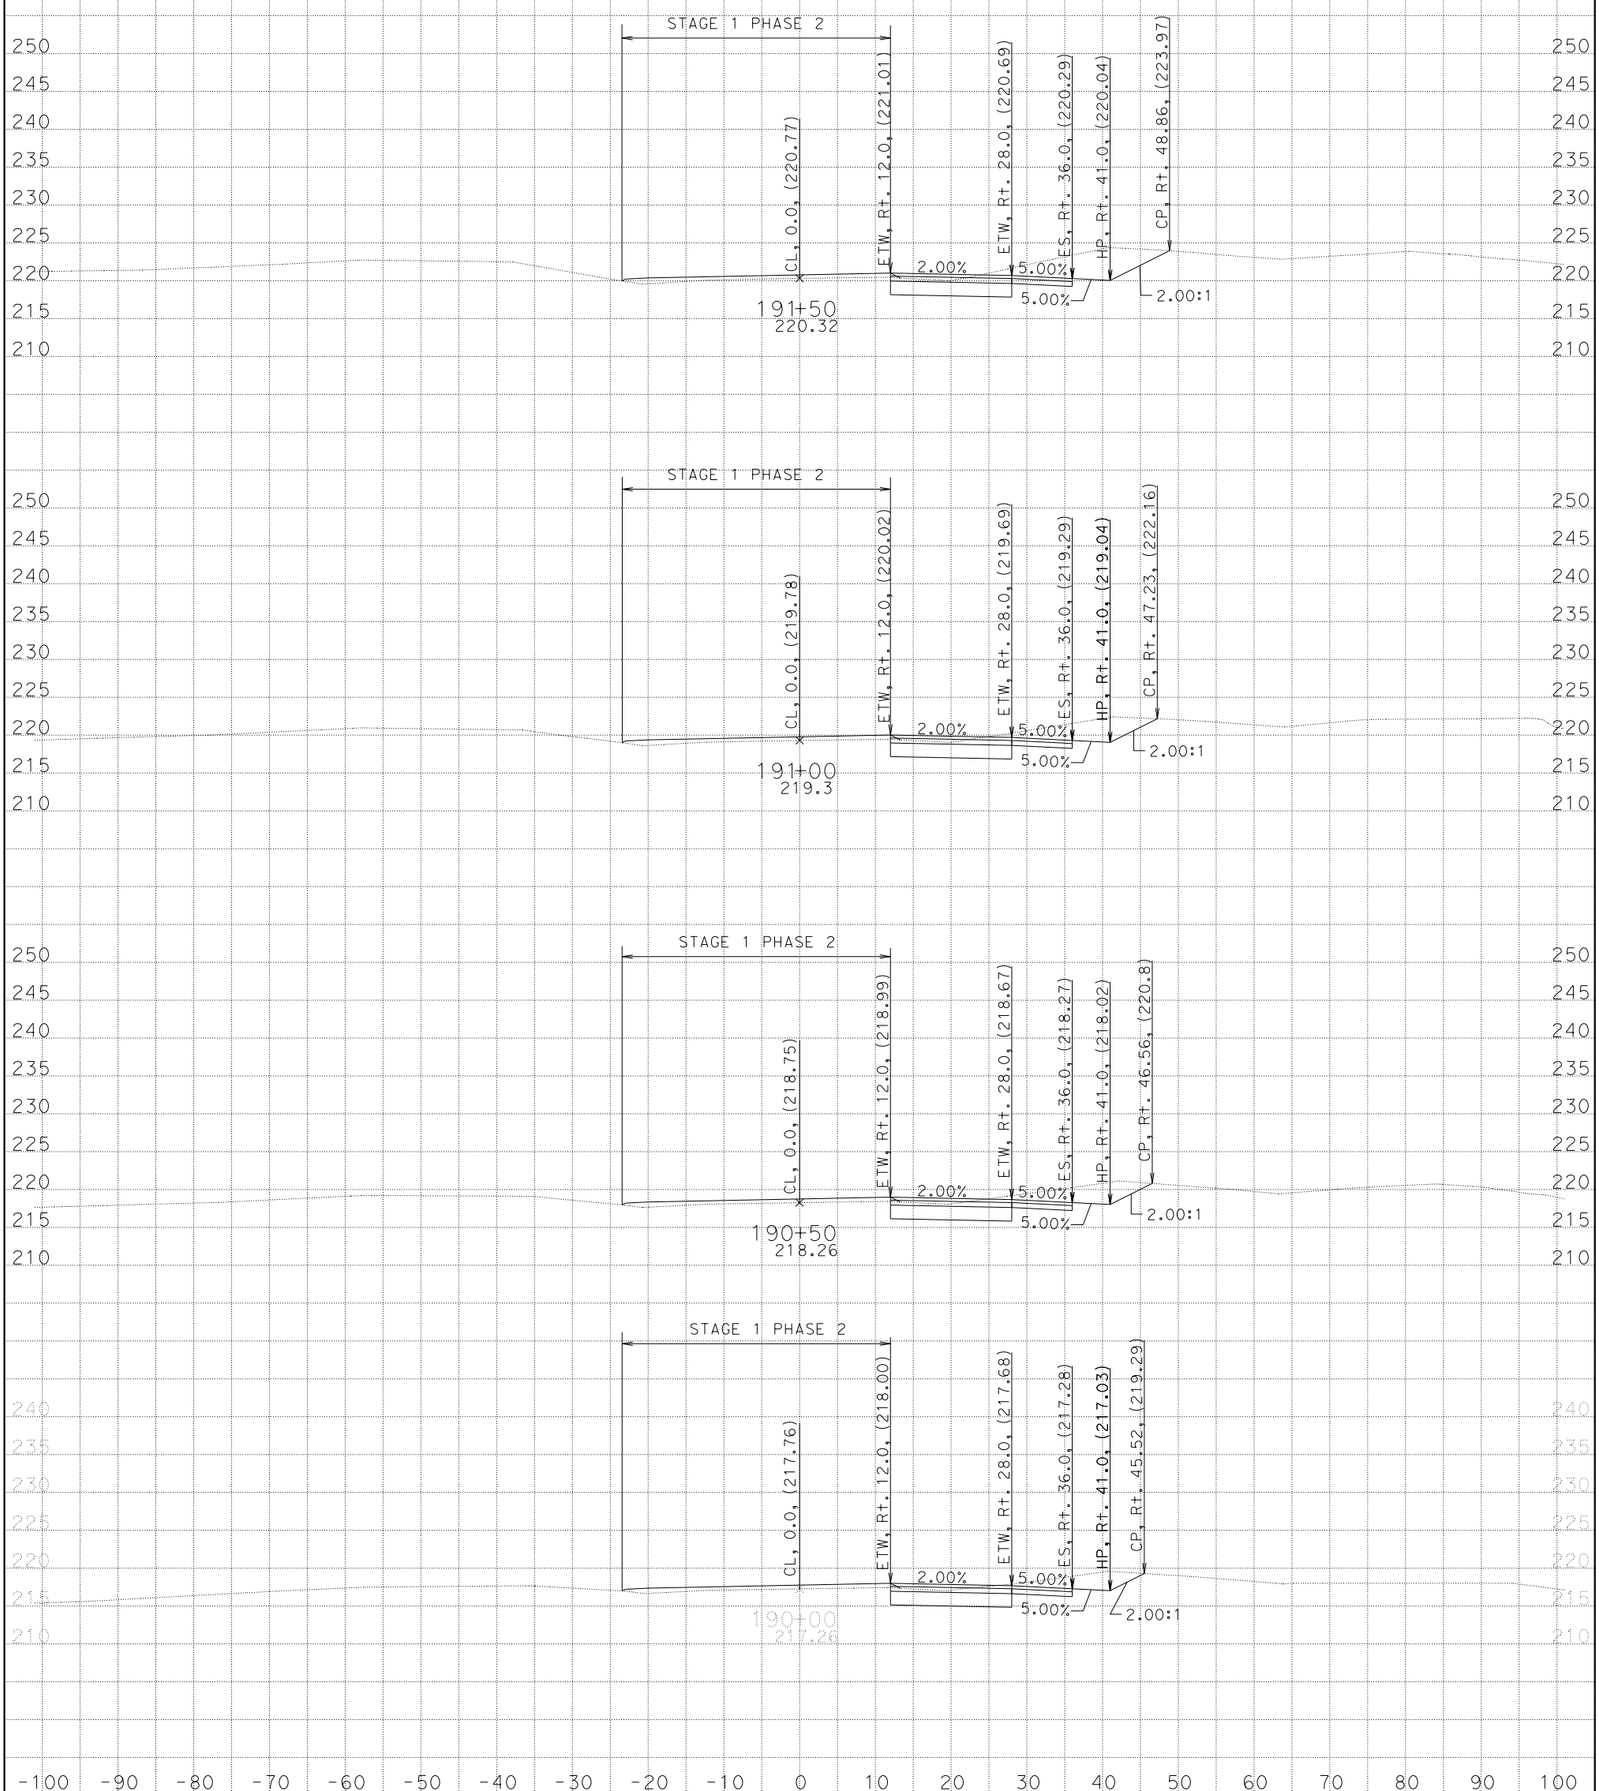


CREATED BY: G. GOMEZ CONTRACT: 05-0C640 SCALE: 1" = 10' Horiz. 1" = 10' Vert.

DATE: 3/17/2014 DIST/CO/RTE/PM: 05/SB/246/12.3-R16.7

**STAGE 1 PHASE 3** PROJECT ID: 0500000021 **All Dimensions are US Survey Feet**

CL1

**BIDDER'S CROSS SECTIONS**

SHEET 4 OF 28

KC Project: 0611 File: D:=1\DESIGN\STAGE01\PHASE03\S1P3_DES%317_s1p3_des.ear

# BIDDER'S CROSS SECTIONS

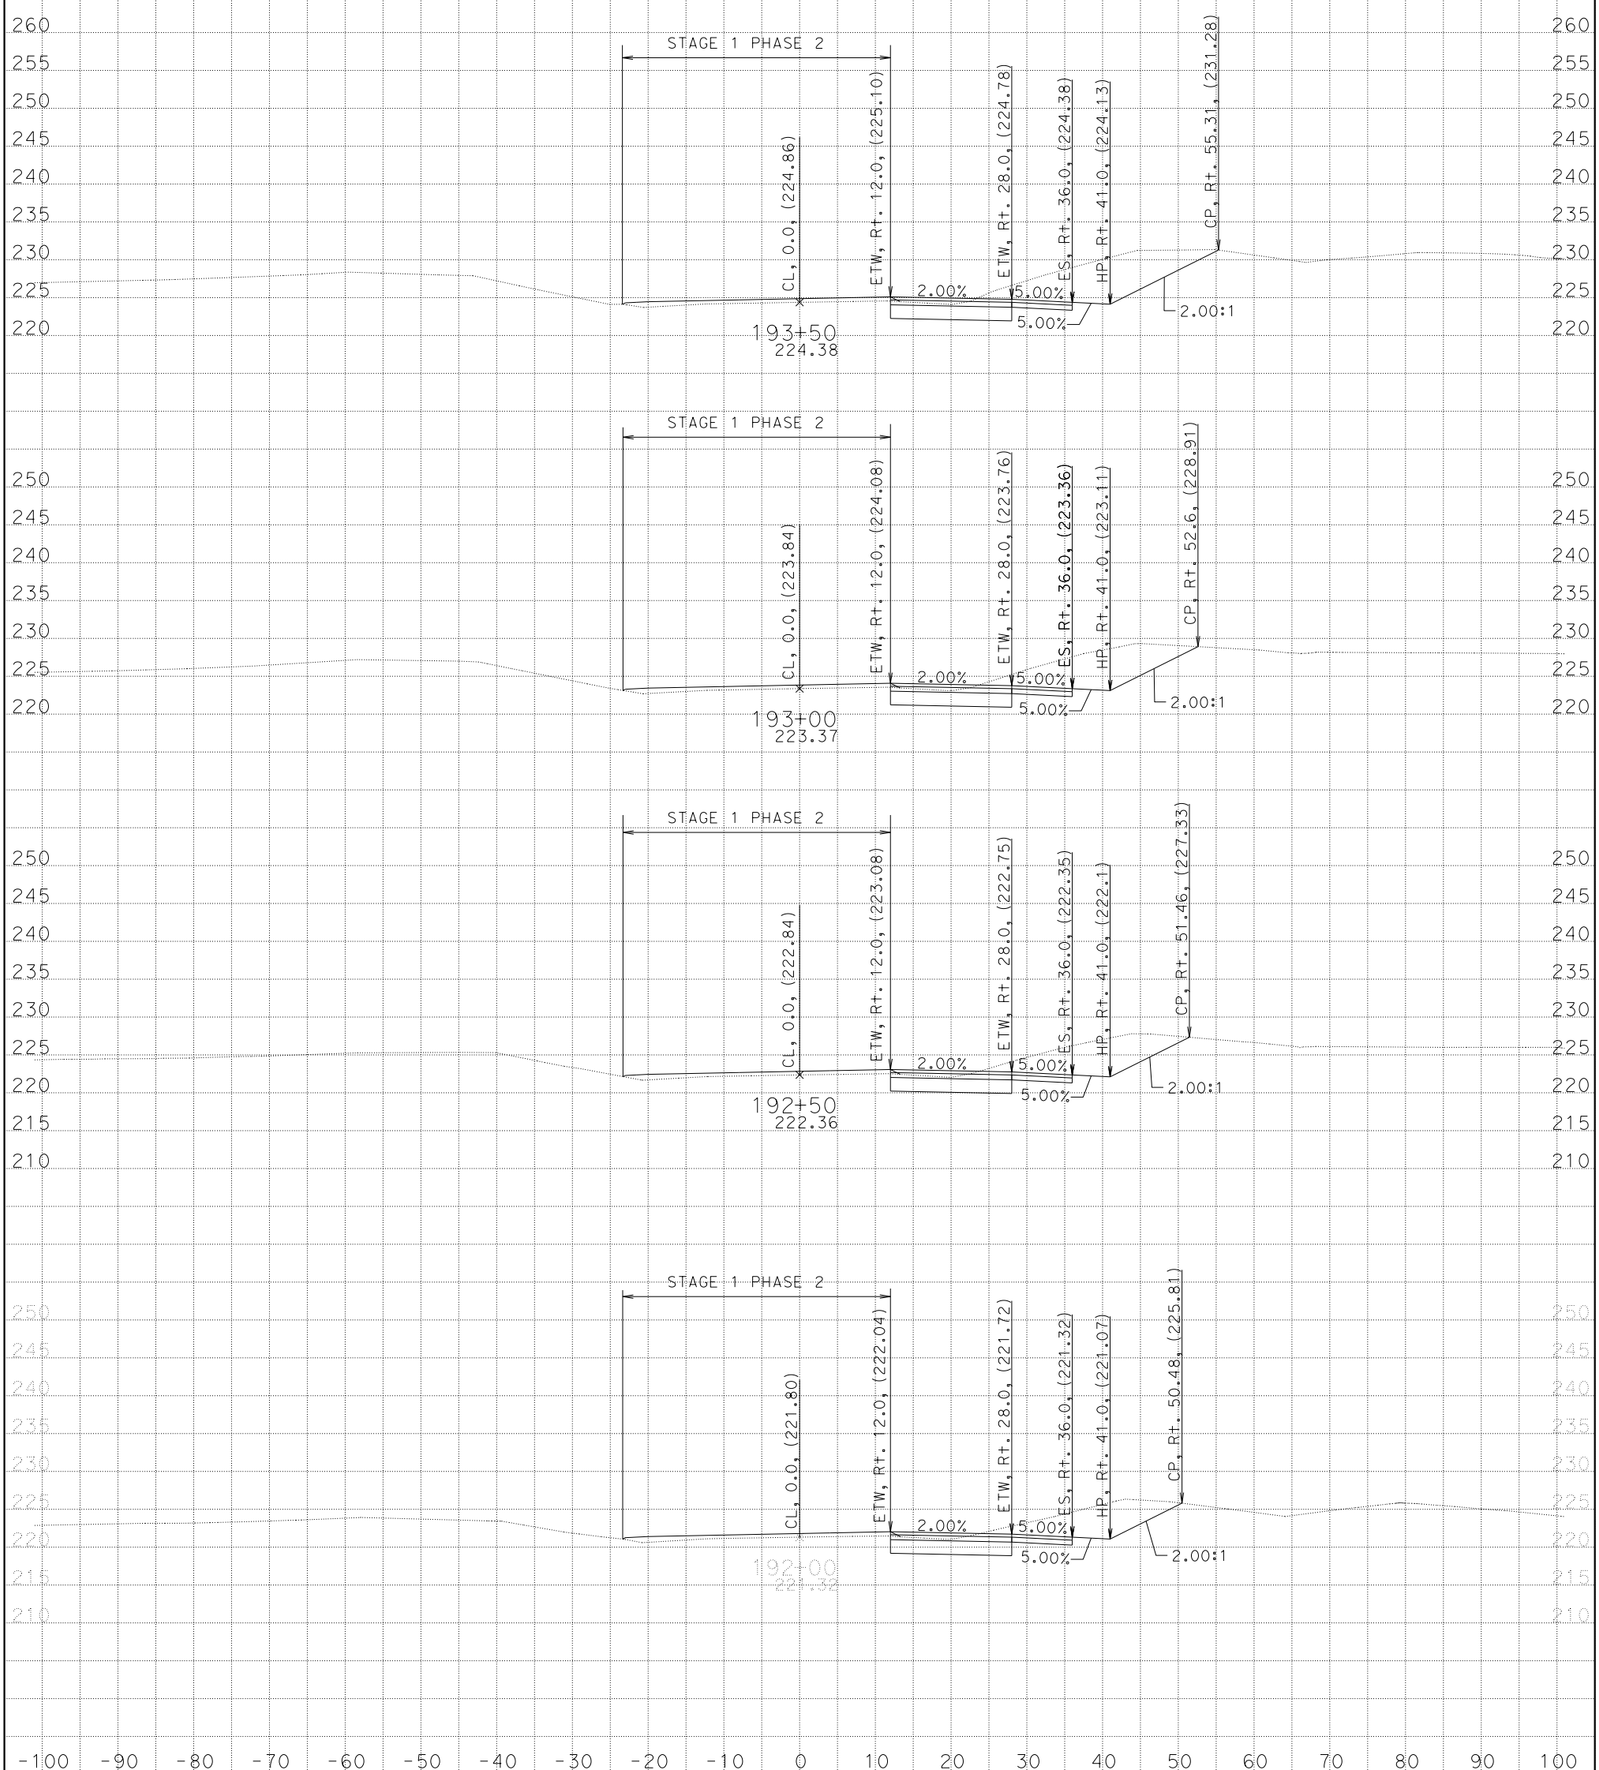


CREATED BY: G. GOMEZ CONTRACT: 05-0C640 SCALE: 1" = 10' Horiz. 1" = 10' Vert.

DATE: 3/17/2014 DIST/CO/RTE/PM: 05/SB/246/12.3-R16.7

**STAGE 1 PHASE 3** PROJECT ID: 0500000021 **All Dimensions are US Survey Feet**

**CL1**

**BIDDER'S CROSS SECTIONS**

SHEET 5 OF 28

KC Project: 0611 File: D:=1\DESIGN\STAGE01\PHASE03\S1P3_DES%317_s1p3_des.ear

# BIDDER'S CROSS SECTIONS

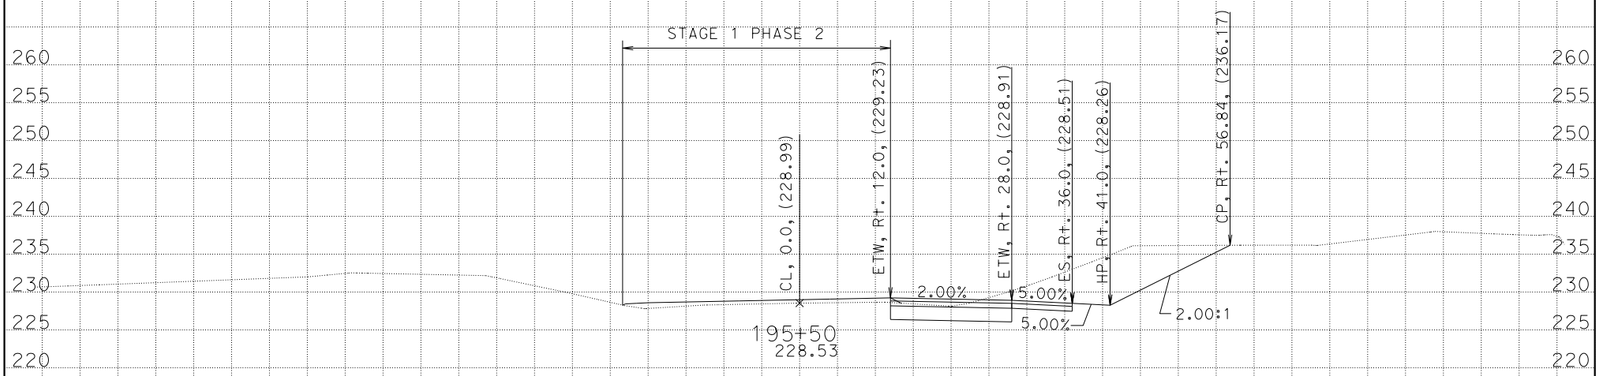


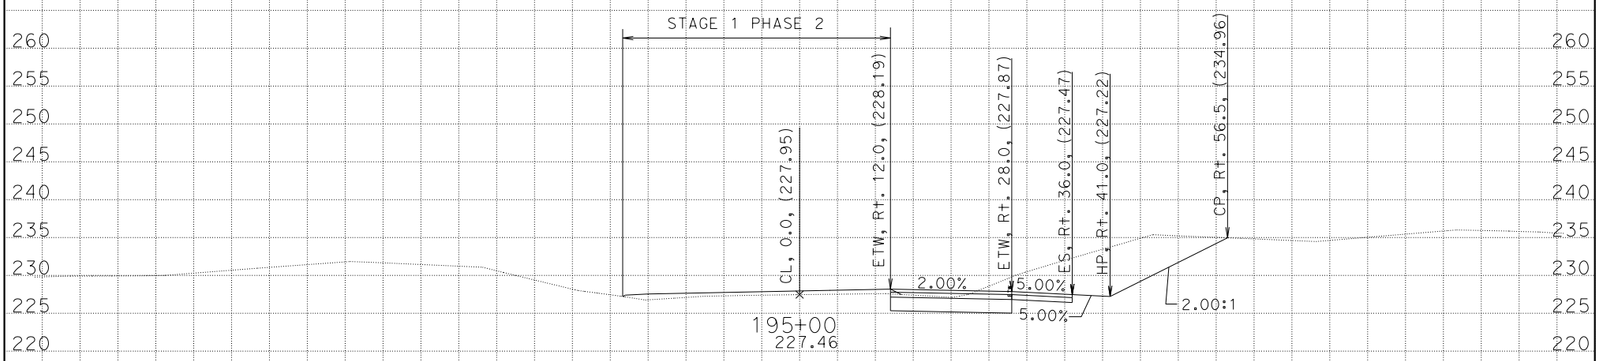


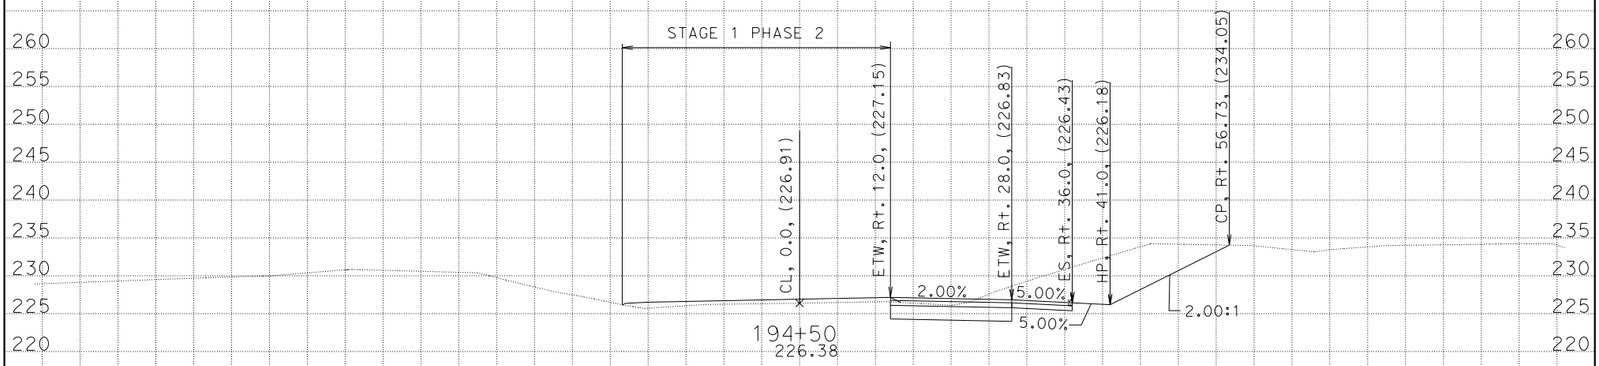


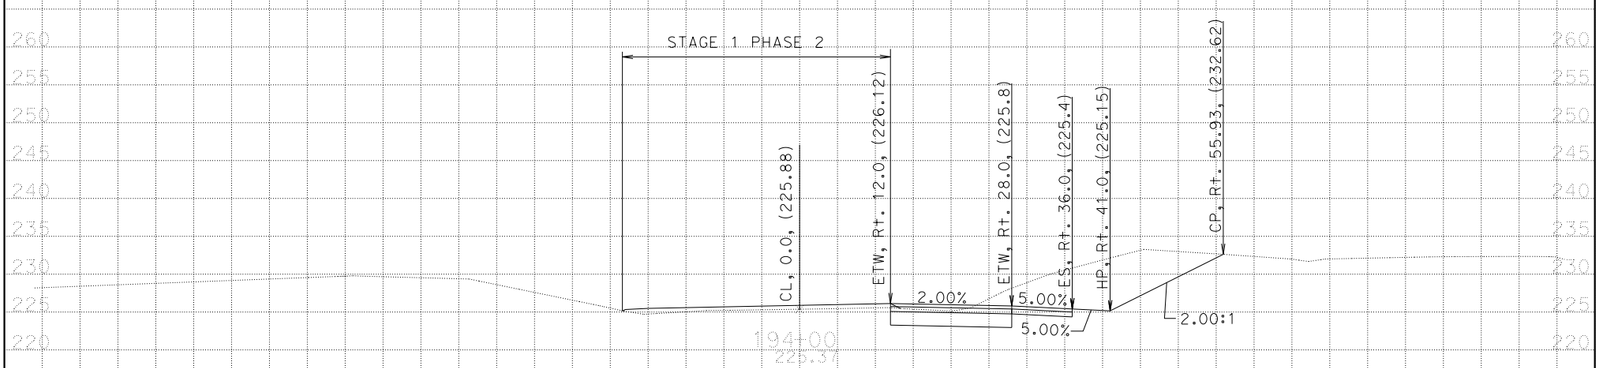


CREATED BY: G. GOMEZ CONTRACT: 05-0C640 SCALE: 1" = 10' Horiz. 1" = 10' Vert. **CL1**

DATE: 3/17/2014 DIST/CO/RTE/PM: 05/SB/246/12.3-R16.7 **BIDDER'S CROSS SECTIONS**

**STAGE 1 PHASE 3** PROJECT ID: 0500000021 **All Dimensions are US Survey Feet** SHEET 6 OF 28

KC Project: 0611 File: D:=1\DESIGN\STAGE01\PHASE03\S1P3_DES%317_s1p3_des.ear

# BIDDER'S CROSS SECTIONS

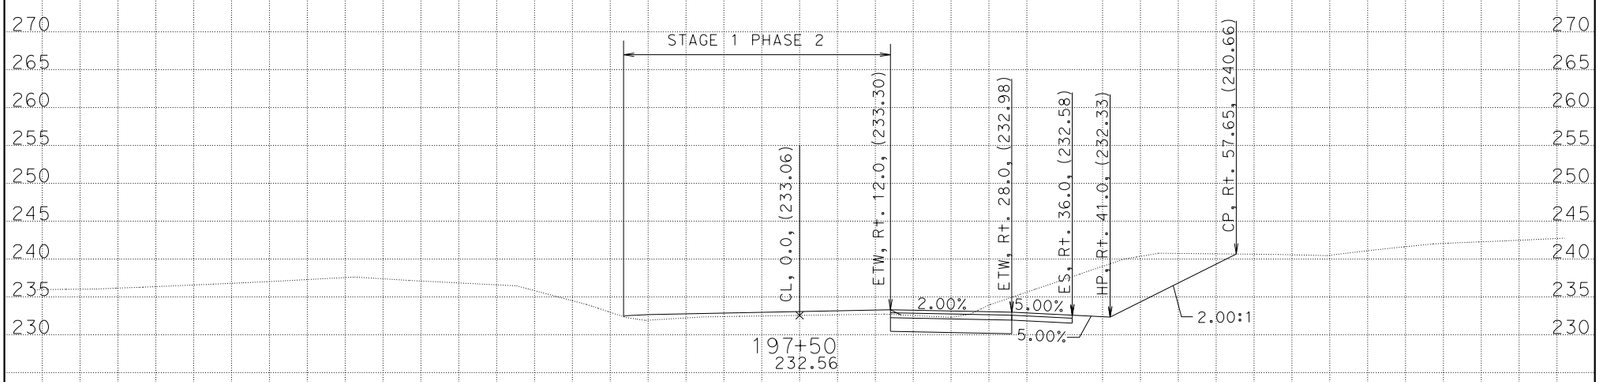


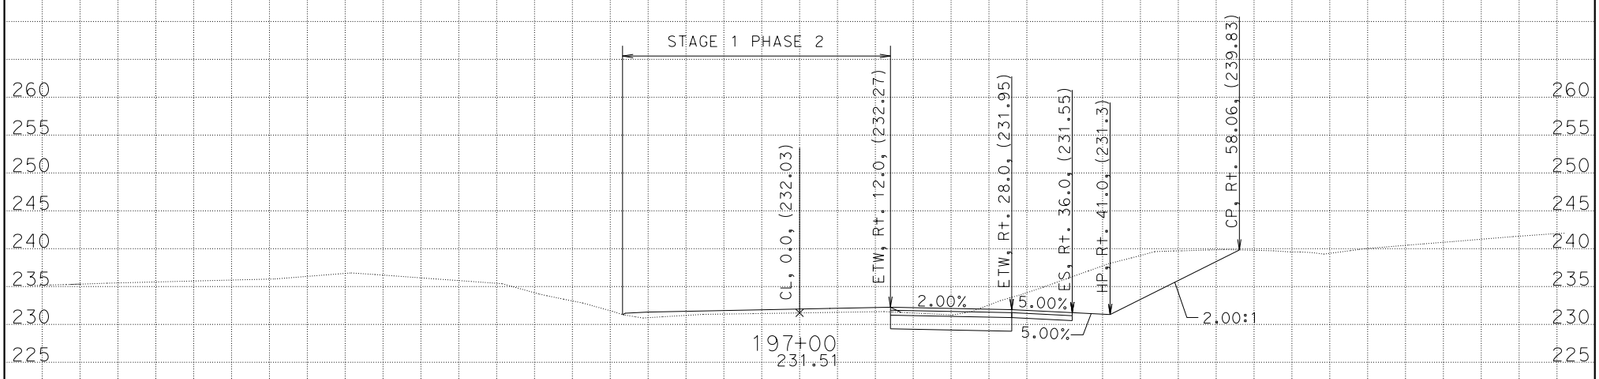


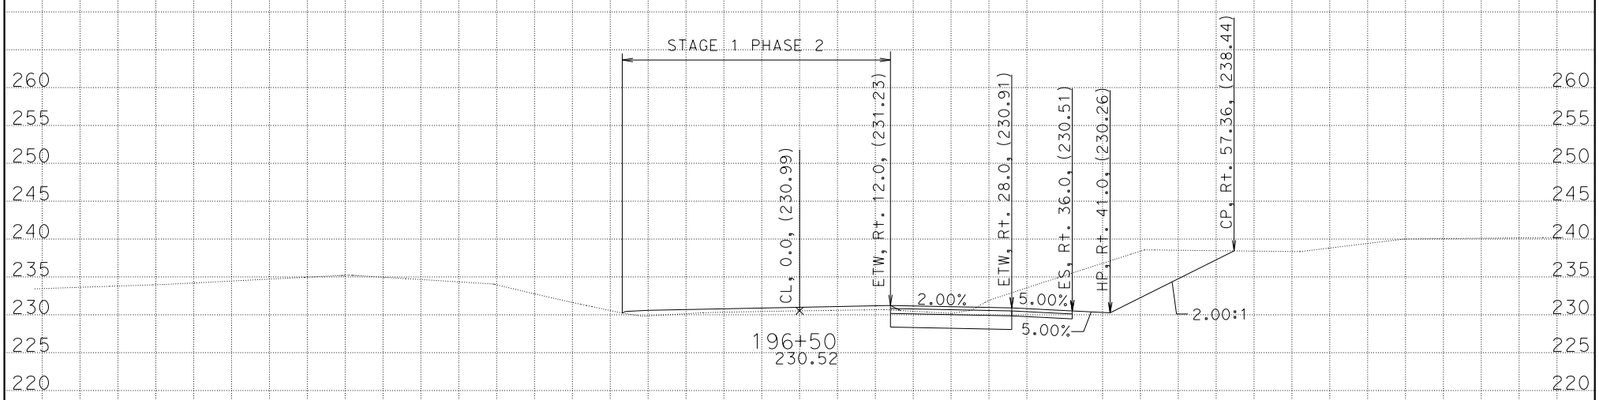


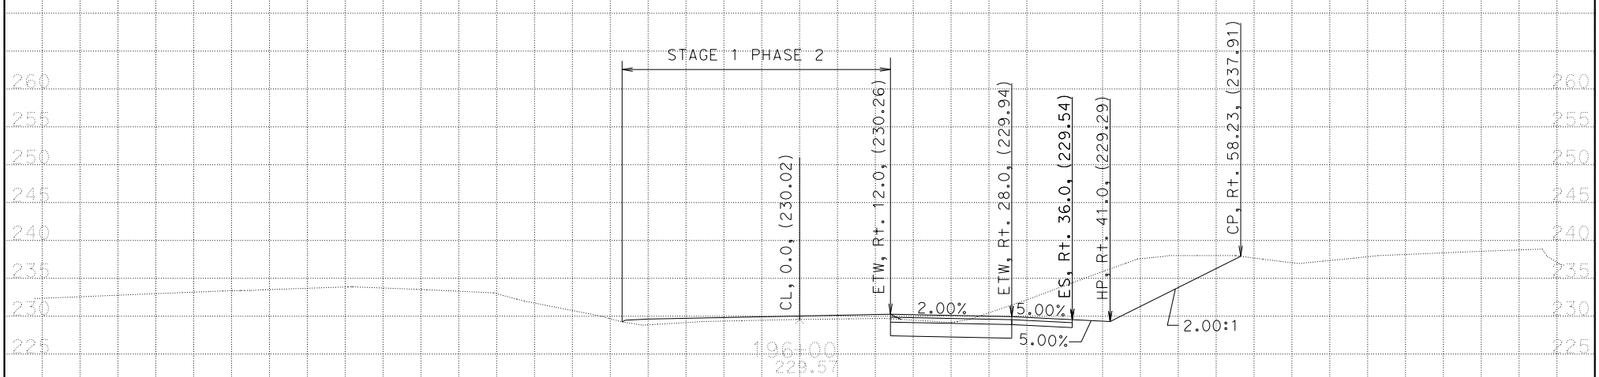


CREATED BY: G. GOMEZ CONTRACT: 05-0C640 SCALE: 1" = 10' Horiz. 1" = 10' Vert.

DATE: 3/17/2014 DIST/CO/RTE/PM: 05/SB/246/12.3-R16.7

**STAGE 1 PHASE 3** PROJECT ID: 0500000021 **All Dimensions are US Survey Feet**

**CL1**

**BIDDER'S CROSS SECTIONS**

SHEET 7 OF 28

KC Project: 0611 File: D:=1\DESIGN\STAGE01\PHASE03\S1P3_DES%317_s1p3_des.ear

# BIDDER'S CROSS SECTIONS

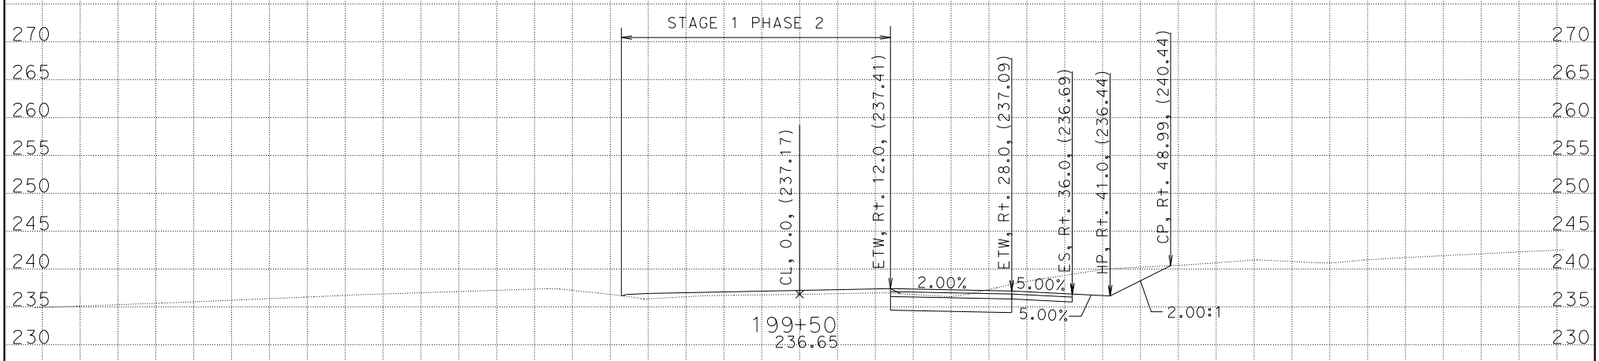


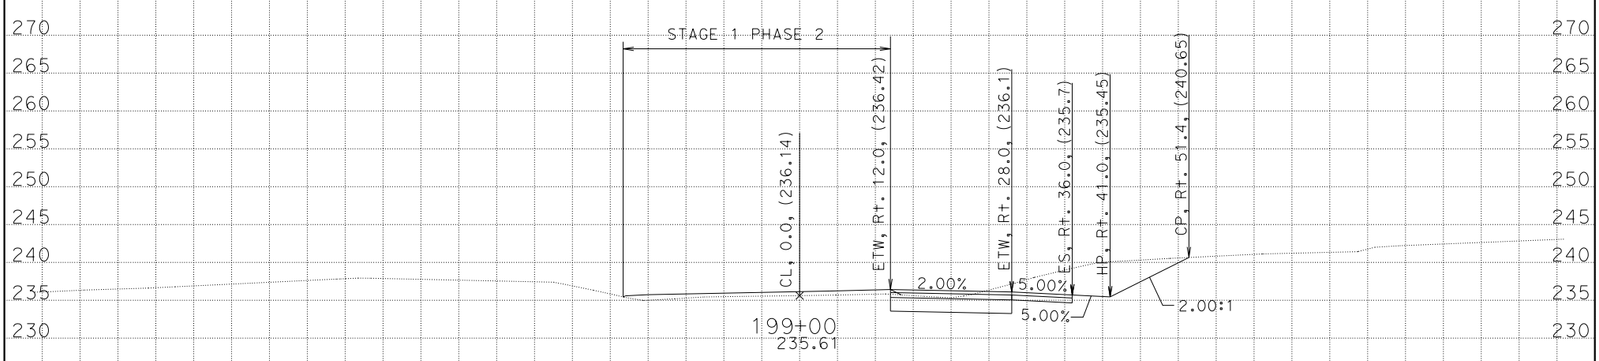


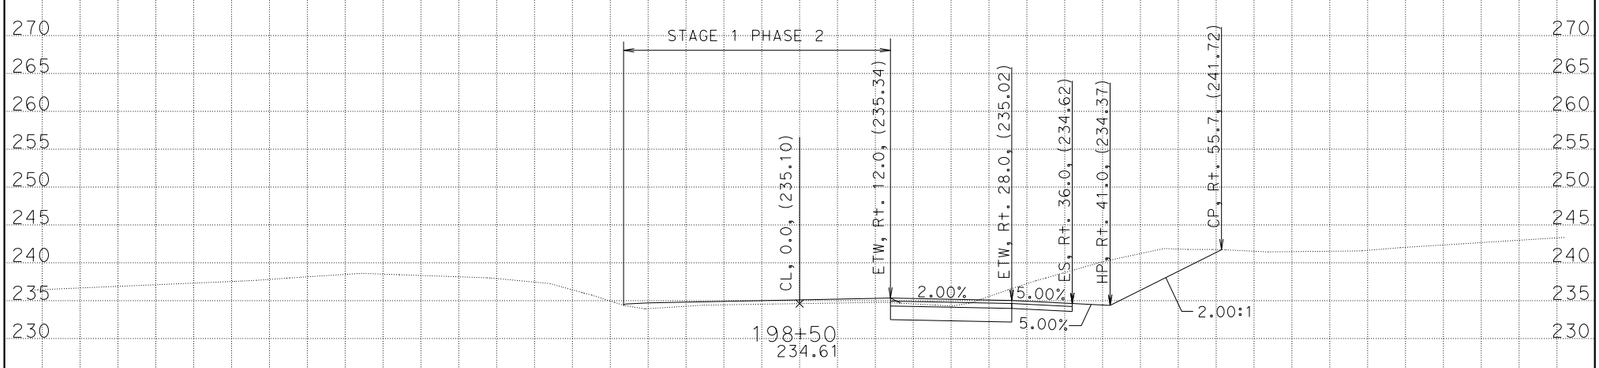


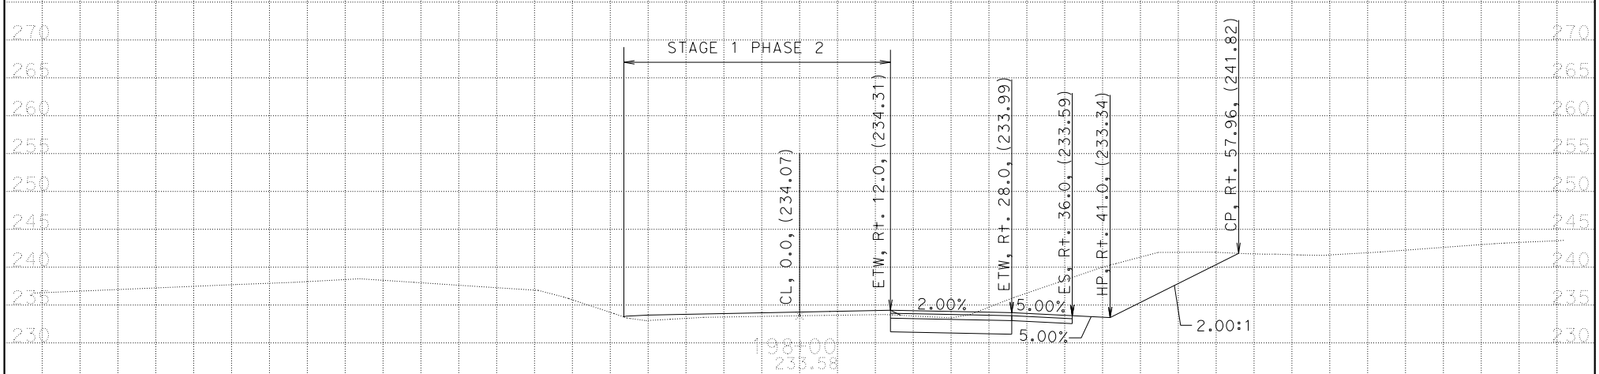


-100 -90 -80 -70 -60 -50 -40 -30 -20 -10 0 10 20 30 40 50 60 70 80 90 100

CREATED BY: G. GOMEZ CONTRACT: 05-0C640 SCALE: 1" = 10' Horiz. 1" = 10' Vert.

DATE: 3/17/2014 DIST/CO/RTE/PM: 05/SB/246/12.3-R16.7

**STAGE 1 PHASE 3** PROJECT ID: 0500000021 **All Dimensions are US Survey Feet**

CL1

BIDDER'S CROSS SECTIONS



KC Project: 0611 File: D:=1\DESIGN\STAGE01\PHASE03\S1P3_DES%317_s1p3_des.ear

# BIDDER'S CROSS SECTIONS

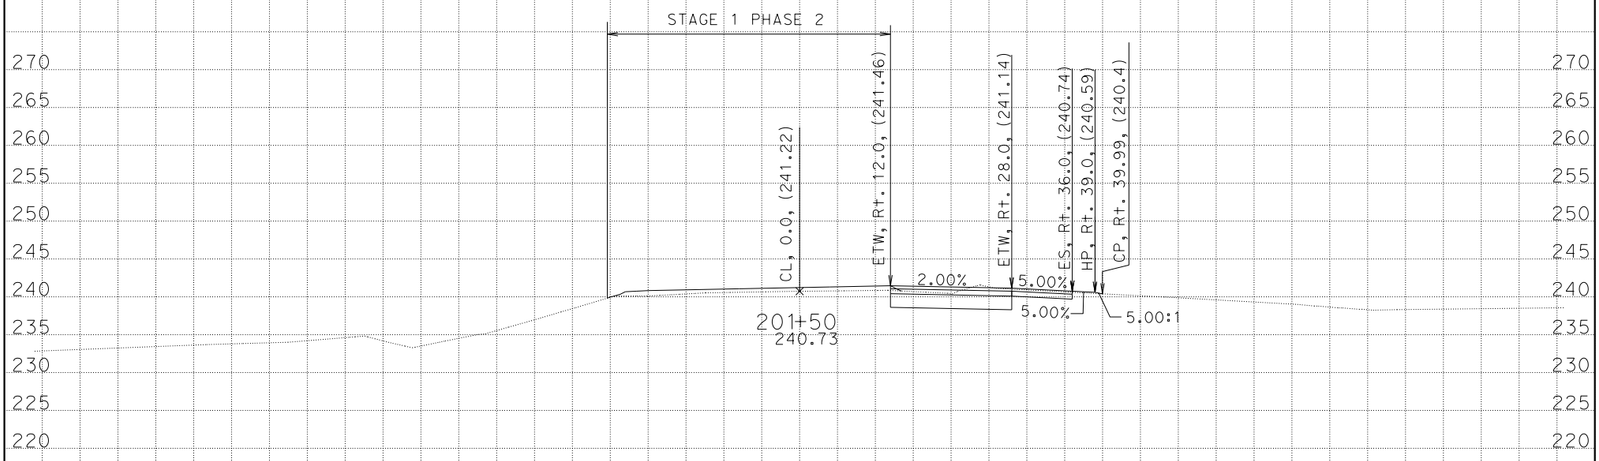


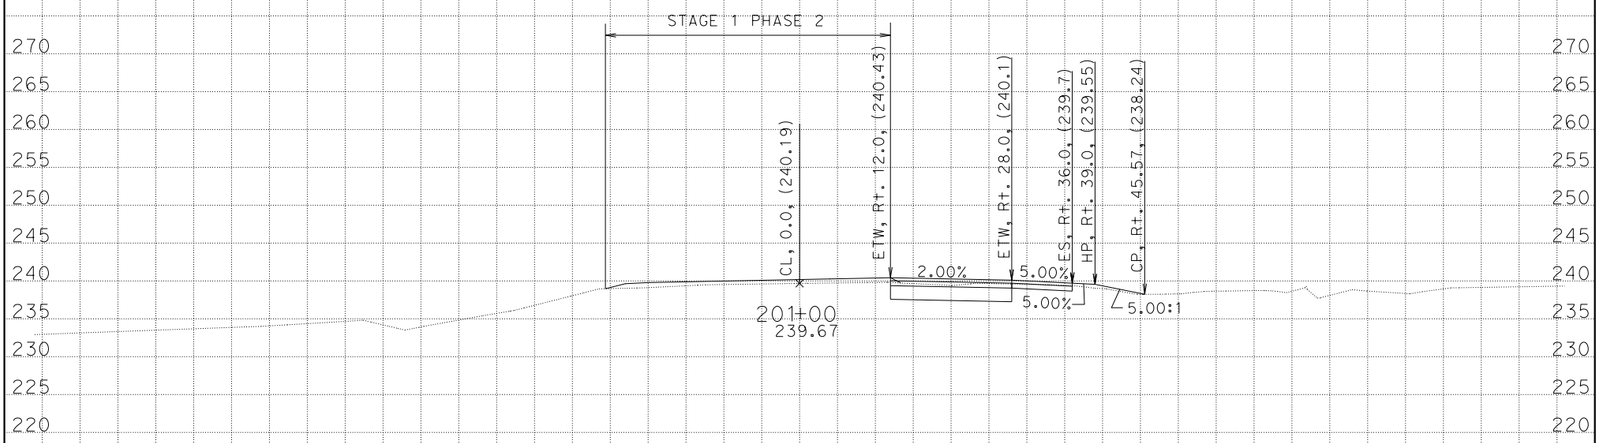


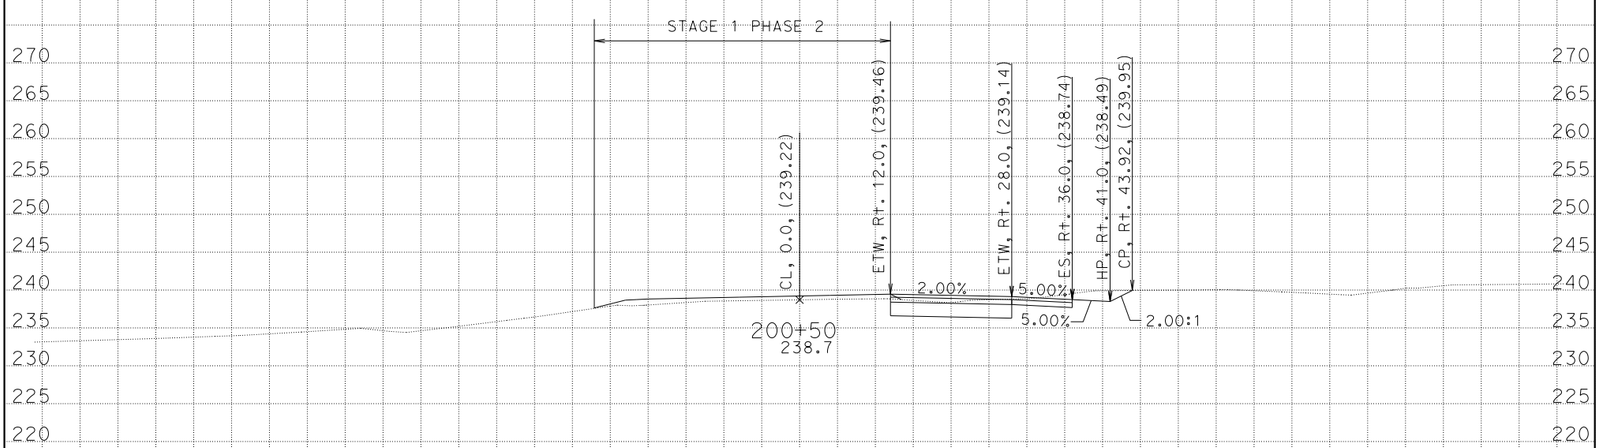


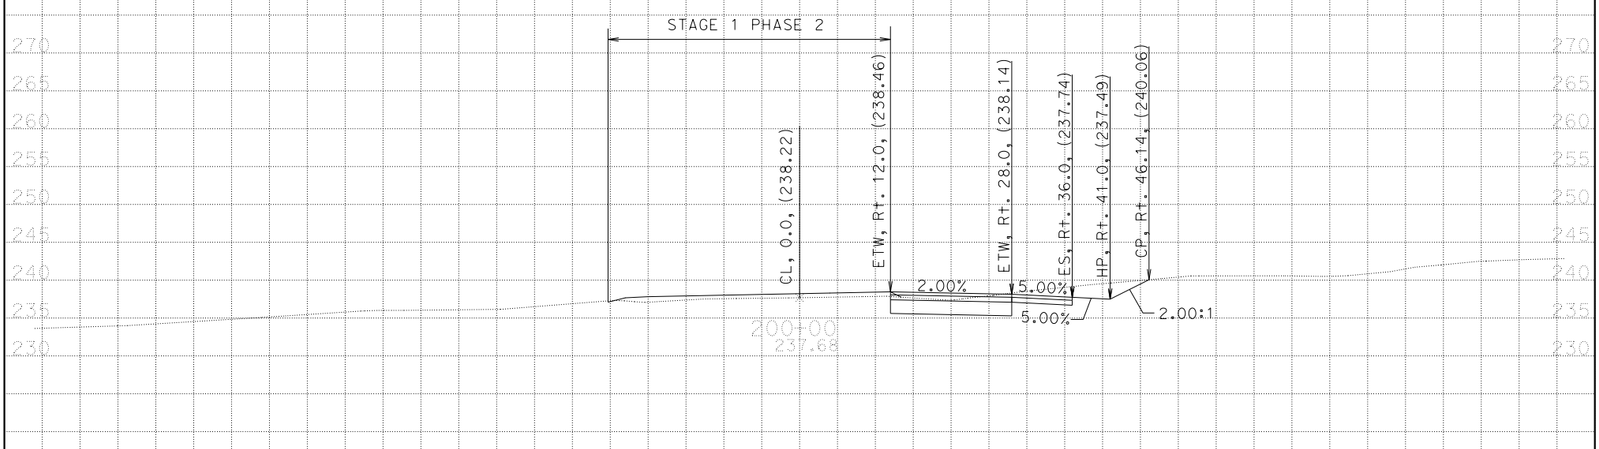


CREATED BY: G. GOMEZ CONTRACT: 05-0C640 SCALE: 1" = 10' Horiz. 1" = 10' Vert. **CL1**

DATE: 3/17/2014 DIST/CO/RTE/PM: 05/SB/246/12.3-R16.7 **BIDDER'S CROSS SECTIONS**

**STAGE 1 PHASE 3** PROJECT ID: 0500000021 **All Dimensions are US Survey Feet** SHEET 9 OF 28

KC Project: 0611 File: D:=1\DESIGN\STAGE01\PHASE03\S1P3_DES9/16317_s1p3_des.ear

# BIDDER'S CROSS SECTIONS

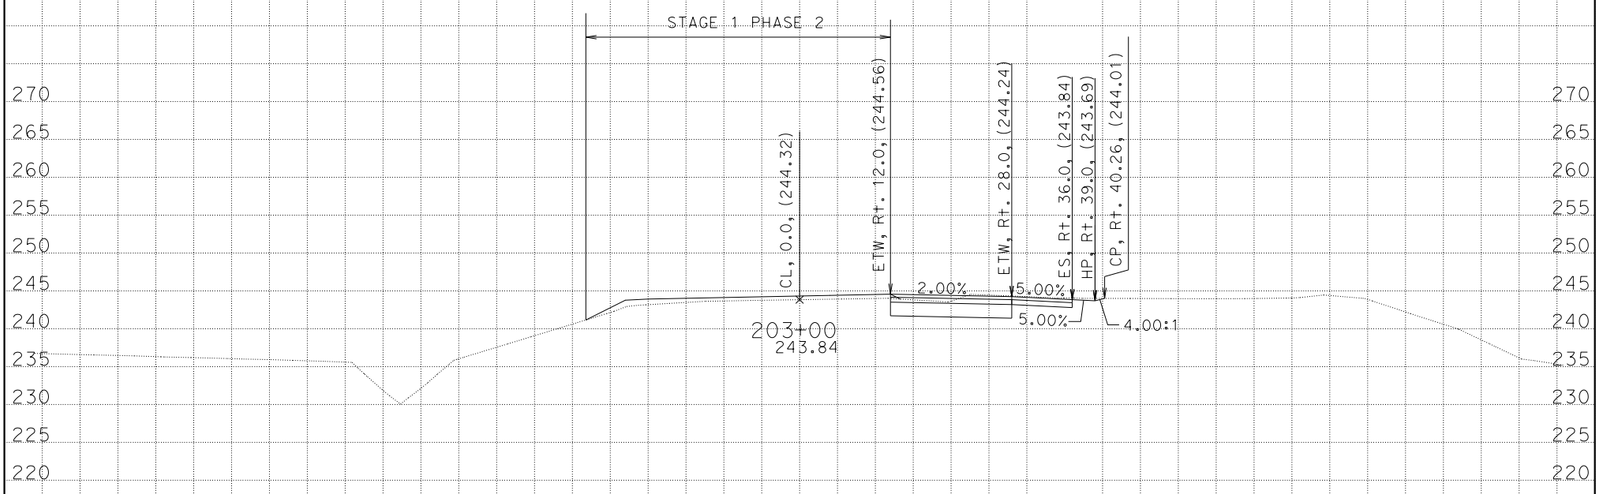


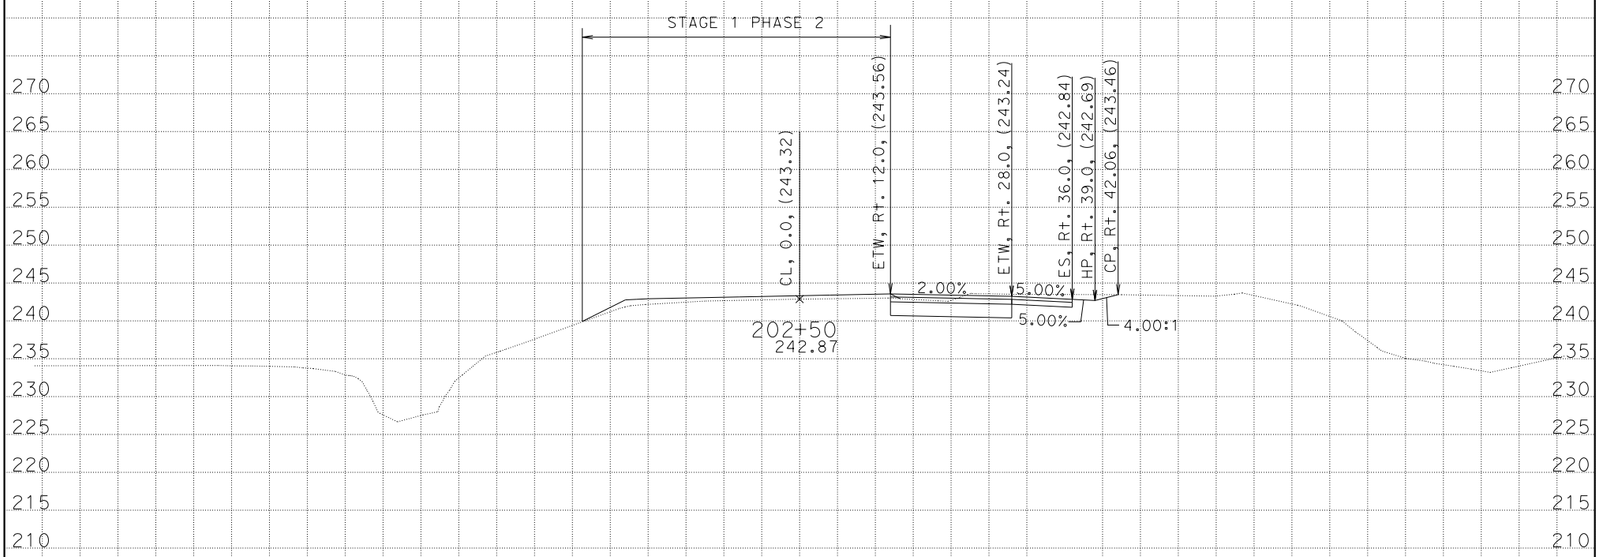

CREATED BY: G. GOMEZ CONTRACT: 05-0C640 SCALE: 1" = 10' Horiz. 1" = 10' Vert. **CL1**

DATE: 3/17/2014 DIST/CO/RTE/PM: 05/SB/246/12.3-R16.7 **BIDDER'S CROSS SECTIONS**

**STAGE 1 PHASE 3** PROJECT ID: 0500000021 **All Dimensions are US Survey Feet** SHEET 10 OF 28

KC Project: 0611 File: D:=1\DESIGN\STAGE01\PHASE03\S1P3_DES%317_s1p3_des.ear

# BIDDER'S CROSS SECTIONS

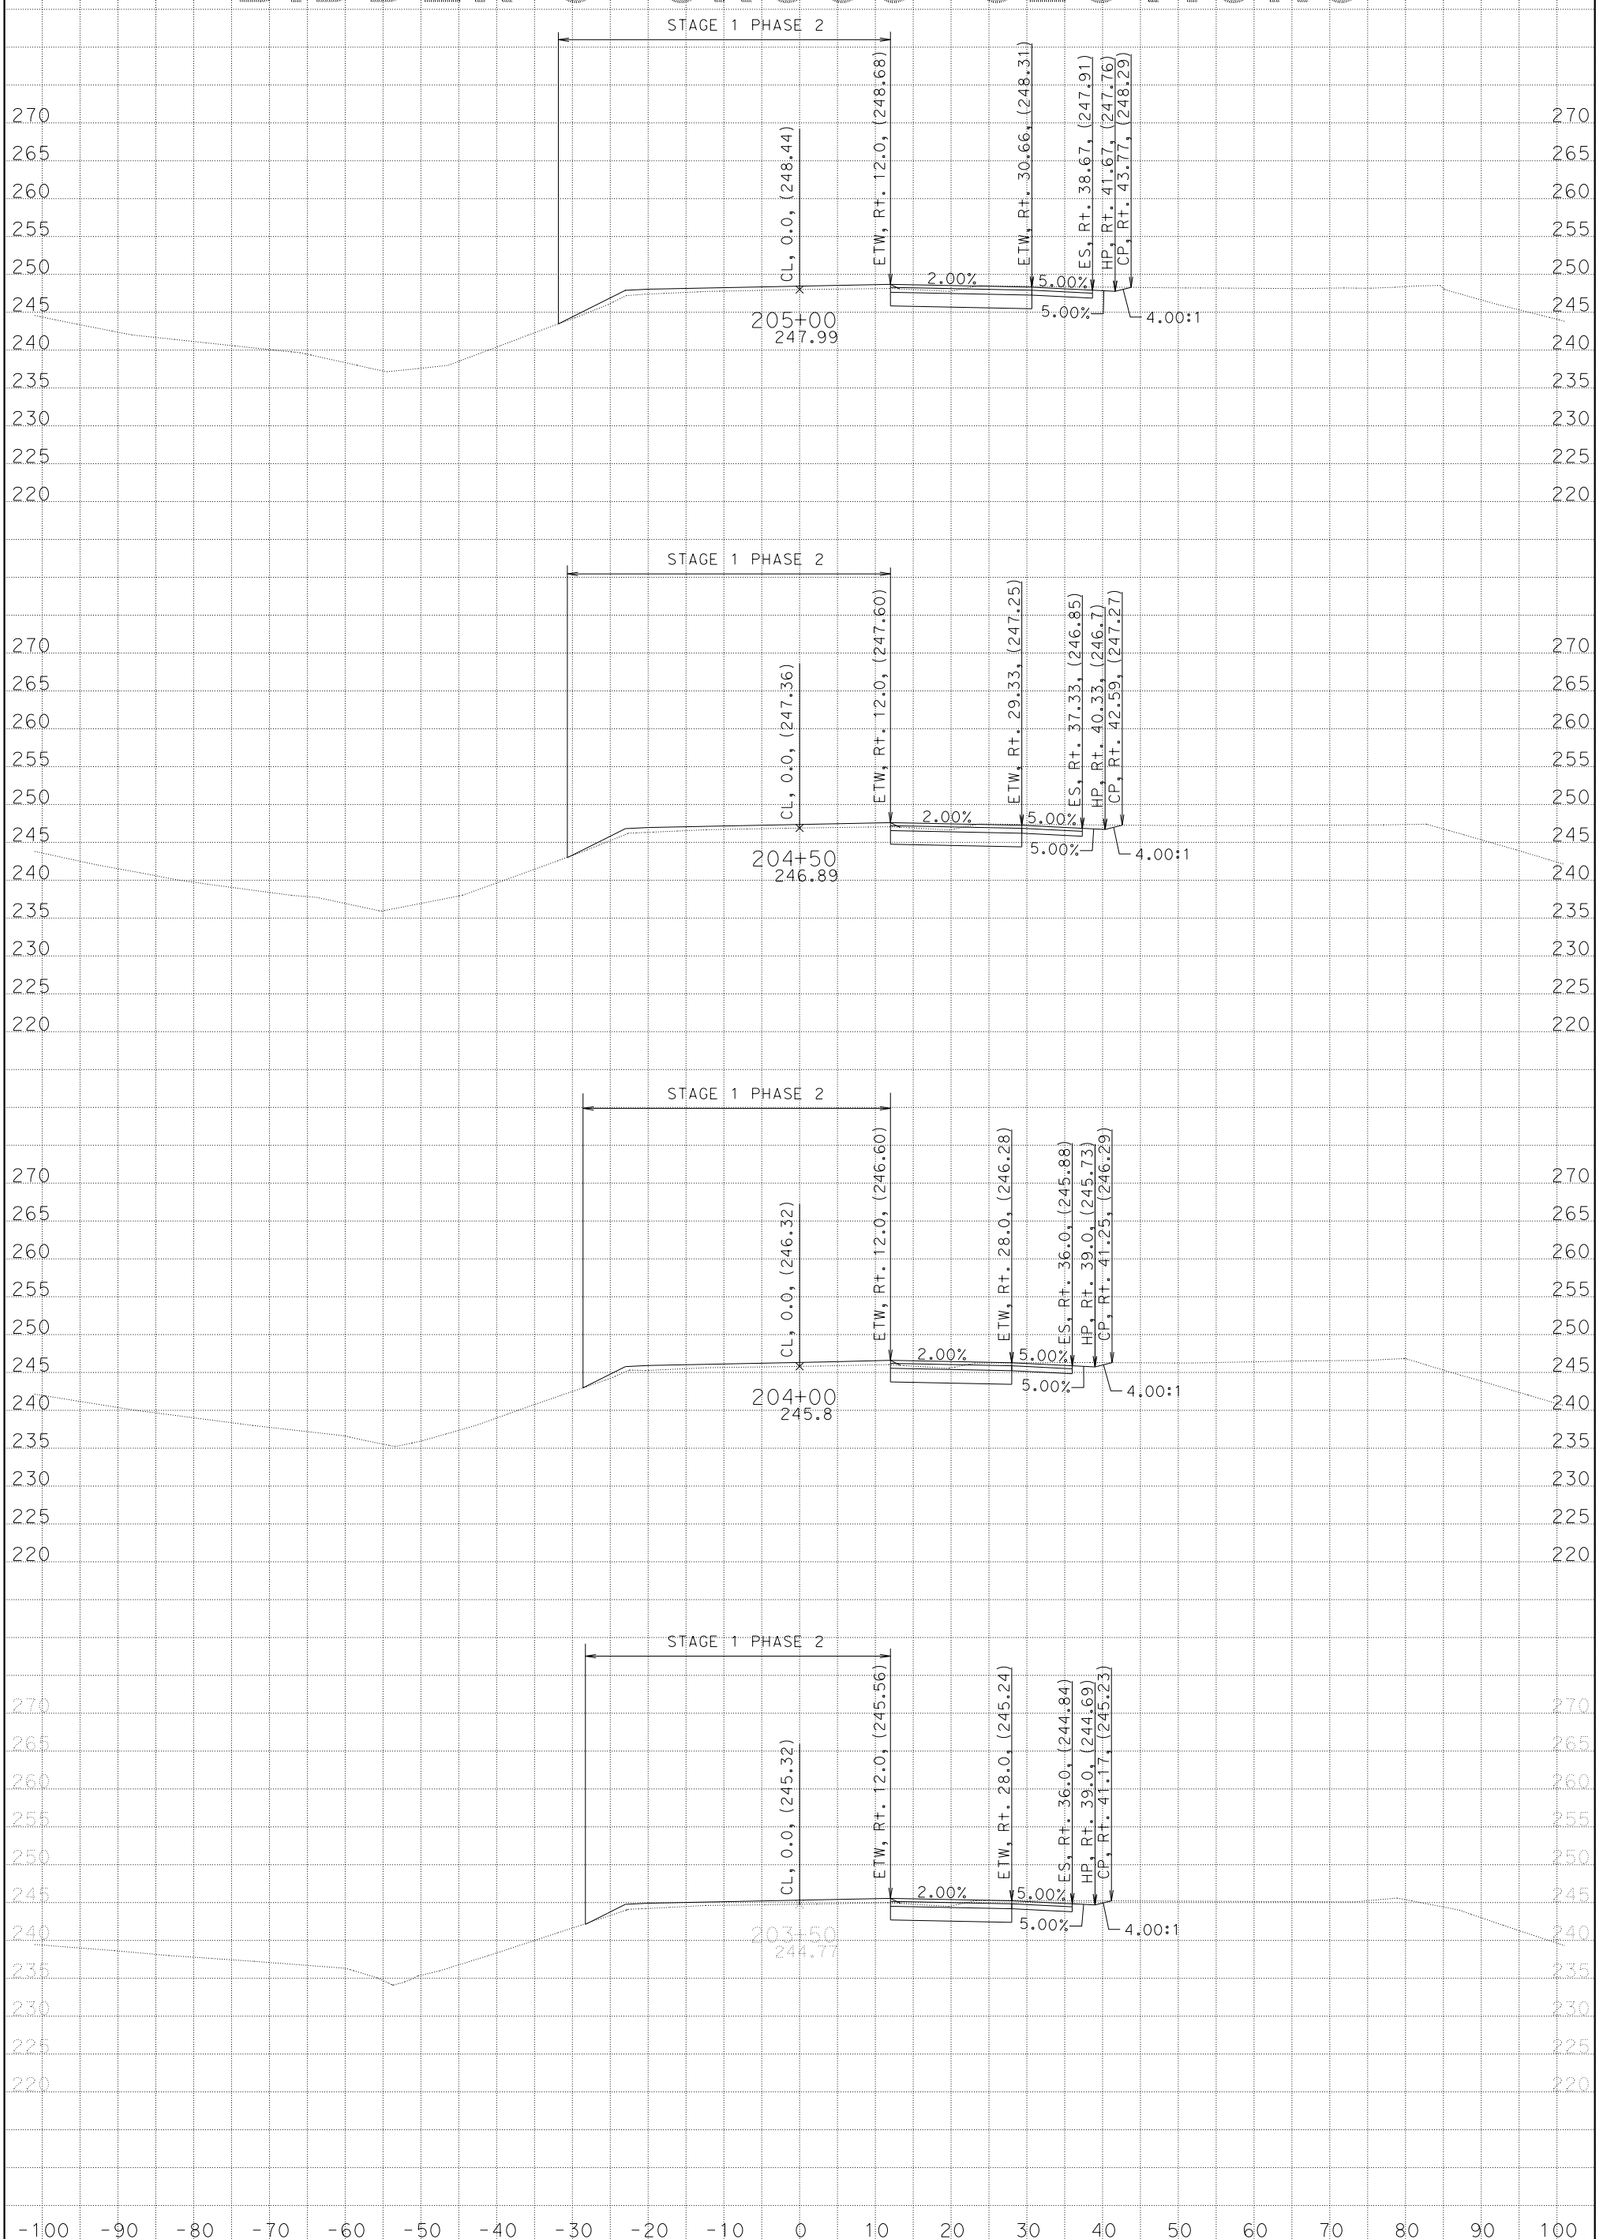


CREATED BY: G. GOMEZ CONTRACT: 05-0C640 SCALE: 1" = 10' Horiz. 1" = 10' Vert.

DATE: 3/17/2014 DIST/CO/RTE/PM: 05/SB/246/12.3-R16.7

**STAGE 1 PHASE 3** PROJECT ID: 0500000021 **All Dimensions are US Survey Feet**

**CL1**

**BIDDER'S CROSS SECTIONS**

SHEET 11 OF 28

KC Project: 0611 File: D:=1\DESIGN\STAGE01\PHASE03\S1P3_DES%317_s1p3_des.ear

# BIDDER'S CROSS SECTIONS

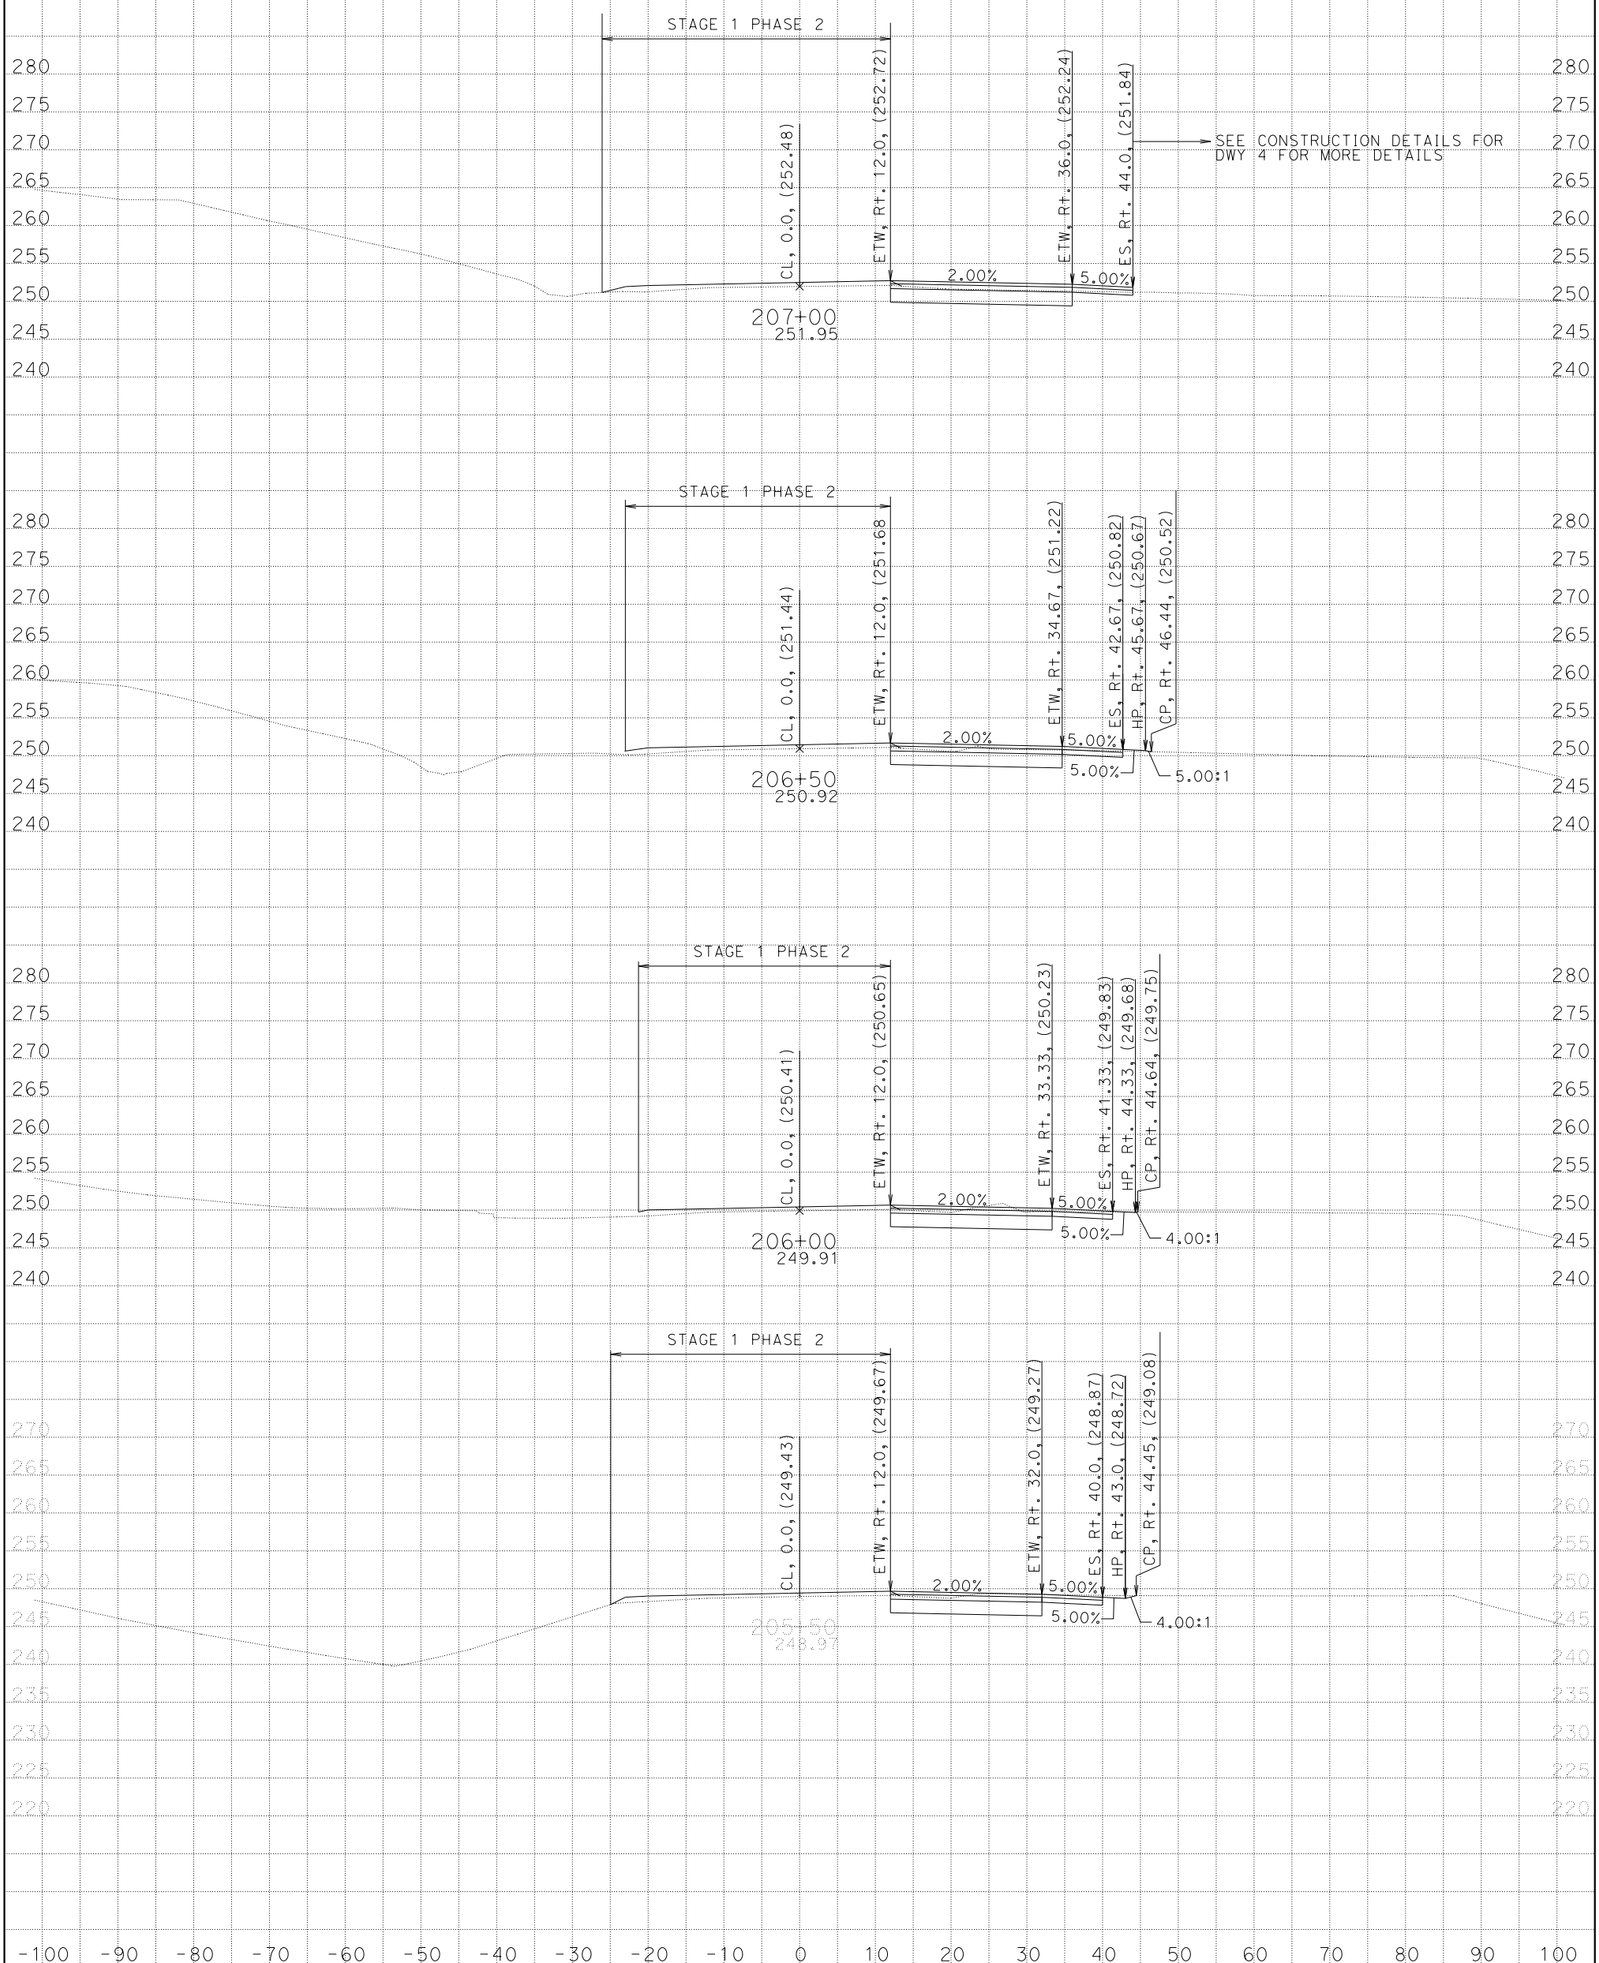


CREATED BY: G. GOMEZ CONTRACT: 05-0C640 SCALE: 1" = 10' Horiz. 1" = 10' Vert.

DATE: 3/17/2014 DIST/CO/RTE/PM: 05/SB/246/12.3-R16.7

**STAGE 1 PHASE 3** PROJECT ID: 0500000021 **All Dimensions are US Survey Feet**

**CL1**

**BIDDER'S CROSS SECTIONS**

SHEET 12 OF 28

KC Project: 0611 File: D:=1\DESIGN\STAGE01\PHASE03\S1P3_DES%317_s1p3_des.ear

# BIDDER'S CROSS SECTIONS

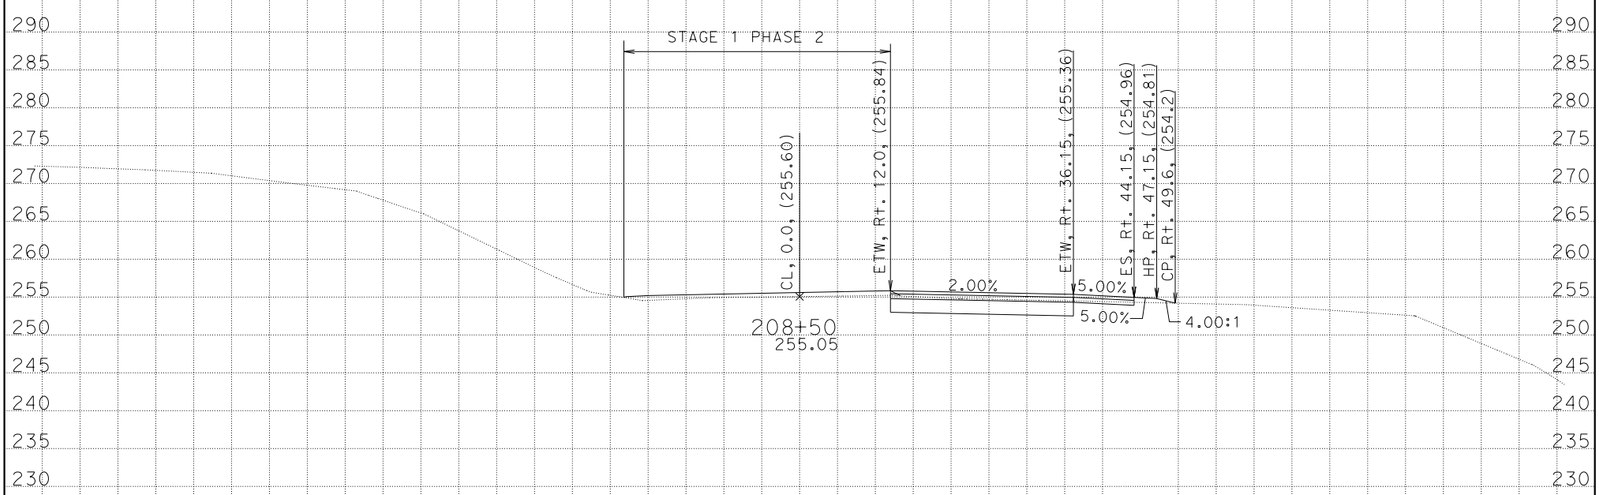


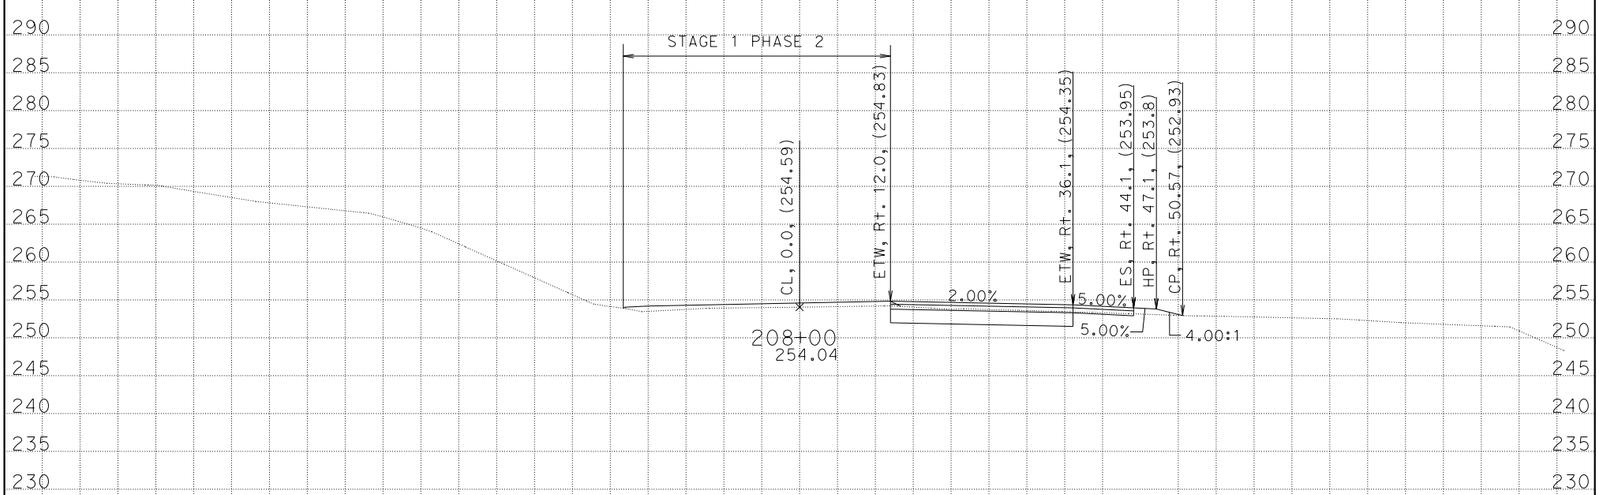


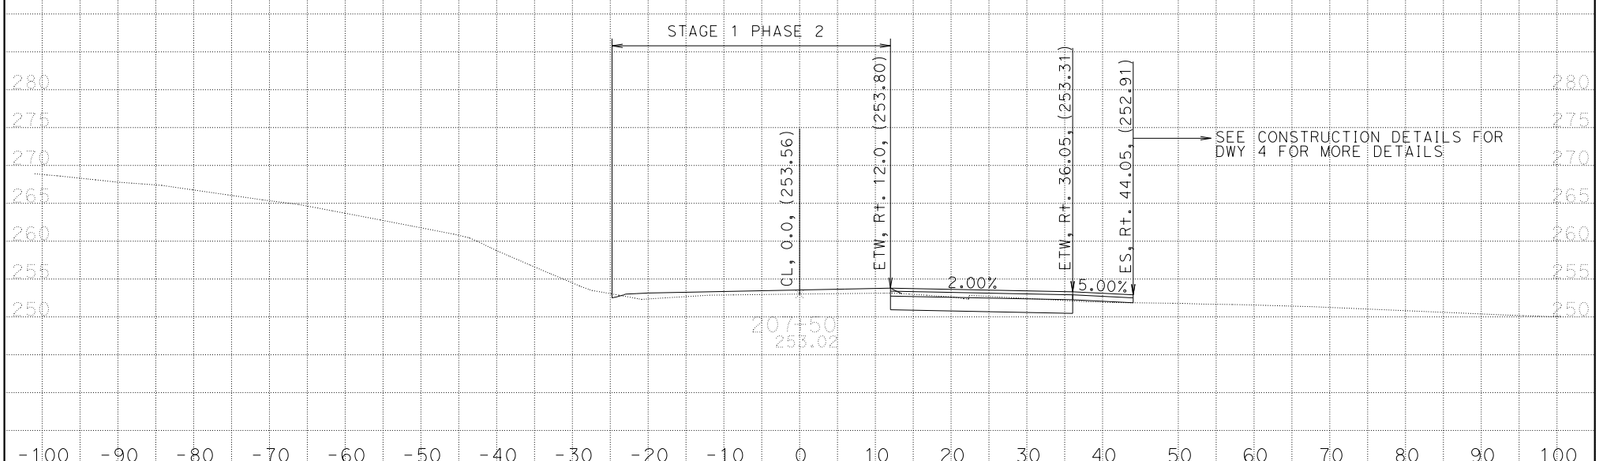


CREATED BY: G. GOMEZ CONTRACT: 05-0C640 SCALE: 1" = 10' Horiz. 1" = 10' Vert.

DATE: 3/17/2014 DIST/CO/RTE/PM: 05/SB/246/12.3-R16.7

**STAGE 1 PHASE 3** PROJECT ID: 0500000021 **All Dimensions are US Survey Feet**

**CL1**

**BIDDER'S CROSS SECTIONS**

SHEET 13 OF 28

KC Project: 0611 File: D:=1\DESIGN\STAGE01\PHASE03\S1P3_DES%317_s1p3_des.ear

# BIDDER'S CROSS SECTIONS

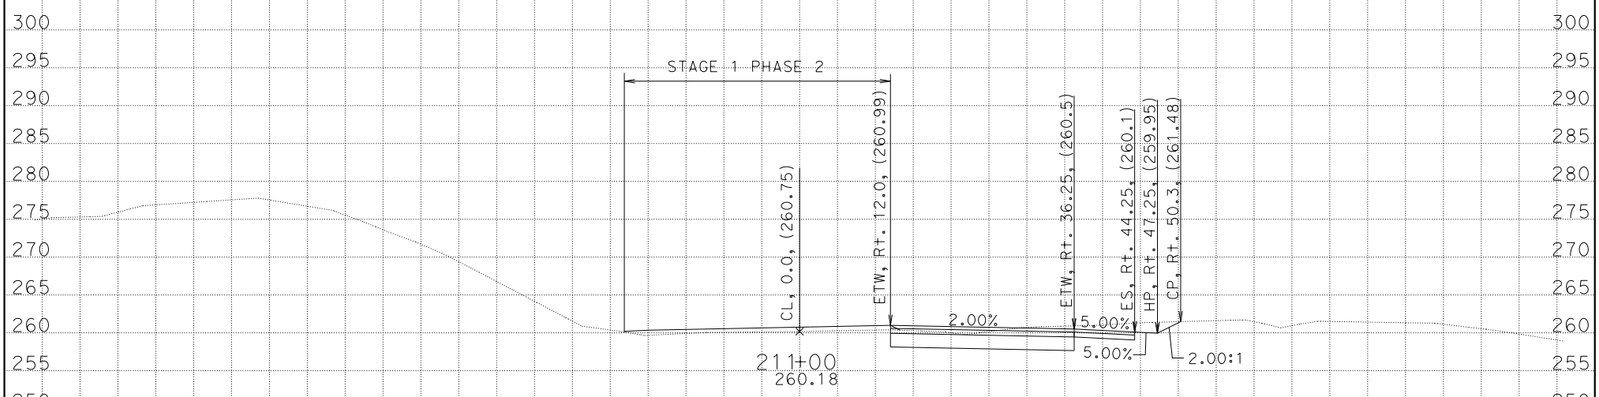


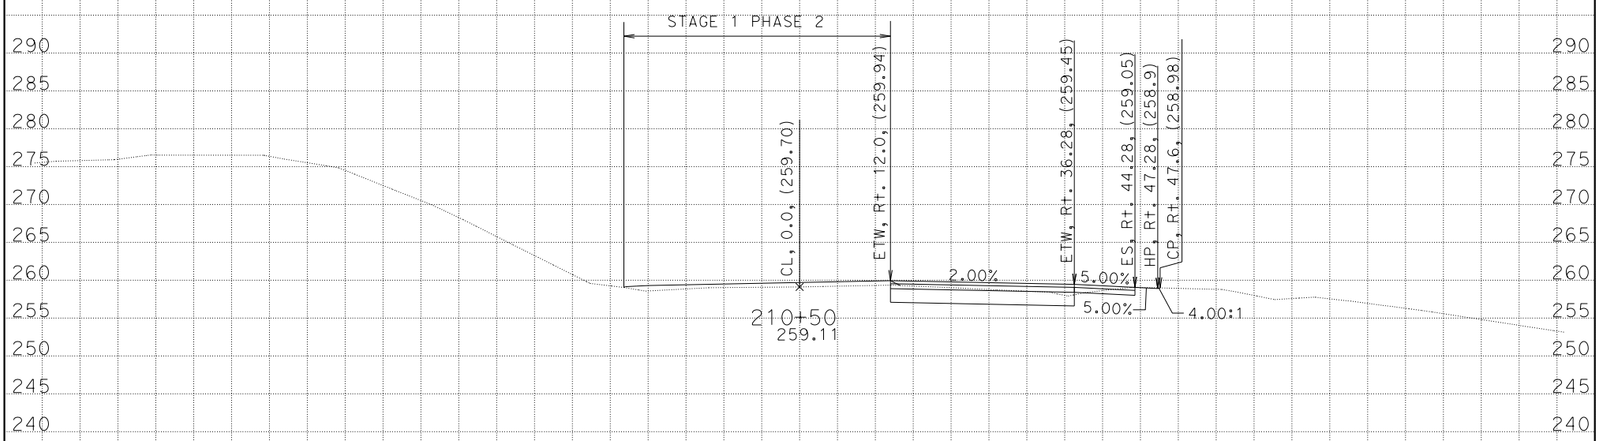


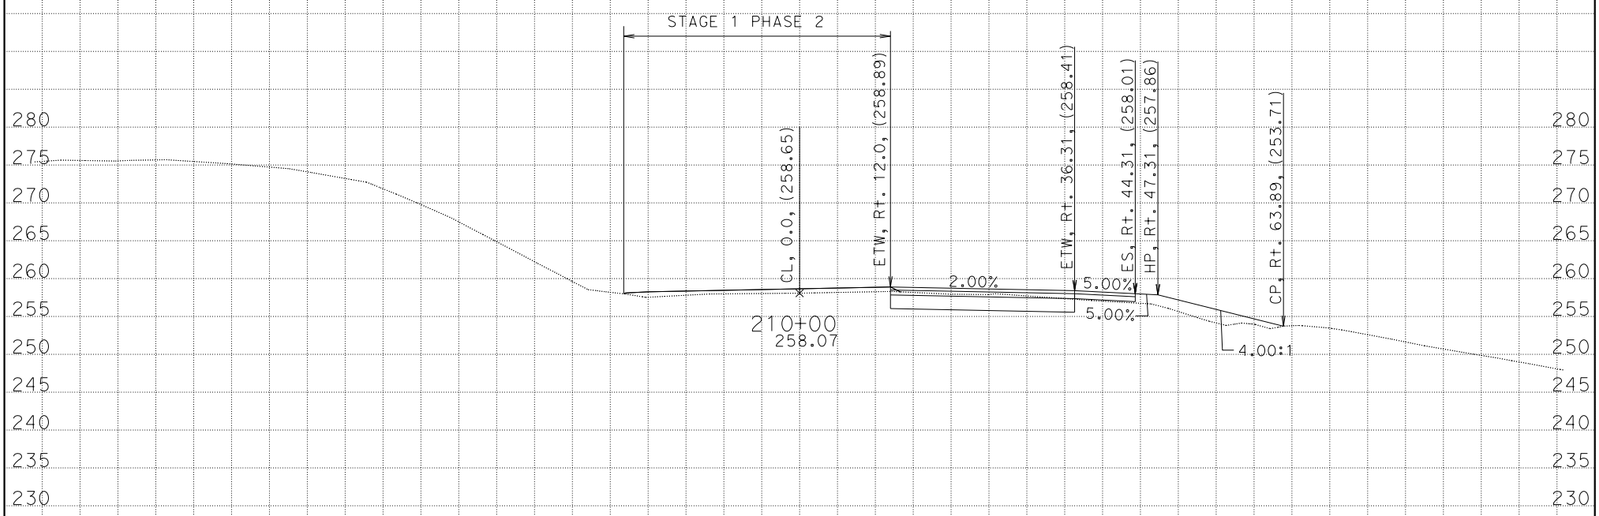

CREATED BY: G. GOMEZ CONTRACT: 05-0C640 SCALE: 1" = 10' Horiz. 1" = 10' Vert.

DATE: 3/17/2014 DIST/CO/RTE/PM: 05/SB/246/12.3-R16.7

**STAGE 1 PHASE 3** PROJECT ID: 0500000021 **All Dimensions are US Survey Feet**

**CL1**

**BIDDER'S CROSS SECTIONS**

SHEET 14 OF 28

KC Project: 0611 File: D:=1\DESIGN\STAGE01\PHASE03\S1P3_DES%317_s1p3_des.ear

# BIDDER'S CROSS SECTIONS

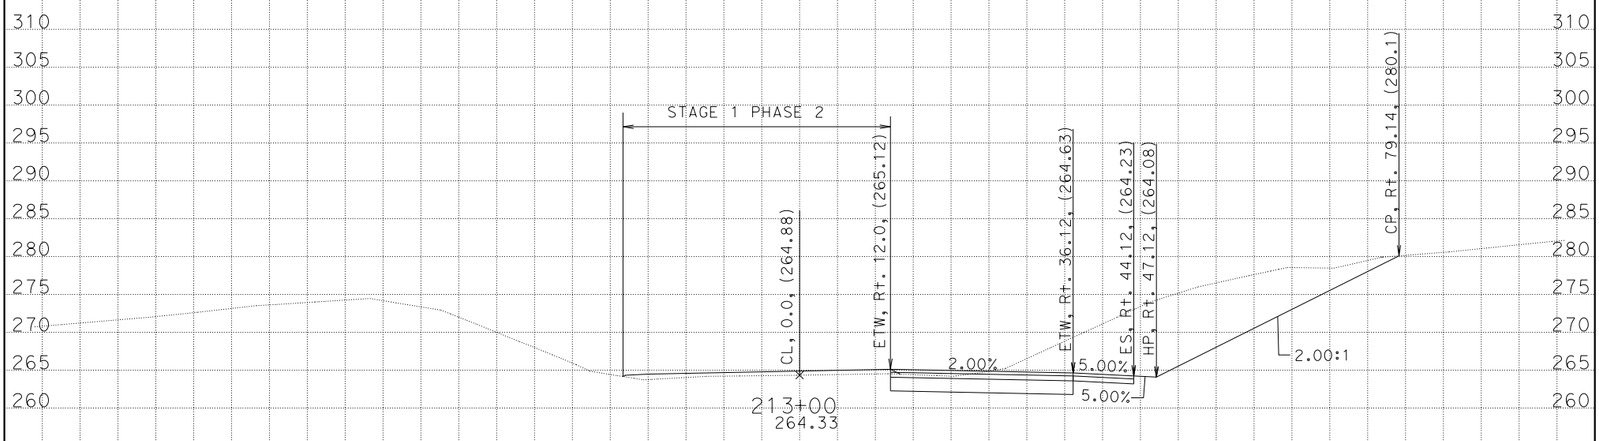


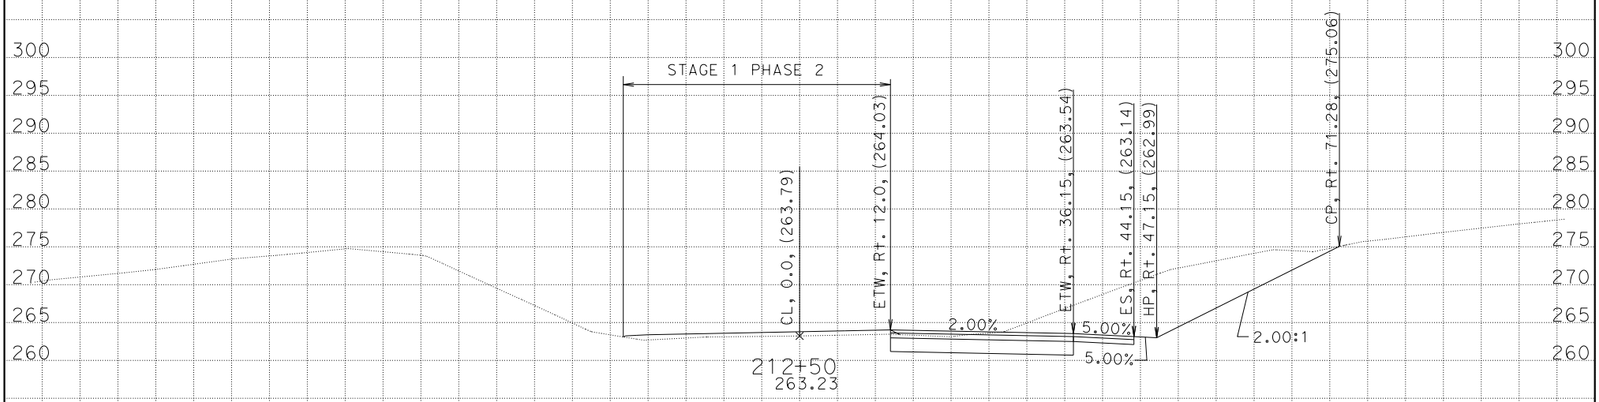


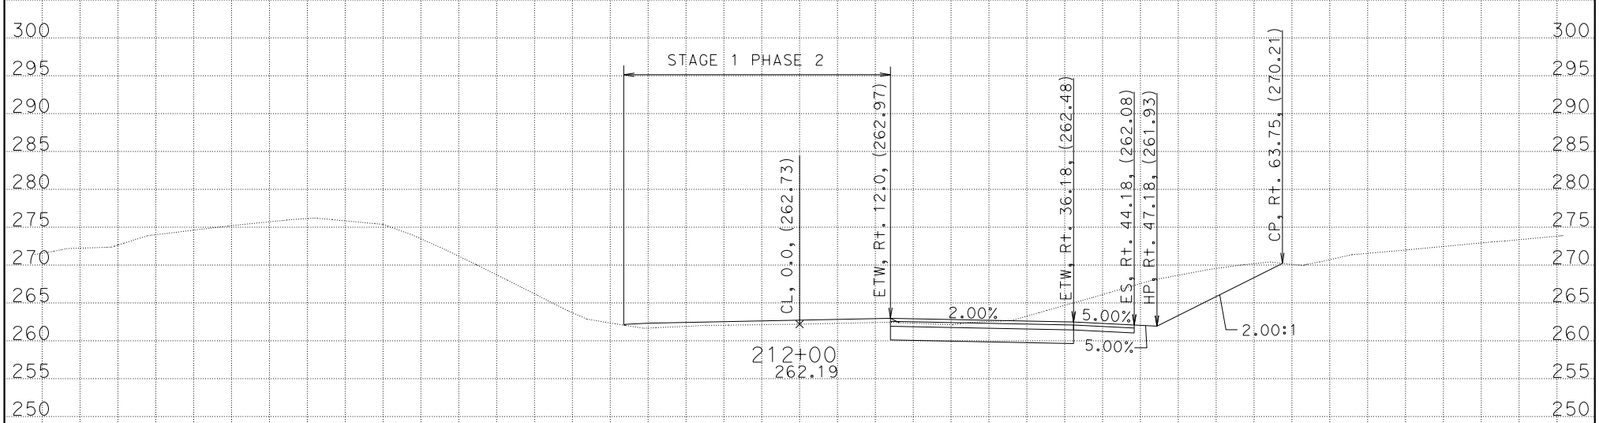


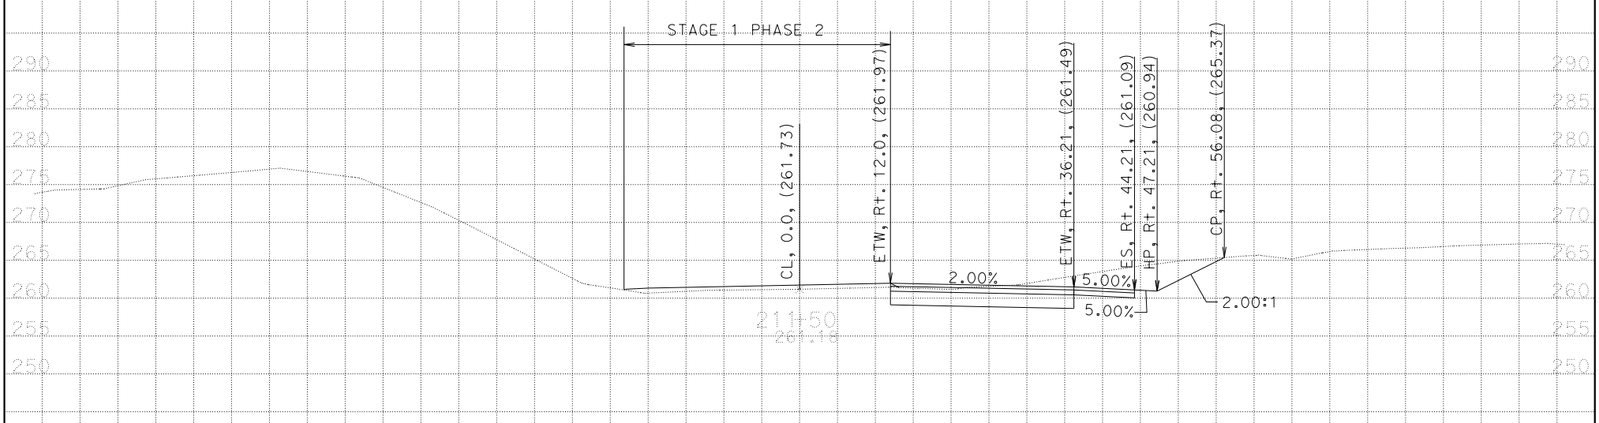


CREATED BY: G. GOMEZ CONTRACT: 05-0C640 SCALE: 1" = 10' Horiz. 1" = 10' Vert.

DATE: 3/17/2014 DIST/CO/RTE/PM: 05/SB/246/12.3-R16.7

**STAGE 1 PHASE 3** PROJECT ID: 0500000021 **All Dimensions are US Survey Feet**

**CL1**

**BIDDER'S CROSS SECTIONS**

SHEET 15 OF 28

KC Project: 0611 File: D:=1\DESIGN\STAGE01\PHASE03\S1P3_DES%317_s1p3_des.ear

# BIDDER'S CROSS SECTIONS

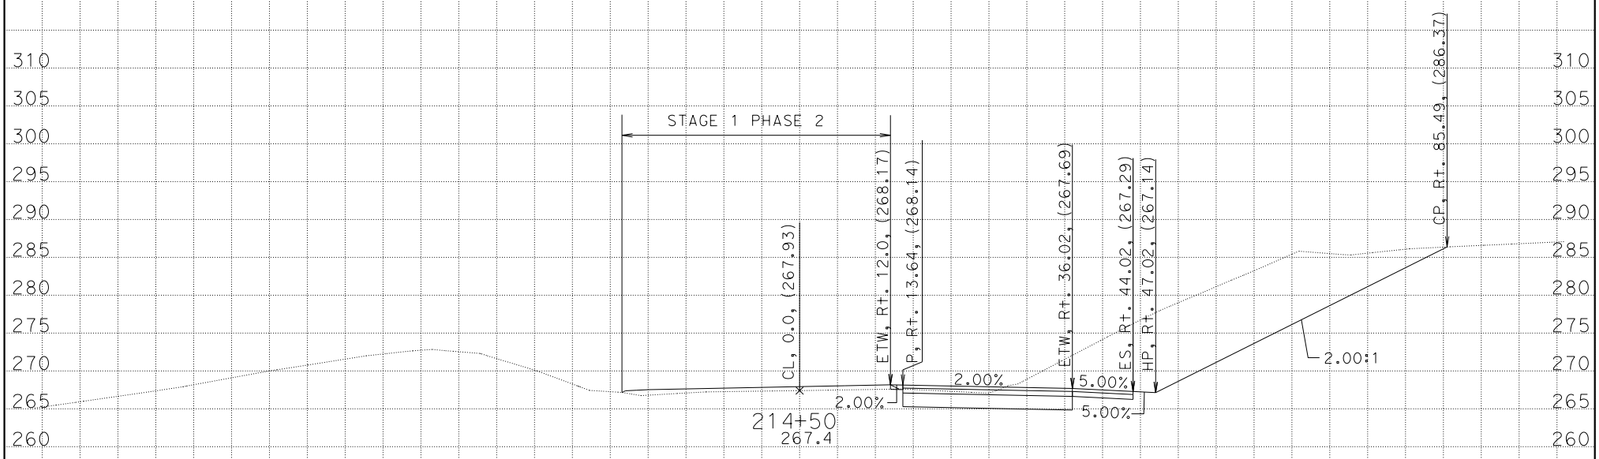

CREATED BY: G. GOMEZ CONTRACT: 05-0C640 SCALE: 1" = 10' Horiz. 1" = 10' Vert.

DATE: 3/17/2014 DIST/CO/RTE/PM: 05/SB/246/12.3-R16.7

**STAGE 1 PHASE 3** PROJECT ID: 0500000021 **All Dimensions are US Survey Feet**

**CL1**

**BIDDER'S CROSS SECTIONS**

SHEET 16 OF 28

KC Project: 0611 File: D:=1\DESIGN\STAGE01\PHASE03\S1P3_DES$^{9}/_{16}$317_s1p3_des.ear

# BIDDER'S CROSS SECTIONS

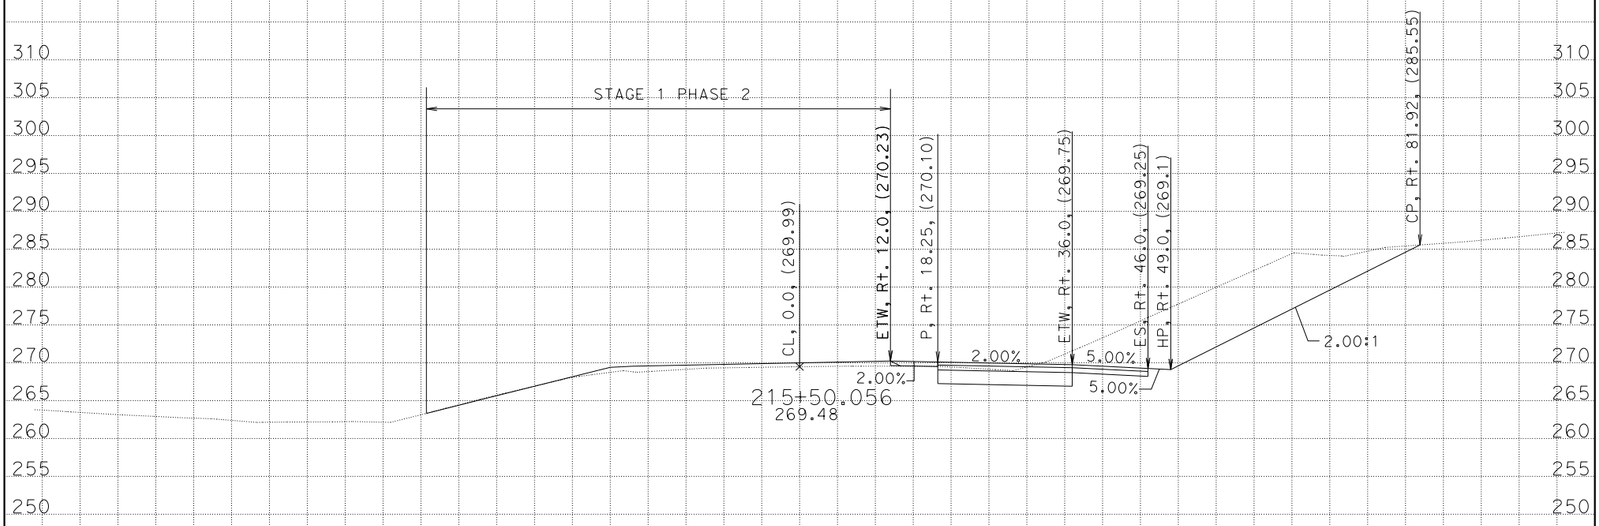


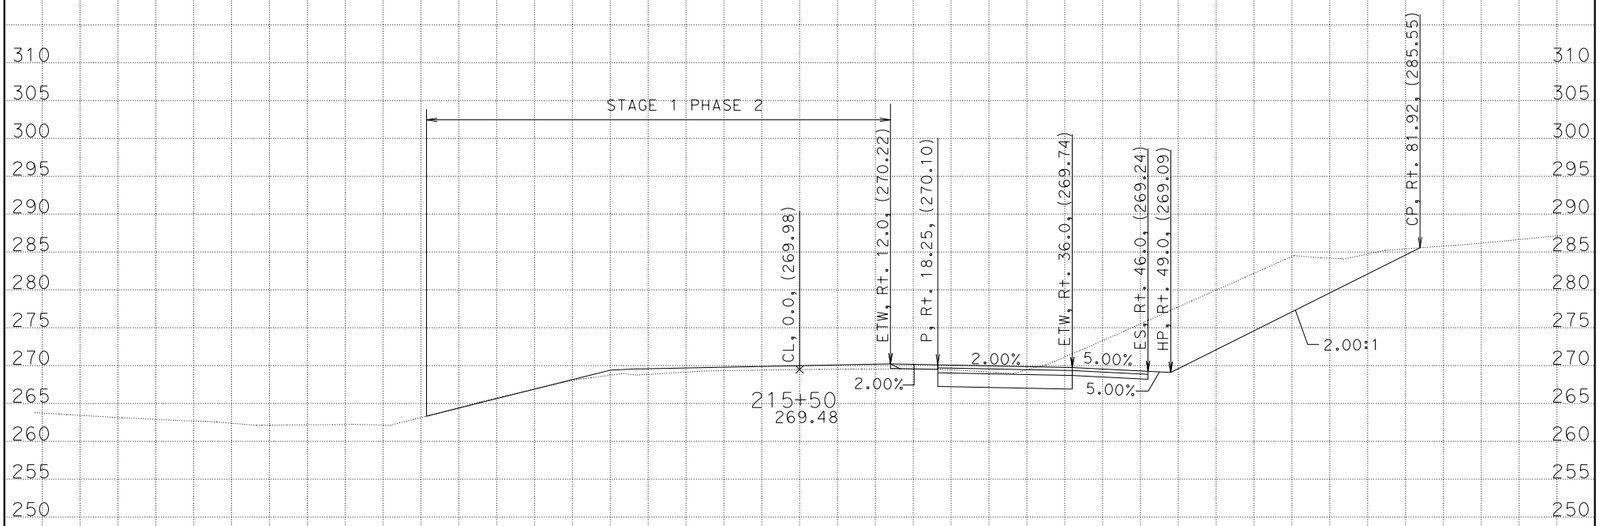


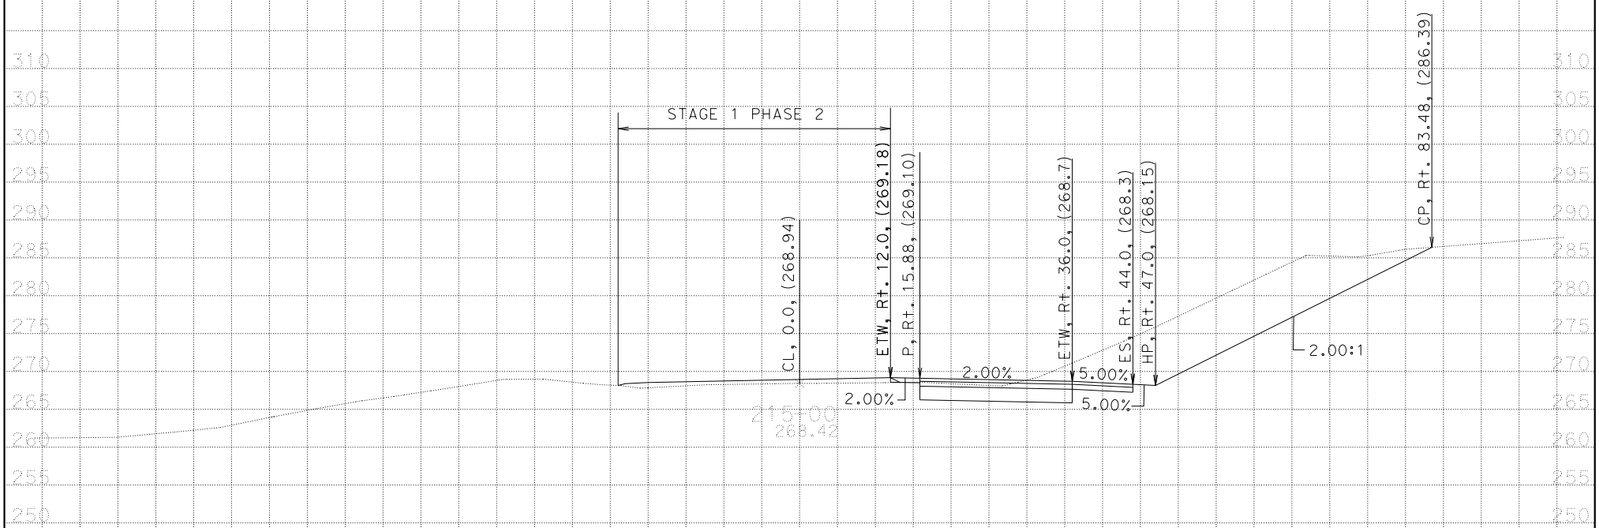


CREATED BY: G. GOMEZ CONTRACT: 05-0C640 SCALE: 1" = 10' Horiz. 1" = 10' Vert.

DATE: 3/17/2014 DIST/CO/RTE/PM: 05/SB/246/12.3-R16.7

**STAGE 1 PHASE 3** PROJECT ID: 0500000021 **All Dimensions are US Survey Feet**

**CL1**

**BIDDER'S CROSS SECTIONS**

SHEET 17 OF 28

KC Project: 0611 File: D:=1\DESIGN\STAGE01\PHASE03\S1P3_DES%317_s1p3_des.ear

# BIDDER'S CROSS SECTIONS

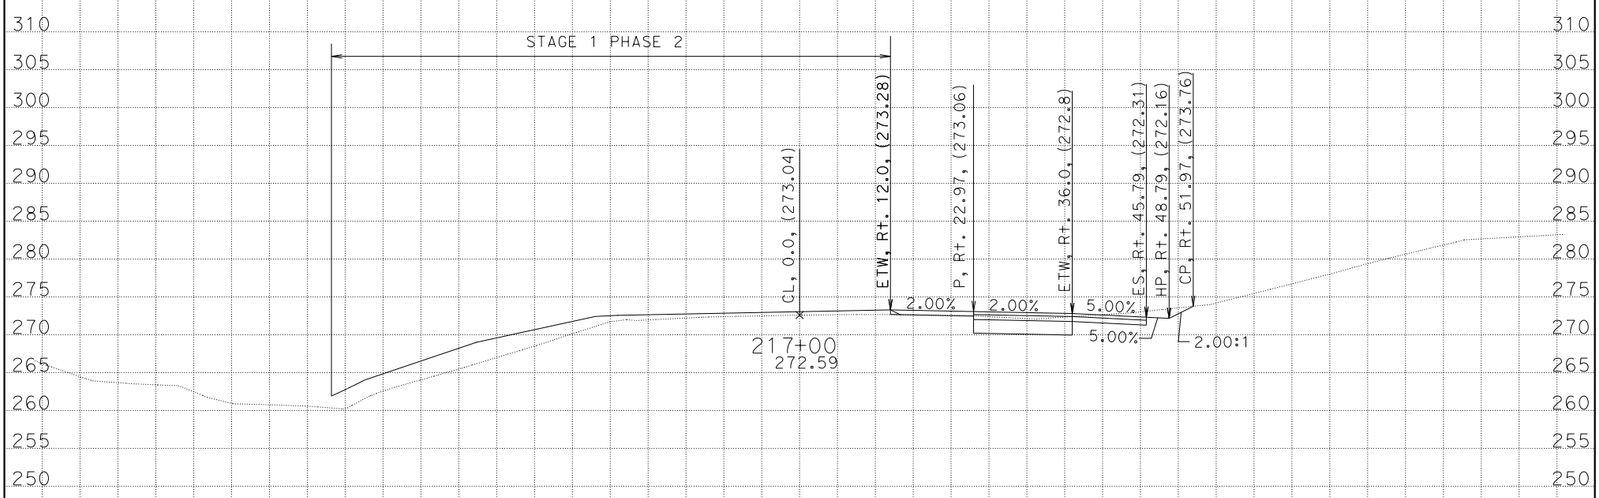


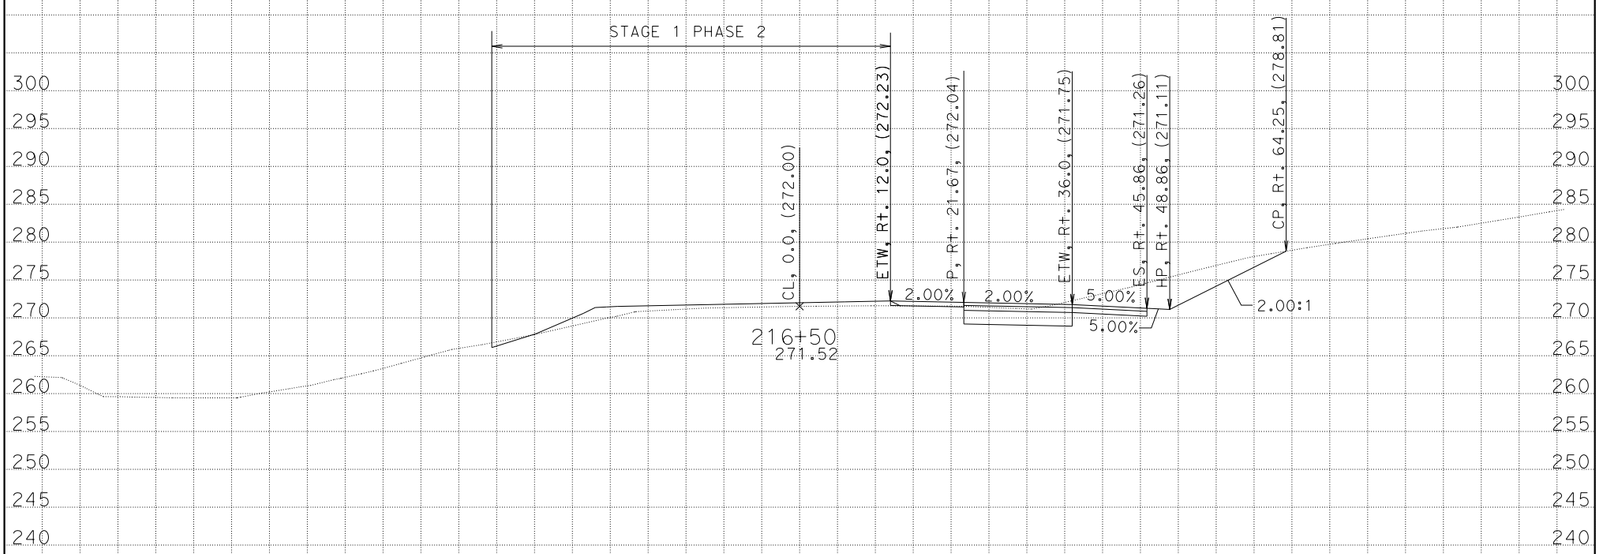


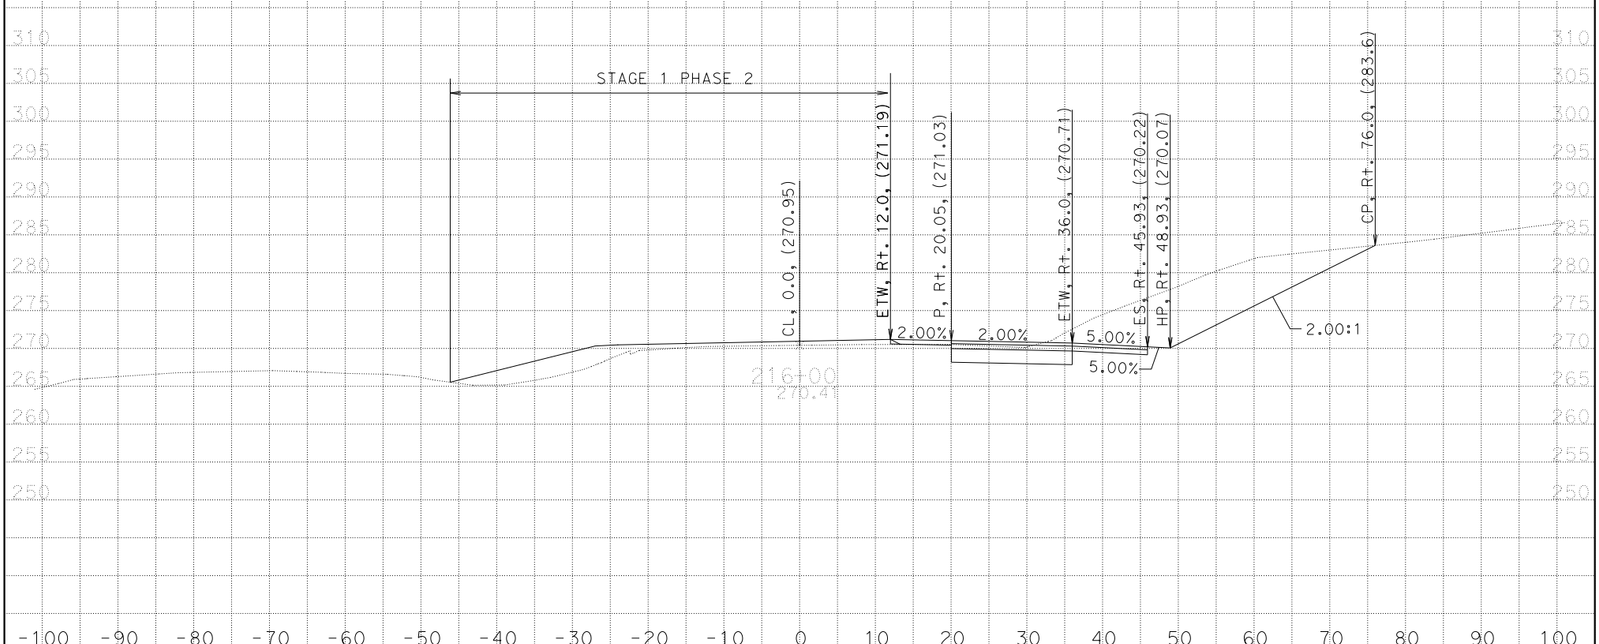


CREATED BY: G. GOMEZ CONTRACT: 05-0C640 SCALE: 1" = 10' Horiz. 1" = 10' Vert. **CL1**

DATE: 3/17/2014 DIST/CO/RTE/PM: 05/SB/246/12.3-R16.7 **BIDDER'S CROSS SECTIONS**

**STAGE 1 PHASE 3** PROJECT ID: 0500000021 **All Dimensions are US Survey Feet** SHEET 18 OF 28

KC Project: 0611 File: D:=1\DESIGN\STAGE01\PHASE03\S1P3_DES%317_s1p3_des.ear

# BIDDER'S CROSS SECTIONS

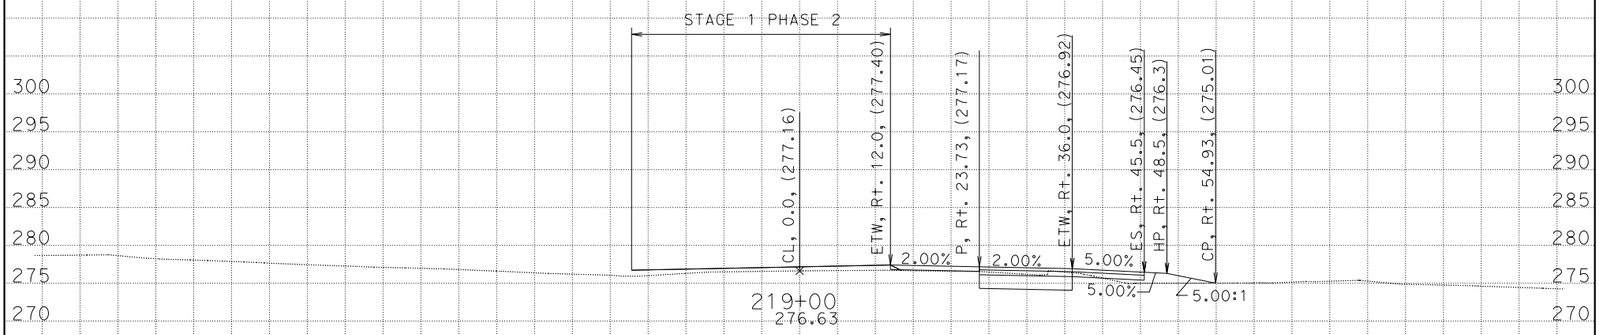


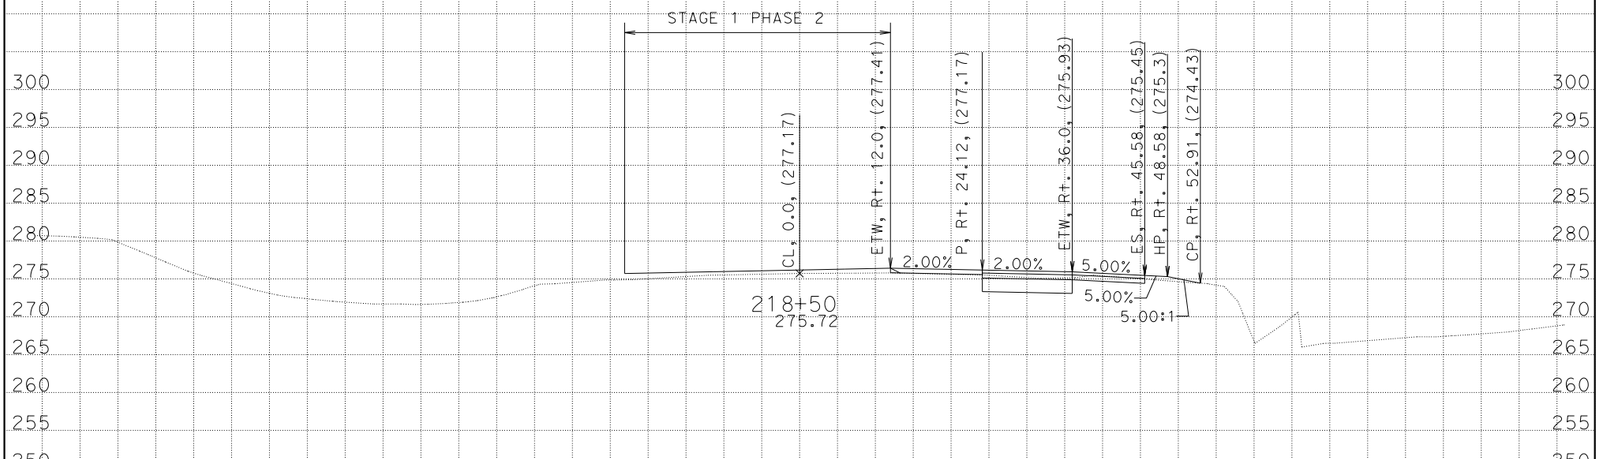


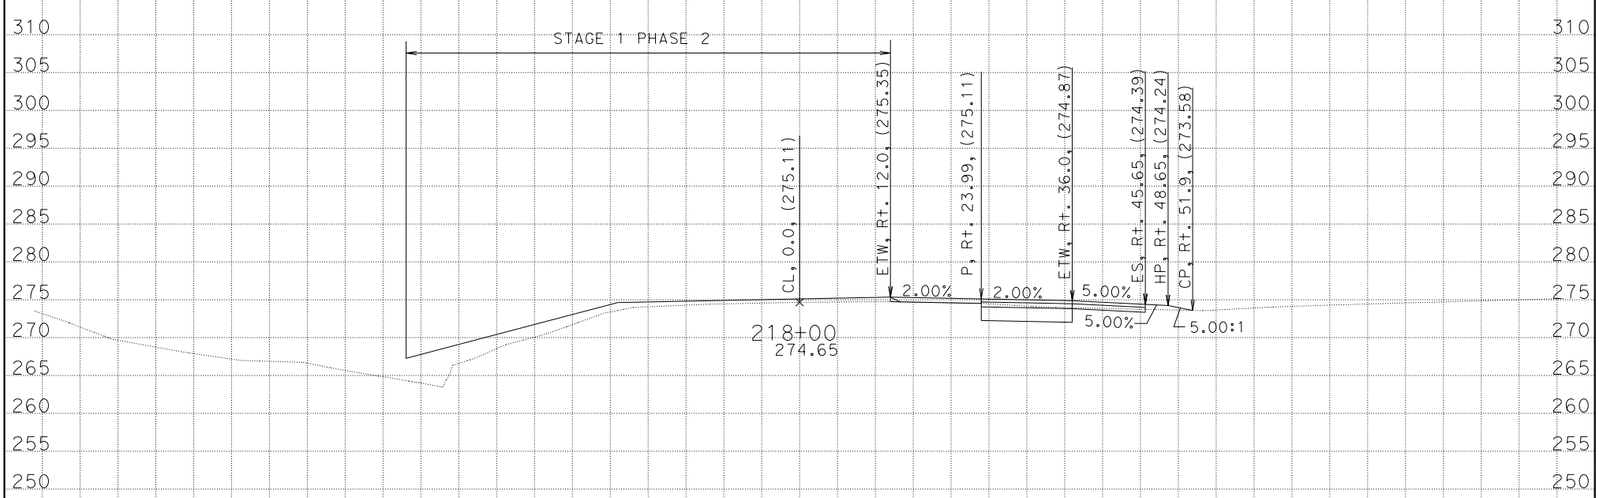


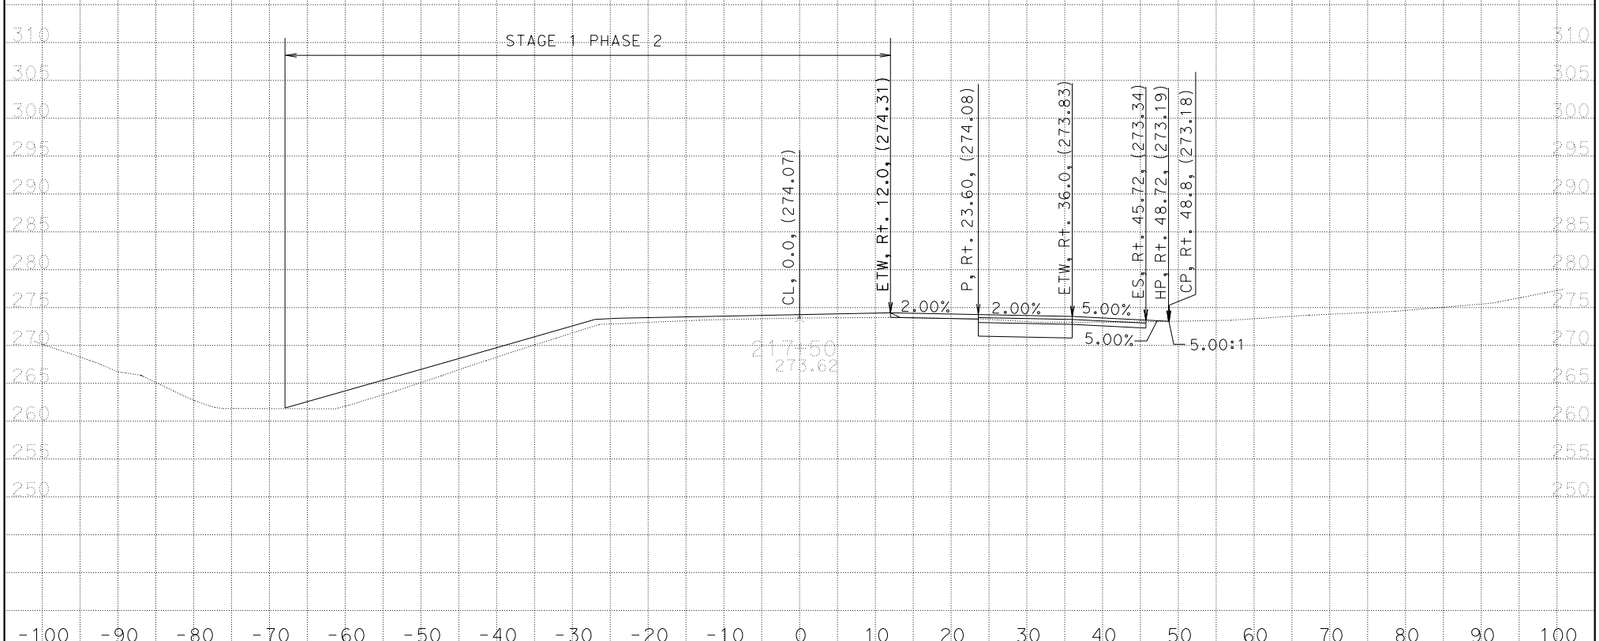


CREATED BY: G. GOMEZ CONTRACT: 05-0C640 SCALE: 1" = 10' Horiz. 1" = 10' Vert. **CL1**

DATE: 3/17/2014 DIST/CO/RTE/PM: 05/SB/246/12.3-R16.7 **BIDDER'S CROSS SECTIONS**

**STAGE 1 PHASE 3** PROJECT ID: 0500000021 **All Dimensions are US Survey Feet** SHEET 19 OF 28

KC Project: 0611 File: D:=1\DESIGN\STAGE01\PHASE03\S1P3_DES9/16317_s1p3_des.ear

# BIDDER'S CROSS SECTIONS

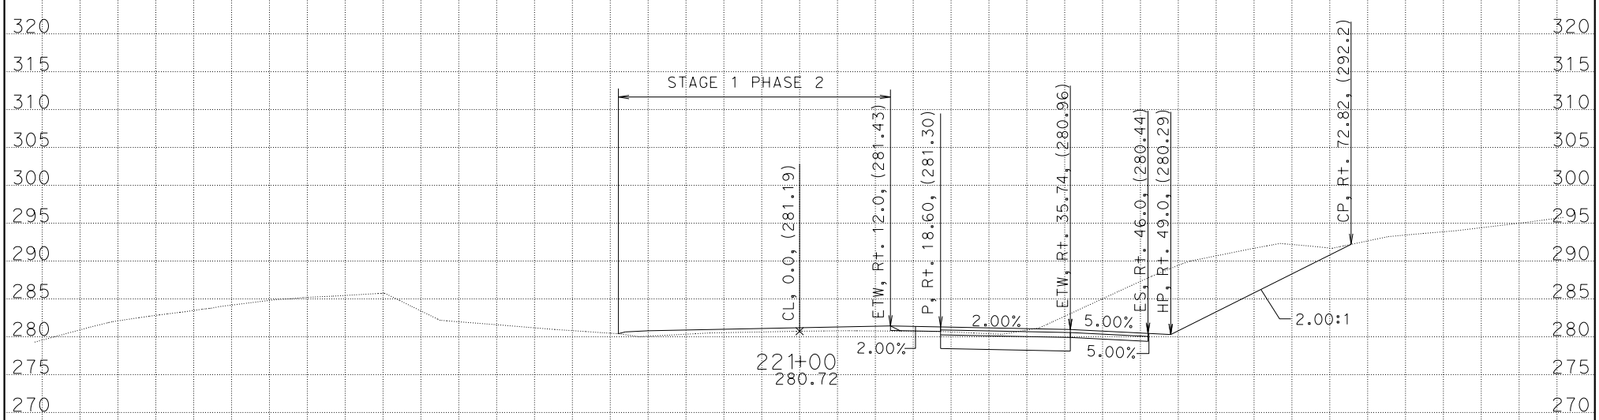


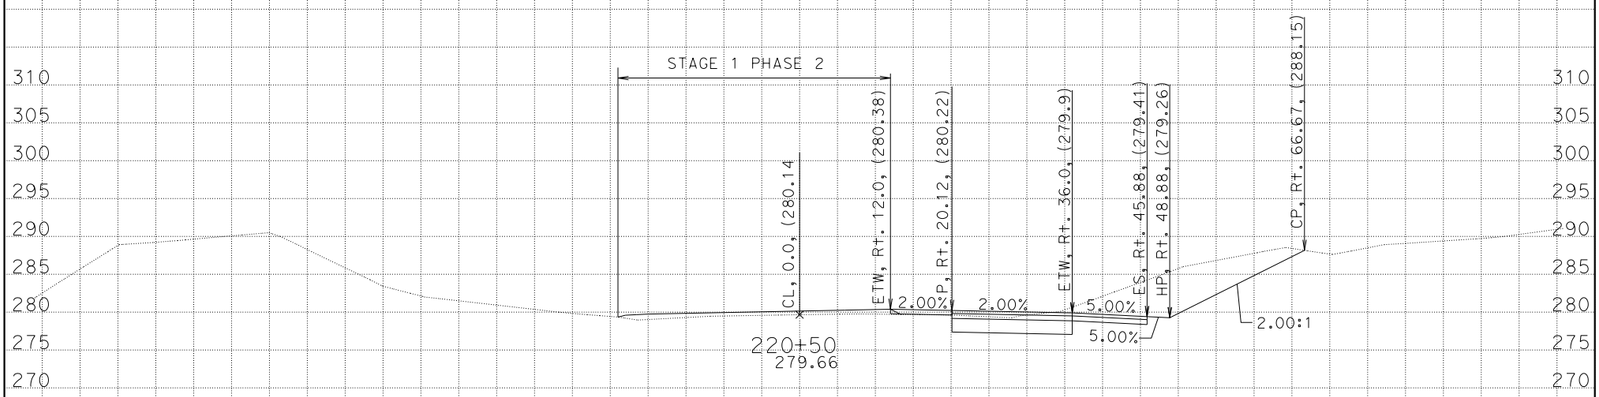

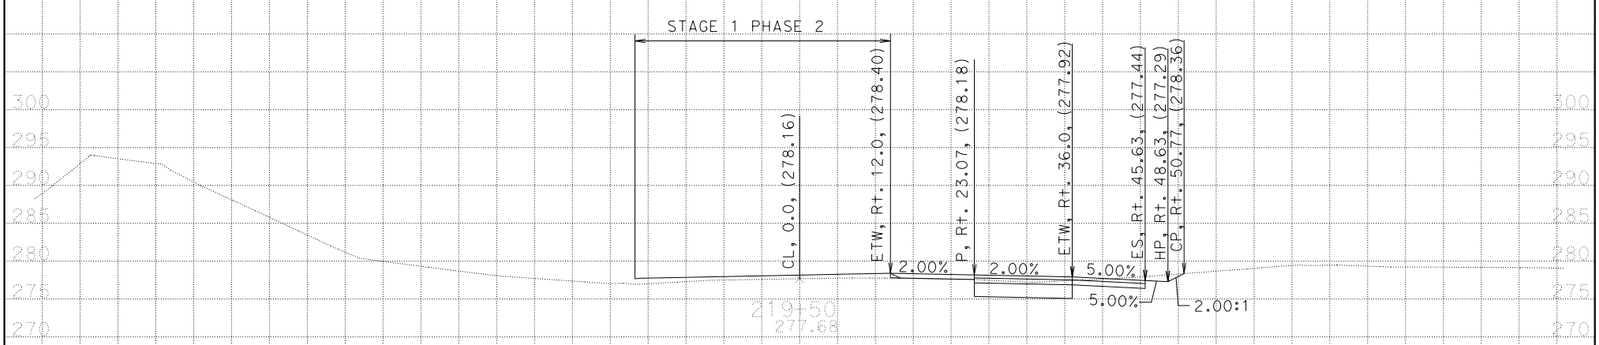


CREATED BY: G. GOMEZ CONTRACT: 05-0C640 SCALE: 1" = 10' Horiz. 1" = 10' Vert. **CL1**

DATE: 3/17/2014 DIST/CO/RTE/PM: 05/SB/246/12.3-R16.7 **BIDDER'S CROSS SECTIONS**

**STAGE 1 PHASE 3** PROJECT ID: 0500000021 **All Dimensions are US Survey Feet** SHEET 20 OF 28

KC Project: 0611 File: D:=1\DESIGN\STAGE01\PHASE03\S1P3_DES%317_s1p3_des.ear

# BIDDER'S CROSS SECTIONS

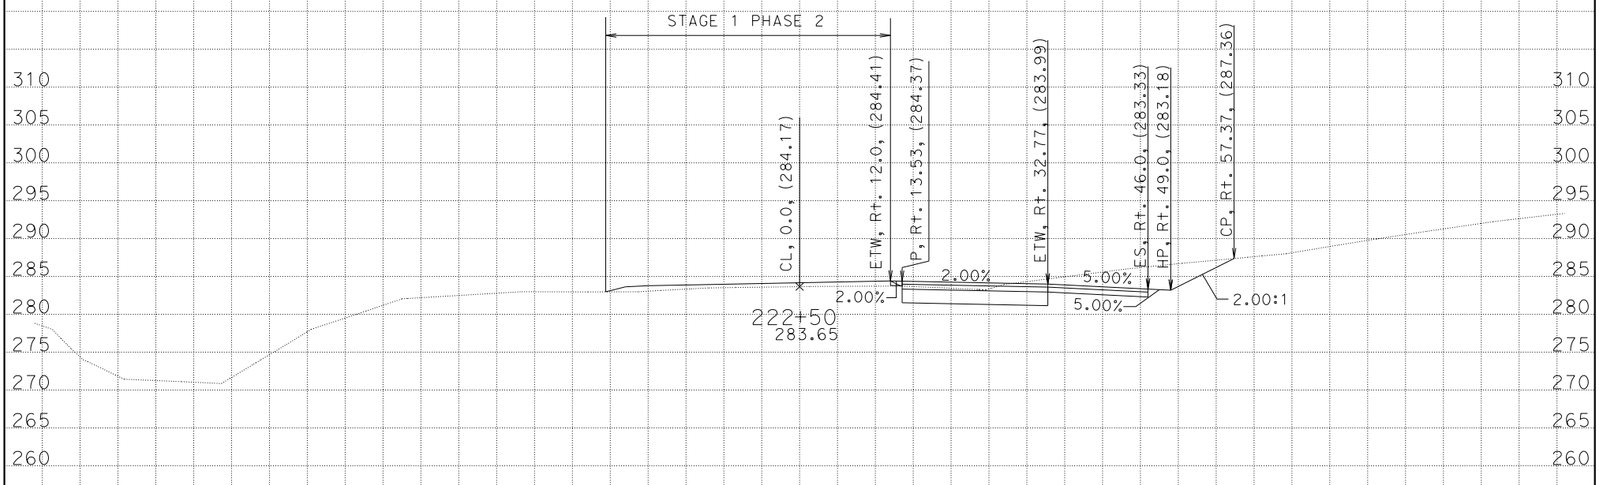


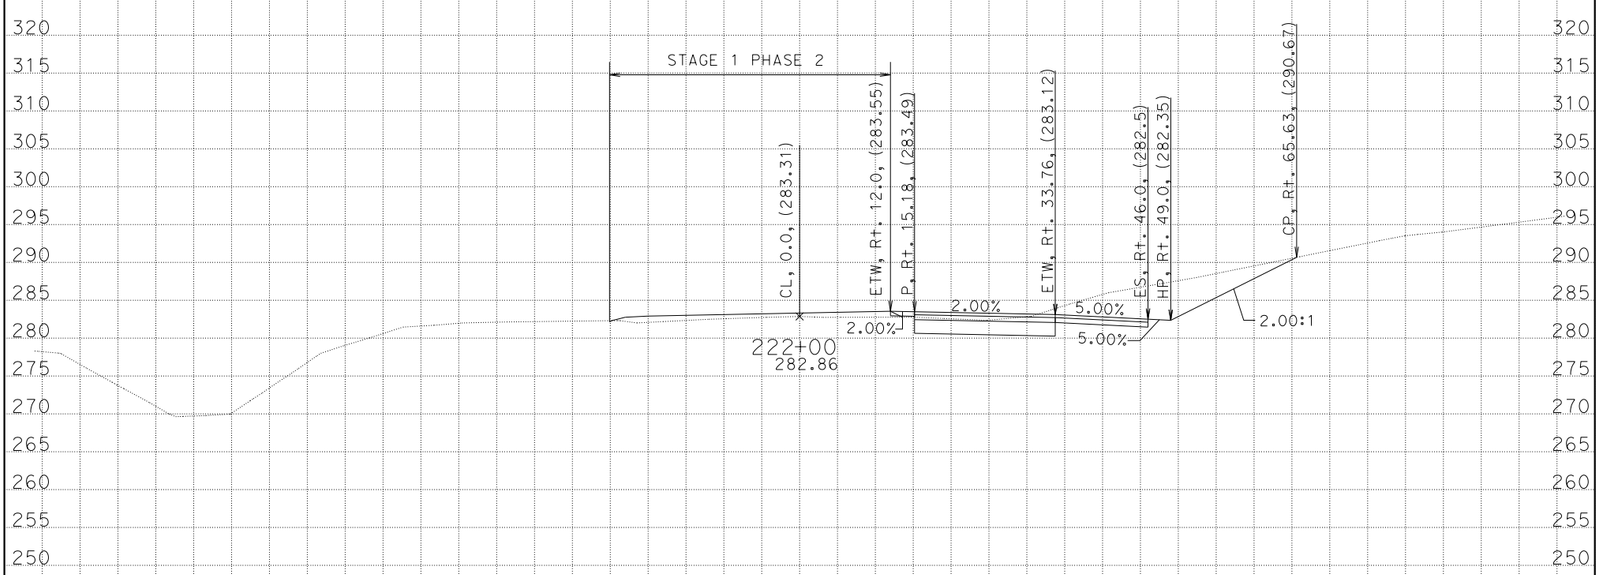


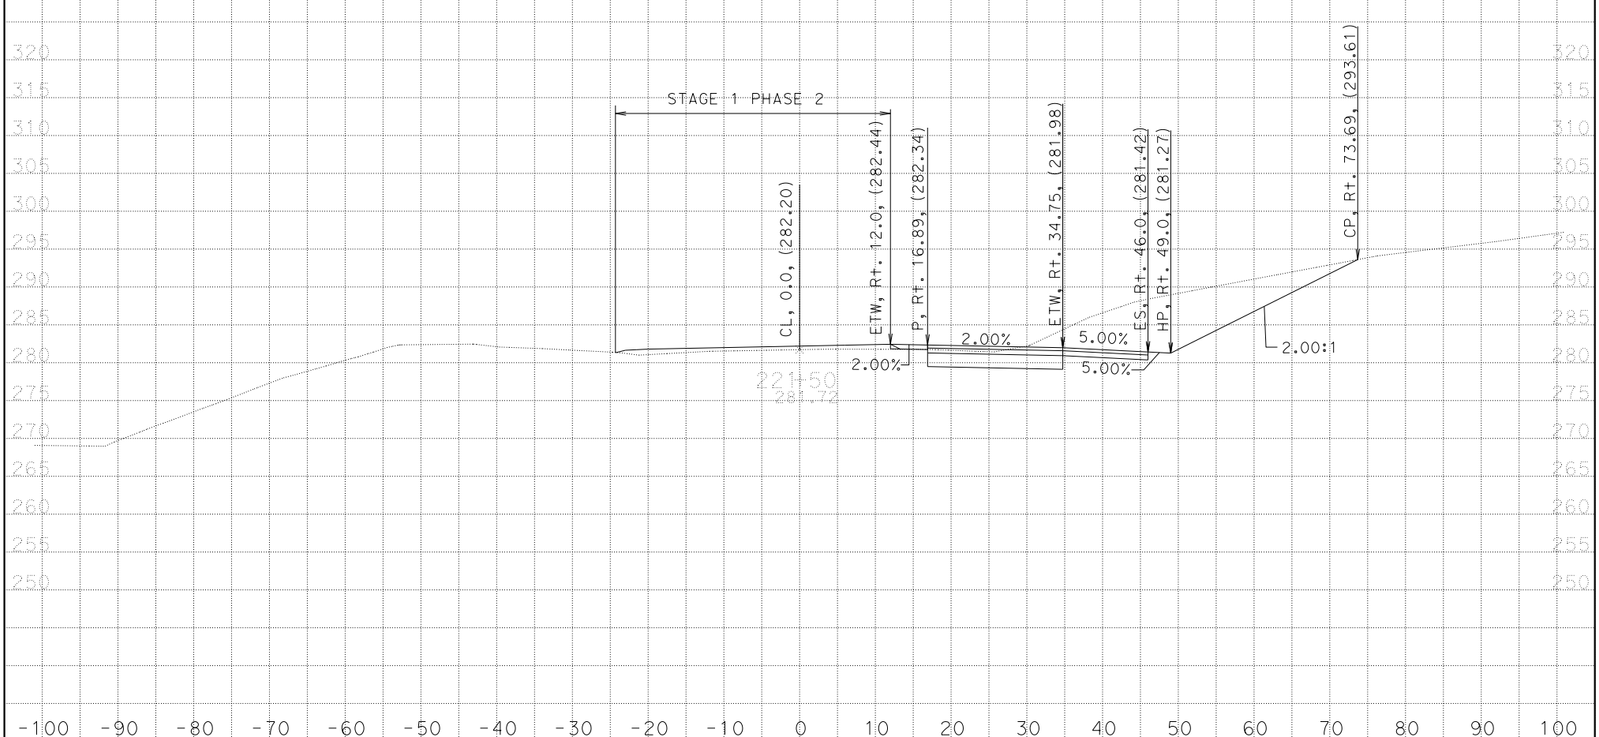


CREATED BY: G. GOMEZ CONTRACT: 05-0C640 SCALE: 1" = 10' Horiz. 1" = 10' Vert. **CL1**

DATE: 3/17/2014 DIST/CO/RTE/PM: 05/SB/246/12.3-R16.7 **BIDDER'S CROSS SECTIONS**

**STAGE 1 PHASE 3** PROJECT ID: 0500000021 **All Dimensions are US Survey Feet** SHEET 21 OF 28

KC Project: 0611 File: D:=1\DESIGN\STAGE01\PHASE03\S1P3_DES%317_s1p3_des.ear

# BIDDER'S CROSS SECTIONS

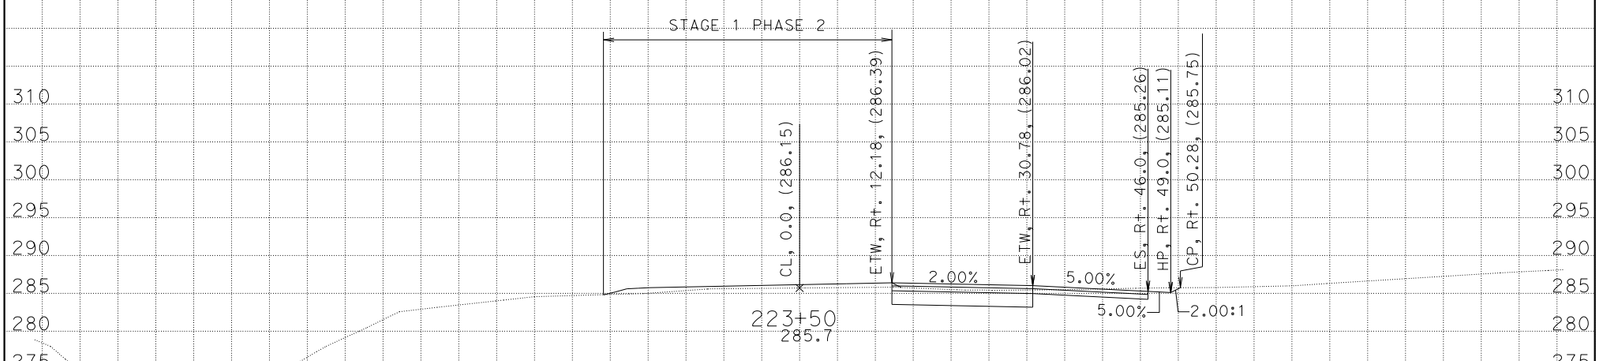


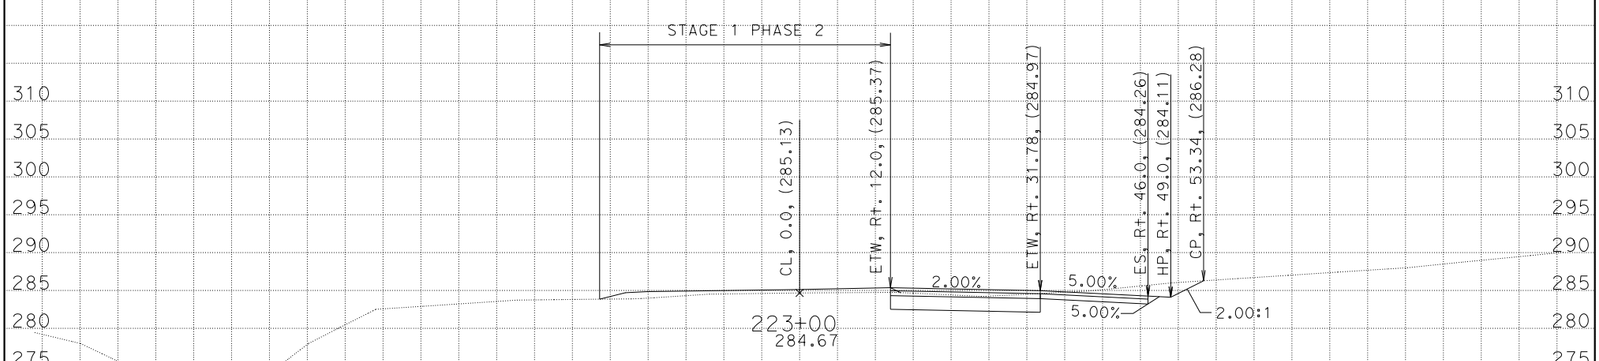


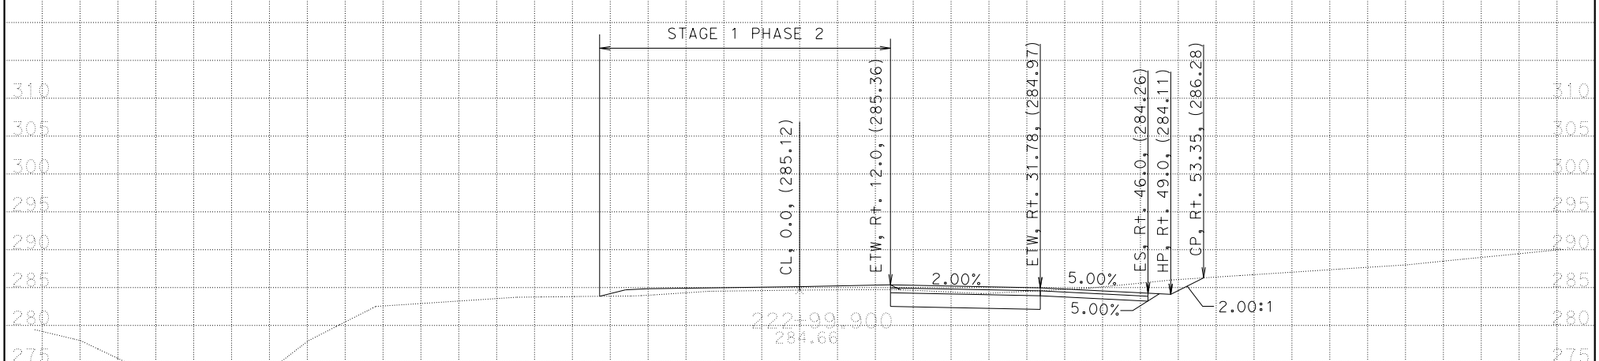


CREATED BY: G. GOMEZ CONTRACT: 05-0C640 SCALE: 1" = 10' Horiz. 1" = 10' Vert. **CL1**

DATE: 3/17/2014 DIST/CO/RTE/PM: 05/SB/246/12.3-R16.7 **BIDDER'S CROSS SECTIONS**

**STAGE 1 PHASE 3** PROJECT ID: 0500000021 **All Dimensions are US Survey Feet** SHEET 22 OF 28

KC Project: 0611 File: D:=1\DESIGN\STAGE01\PHASE03\S1P3_DES%317_s1p3_des.ear

# BIDDER'S CROSS SECTIONS

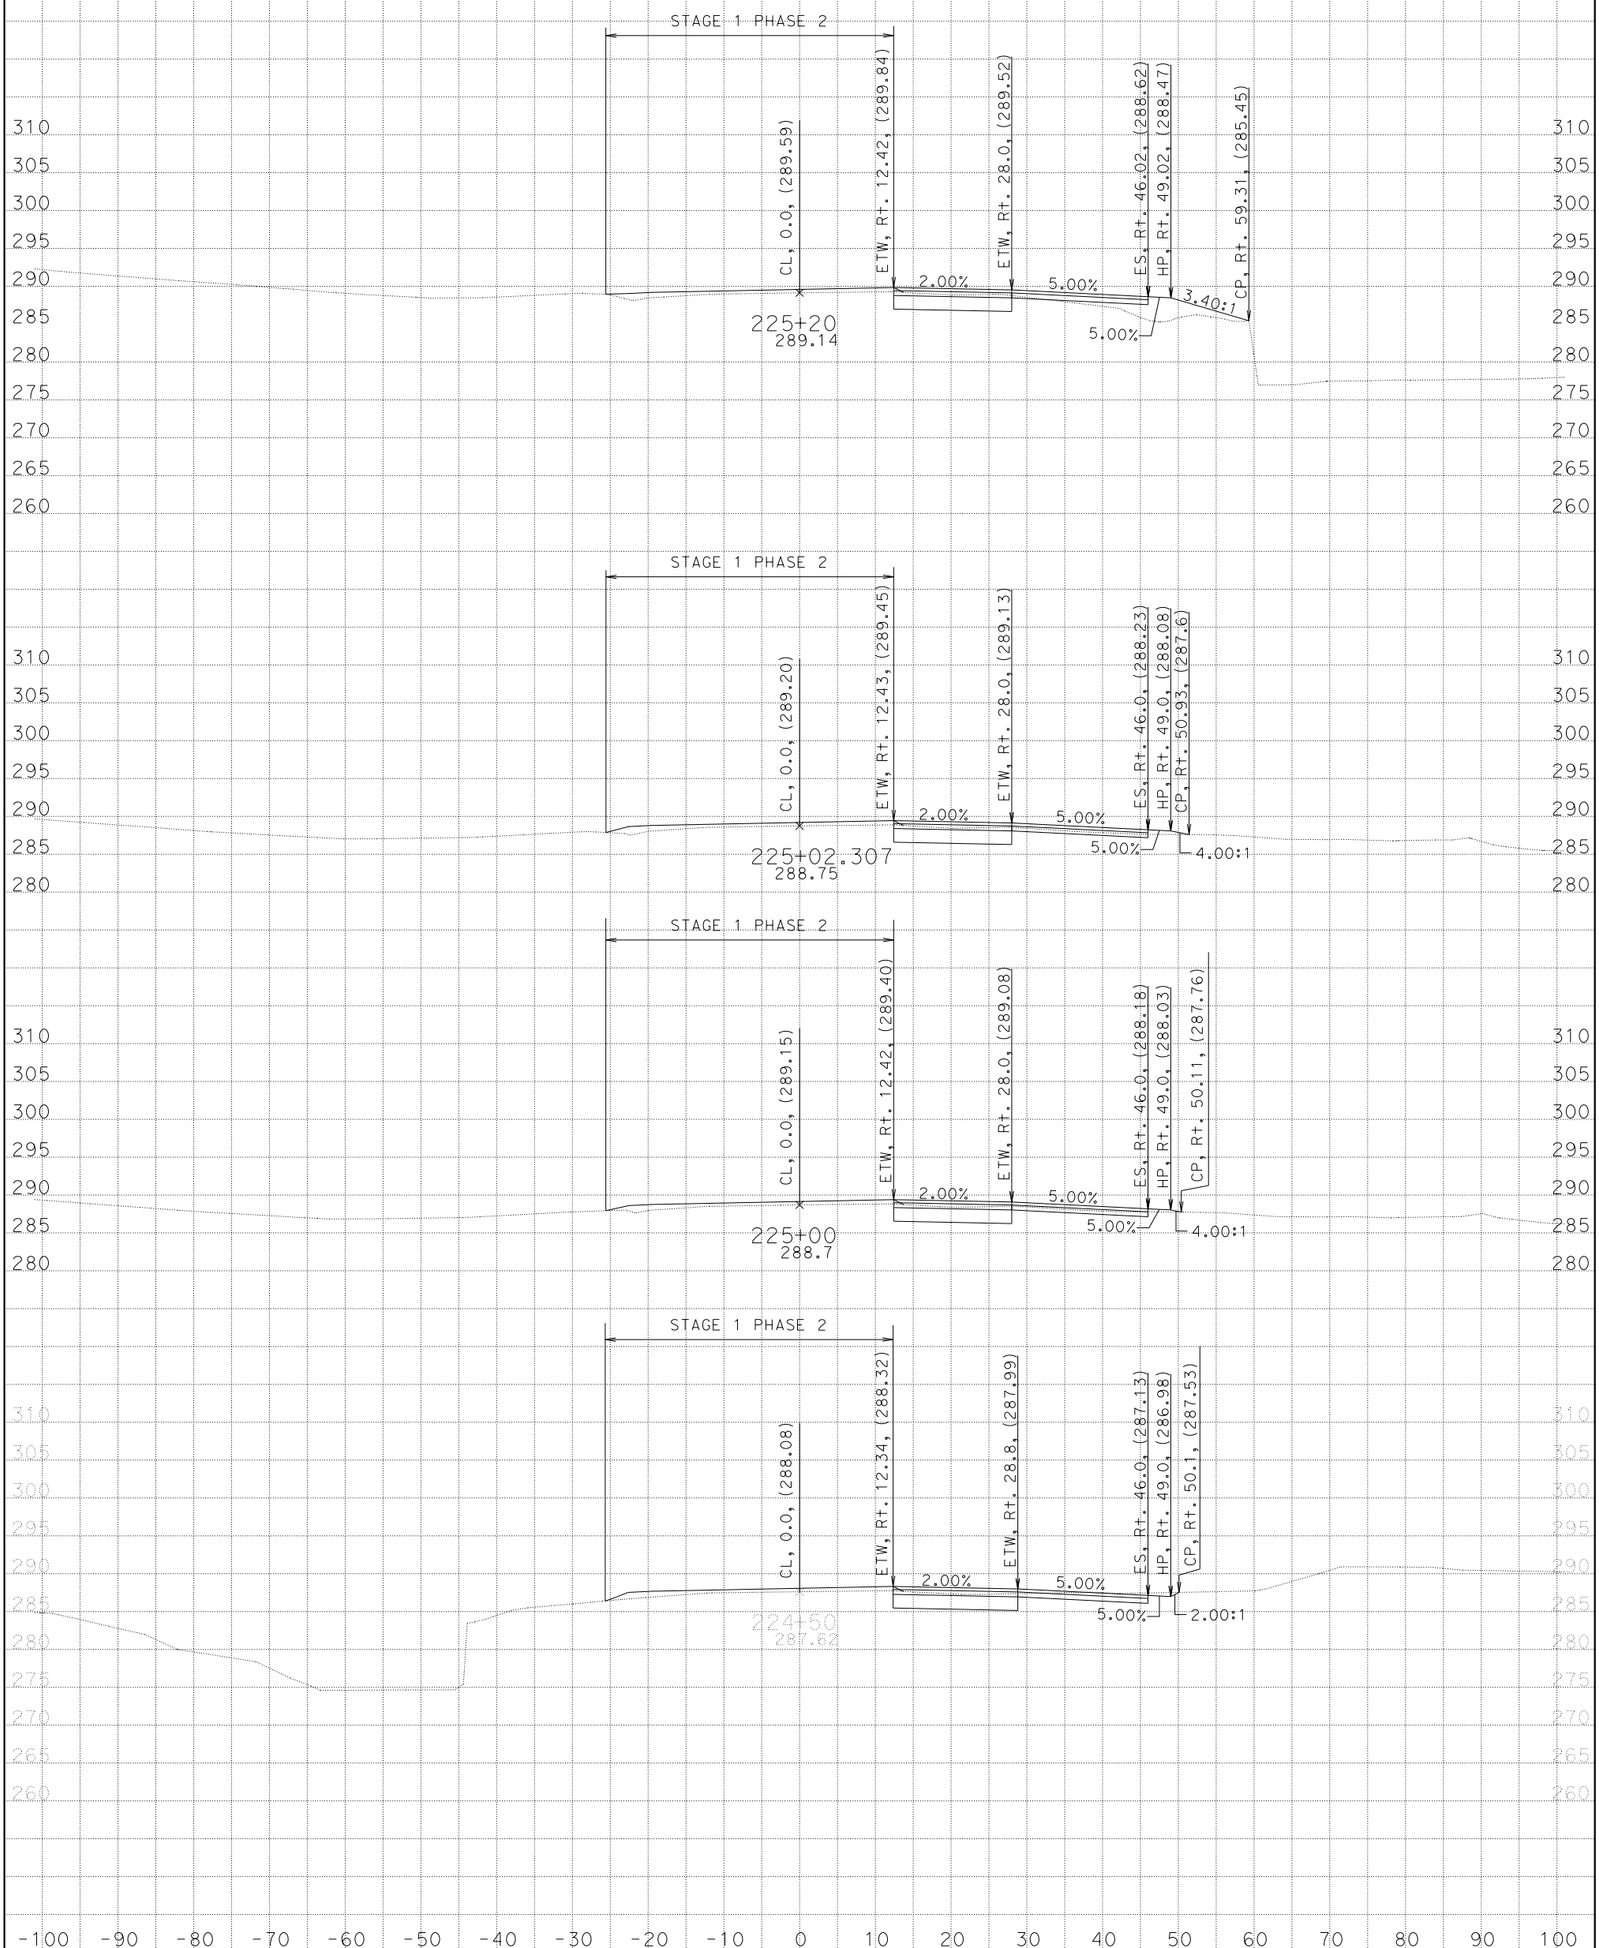


CREATED BY: G. GOMEZ CONTRACT: 05-0C640 SCALE: 1" = 10' Horiz. 1" = 10' Vert.

DATE: 3/17/2014 DIST/CO/RTE/PM: 05/SB/246/12.3-R16.7

**STAGE 1 PHASE 3** PROJECT ID: 0500000021 **All Dimensions are US Survey Feet**

**CL1**

**BIDDER'S CROSS SECTIONS**

SHEET 23 OF 28

KC Project: 0611 File: D:=1\DESIGN\STAGE01\PHASE03\S1P3_DES9/16317_s1p3_des.ear

# BIDDER'S CROSS SECTIONS

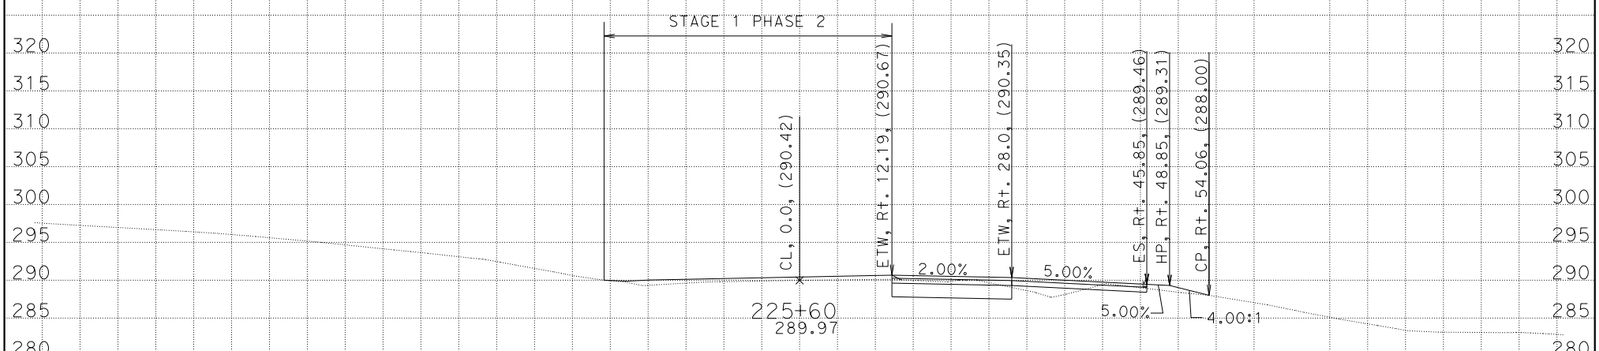


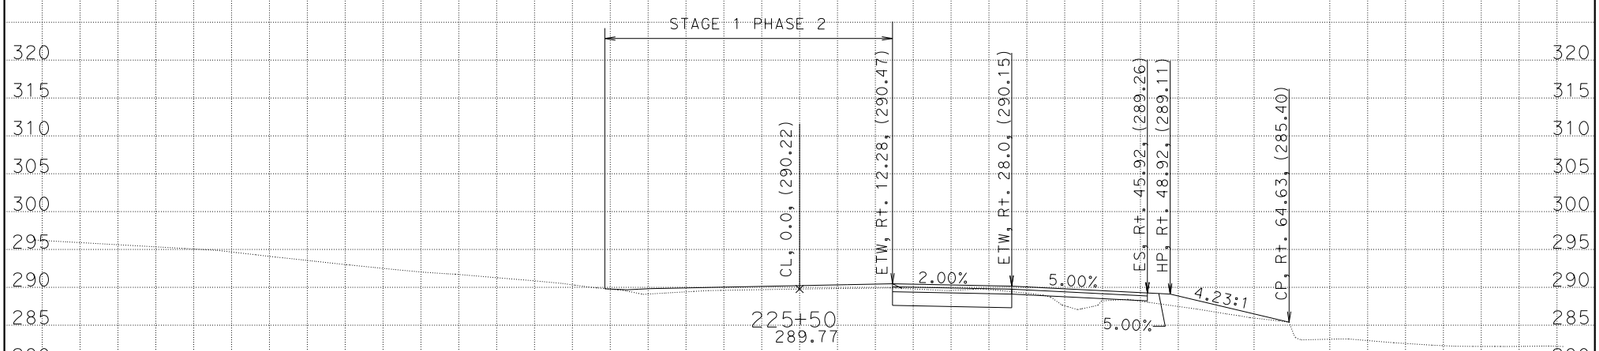


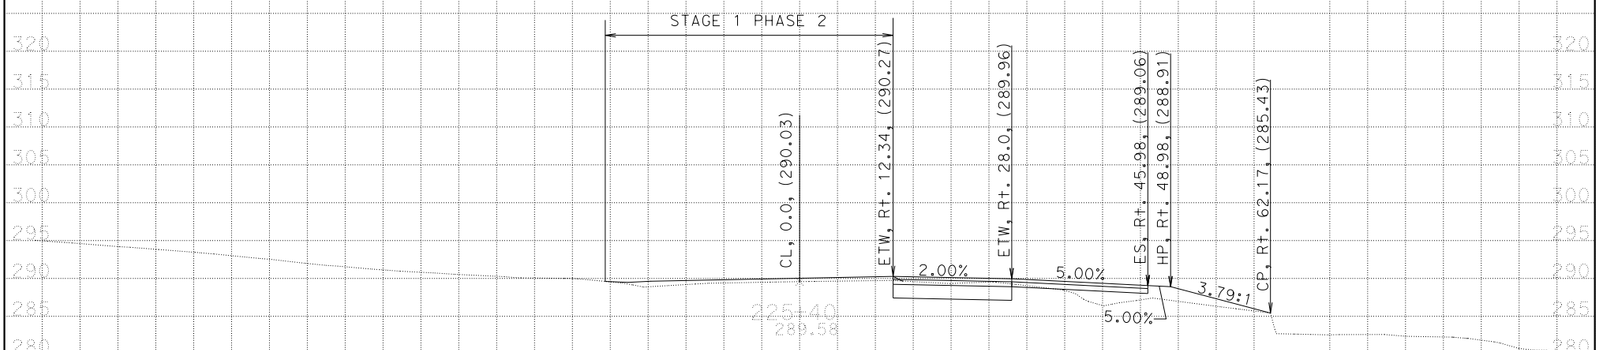


CREATED BY: G. GOMEZ CONTRACT: 05-0C640 SCALE: 1" = 10' Horiz. 1" = 10' Vert.

DATE: 3/17/2014 DIST/CO/RTE/PM: 05/SB/246/12.3-R16.7

**STAGE 1 PHASE 3** PROJECT ID: 0500000021 **All Dimensions are US Survey Feet**

**CL1**

**BIDDER'S CROSS SECTIONS**

SHEET 24 OF 28

KC Project: 0611 File: D:=1\DESIGN\STAGE01\PHASE03\S1P3_DES9/16317_s1p3_des.ear

# BIDDER'S CROSS SECTIONS

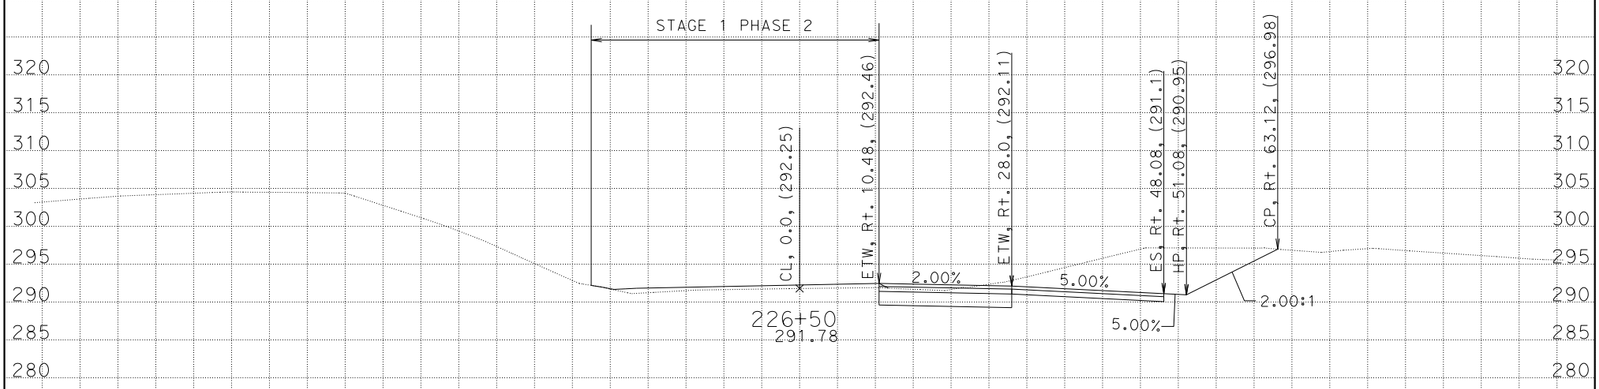


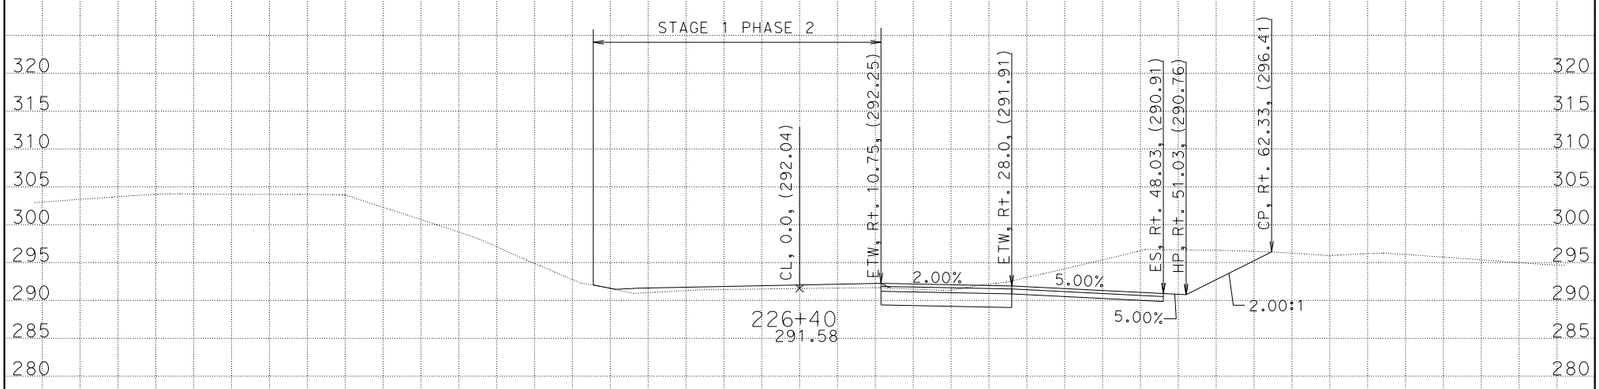


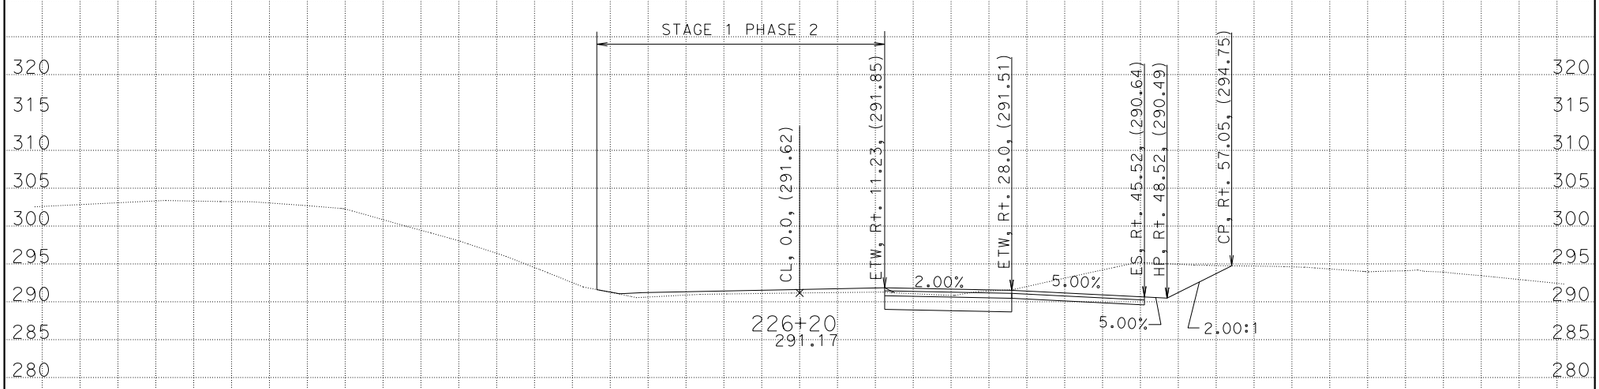


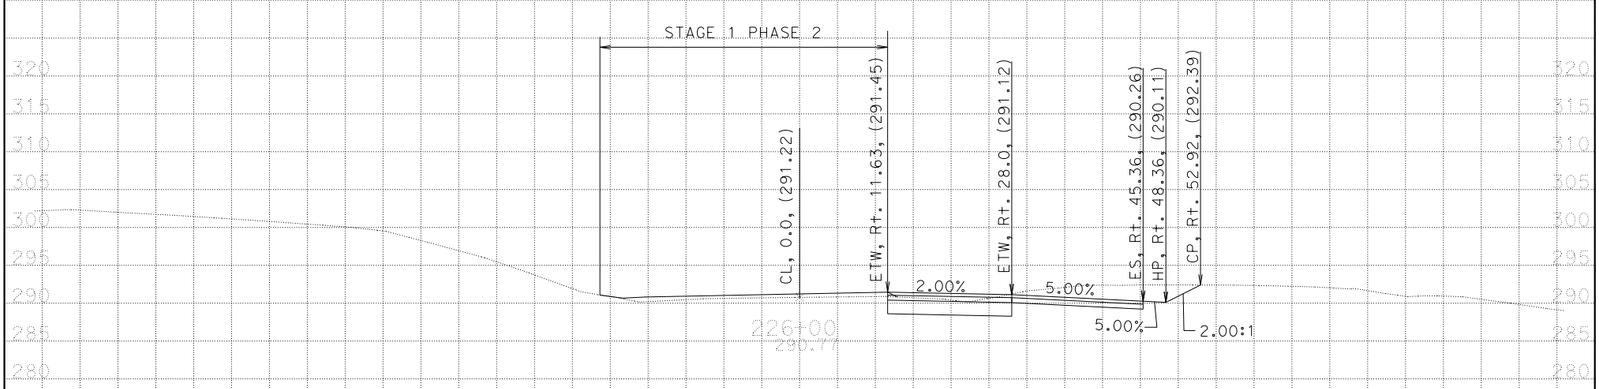


CREATED BY: G. GOMEZ CONTRACT: 05-0C640 SCALE: 1" = 10' Horiz. 1" = 10' Vert.

DATE: 3/17/2014 DIST/CO/RTE/PM: 05/SB/246/12.3-R16.7

**STAGE 1 PHASE 3** PROJECT ID: 0500000021 **All Dimensions are US Survey Feet**

**CL1**

**BIDDER'S CROSS SECTIONS**

SHEET 25 OF 28

KC Project: 0611 File: D:=1\DESIGN\STAGE01\PHASE03\S1P3_DES9/16317_s1p3_des.ear

# BIDDER'S CROSS SECTIONS

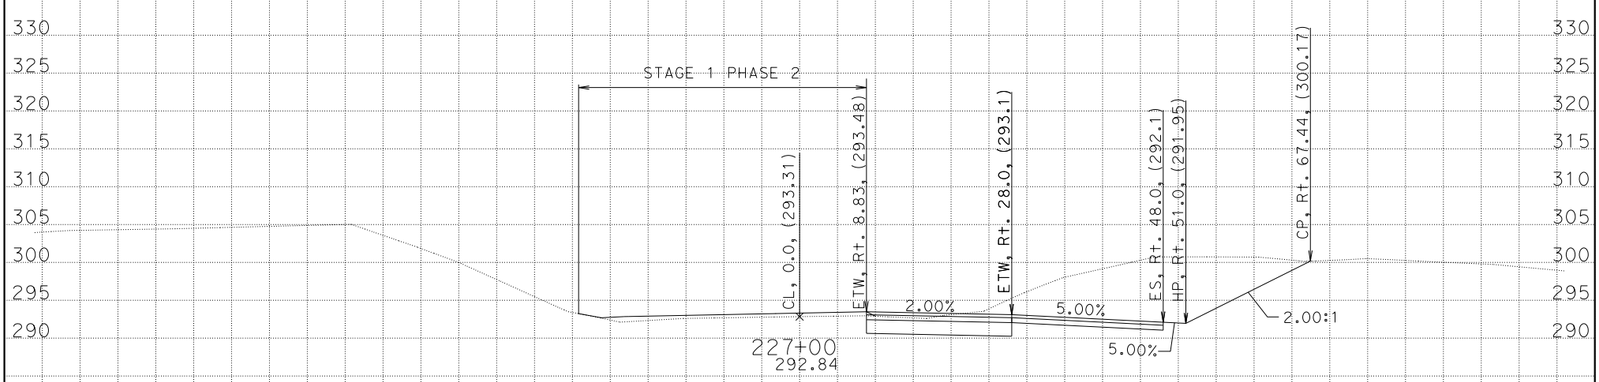

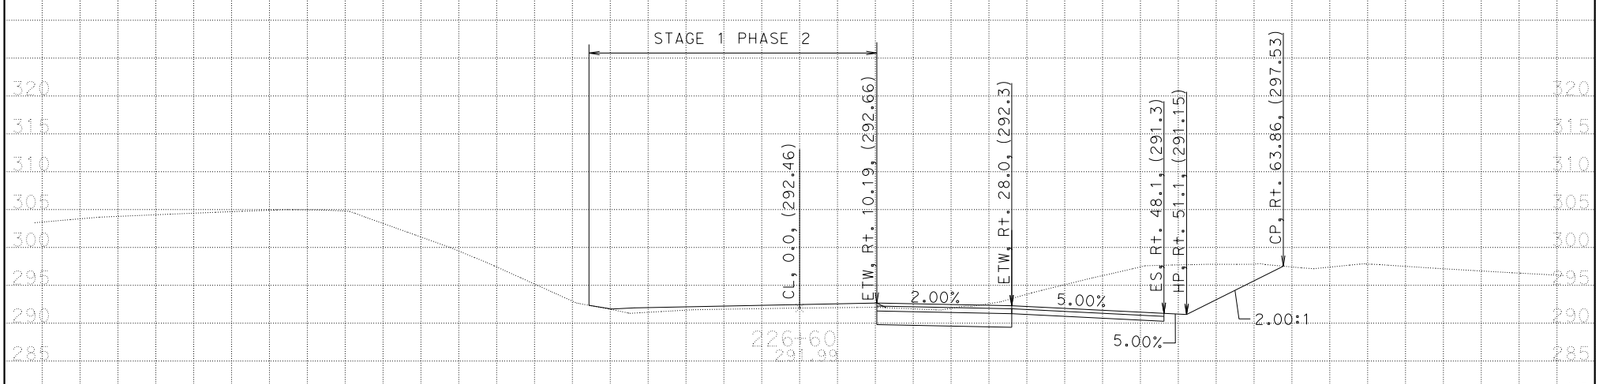


CREATED BY: G. GOMEZ CONTRACT: 05-0C640 SCALE: 1" = 10' Horiz. 1" = 10' Vert.

DATE: 3/17/2014 DIST/CO/RTE/PM: 05/SB/246/12.3-R16.7

**STAGE 1 PHASE 3** PROJECT ID: 0500000021 **All Dimensions are US Survey Feet**

CL1

BIDDER'S CROSS SECTIONS



KC Project: 0611 File: D:=1\DESIGN\STAGE01\PHASE03\S1P3_DES%317_s1p3_des.ear

# BIDDER'S CROSS SECTIONS

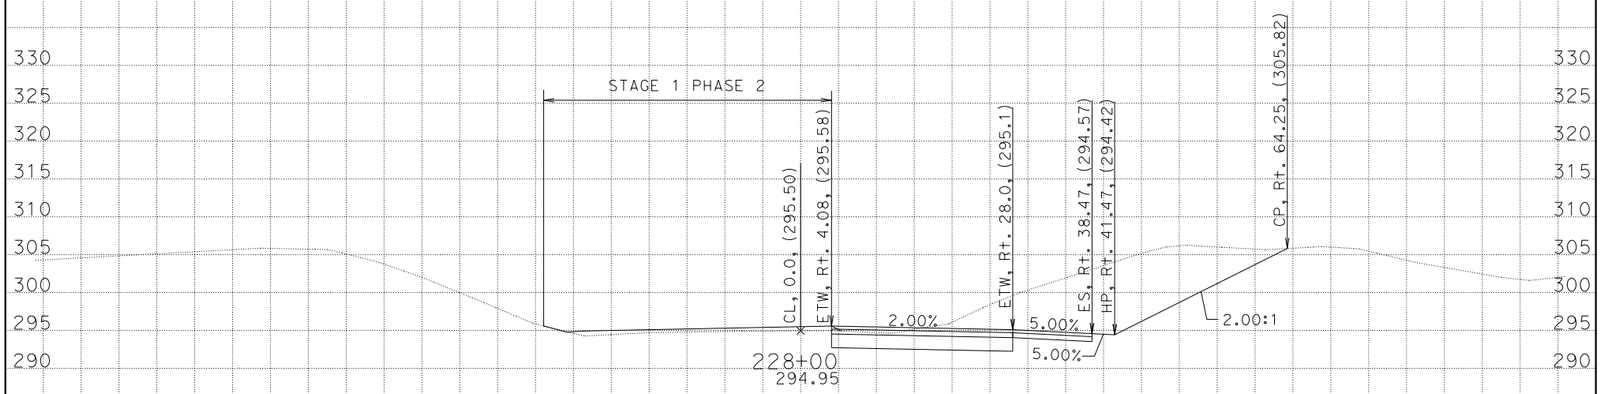


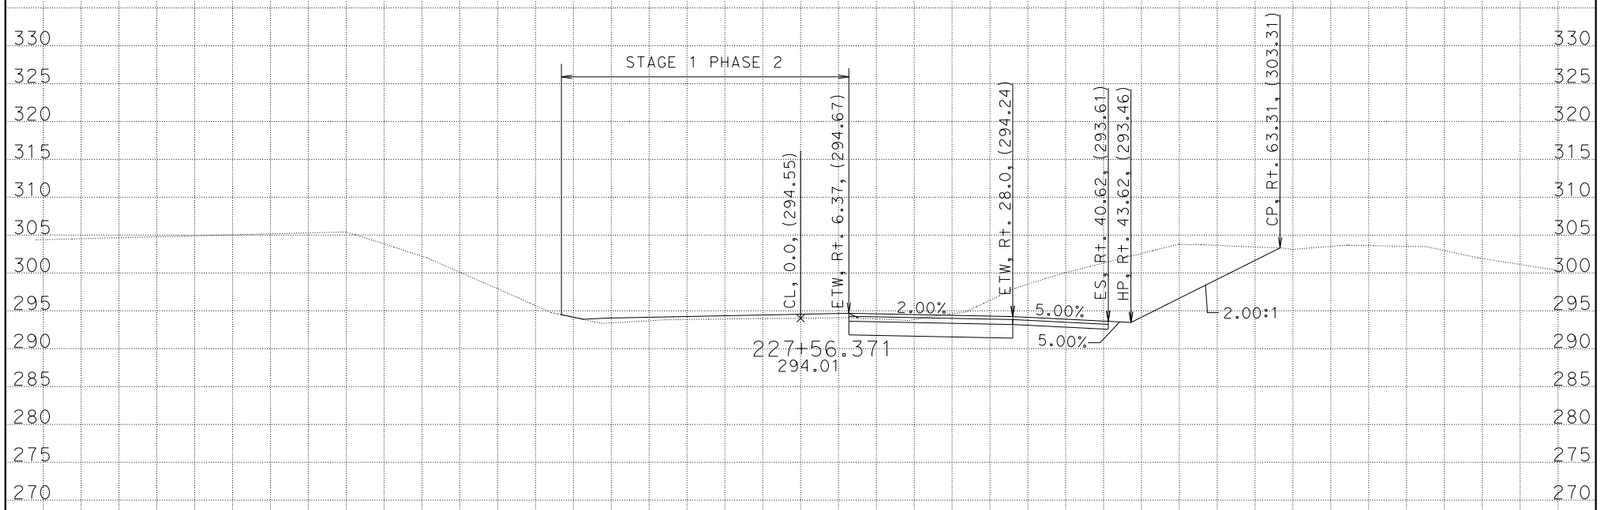

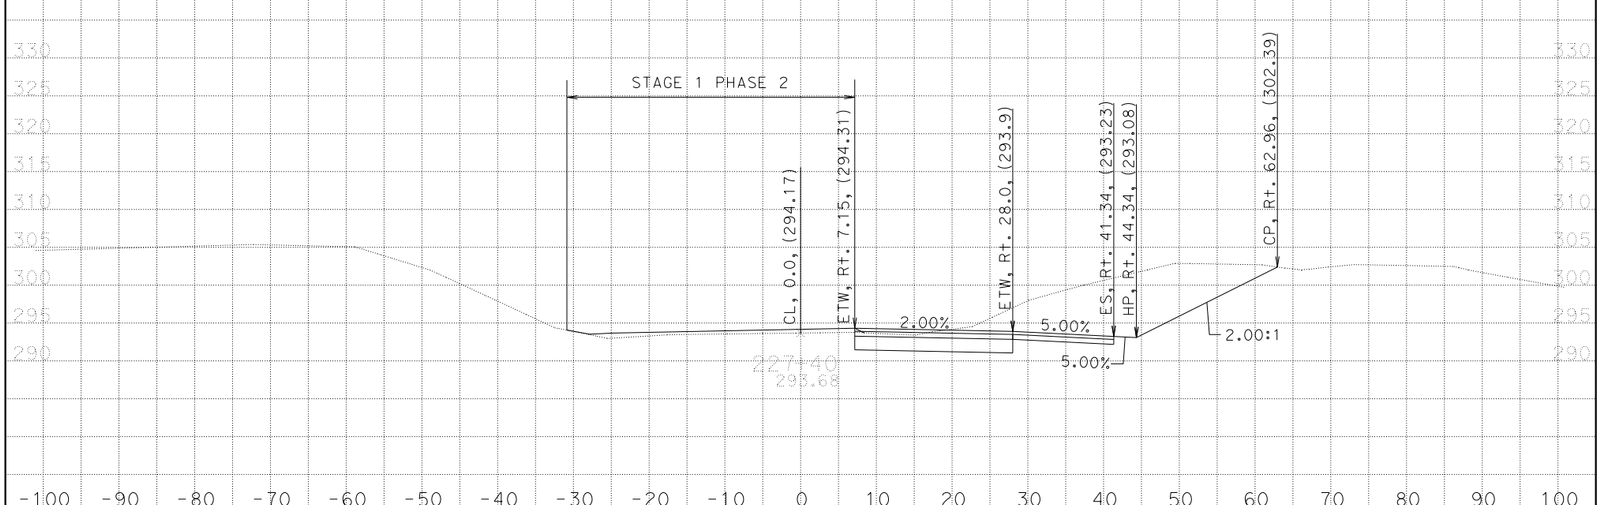


CREATED BY: G. GOMEZ CONTRACT: 05-0C640 SCALE: 1" = 10' Horiz. 1" = 10' Vert.

DATE: 3/17/2014 DIST/CO/RTE/PM: 05/SB/246/12.3-R16.7

**STAGE 1 PHASE 3** PROJECT ID: 0500000021 **All Dimensions are US Survey Feet**

**CL1**

**BIDDER'S CROSS SECTIONS**

SHEET 27 OF 28

KC Project: 0611 File: D:=1\DESIGN\STAGE01\PHASE03\S1P3_DES%317_s1p3_des.ear

# BIDDER'S CROSS SECTIONS

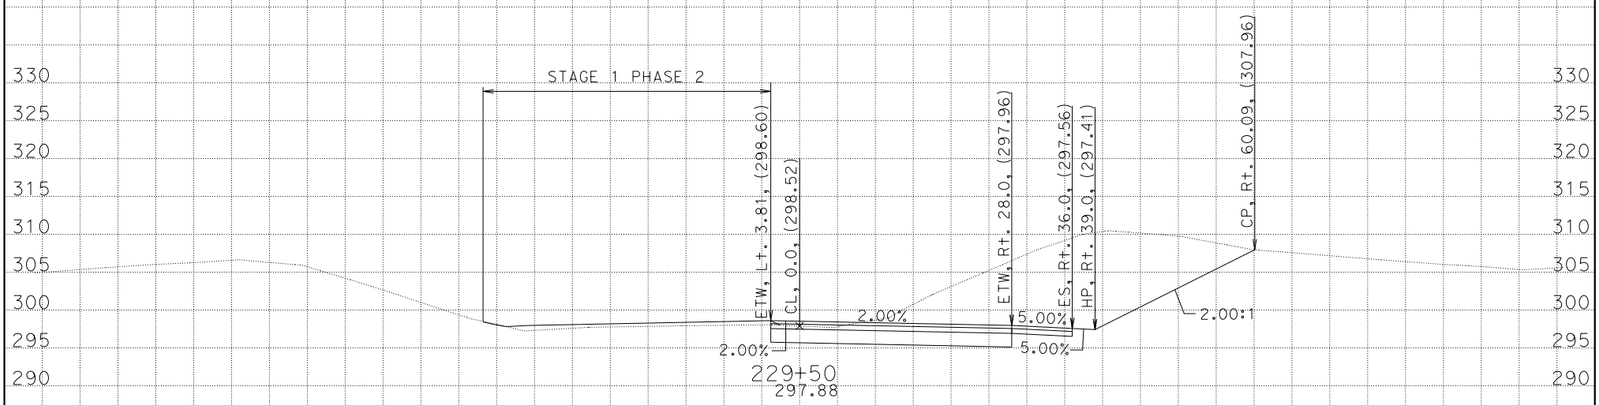


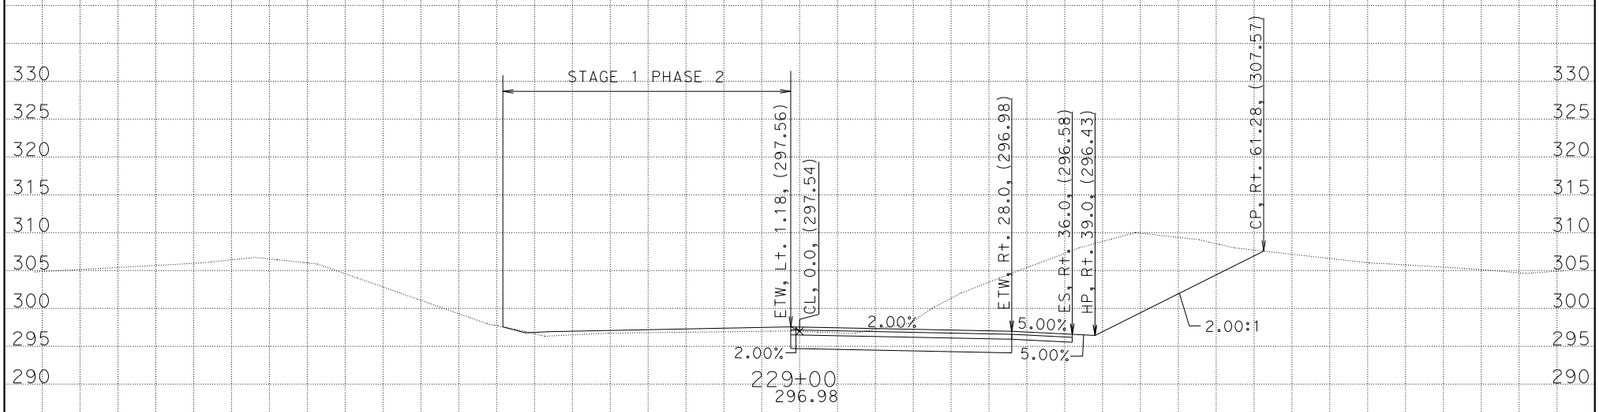


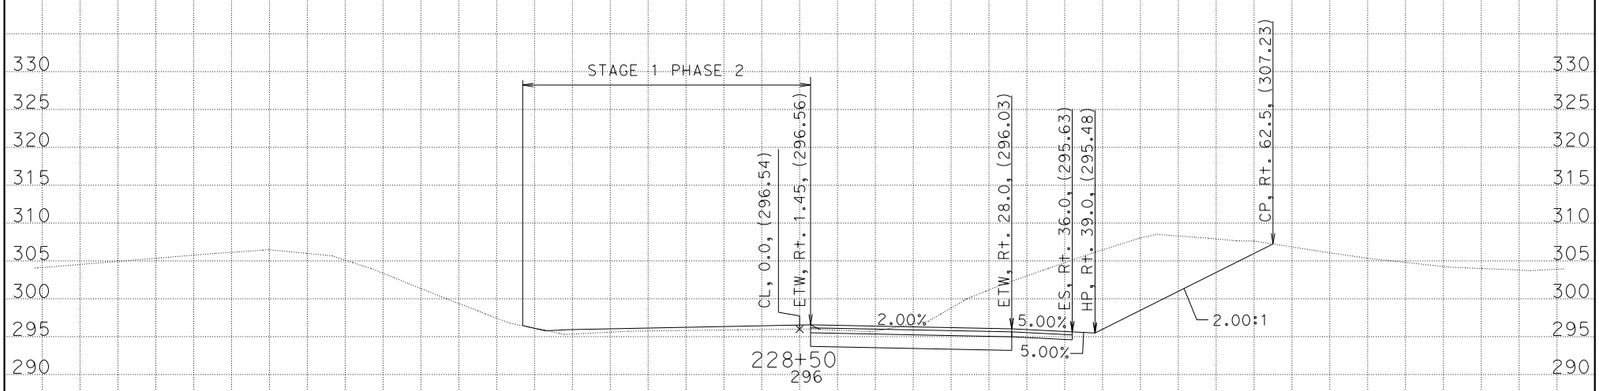

CREATED BY: G. GOMEZ CONTRACT: 05-0C640 SCALE: 1" = 10' Horiz. 1" = 10' Vert.

DATE: 3/17/2014 DIST/CO/RTE/PM: 05/SB/246/12.3-R16.7

**STAGE 1 PHASE 3** PROJECT ID: 0500000021 **All Dimensions are US Survey Feet**

CL1

BIDDER'S CROSS SECTIONS

SHEET 28 OF 28

KC Project: 0611 File: D:=1\DESIGN\STAGE01\PHASE03\S1P3_DES%317_s1p3_des.ear