FOR EARTHWORK DEVELOPMENT ONLY

All Dimensions are US Survey Feet

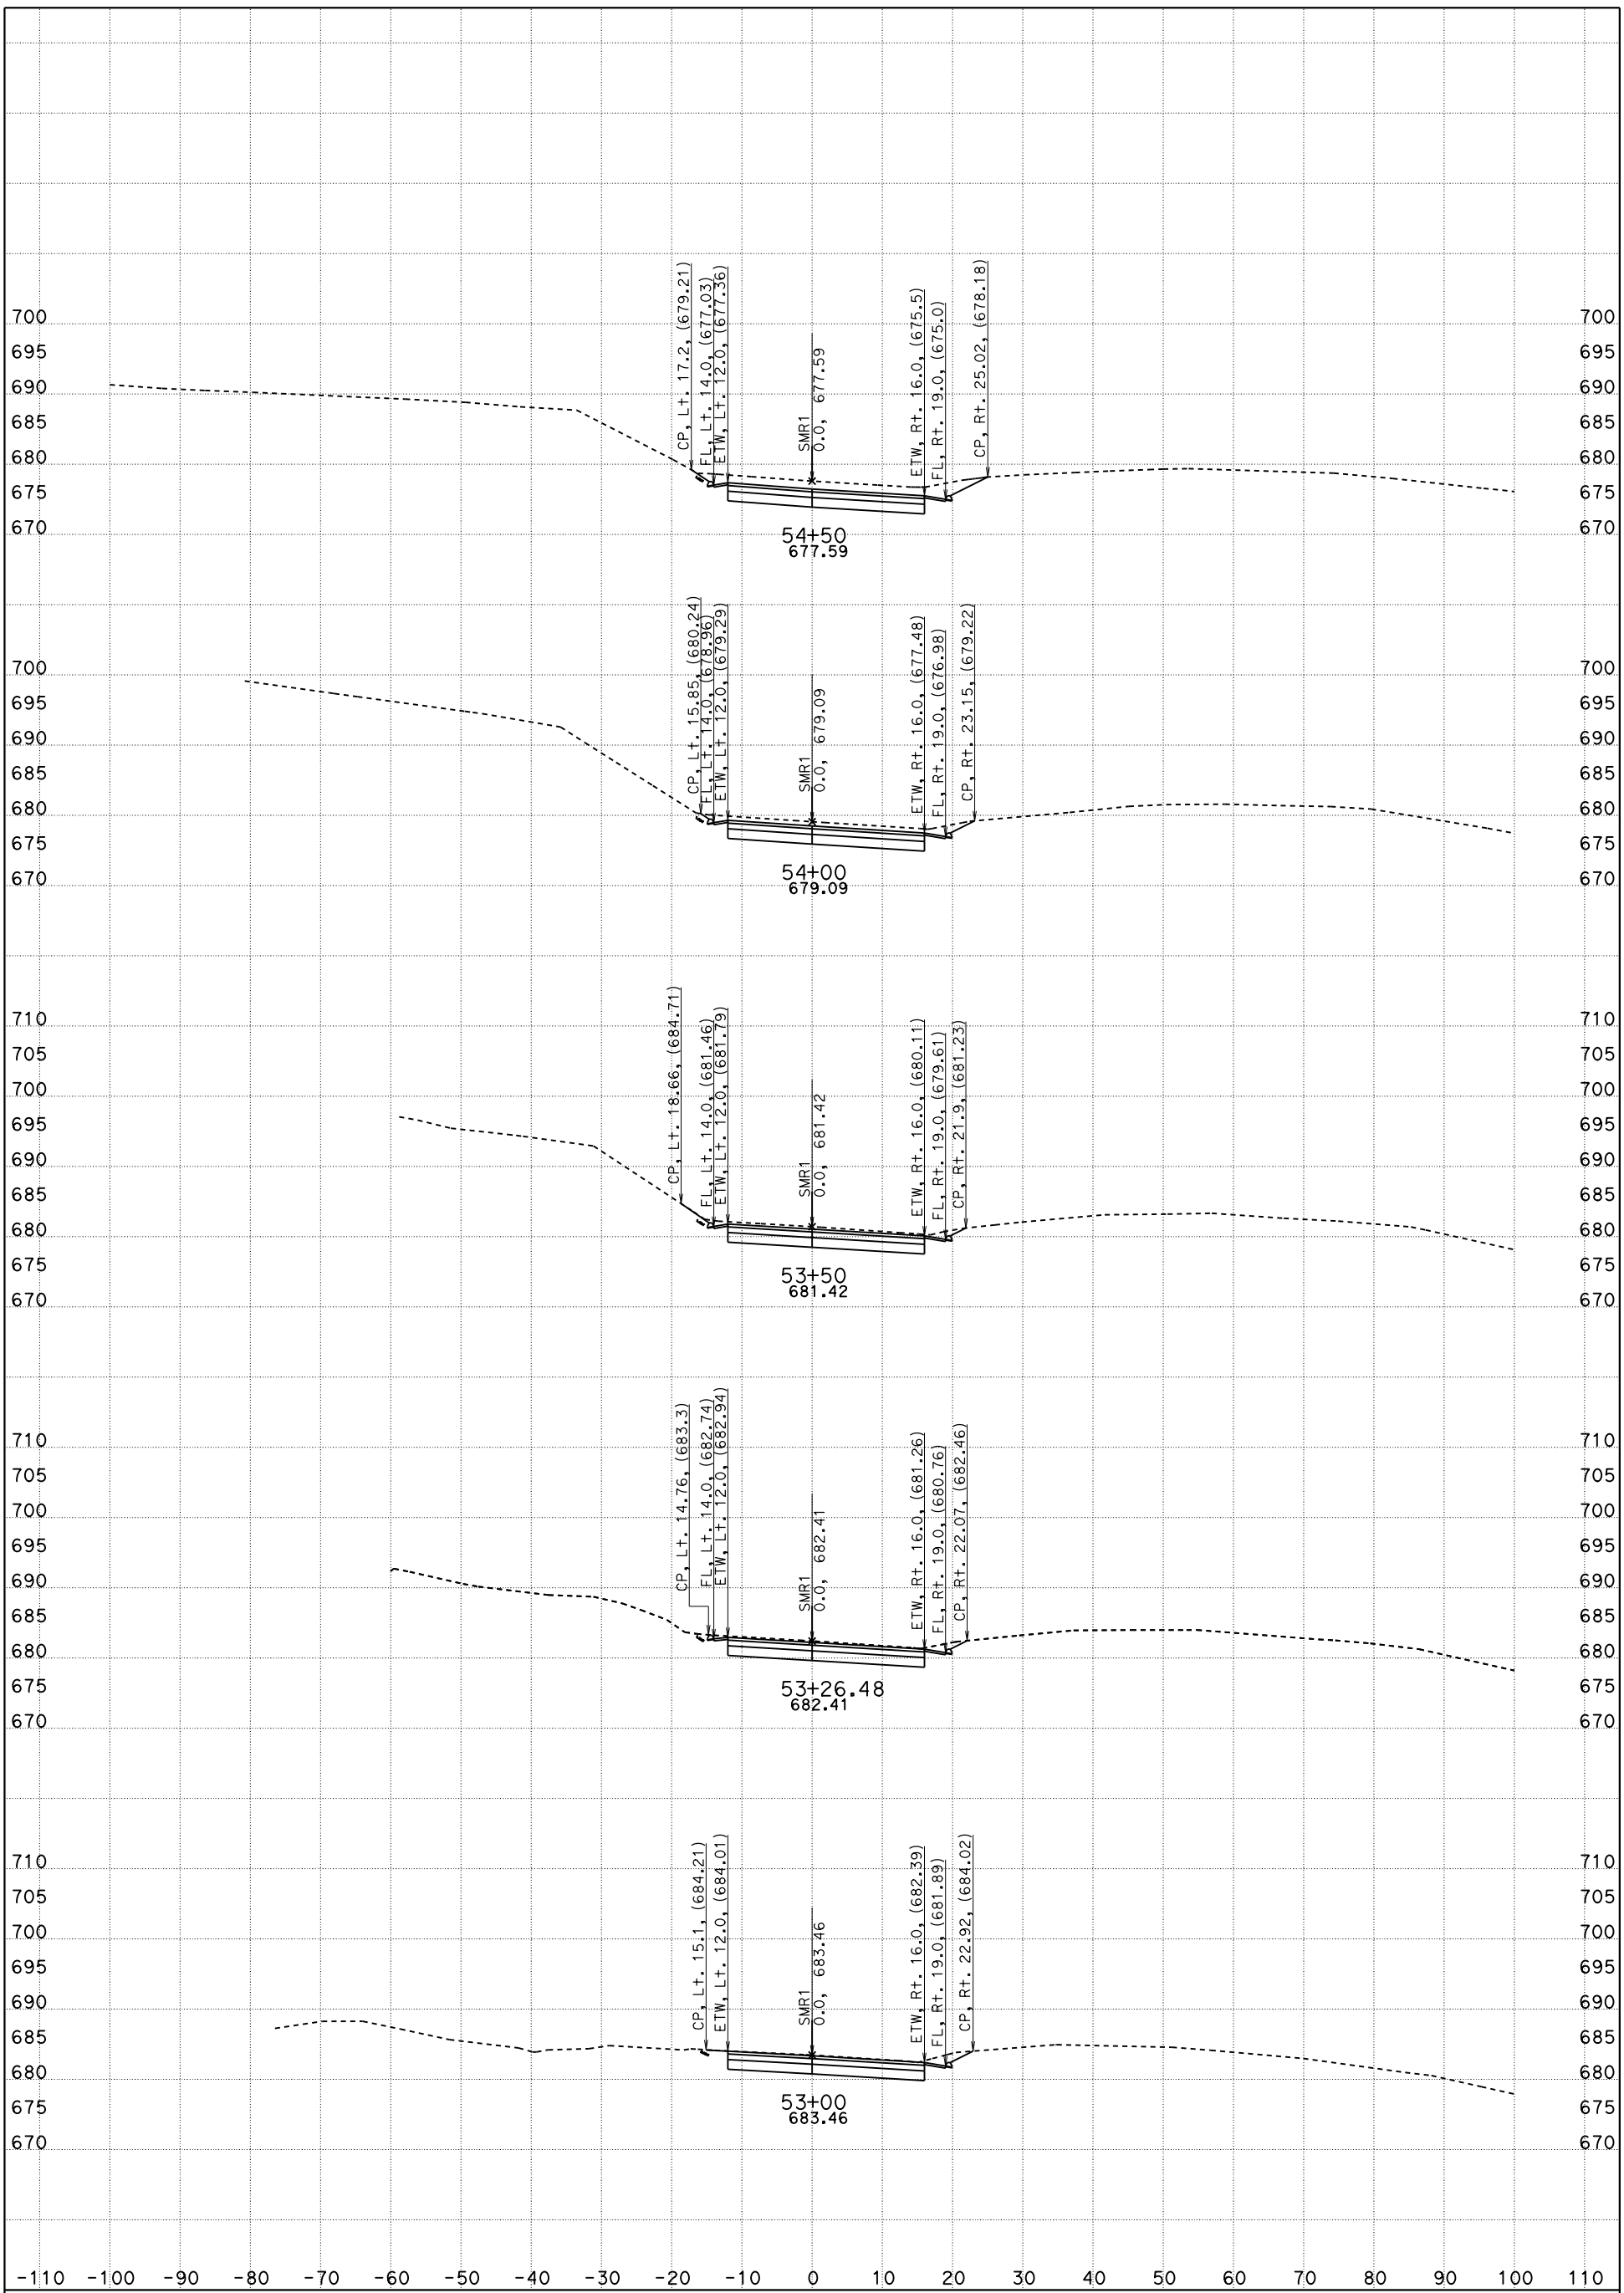

CONTRACT: 05-0G0404

DIST/CO/RTE/PM: 05/SLO/Mon

DATE: 5/12/2016 KC Project: 5130078 File: D:\PROJECTSeSep\5130078\Peter_SanMarcos_Ck\SMC_Main\Revised VRS Files\sanmarcosrd_des.ear

San Marcos Road X-Sec

"SMR1" LINE

SMR1

SCALE: 1" = 10' Horiz.
1" = 10' Vert.

SHEET 1 OF 2

FOR EARTHWORK DEVELOPMENT ONLY

All Dimensions are US Survey Feet

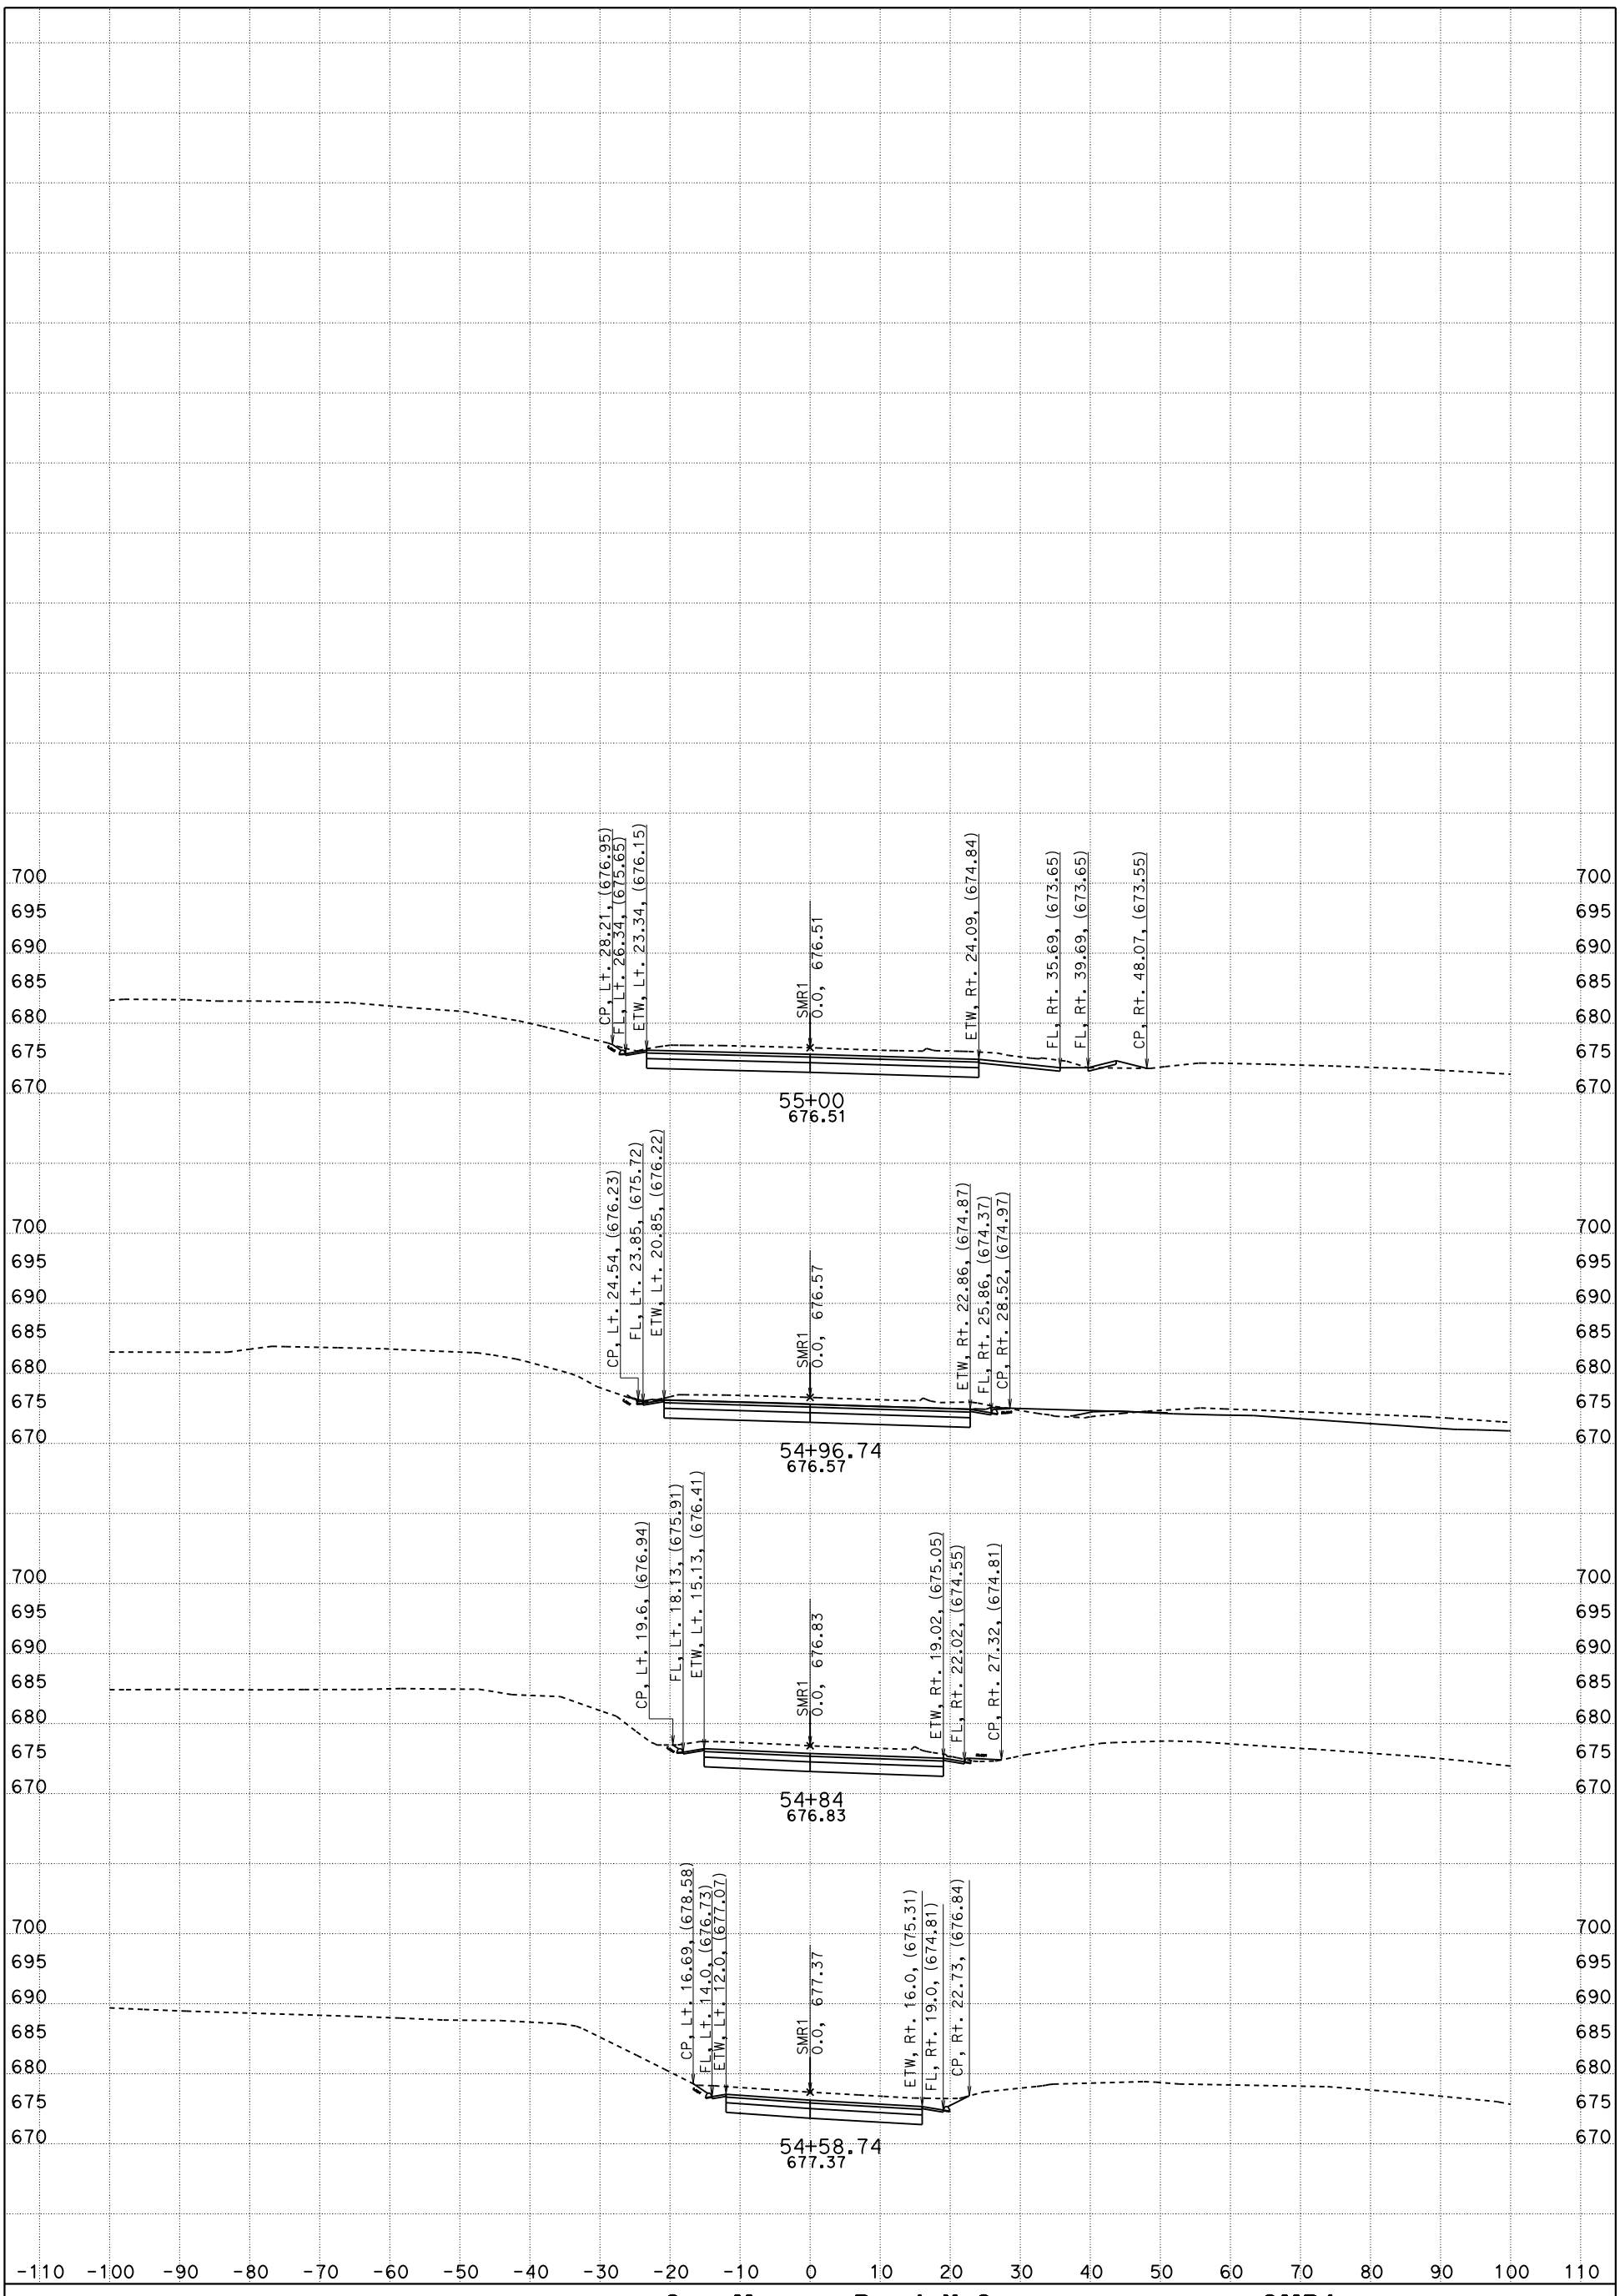

CONTRACT: 05-0G0404

DIST/CO/RTE/PM: 05/SLO/Mon

DATE: 5/12/2016 KC Project: 5130078 File: D:\PROJECTSeSep\5130078\Peter_SanMarcos_Ck\SMC_Main\Revised VRS Files\sanmarcosrd_des.ear

San Marcos Road X-Sec

"SMR1" LINE

SMR1

SCALE: 1" = 10' Horiz.
1" = 10' Vert.

SHEET 2 OF 2