FOR EARTHWORK DEVELOPMENT ONLY

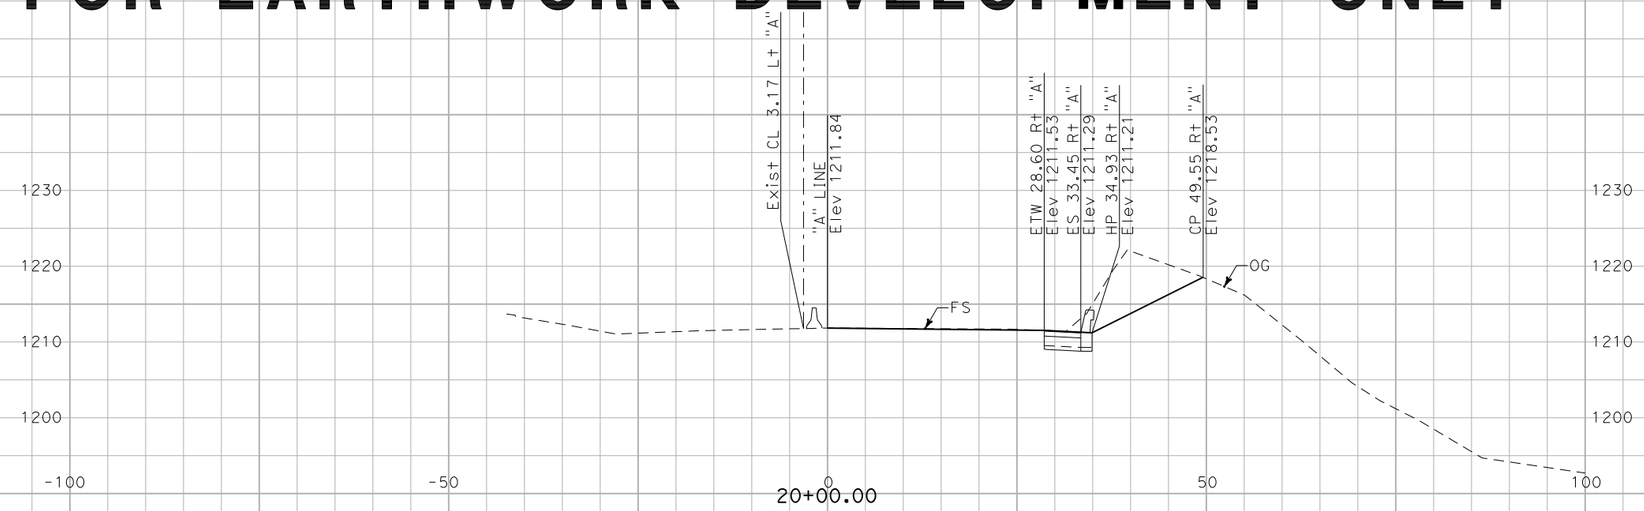

20+00.00

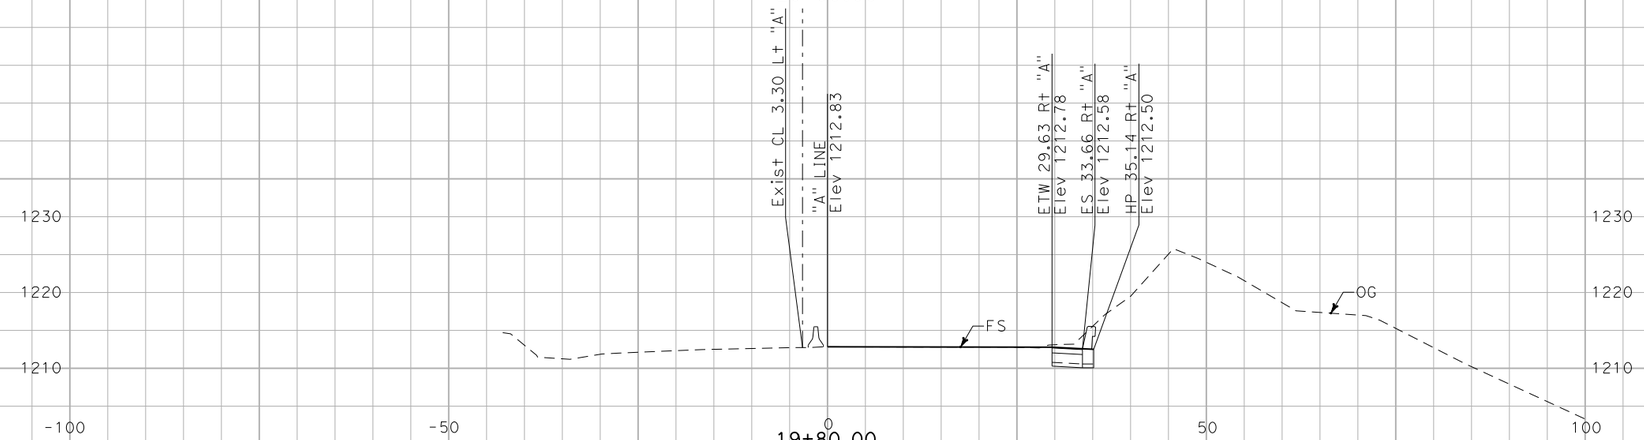

19+80.00

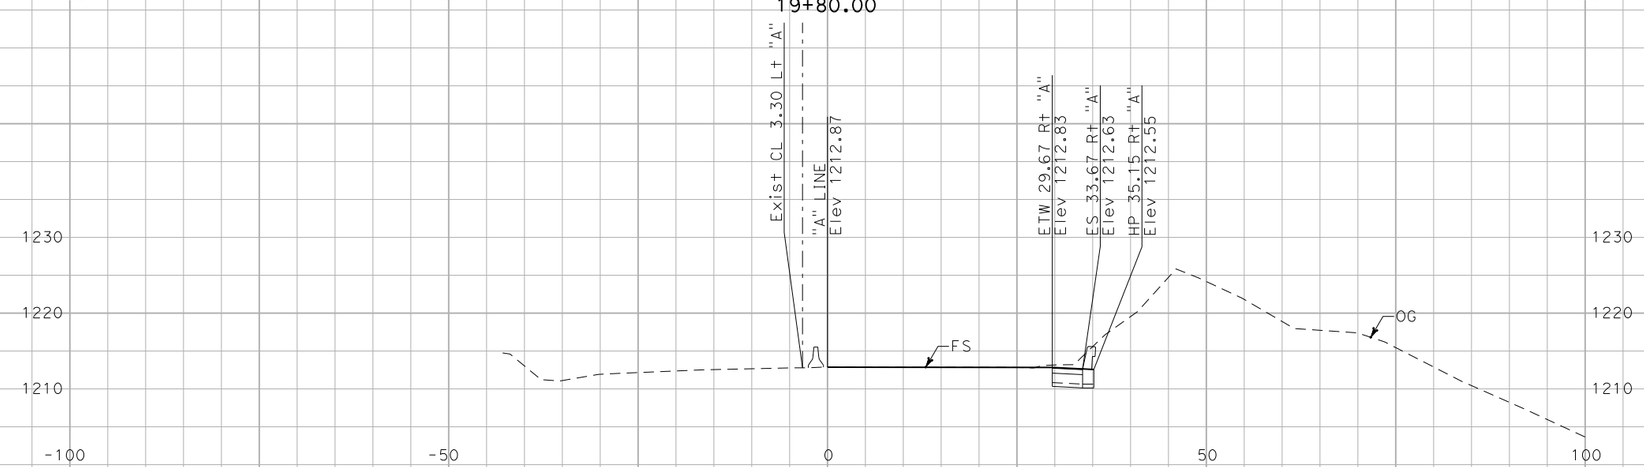

19+79.23

DATE: 09/17/2012

EA: 0L701

05-SCr-RTE 17 PM8.9/PM9.9

ALL DIMENSIONS ARE ENGLISH

Scale Ratio: 1" = 10' Vert.
1" = 10' Horiz.

SR 17
NORTH BOUND

SHEET 1 OF 9

FOR EARTHWORK DEVELOPMENT ONLY

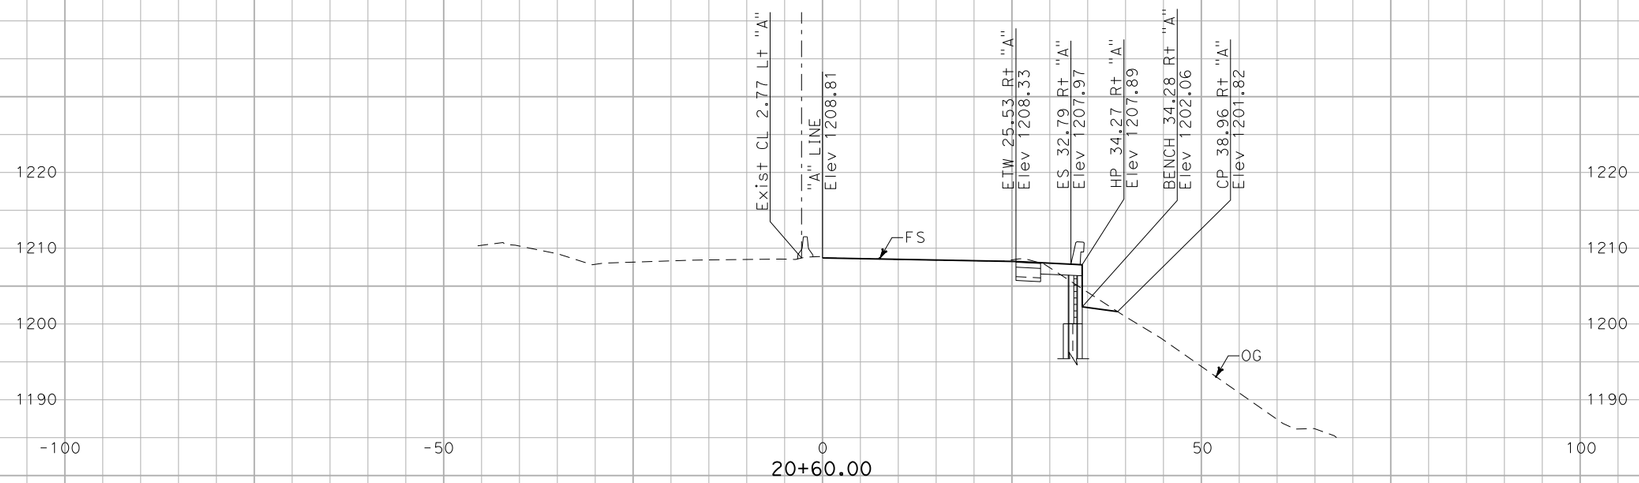

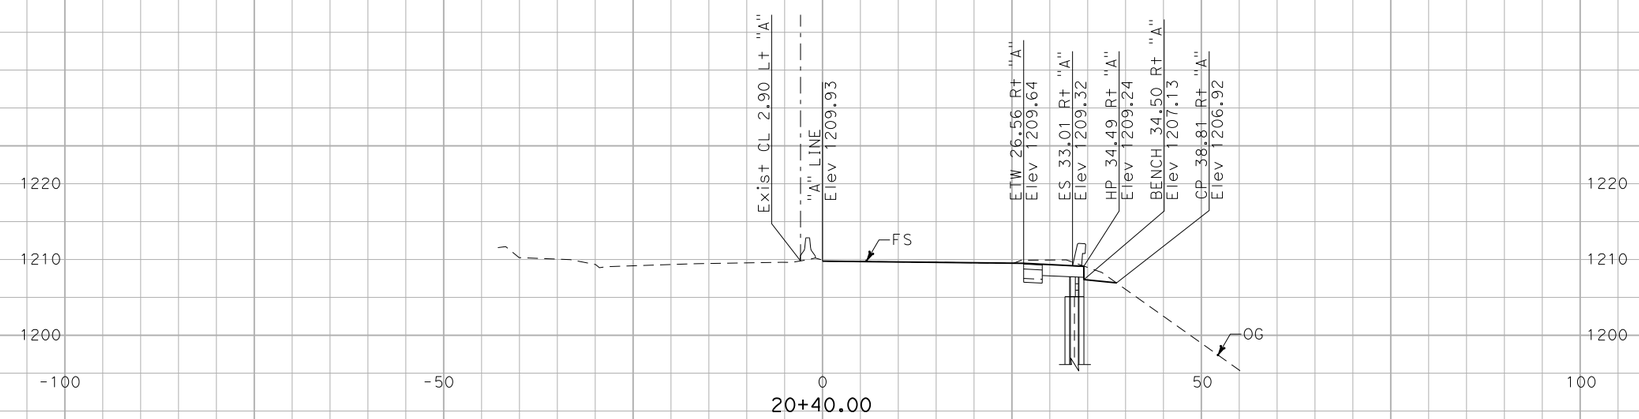

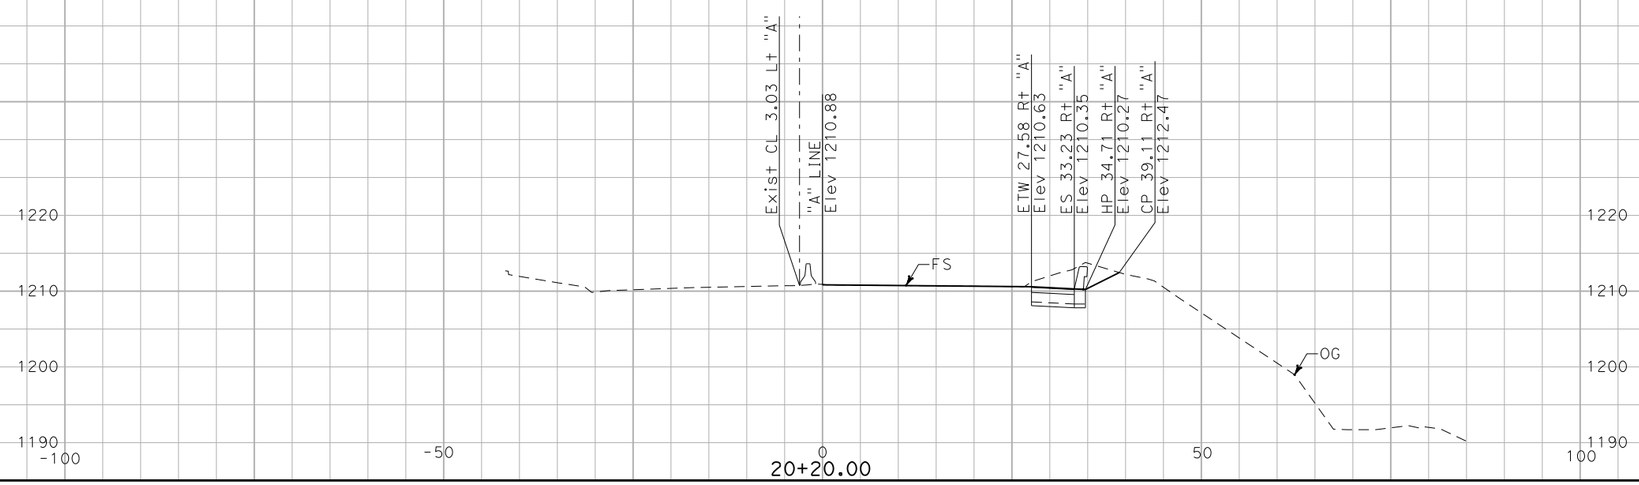

DATE: 09/17/2012

EA: 0L701

05-SCr-RTE 17 PM8.9/PM9.9

ALL DIMENSIONS ARE ENGLISH

Scale Ratio: 1" = 10' Vert.
1" = 10' Horiz.

SR 17
NORTH BOUND

SHEET 2 OF 9

FOR EARTHWORK DEVELOPMENT ONLY

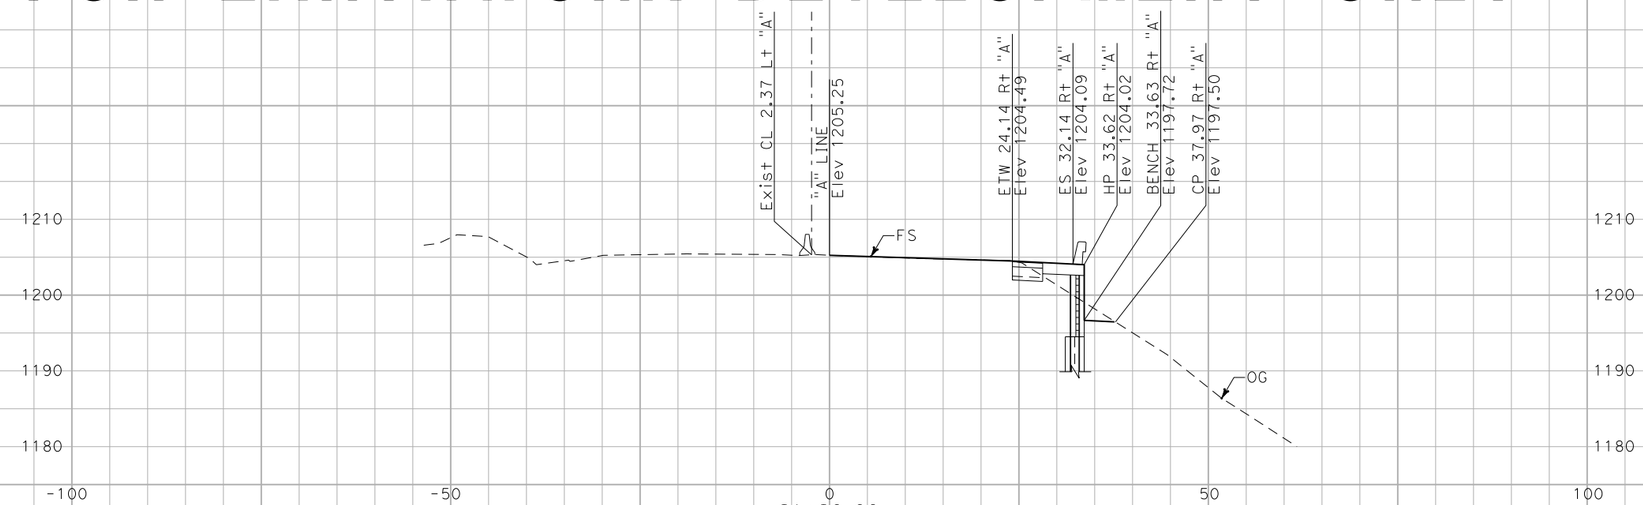

21+20.00

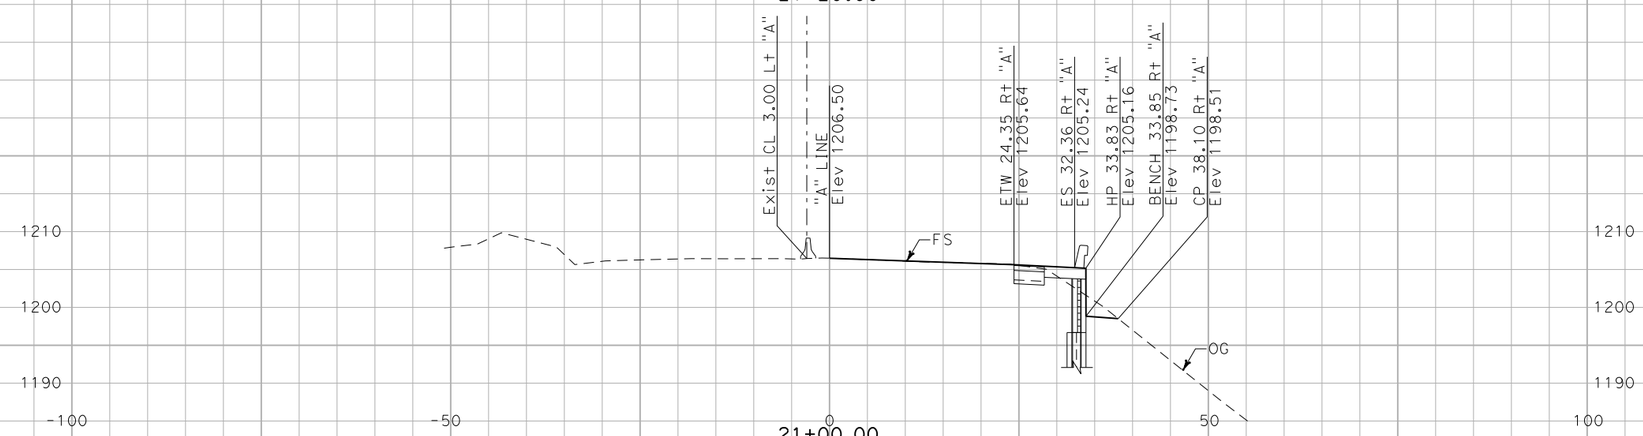

21+00.00

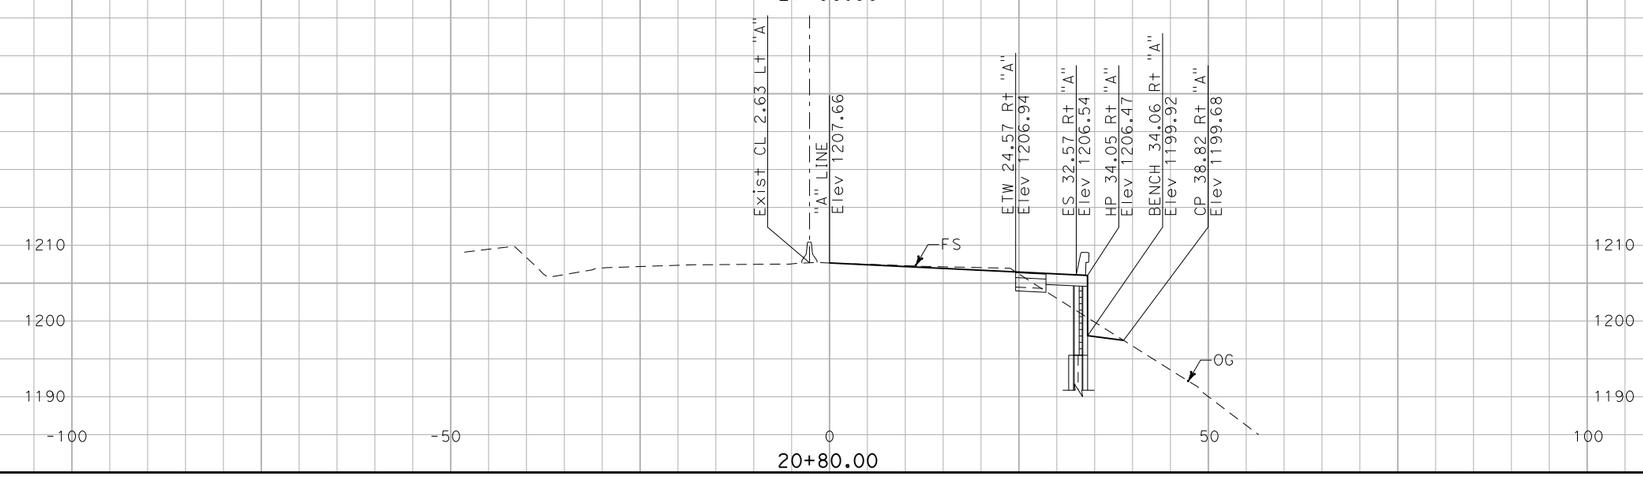

20+80.00

DATE: 09/17/2012

EA: 0L701

05-SCr-RTE 17 PM8.9/PM9.9

ALL DIMENSIONS ARE ENGLISH

Scale Ratio: 1" = 10' Vert.
1" = 10' Horiz.

SR 17
NORTH BOUND

SHEET 3 OF 9

FOR EARTHWORK DEVELOPMENT ONLY

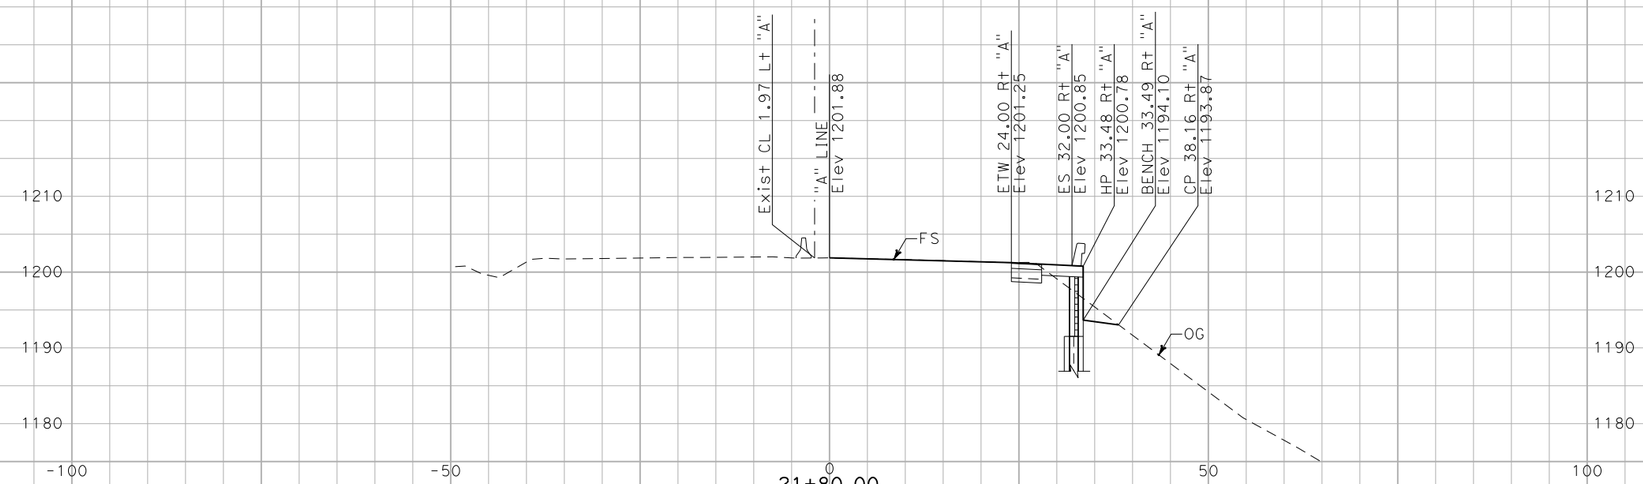

21+80.00

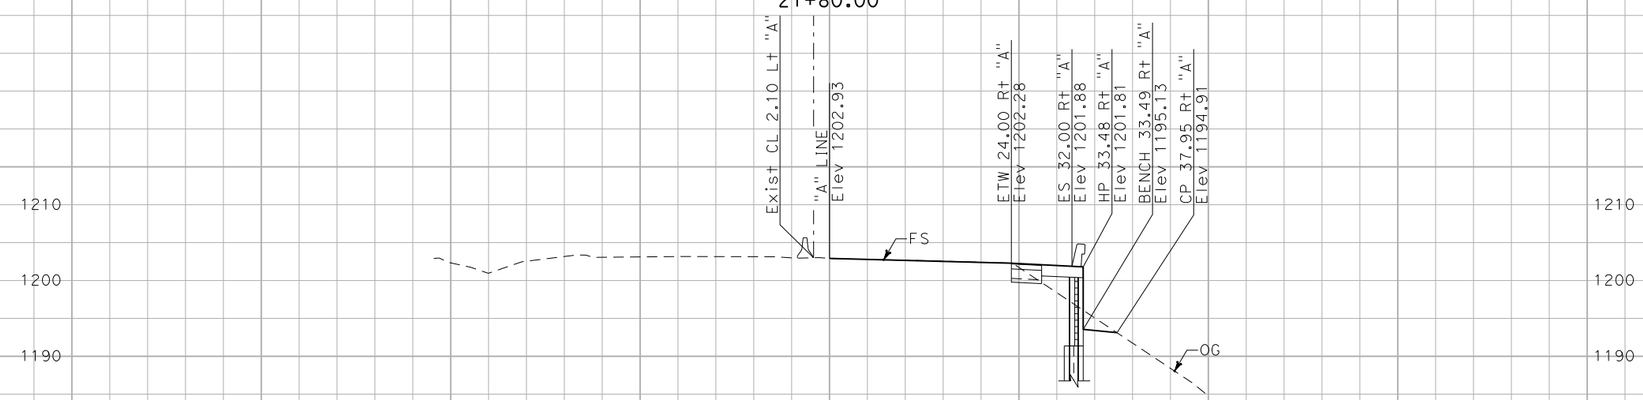

21+60.00

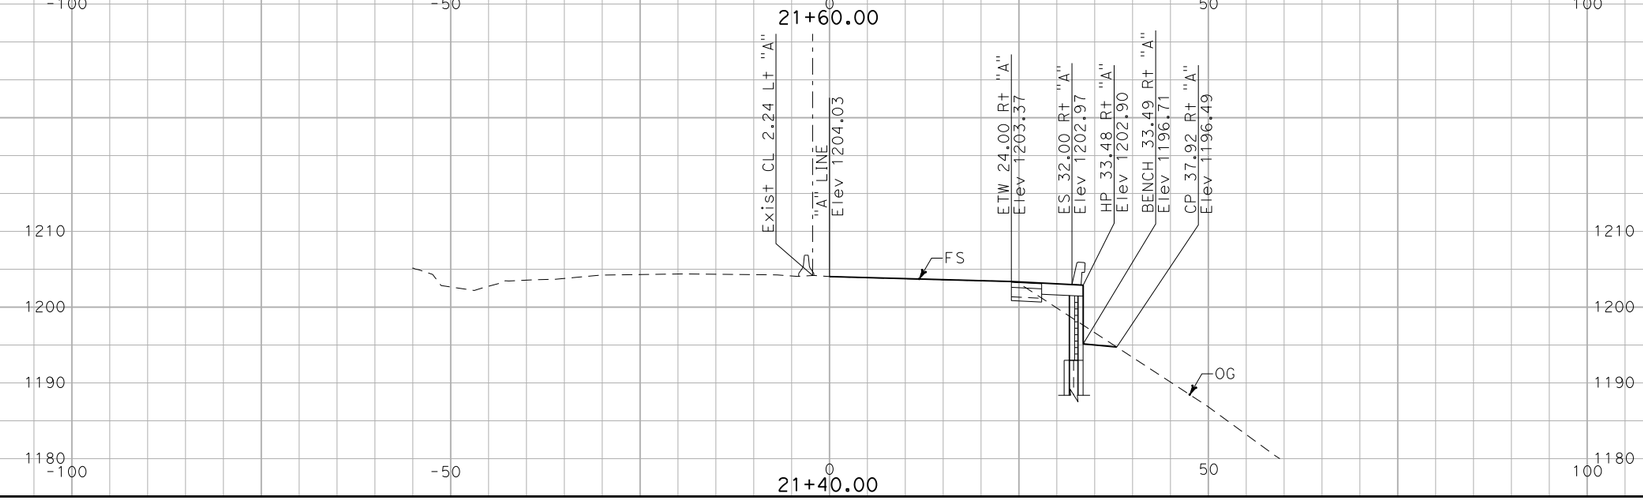

21+40.00

DATE: 09/17/2012

EA: 0L701

05-SCr-RTE 17 PM8.9/PM9.9

ALL DIMENSIONS ARE ENGLISH

Scale Ratio: 1" = 10' Vert.
1" = 10' Horiz.

SR 17
NORTH BOUND

SHEET 4 OF 9

FOR EARTHWORK DEVELOPMENT ONLY

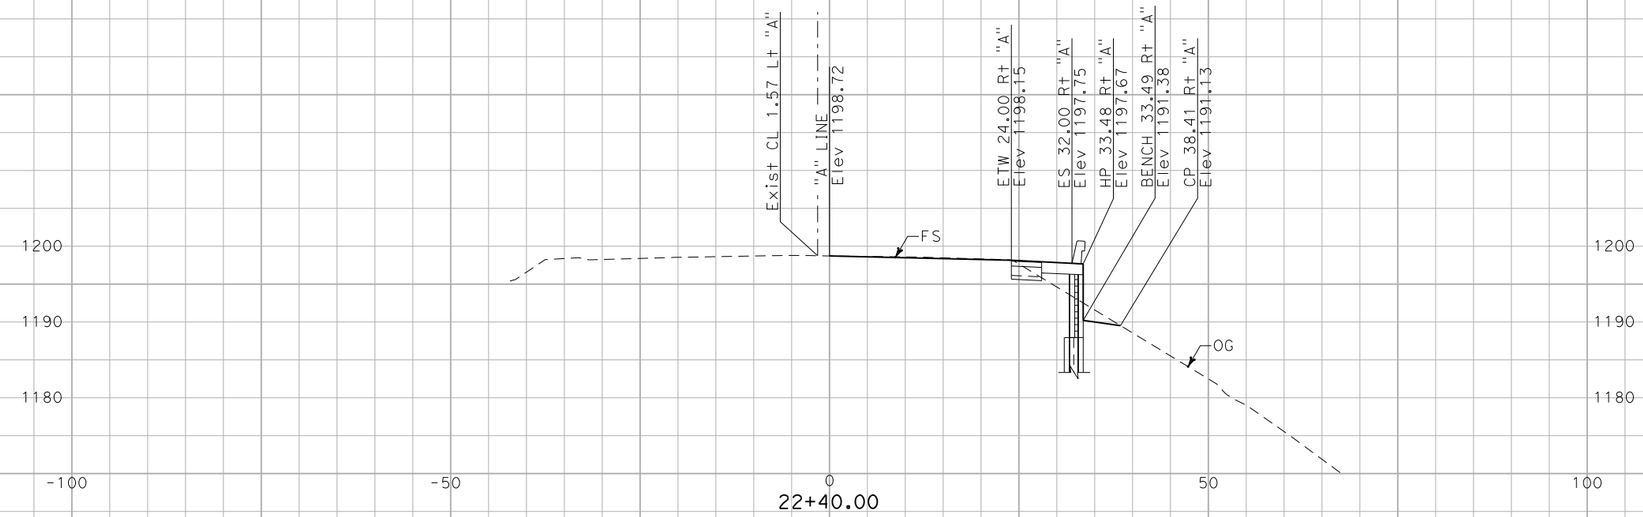

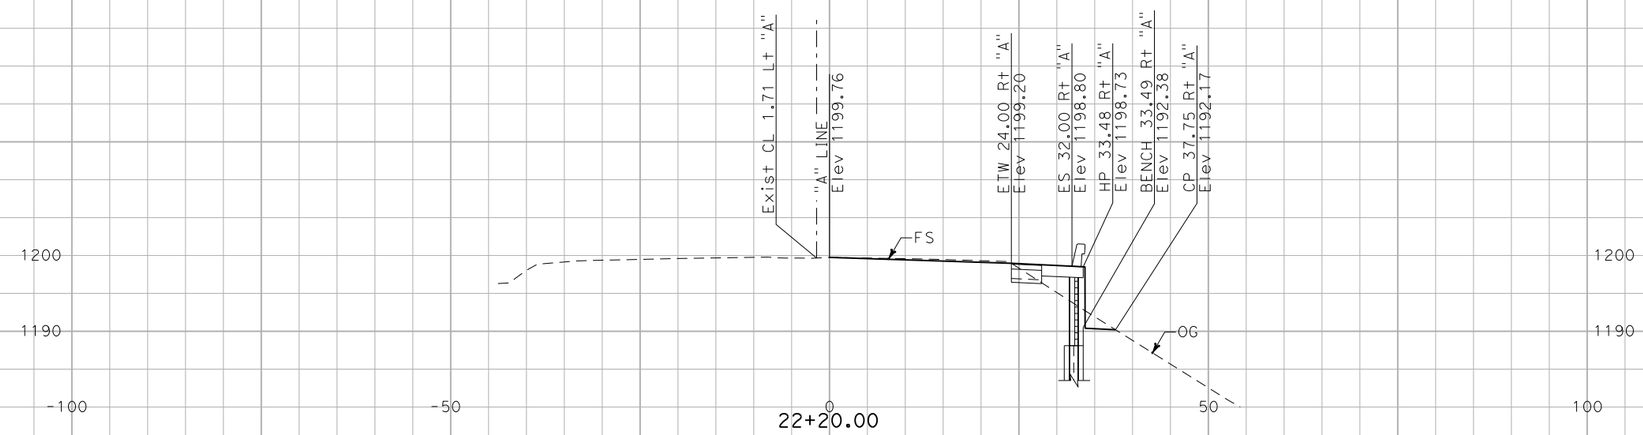

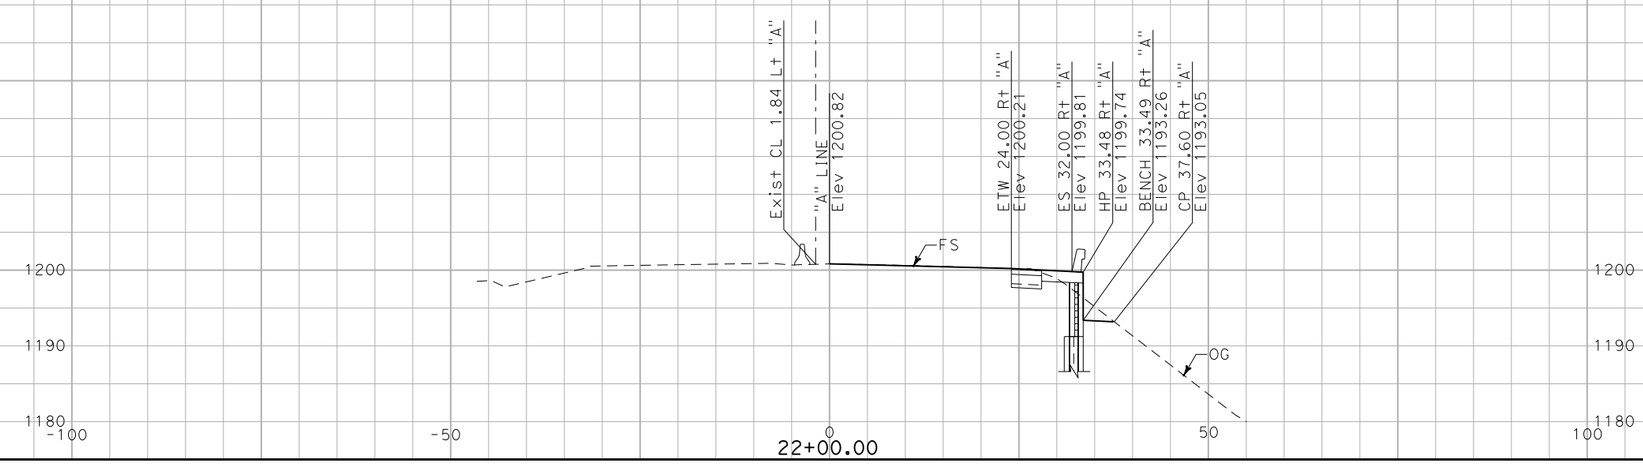

DATE: 09/17/2012

EA: OL701

05-SCr-RTE 17 PM8.9/PM9.9

ALL DIMENSIONS ARE ENGLISH

Scale Ratio: 1" = 10' Vert.
1" = 10' Horiz.

SR 17
NORTH BOUND

SHEET 5 OF 9

FOR EARTHWORK DEVELOPMENT ONLY

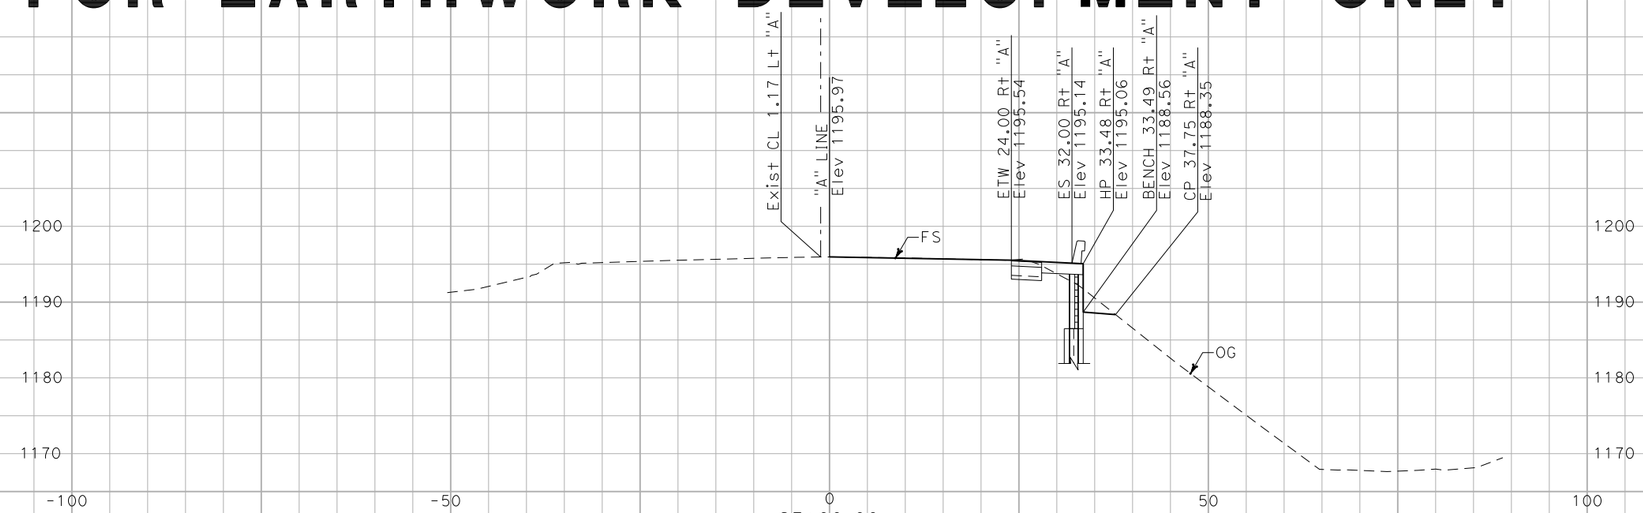

23+00.00

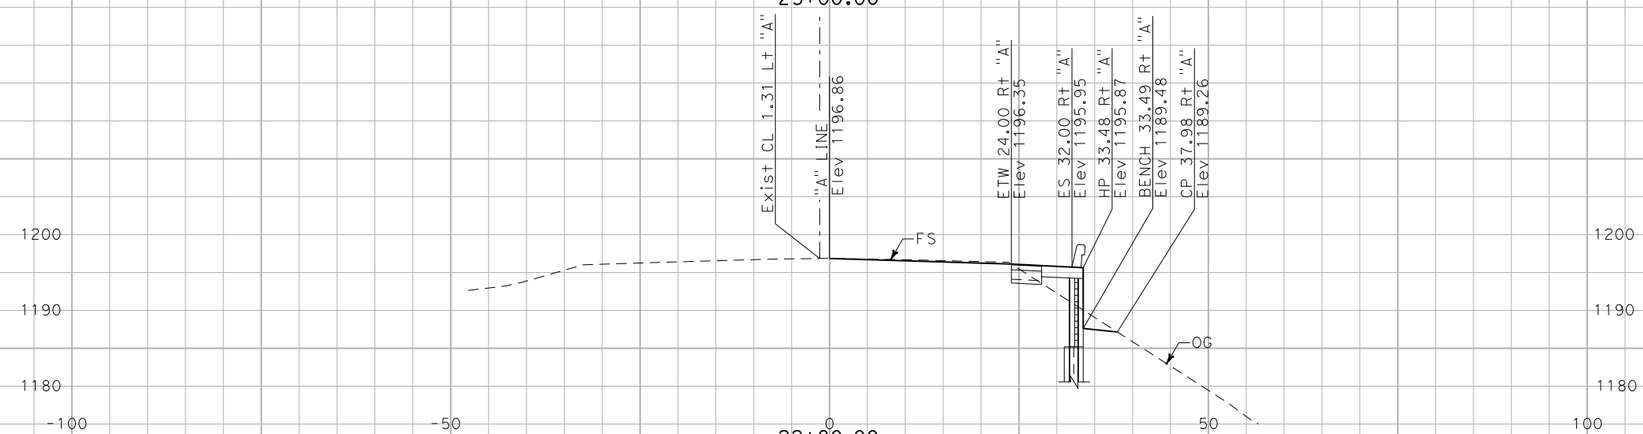

22+80.00

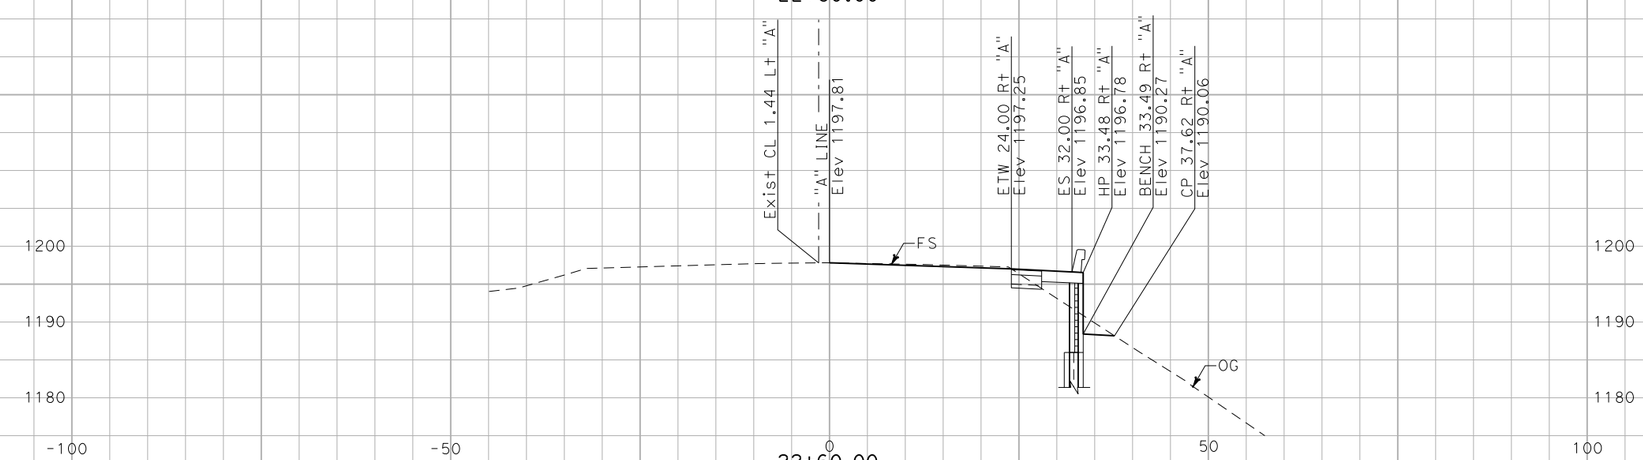

22+60.00

DATE: 09/17/2012

EA: 0L701

05-SCr-RTE 17 PM8.9/PM9.9

ALL DIMENSIONS ARE ENGLISH

Scale Ratio: 1" = 10' Vert.
1" = 10' Horiz.

SR 17
NORTH BOUND

SHEET 6 OF 9

FOR EARTHWORK DEVELOPMENT ONLY

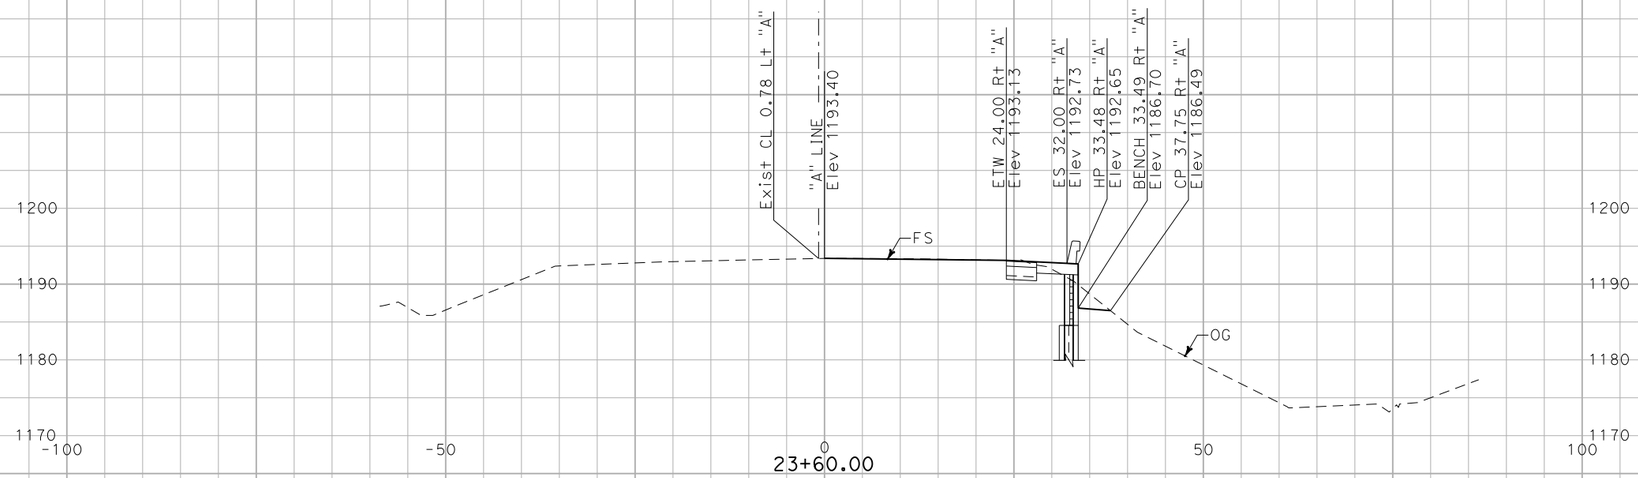

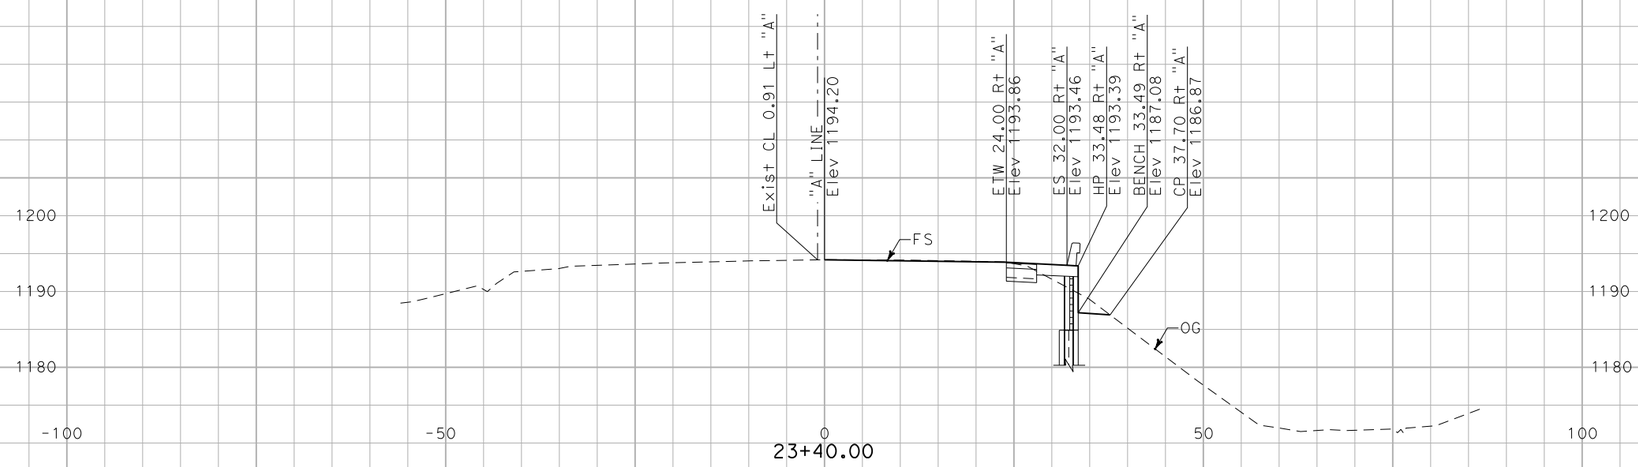

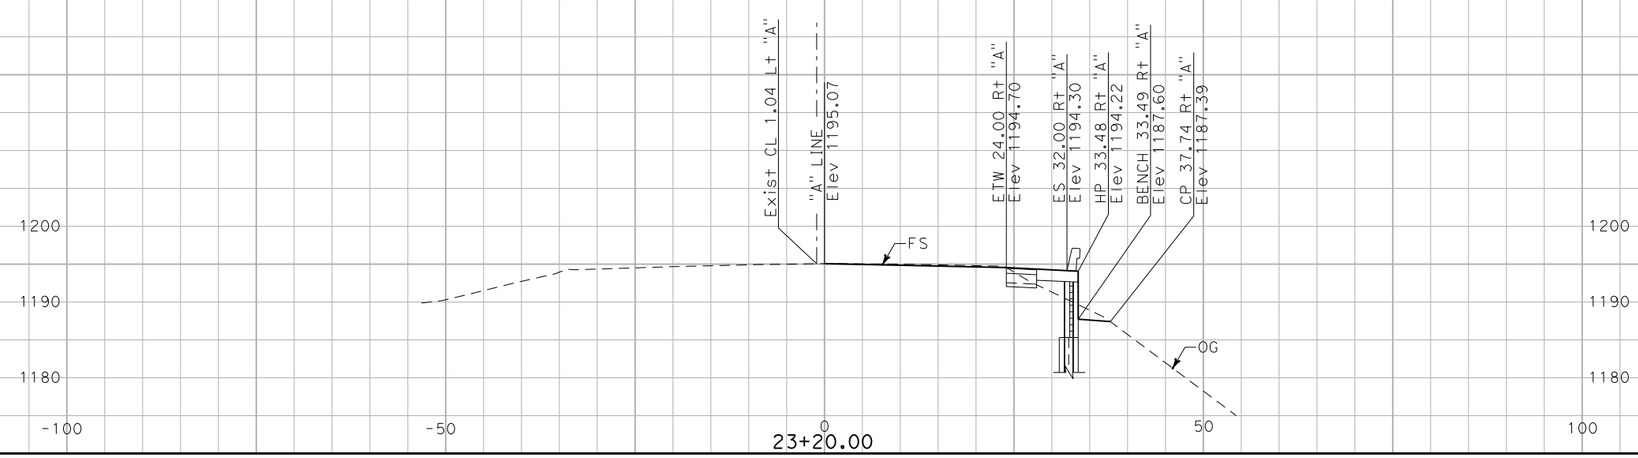

DATE: 09/17/2012

EA: OL701

05-SCr-RTE 17 PM8.9/PM9.9

ALL DIMENSIONS ARE ENGLISH

Scale Ratio: 1" = 10' Vert.
1" = 10' Horiz.

SR 17
NORTH BOUND

SHEET 7 OF 9

FOR EARTHWORK DEVELOPMENT ONLY

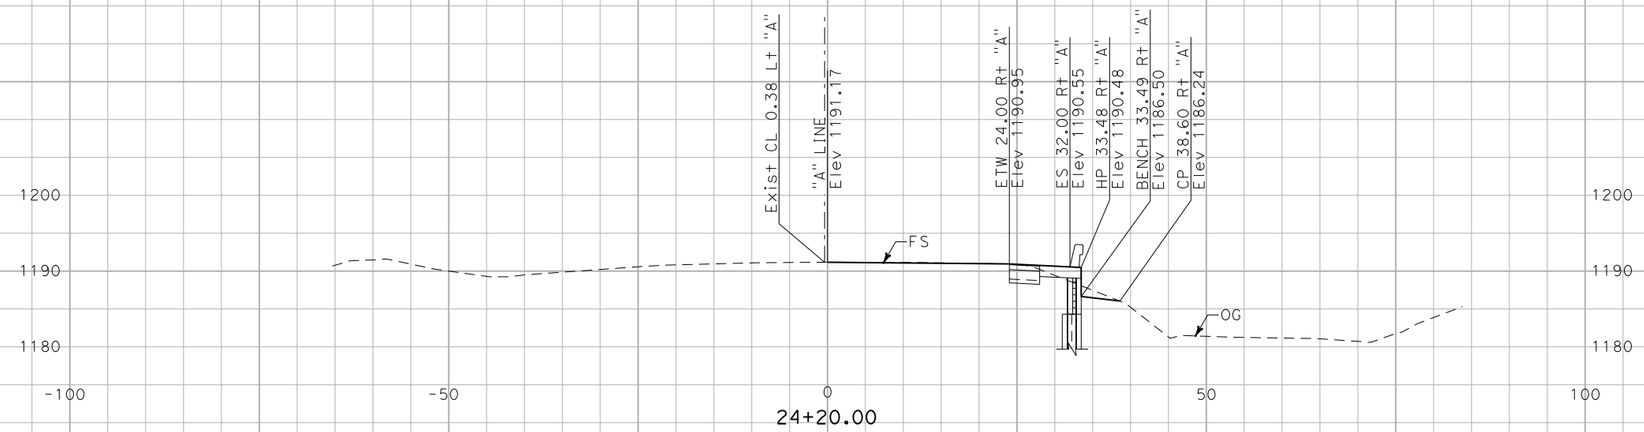

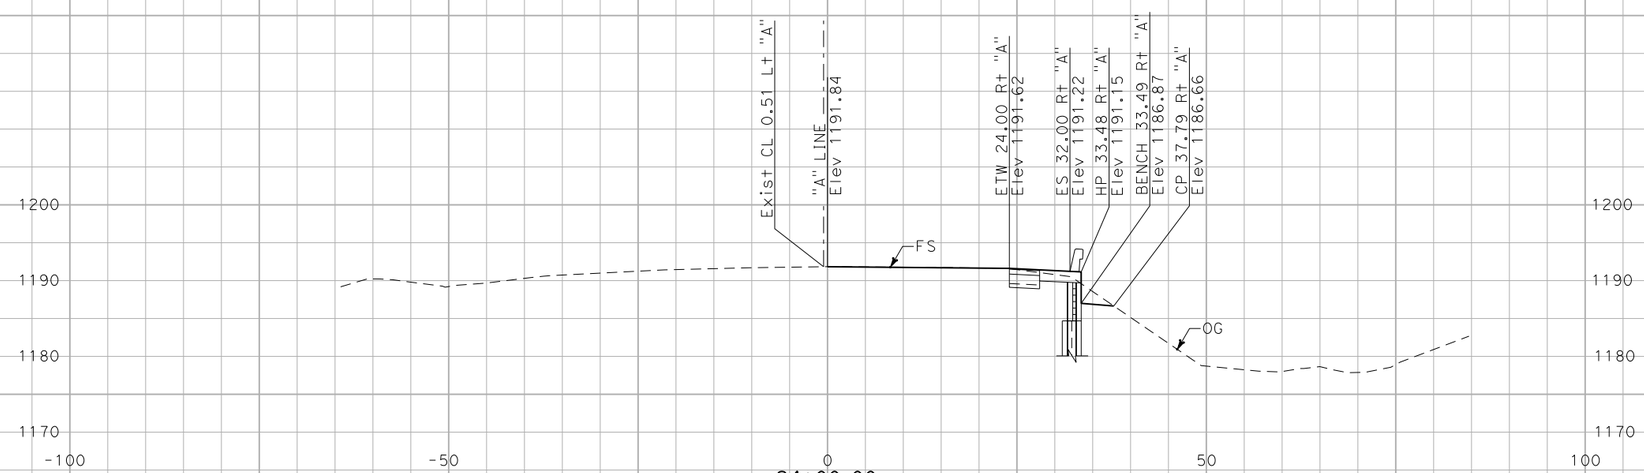

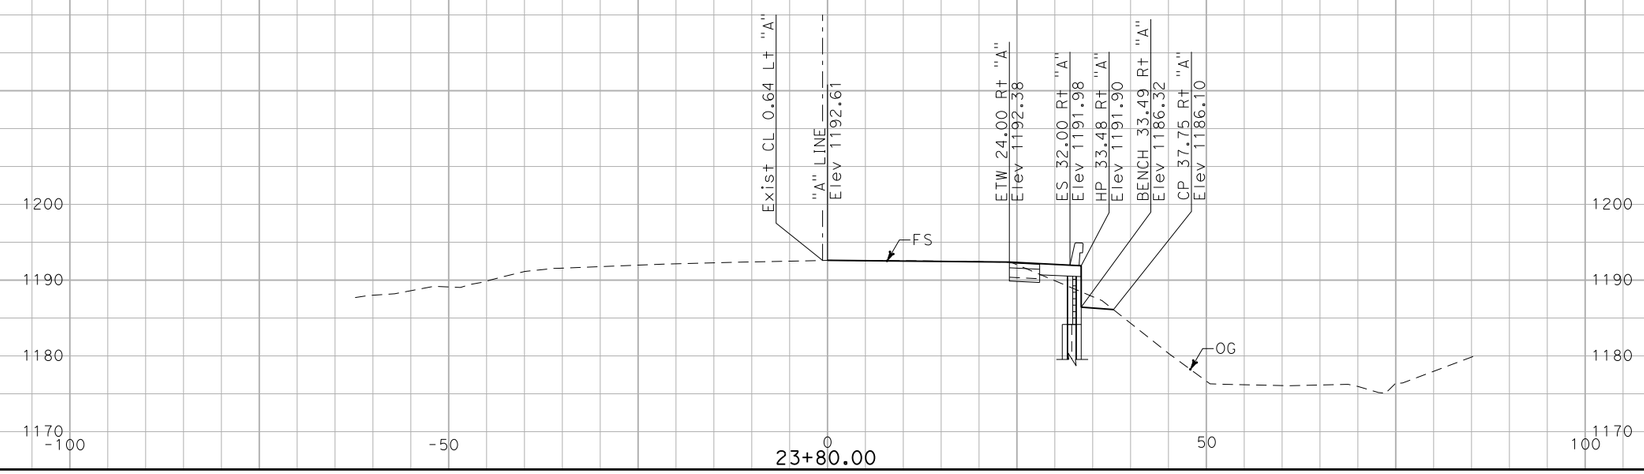

DATE: 09/17/2012

EA: 0L701

05-SCr-RTE 17 PM8.9/PM9.9

ALL DIMENSIONS ARE ENGLISH

Scale Ratio: 1" = 10' Vert.
1" = 10' Horiz.

SR 17
NORTH BOUND

SHEET 8 OF 9

FOR EARTHWORK DEVELOPMENT ONLY

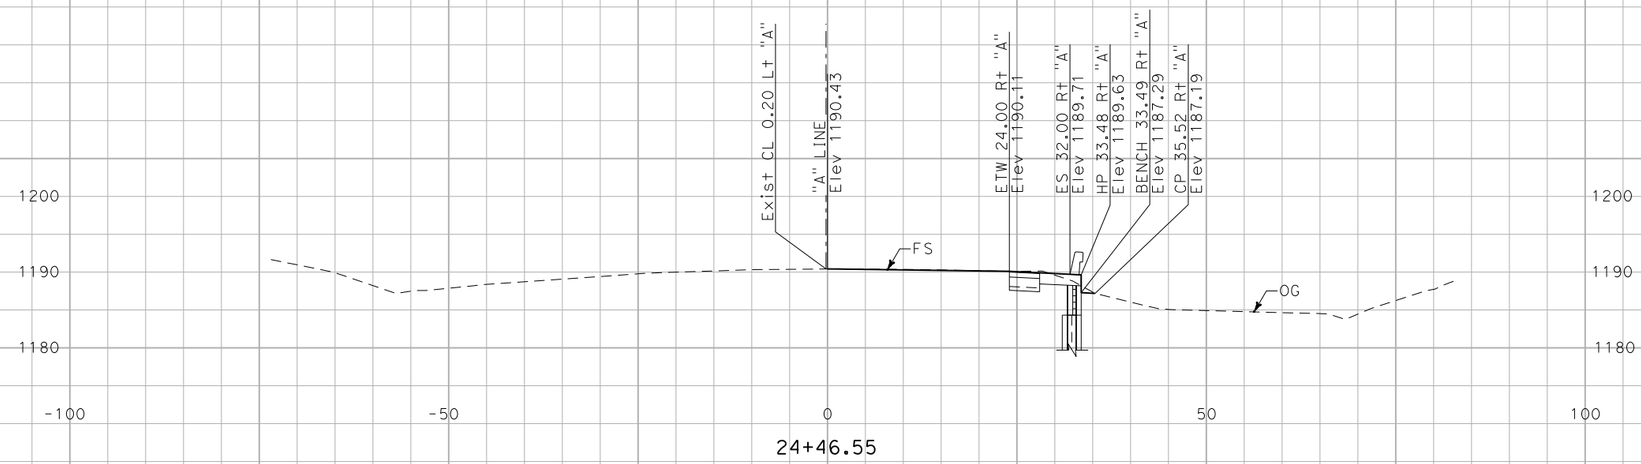

24+46.55

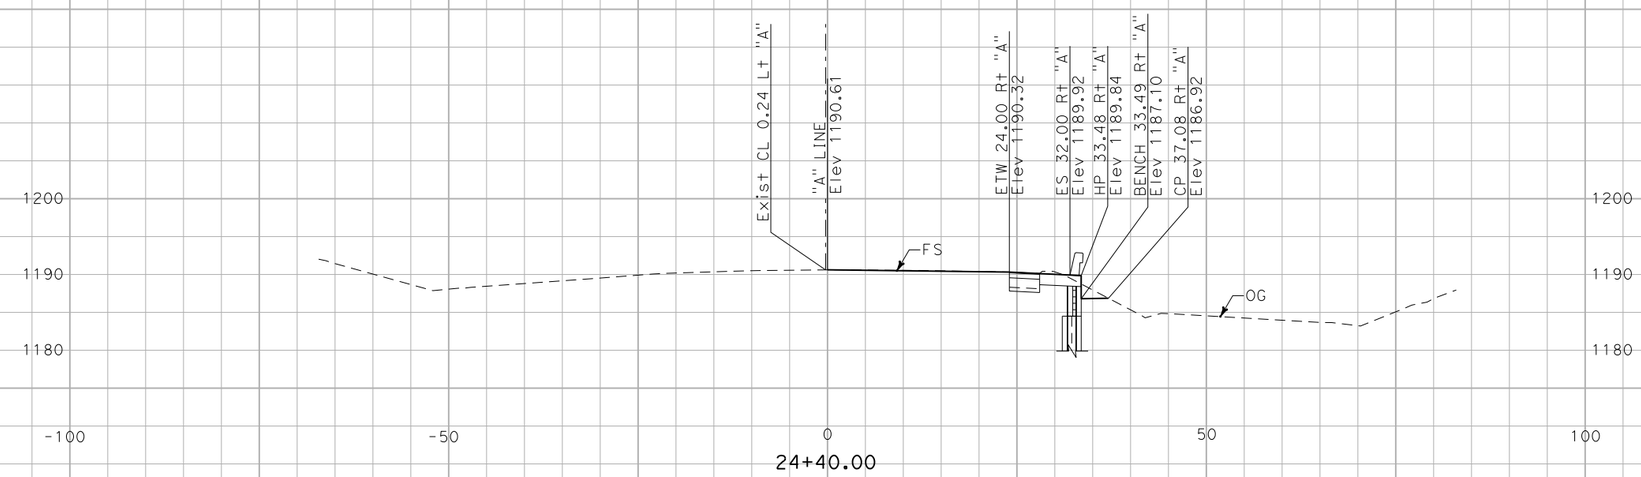

24+40.00

DATE: 09/17/2012

EA: 0L701

05-SCr-RTE 17 PM8.9/PM9.9

ALL DIMENSIONS ARE ENGLISH

Scale Ratio: 1" = 10' Vert.
1" = 10' Horiz.

SR 17
NORTH BOUND

SHEET 9 OF 9

FOR EARTHWORK DEVELOPMENT ONLY

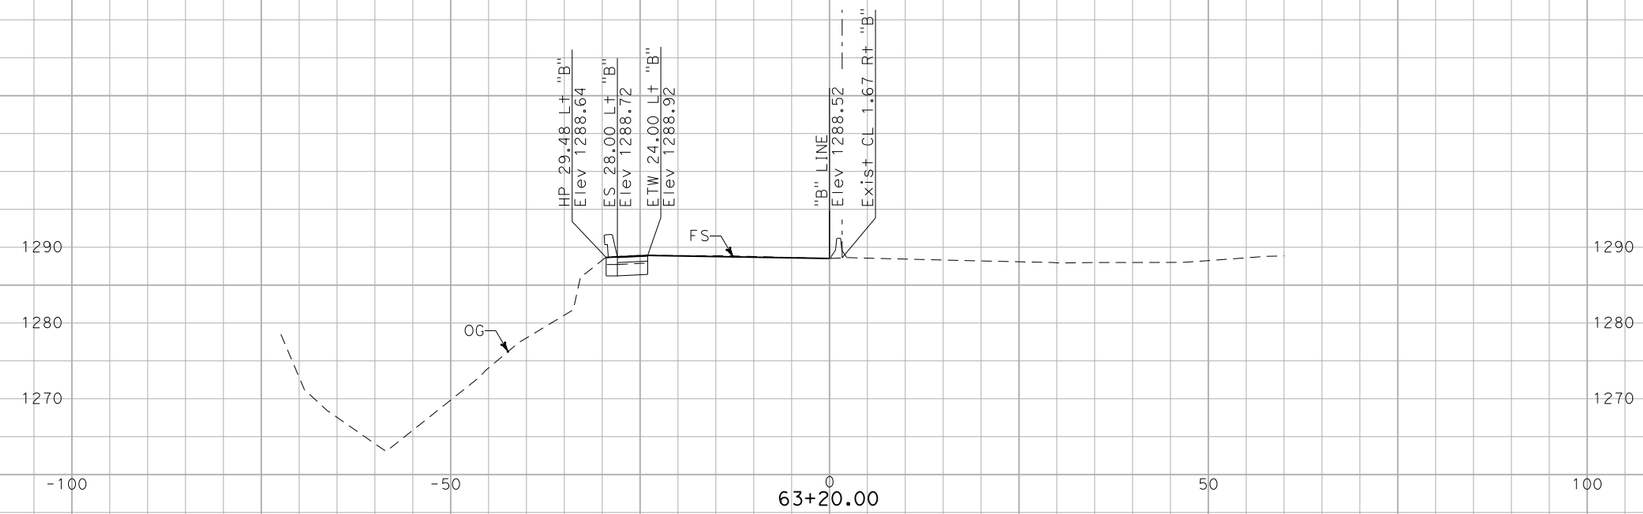

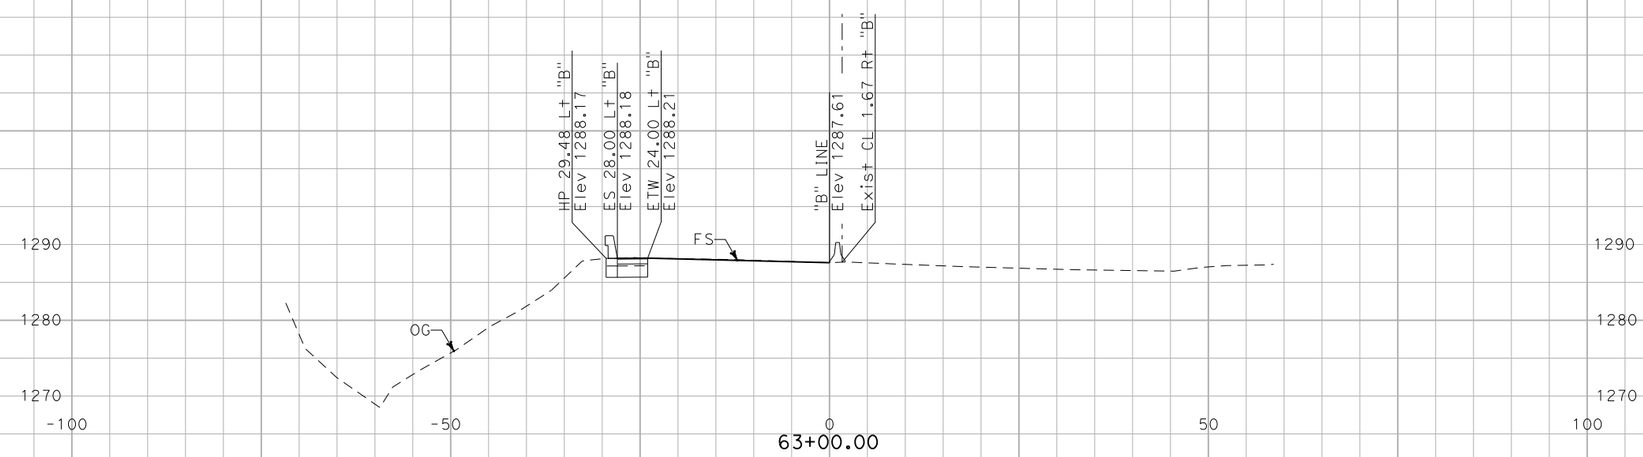

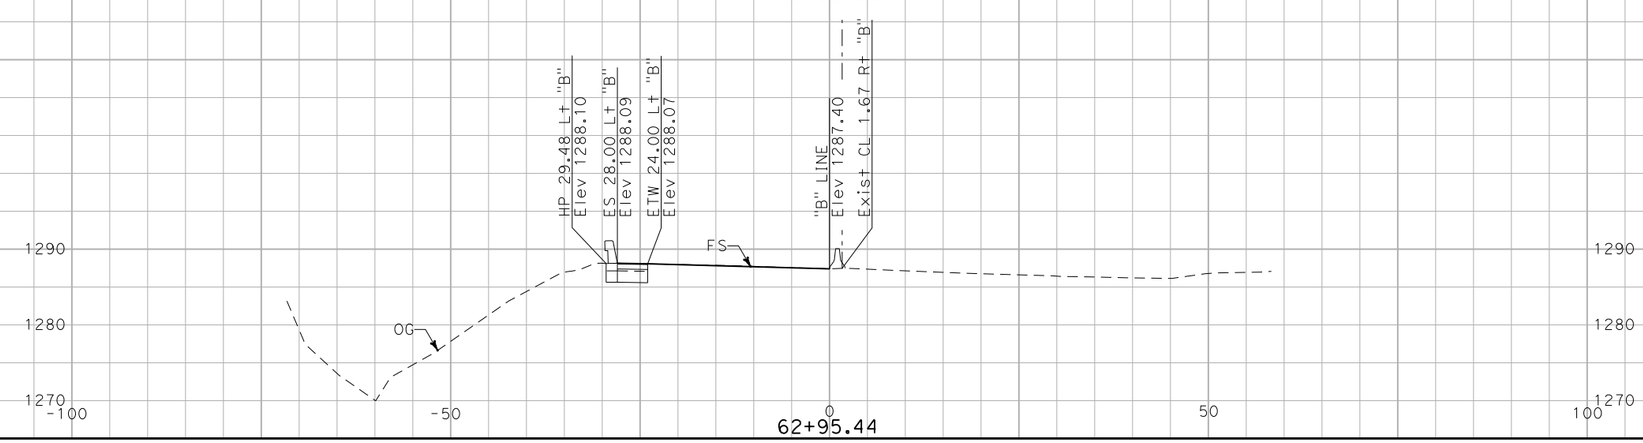

DATE: 09/17/2012

EA: 0L701

05-SCr-RTE 17 PM8.9/PM9.9

ALL DIMENSIONS ARE ENGLISH

Scale Ratio: 1" = 10' Vert.
1" = 10' Horiz.

SR 17
SOUTH BOUND

SHEET 1 OF 11

FOR EARTHWORK DEVELOPMENT ONLY

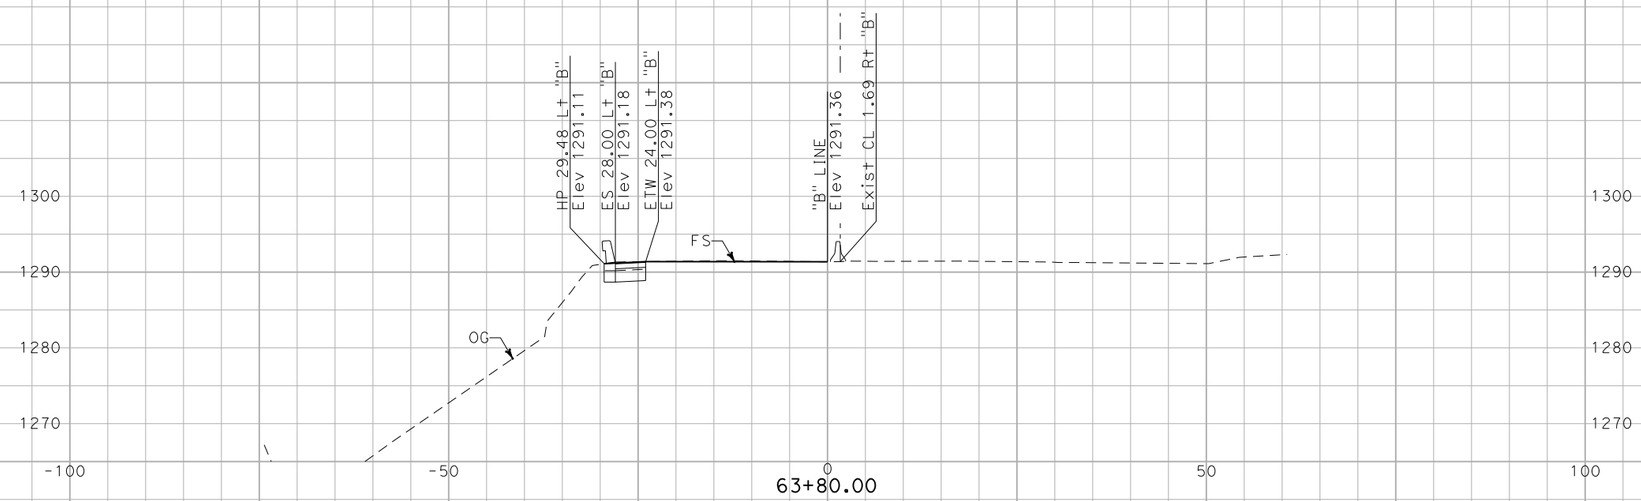

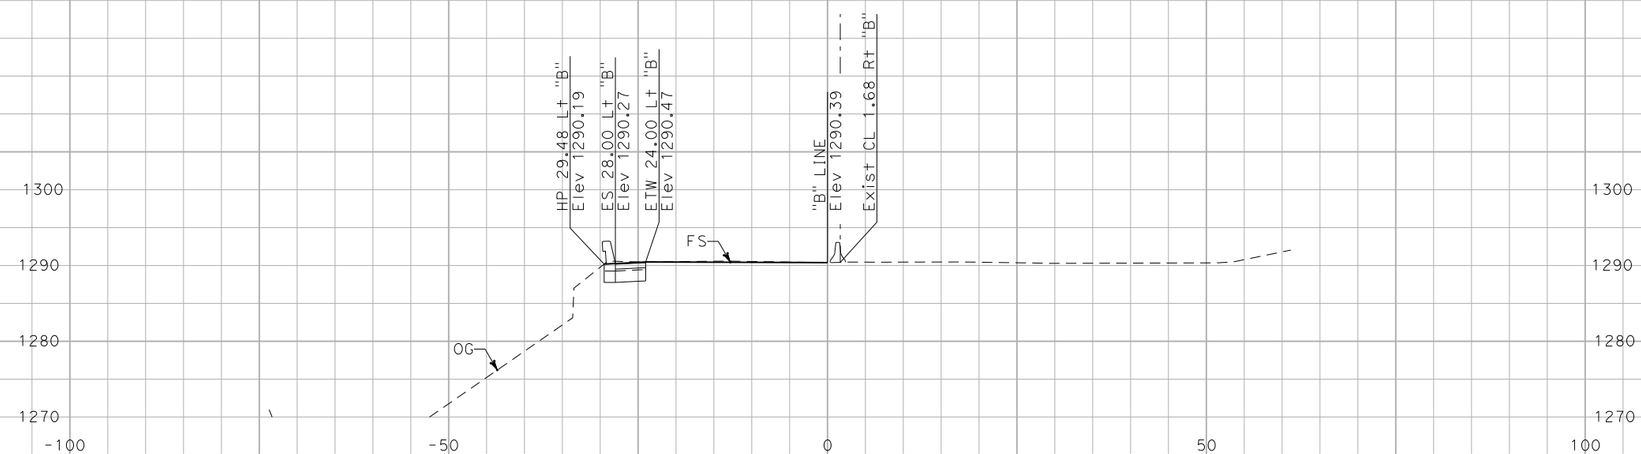

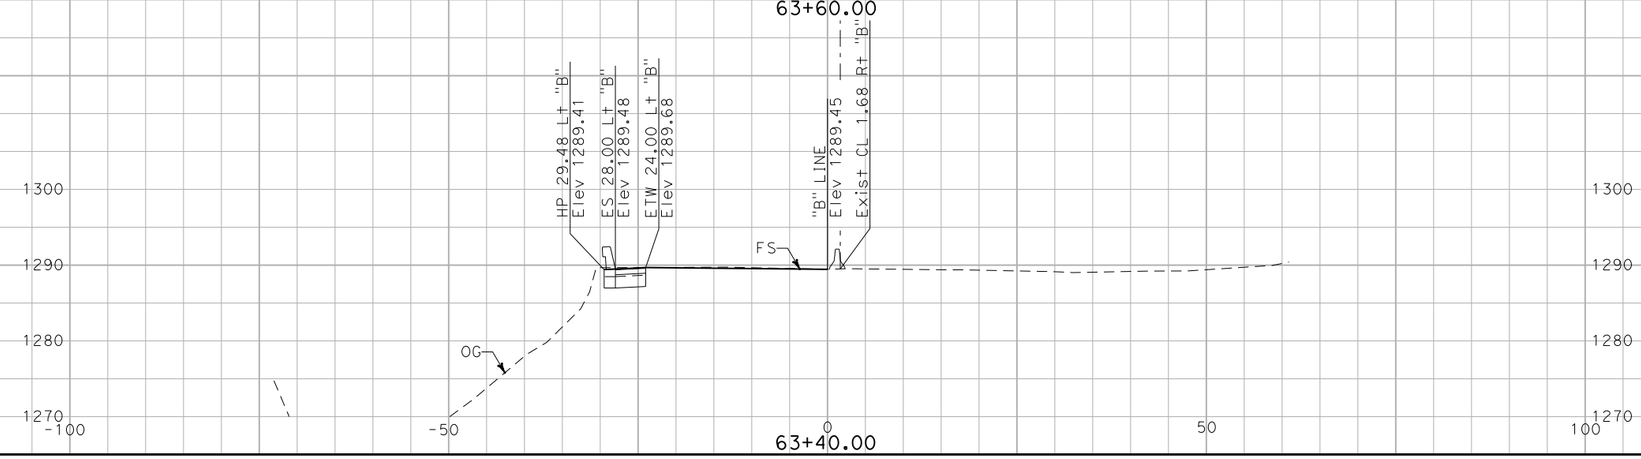

DATE: 09/17/2012

EA: 0L701

05-SCr-RTE 17 PM8.9/PM9.9

ALL DIMENSIONS ARE ENGLISH

Scale Ratio: 1" = 10' Vert.
1" = 10' Horiz.

SR 17
SOUTH BOUND

SHEET 2 OF 11

FOR EARTHWORK DEVELOPMENT ONLY

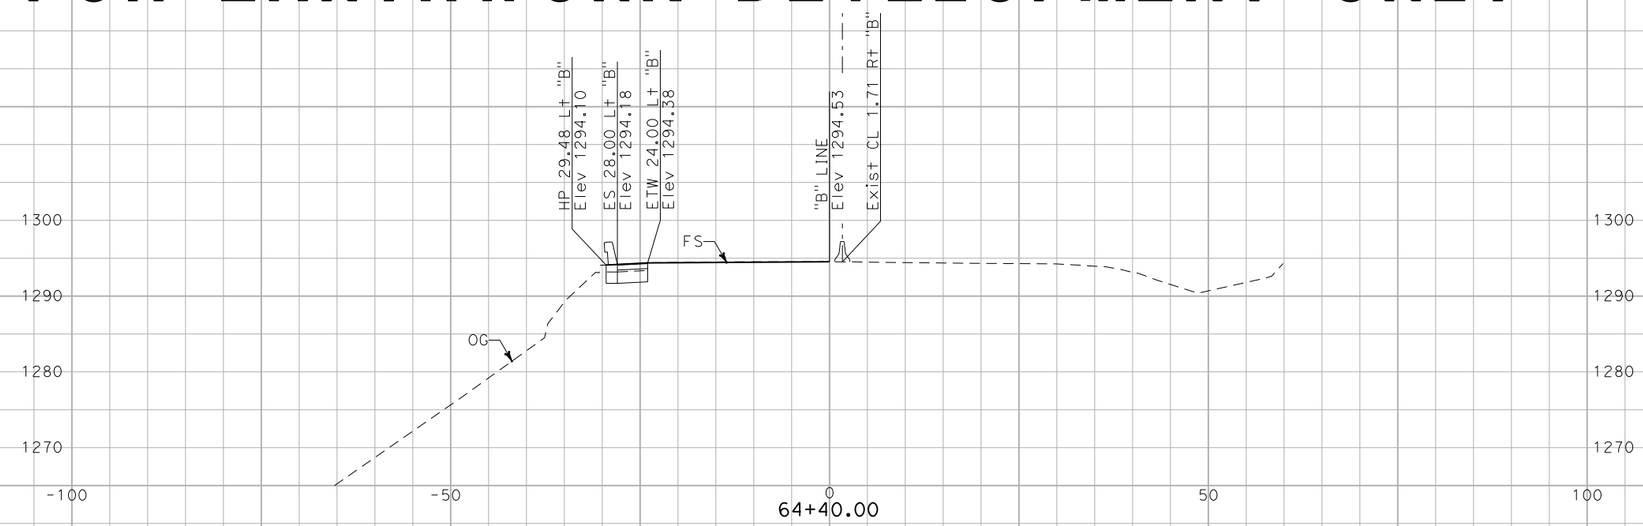

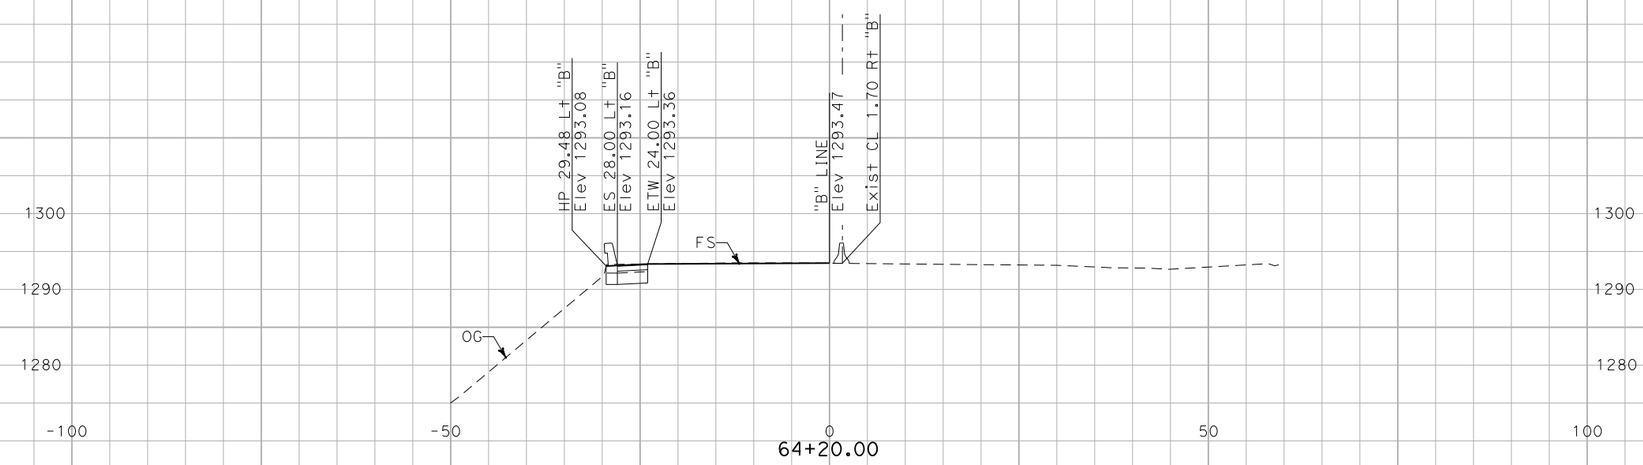

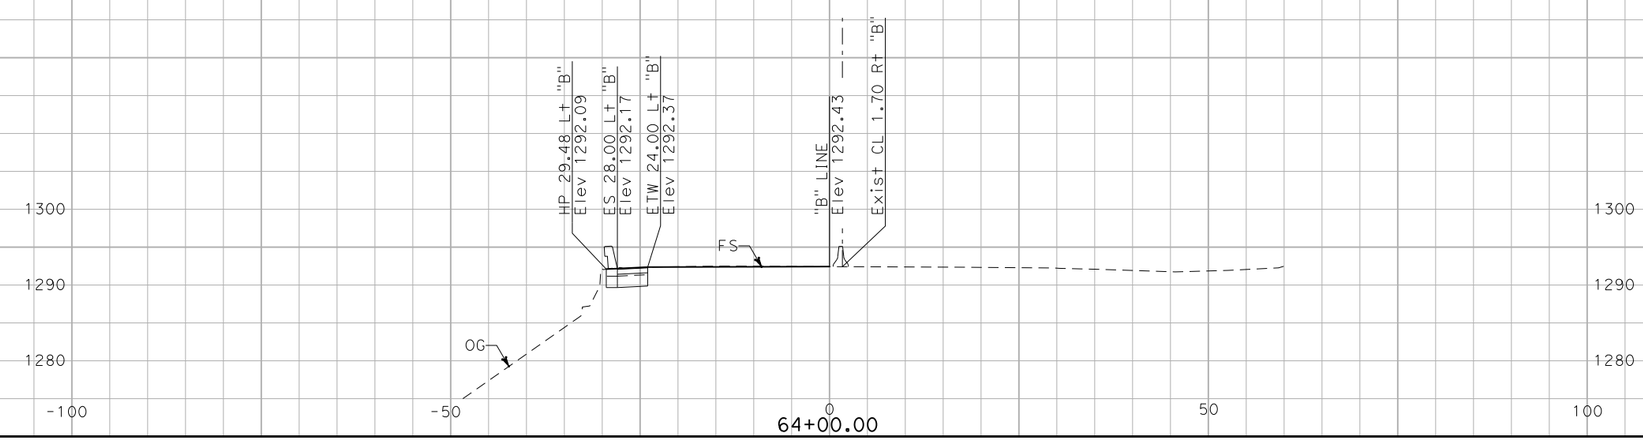

DATE: 09/17/2012

EA: 0L701

05-SCr-RTE 17 PM8.9/PM9.9

ALL DIMENSIONS ARE ENGLISH

Scale Ratio: 1" = 10' Vert.
1" = 10' Horiz.

SR 17
SOUTH BOUND

SHEET 3 OF 11

FOR EARTHWORK DEVELOPMENT ONLY

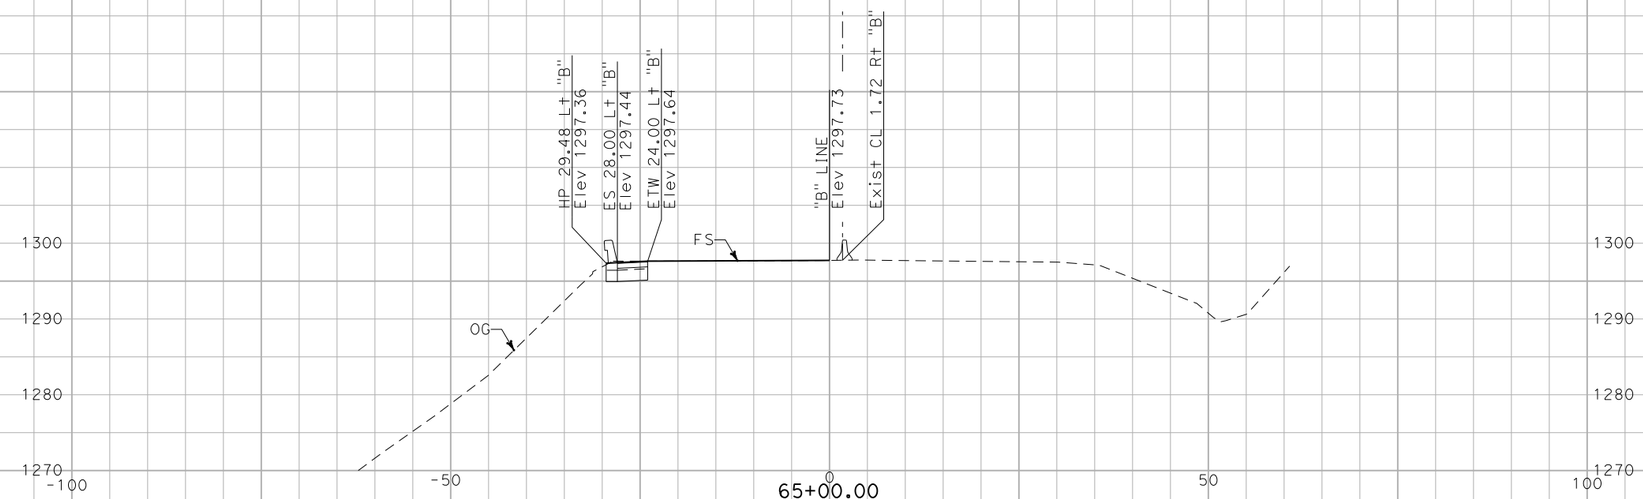

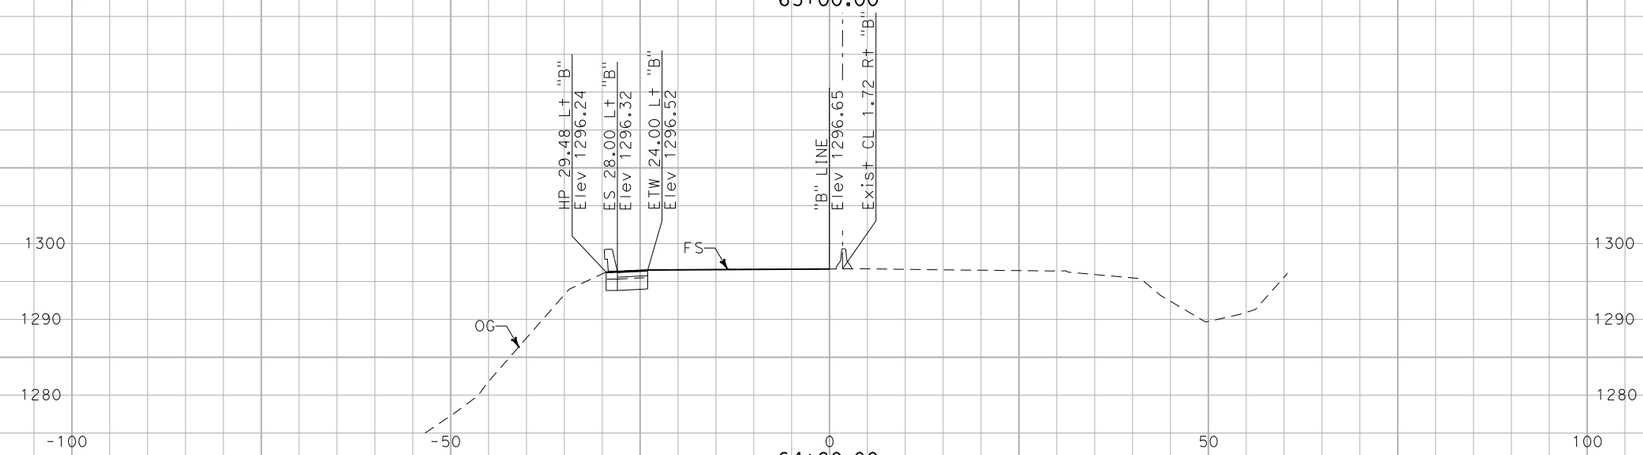

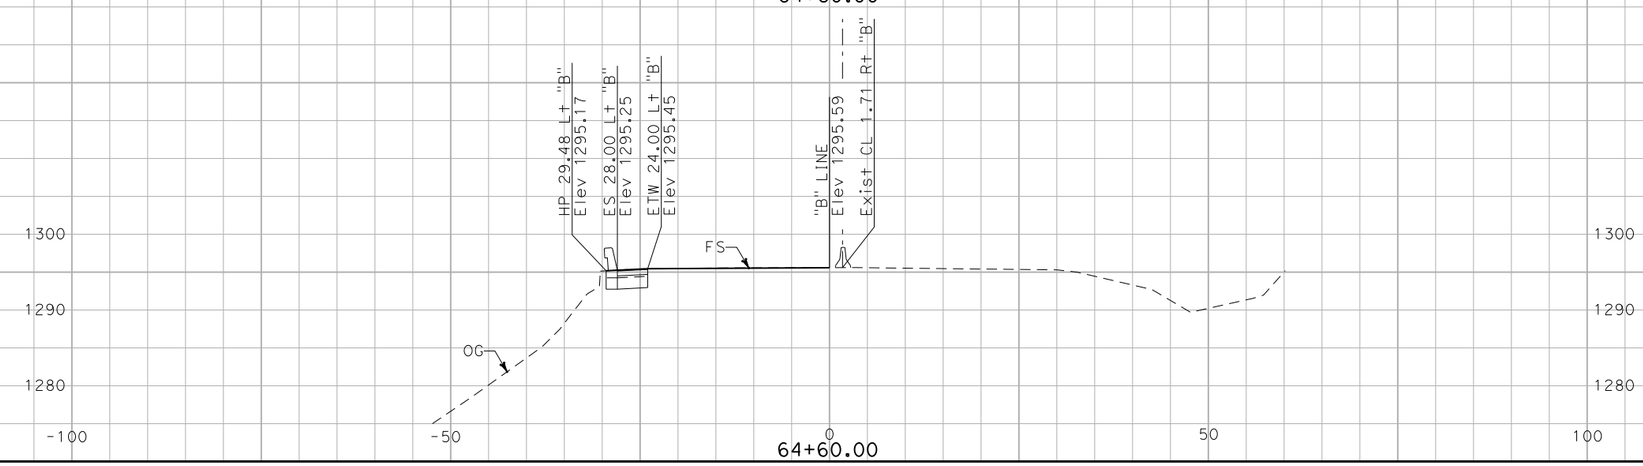

DATE: 09/17/2012

EA: 0L701

05-SCr-RTE 17 PM8.9/PM9.9

ALL DIMENSIONS ARE ENGLISH

Scale Ratio: 1" = 10' Vert.
1" = 10' Horiz.

SR 17
SOUTH BOUND

SHEET 4 OF 11

FOR EARTHWORK DEVELOPMENT ONLY

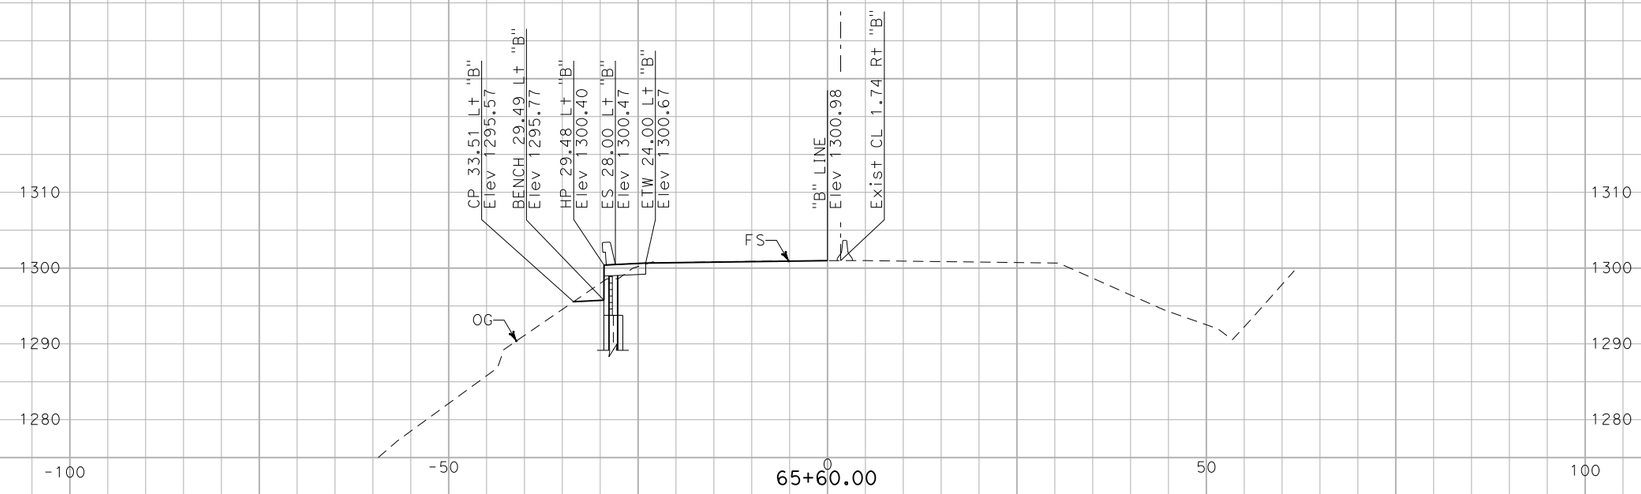

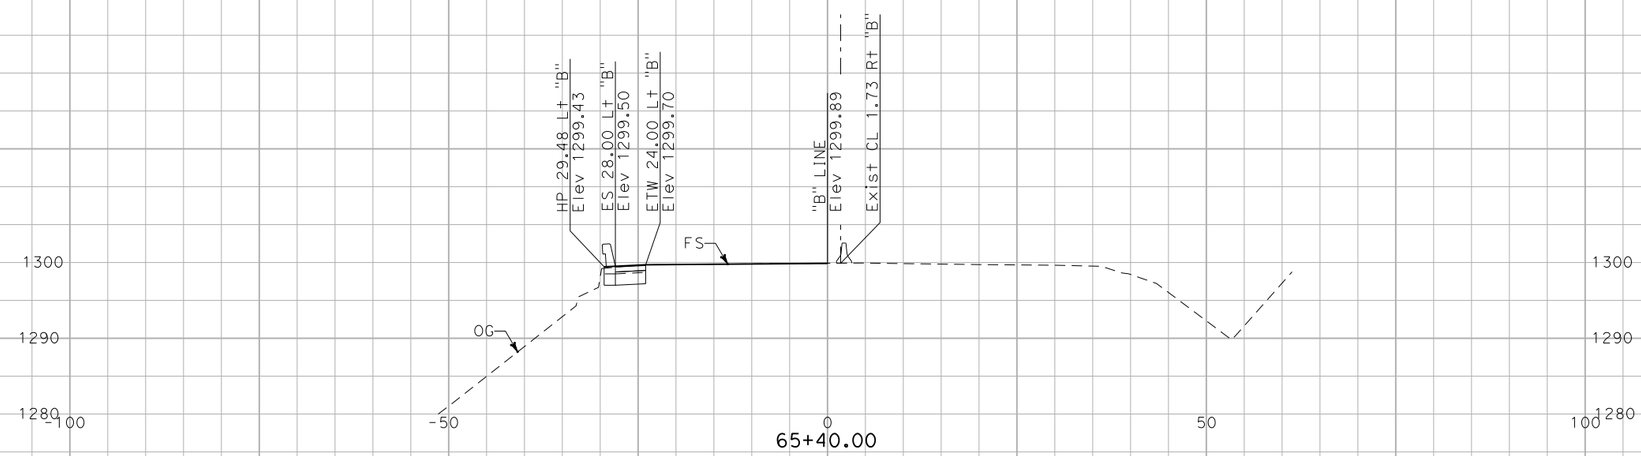

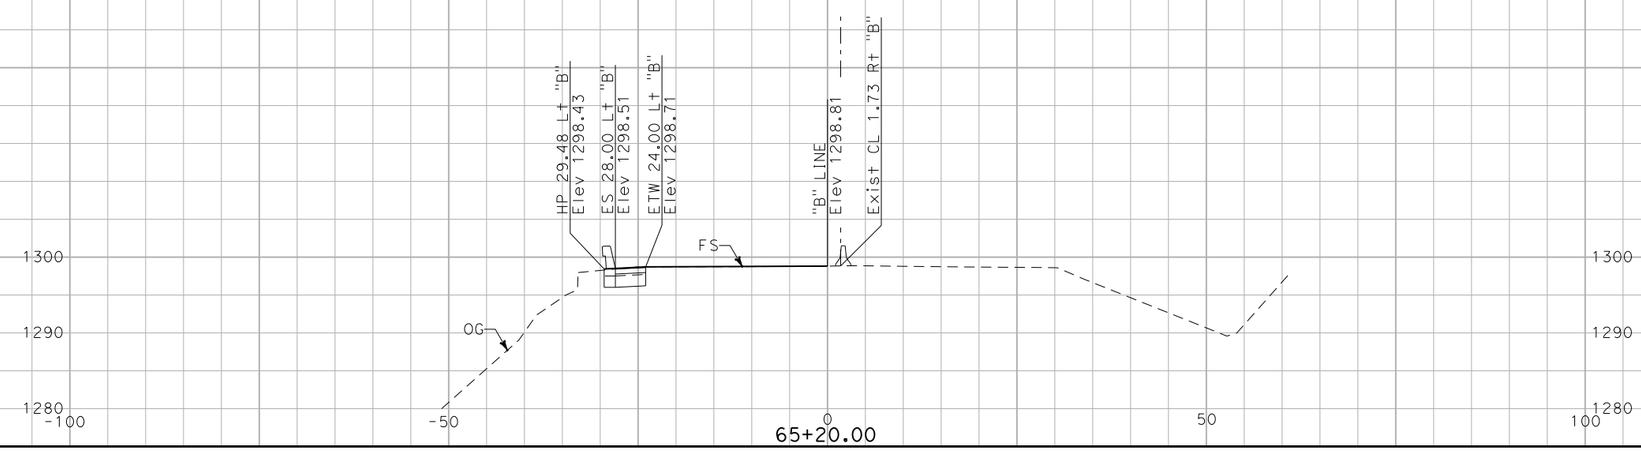

DATE: 09/17/2012

EA: 0L701

05-SCr-RTE 17 PM8.9/PM9.9

ALL DIMENSIONS ARE ENGLISH

Scale Ratio: 1" = 10' Vert.
1" = 10' Horiz.

SR 17
SOUTH BOUND

SHEET 5 OF 11

FOR EARTHWORK DEVELOPMENT ONLY

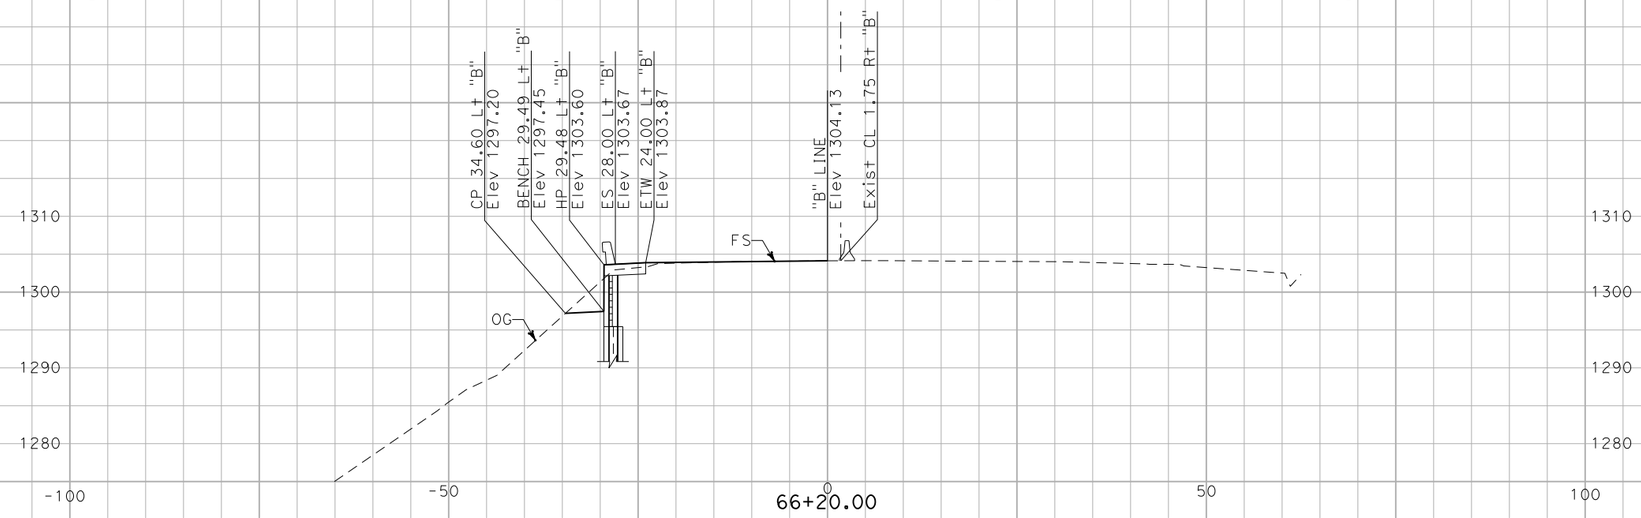

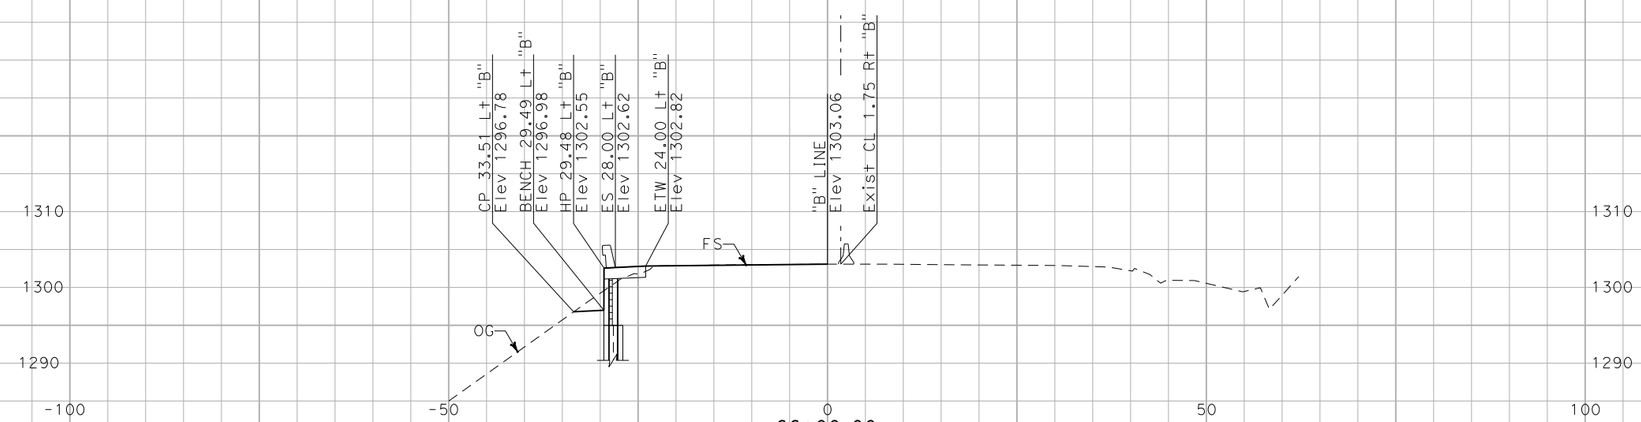

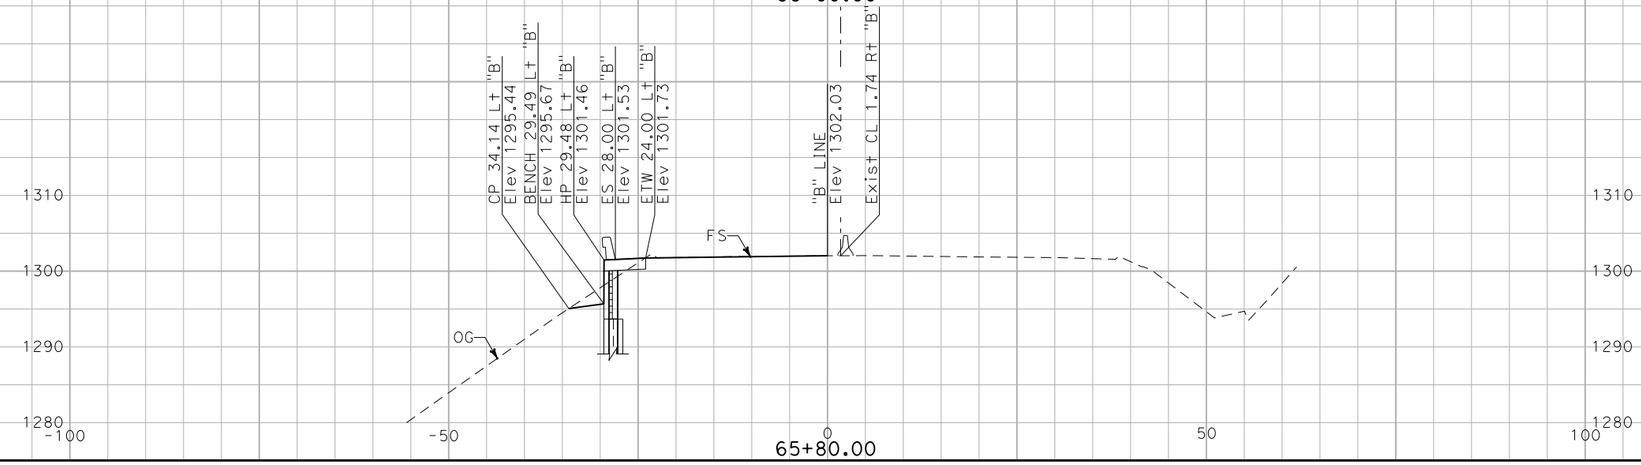

DATE: 09/17/2012

EA: 0L701

05-SCr-RTE 17 PM8.9/PM9.9

ALL DIMENSIONS ARE ENGLISH

Scale Ratio: 1" = 10' Vert.
1" = 10' Horiz.

SR 17
SOUTH BOUND

SHEET 6 OF 11

FOR EARTHWORK DEVELOPMENT ONLY

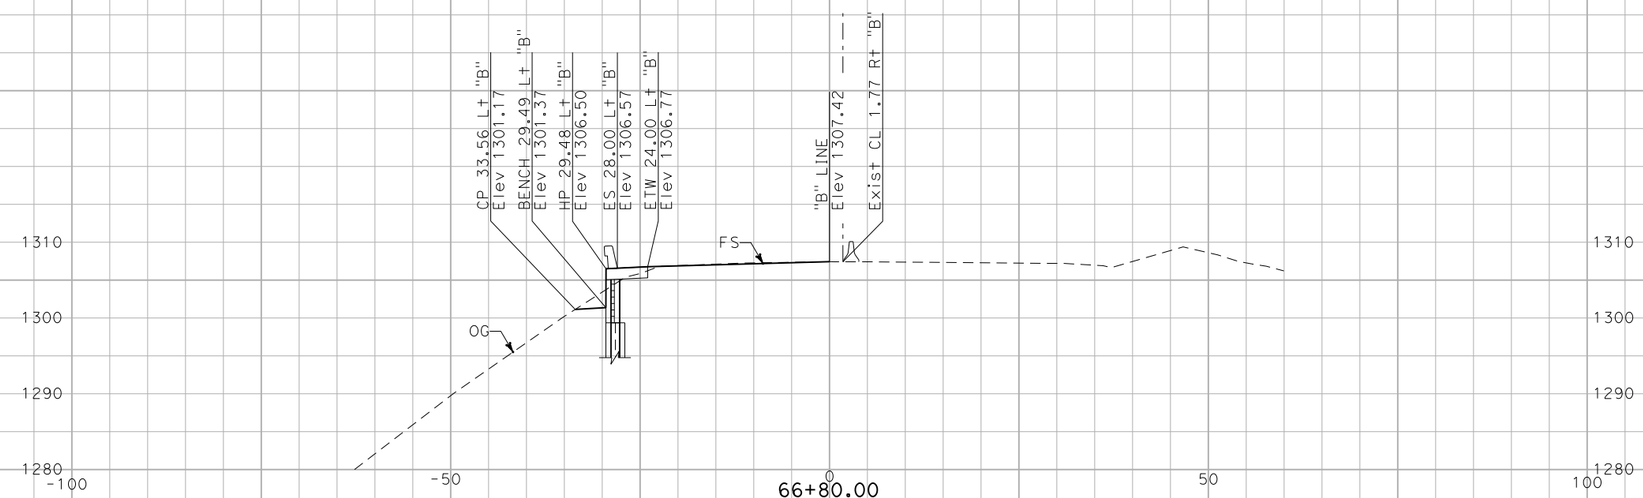

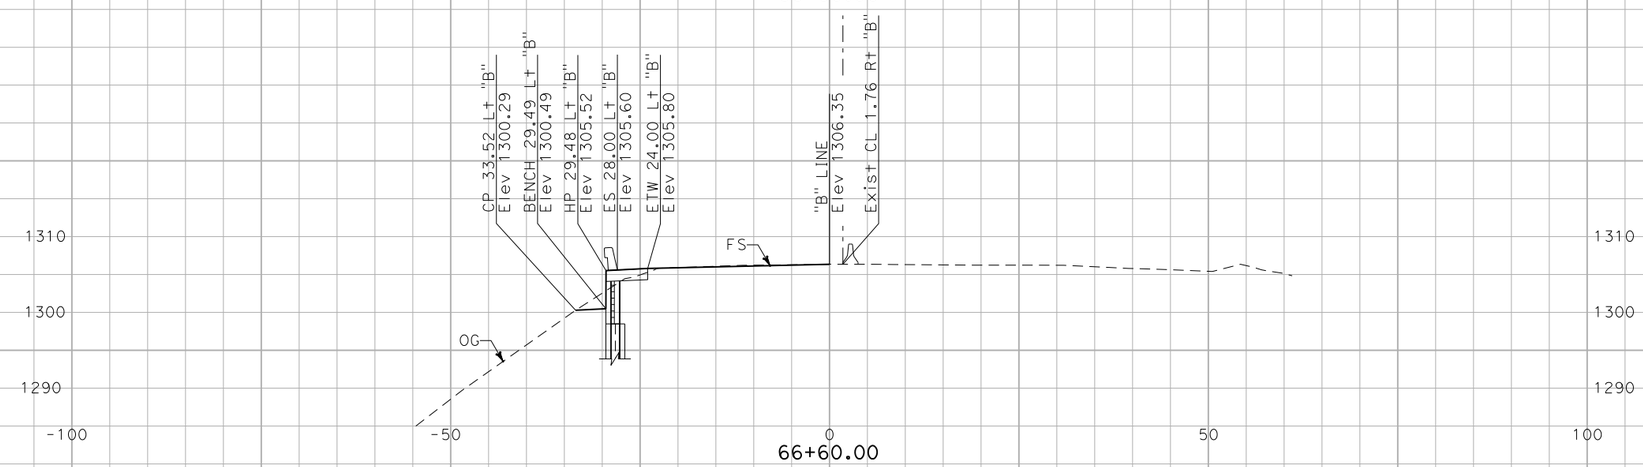

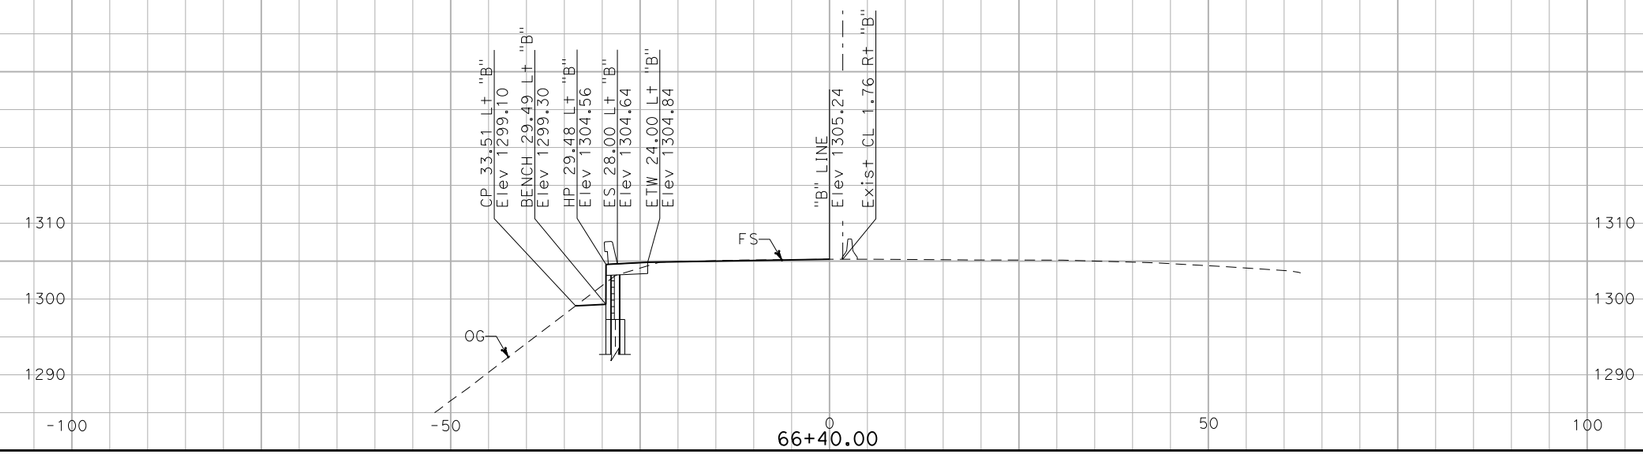

DATE: 09/17/2012

EA: 0L701

05-SCr-RTE 17 PM8.9/PM9.9

ALL DIMENSIONS ARE ENGLISH

Scale Ratio: 1" = 10' Vert.
1" = 10' Horiz.

SR 17
SOUTH BOUND

SHEET 7 OF 11

FOR EARTHWORK DEVELOPMENT ONLY

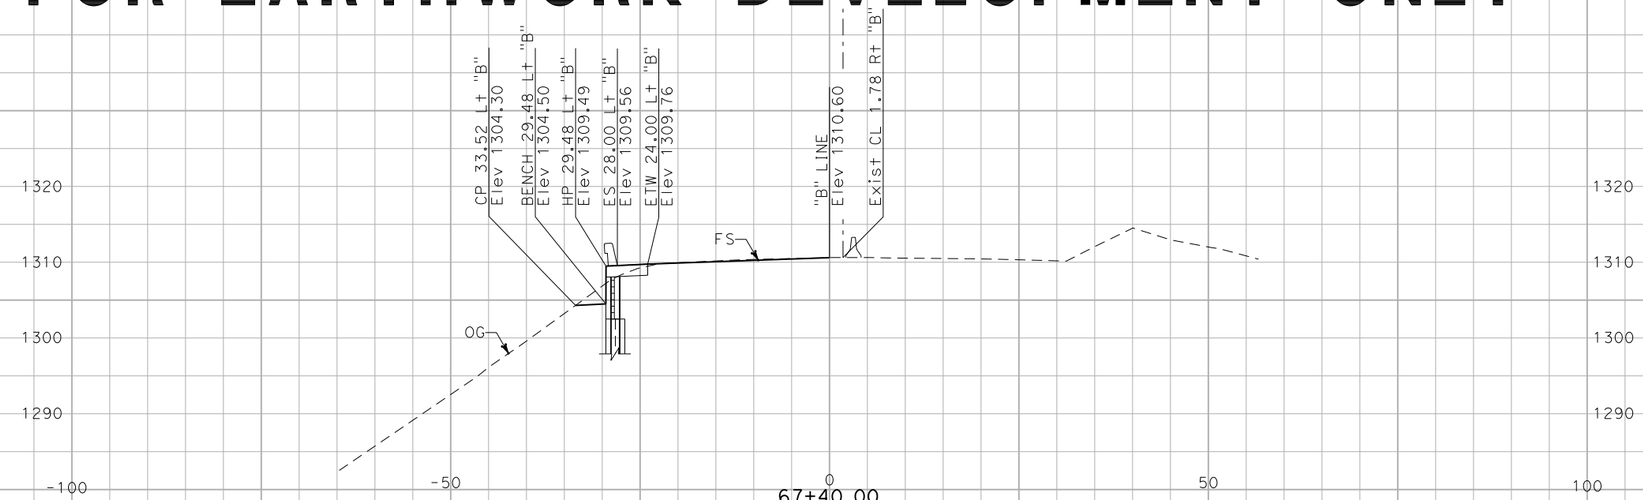

67+40.00

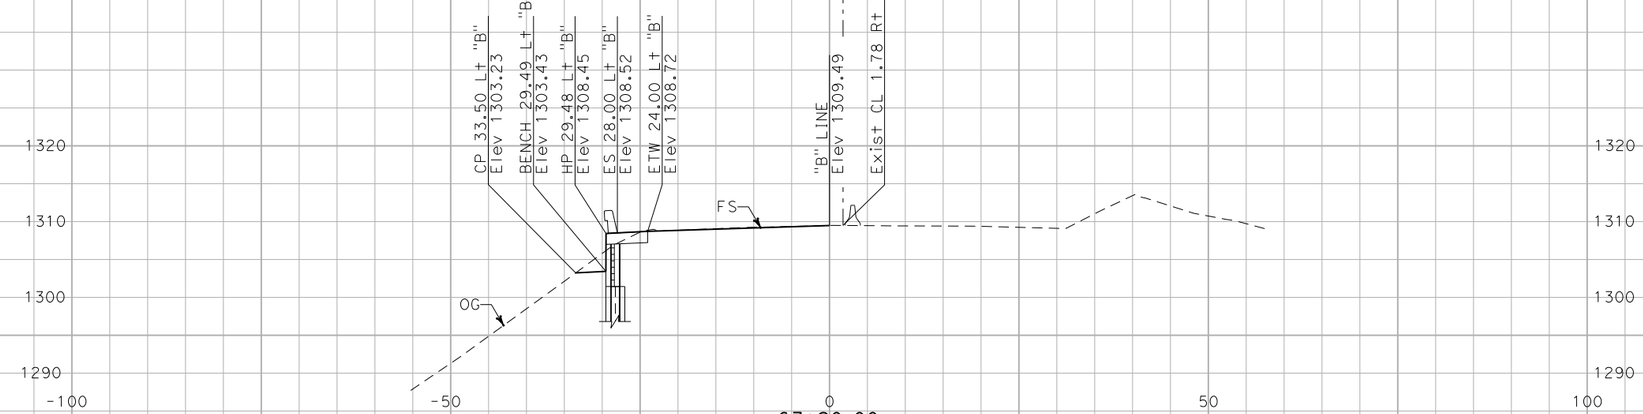

67+20.00

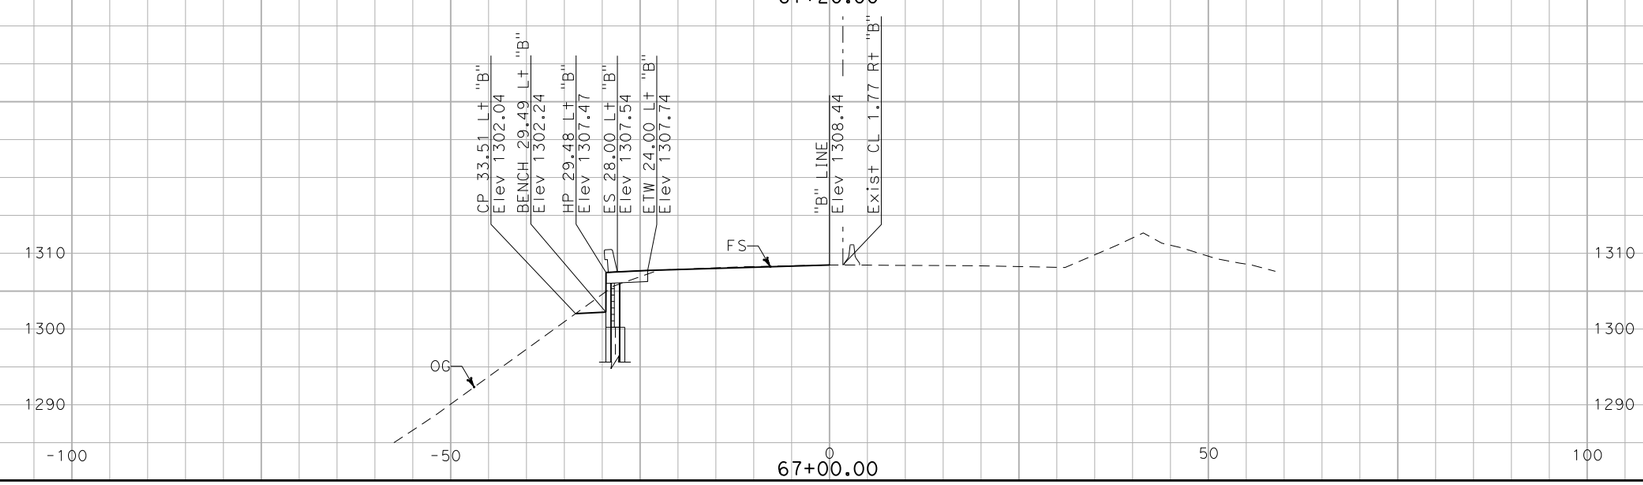

67+00.00

DATE: 09/17/2012

EA: 0L701

05-SCr-RTE 17 PM8.9/PM9.9

ALL DIMENSIONS ARE ENGLISH

Scale Ratio: 1" = 10' Vert.
1" = 10' Horiz.

SR 17
SOUTH BOUND

SHEET 8 OF 11

FOR EARTHWORK DEVELOPMENT ONLY

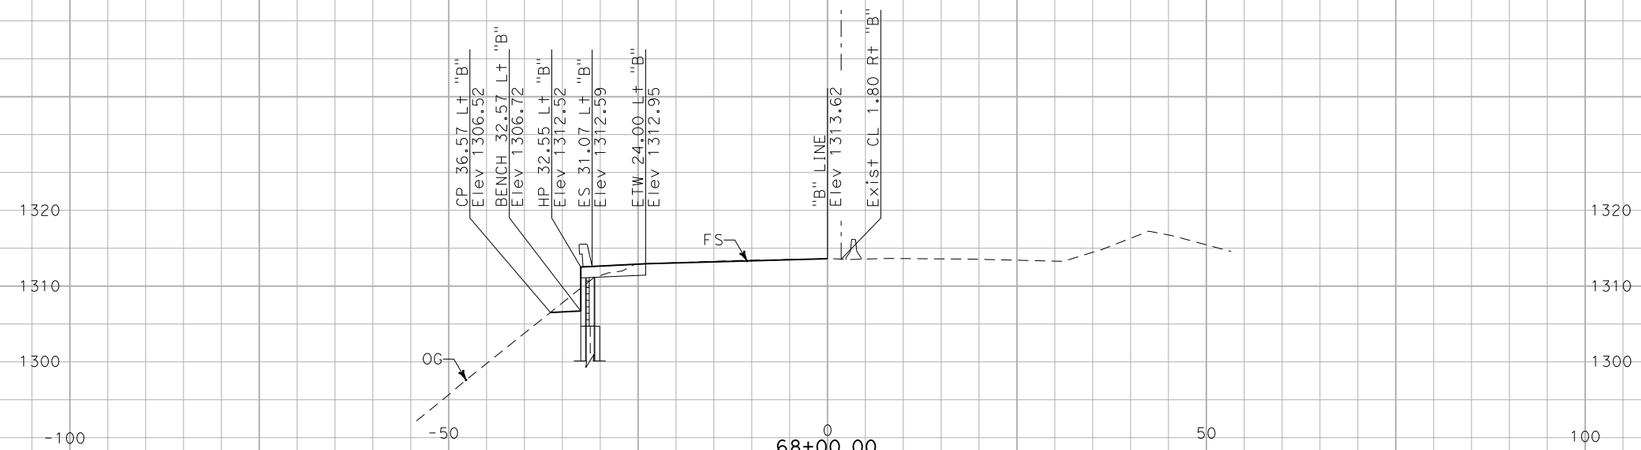

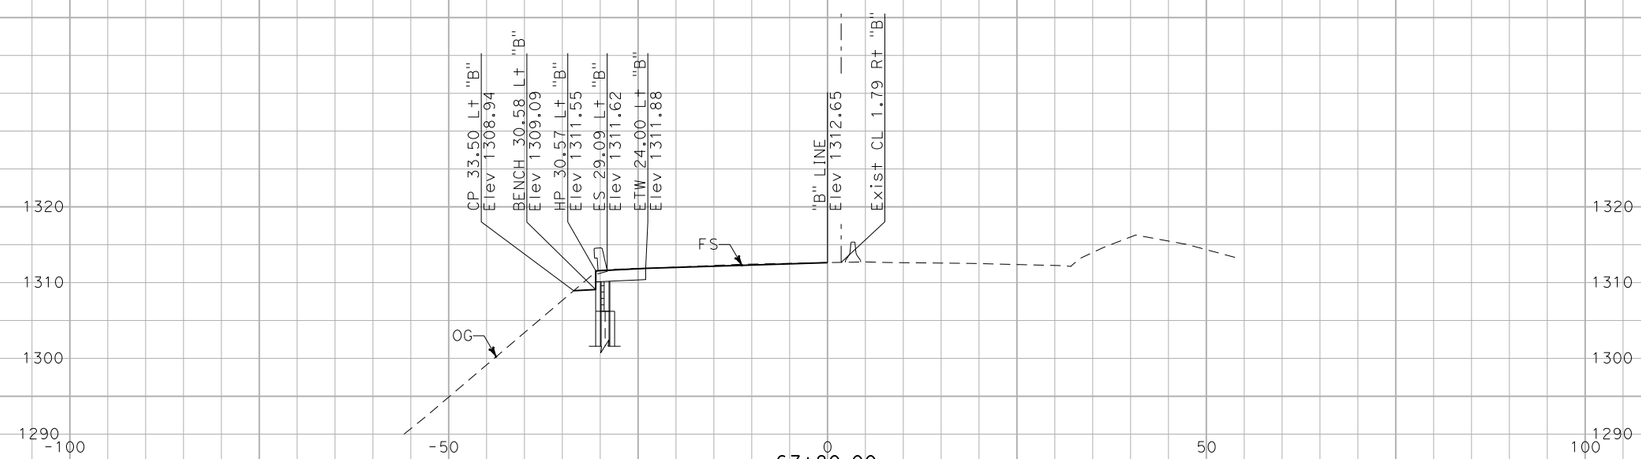

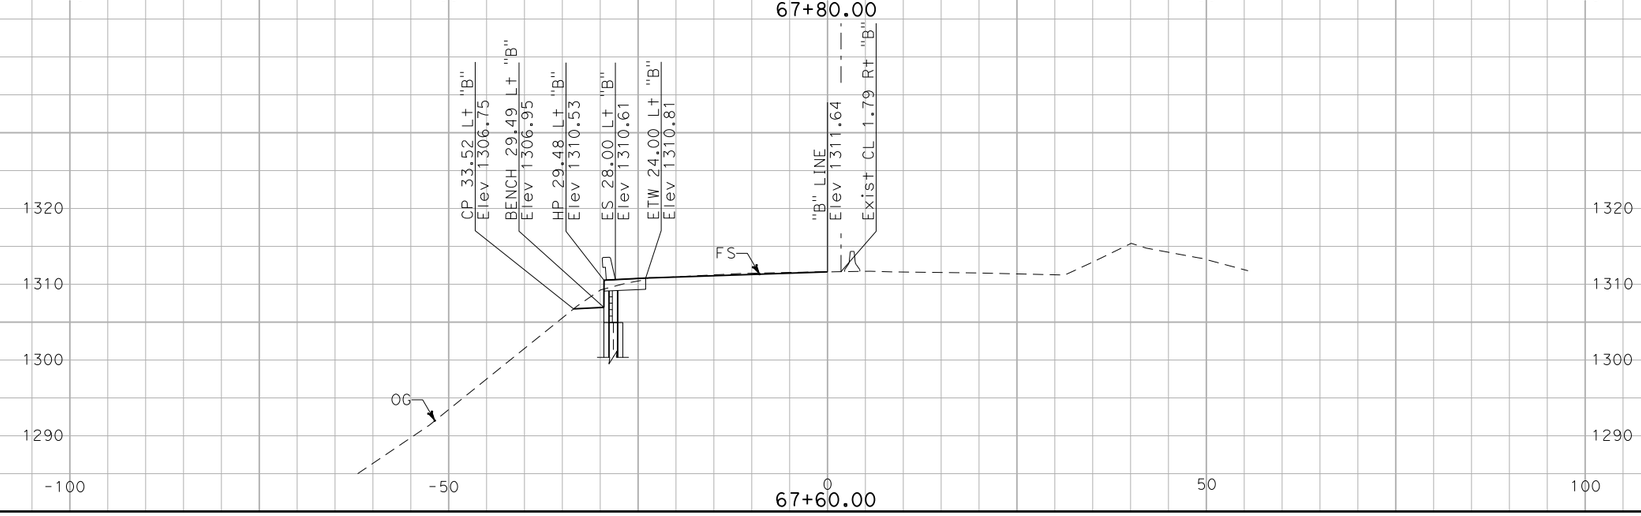

DATE: 09/17/2012

EA: 0L701

05-SCr-RTE 17 PM8.9/PM9.9

ALL DIMENSIONS ARE ENGLISH

Scale Ratio: 1" = 10' Vert.
1" = 10' Horiz.

SR 17
SOUTH BOUND

FOR EARTHWORK DEVELOPMENT ONLY

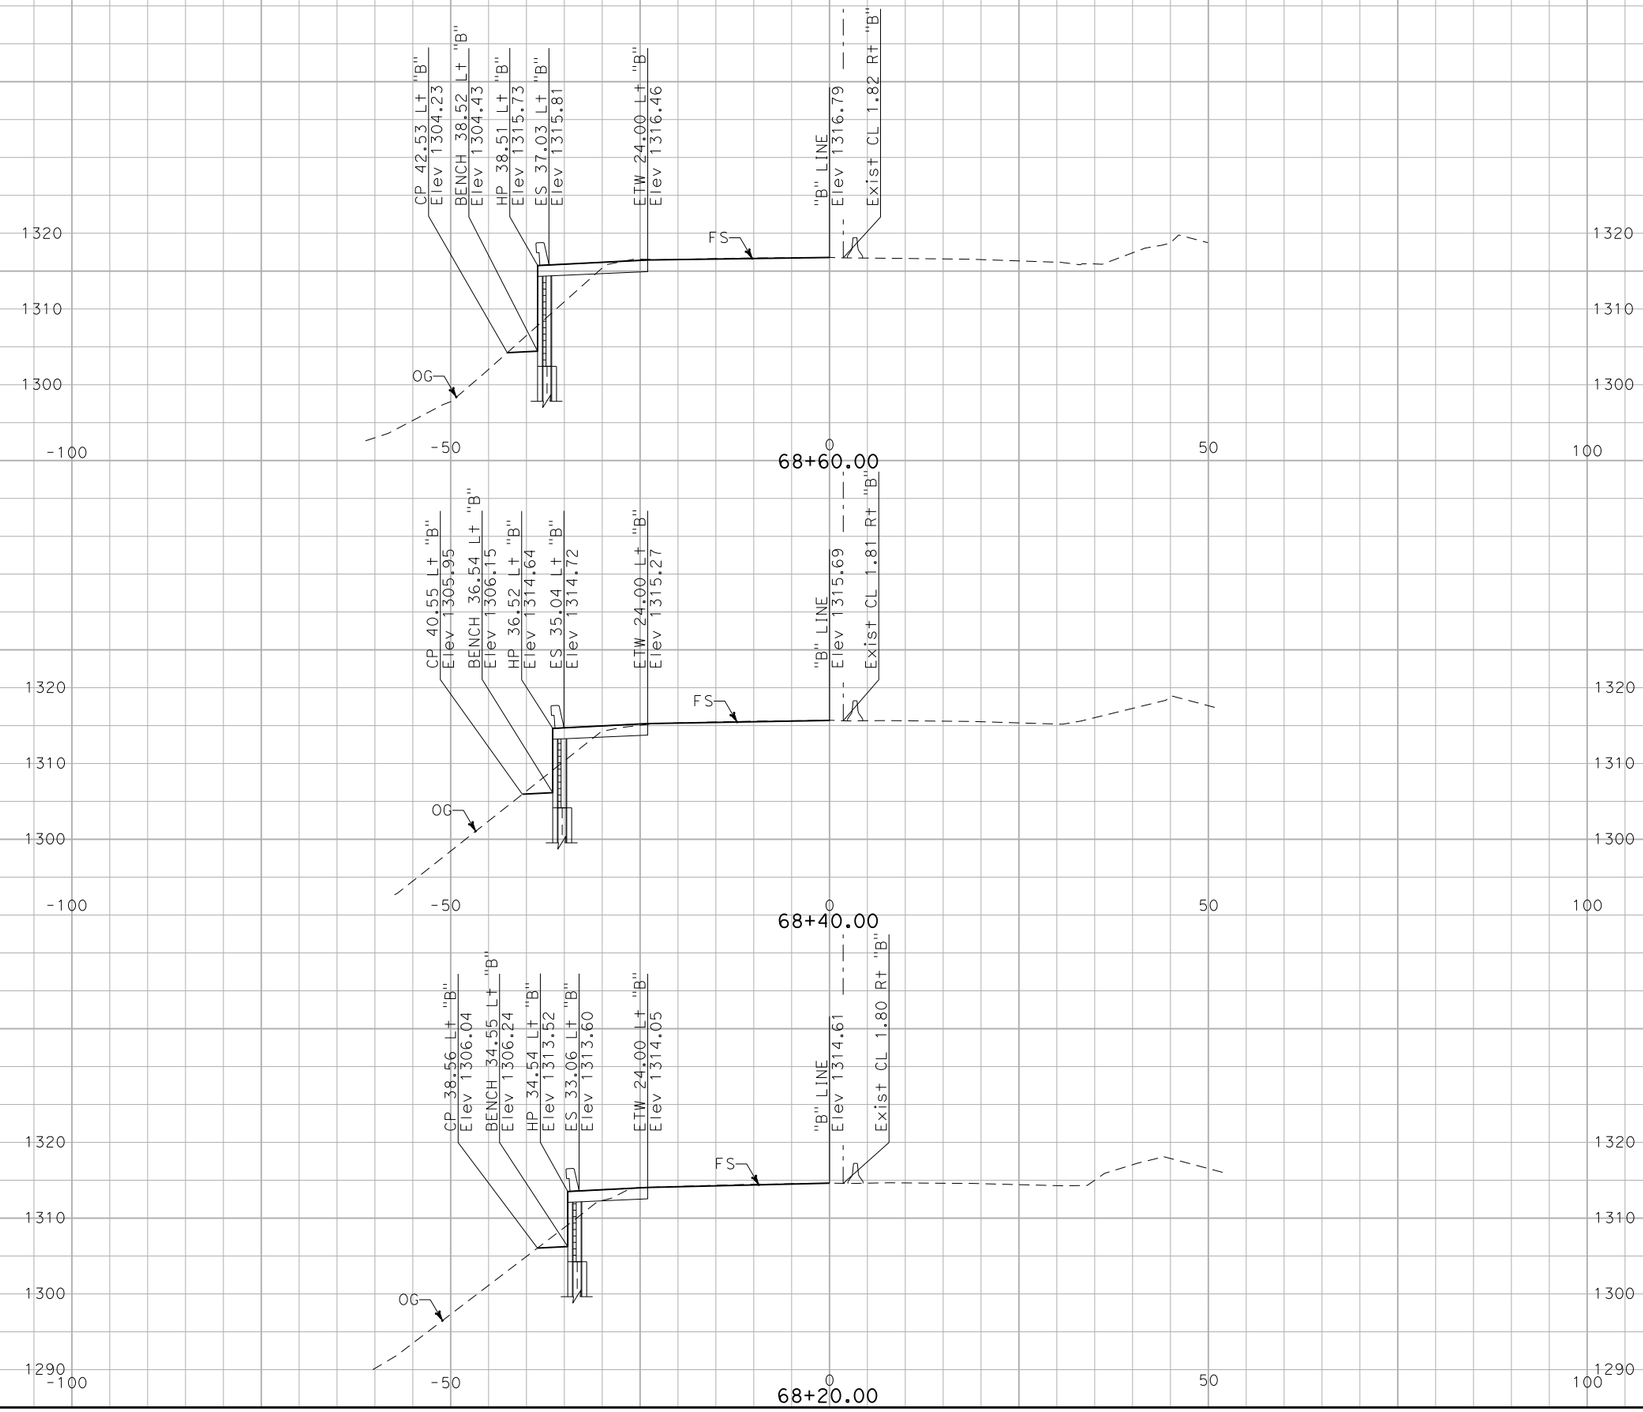

DATE: 09/17/2012

EA: 0L701

05-SCr-RTE 17 PM8.9/PM9.9

ALL DIMENSIONS ARE ENGLISH

Scale Ratio: 1" = 10' Vert.
1" = 10' Horiz.

SR 17
SOUTH BOUND

SHEET 10 OF 11

FOR EARTHWORK DEVELOPMENT ONLY

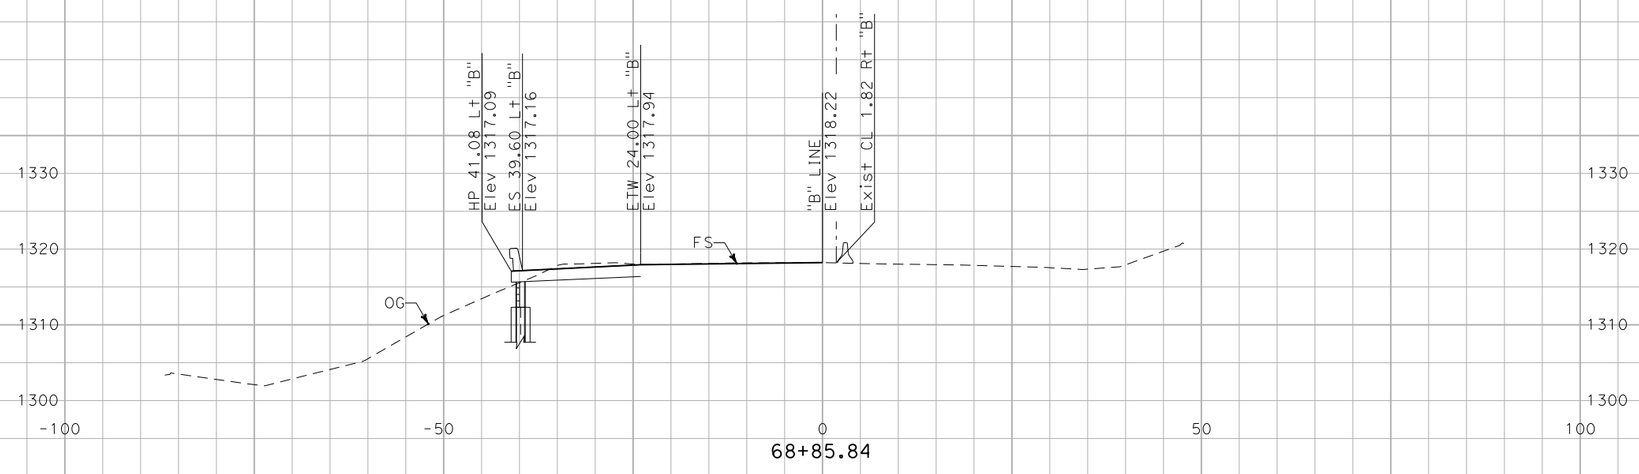

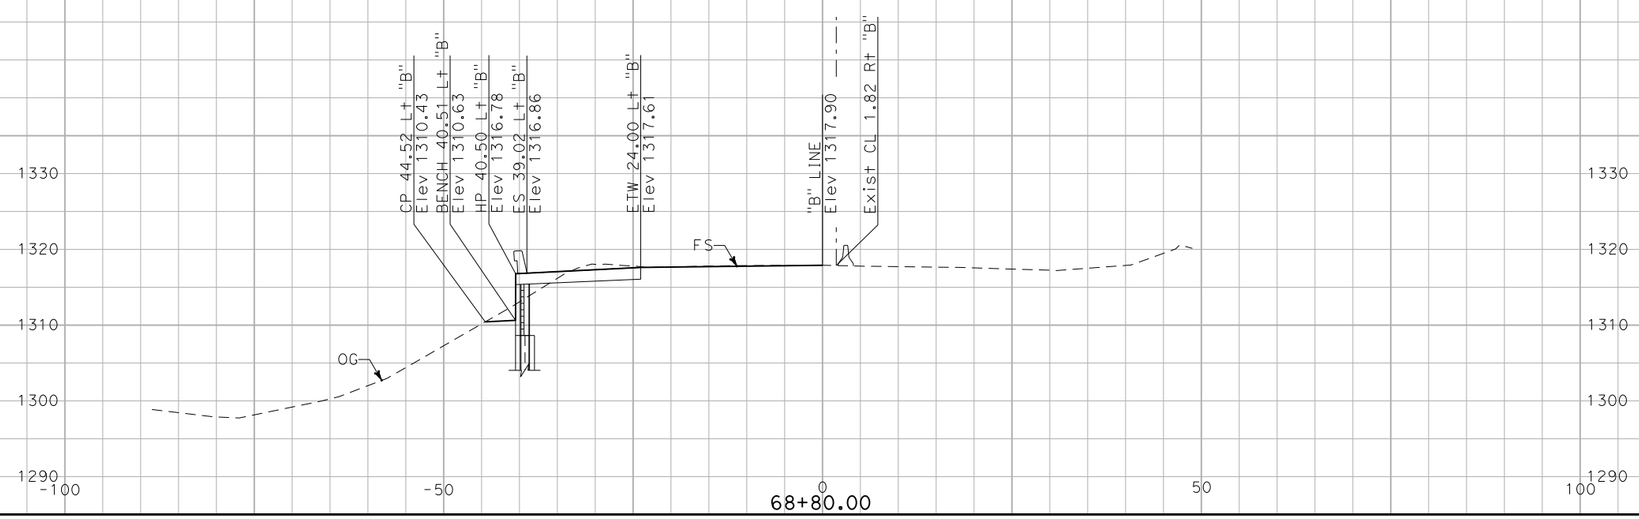

DATE: 09/17/2012

EA: 0L701

05-SCr-RTE 17 PM8.9/PM9.9

ALL DIMENSIONS ARE ENGLISH

Scale Ratio: 1" = 10' Vert.
1" = 10' Horiz.

SR 17
SOUTH BOUND

SHEET 11 OF 11