DESIGN STUDY ONLY

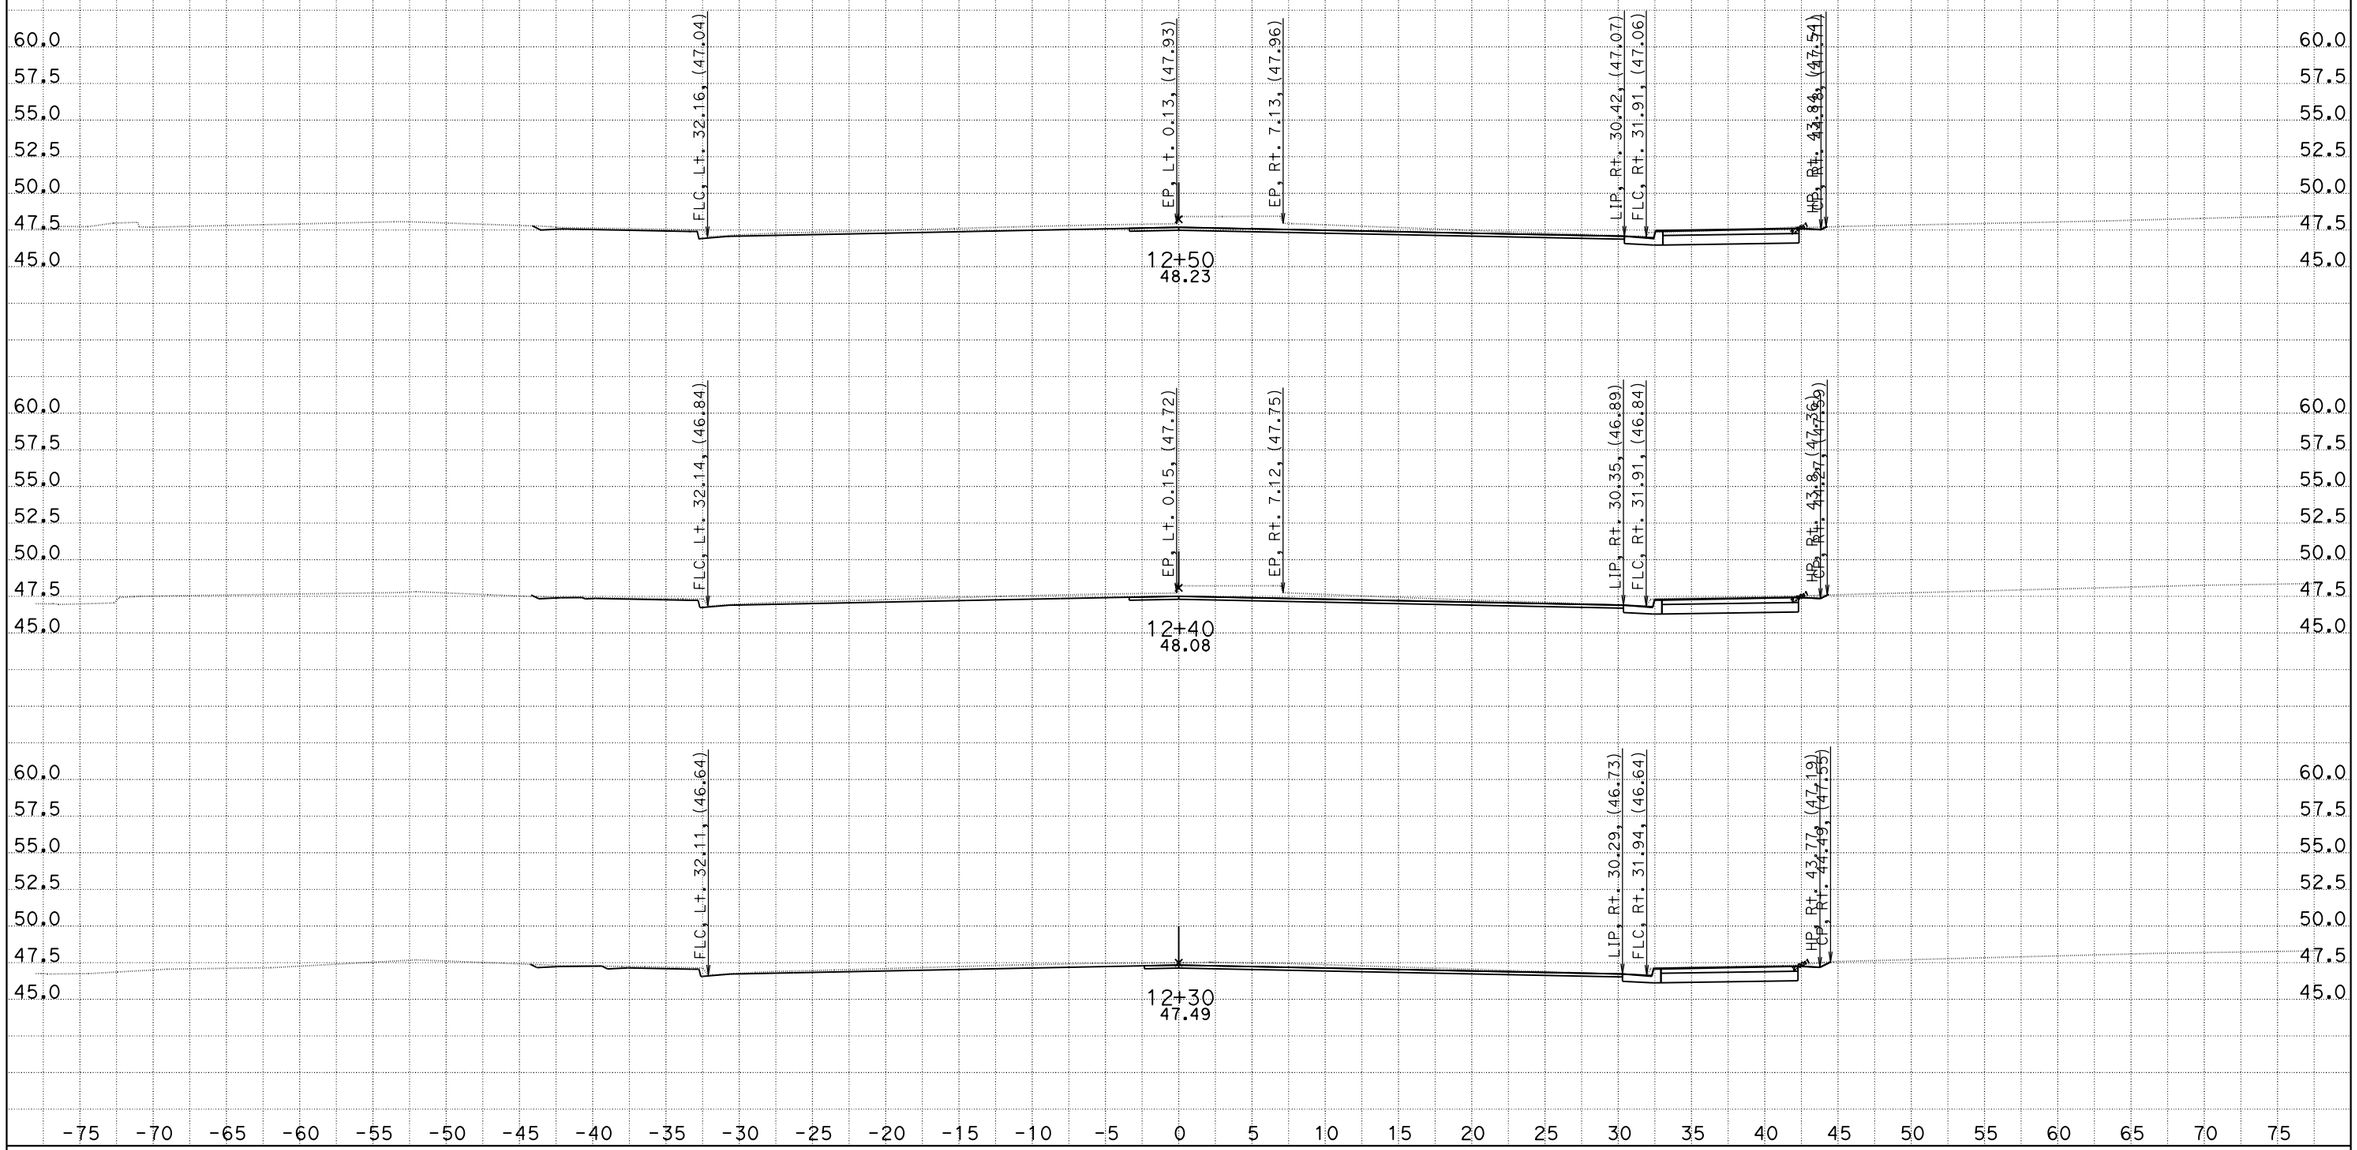

CREATED BY: Aaron Wolfram
DATE: 11/23/2015
KC Project: 580025

CONTRACT: 05-4482u
DIST/CO/RTE/PM: 05/SB/101/2.2-3.3
File: D:\USERS\caice2\580025\Stage Construction Design\Stage 1 Construction\st1cs1-fg.ear

SCALE: 1" = 5' Horiz.
1" = 5' Vert.

All Dimensions are US Survey Feet

CASITAS1
CROSS SECTIONS
SHEET 1 OF 6

DESIGN STUDY ONLY

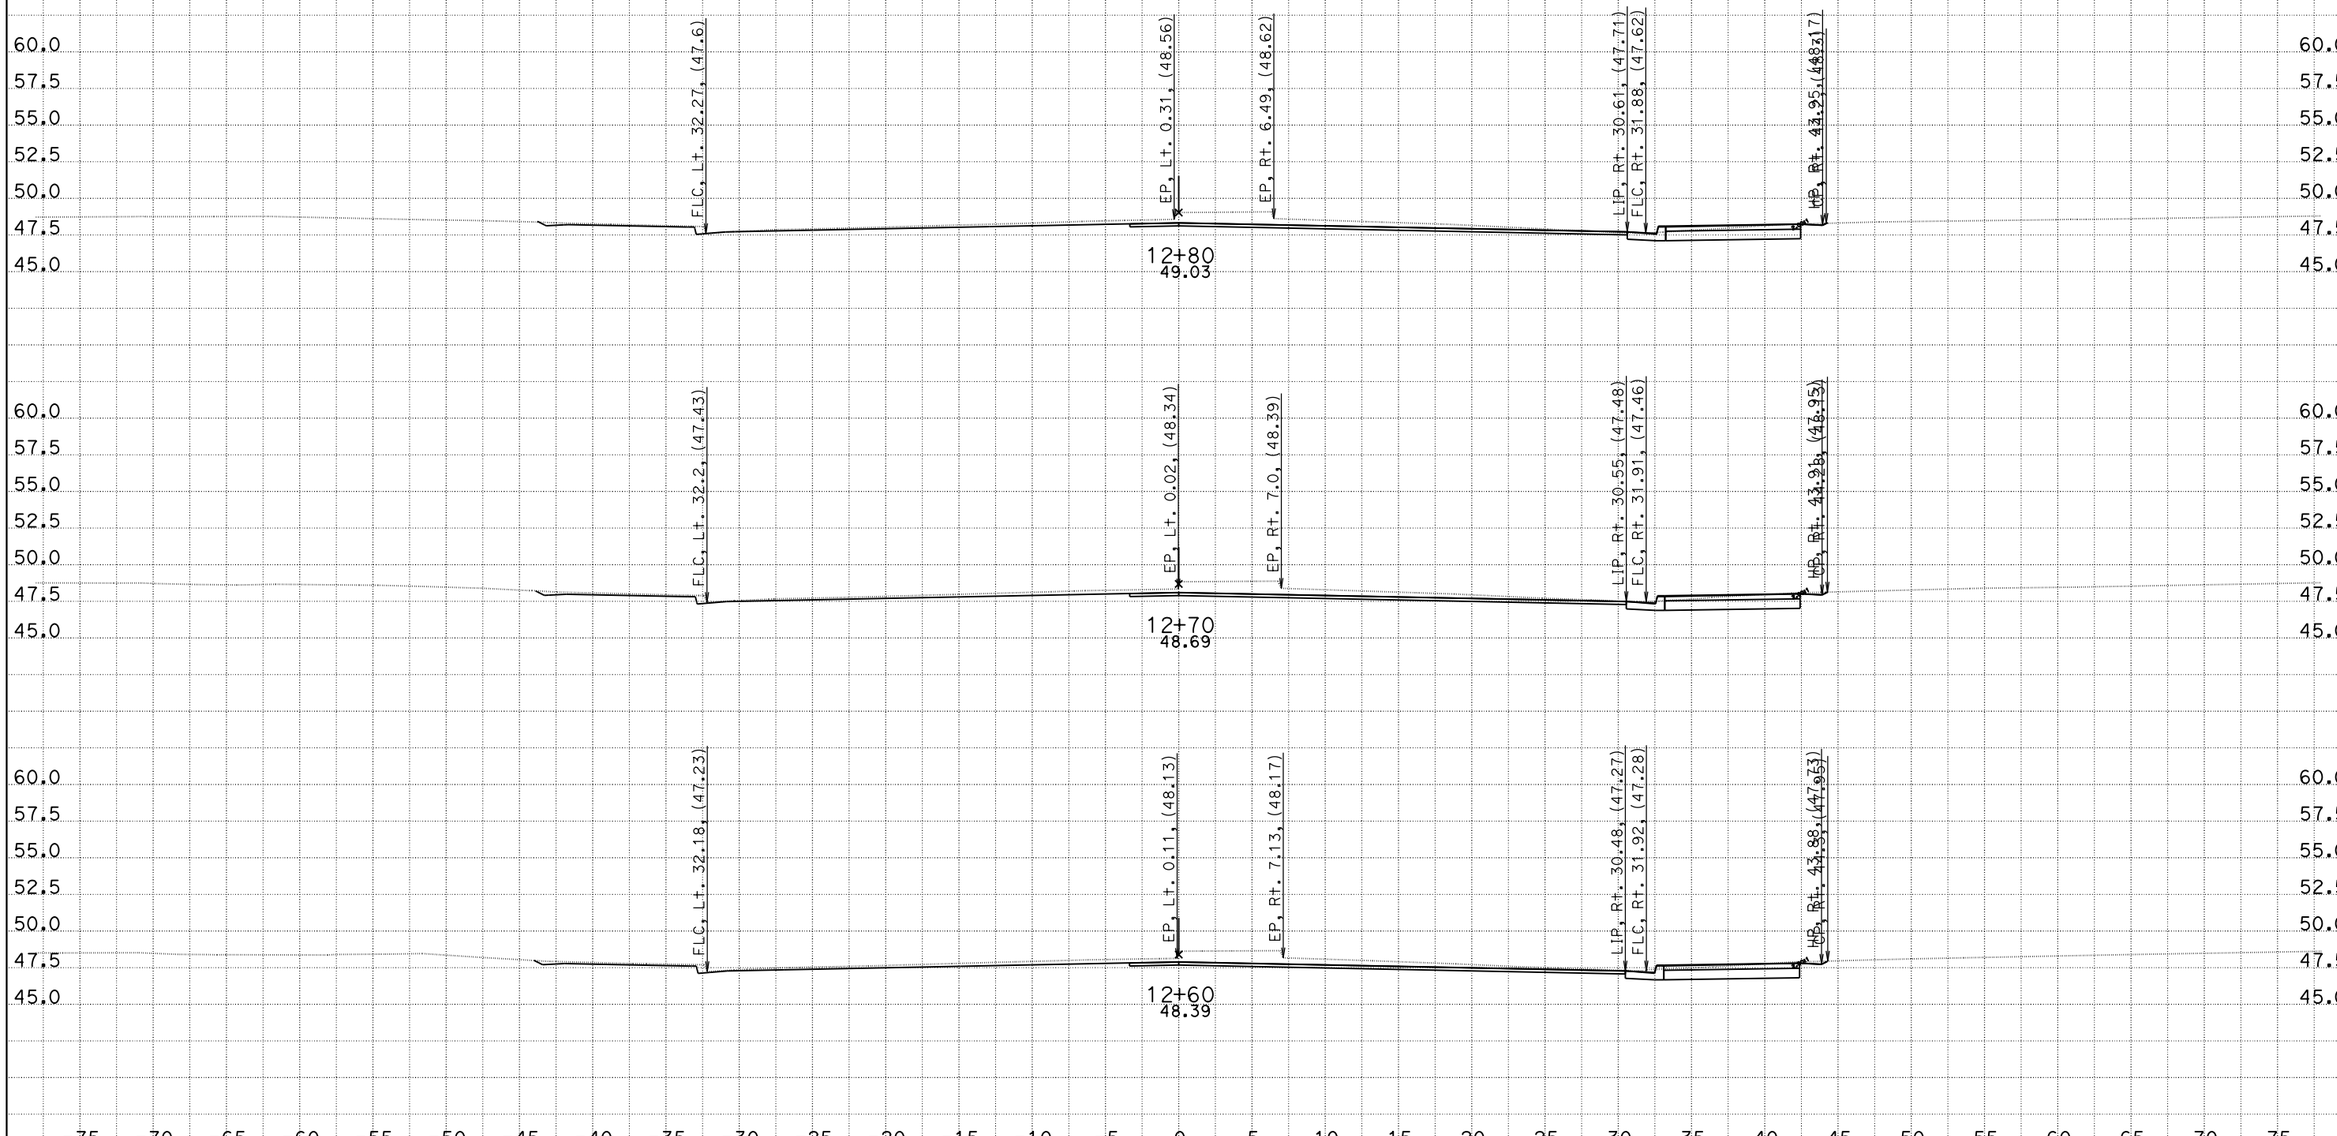

CREATED BY: Aaron Wolfram
DATE: 11/23/2015
KC Project: 580025

CONTRACT: 05-4482u
DIST/CO/RTE/PM: 05/SB/101/2.2-3.3
File: D:\USERS\caice2\580025\Stage Construction Design\Stage 1 Construction\st1cs1-fg.ear

SCALE: 1" = 5' Horiz.
1" = 5' Vert.

All Dimensions are US Survey Feet

CASITAS1
CROSS SECTIONS

DESIGN STUDY ONLY

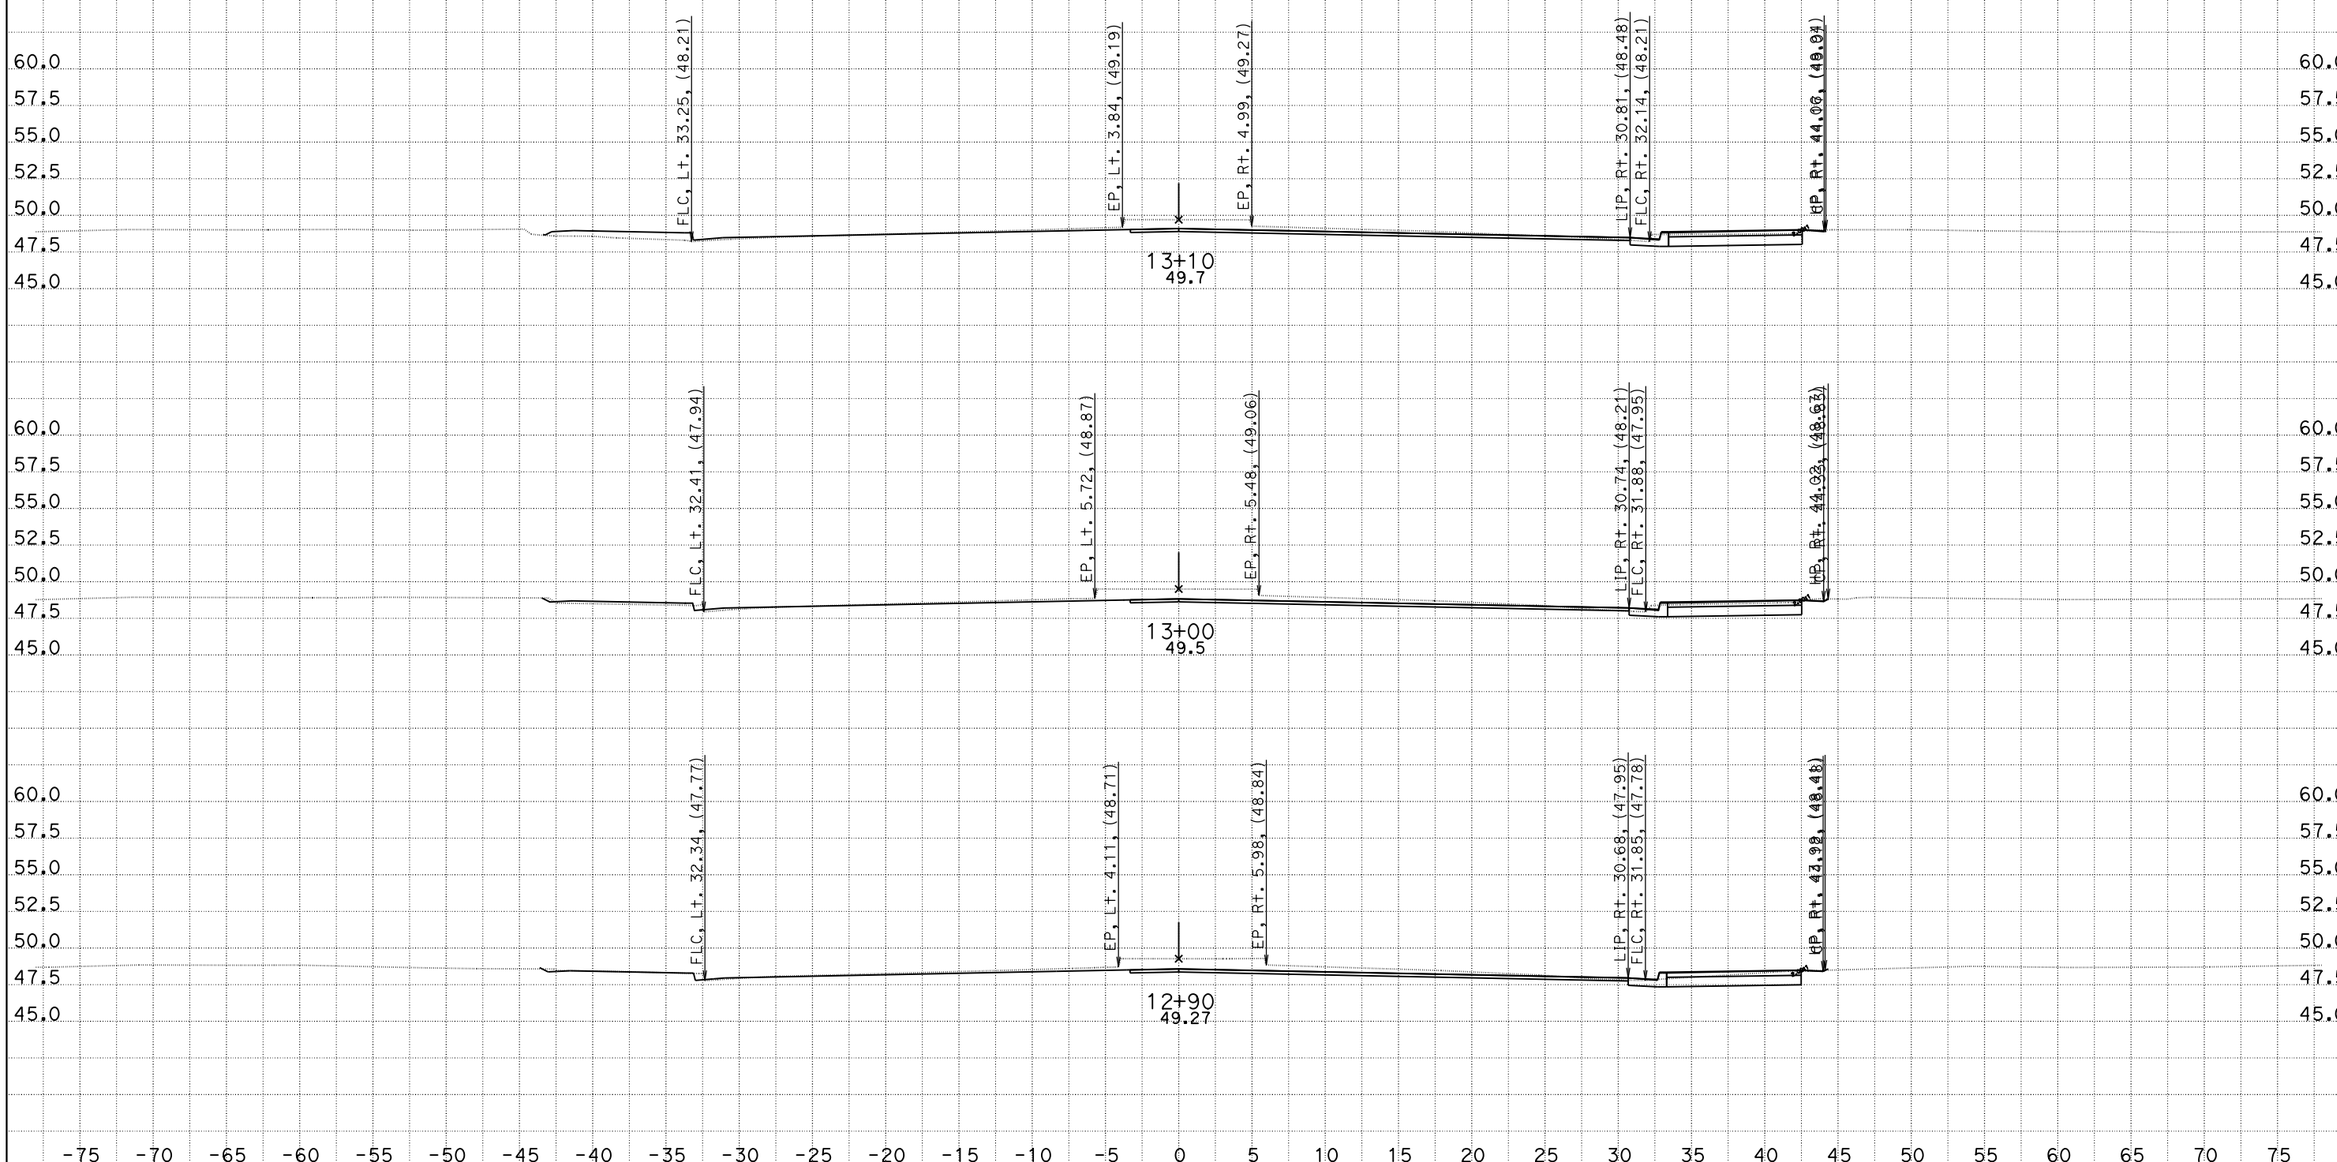

CREATED BY: Aaron Wolfram
DATE: 11/23/2015
KC Project: 580025

CONTRACT: 05-4482u
DIST/CO/RTE/PM: 05/SB/101/2.2-3.3
File: D:\USERS\caice2\580025\Stage Construction Design\Stage 1 Construction\st1cs1-fg.ear

SCALE: 1" = 5' Horiz.
1" = 5' Vert.

All Dimensions are US Survey Feet

CASITAS1
CROSS SECTIONS
SHEET 3 OF 6

DESIGN STUDY ONLY

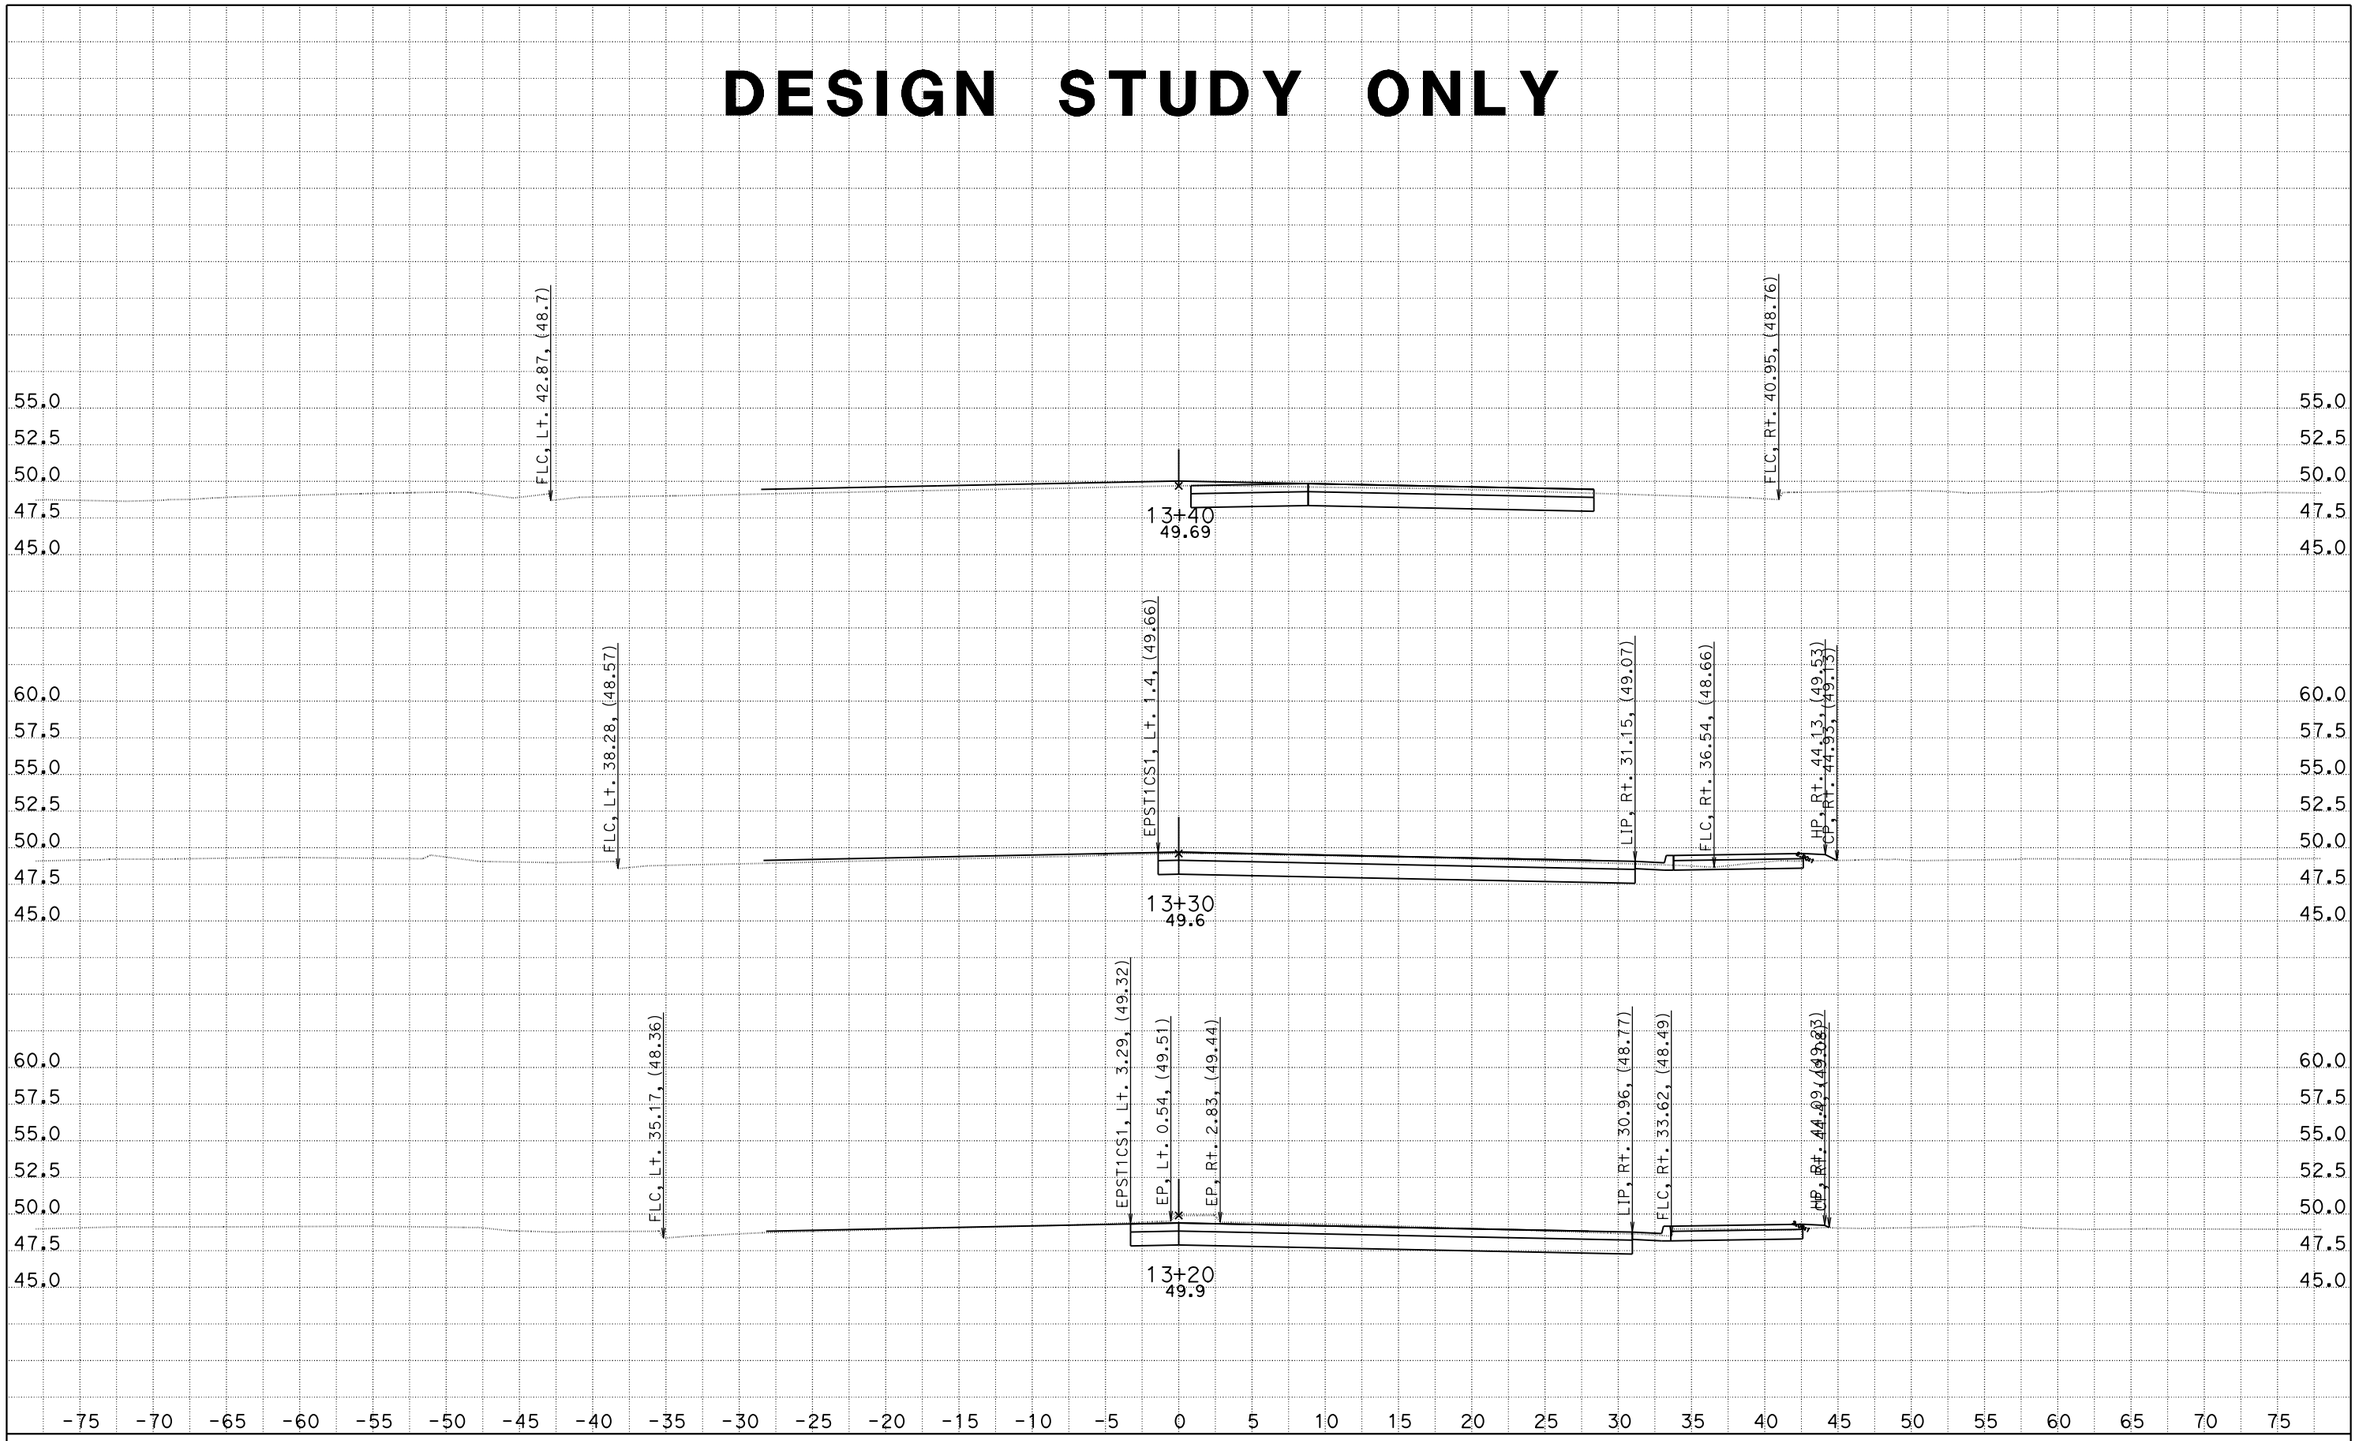

CREATED BY: Aaron Wolfram
DATE: 11/23/2015
KC Project: 580025 File: D:\USERS\caice2\580025\Stage Construction Design\Stage 1 Construction\st1cs1-fg.ear

CONTRACT: 05-4482u
DIST/CO/RTE/PM: 05/SB/101/2.2-3.3

SCALE: 1" = 5' Horiz.
1" = 5' Vert.

All Dimensions are US Survey Feet

CASITAS1
CROSS SECTIONS
SHEET 4 OF 6

DESIGN STUDY ONLY

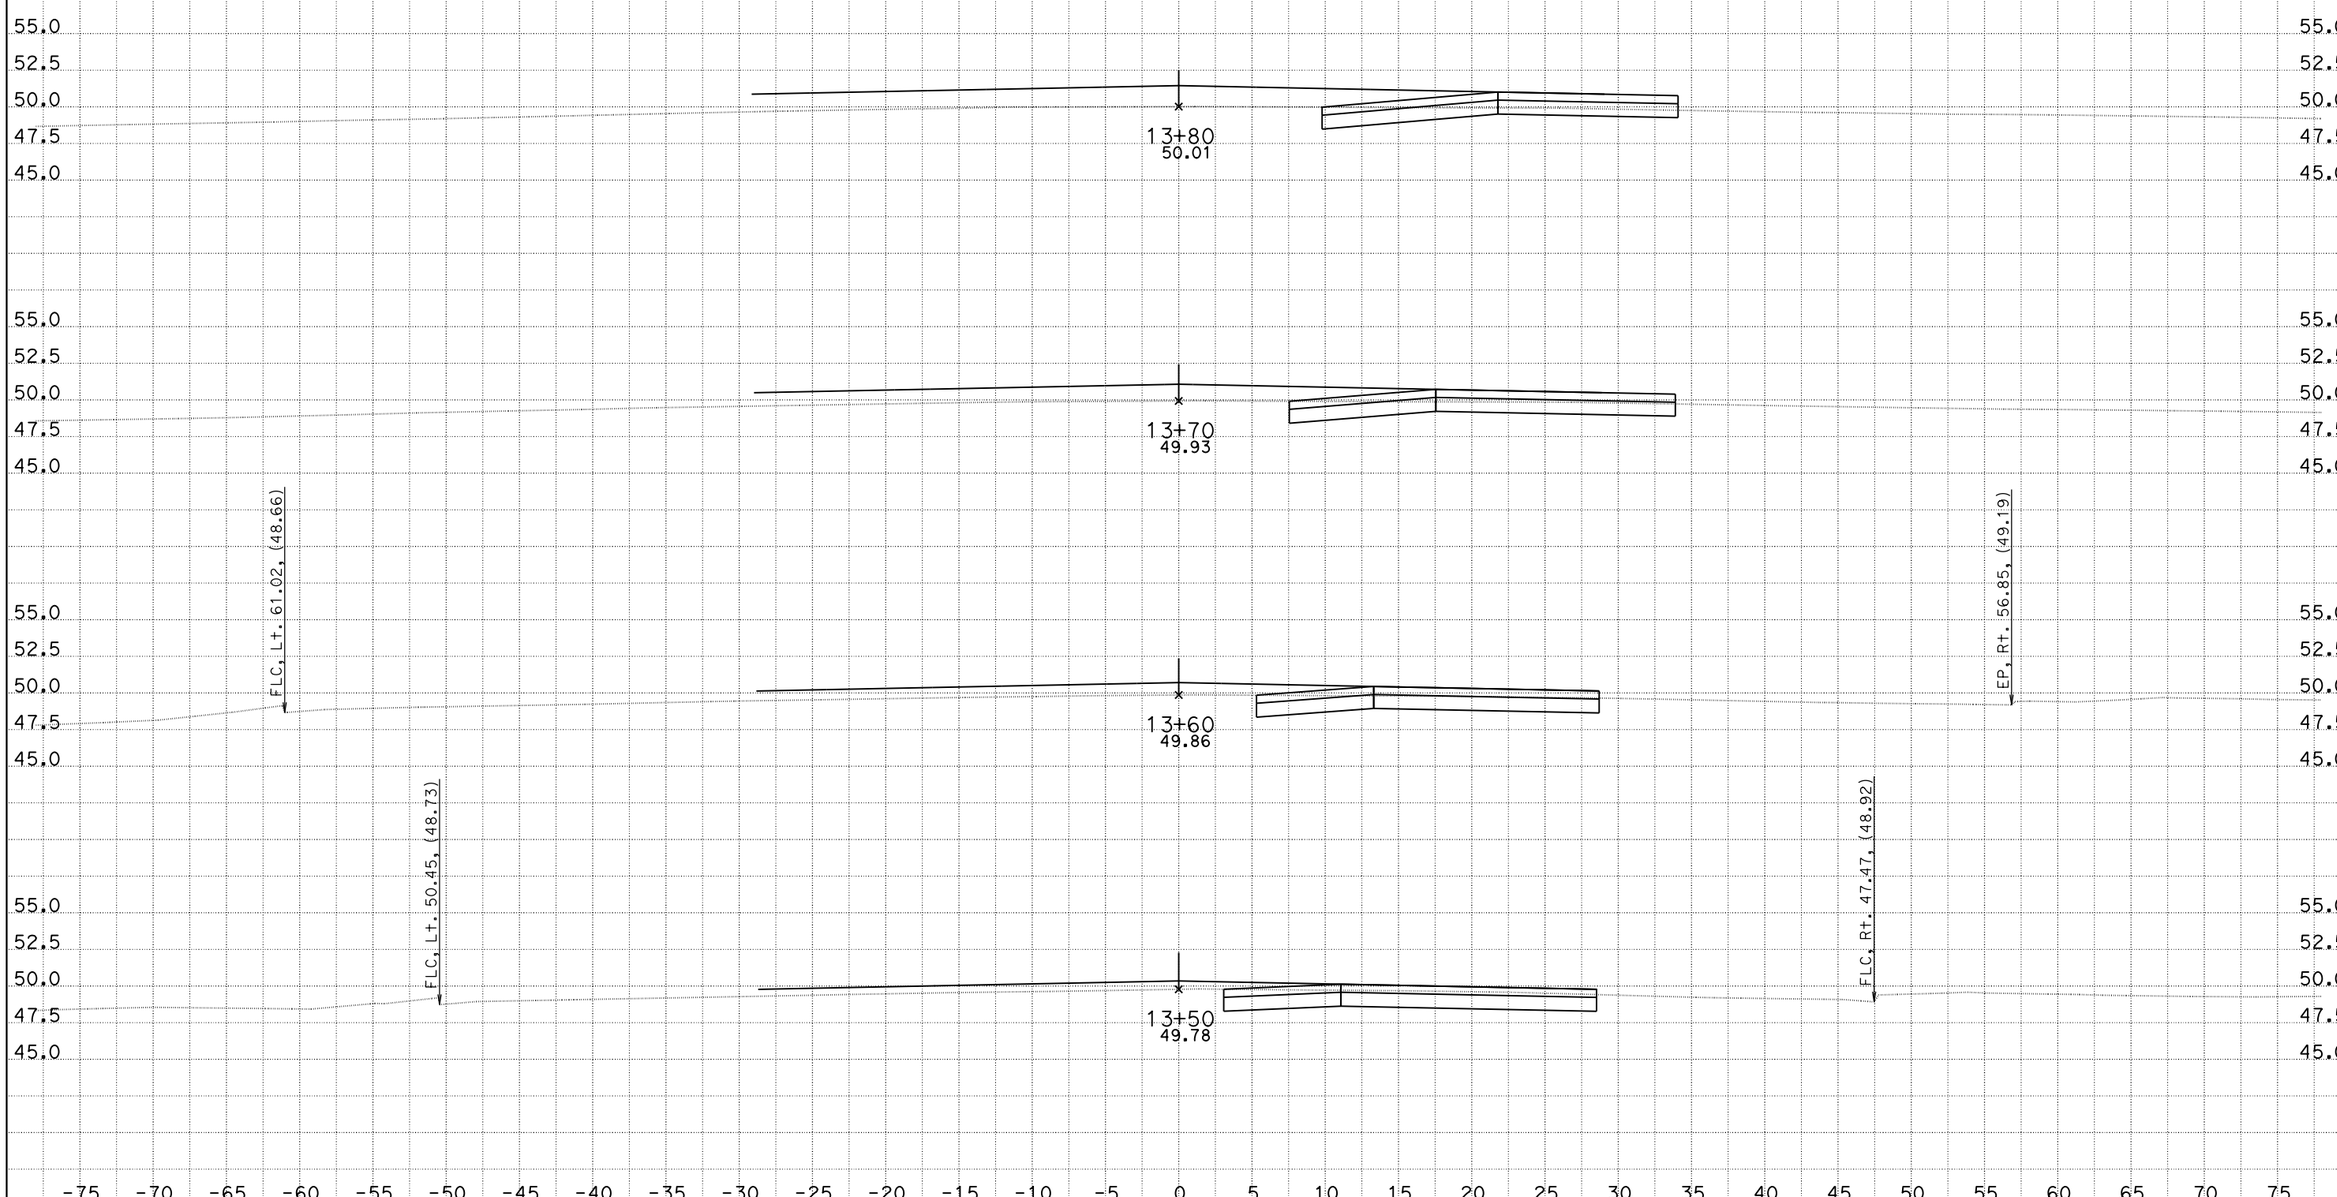

CREATED BY: Aaron Wolfram
DATE: 11/23/2015
KC Project: 580025

CONTRACT: 05-4482u
DIST/CO/RTE/PM: 05/SB/101/2.2-3.3
File: D:\USERS\caice2\580025\Stage Construction Design\Stage 1 Construction\st1cs1-fg.ear

SCALE: 1" = 5' Horiz.
1" = 5' Vert.

All Dimensions are US Survey Feet

CASITAS1
CROSS SECTIONS
SHEET 5 OF 6

DESIGN STUDY ONLY

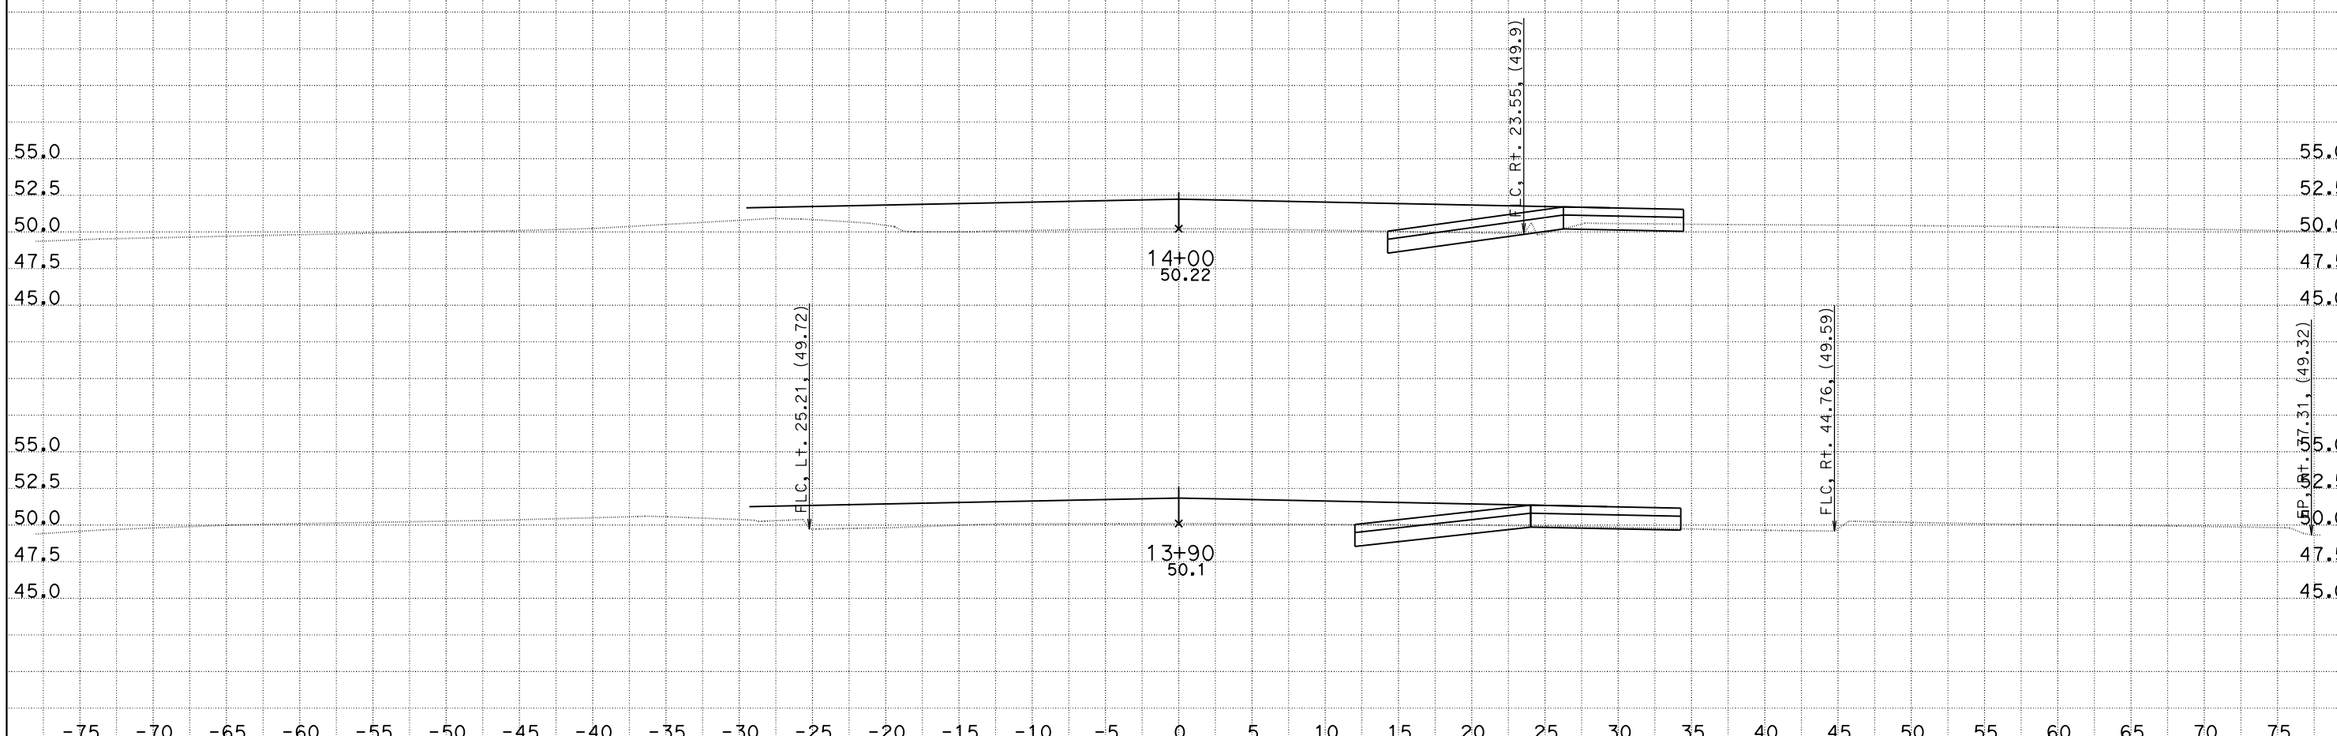

CREATED BY: Aaron Wolfram
DATE: 11/23/2015
KC Project: 580025 File: D:\USERS\caice2\580025\Stage Construction Design\Stage 1 Construction\st1cs1-fg.ear

CONTRACT: 05-4482u
DIST/CO/RTE/PM: 05/SB/101/2.2-3.3

SCALE: 1" = 5' Horiz.
1" = 5' Vert.

All Dimensions are US Survey Feet

CASITAS1
CROSS SECTIONS
SHEET 6 OF 6