DESIGN STUDY ONLY

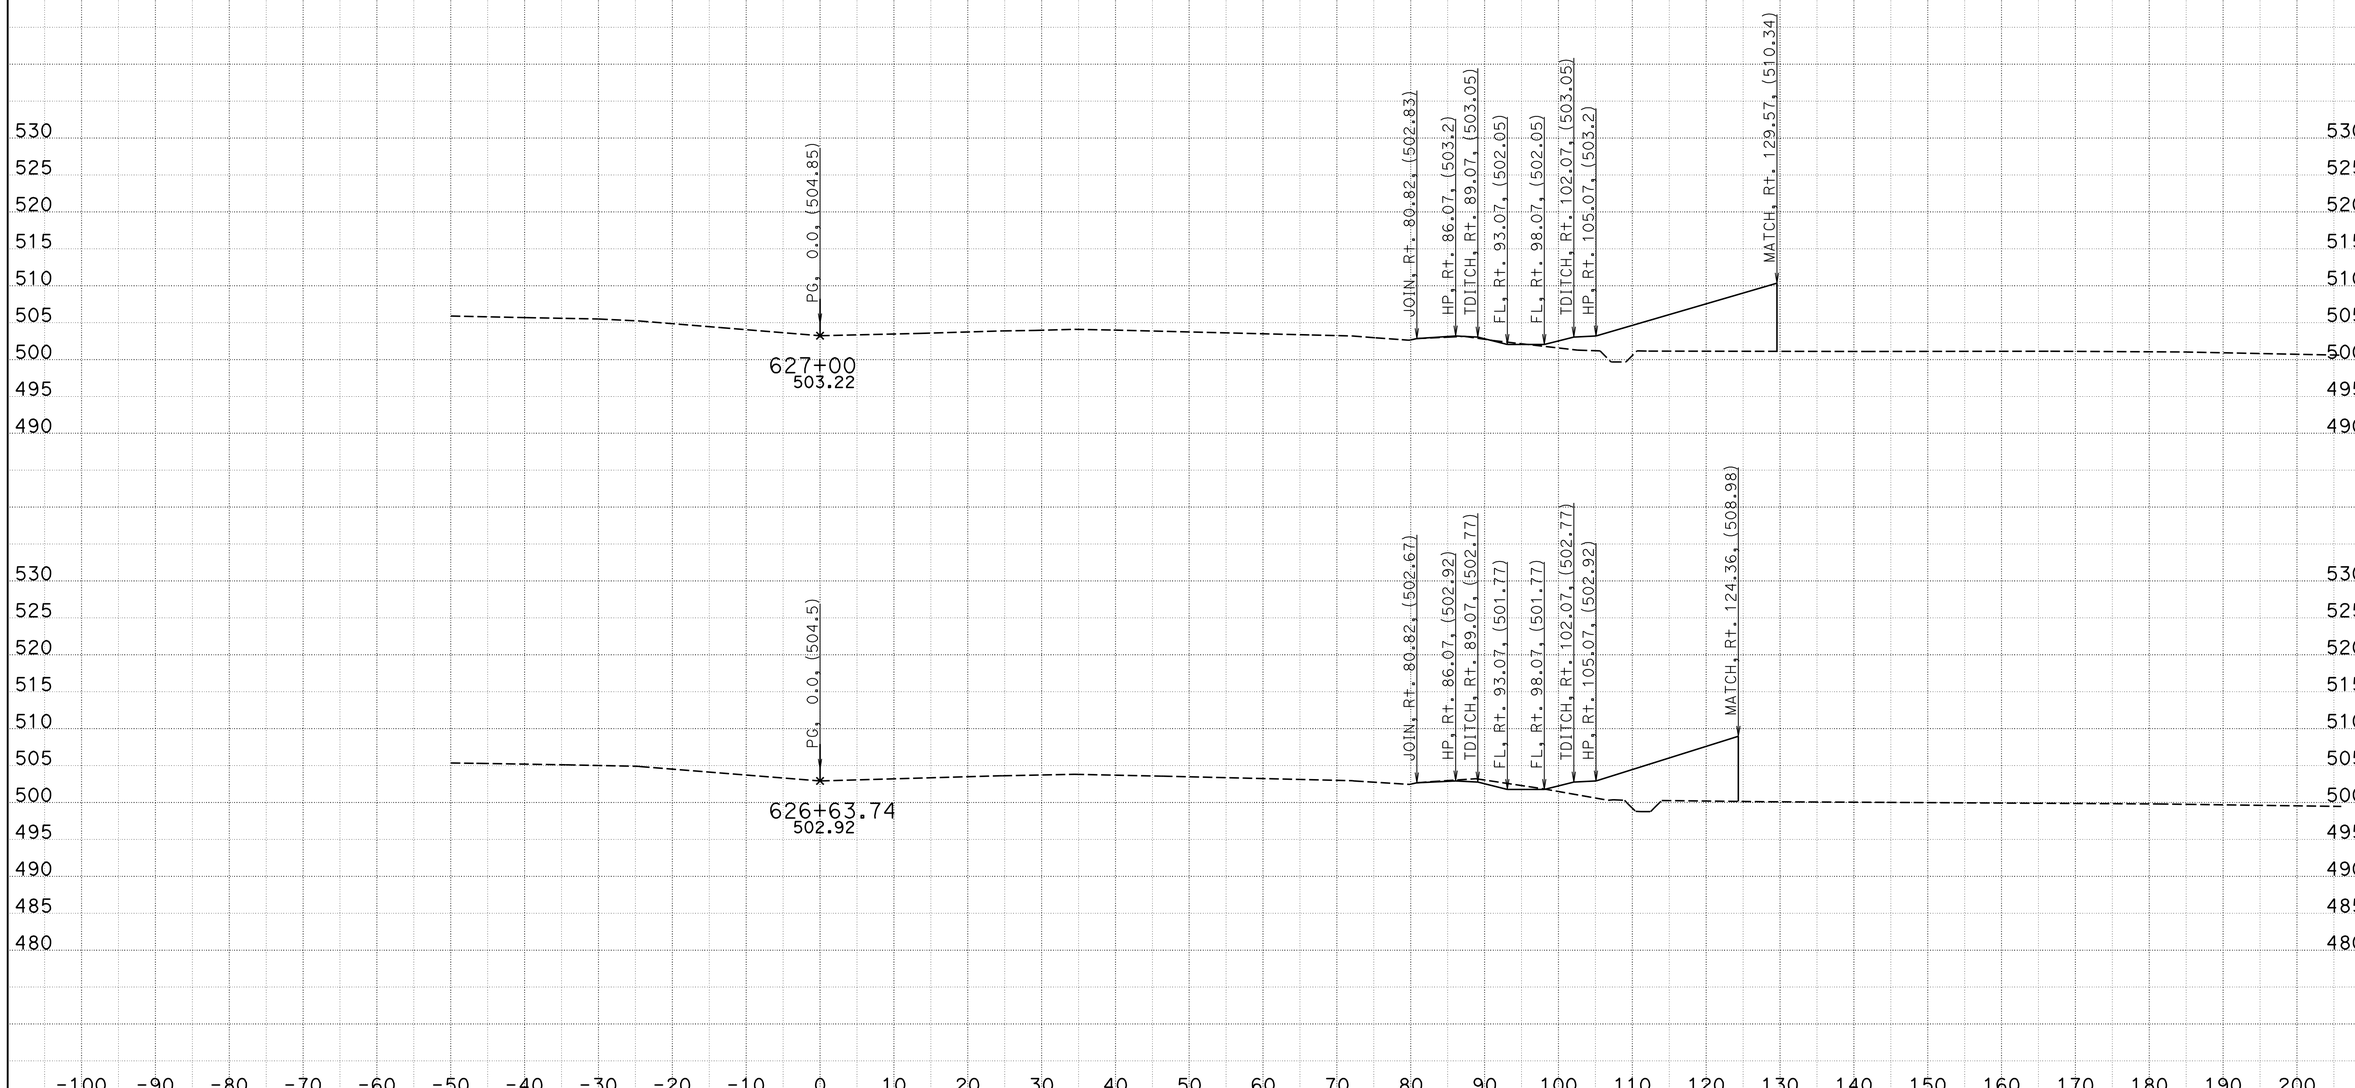

CREATED BY: BVE
DATE: 5/10/2013
KC Project: 05632 File: D:\Survey Deliverable\E6R\E6R_d.ear

CONTRACT: 05632
DIST/CO/RTE/PM: 11-SD-11/905 0.1/1.6,R9.9/R10.7
PROJECT ID: 1100020519

SCALE: 1" = 10' Horiz.
1" = 10' Vert.

All Dimensions are US Survey Feet

E6
CROSS SECTIONS
SHEET 1 OF XXX

DESIGN STUDY ONLY

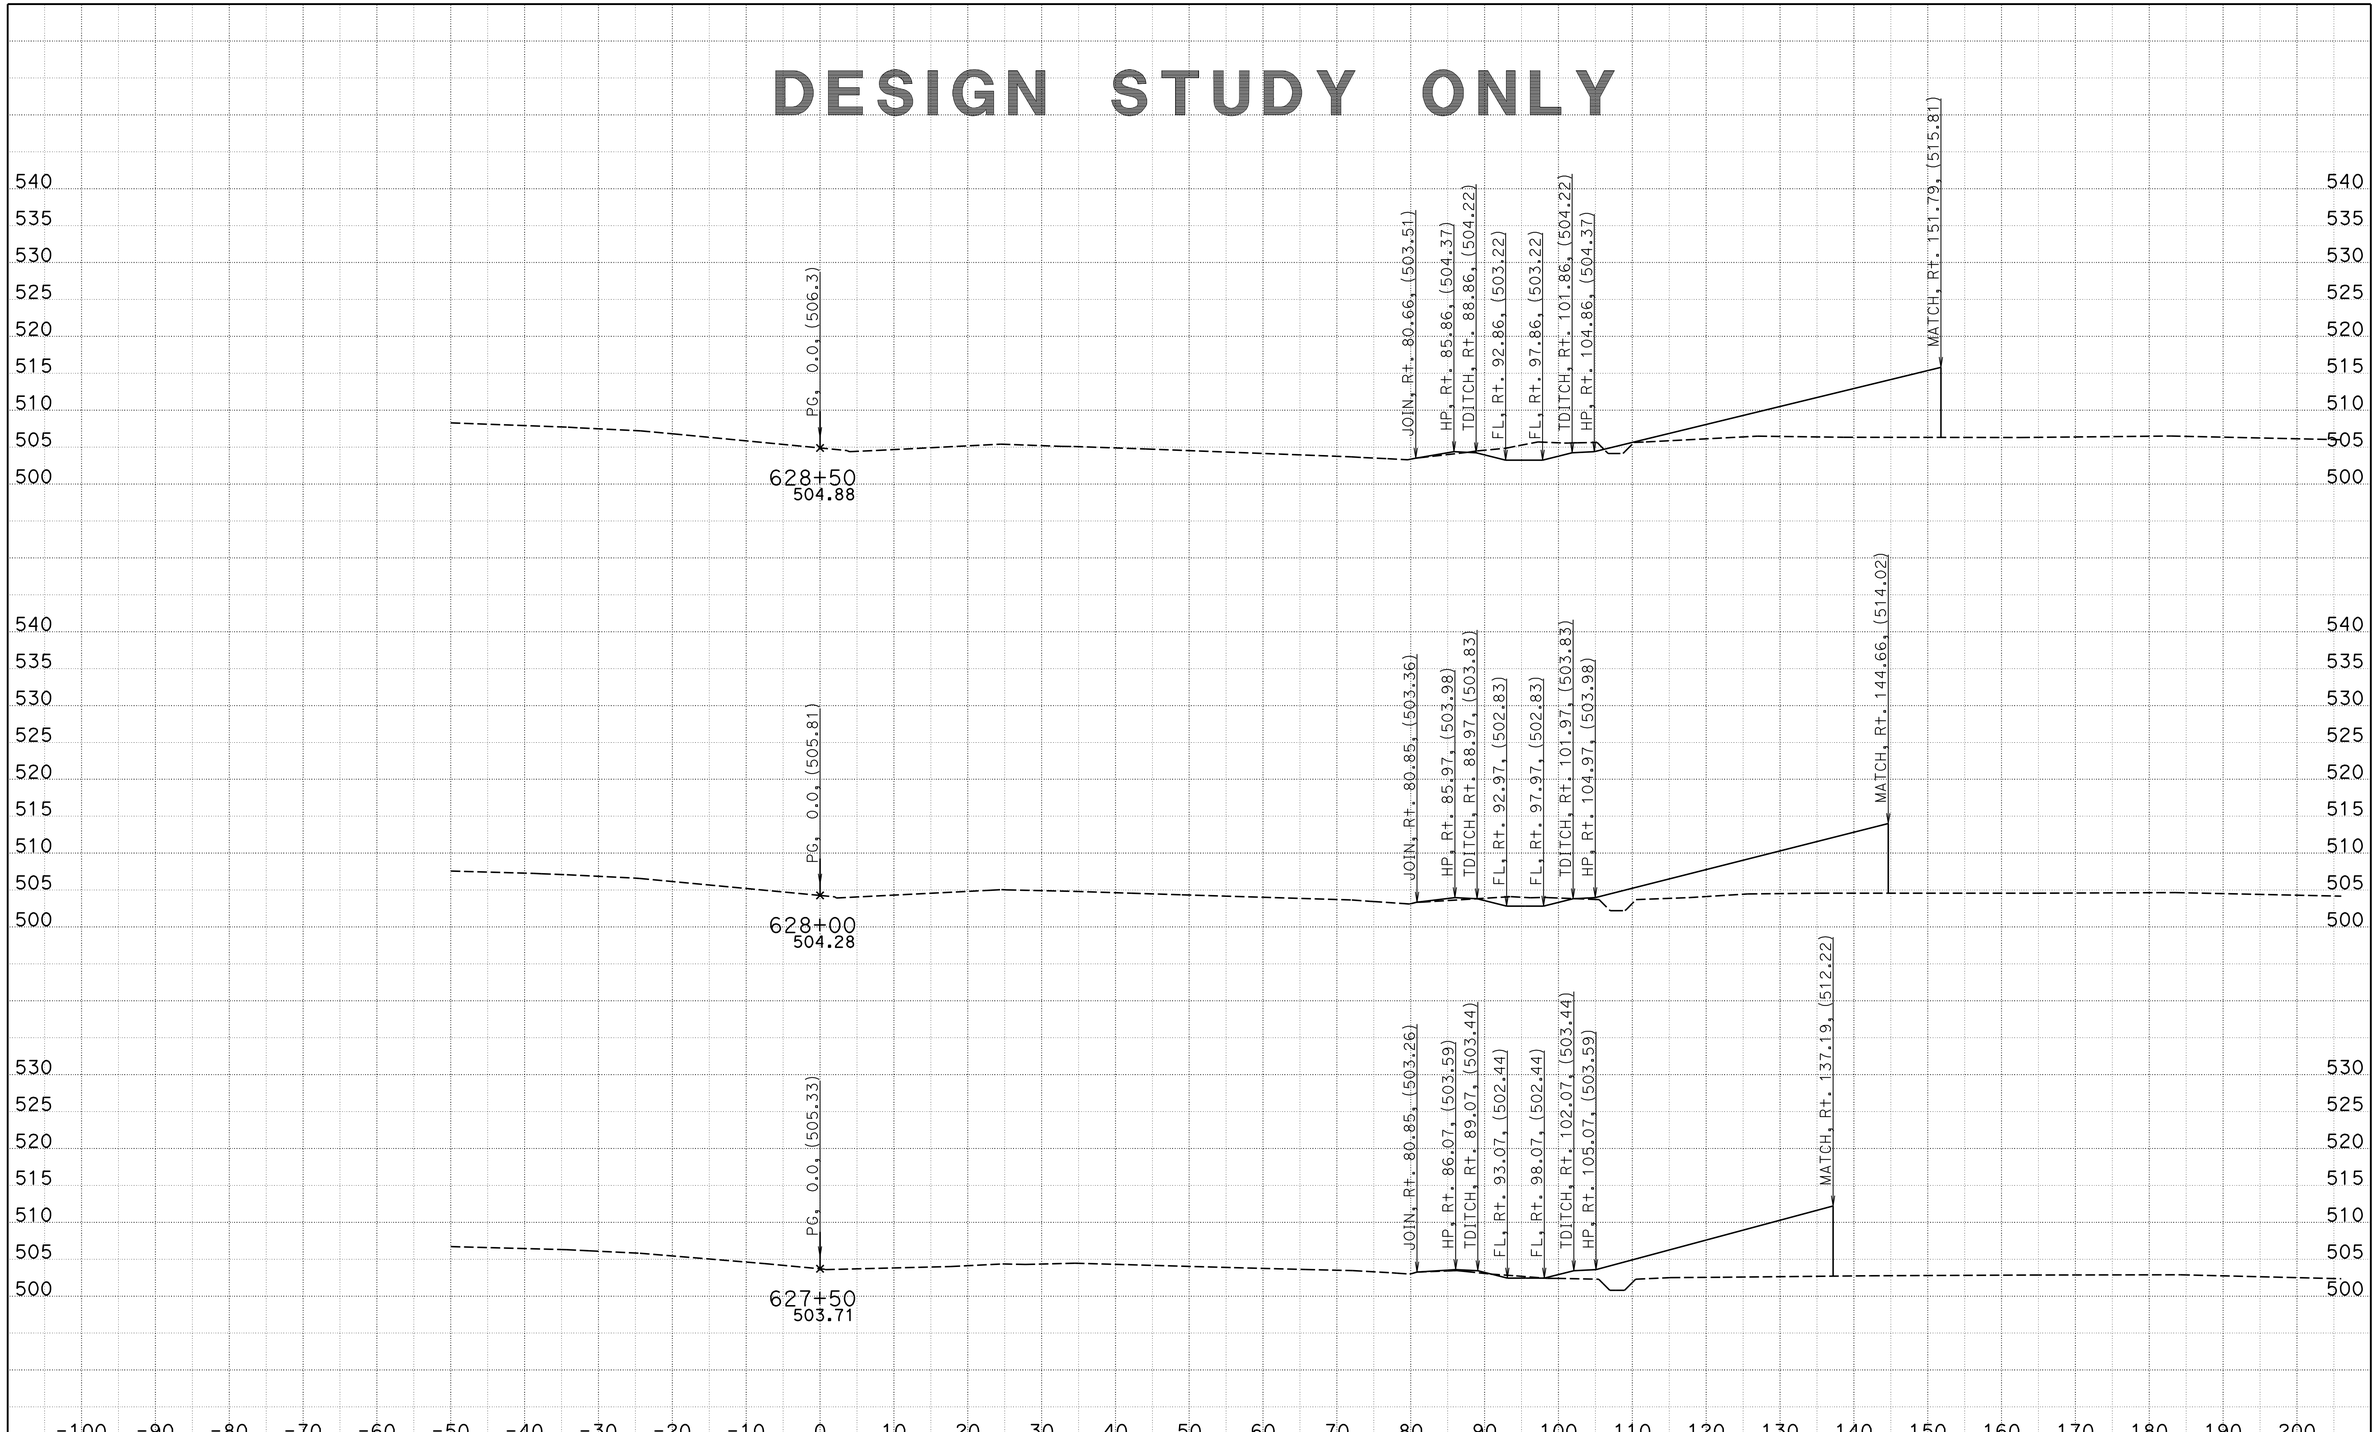

CREATED BY: BVE
DATE: 5/10/2013
KC Project: 05632 File: D:\Survey Deliverable\E6R\E6R_d.ear

CONTRACT: 05632
DIST/CO/RTE/PM: 11-SD-11/905 0.1/1.6,R9.9/R10.7
PROJECT ID: 1100020519

SCALE: 1" = 10' Horiz.
1" = 10' Vert.

All Dimensions are US Survey Feet

E6
CROSS SECTIONS
SHEET 2 OF XXX

DESIGN STUDY ONLY

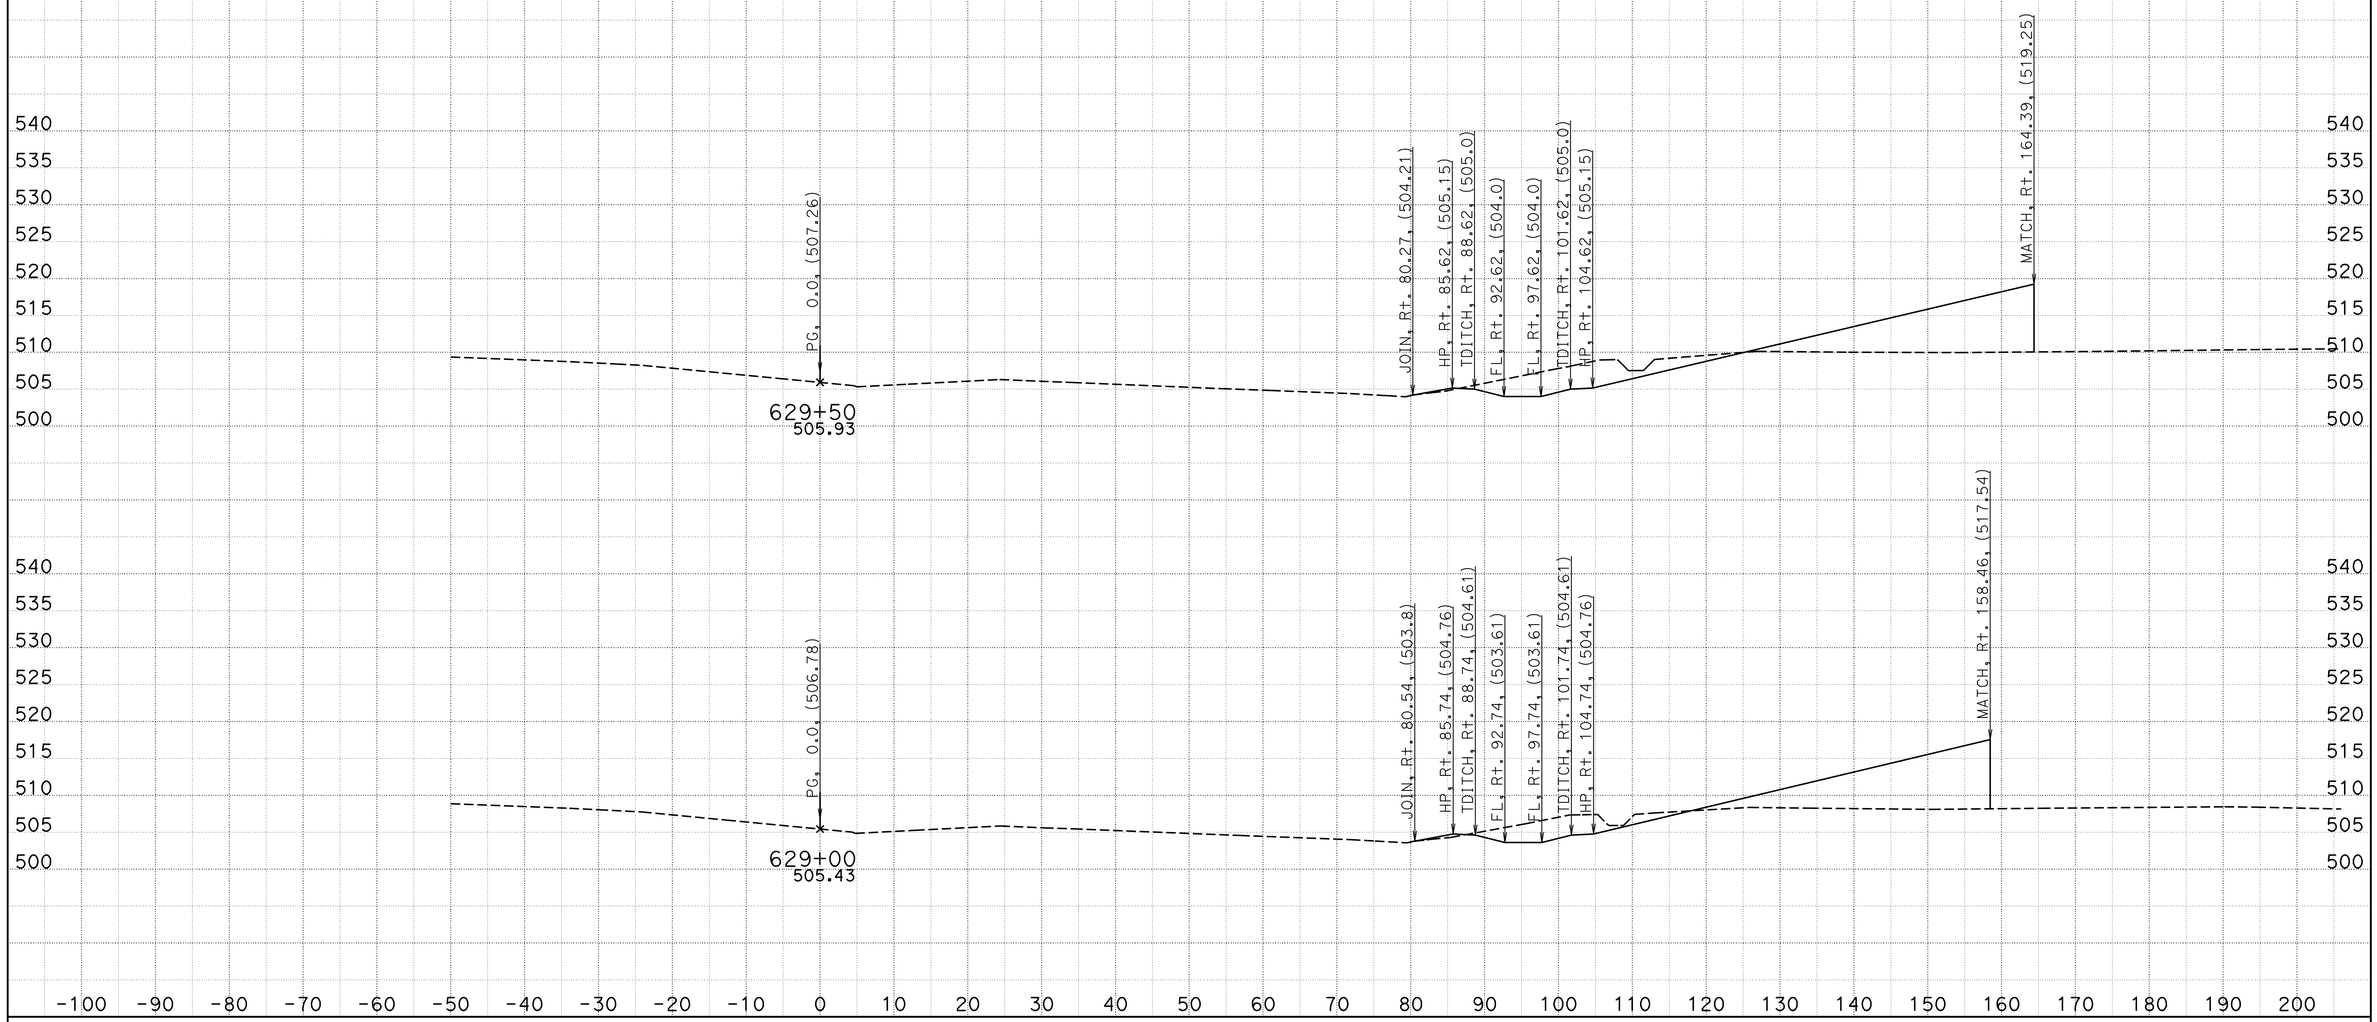

CREATED BY: BVE
DATE: 5/10/2013
KC Project: 05632 File: D:\Survey Deliverable\E6R\E6R_d.ear

CONTRACT: 05632
DIST/CO/RTE/PM: 11-SD-11/905 0.1/1.6,R9.9/R10.7
PROJECT ID: 1100020519

SCALE: 1" = 10' Horiz.
1" = 10' Vert.

All Dimensions are US Survey Feet

E6
CROSS SECTIONS
SHEET 3 OF XXX

DESIGN STUDY ONLY

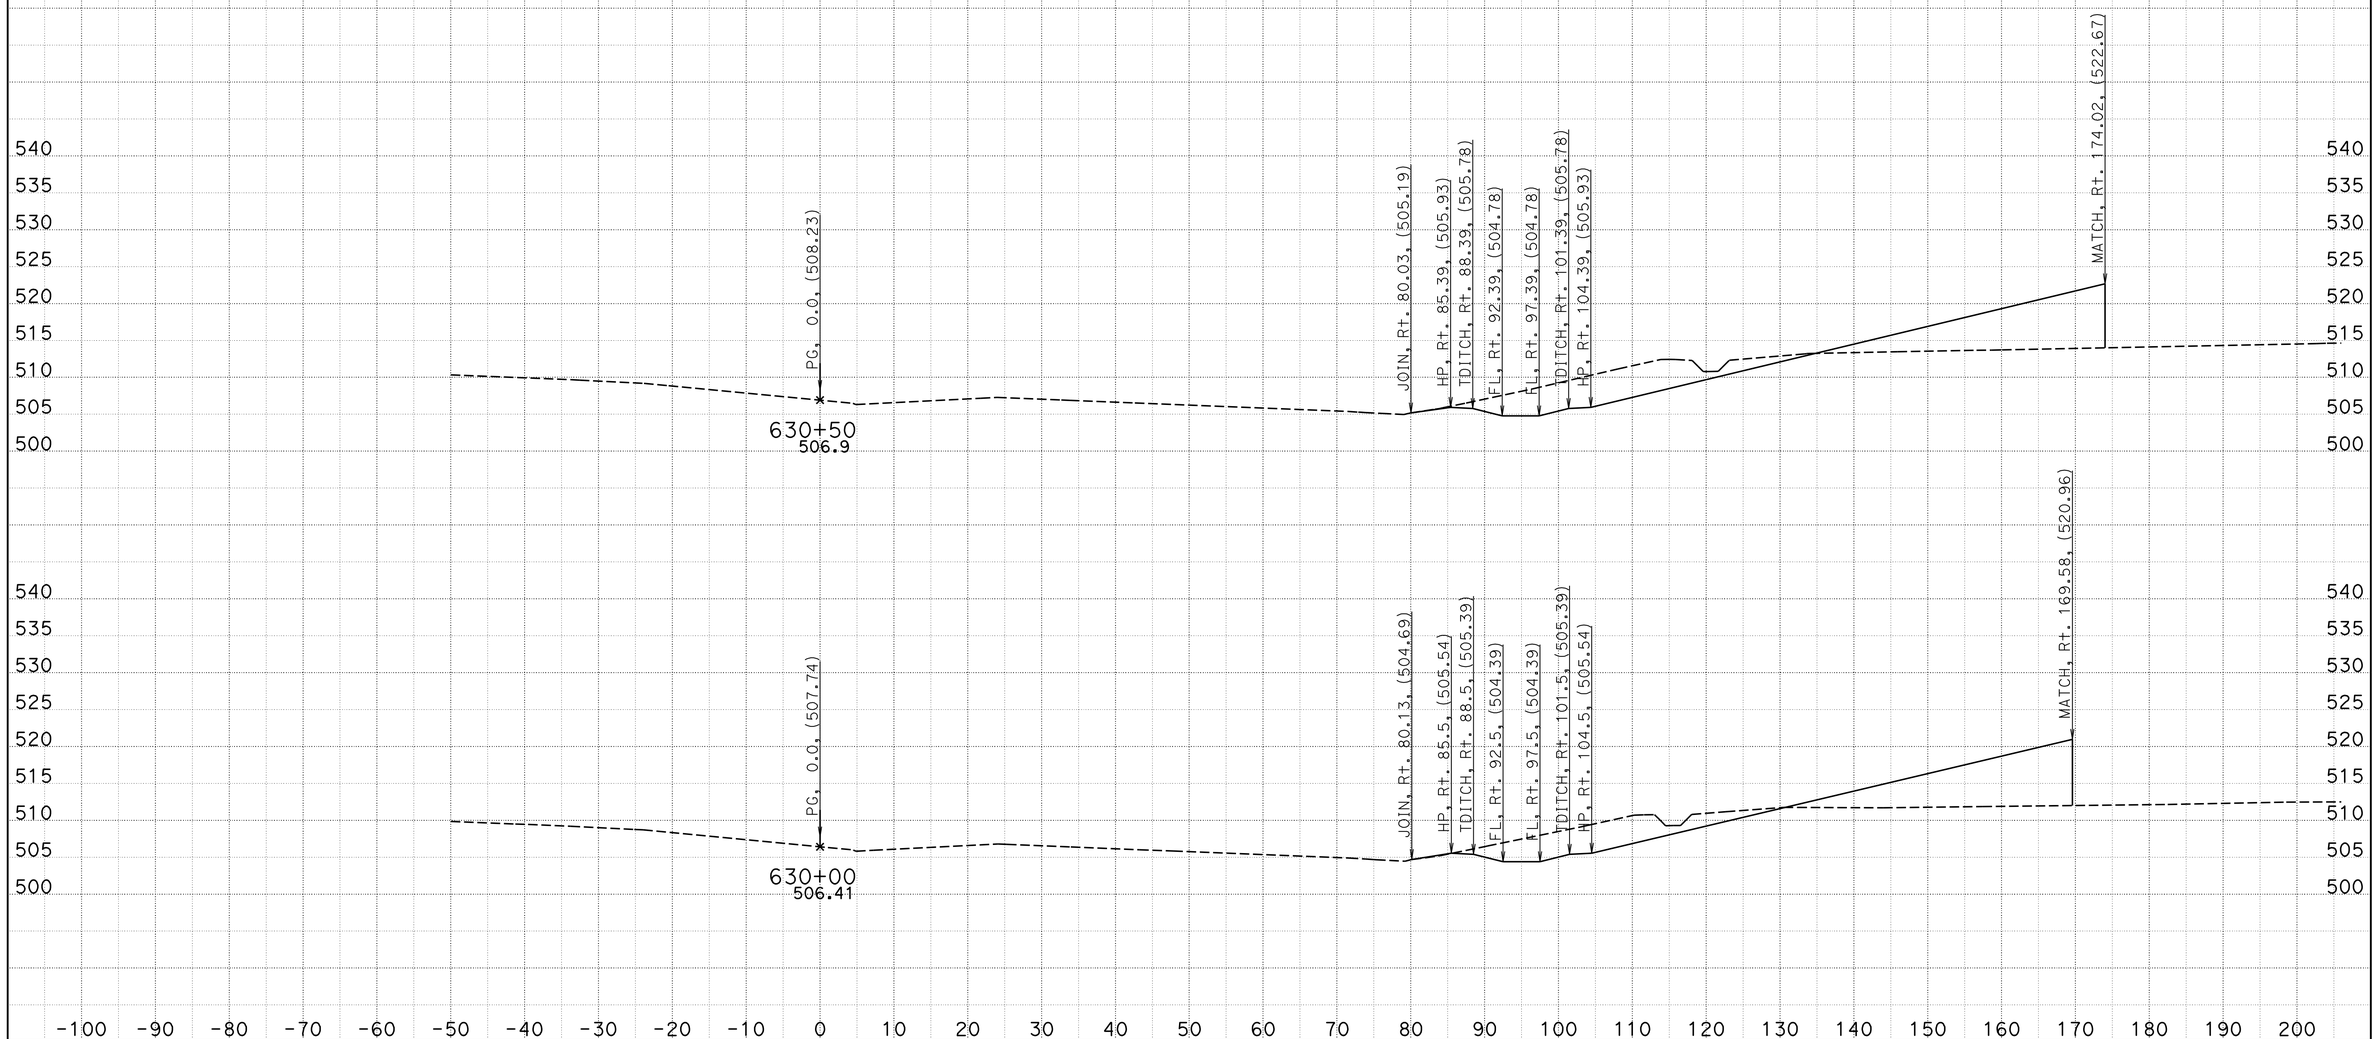

CREATED BY: BVE
DATE: 5/10/2013
KC Project: 05632 File: D:\Survey Deliverable\E6R\E6R_d.ear

CONTRACT: 05632
DIST/CO/RTE/PM: 11-SD-11/905 0.1/1.6,R9.9/R10.7
PROJECT ID: 1100020519

SCALE: 1" = 10' Horiz.
1" = 10' Vert.

All Dimensions are US Survey Feet

E6
CROSS SECTIONS
SHEET 4 OF XXX

DESIGN STUDY ONLY

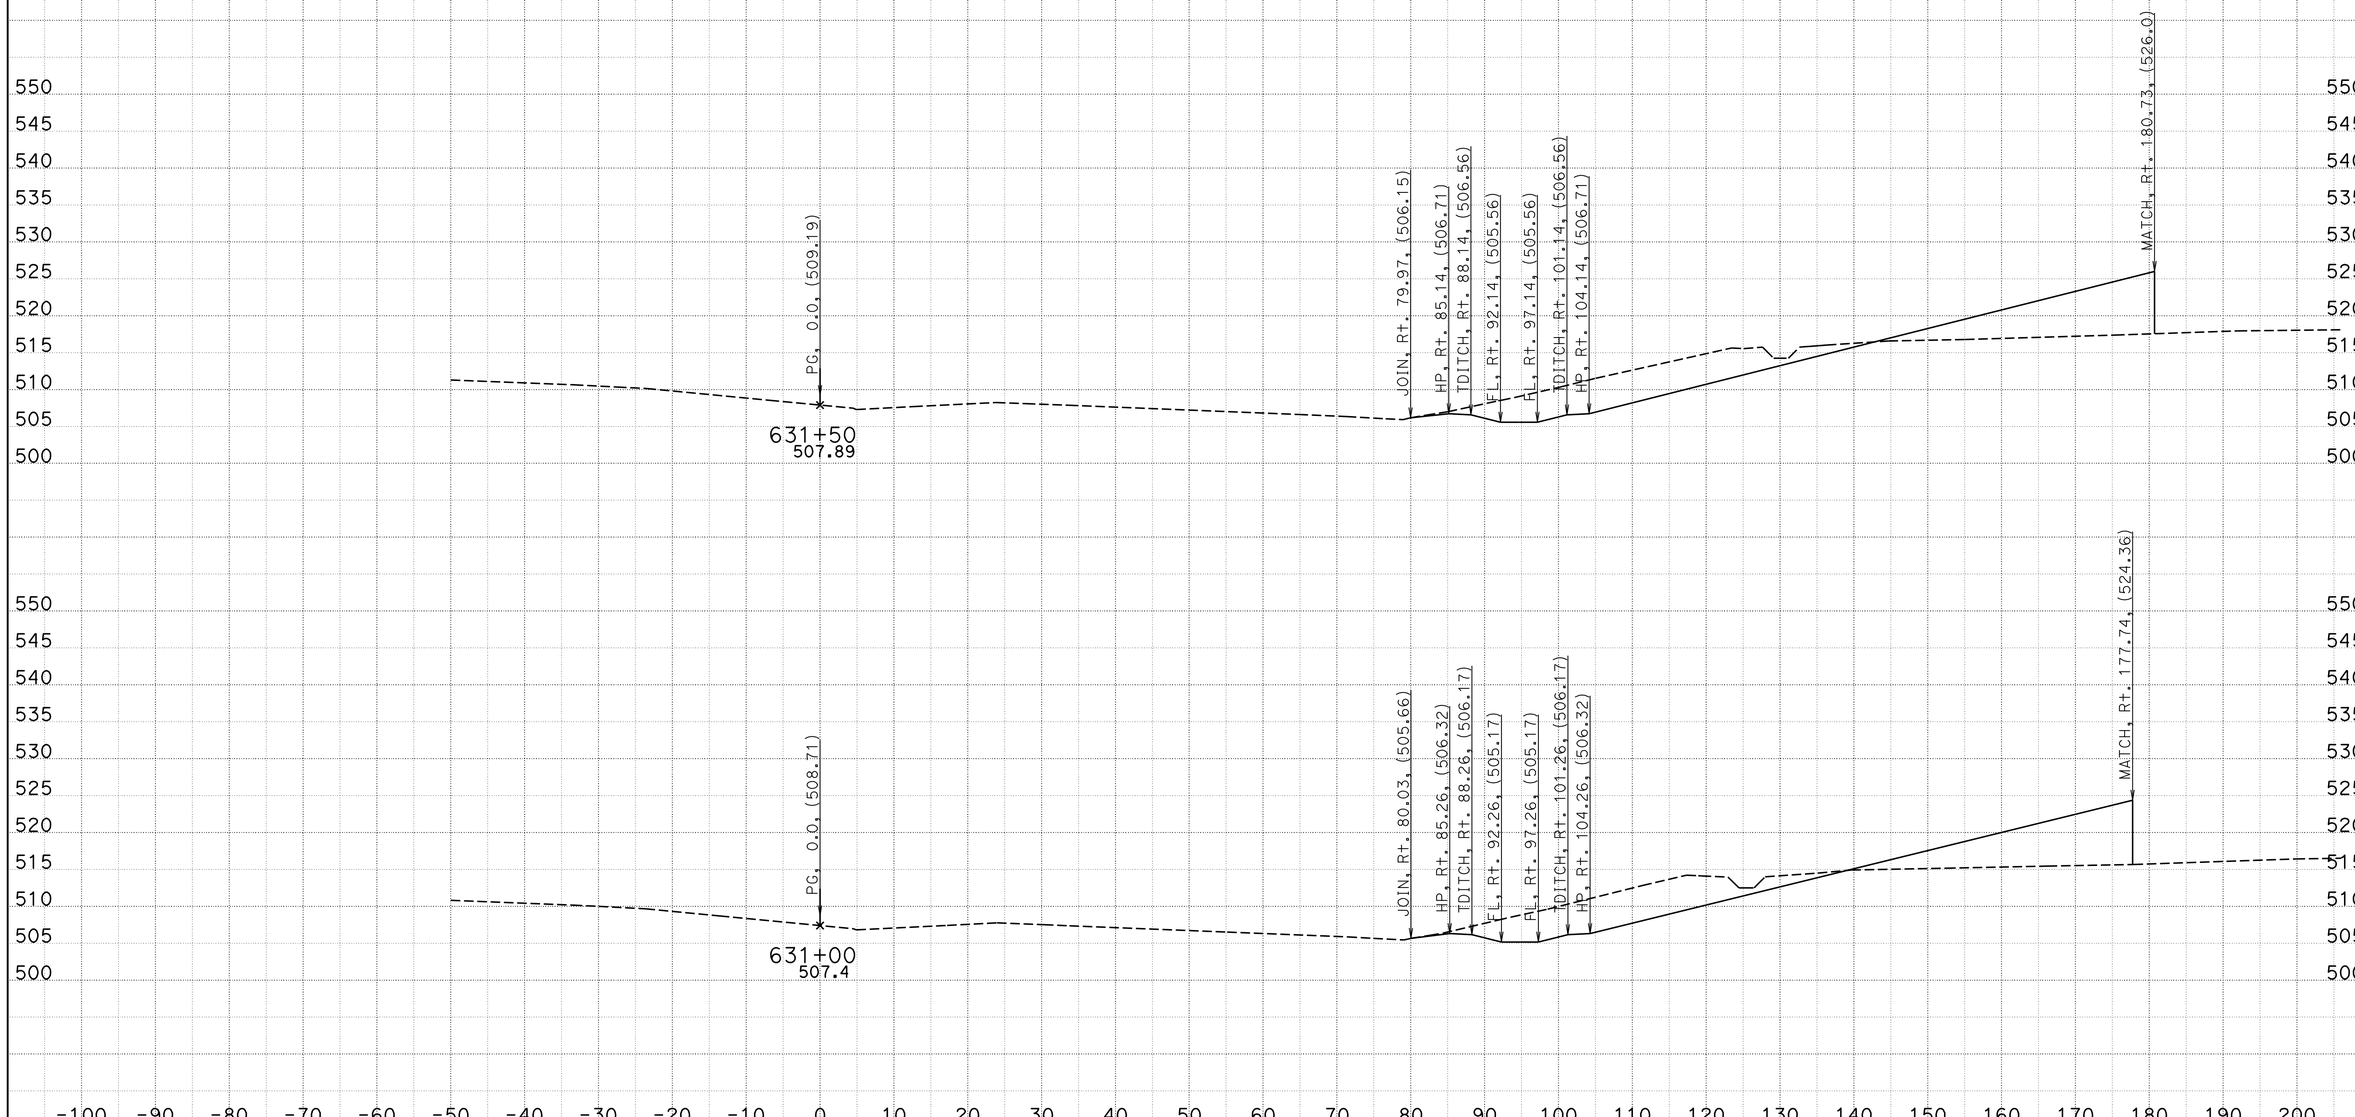

CREATED BY: BVE
DATE: 5/10/2013
KC Project: 05632 File: D:\Survey Deliverable\E6R\E6R_d.ear

CONTRACT: 05632
DIST/CO/RTE/PM: 11-SD-11/905 0.1/1.6,R9.9/R10.7
PROJECT ID: 1100020519

SCALE: 1" = 10' Horiz.
1" = 10' Vert.

All Dimensions are US Survey Feet

E6
CROSS SECTIONS
SHEET 5 OF XXX

DESIGN STUDY ONLY

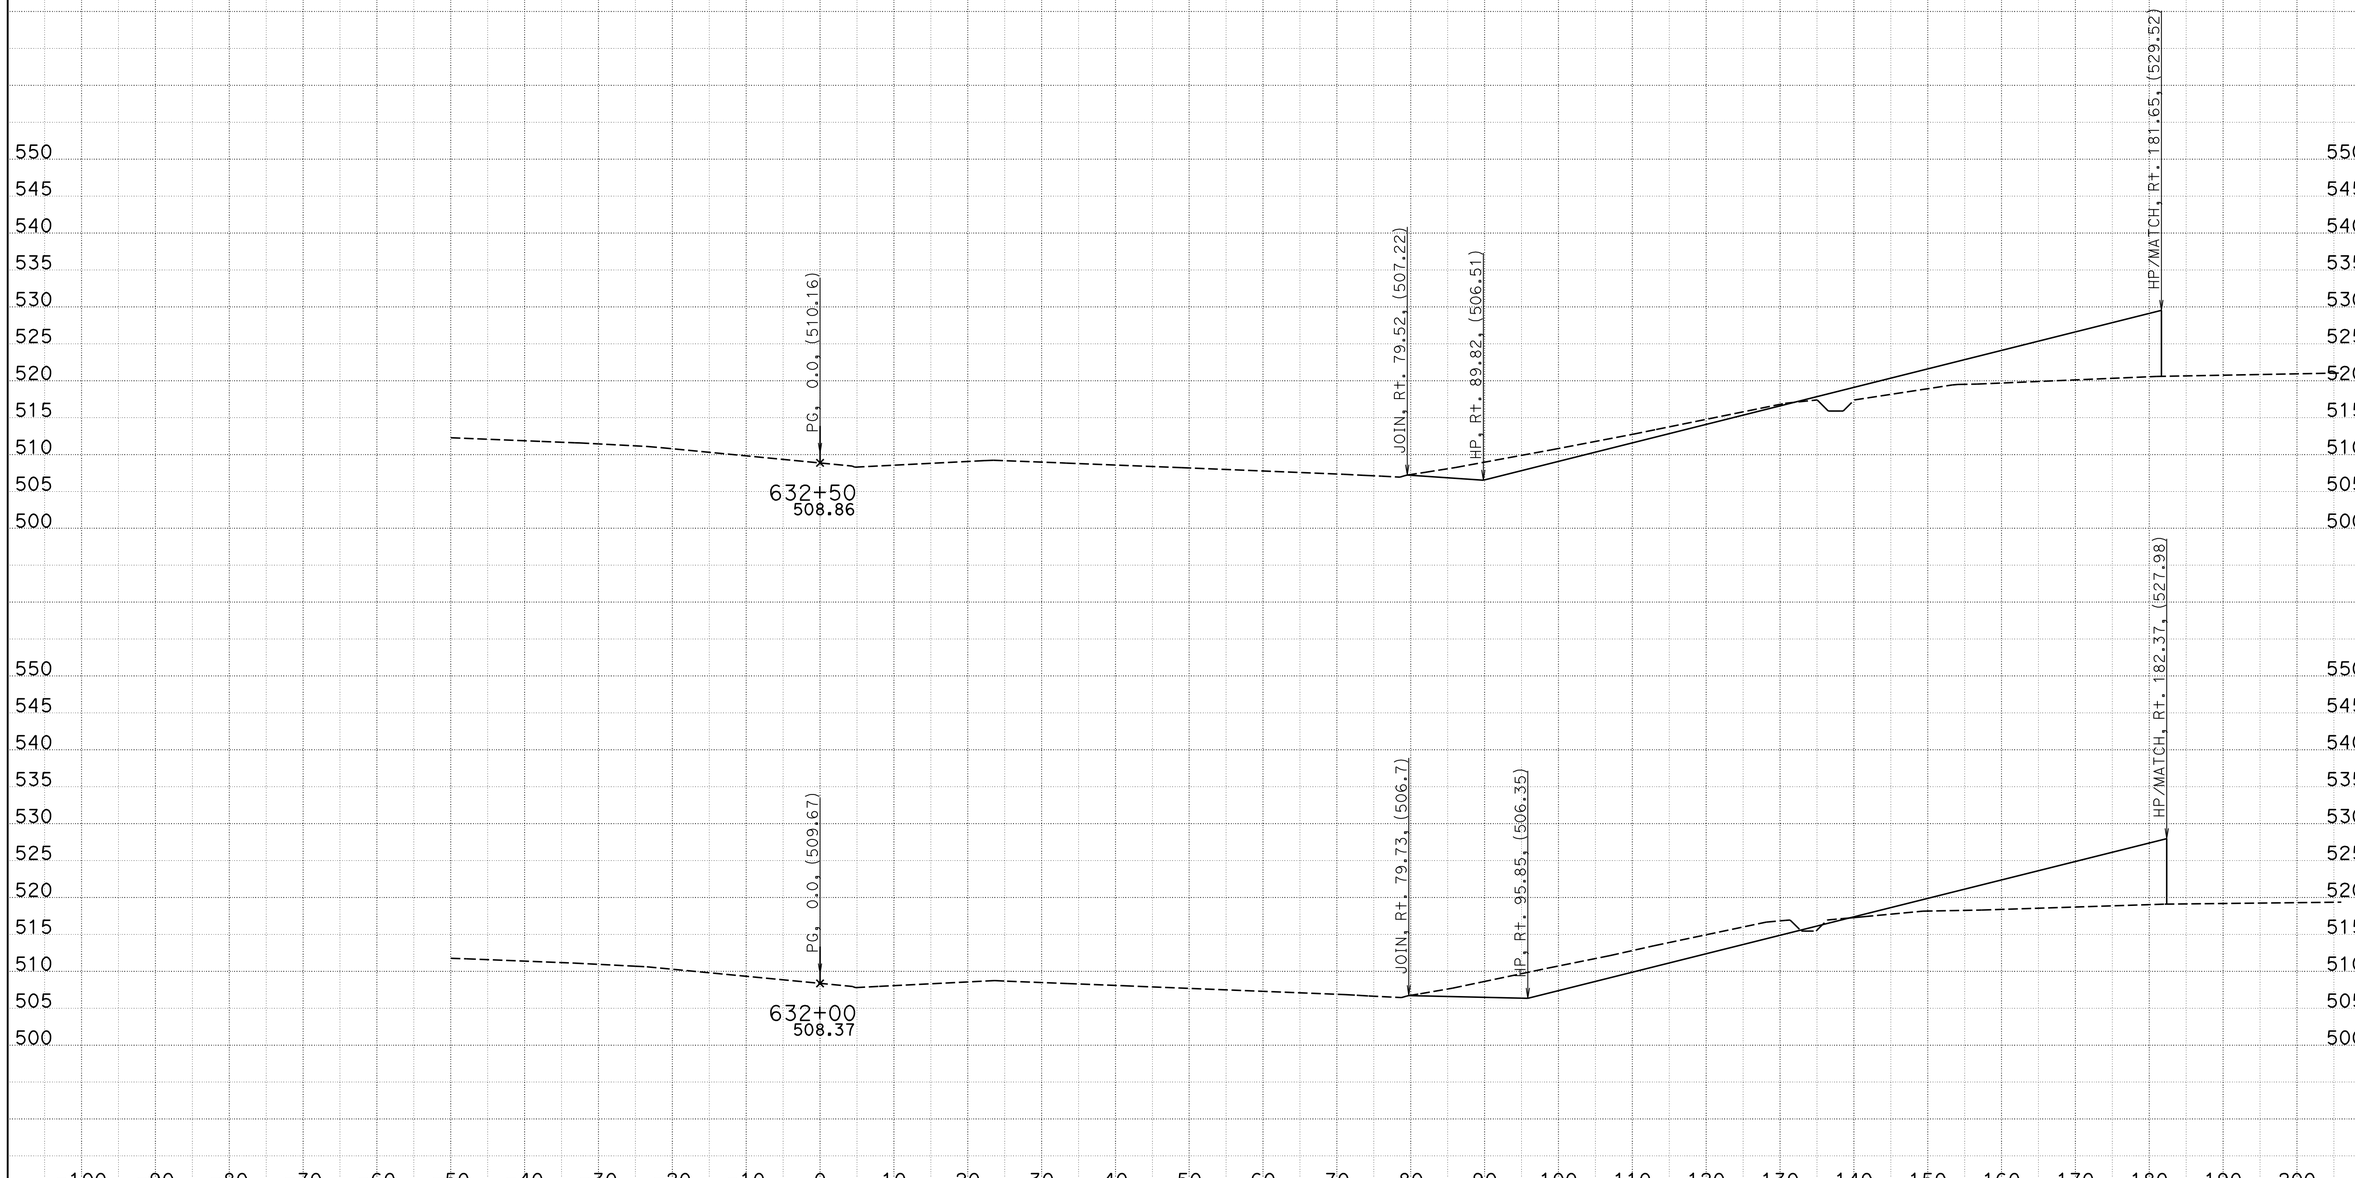

CREATED BY: BVE
DATE: 5/10/2013
KC Project: 05632 File: D:\Survey Deliverable\E6R\E6R_d.ear

CONTRACT: 05632
DIST/CO/RTE/PM: 11-SD-11/905 0.1/1.6,R9.9/R10.7
PROJECT ID: 1100020519

SCALE: 1" = 10' Horiz.
1" = 10' Vert.
All Dimensions are US Survey Feet

E6
CROSS SECTIONS
SHEET 6 OF XXX

DESIGN STUDY ONLY

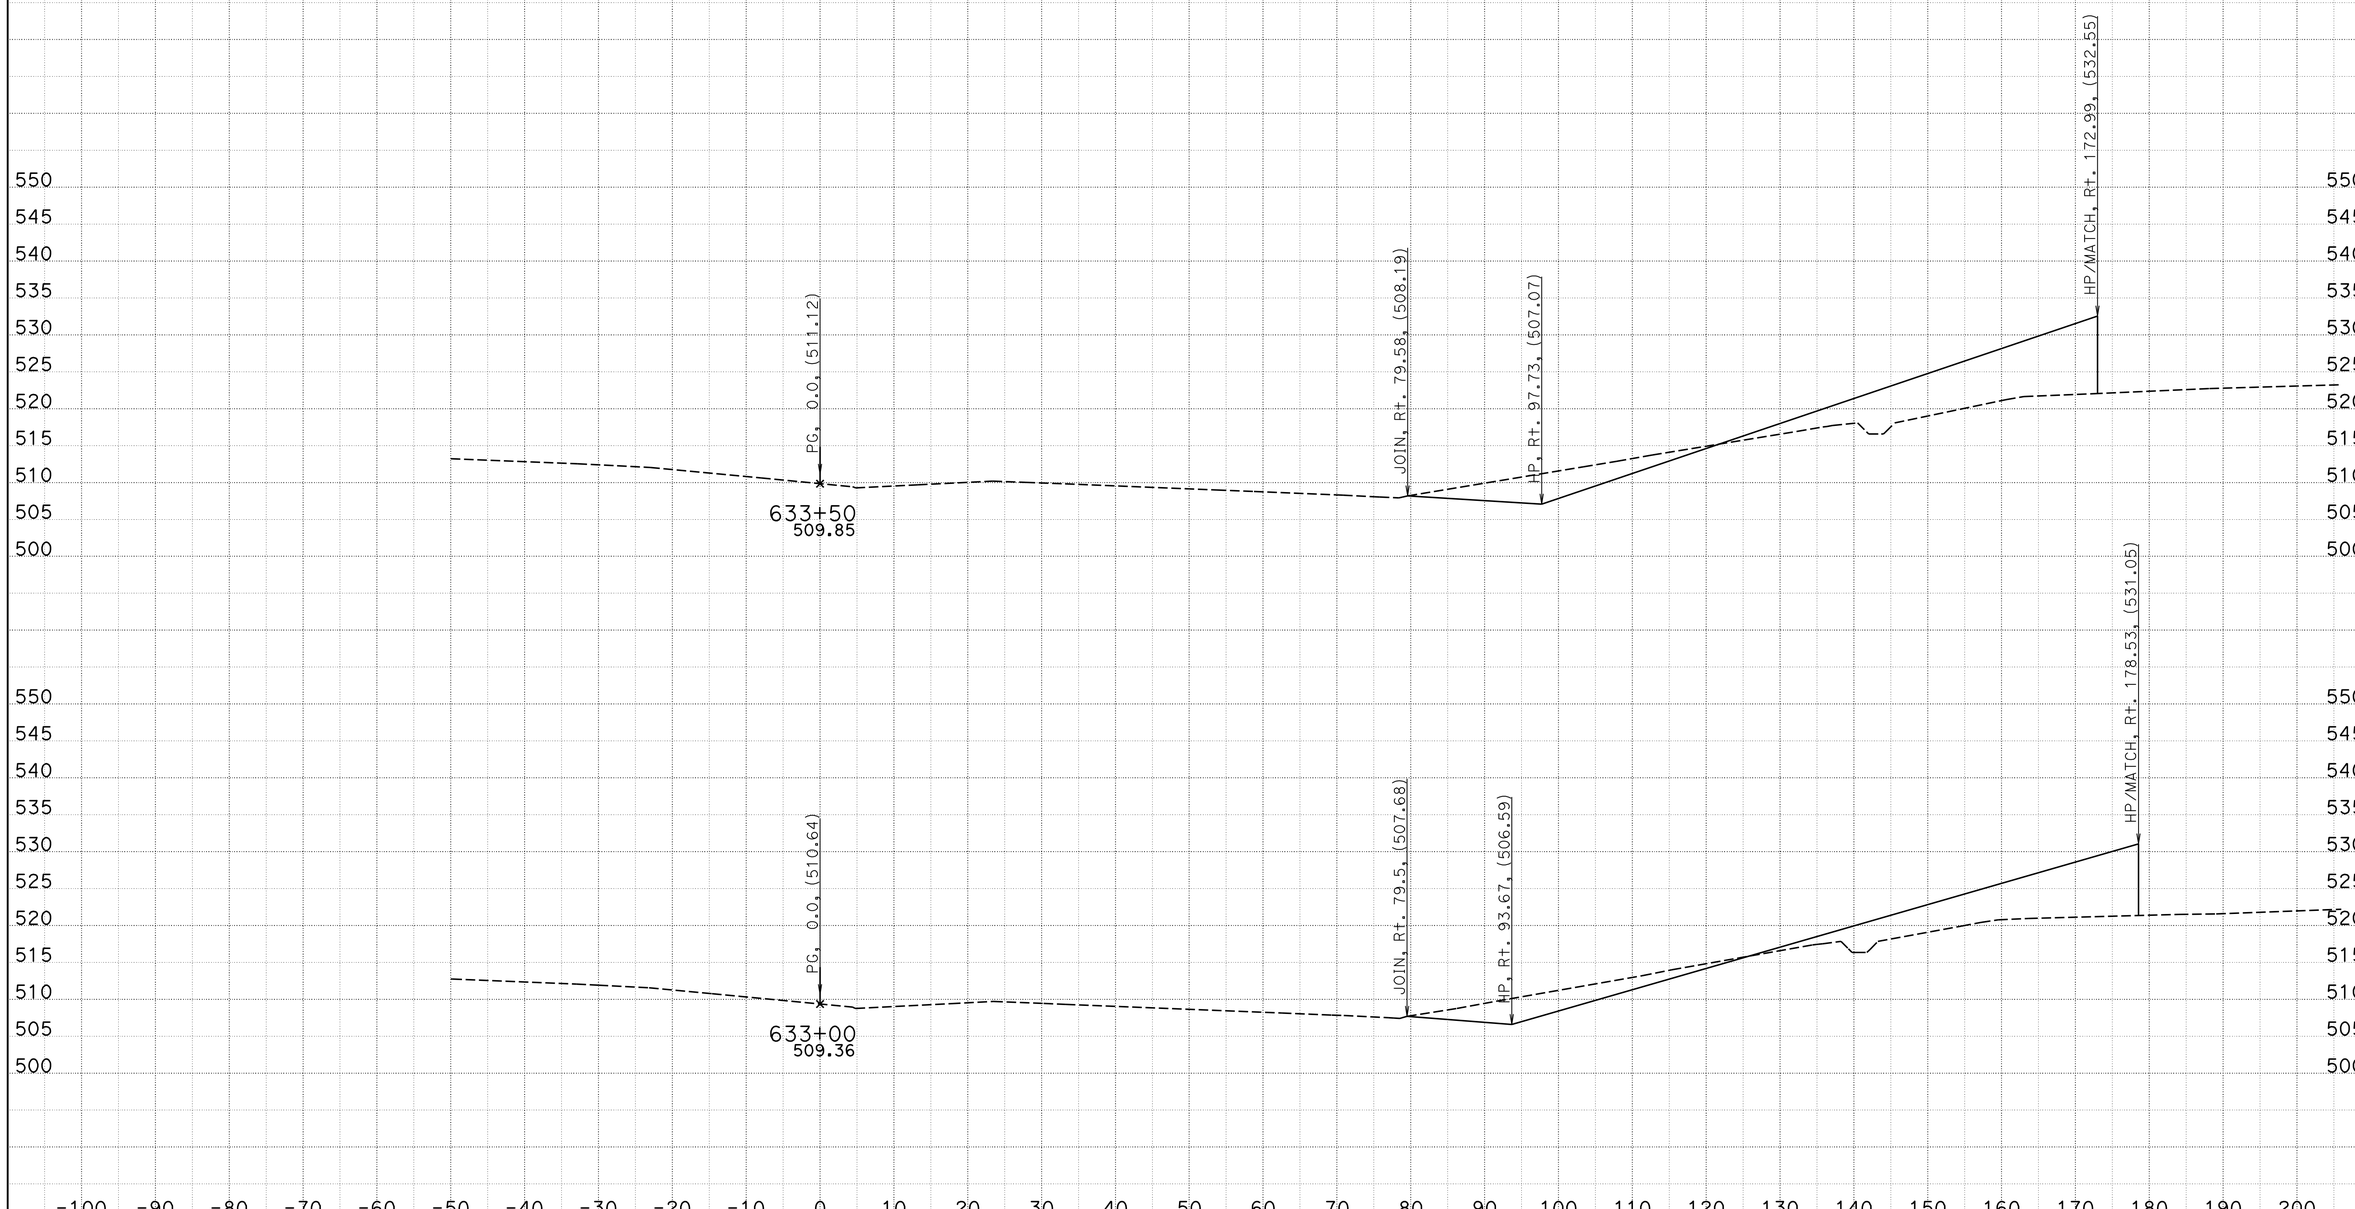

CREATED BY: BVE
DATE: 5/10/2013
KC Project: 05632 File: D:\Survey Deliverable\E6R\E6R_d.ear

CONTRACT: 05632
DIST/CO/RTE/PM: 11-SD-11/905 0.1/1.6,R9.9/R10.7
PROJECT ID: 1100020519

SCALE: 1" = 10' Horiz.
1" = 10' Vert.

All Dimensions are US Survey Feet

E6
CROSS SECTIONS
SHEET 7 OF XXX

DESIGN STUDY ONLY

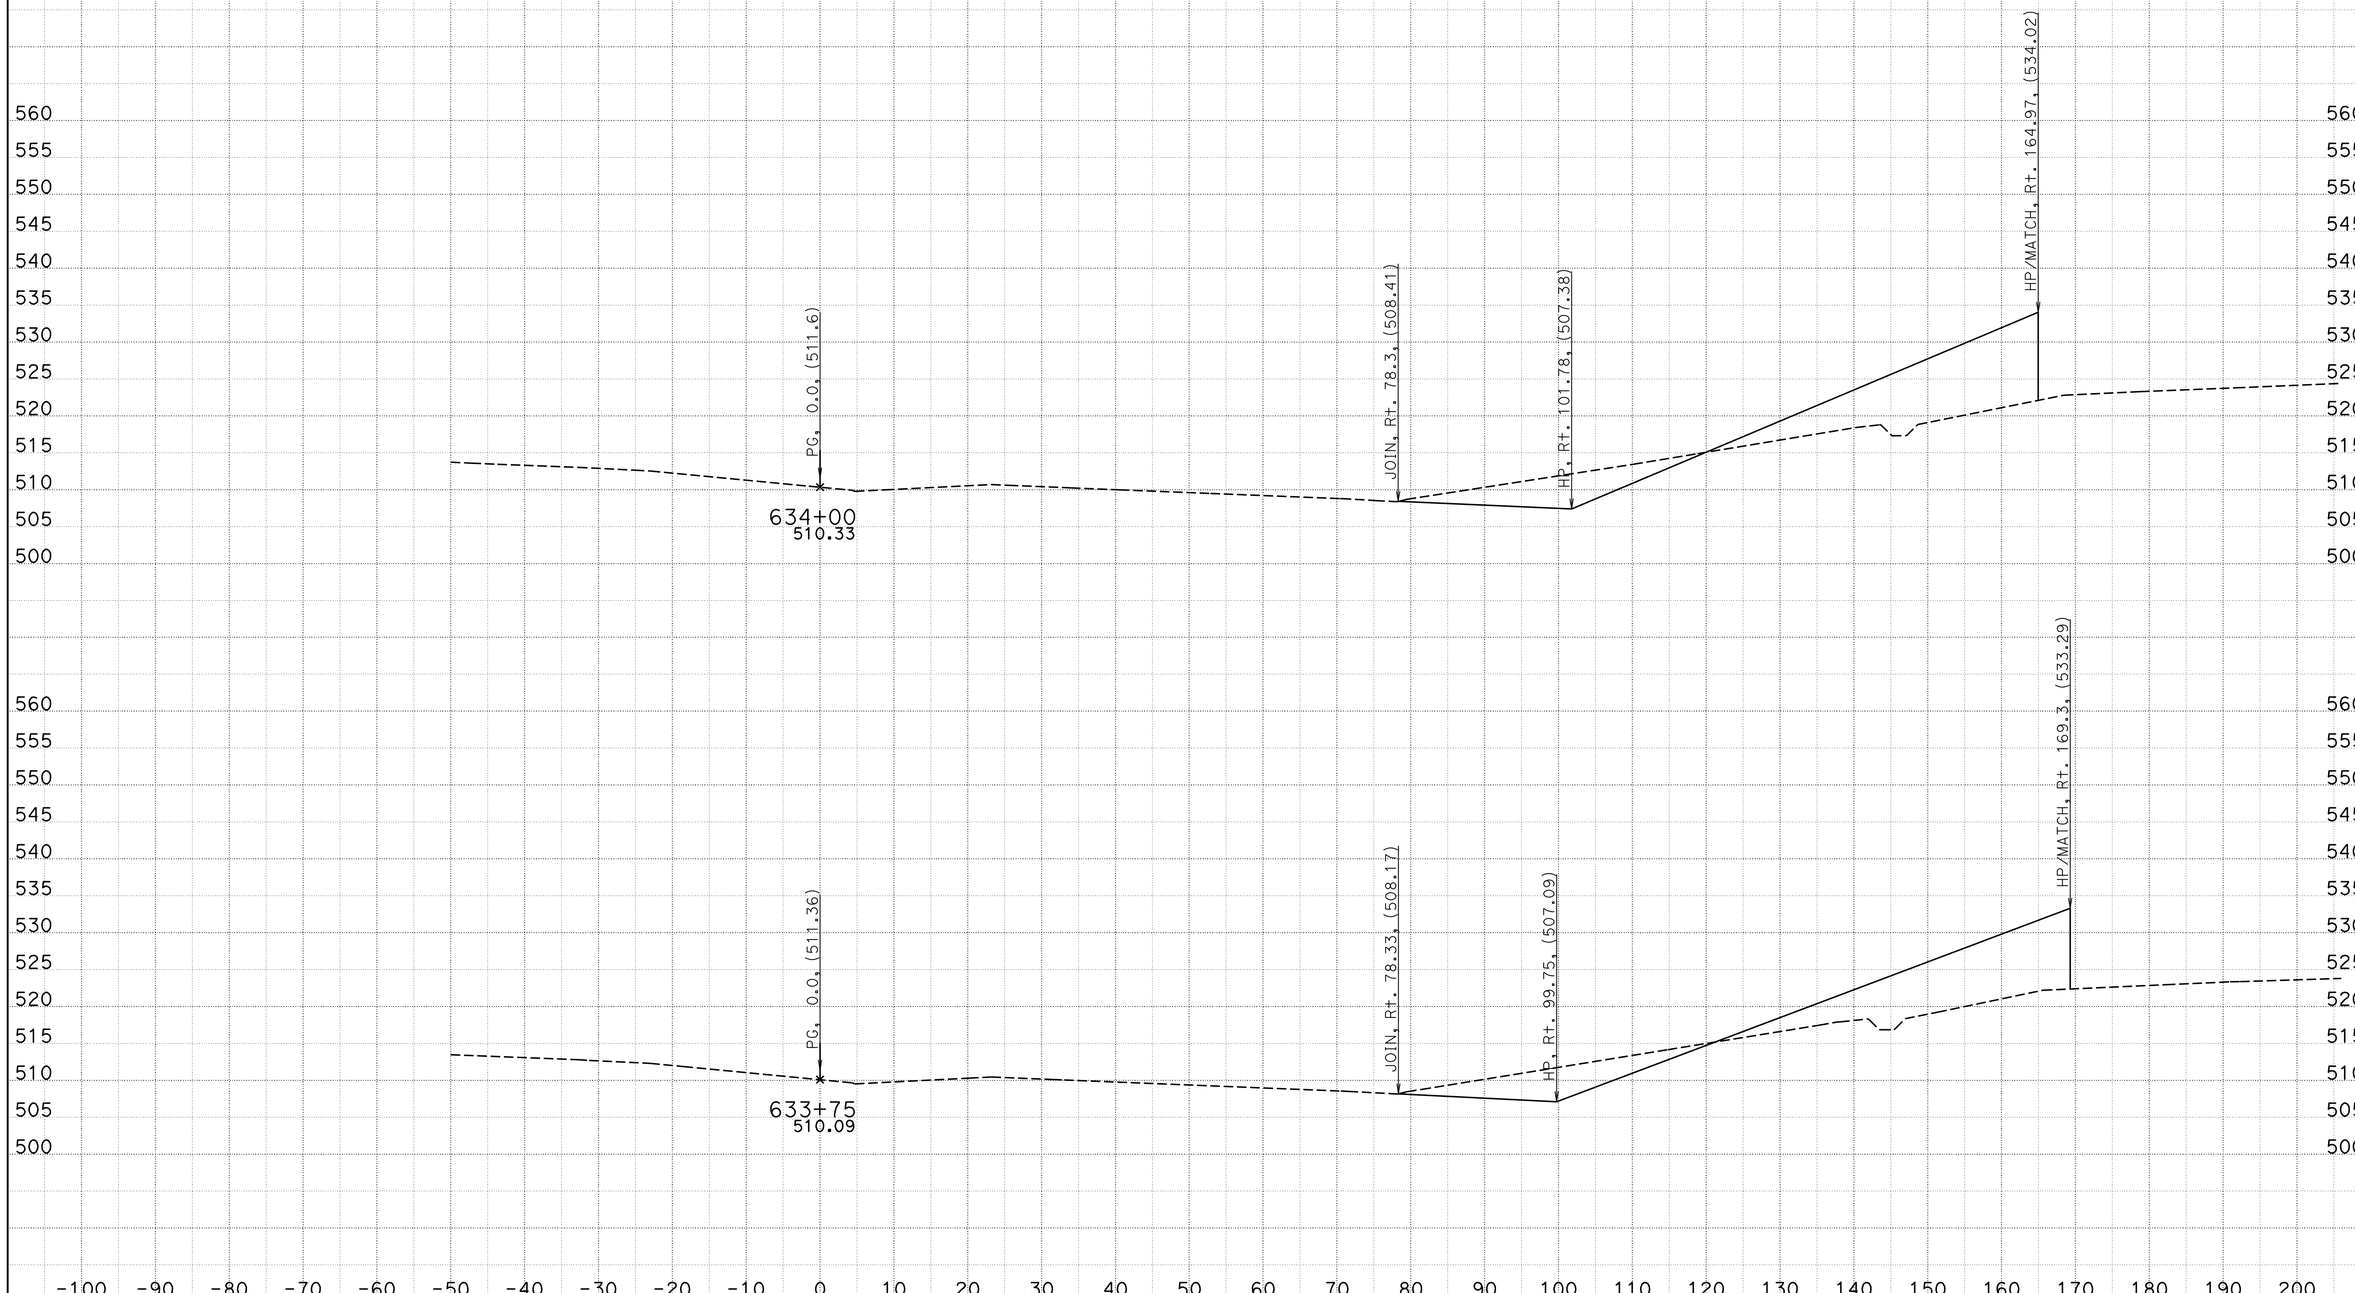

CREATED BY: BVE
DATE: 5/10/2013
KC Project: 05632 File: D:\Survey Deliverable\E6R\E6R_d.ear

CONTRACT: 05632
DIST/CO/RTE/PM: 11-SD-11/905 0.1/1.6,R9.9/R10.7
PROJECT ID: 1100020519

SCALE: 1" = 10' Horiz.
1" = 10' Vert.

All Dimensions are US Survey Feet

E6
CROSS SECTIONS
SHEET 8 OF XXX

DESIGN STUDY ONLY

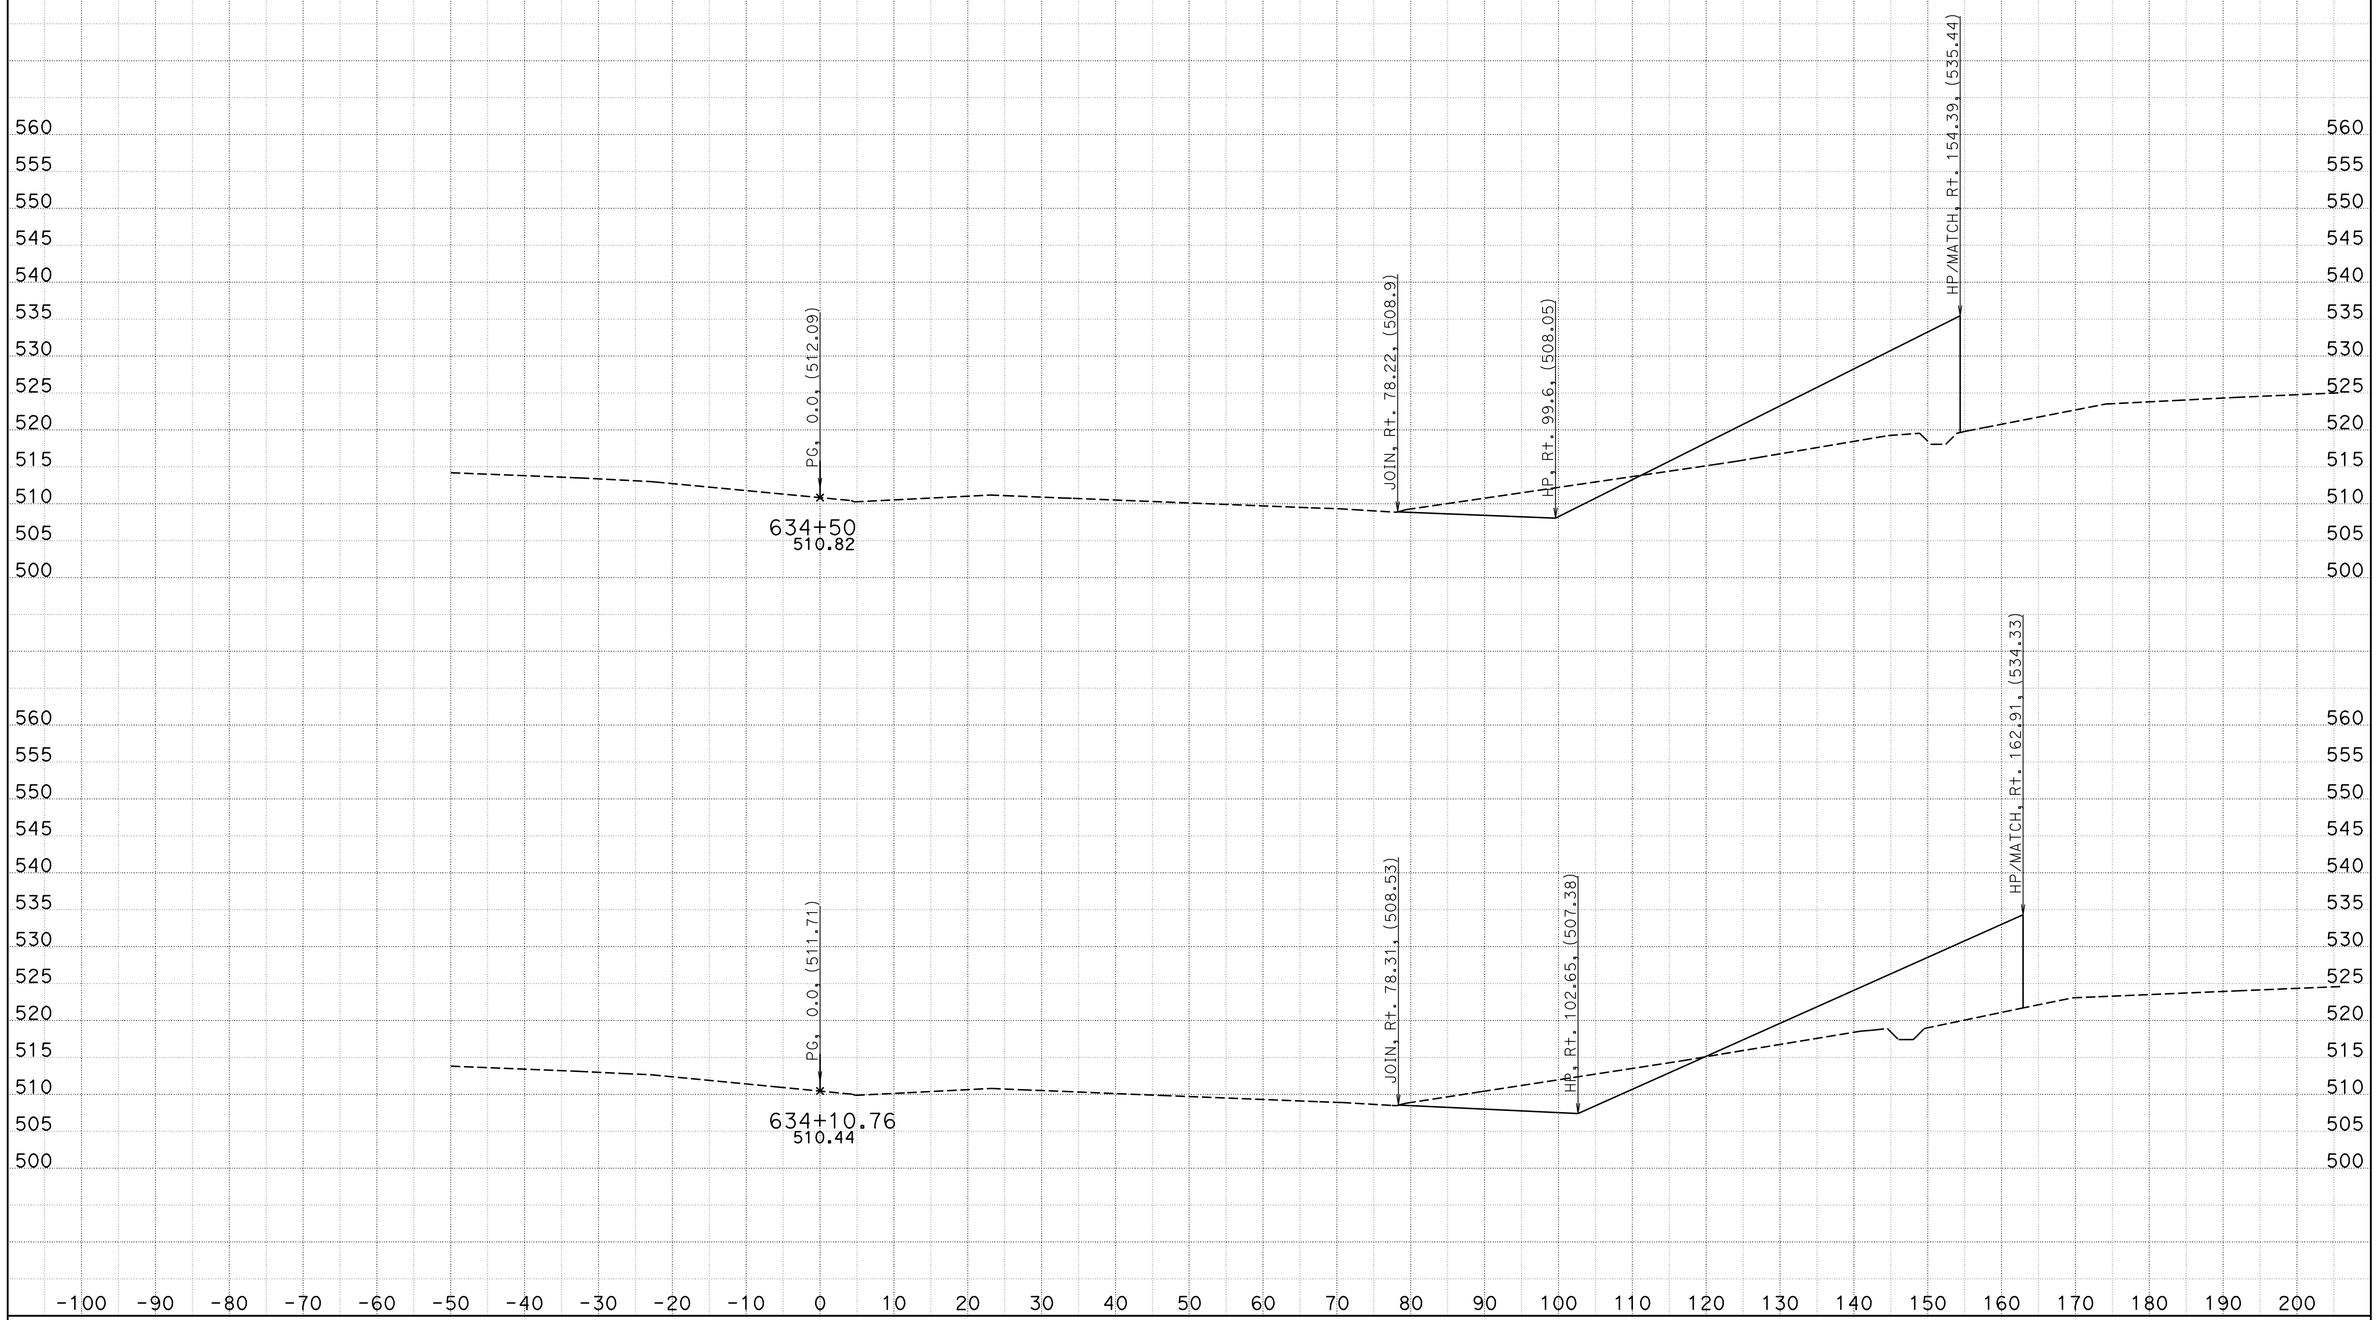

CREATED BY: BVE
DATE: 5/10/2013
KC Project: 05632 File: D:\Survey Deliverable\E6R\E6R_d.ear

CONTRACT: 05632
DIST/CO/RTE/PM: 11-SD-11/905 0.1/1.6,R9.9/R10.7
PROJECT ID: 1100020519

SCALE: 1" = 10' Horiz.
1" = 10' Vert.

All Dimensions are US Survey Feet

E6
CROSS SECTIONS
SHEET 9 OF XXX

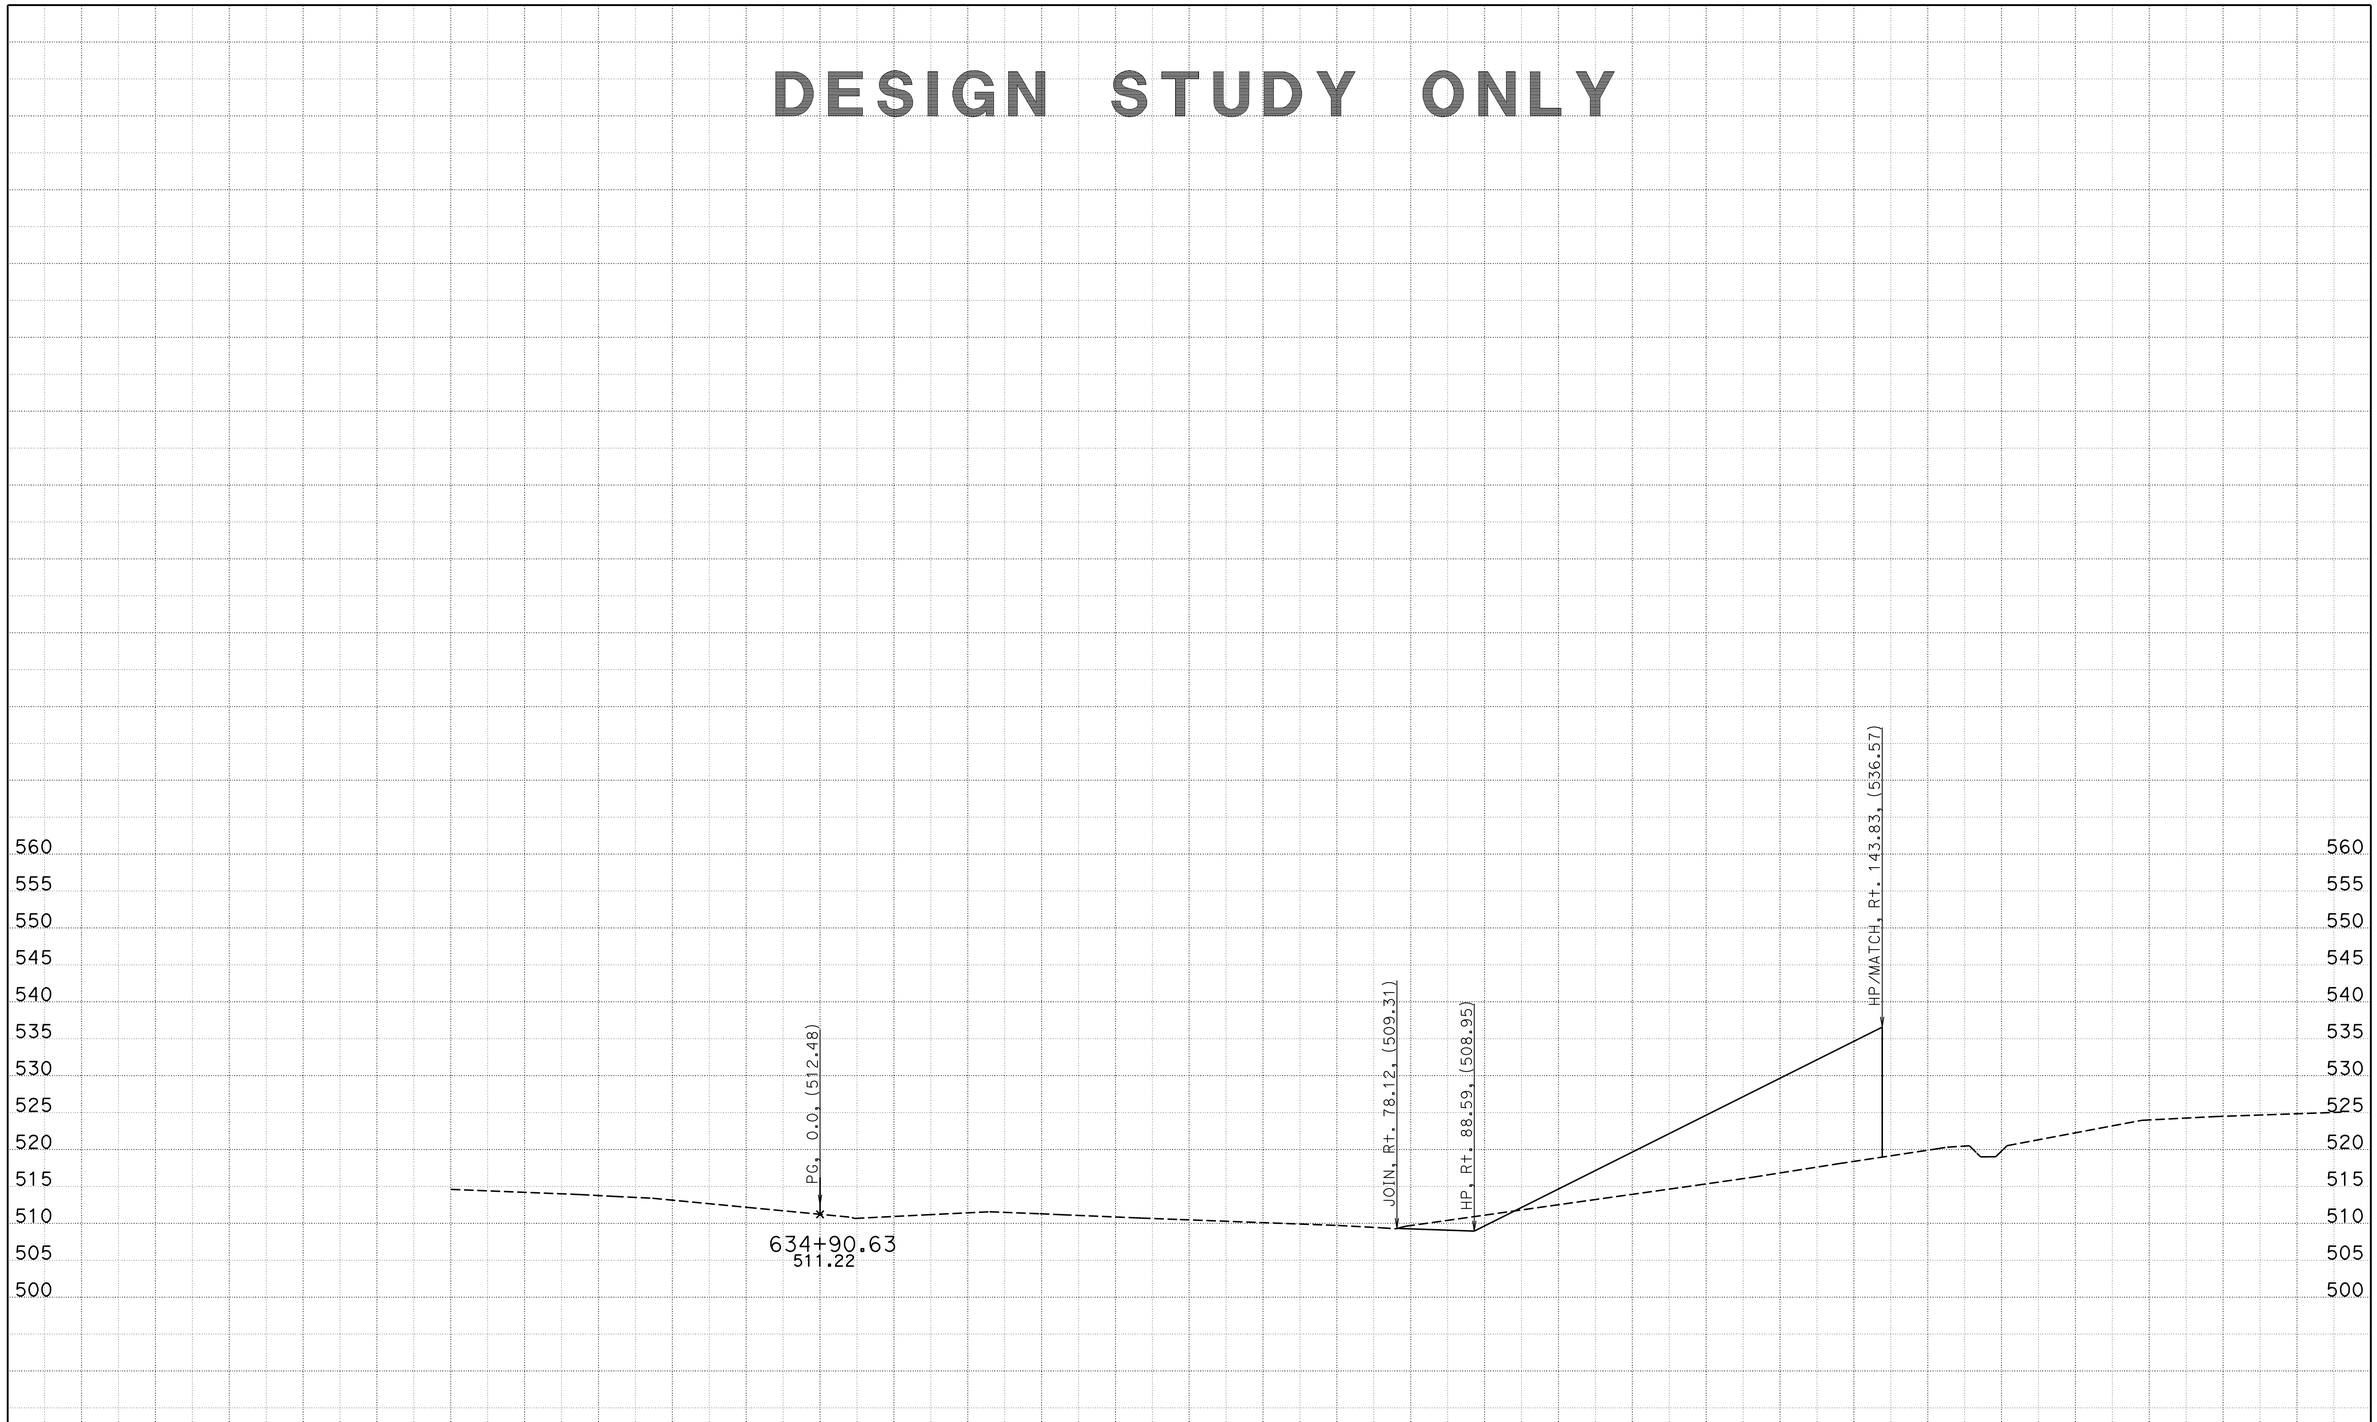

CREATED BY: BVE
DATE: 5/10/2013
KC Project: 05632 File: D:\Survey Deliverable\E6R\E6R_d.ear

CONTRACT: 05632
DIST/CO/RTE/PM: 11-SD-11/905 0.1/1.6,R9.9/R10.7
PROJECT ID: 1100020519

SCALE: 1" = 10' Horiz.
1" = 10' Vert.
All Dimensions are US Survey Feet

E6
CROSS SECTIONS
SHEET 10 OF XXX