FOR DESIGN STUDY ONLY

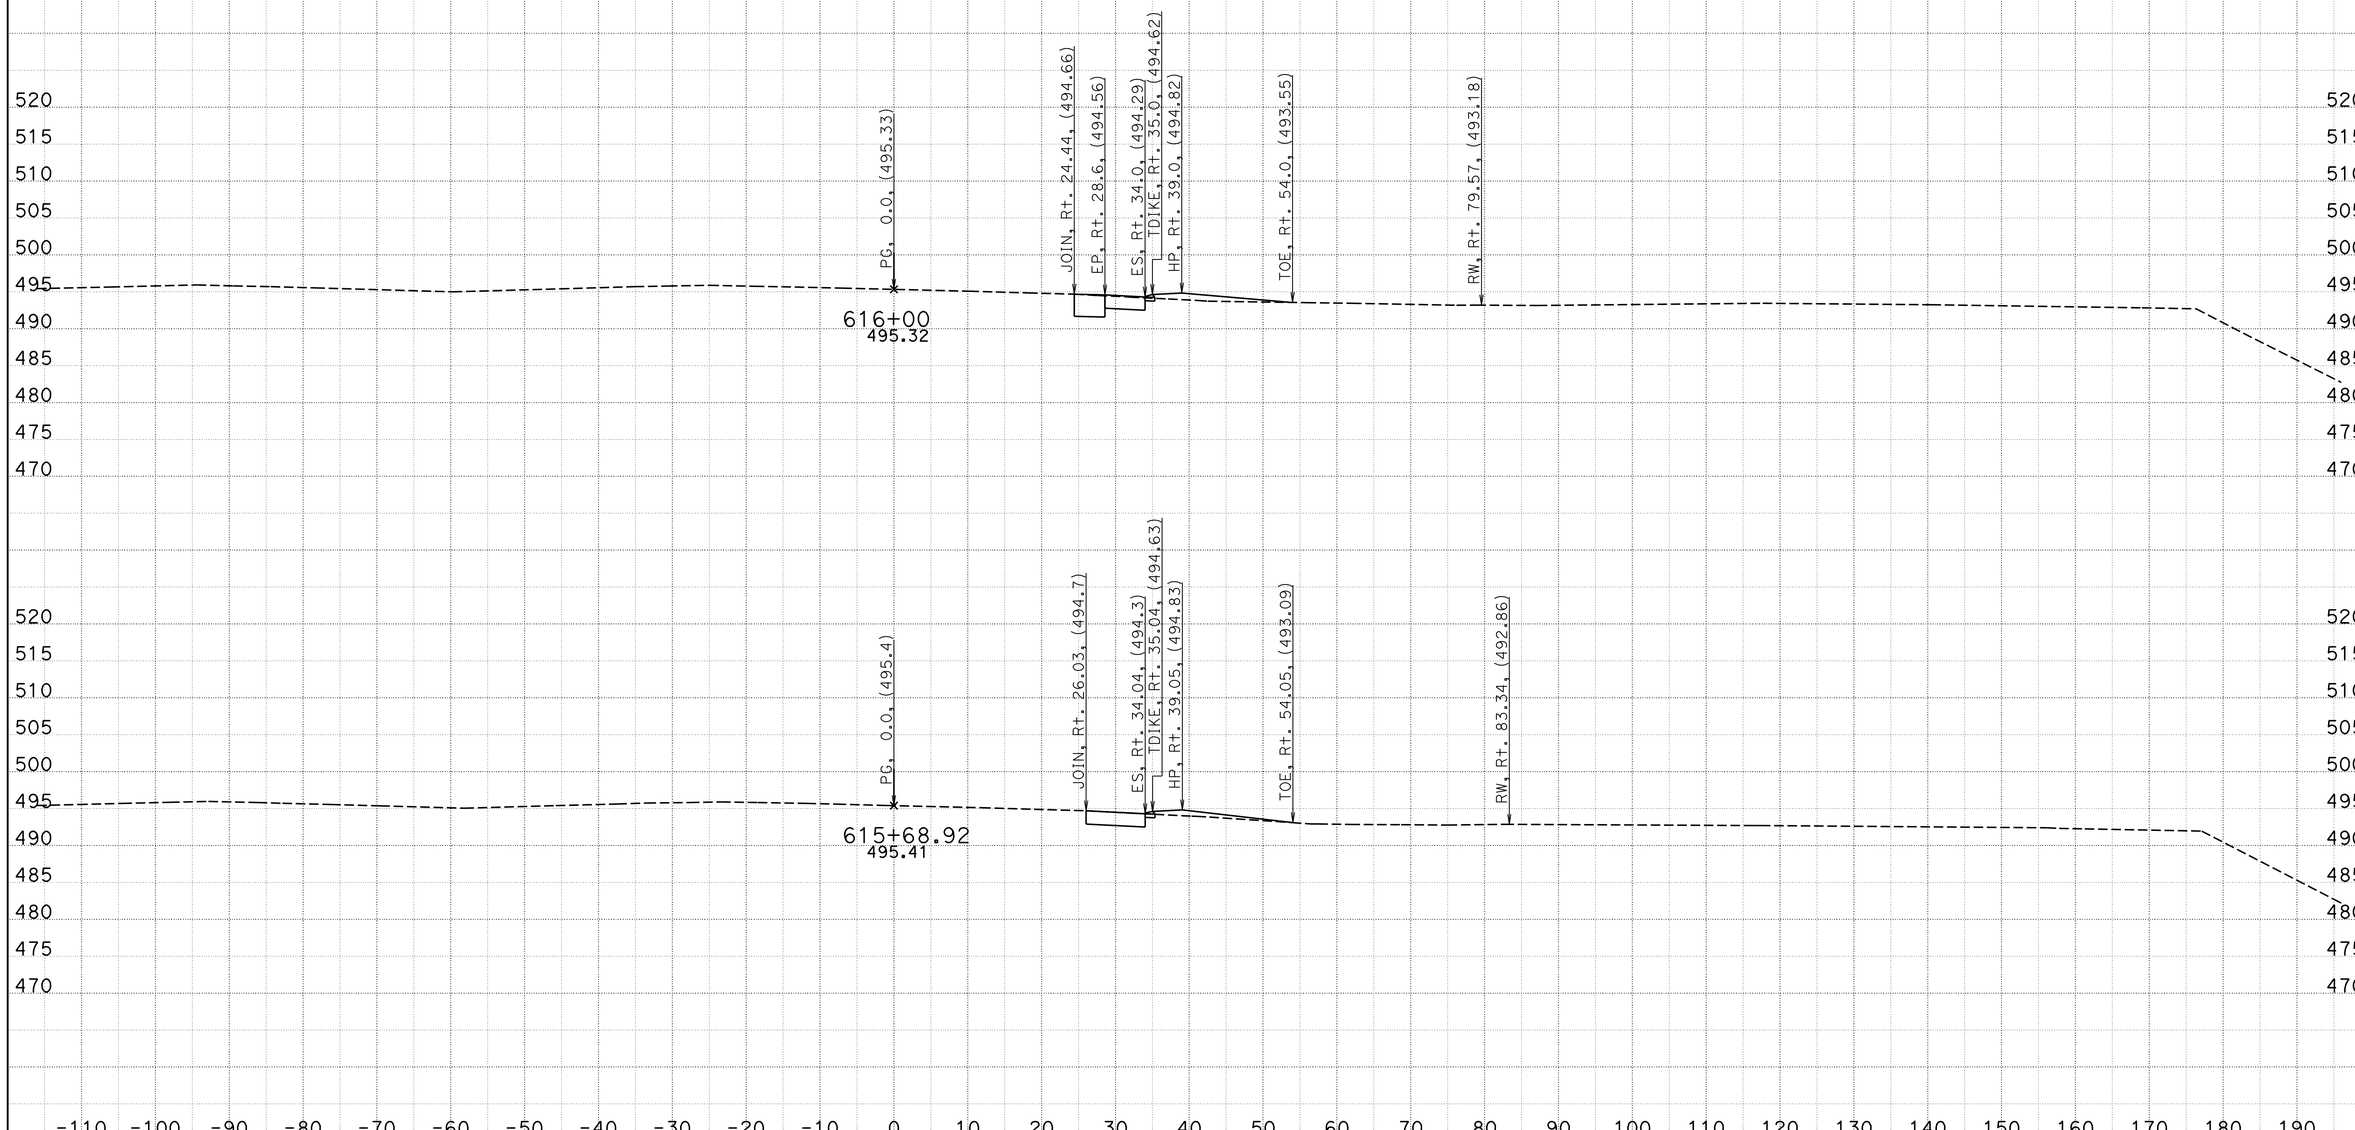

CREATED BY: BVE
DATE: 5/23/2013
KC Project: 05632 File: D:\Survey Deliverable\EB\eb1_d.ear

CONTRACT: 05632
DIST/CO/RTE/PM: 11-SD-11/905 0.0/1.6,R9.9/R10.7
PROJECT ID: 1100020530

SCALE: 1" = 10' Horiz.
1" = 10' Vert.

All Dimensions are US Survey Feet

EB
CROSS SECTIONS
SHEET 1 OF 86

FOR DESIGN STUDY ONLY

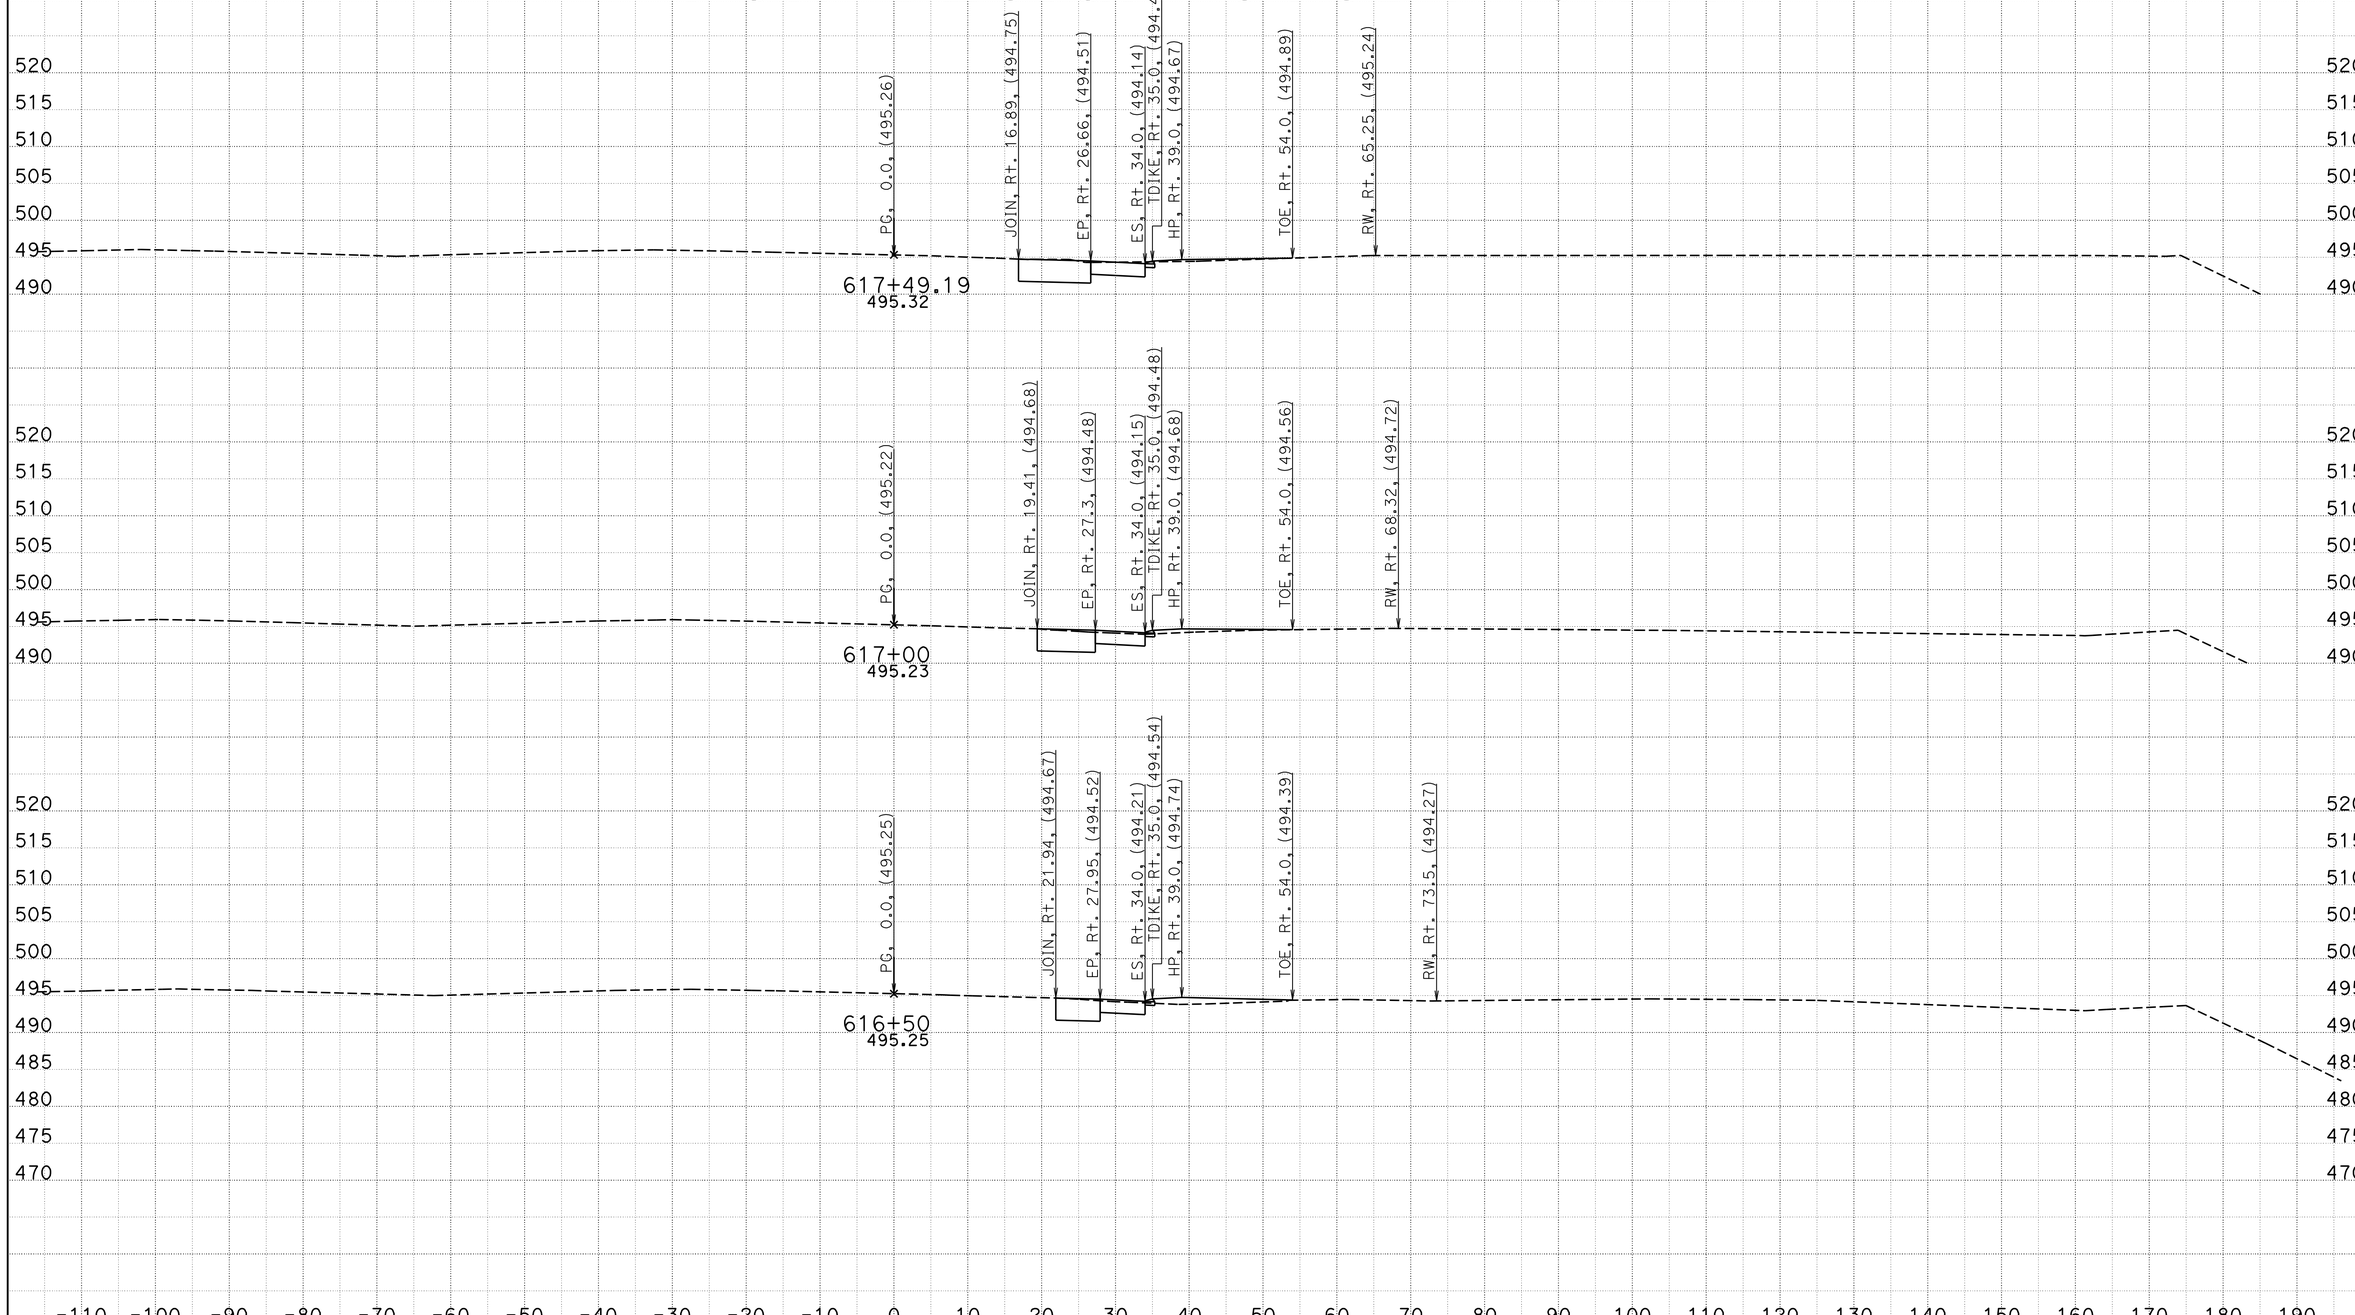

CREATED BY: BVE
DATE: 5/23/2013
KC Project: 05632 File: D:\Survey Deliverable\EB\eb1_d.ear

CONTRACT: 05632
DIST/CO/RTE/PM: 11-SD-11/905 0.0/1.6,R9.9/R10.7
PROJECT ID: 1100020530

SCALE: 1" = 10' Horiz.
1" = 10' Vert.

All Dimensions are US Survey Feet

EB
CROSS SECTIONS
SHEET 2 OF 86

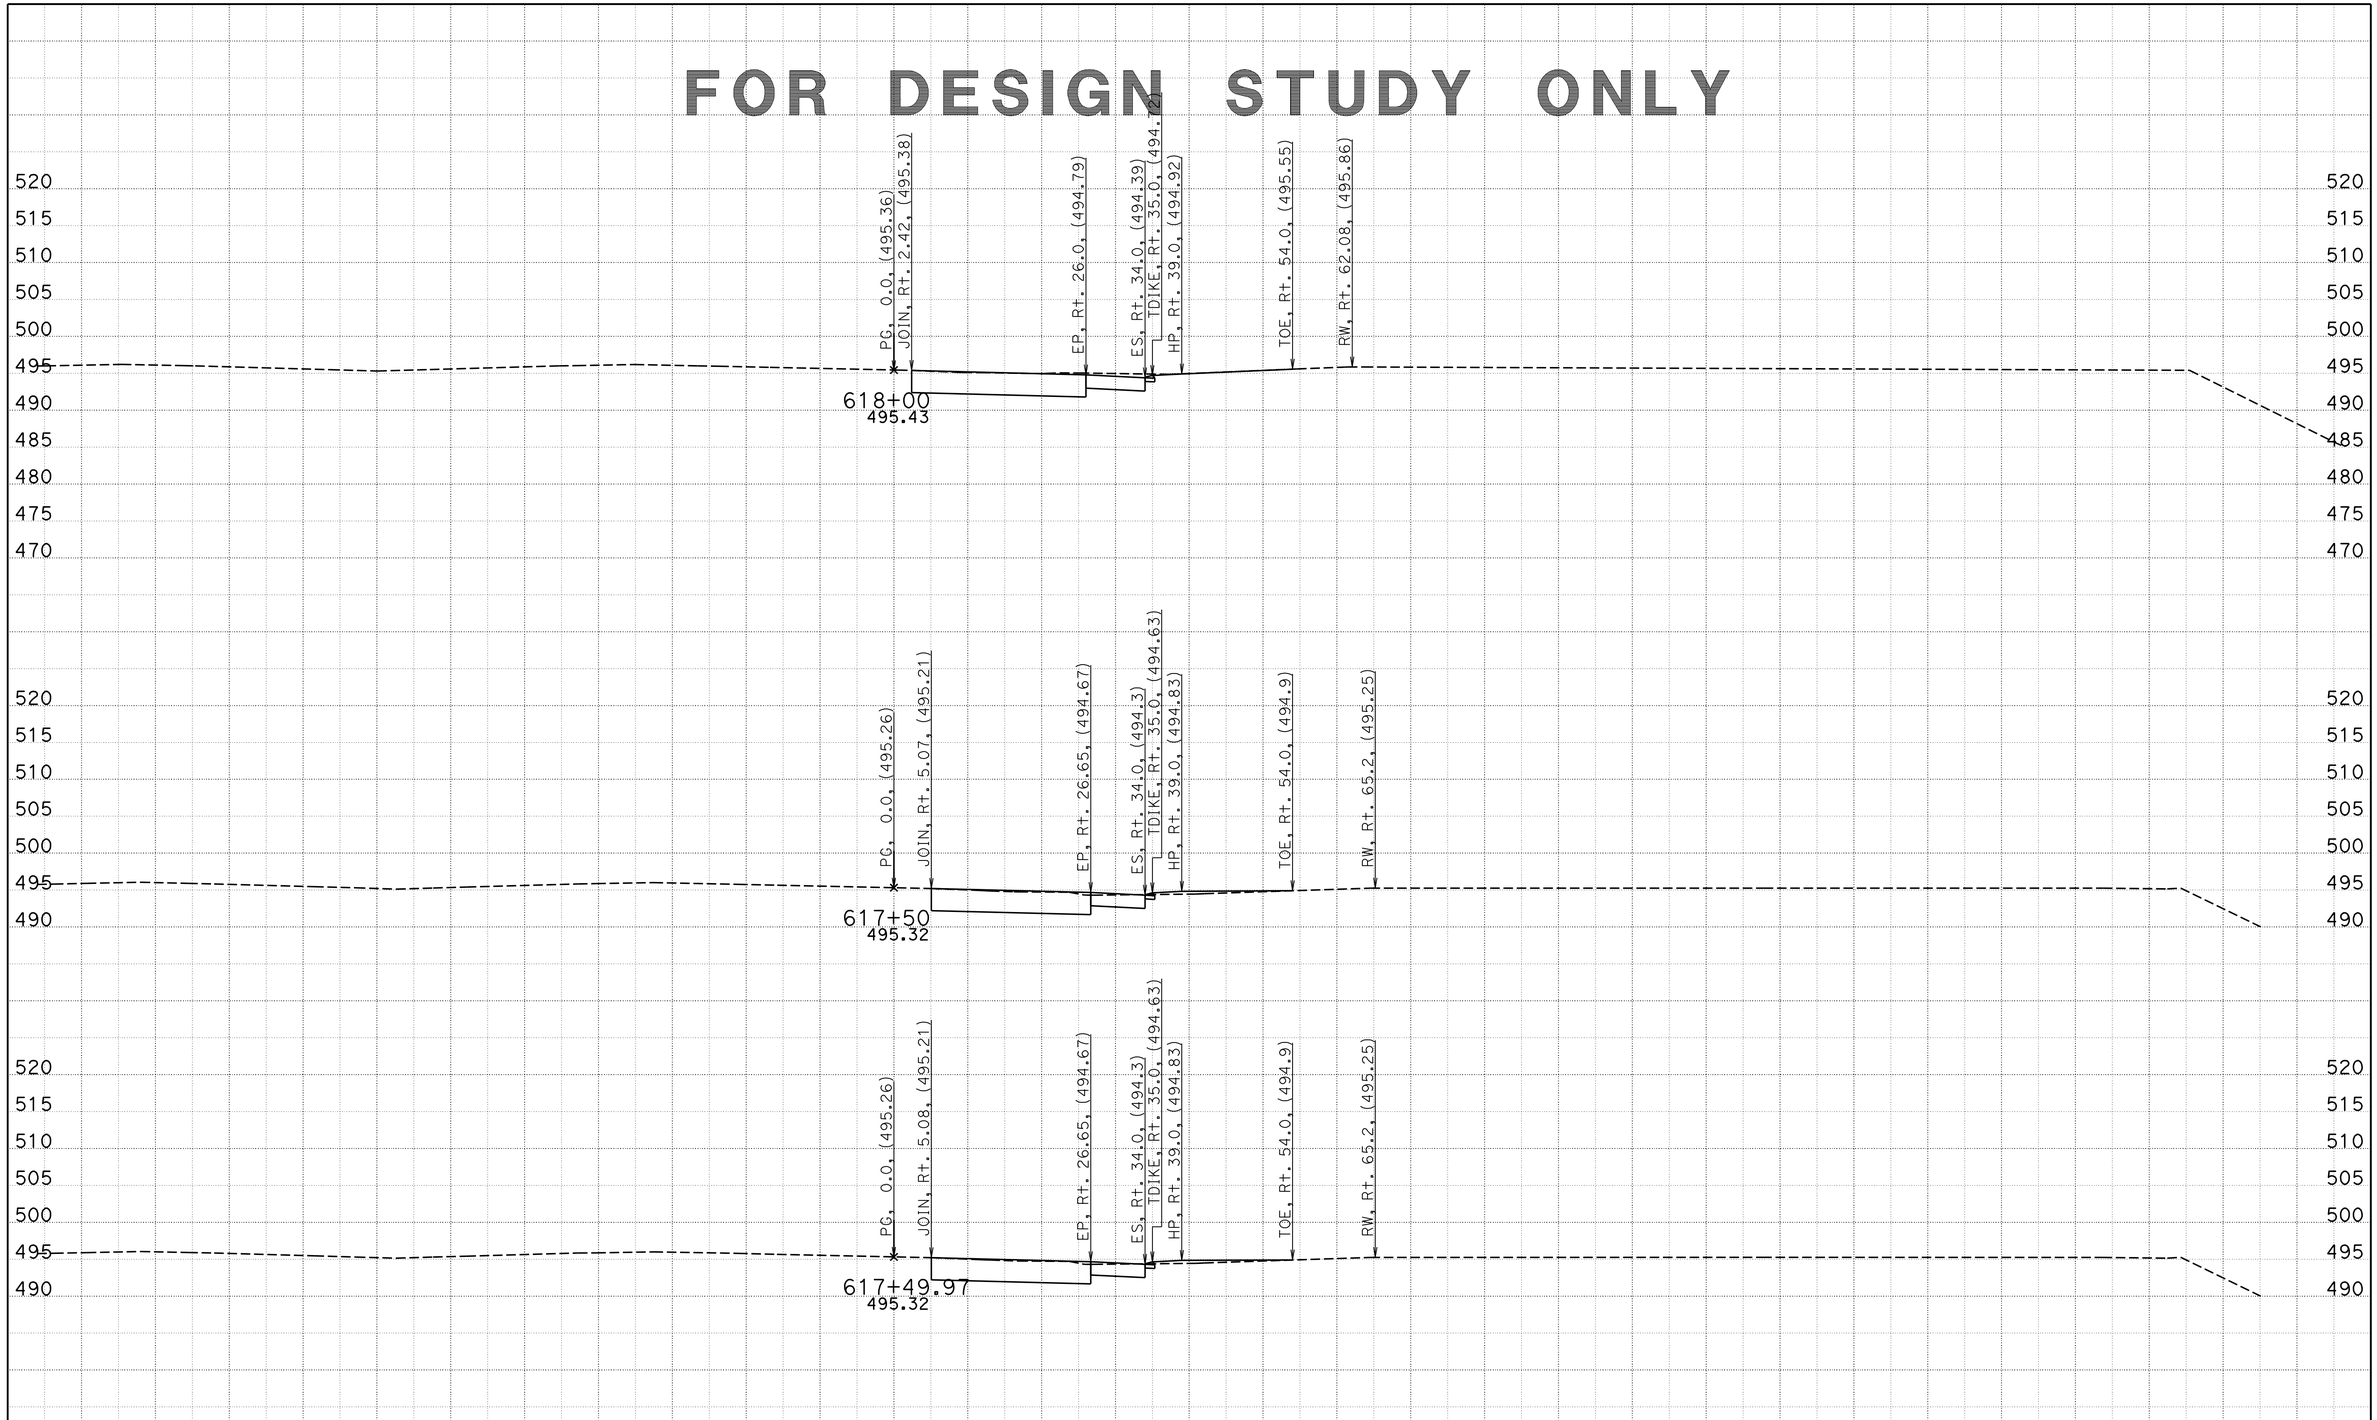

CREATED BY: BVE
DATE: 5/23/2013
KC Project: 05632 File: D:\Survey Deliverable\EB\eb1_d.ear

CONTRACT: 05632
DIST/CO/RTE/PM: 11-SD-11/905 0.0/1.6,R9.9/R10.7
PROJECT ID: 1100020530

SCALE: 1" = 10' Horiz.
1" = 10' Vert.

All Dimensions are US Survey Feet

EB
CROSS SECTIONS
SHEET 3 OF 86

FOR DESIGN STUDY ONLY

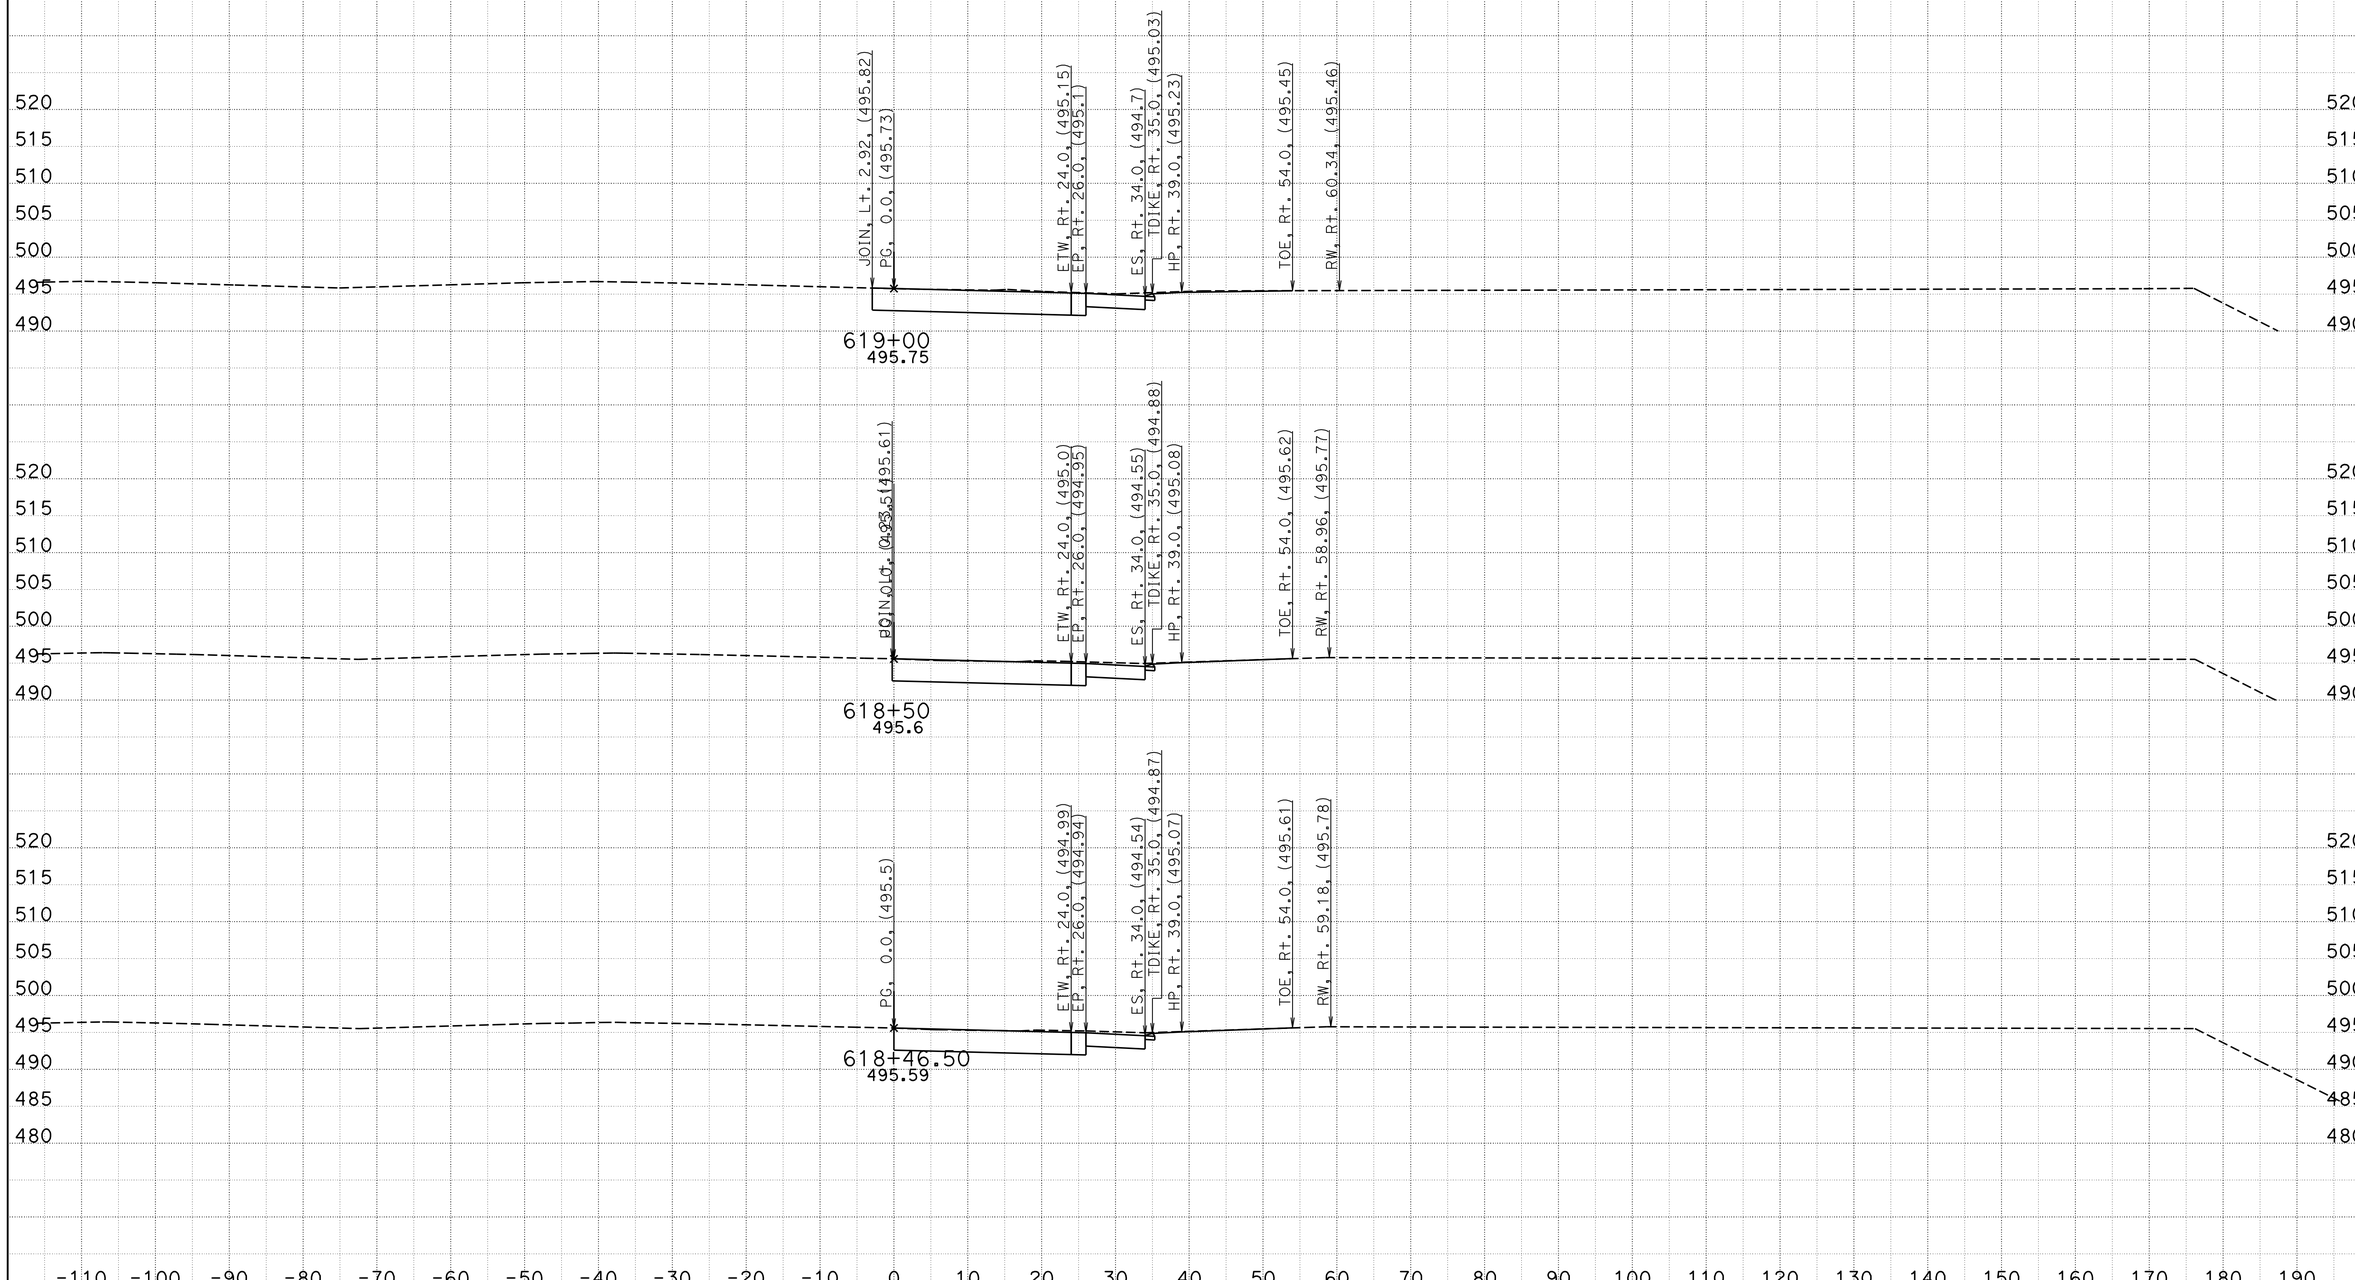

CREATED BY: BVE
DATE: 5/23/2013
KC Project: 05632 File: D:\Survey Deliverable\EB\eb1_d.ear

CONTRACT: 05632
DIST/CO/RTE/PM: 11-SD-11/905 0.0/1.6,R9.9/R10.7
PROJECT ID: 1100020530

SCALE: 1" = 10' Horiz.
1" = 10' Vert.
All Dimensions are US Survey Feet

EB
CROSS SECTIONS
SHEET 4 OF 86

FOR DESIGN STUDY ONLY

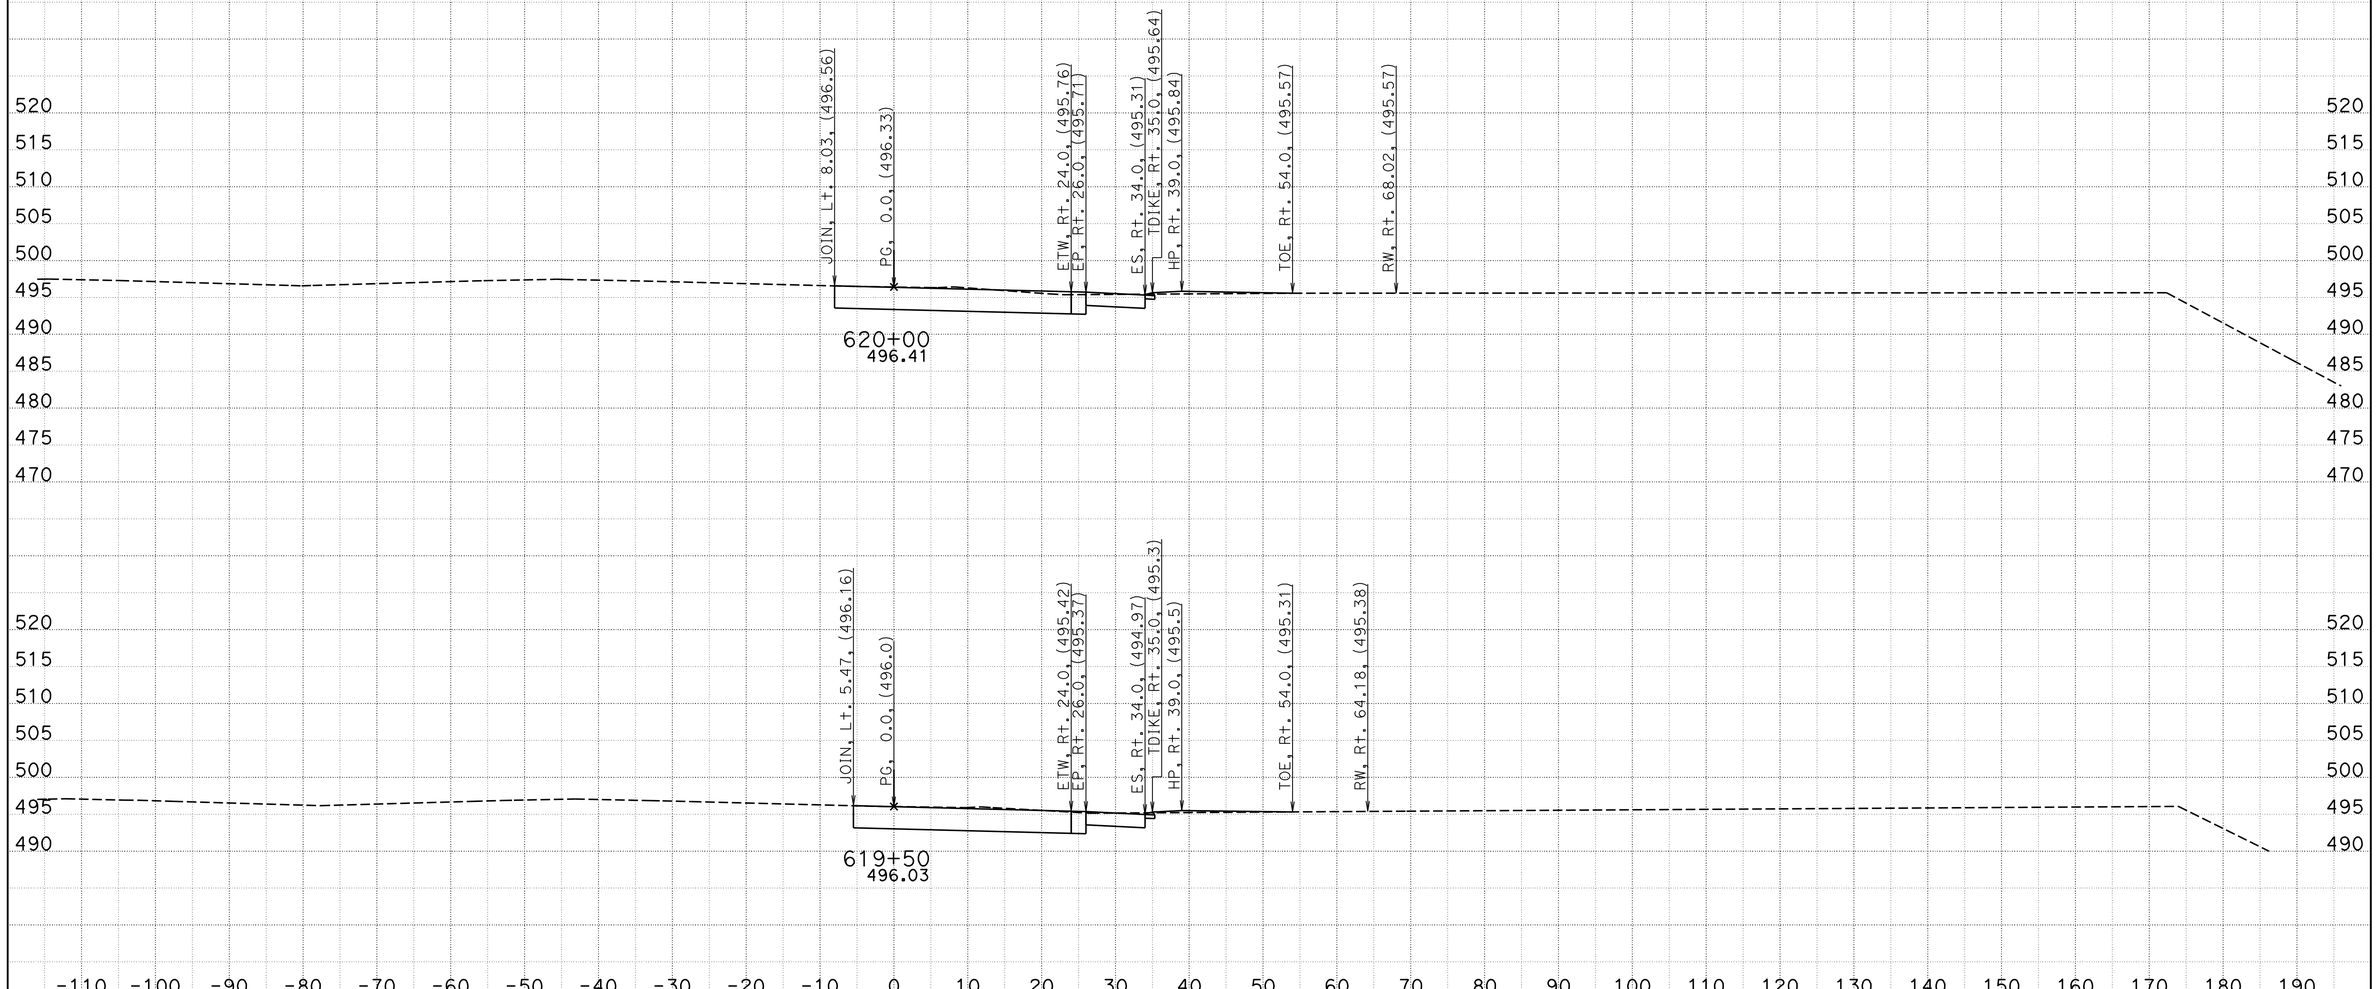

CREATED BY: BVE
DATE: 5/23/2013
KC Project: 05632 File: D:\Survey Deliverable\EB\eb1_d.ear

CONTRACT: 05632
DIST/CO/RTE/PM: 11-SD-11/905 0.0/1.6,R9.9/R10.7
PROJECT ID: 1100020530

SCALE: 1" = 10' Horiz.
1" = 10' Vert.
All Dimensions are US Survey Feet

EB
CROSS SECTIONS
SHEET 5 OF 86

FOR DESIGN STUDY ONLY

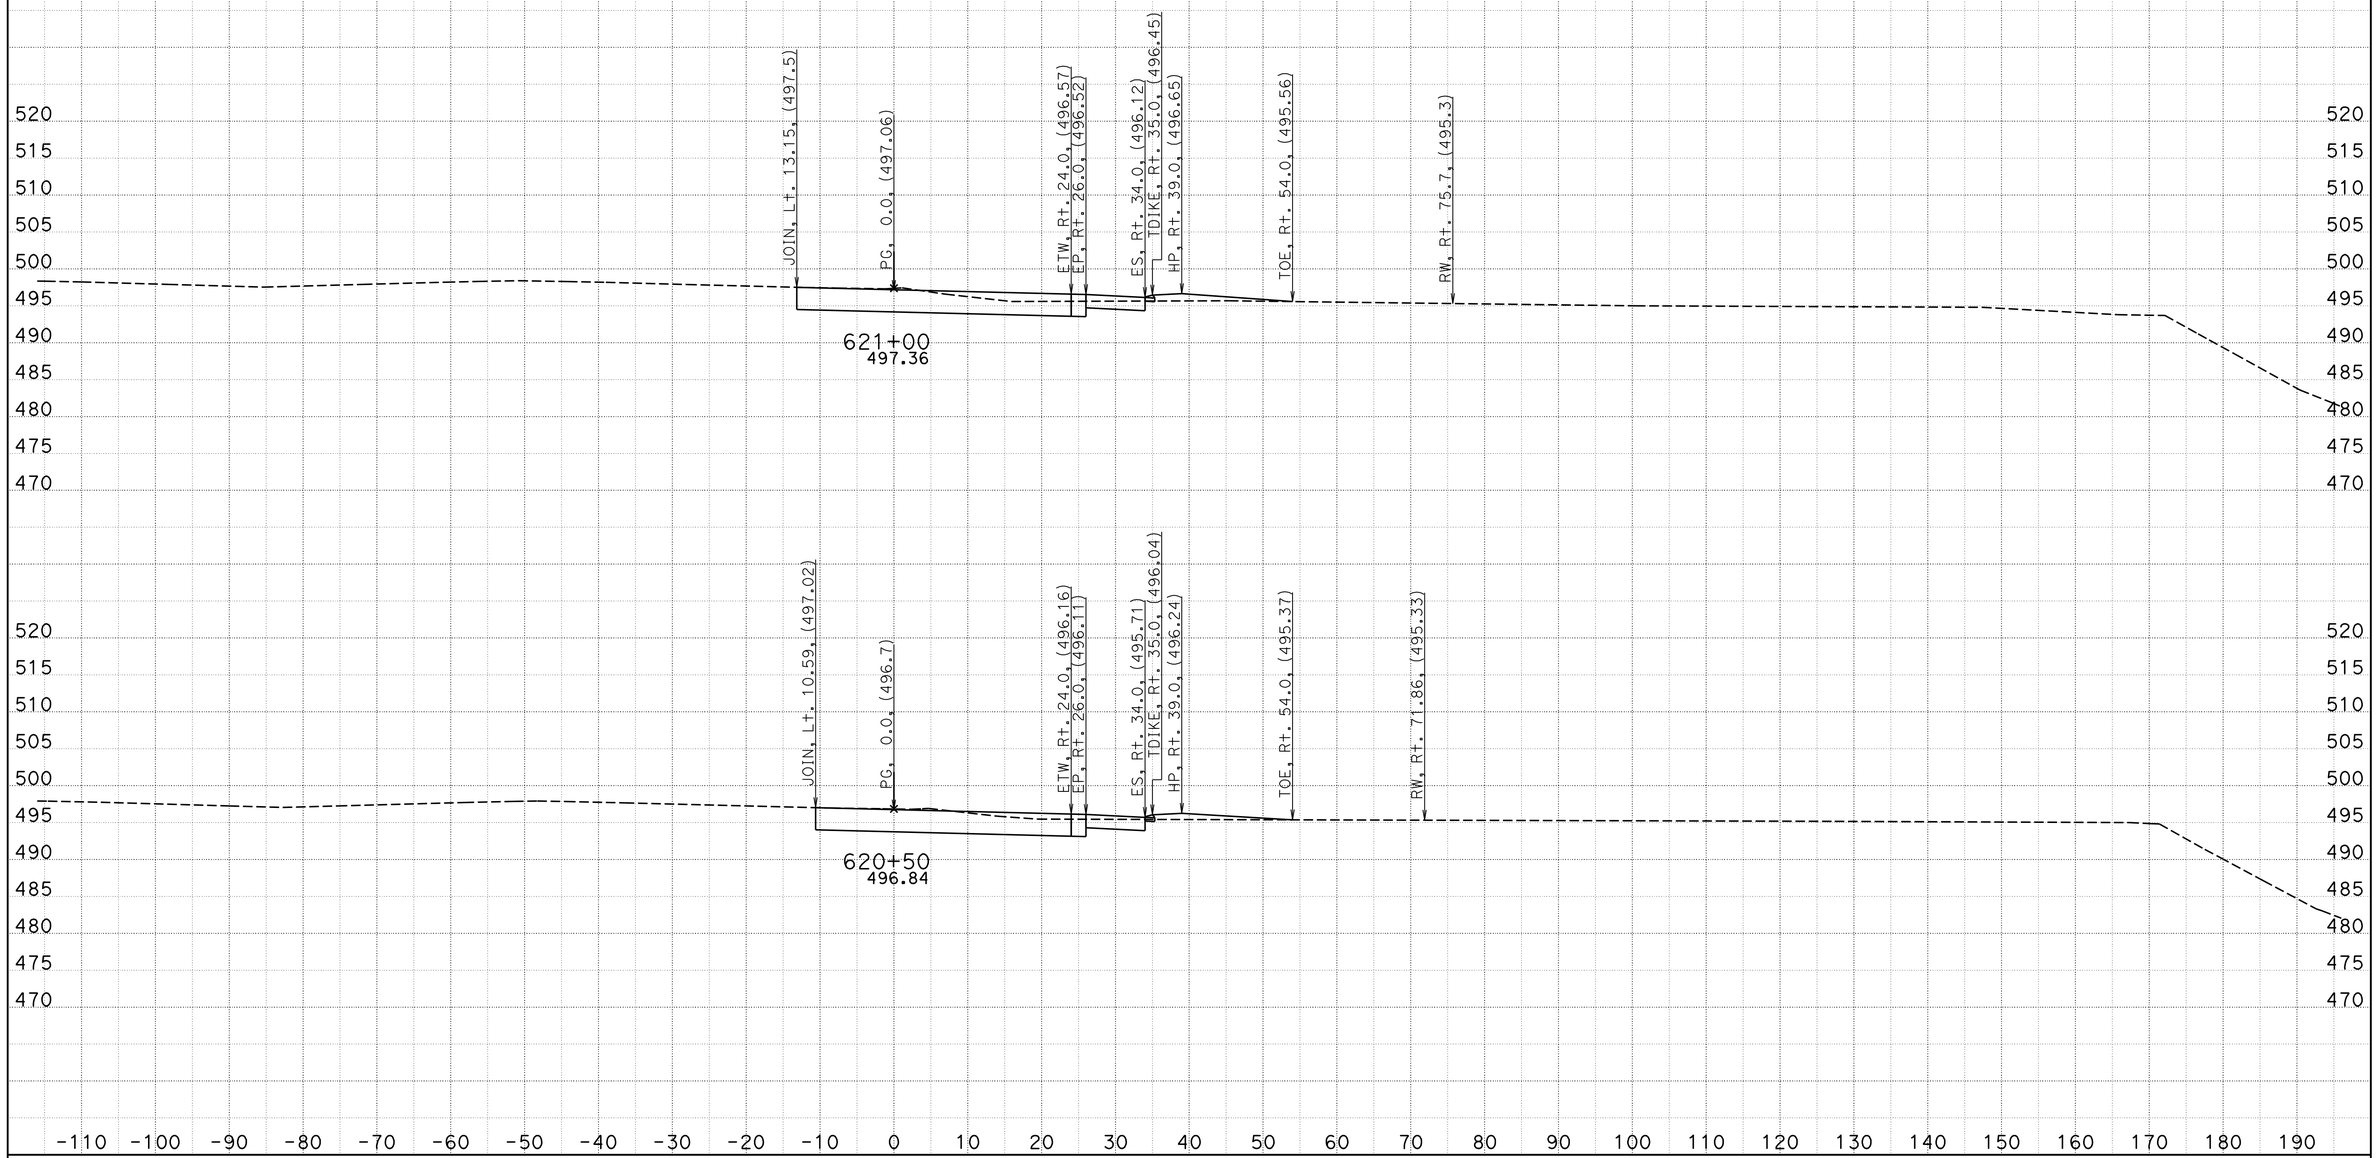

CREATED BY: BVE
DATE: 5/23/2013
KC Project: 05632 File: D:\Survey Deliverable\EB\eb1_d.ear

CONTRACT: 05632
DIST/CO/RTE/PM: 11-SD-11/905 0.0/1.6,R9.9/R10.7
PROJECT ID: 1100020530

SCALE: 1" = 10' Horiz.
1" = 10' Vert.

All Dimensions are US Survey Feet

EB
CROSS SECTIONS
SHEET 6 OF 86

FOR DESIGN STUDY ONLY

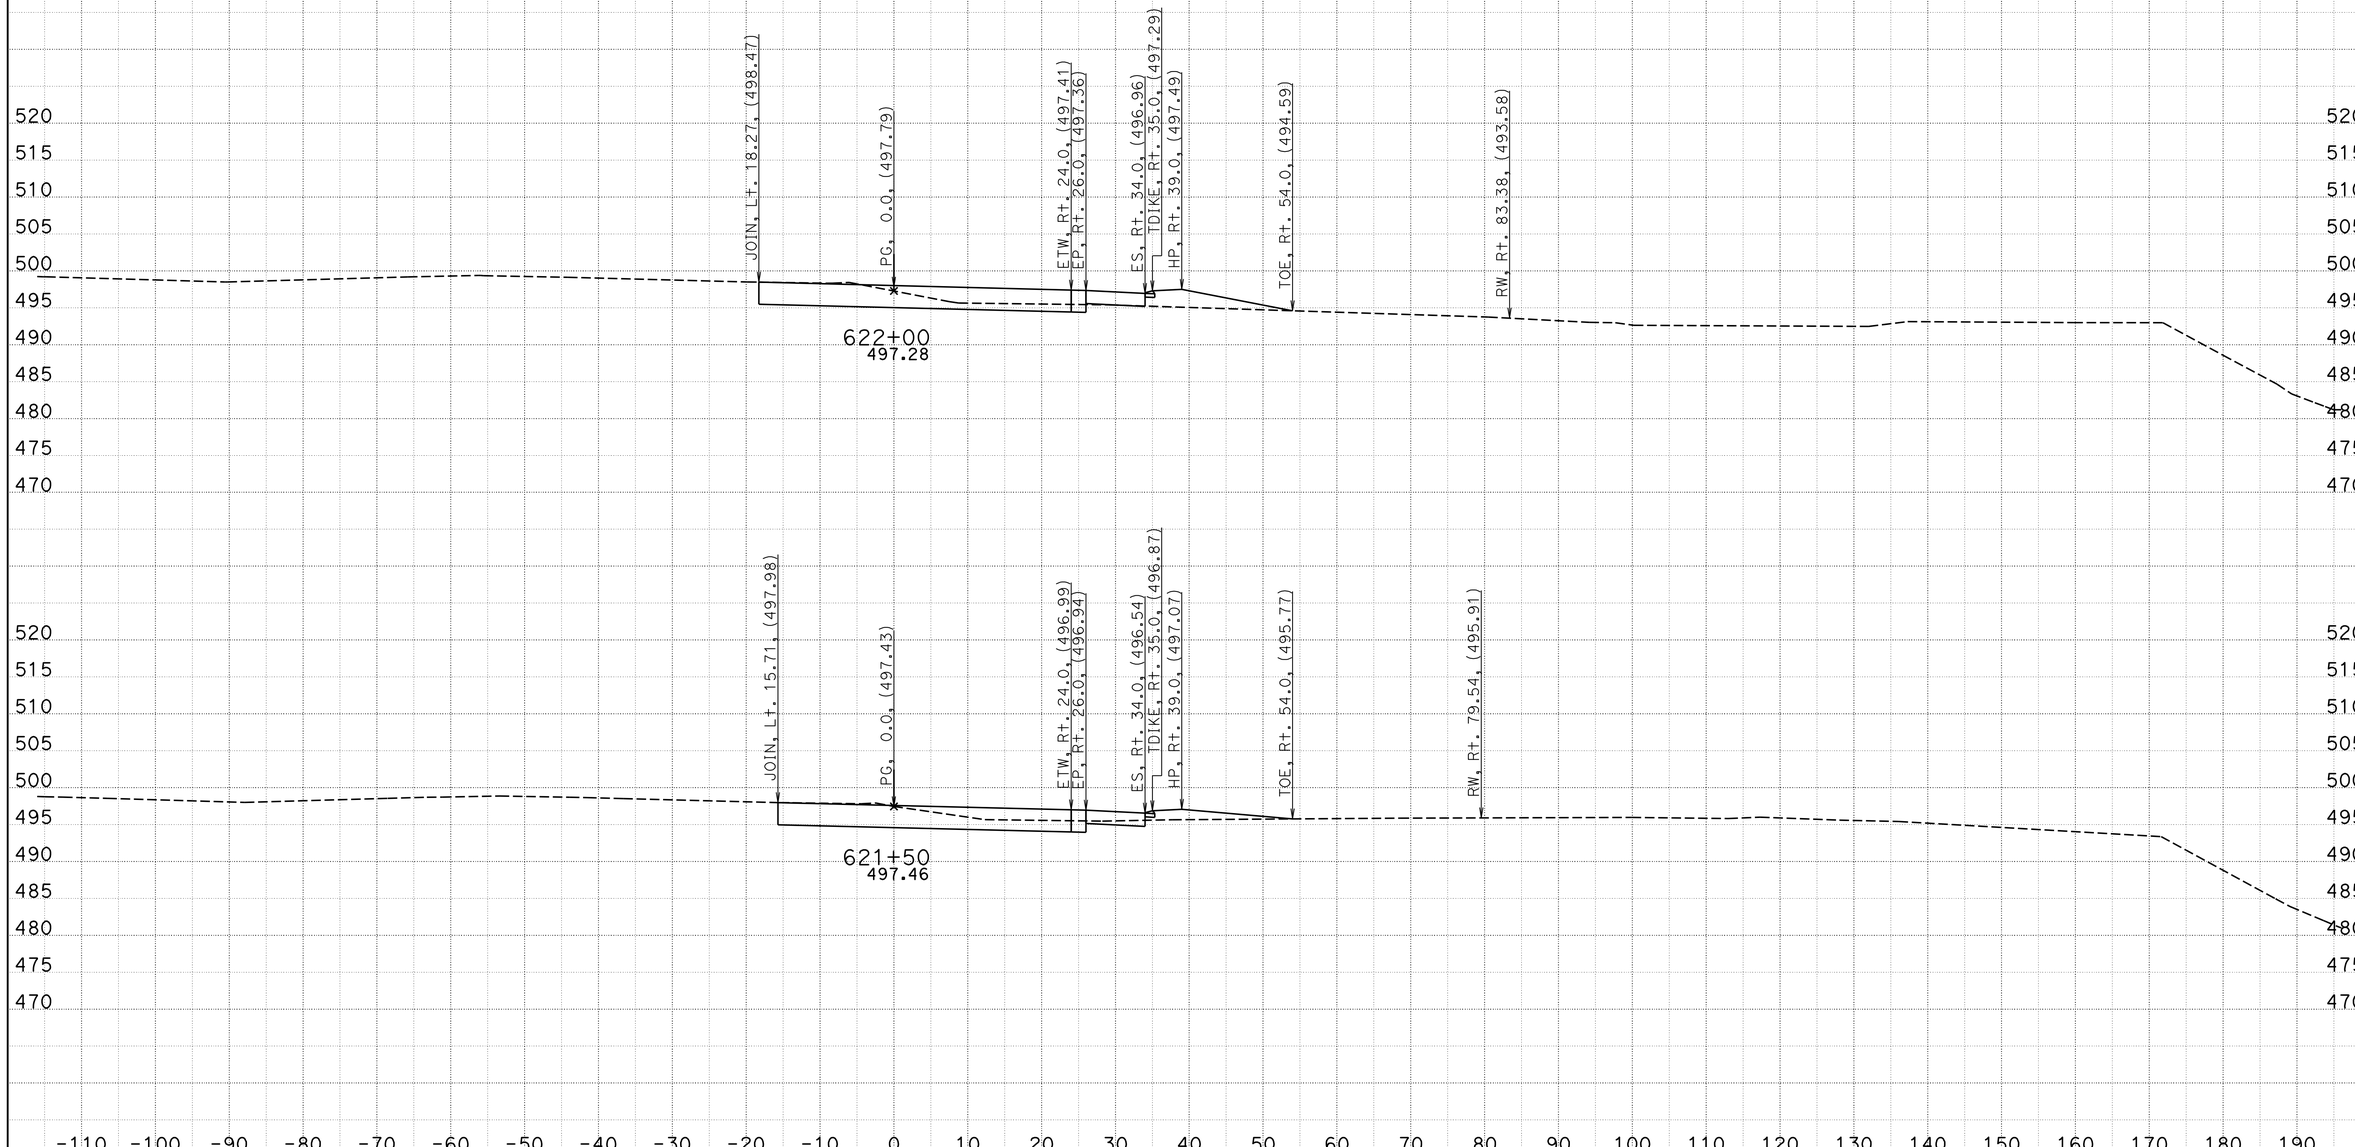

CREATED BY: BVE
DATE: 5/23/2013
KC Project: 05632 File: D:\Survey Deliverable\EB\eb1_d.ear

CONTRACT: 05632
DIST/CO/RTE/PM: 11-SD-11/905 0.0/1.6,R9.9/R10.7
PROJECT ID: 1100020530

SCALE: 1" = 10' Horiz.
1" = 10' Vert.
All Dimensions are US Survey Feet

EB
CROSS SECTIONS
SHEET 7 OF 86

FOR DESIGN STUDY ONLY

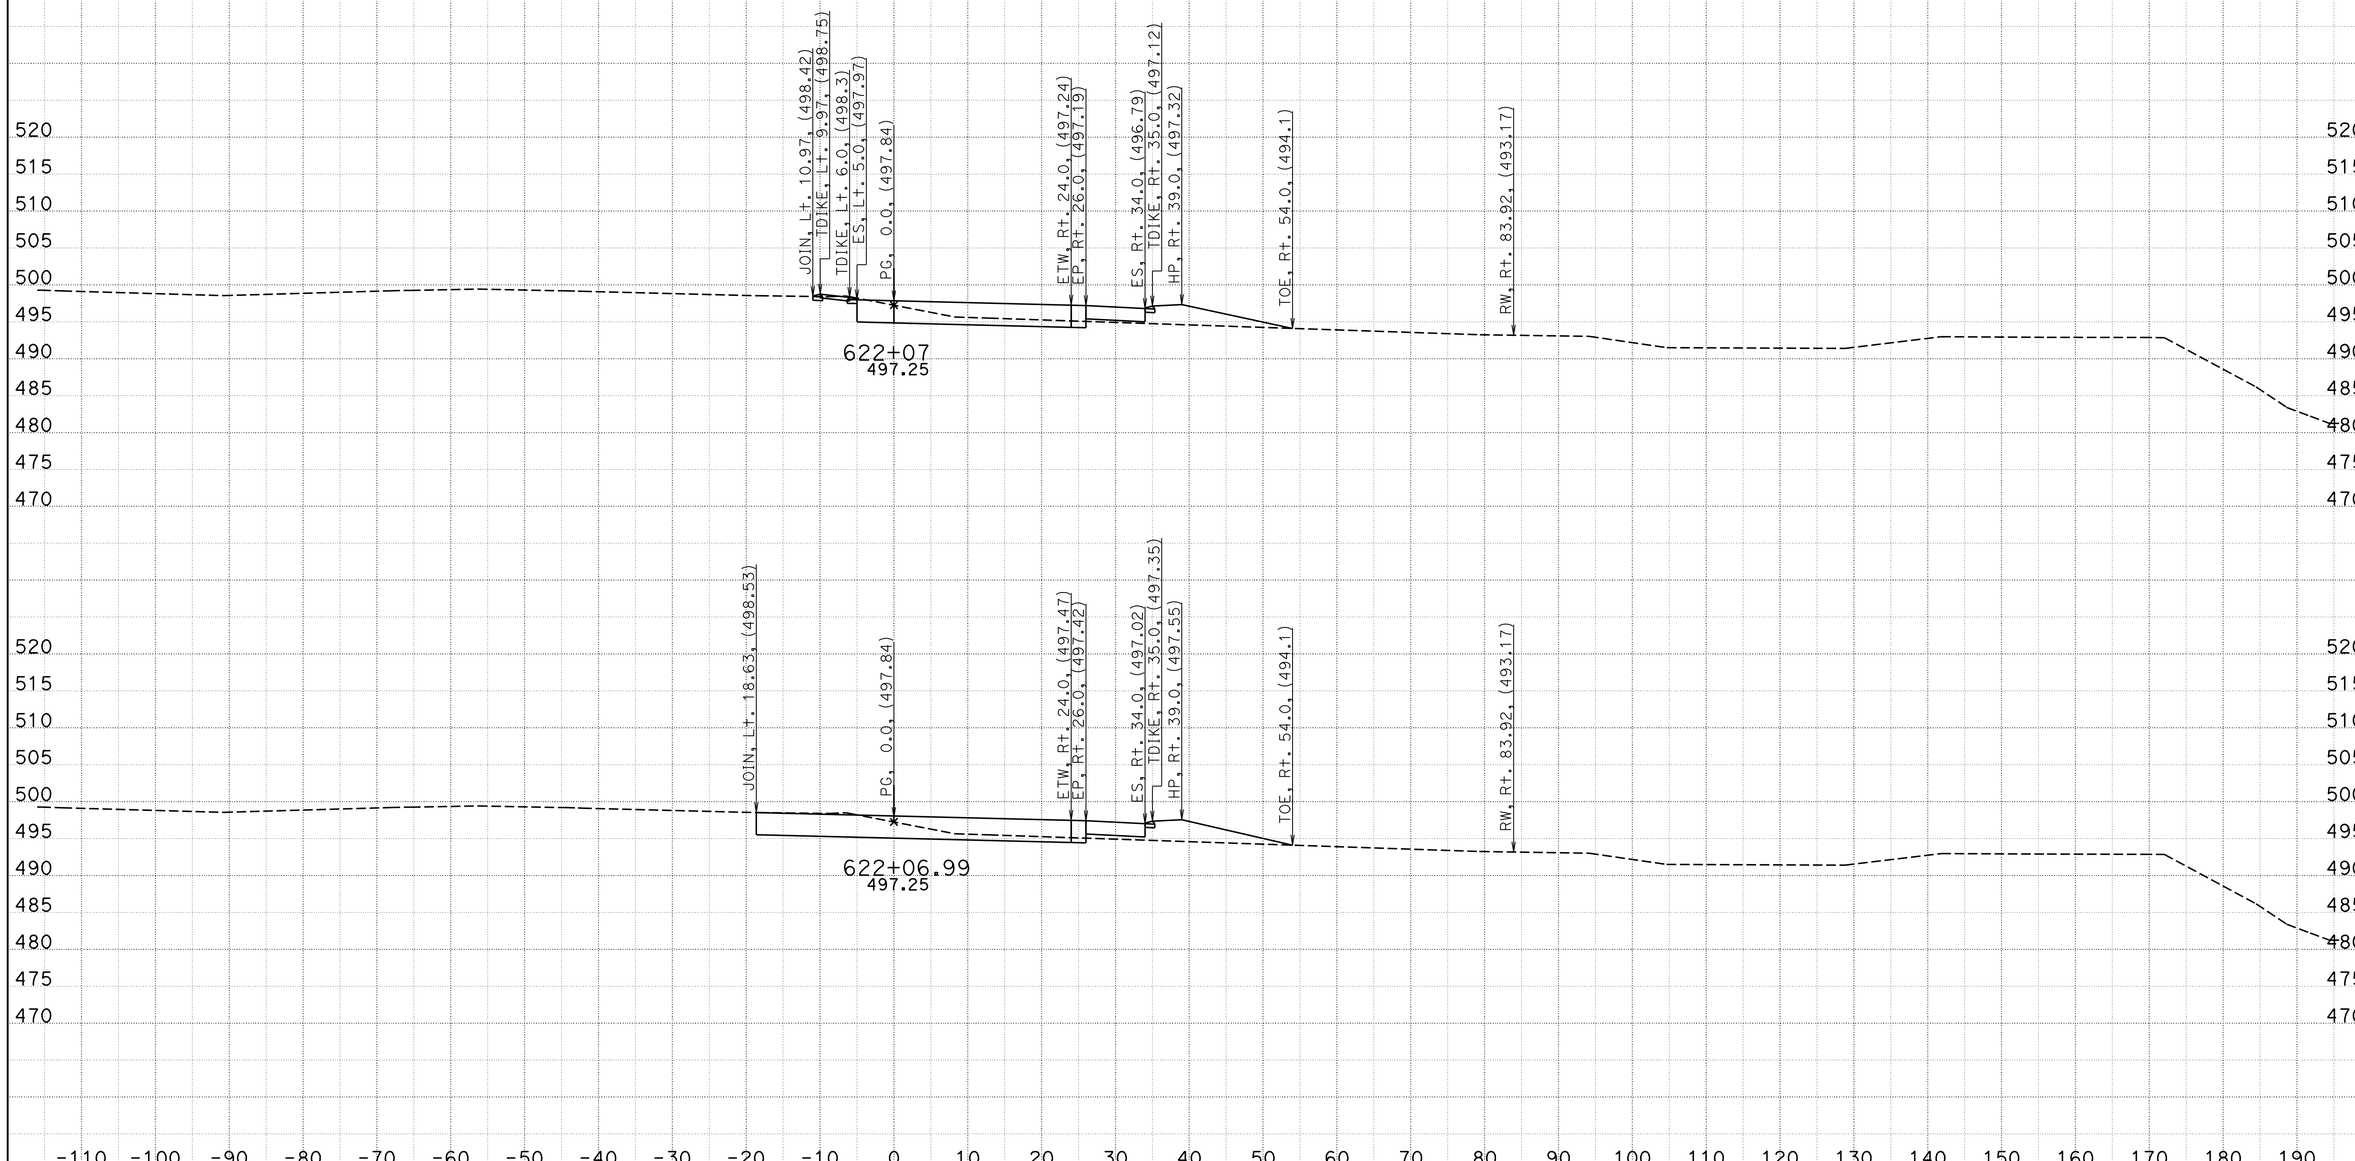

CREATED BY: BVE
DATE: 5/23/2013
KC Project: 05632 File: D:\Survey Deliverable\EB\eb1_d.ear

CONTRACT: 05632
DIST/CO/RTE/PM: 11-SD-11/905 0.0/1.6,R9.9/R10.7
PROJECT ID: 1100020530

SCALE: 1" = 10' Horiz.
1" = 10' Vert.
All Dimensions are US Survey Feet

EB
CROSS SECTIONS
SHEET 8 OF 86

FOR DESIGN STUDY ONLY

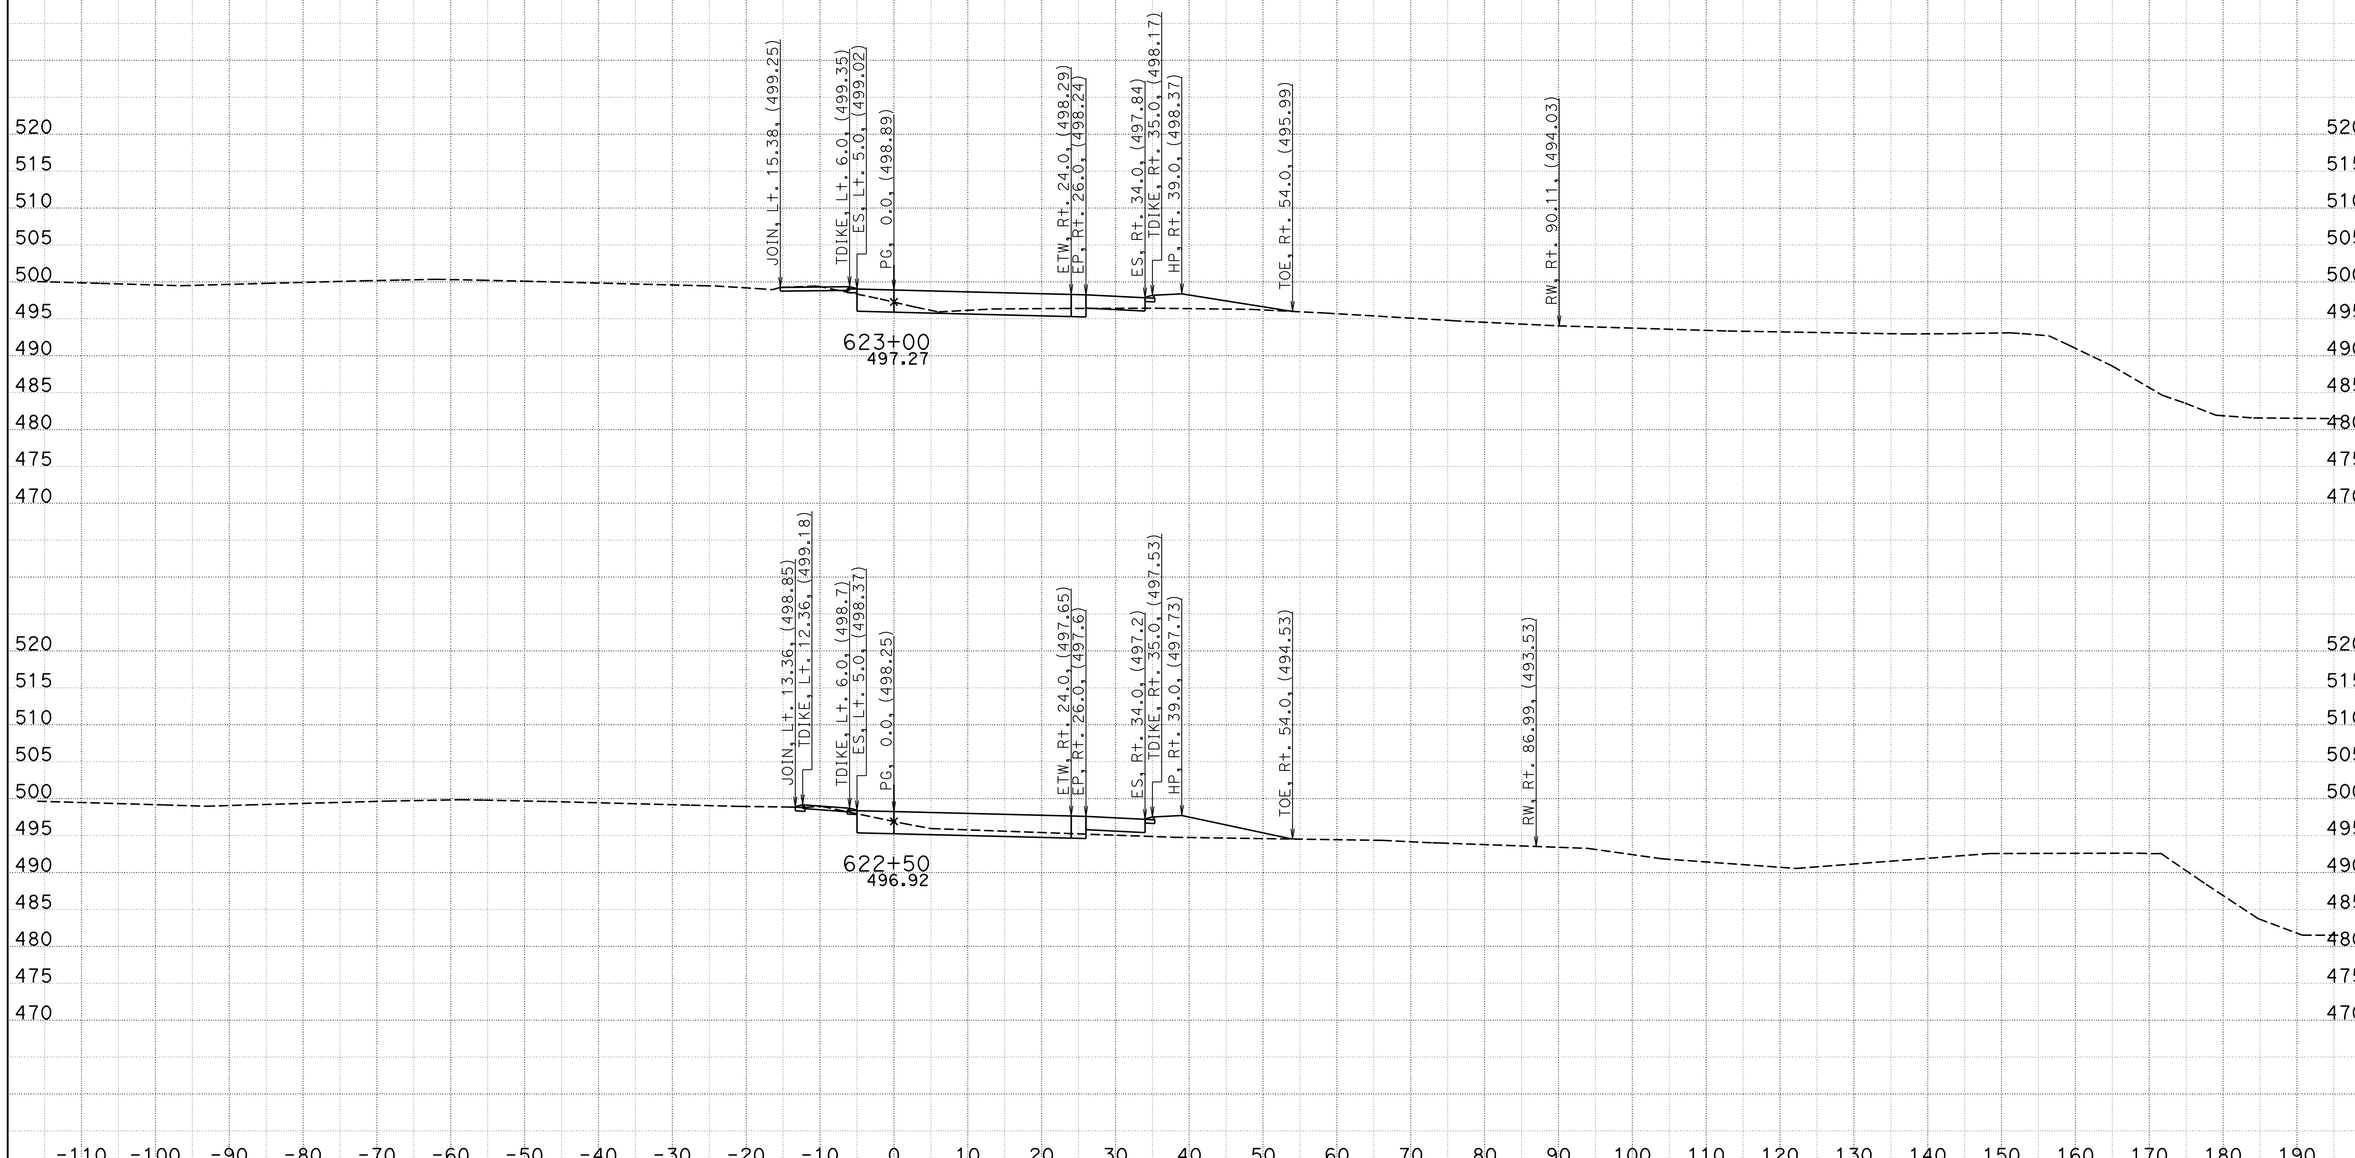

CREATED BY: BVE
DATE: 5/23/2013
KC Project: 05632 File: D:\Survey Deliverable\EB\eb1_d.ear

CONTRACT: 05632
DIST/CO/RTE/PM: 11-SD-11/905 0.0/1.6,R9.9/R10.7
PROJECT ID: 1100020530

SCALE: 1" = 10' Horiz.
1" = 10' Vert.
All Dimensions are US Survey Feet

EB
CROSS SECTIONS
SHEET 9 OF 86

FOR DESIGN STUDY ONLY

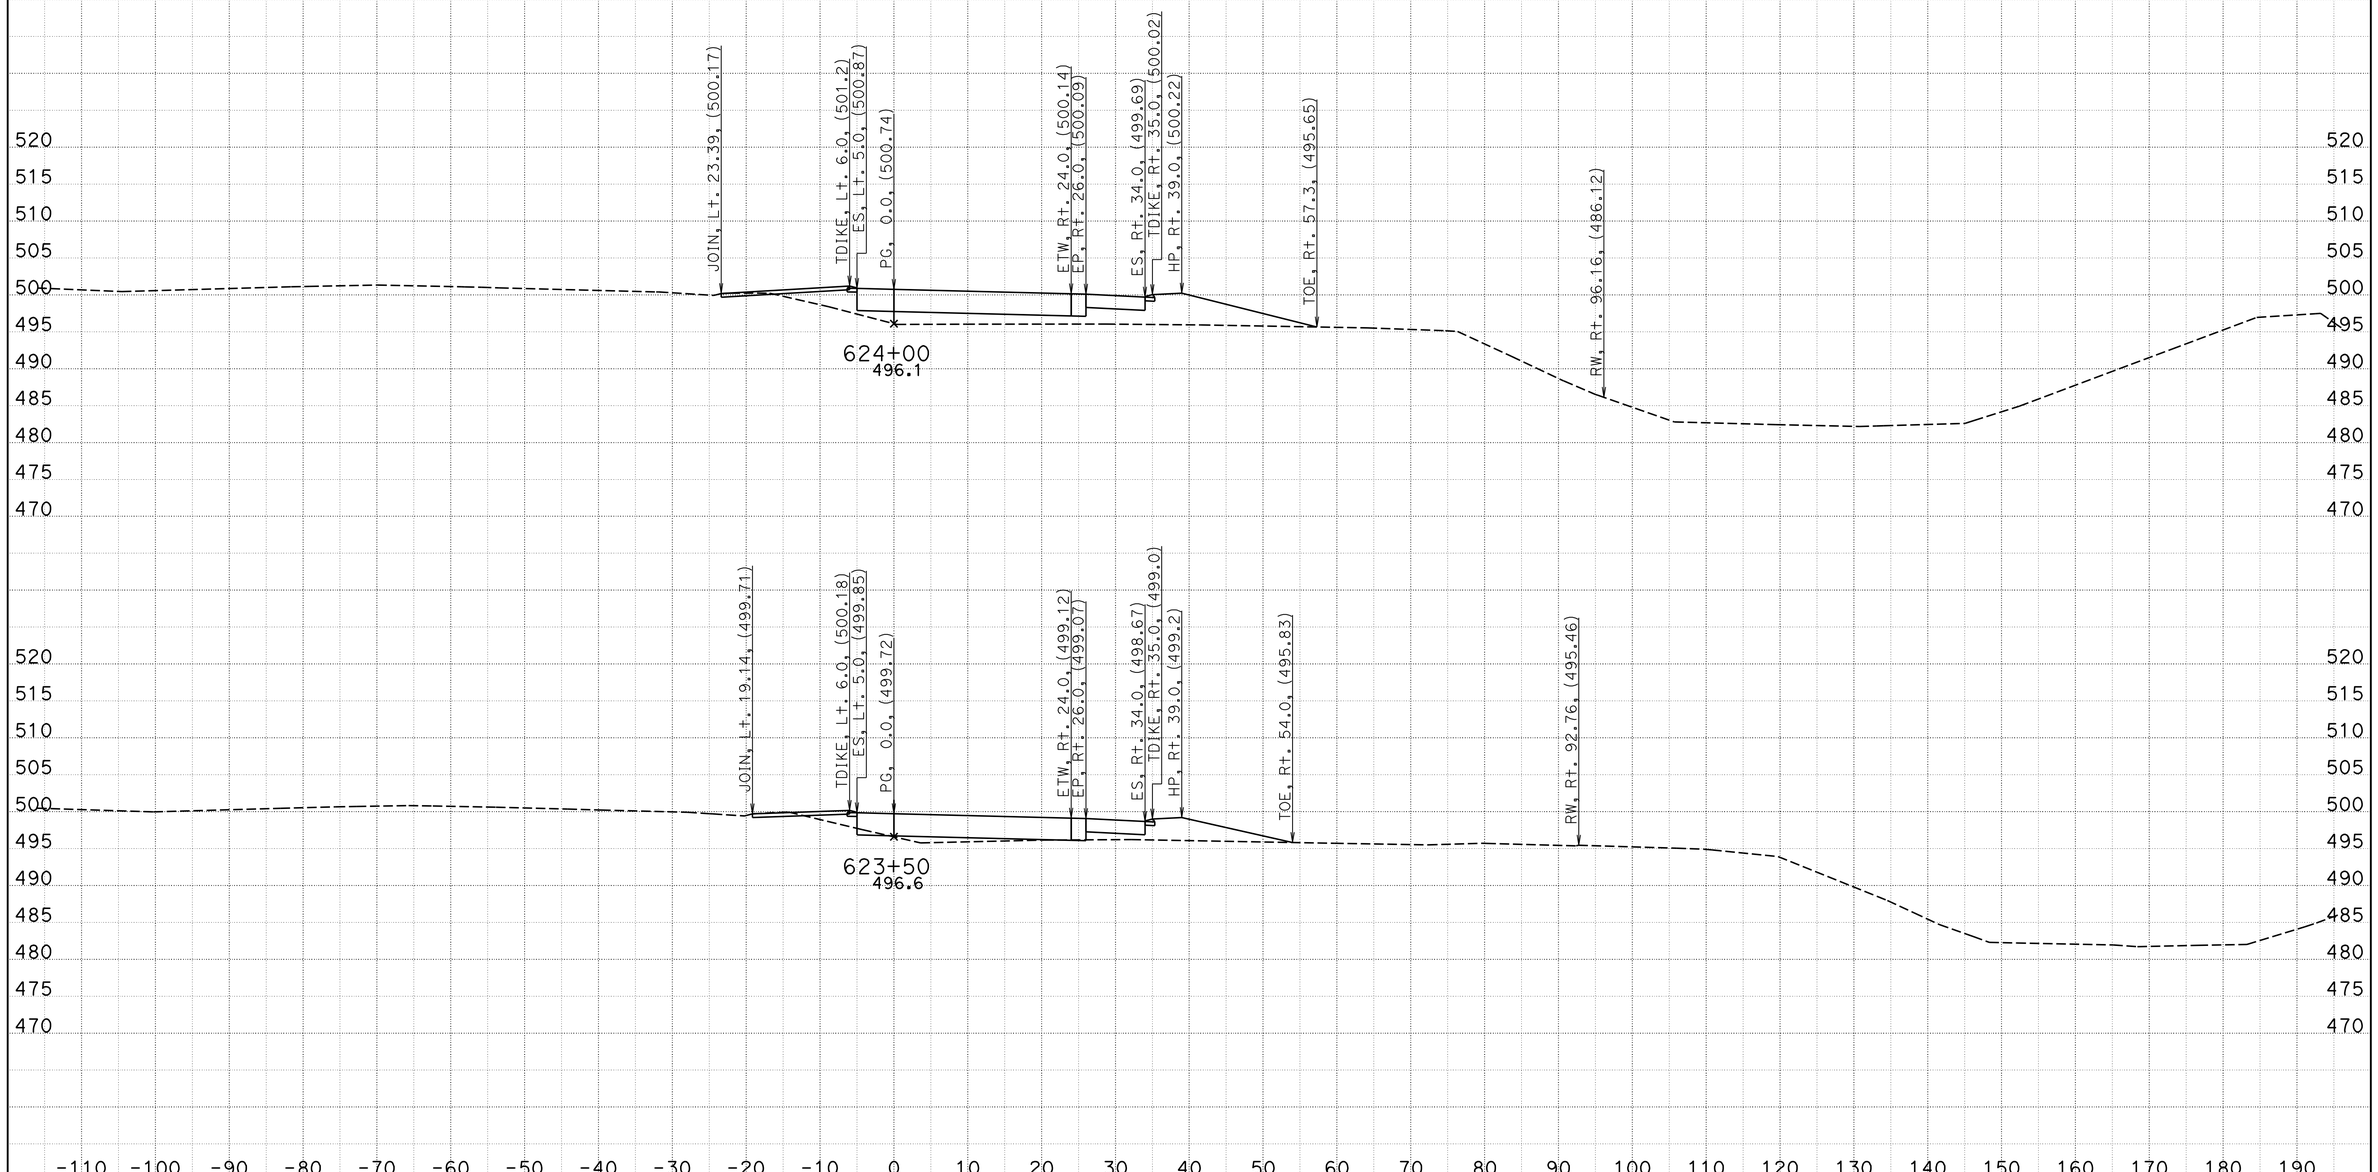

CREATED BY: BVE
DATE: 5/23/2013
KC Project: 05632 File: D:\Survey Deliverable\EB\eb1_d.ear

CONTRACT: 05632
DIST/CO/RTE/PM: 11-SD-11/905 0.0/1.6,R9.9/R10.7
PROJECT ID: 1100020530

SCALE: 1" = 10' Horiz.
1" = 10' Vert.
All Dimensions are US Survey Feet

EB
CROSS SECTIONS
SHEET 10 OF 86

FOR DESIGN STUDY ONLY

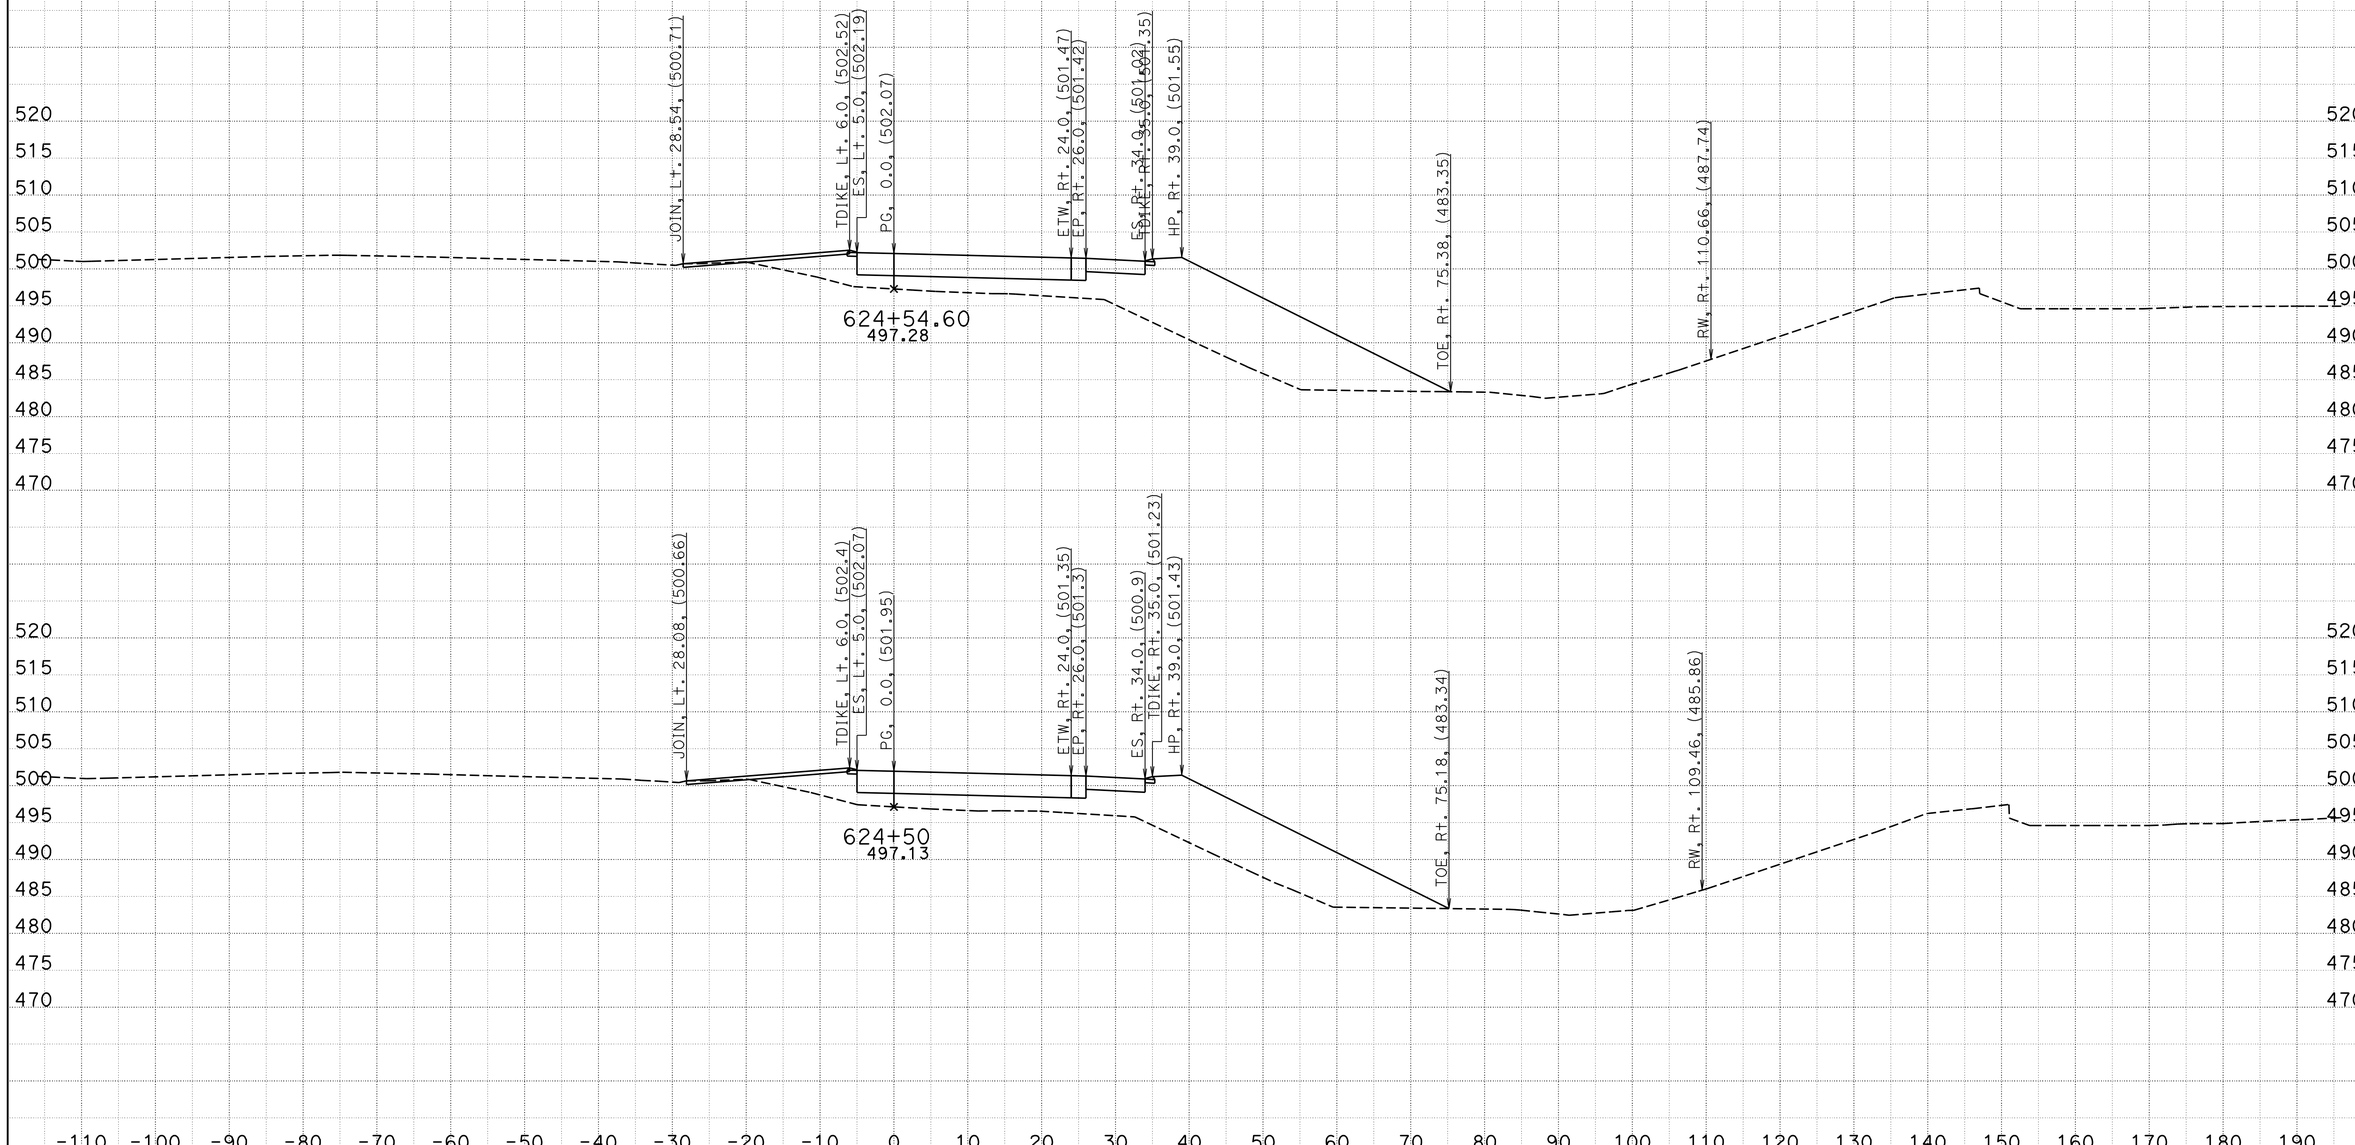

CREATED BY: BVE
DATE: 5/23/2013
KC Project: 05632 File: D:\Survey Deliverable\EB\eb1_d.ear

CONTRACT: 05632
DIST/CO/RTE/PM: 11-SD-11/905 0.0/1.6,R9.9/R10.7
PROJECT ID: 1100020530

SCALE: 1" = 10' Horiz.
1" = 10' Vert.
All Dimensions are US Survey Feet

EB
CROSS SECTIONS
SHEET 11 OF 86

FOR DESIGN STUDY ONLY

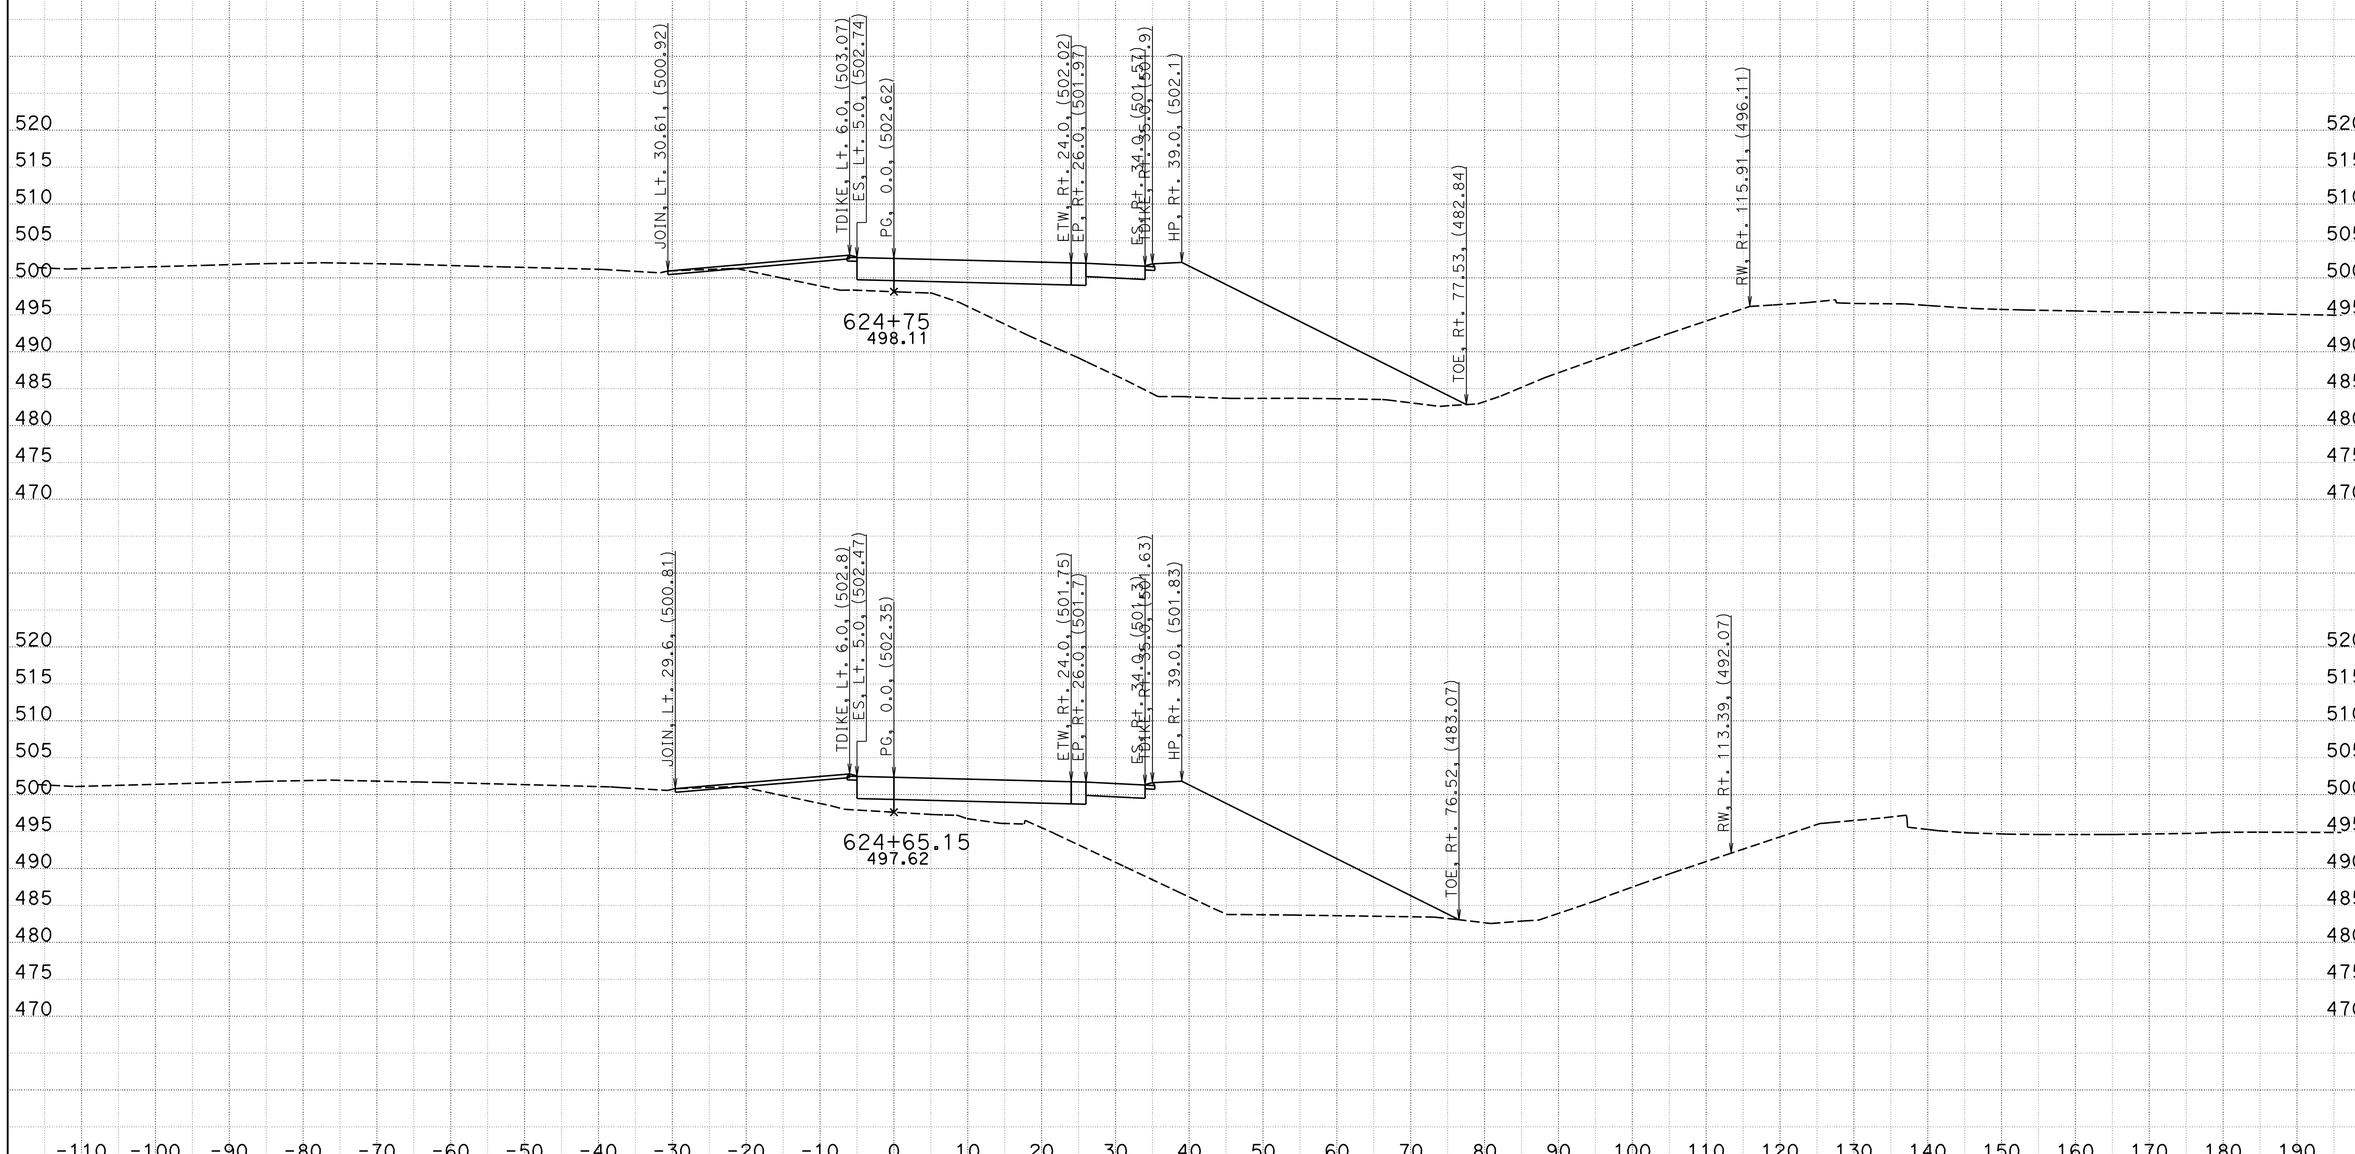

CREATED BY: BVE
DATE: 5/23/2013
KC Project: 05632 File: D:\Survey Deliverable\EB\eb1_d.ear

CONTRACT: 05632
DIST/CO/RTE/PM: 11-SD-11/905 0.0/1.6,R9.9/R10.7
PROJECT ID: 1100020530

SCALE: 1" = 10' Horiz.
1" = 10' Vert.
All Dimensions are US Survey Feet

EB
CROSS SECTIONS
SHEET 12 OF 86

FOR DESIGN STUDY ONLY

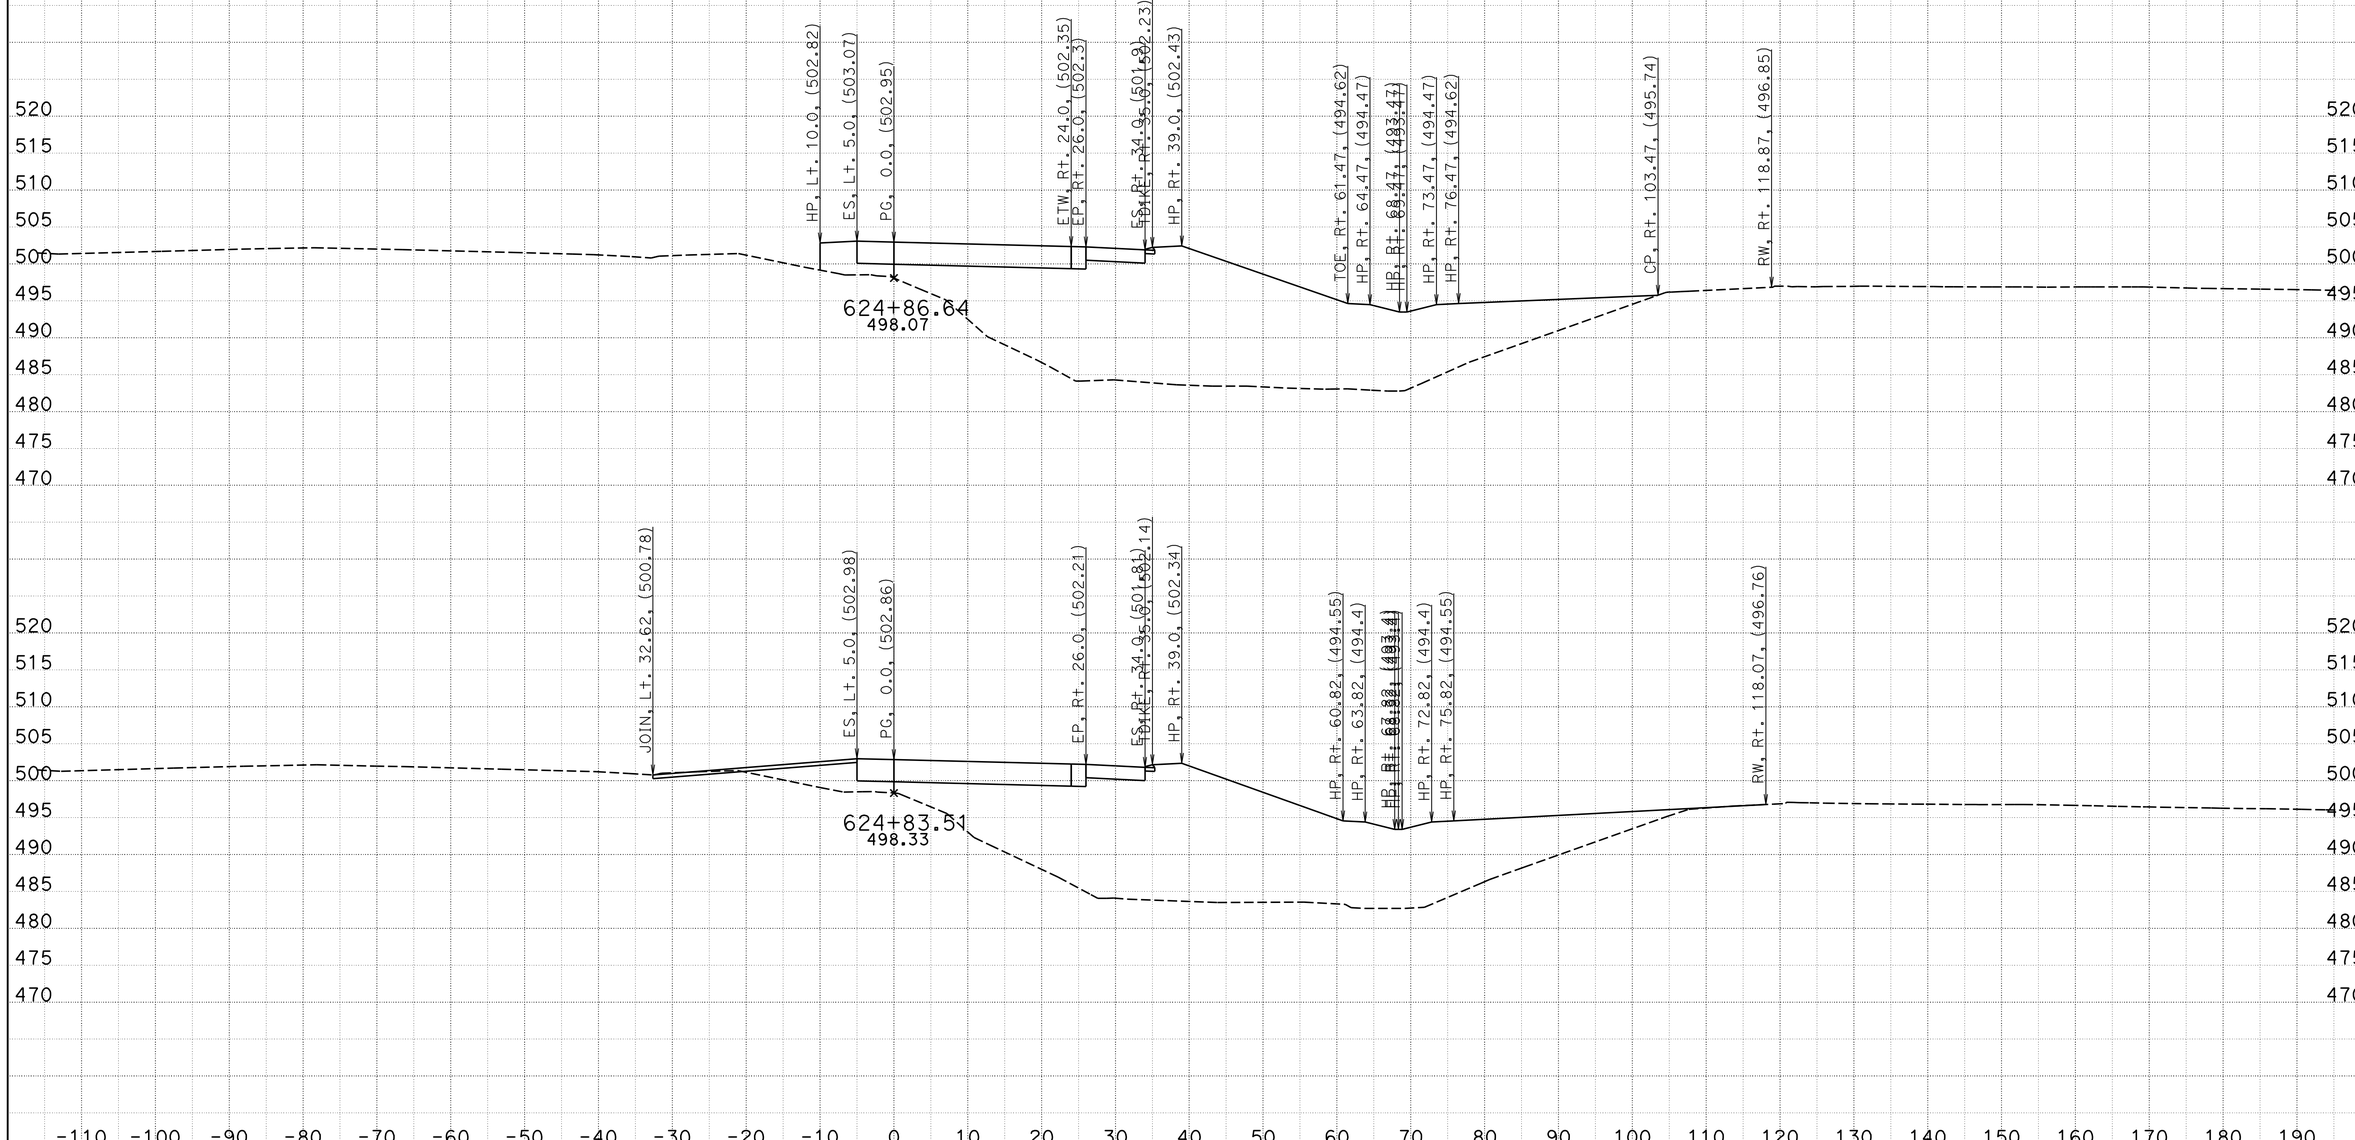

CREATED BY: BVE
DATE: 5/23/2013
KC Project: 05632 File: D:\Survey Deliverable\EB\eb1_d.ear

CONTRACT: 05632
DIST/CO/RTE/PM: 11-SD-11/905 0.0/1.6,R9.9/R10.7
PROJECT ID: 1100020530

SCALE: 1" = 10' Horiz.
1" = 10' Vert.

All Dimensions are US Survey Feet

EB
CROSS SECTIONS
SHEET 13 OF 86

FOR DESIGN STUDY ONLY

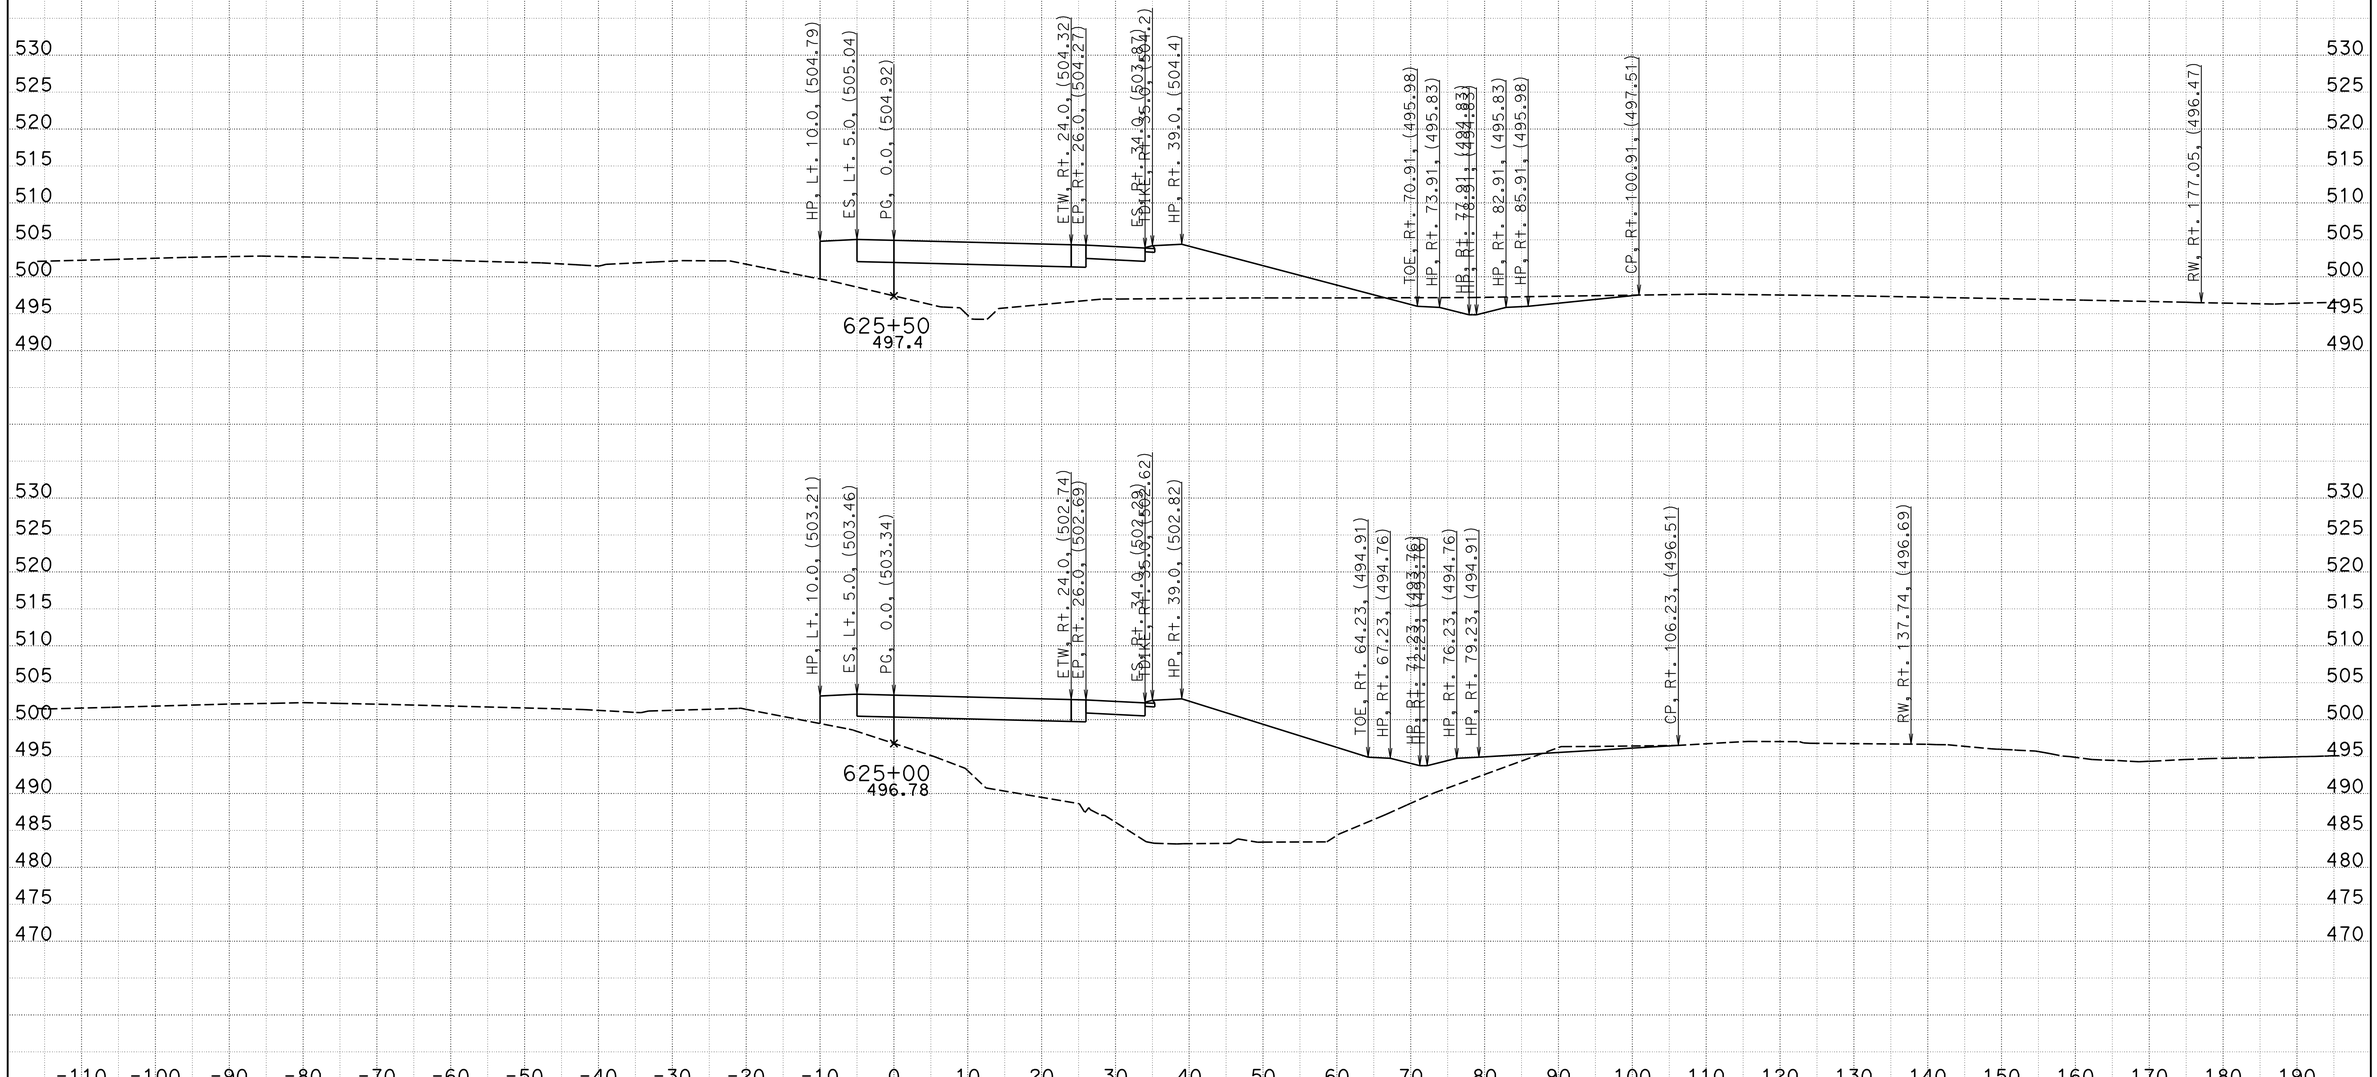

CREATED BY: BVE
DATE: 5/23/2013
KC Project: 05632 File: D:\Survey Deliverable\EB\eb1_d.ear

CONTRACT: 05632
DIST/CO/RTE/PM: 11-SD-11/905 0.0/1.6,R9.9/R10.7
PROJECT ID: 1100020530

SCALE: 1" = 10' Horiz.
1" = 10' Vert.

All Dimensions are US Survey Feet

EB
CROSS SECTIONS

FOR DESIGN STUDY ONLY

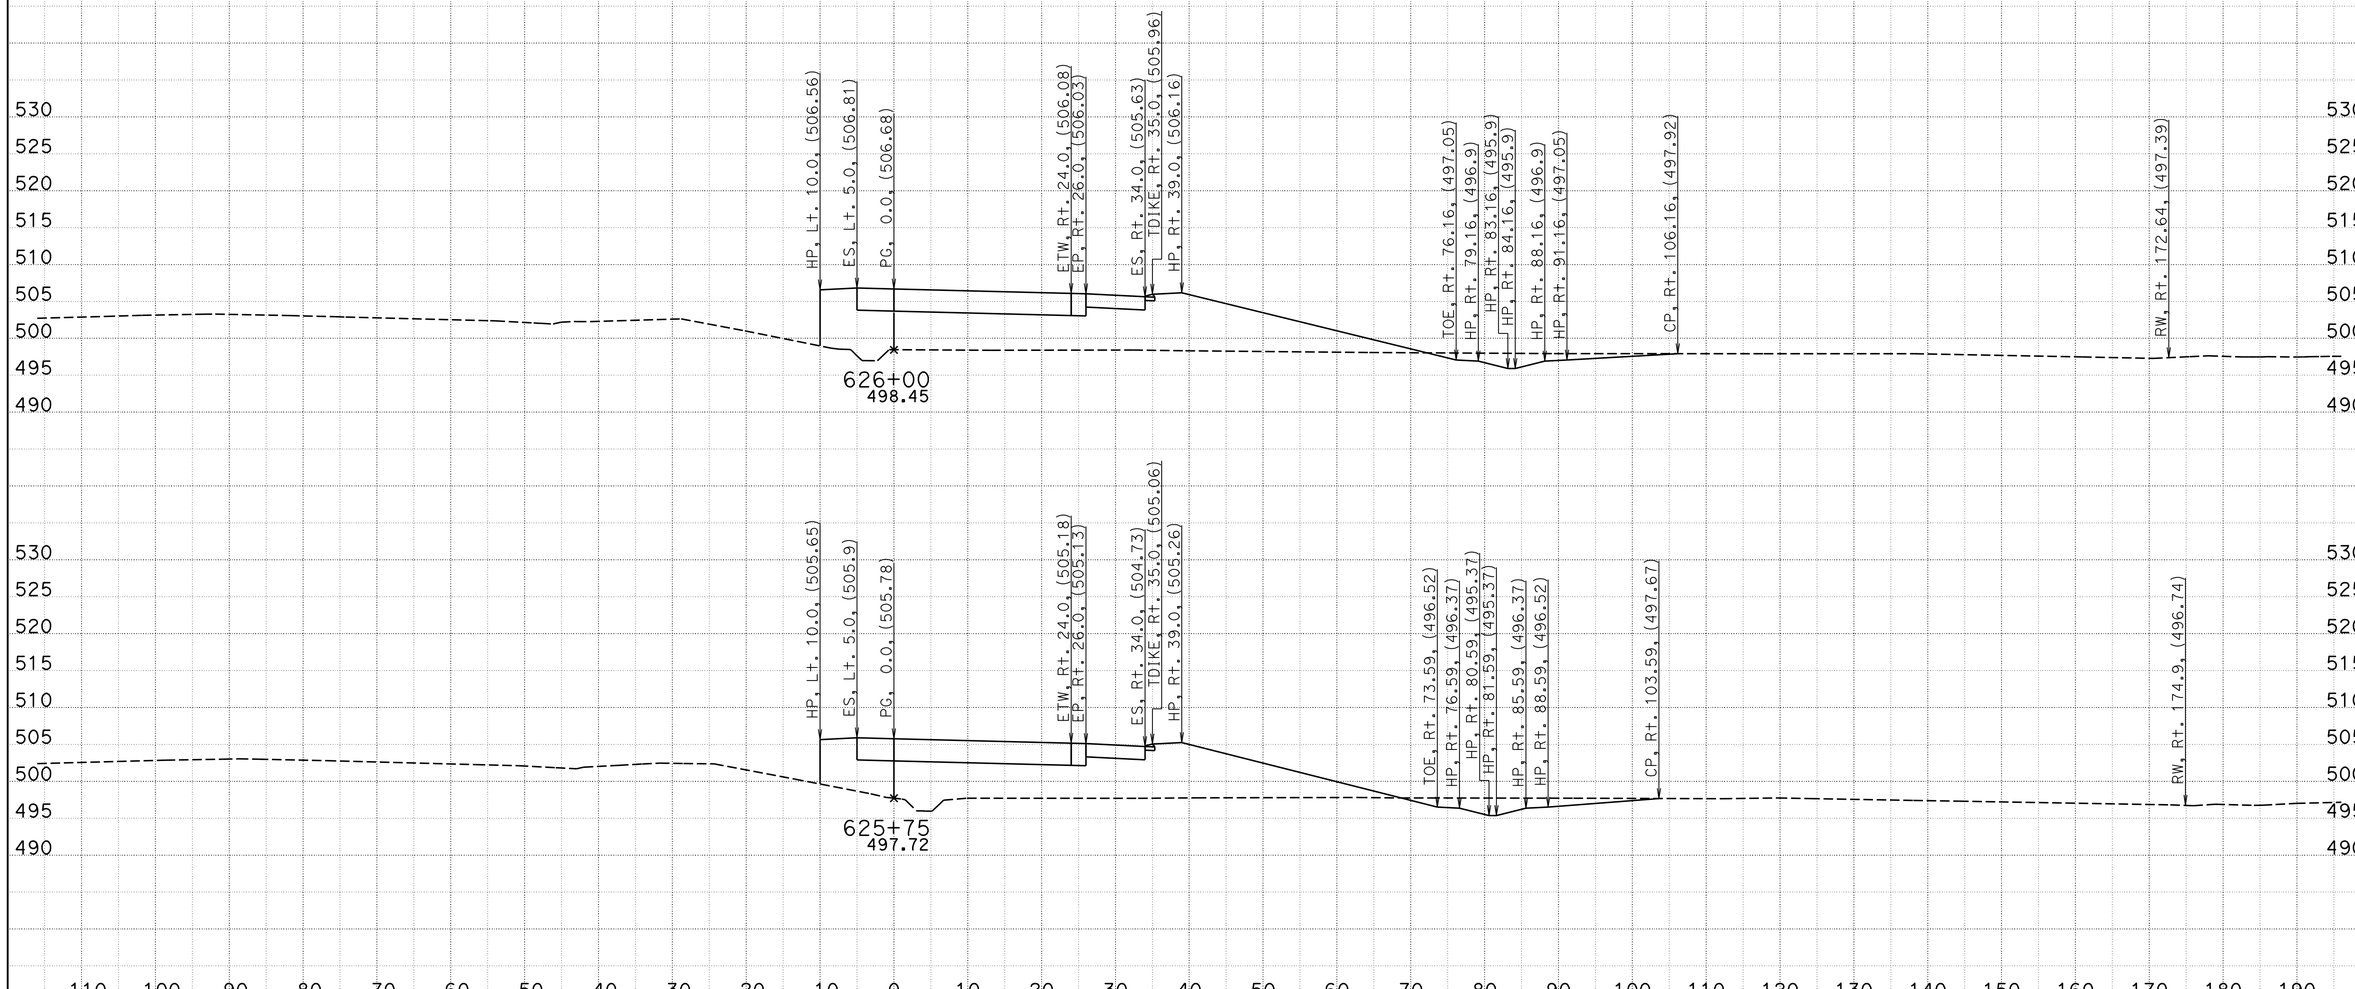

CREATED BY: BVE
DATE: 5/23/2013
KC Project: 05632 File: D:\Survey Deliverable\EB\eb1_d.ear

CONTRACT: 05632
DIST/CO/RTE/PM: 11-SD-11/905 0.0/1.6,R9.9/R10.7
PROJECT ID: 1100020530

SCALE: 1" = 10' Horiz.
1" = 10' Vert.

All Dimensions are US Survey Feet

EB
CROSS SECTIONS
SHEET 15 OF86

FOR DESIGN STUDY ONLY

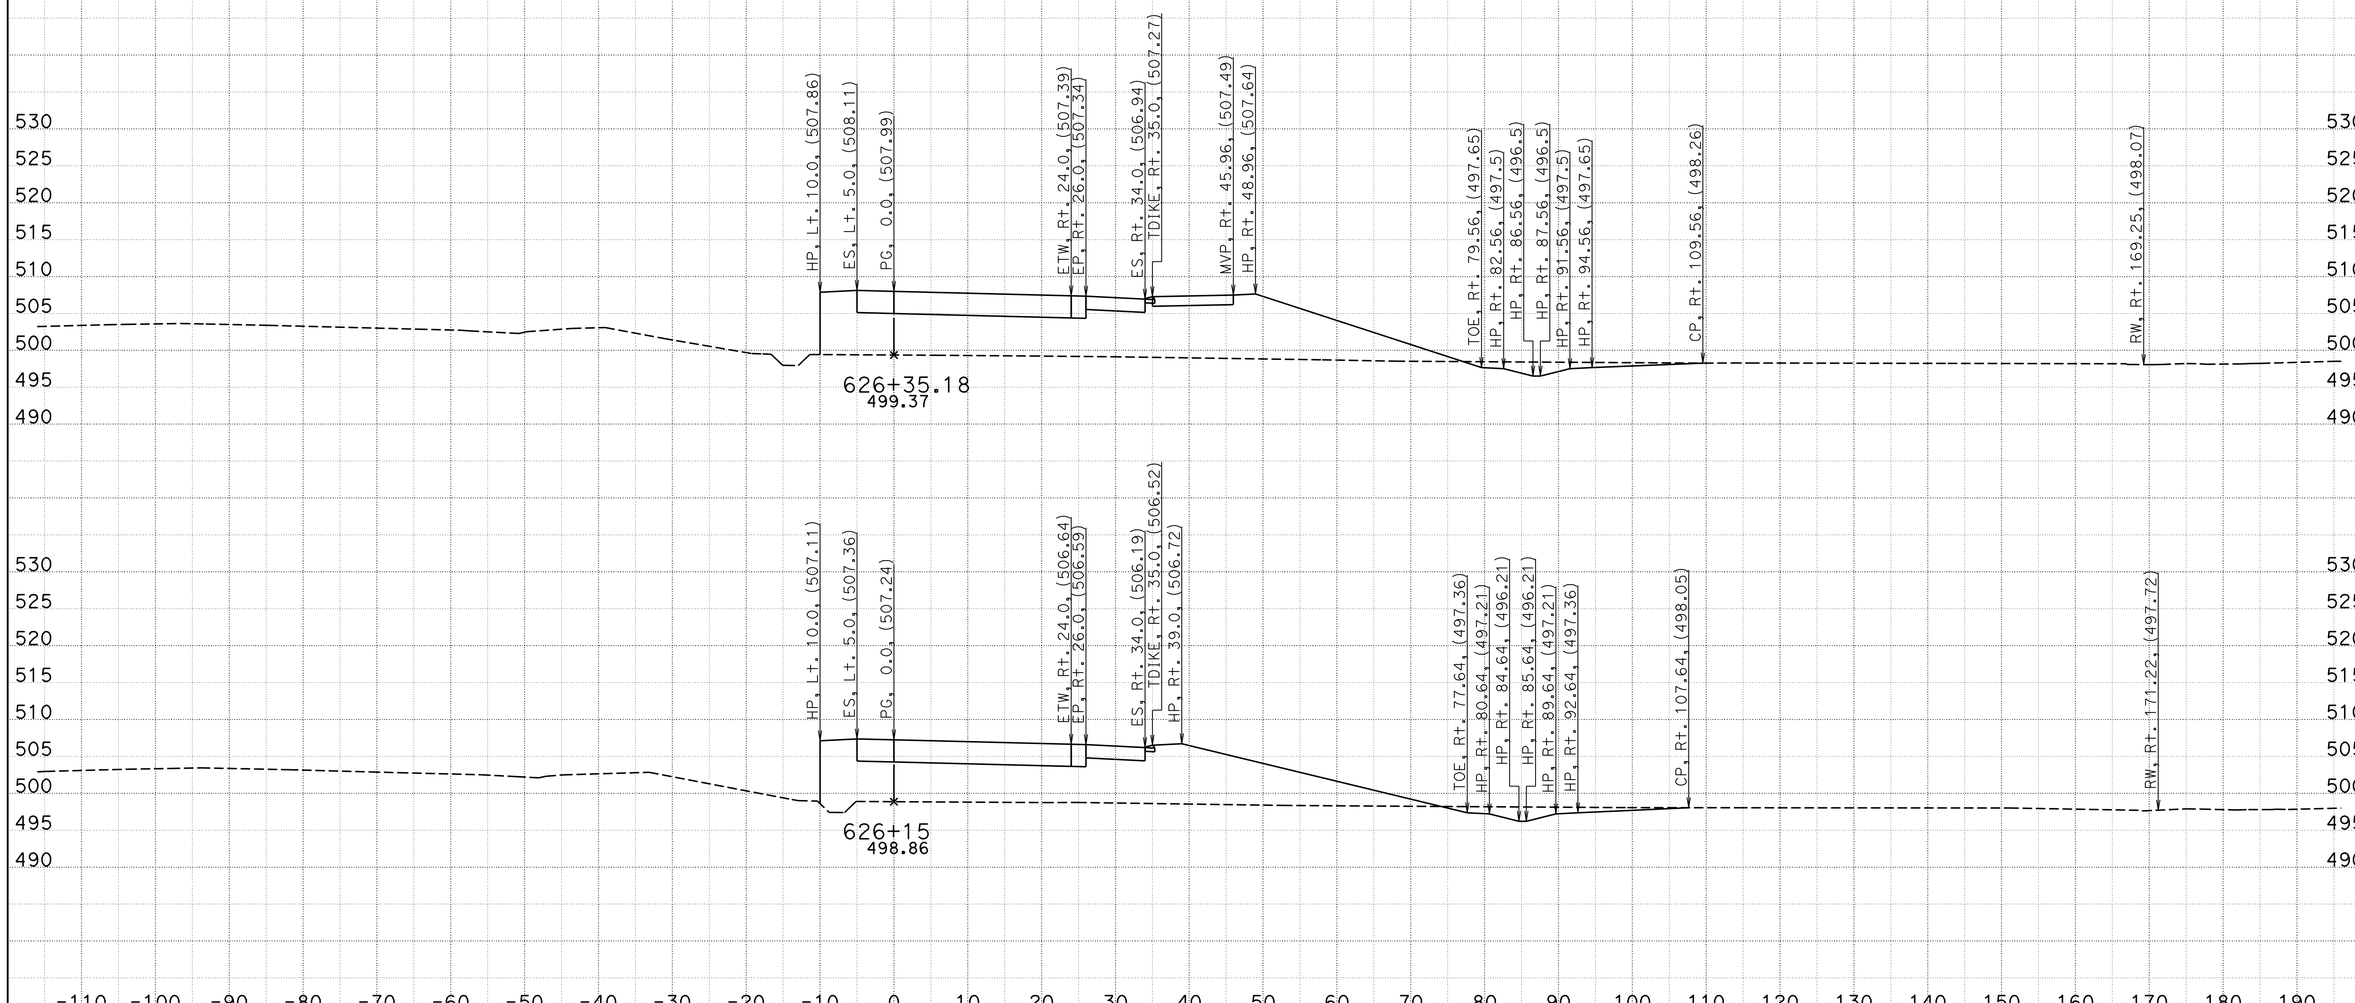

CREATED BY: BVE
DATE: 5/23/2013
KC Project: 05632 File: D:\Survey Deliverable\EB\eb1_d.ear

CONTRACT: 05632
DIST/CO/RTE/PM: 11-SD-11/905 0.0/1.6,R9.9/R10.7
PROJECT ID: 1100020530

SCALE: 1" = 10' Horiz.
1" = 10' Vert.

All Dimensions are US Survey Feet

EB
CROSS SECTIONS
SHEET 16 OF 86

FOR DESIGN STUDY ONLY

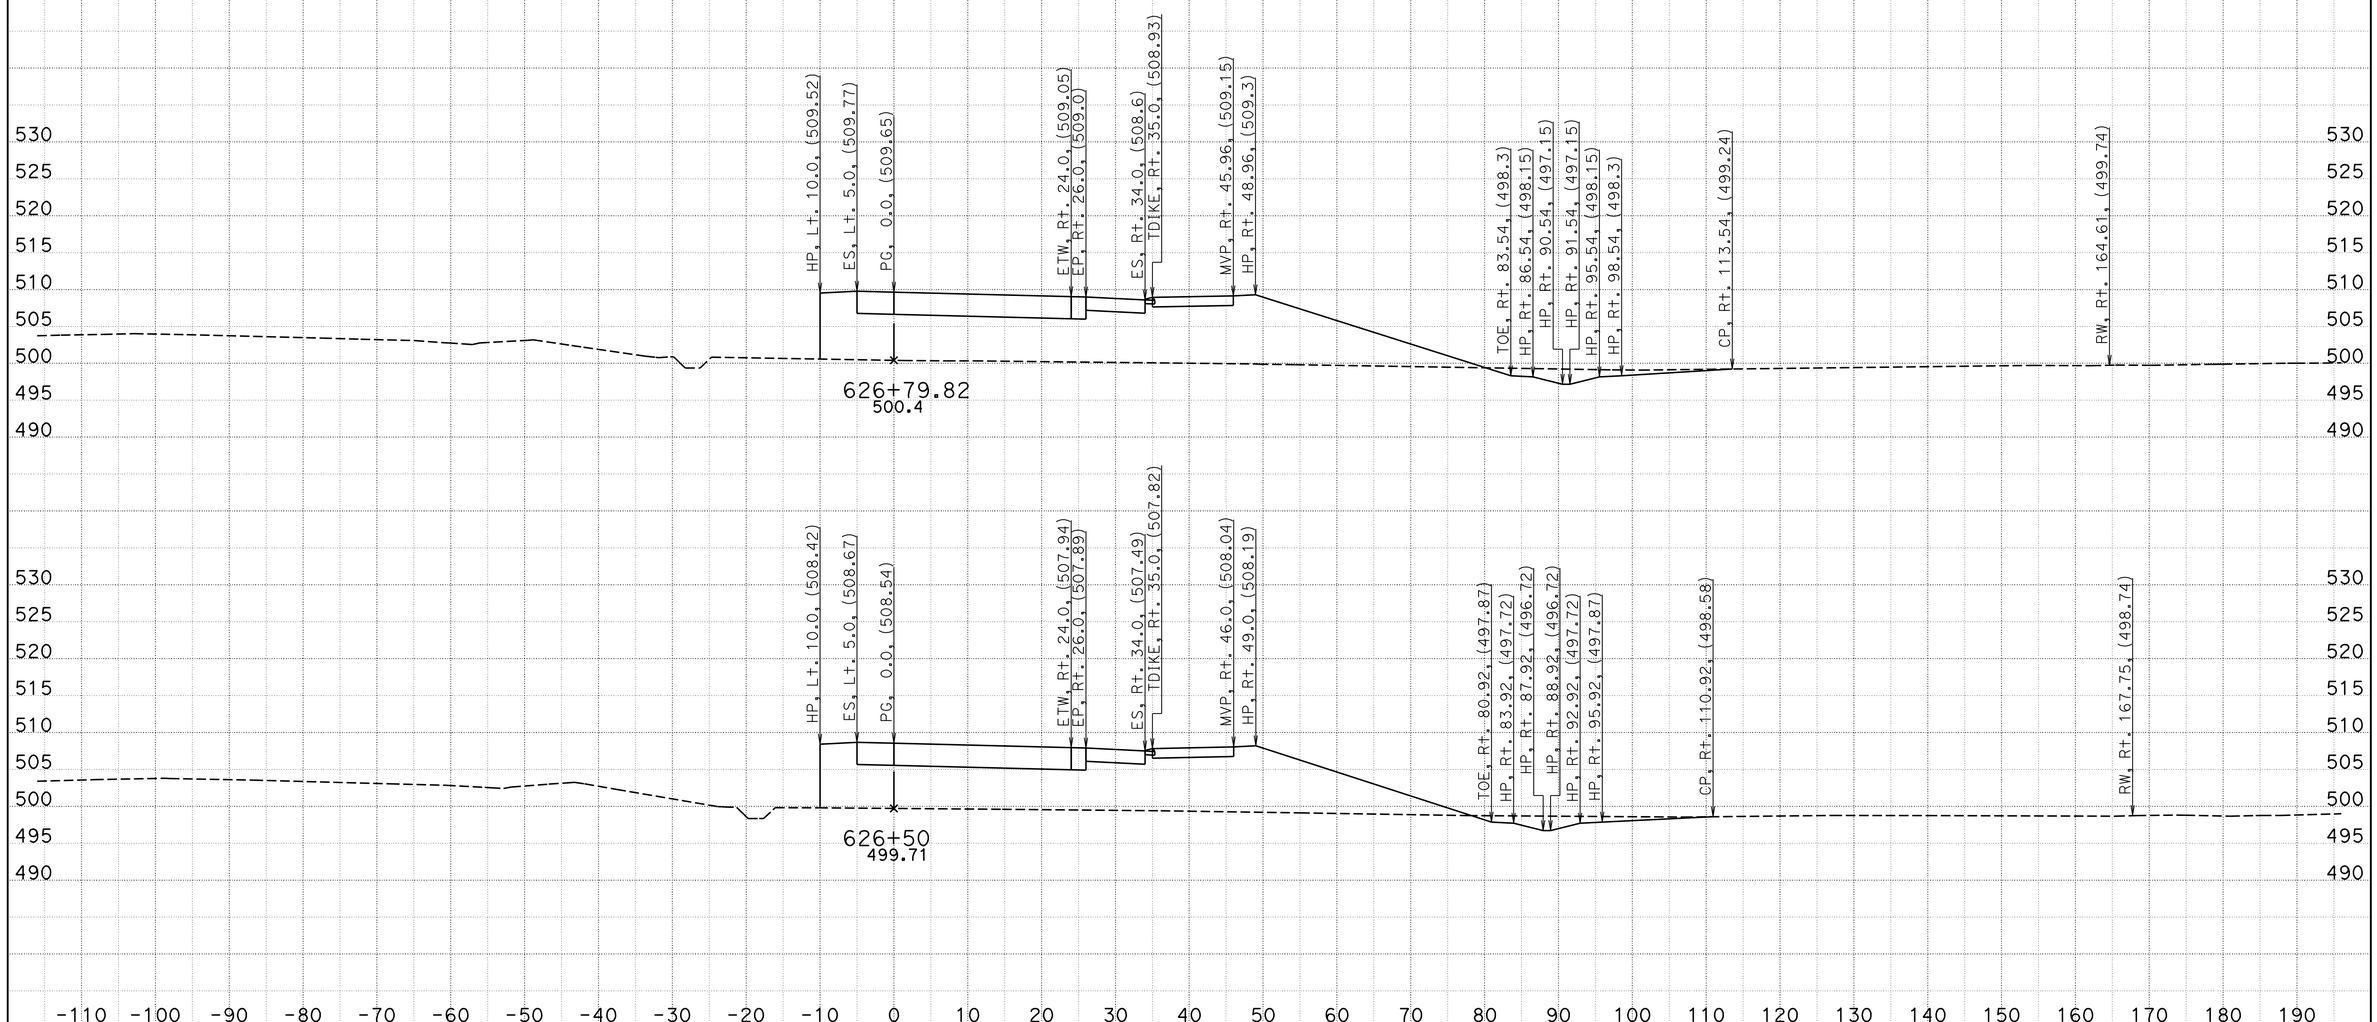

CREATED BY: BVE
DATE: 5/23/2013
KC Project: 05632 File: D:\Survey Deliverable\EB\eb1_d.ear

CONTRACT: 05632
DIST/CO/RTE/PM: 11-SD-11/905 0.0/1.6,R9.9/R10.7
PROJECT ID: 1100020530

SCALE: 1" = 10' Horiz.
1" = 10' Vert.

All Dimensions are US Survey Feet

EB
CROSS SECTIONS
SHEET 17 OF 86

FOR DESIGN STUDY ONLY

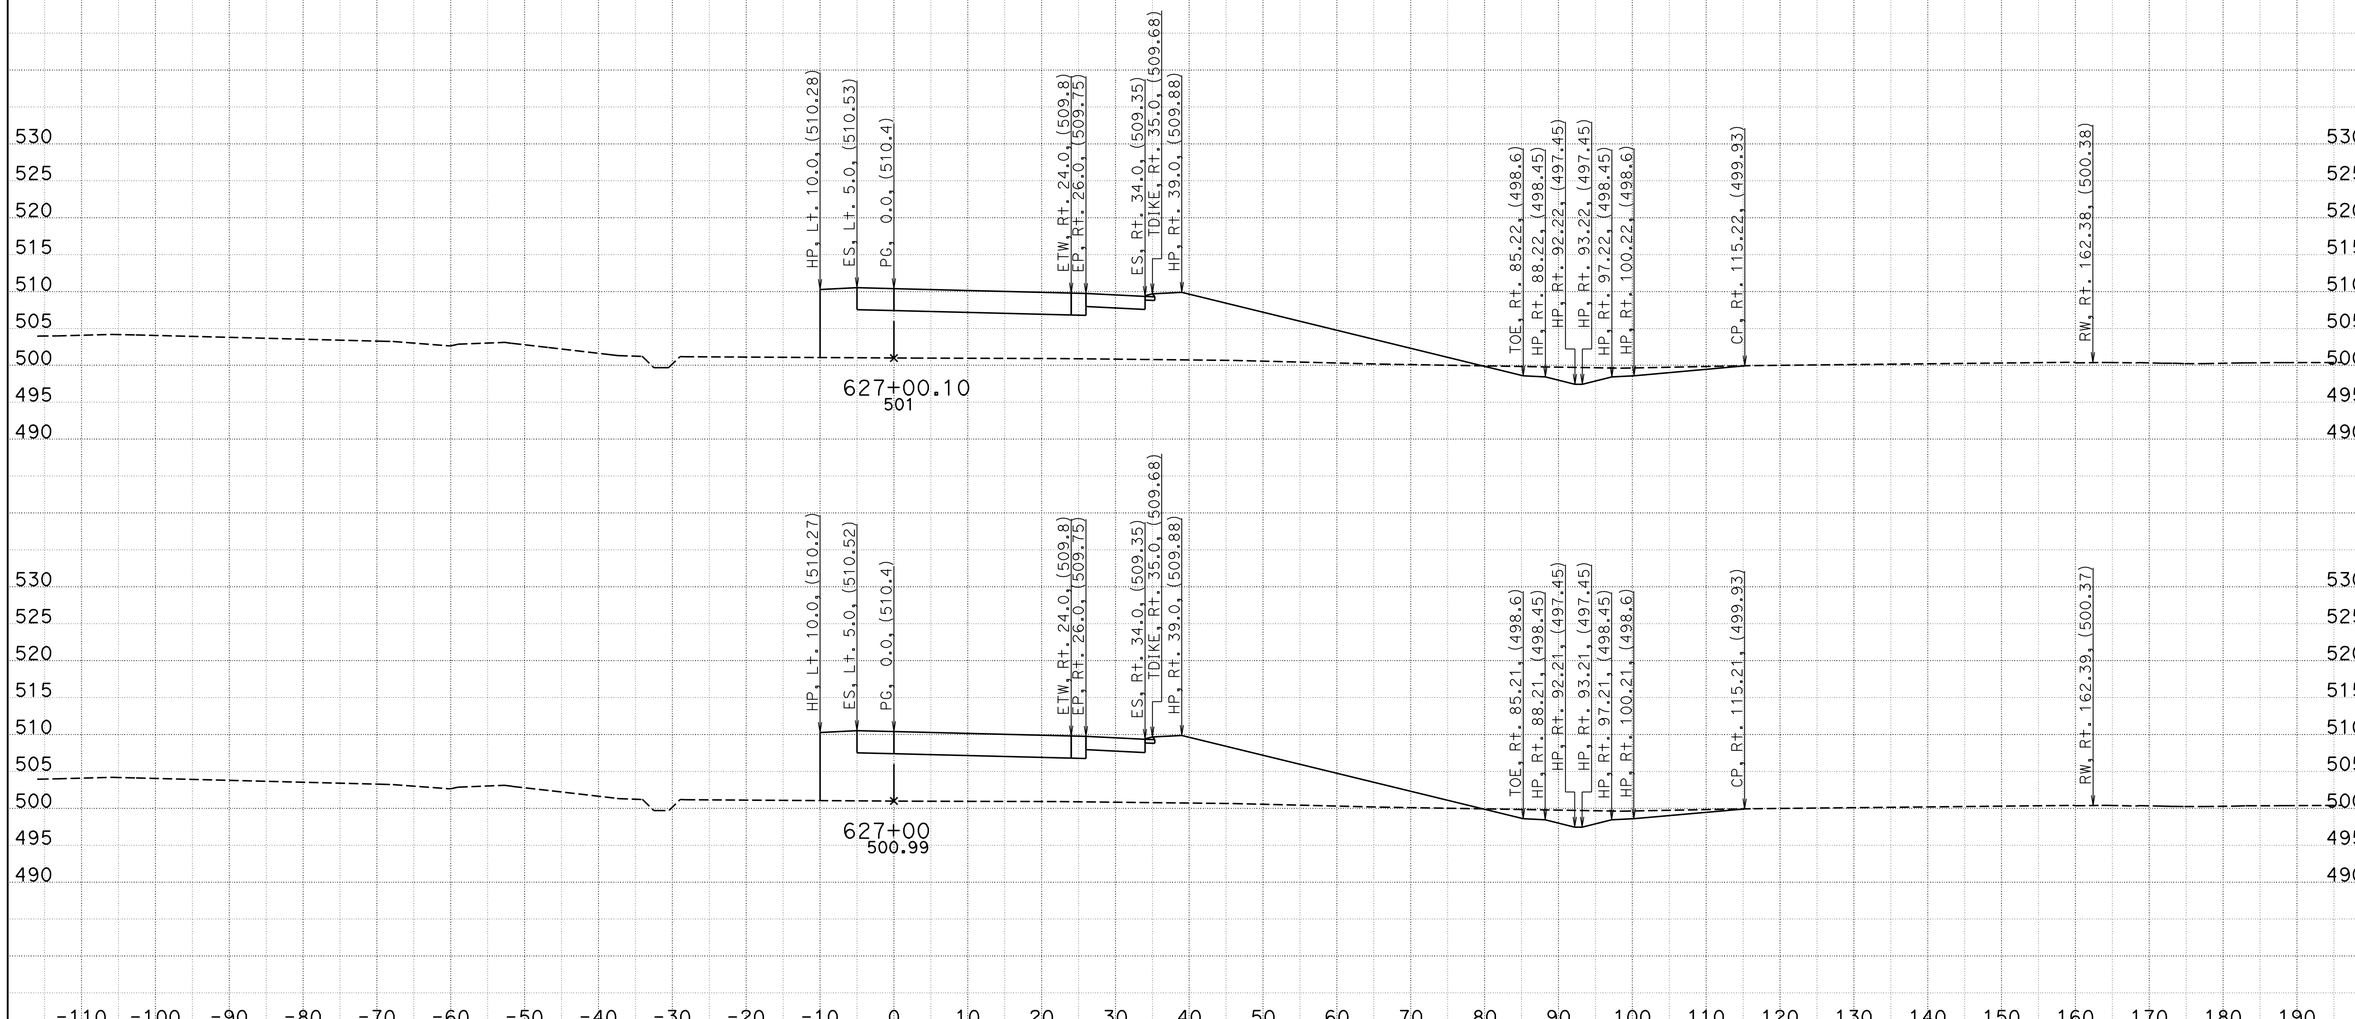

CREATED BY: BVE
DATE: 5/23/2013
KC Project: 05632 File: D:\Survey Deliverable\EB\eb1_d.ear

CONTRACT: 05632
DIST/CO/RTE/PM: 11-SD-11/905 0.0/1.6,R9.9/R10.7
PROJECT ID: 1100020530

SCALE: 1" = 10' Horiz.
1" = 10' Vert.

All Dimensions are US Survey Feet

EB
CROSS SECTIONS
SHEET 18 OF 86

FOR DESIGN STUDY ONLY

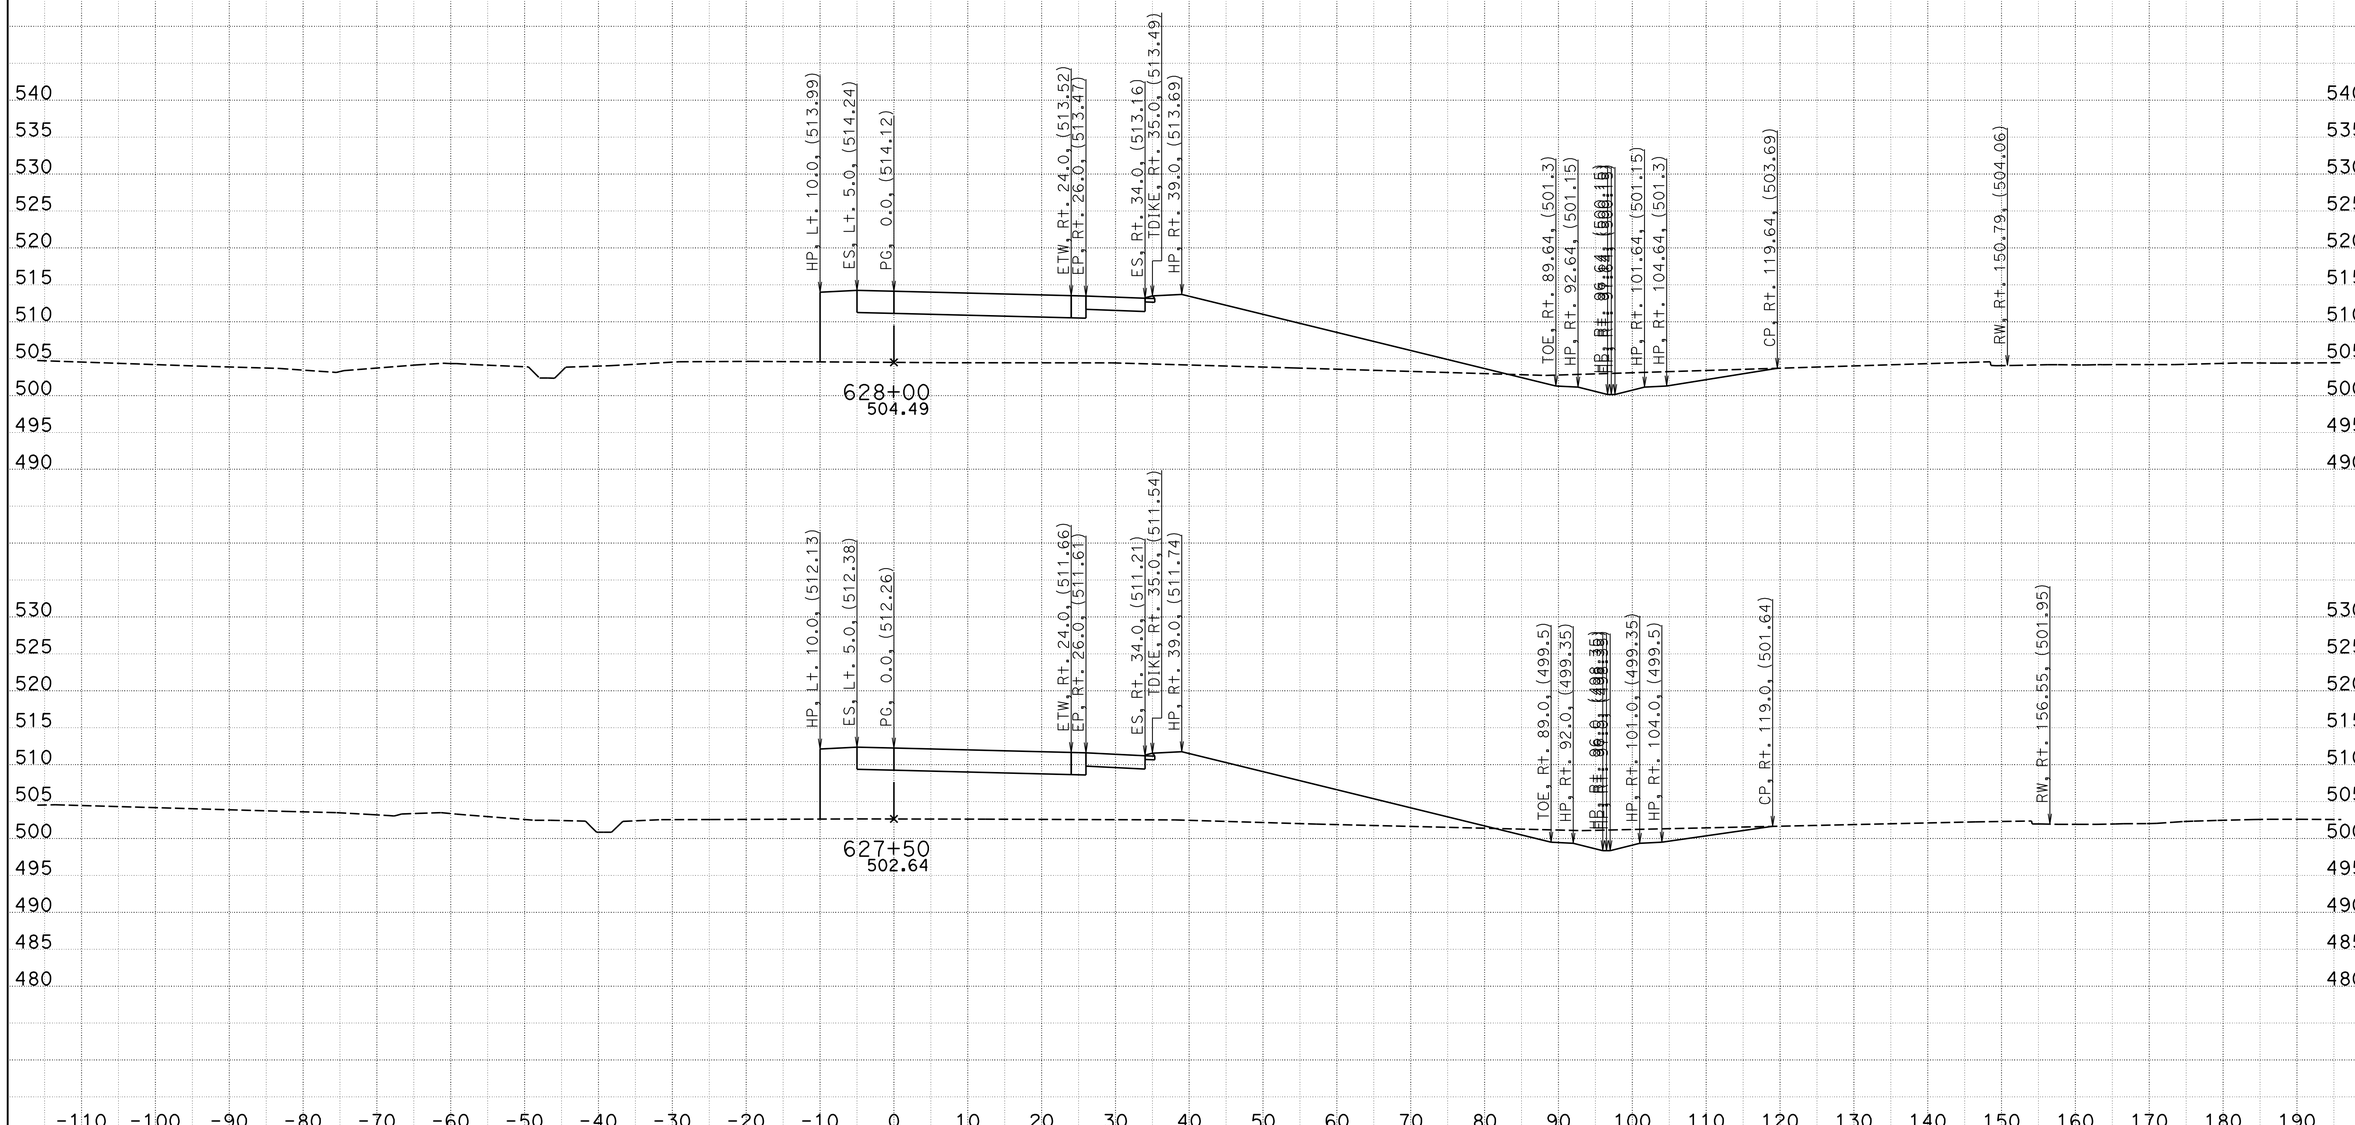

CREATED BY: BVE
DATE: 5/23/2013
KC Project: 05632 File: D:\Survey Deliverable\EB\eb1_d.ear

CONTRACT: 05632
DIST/CO/RTE/PM: 11-SD-11/905 0.0/1.6,R9.9/R10.7
PROJECT ID: 1100020530

SCALE: 1" = 10' Horiz.
1" = 10' Vert.
All Dimensions are US Survey Feet

EB
CROSS SECTIONS
SHEET 19 OF 86

FOR DESIGN STUDY ONLY

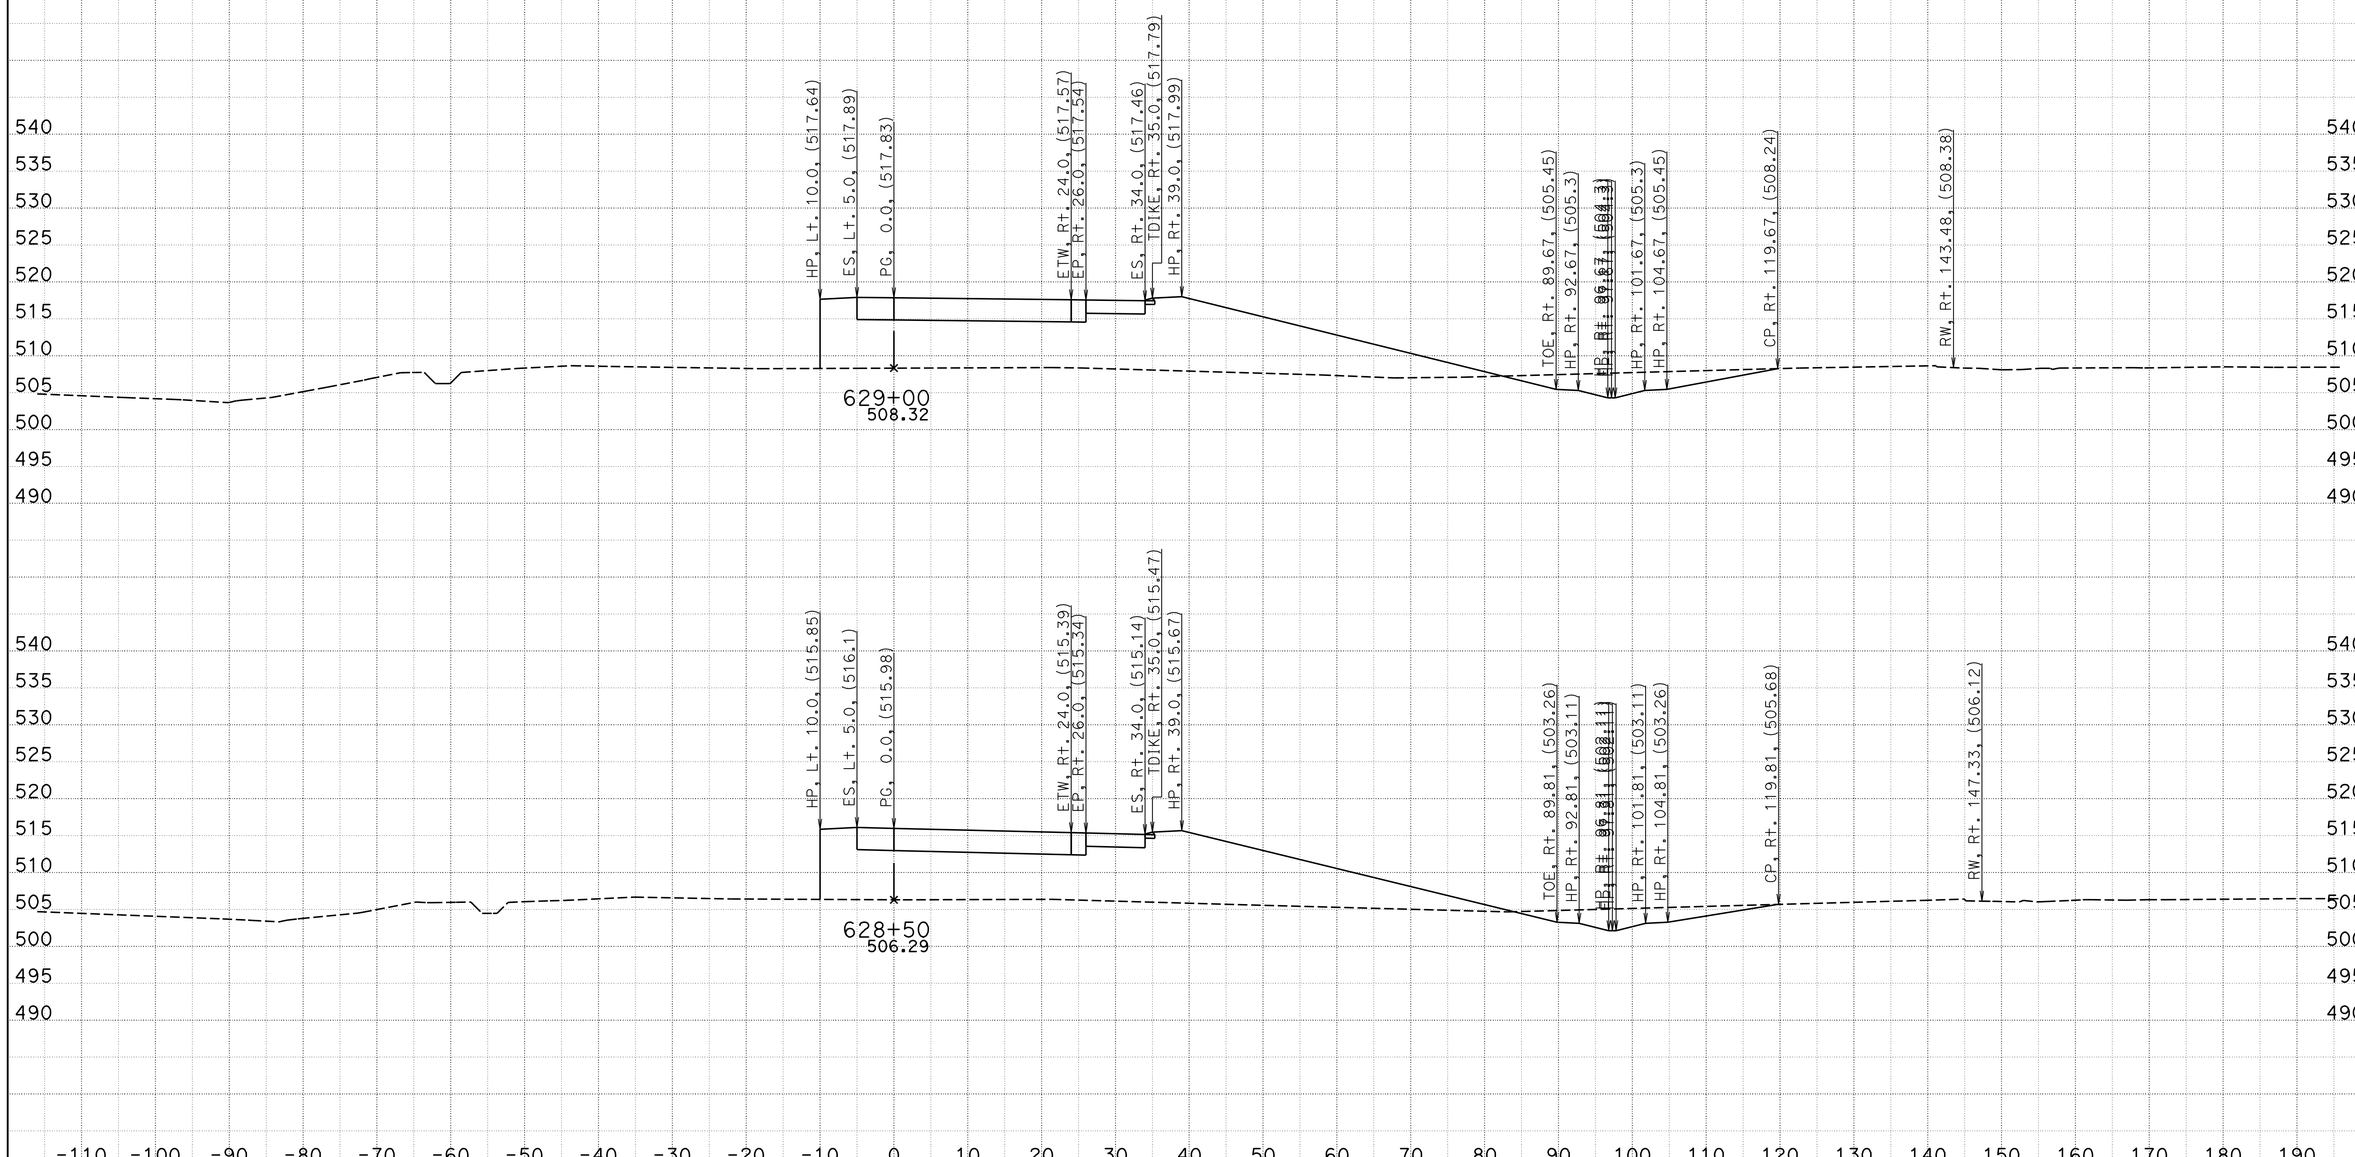

CREATED BY: BVE
DATE: 5/23/2013
KC Project: 05632 File: D:\Survey Deliverable\EB\eb1_d.ear

CONTRACT: 05632
DIST/CO/RTE/PM: 11-SD-11/905 0.0/1.6,R9.9/R10.7
PROJECT ID: 1100020530

SCALE: 1" = 10' Horiz.
1" = 10' Vert.

All Dimensions are US Survey Feet

EB
CROSS SECTIONS
SHEET 20 OF 86

FOR DESIGN STUDY ONLY

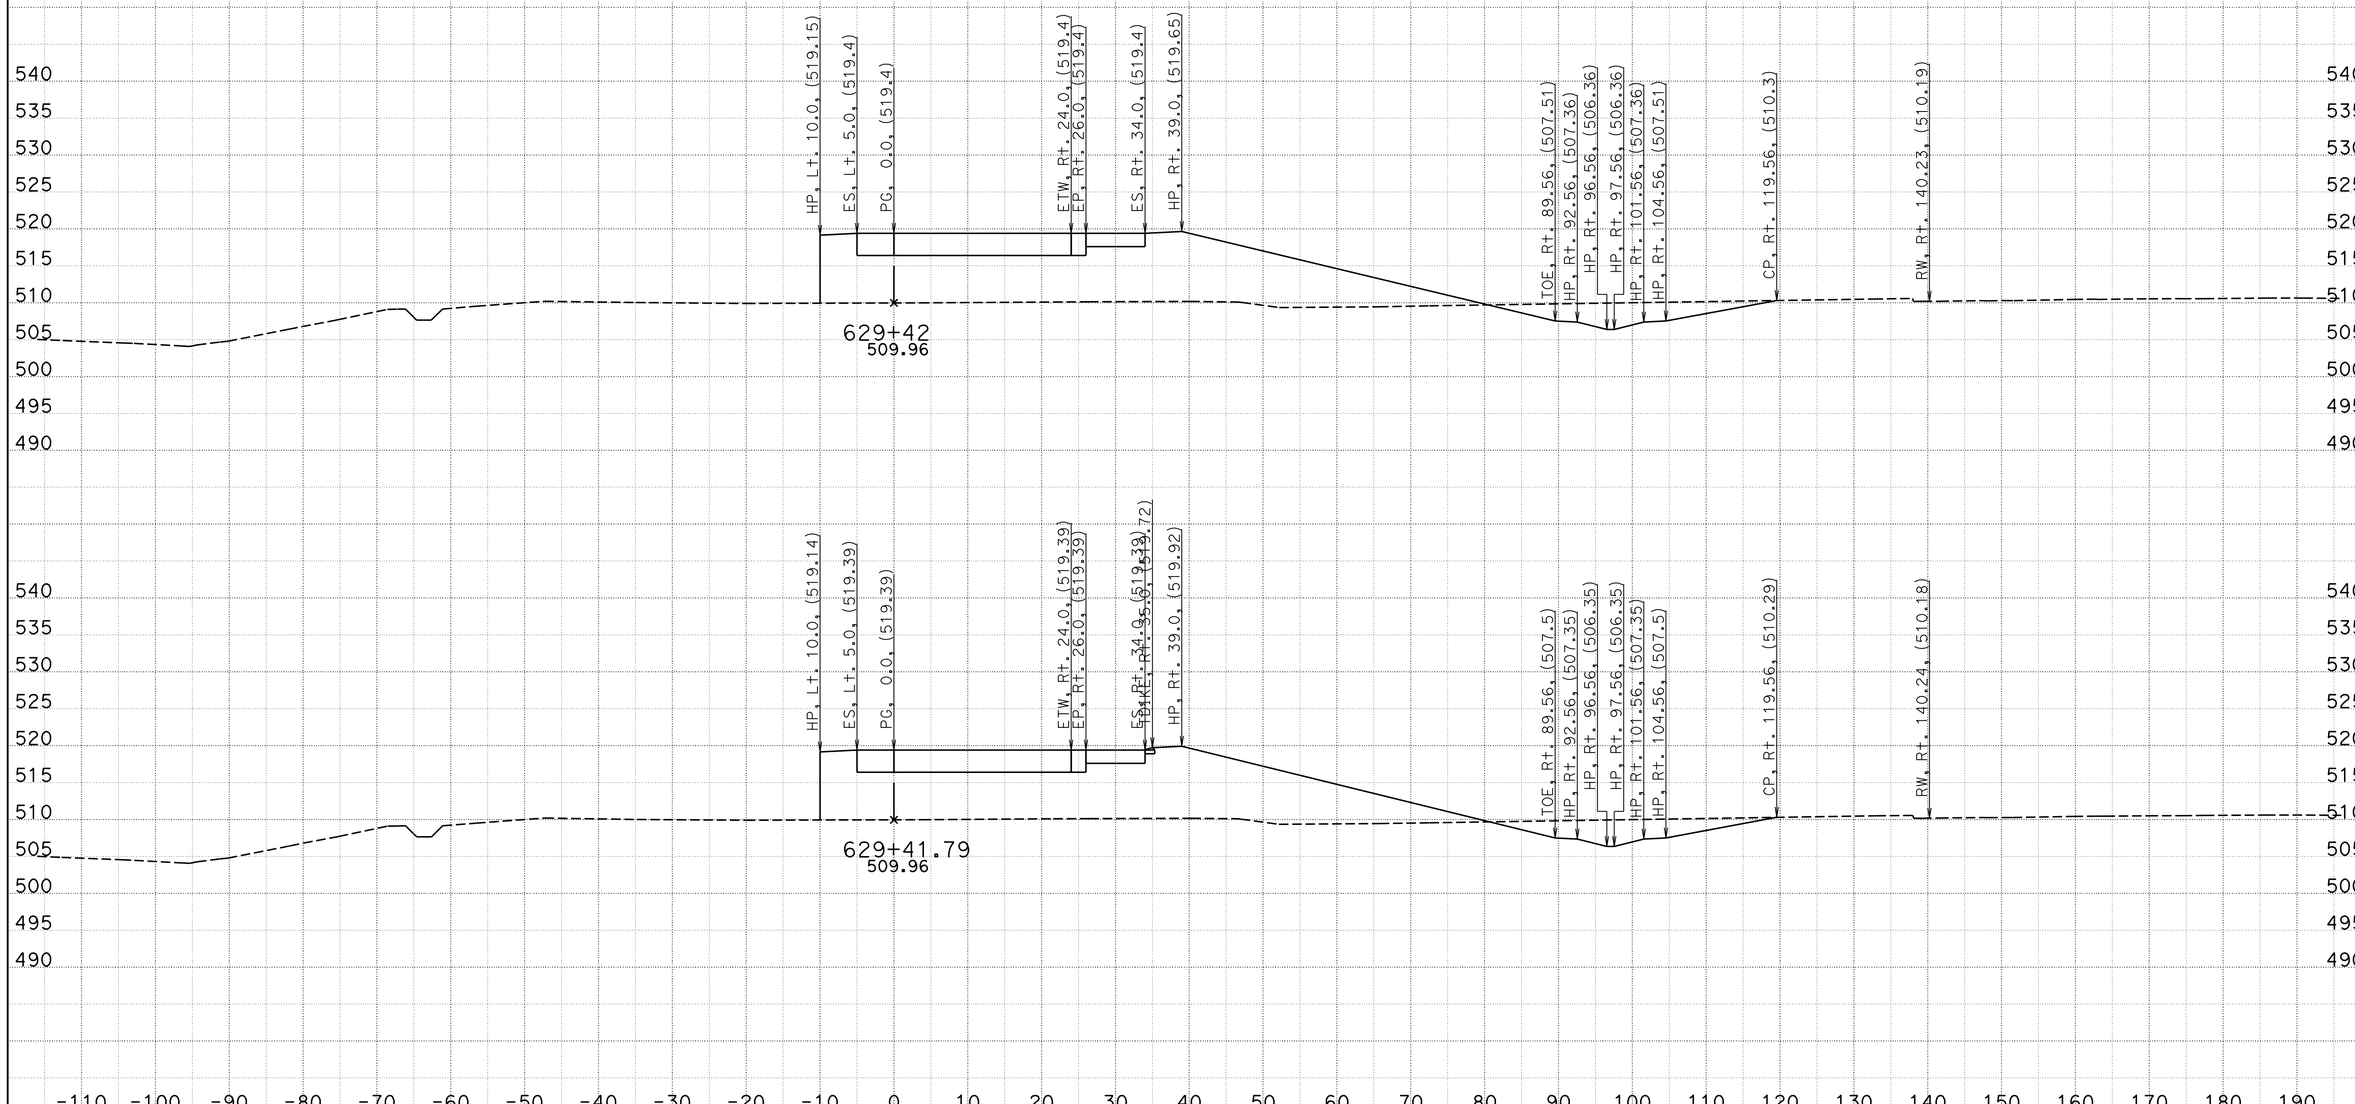

CREATED BY: BVE
DATE: 5/23/2013
KC Project: 05632 File: D:\Survey Deliverable\EB\eb1_d.ear

CONTRACT: 05632
DIST/CO/RTE/PM: 11-SD-11/905 0.0/1.6,R9.9/R10.7
PROJECT ID: 1100020530

SCALE: 1" = 10' Horiz.
1" = 10' Vert.

All Dimensions are US Survey Feet

EB
CROSS SECTIONS
SHEET 21 OF 86

FOR DESIGN STUDY ONLY

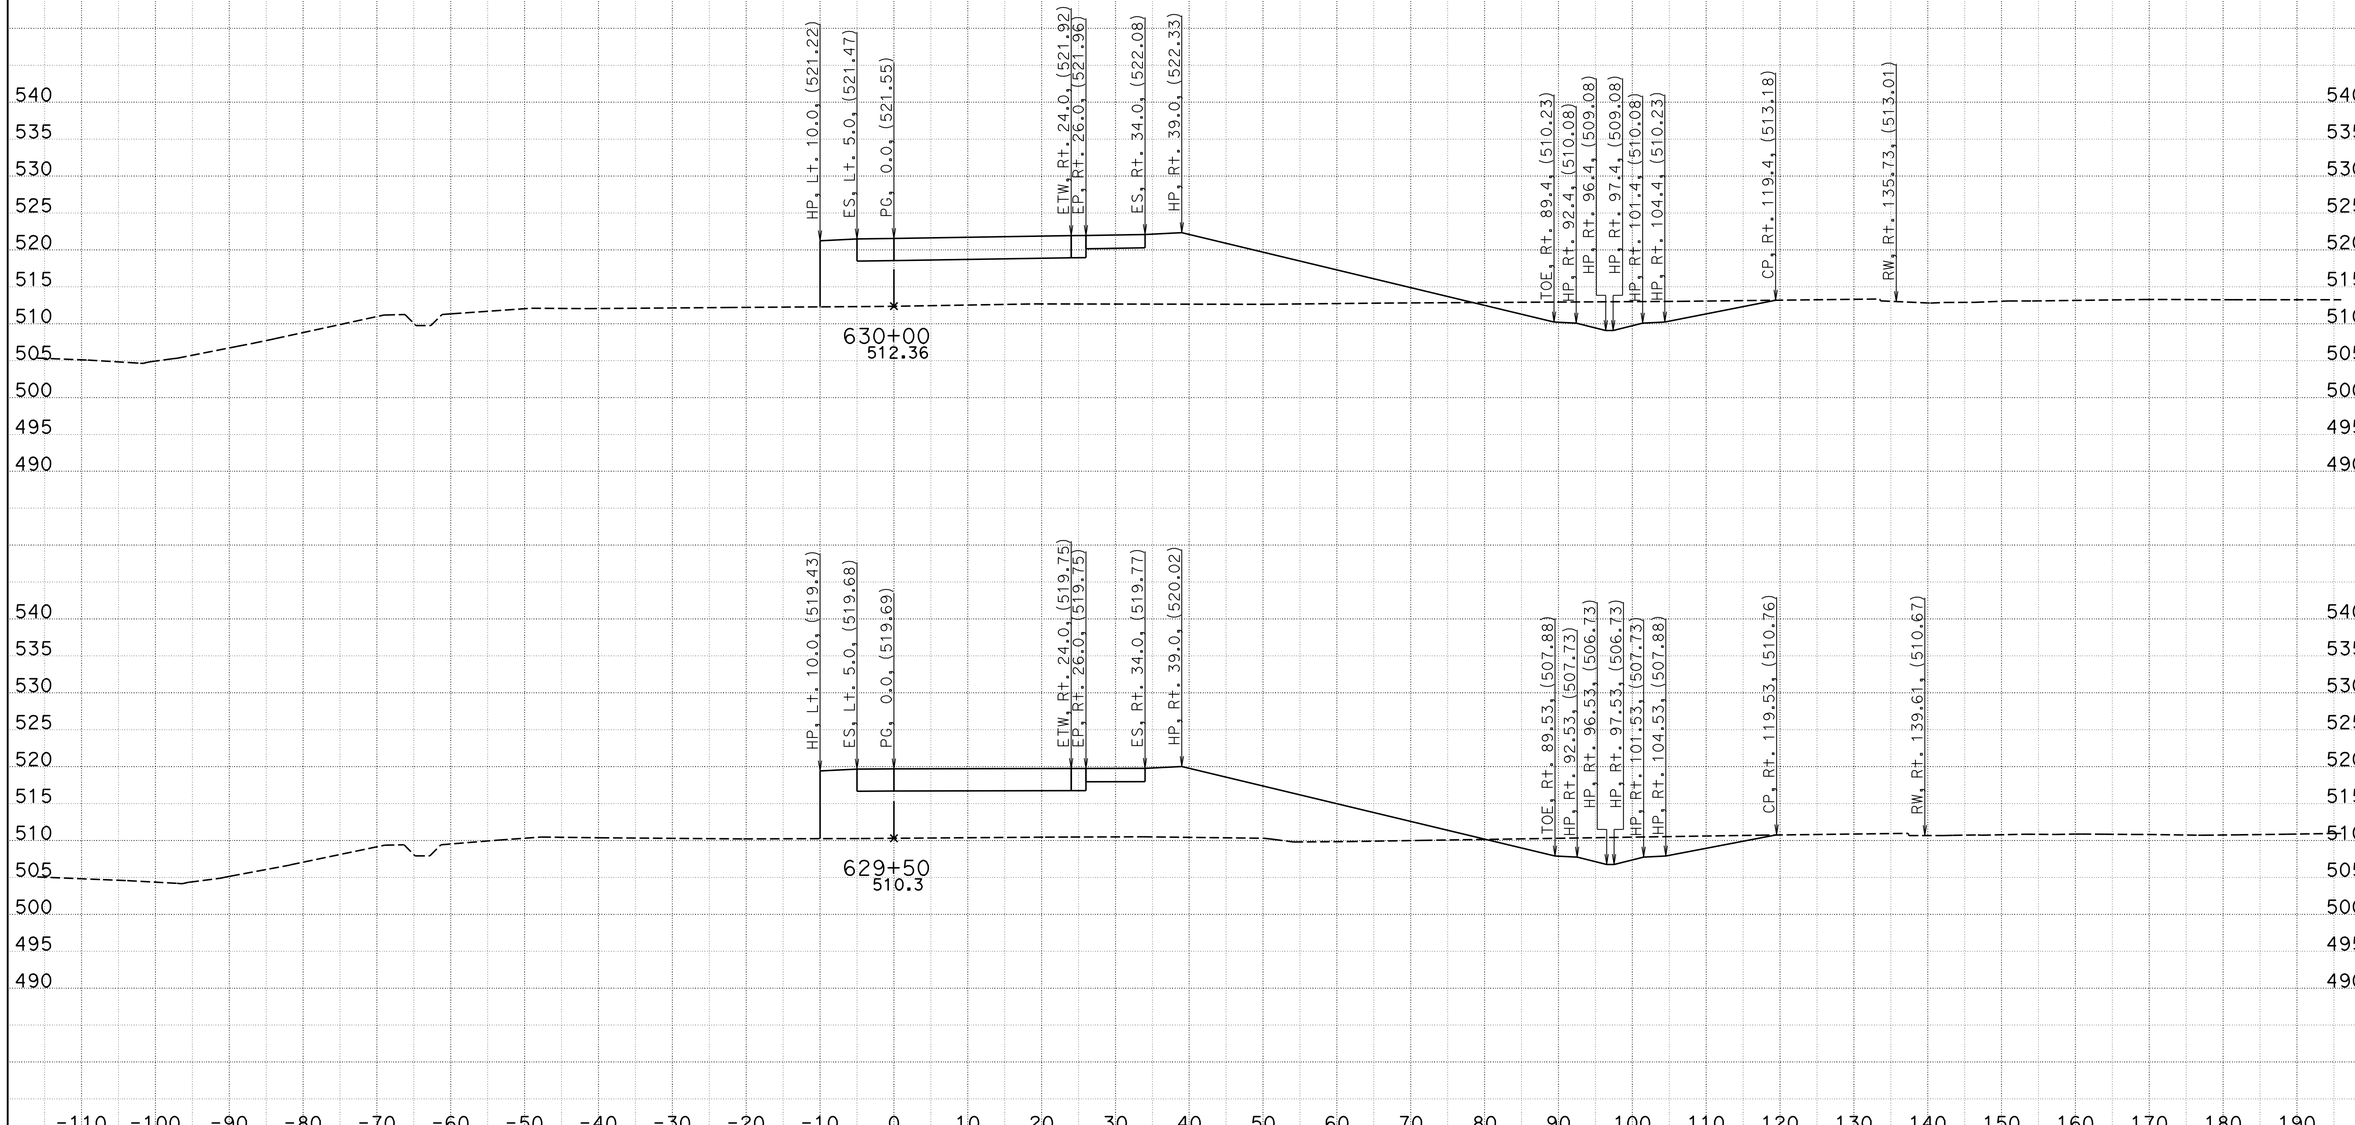

CREATED BY: BVE
DATE: 5/23/2013
KC Project: 05632 File: D:\Survey Deliverable\EB\eb1_d.ear

CONTRACT: 05632
DIST/CO/RTE/PM: 11-SD-11/905 0.0/1.6,R9.9/R10.7
PROJECT ID: 1100020530

SCALE: 1" = 10' Horiz.
1" = 10' Vert.

All Dimensions are US Survey Feet

EB
CROSS SECTIONS
SHEET 22 OF 86

FOR DESIGN STUDY ONLY

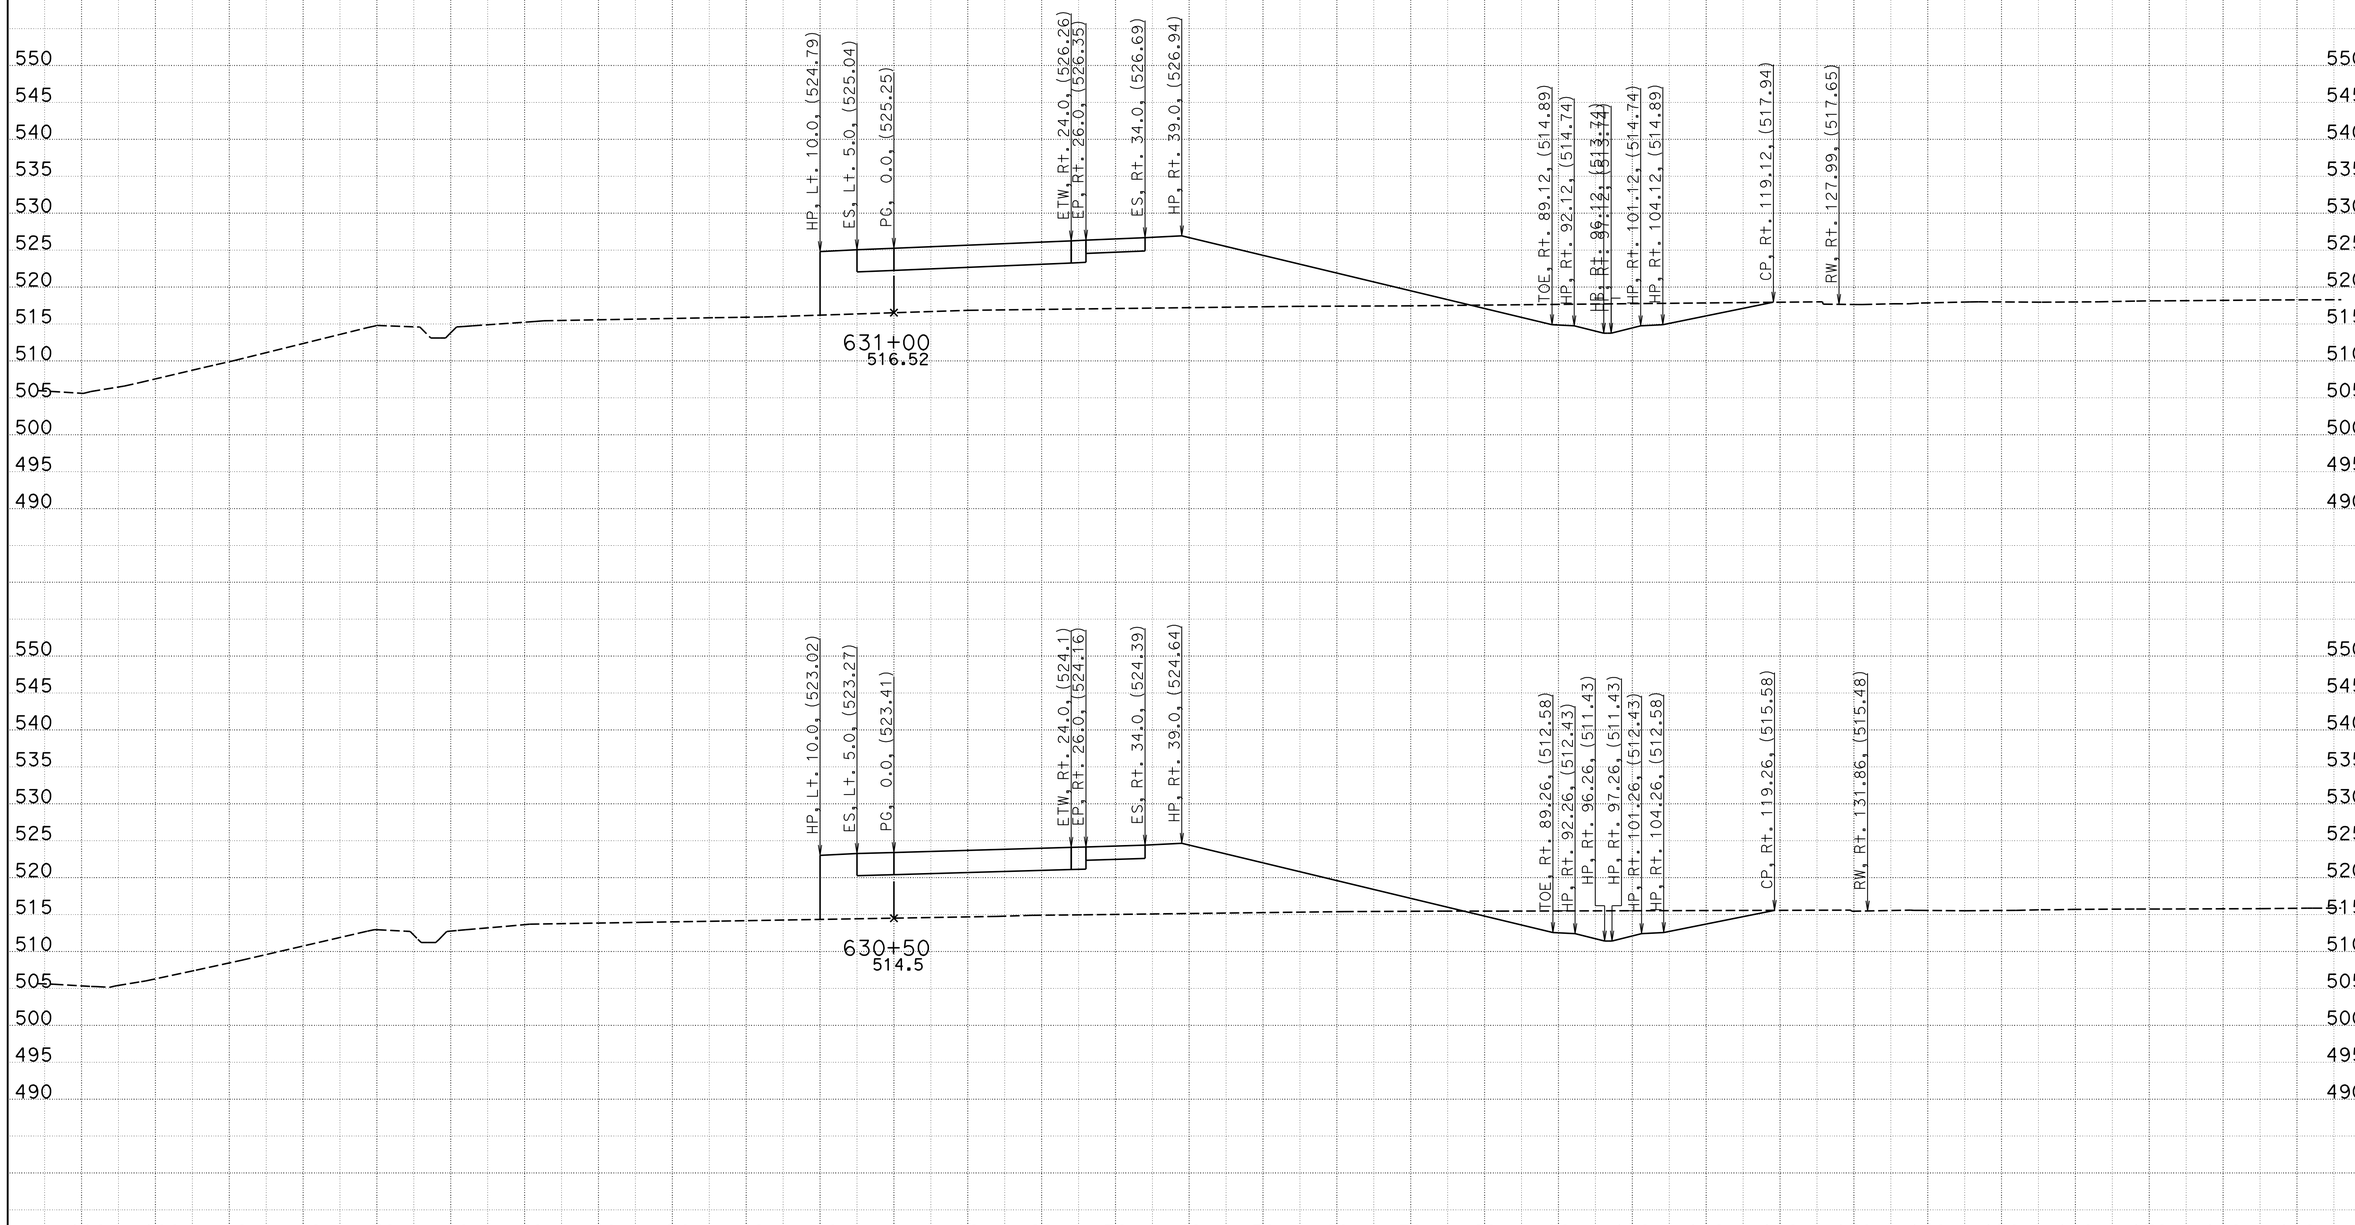

CREATED BY: BVE
DATE: 5/23/2013
KC Project: 05632 File: D:\Survey Deliverable\EB\eb1_d.ear

CONTRACT: 05632
DIST/CO/RTE/PM: 11-SD-11/905 0.0/1.6,R9.9/R10.7
PROJECT ID: 1100020530

SCALE: 1" = 10' Horiz.
1" = 10' Vert.
All Dimensions are US Survey Feet

EB
CROSS SECTIONS
SHEET 23 OF 86

FOR DESIGN STUDY ONLY

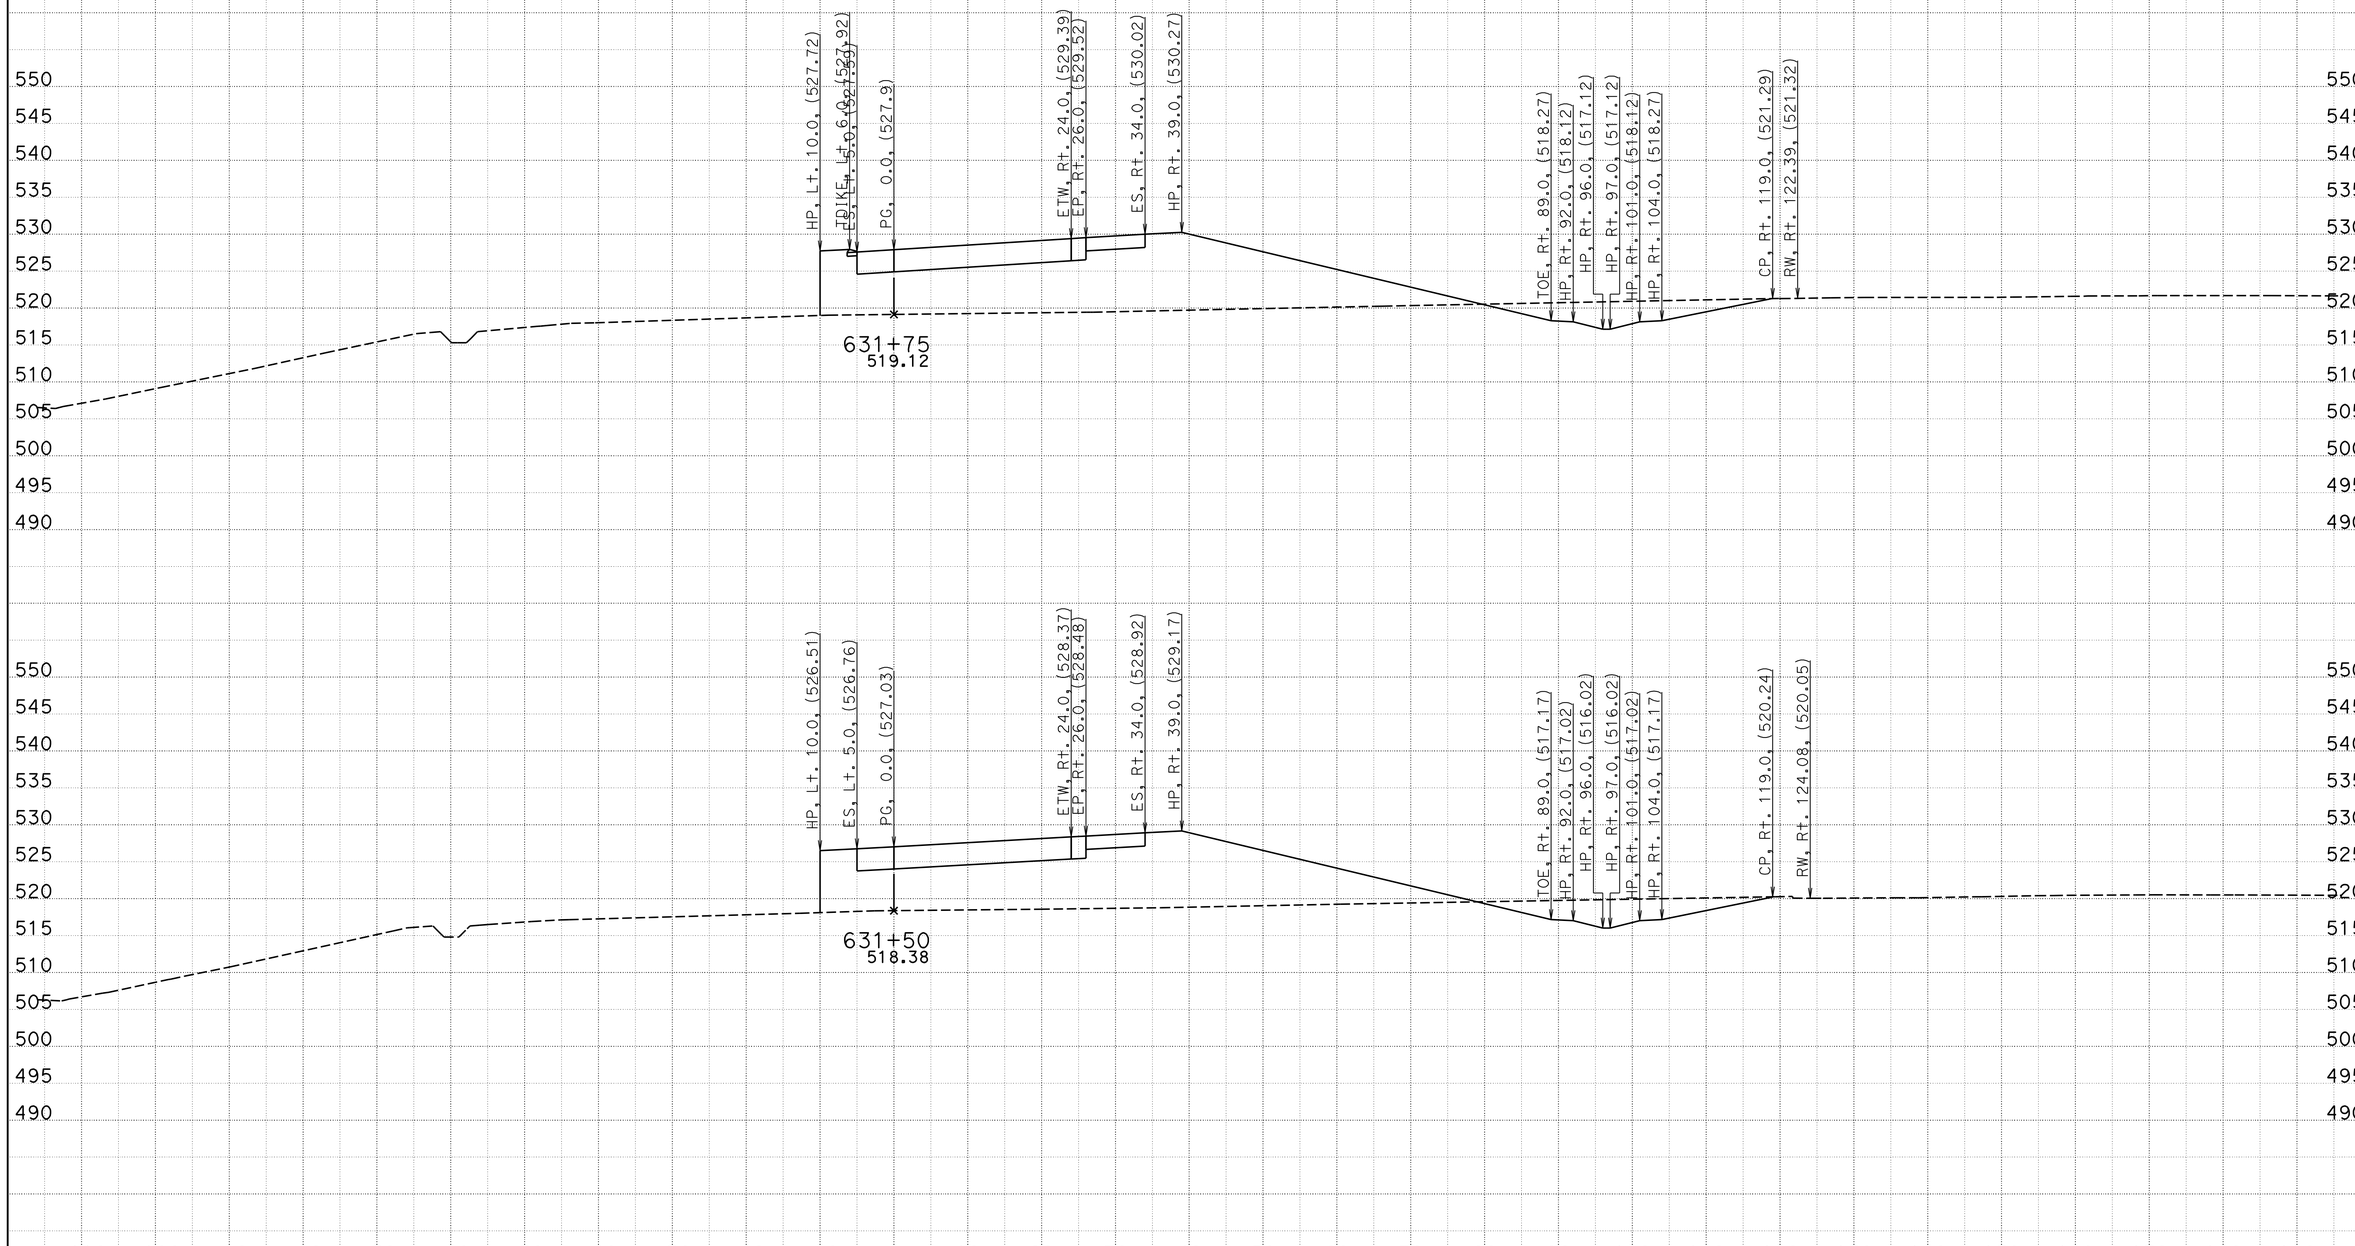

CREATED BY: BVE
DATE: 5/23/2013
KC Project: 05632 File: D:\Survey Deliverable\EB\eb1_d.ear

CONTRACT: 05632
DIST/CO/RTE/PM: 11-SD-11/905 0.0/1.6,R9.9/R10.7
PROJECT ID: 1100020530

SCALE: 1" = 10' Horiz.
1" = 10' Vert.

All Dimensions are US Survey Feet

EB
CROSS SECTIONS

FOR DESIGN STUDY ONLY

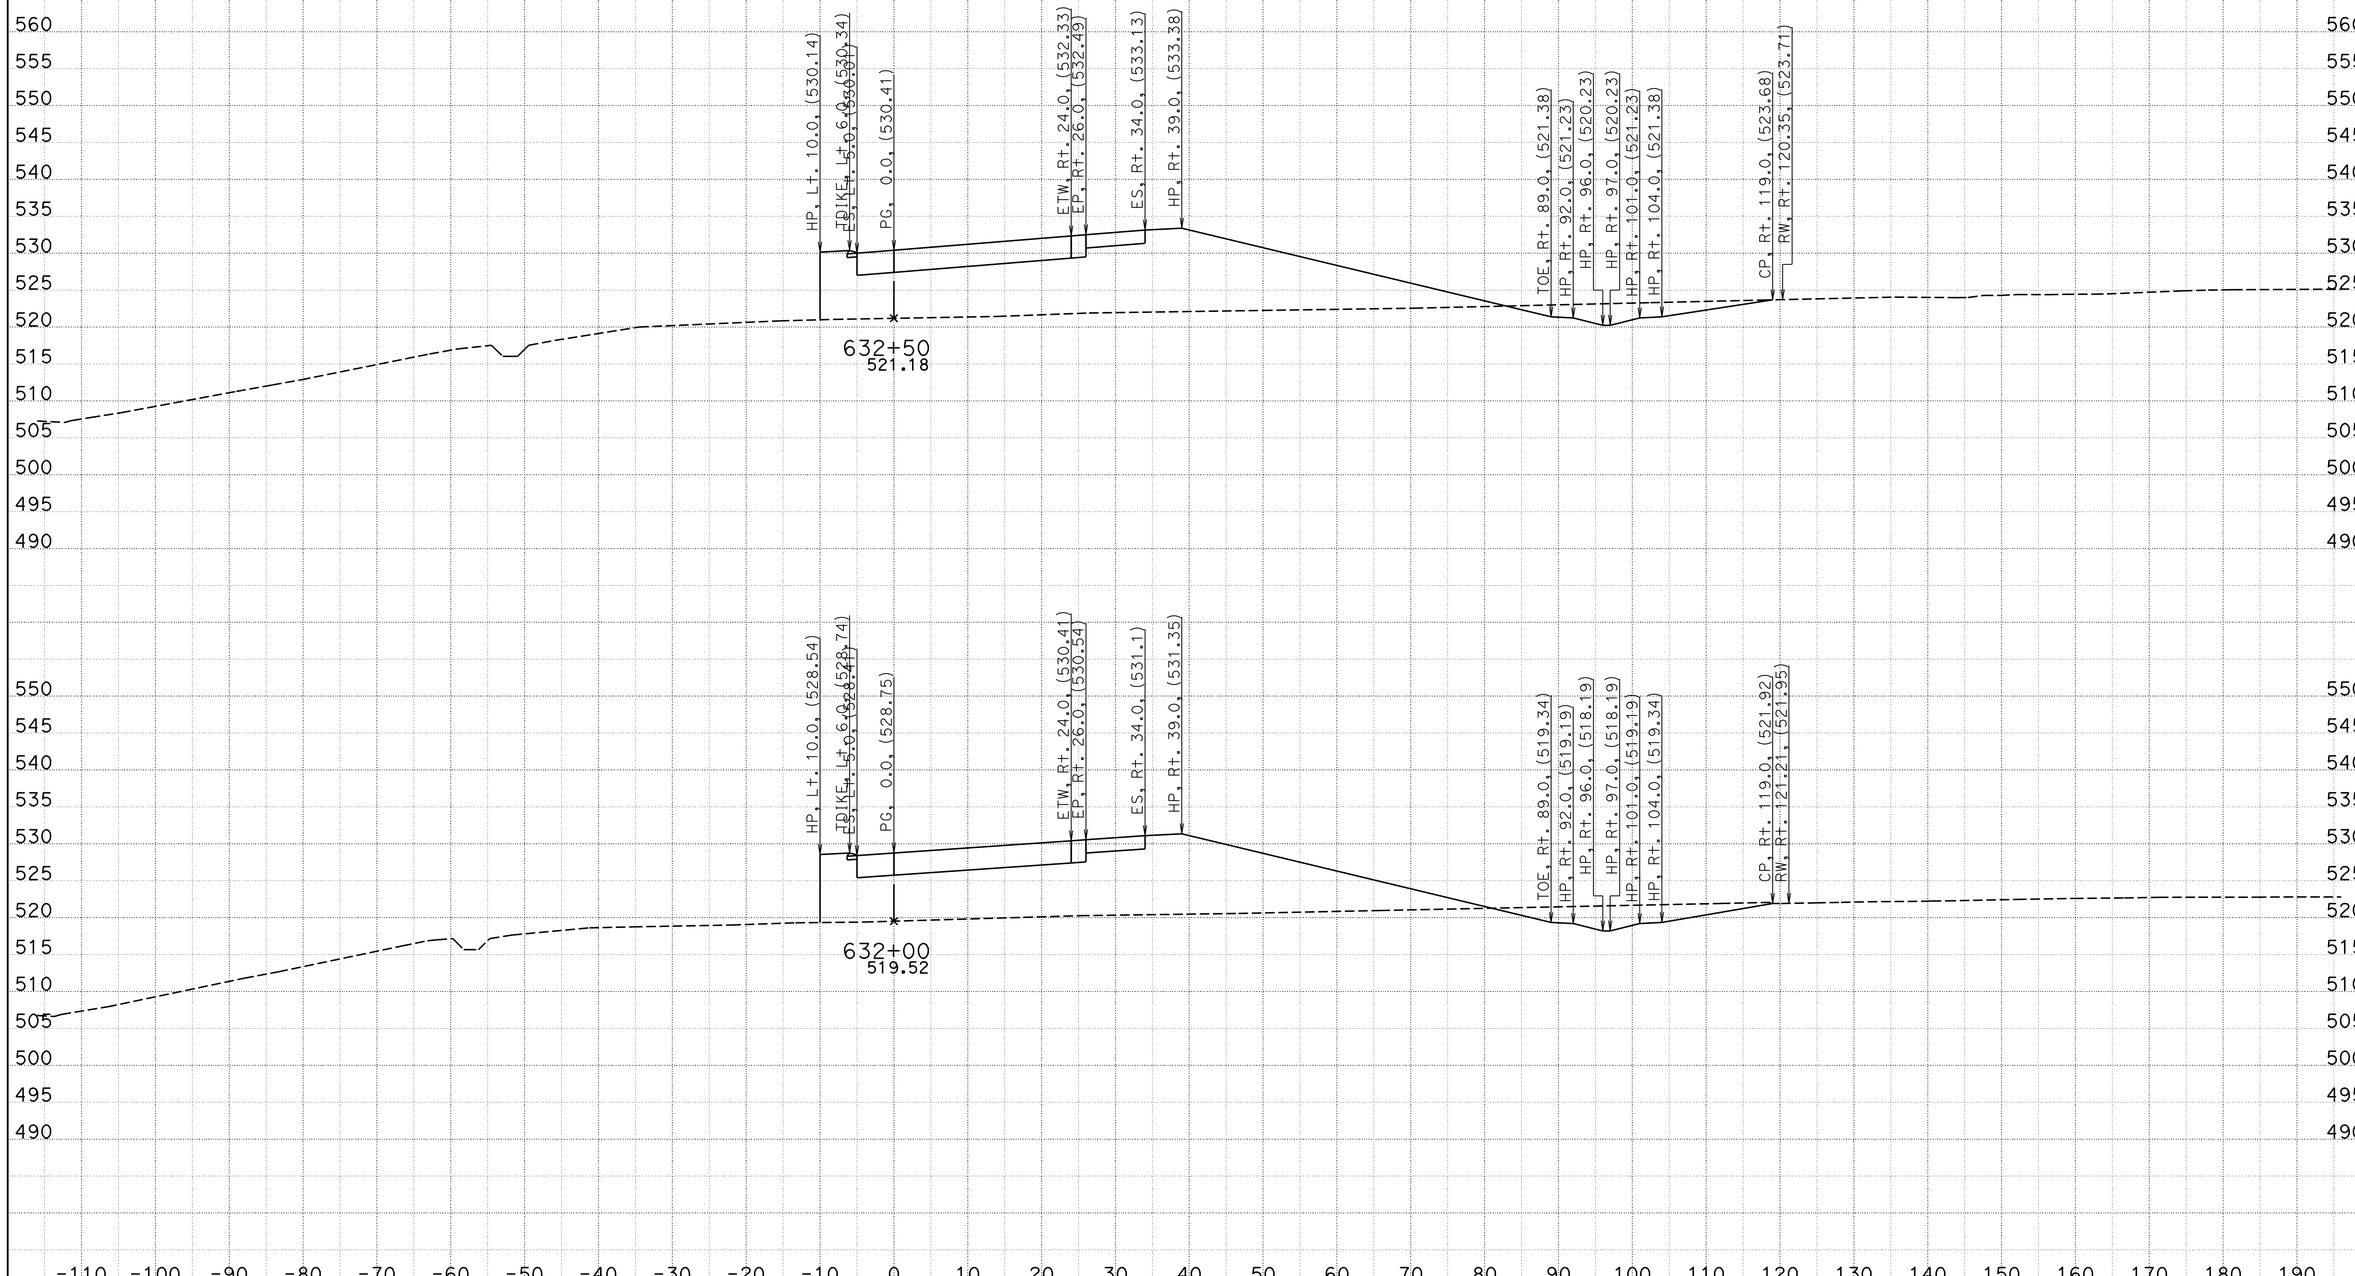

CREATED BY: BVE
DATE: 5/23/2013
KC Project: 05632 File: D:\Survey Deliverable\EB\eb1_d.ear

CONTRACT: 05632
DIST/CO/RTE/PM: 11-SD-11/905 0.0/1.6,R9.9/R10.7
PROJECT ID: 1100020530

SCALE: 1" = 10' Horiz.
1" = 10' Vert.
All Dimensions are US Survey Feet

EB
CROSS SECTIONS
SHEET 25 OF 86

FOR DESIGN STUDY ONLY

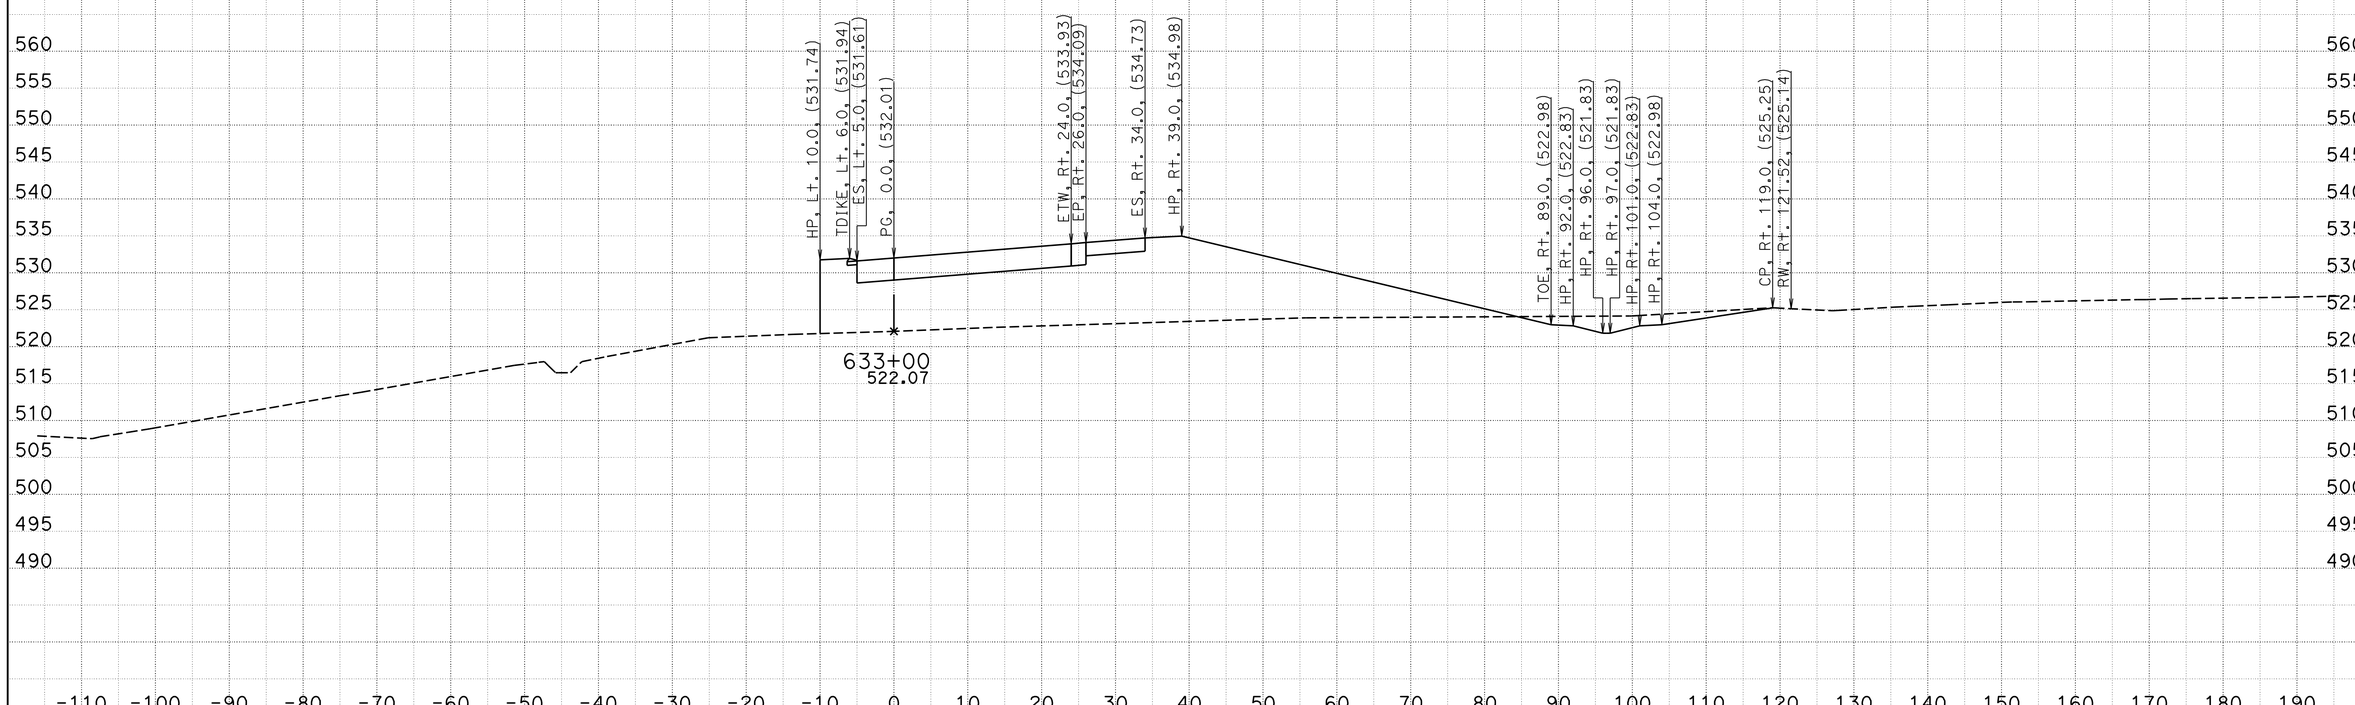

CREATED BY: BVE
DATE: 5/23/2013
KC Project: 05632 File: D:\Survey Deliverable\EB\eb1_d.ear

CONTRACT: 05632
DIST/CO/RTE/PM: 11-SD-11/905 0.0/1.6,R9.9/R10.7
PROJECT ID: 1100020530

SCALE: 1" = 10' Horiz.
1" = 10' Vert.

All Dimensions are US Survey Feet

EB
CROSS SECTIONS
SHEET 26 OF 86

FOR DESIGN STUDY ONLY

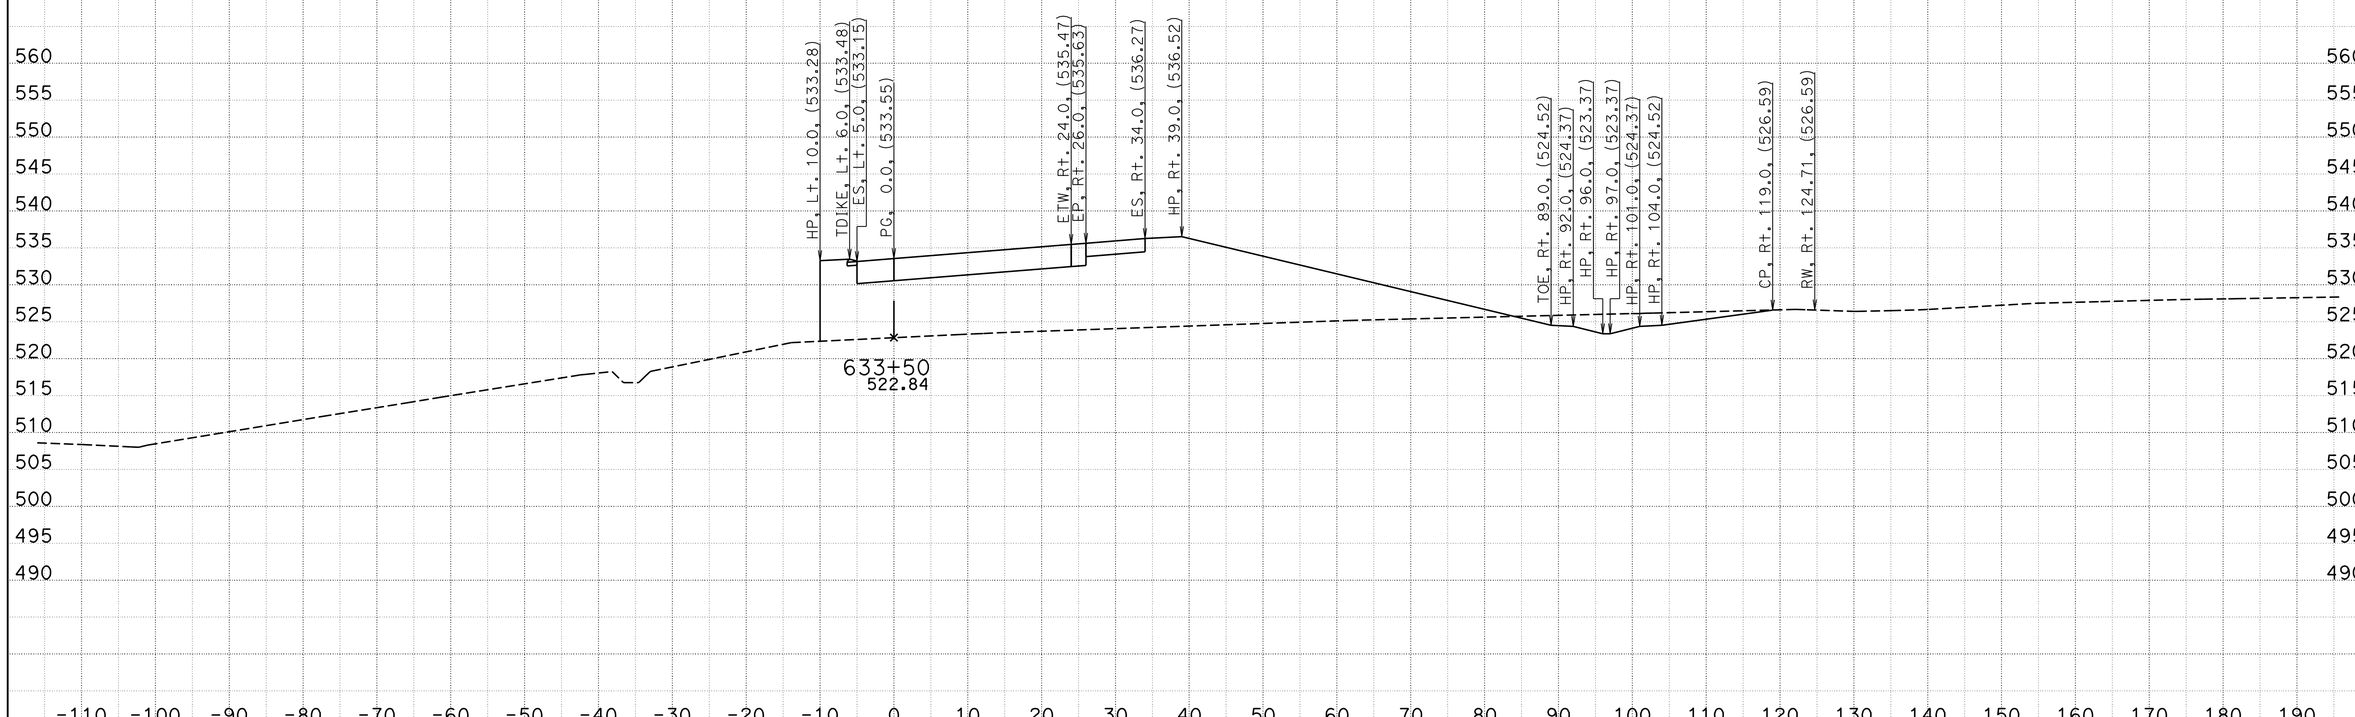

CREATED BY: BVE
DATE: 5/23/2013
KC Project: 05632 File: D:\Survey Deliverable\EB\eb1_d.ear

CONTRACT: 05632
DIST/CO/RTE/PM: 11-SD-11/905 0.0/1.6,R9.9/R10.7
PROJECT ID: 1100020530

SCALE: 1" = 10' Horiz.
1" = 10' Vert.
All Dimensions are US Survey Feet

EB
CROSS SECTIONS
SHEET 27 OF 86

FOR DESIGN STUDY ONLY

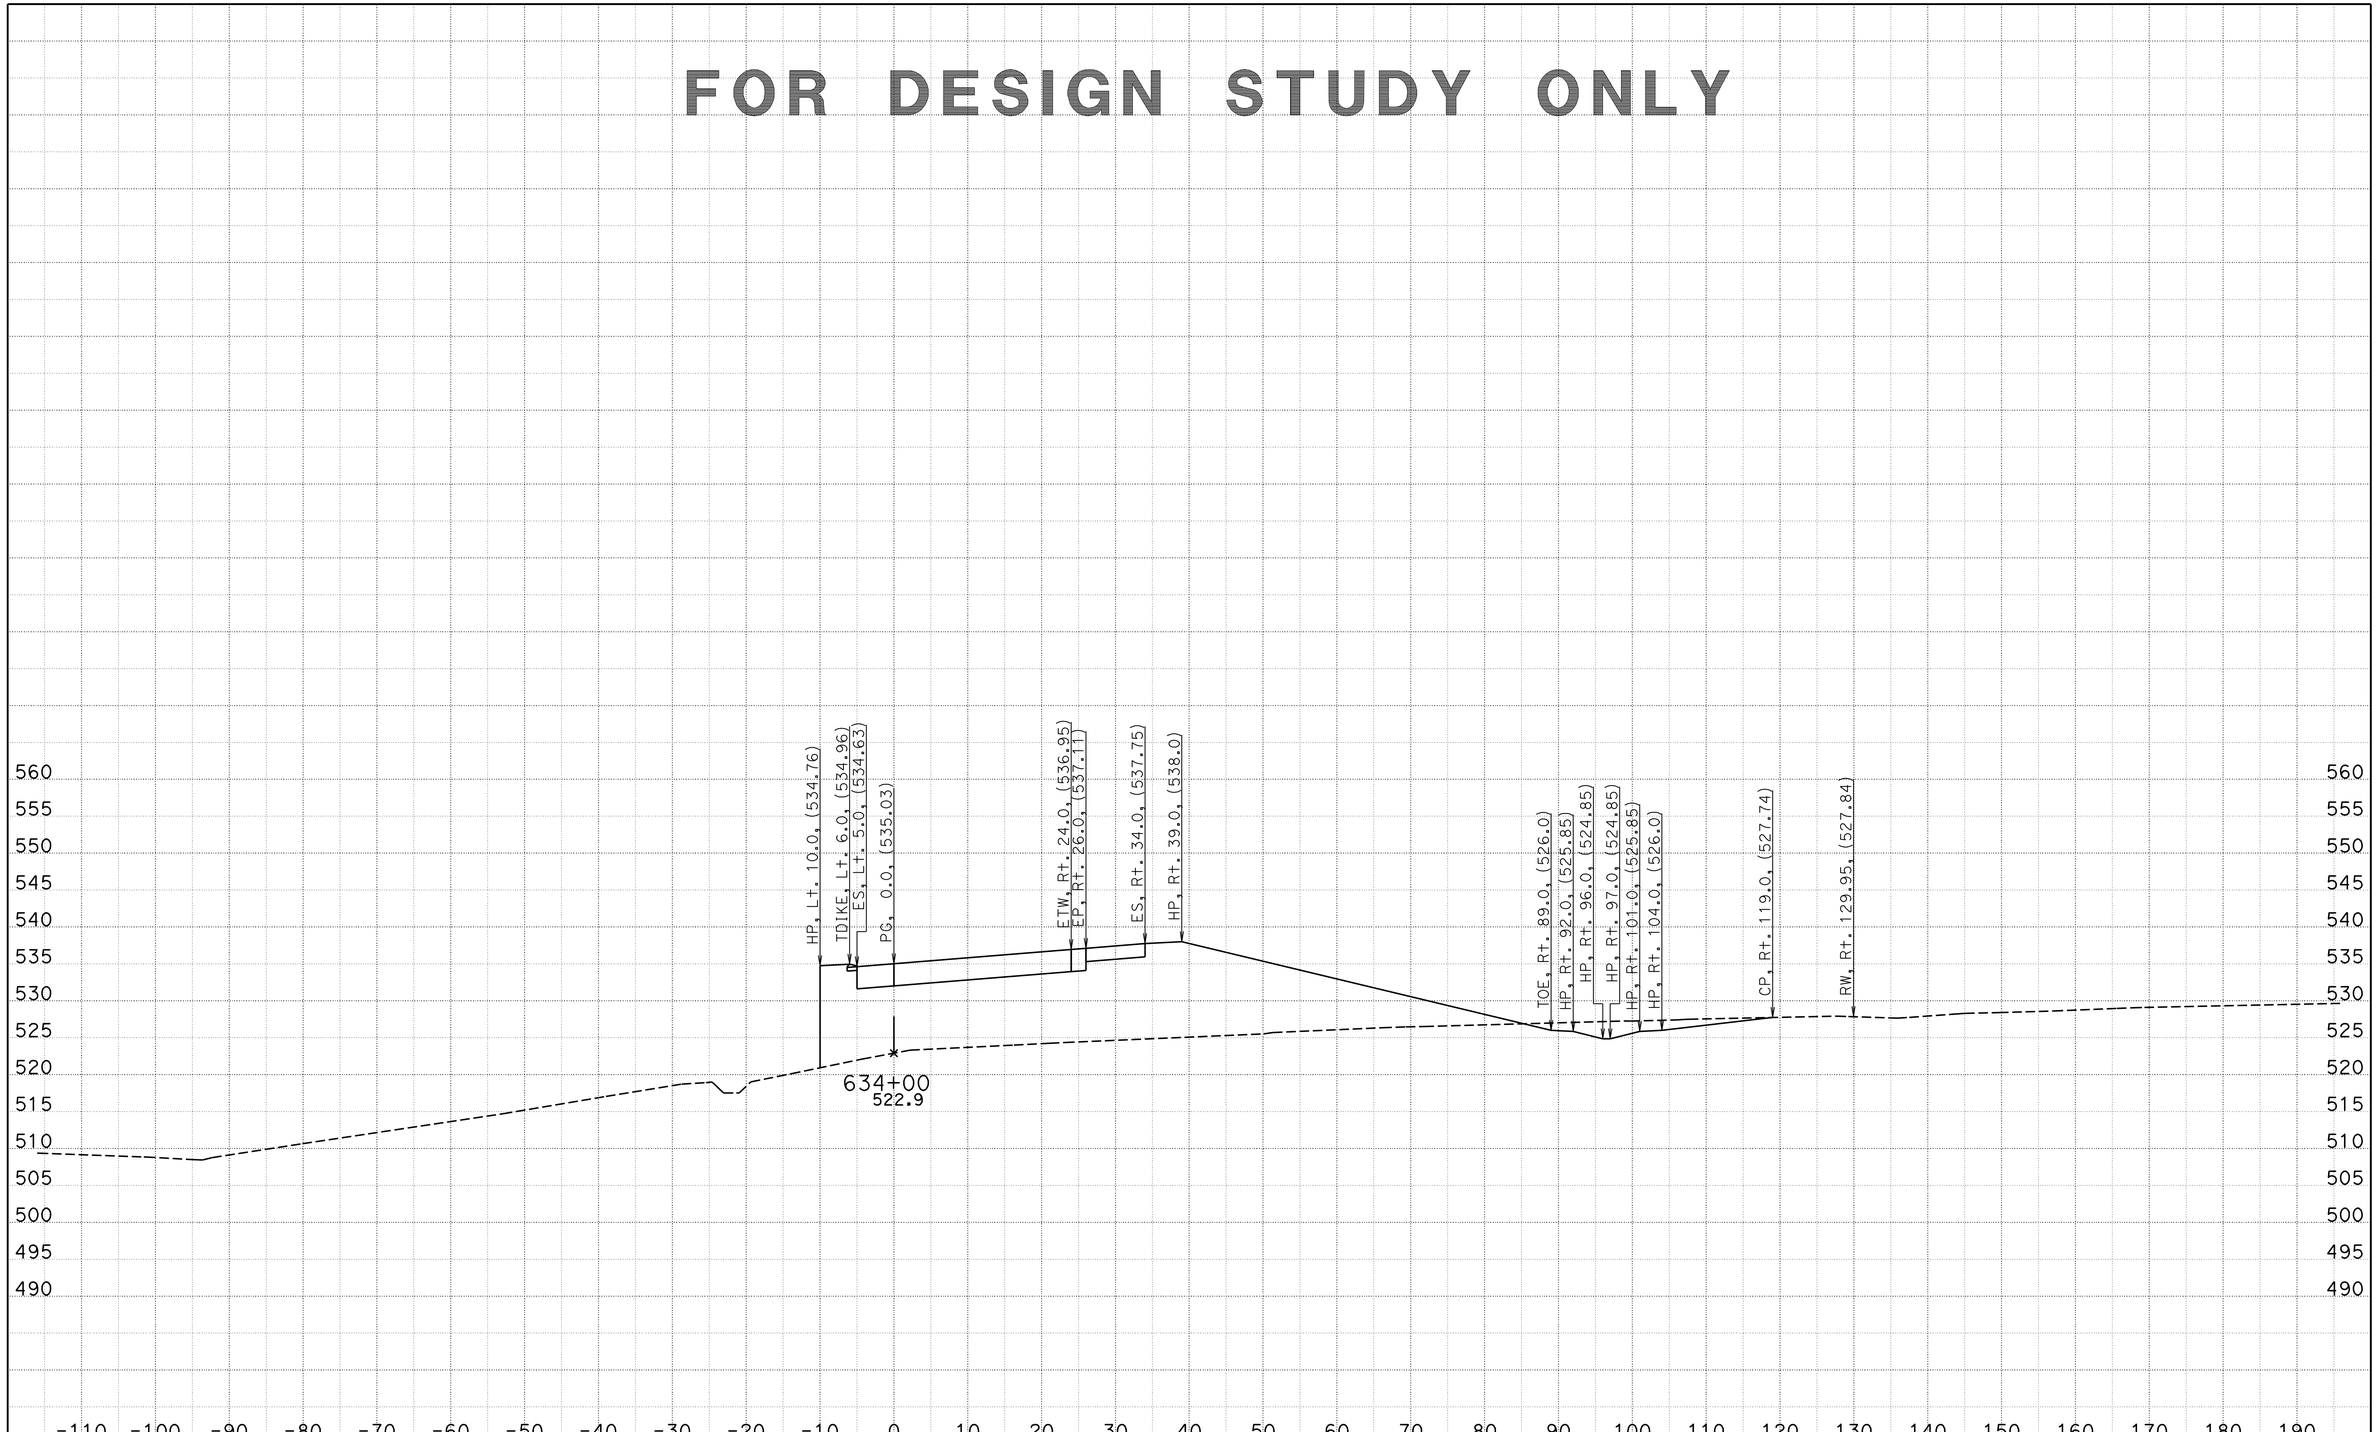

CREATED BY: BVE
DATE: 5/23/2013
KC Project: 05632 File: D:\Survey Deliverable\EB\eb1_d.ear

CONTRACT: 05632
DIST/CO/RTE/PM: 11-SD-11/905 0.0/1.6,R9.9/R10.7
PROJECT ID: 1100020530

SCALE: 1" = 10' Horiz.
1" = 10' Vert.

All Dimensions are US Survey Feet

EB
CROSS SECTIONS
SHEET 28 OF 86

FOR DESIGN STUDY ONLY

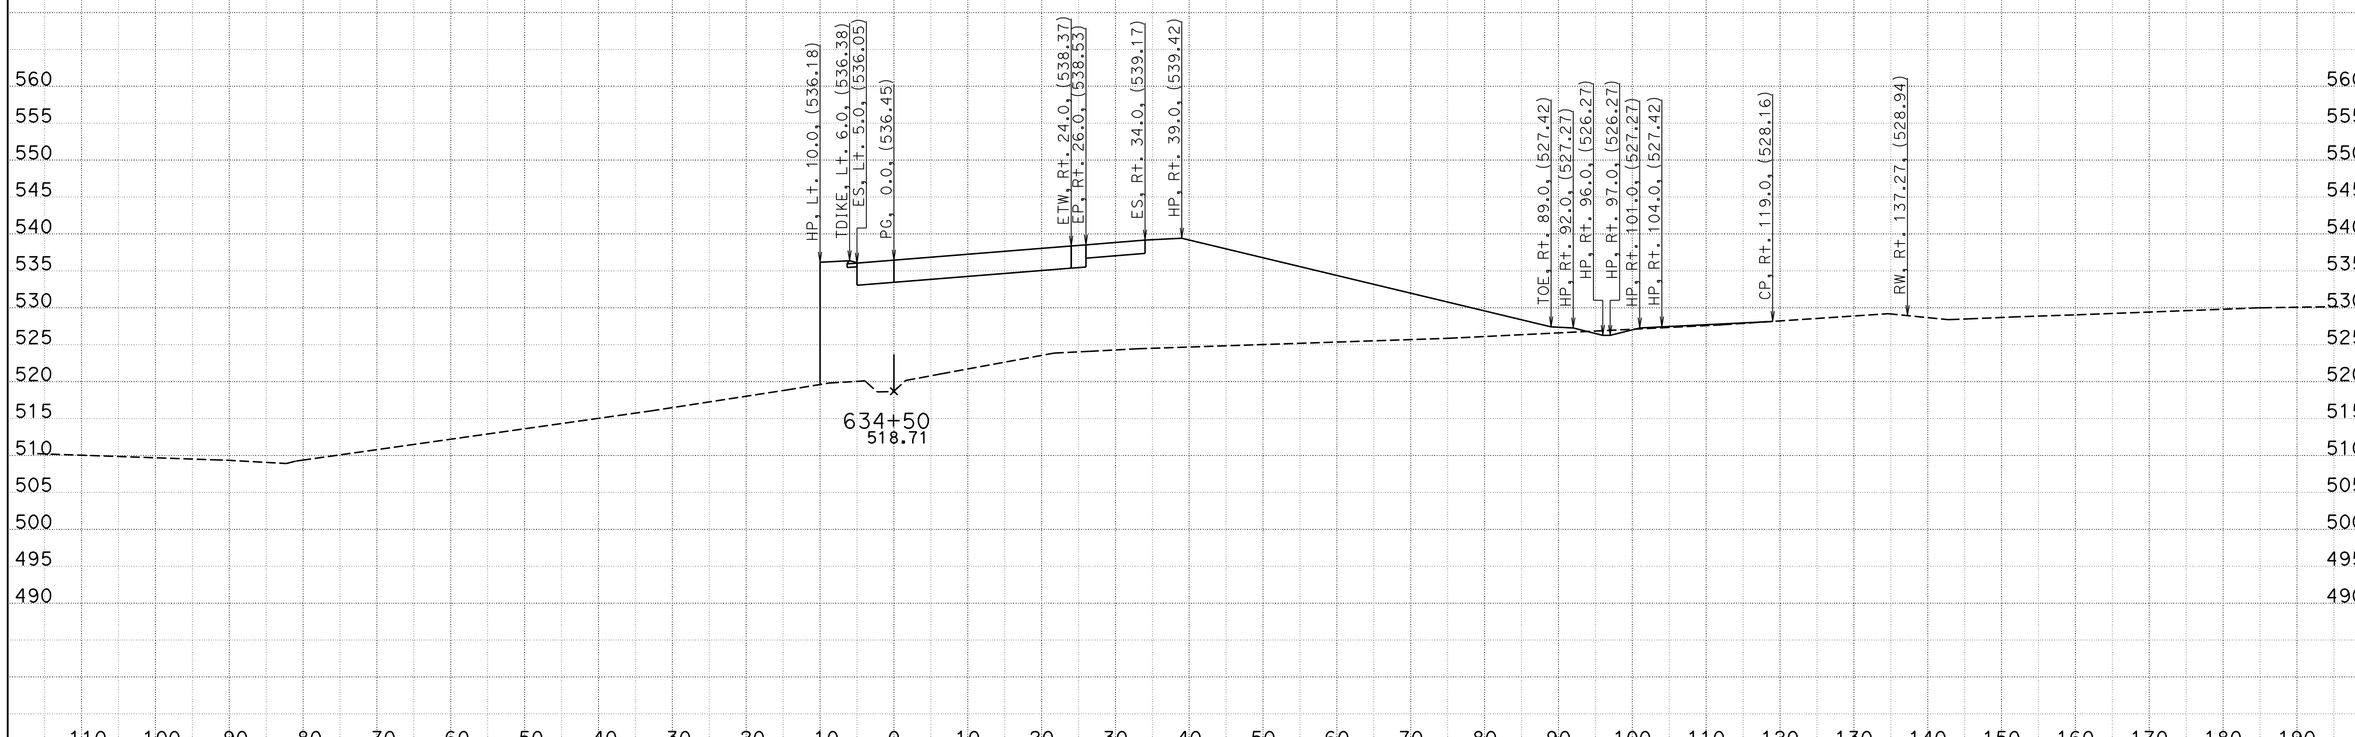

CREATED BY: BVE
DATE: 5/23/2013
KC Project: 05632 File: D:\Survey Deliverable\EB\eb1_d.ear

CONTRACT: 05632
DIST/CO/RTE/PM: 11-SD-11/905 0.0/1.6,R9.9/R10.7
PROJECT ID: 1100020530

SCALE: 1" = 10' Horiz.
1" = 10' Vert.

All Dimensions are US Survey Feet

EB
CROSS SECTIONS
SHEET 29 OF 86

FOR DESIGN STUDY ONLY

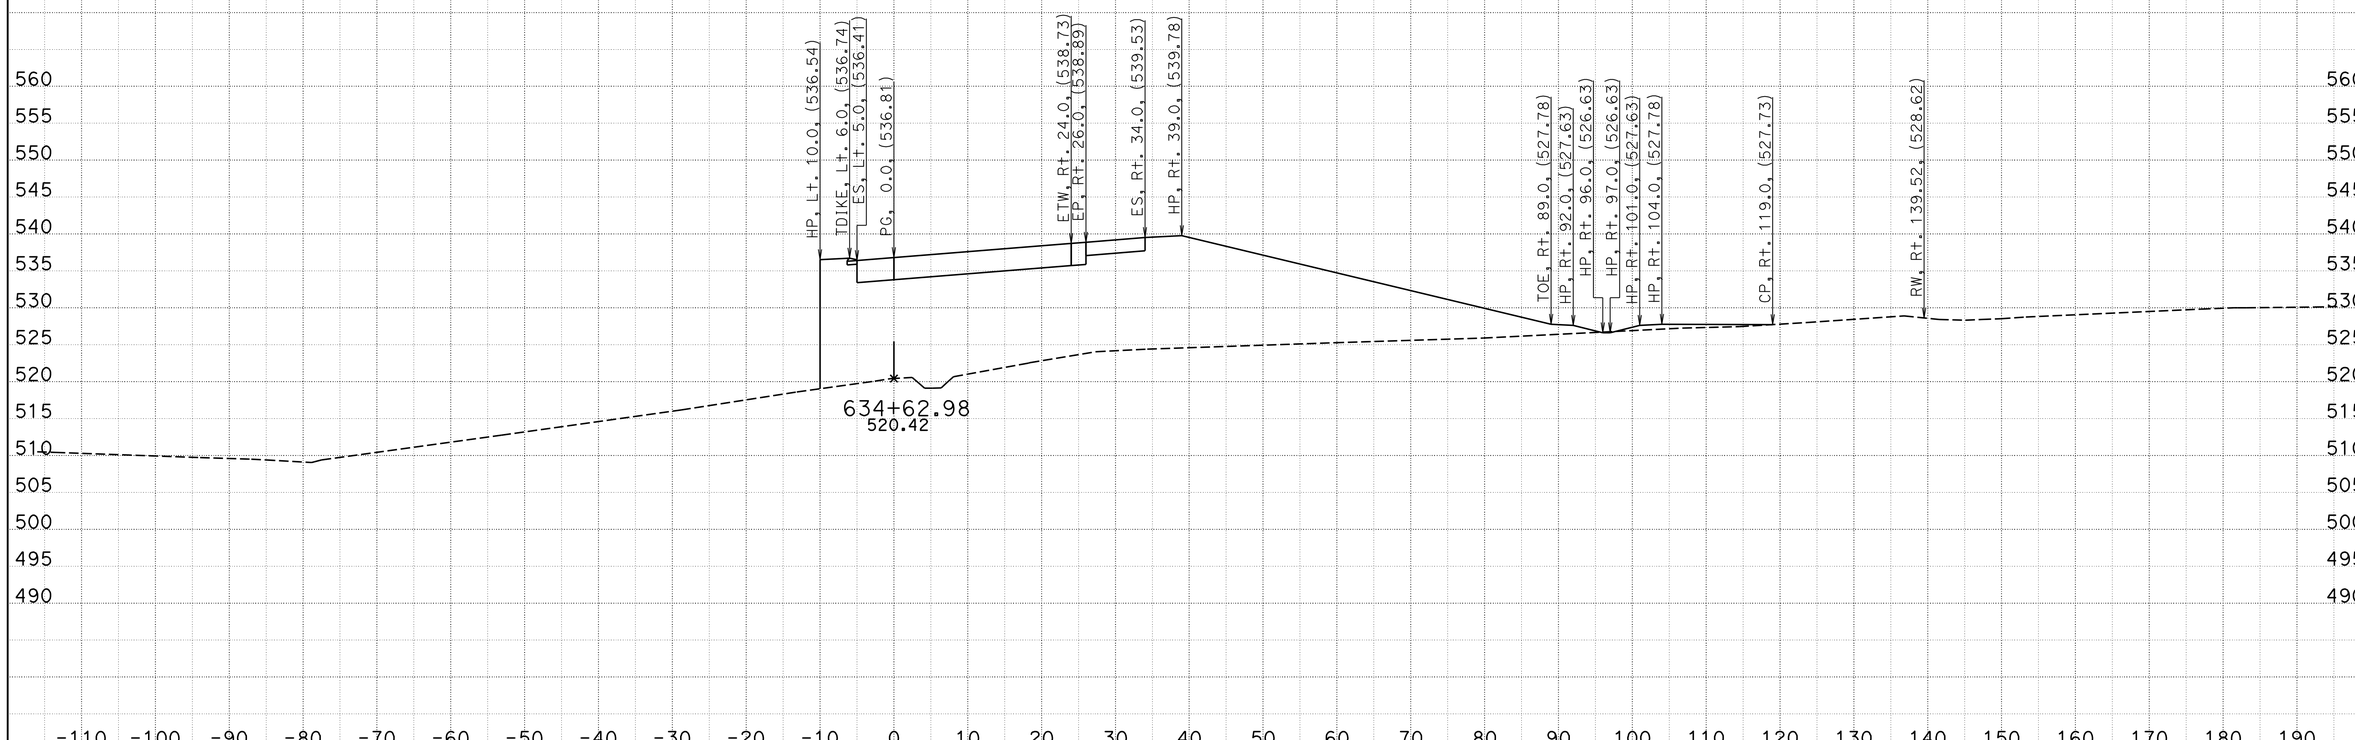

CREATED BY: BVE
DATE: 5/23/2013
KC Project: 05632 File: D:\Survey Deliverable\EB\eb1_d.ear

CONTRACT: 05632
DIST/CO/RTE/PM: 11-SD-11/905 0.0/1.6,R9.9/R10.7
PROJECT ID: 1100020530

SCALE: 1" = 10' Horiz.
1" = 10' Vert.
All Dimensions are US Survey Feet

EB
CROSS SECTIONS
SHEET 30 OF 86

FOR DESIGN STUDY ONLY

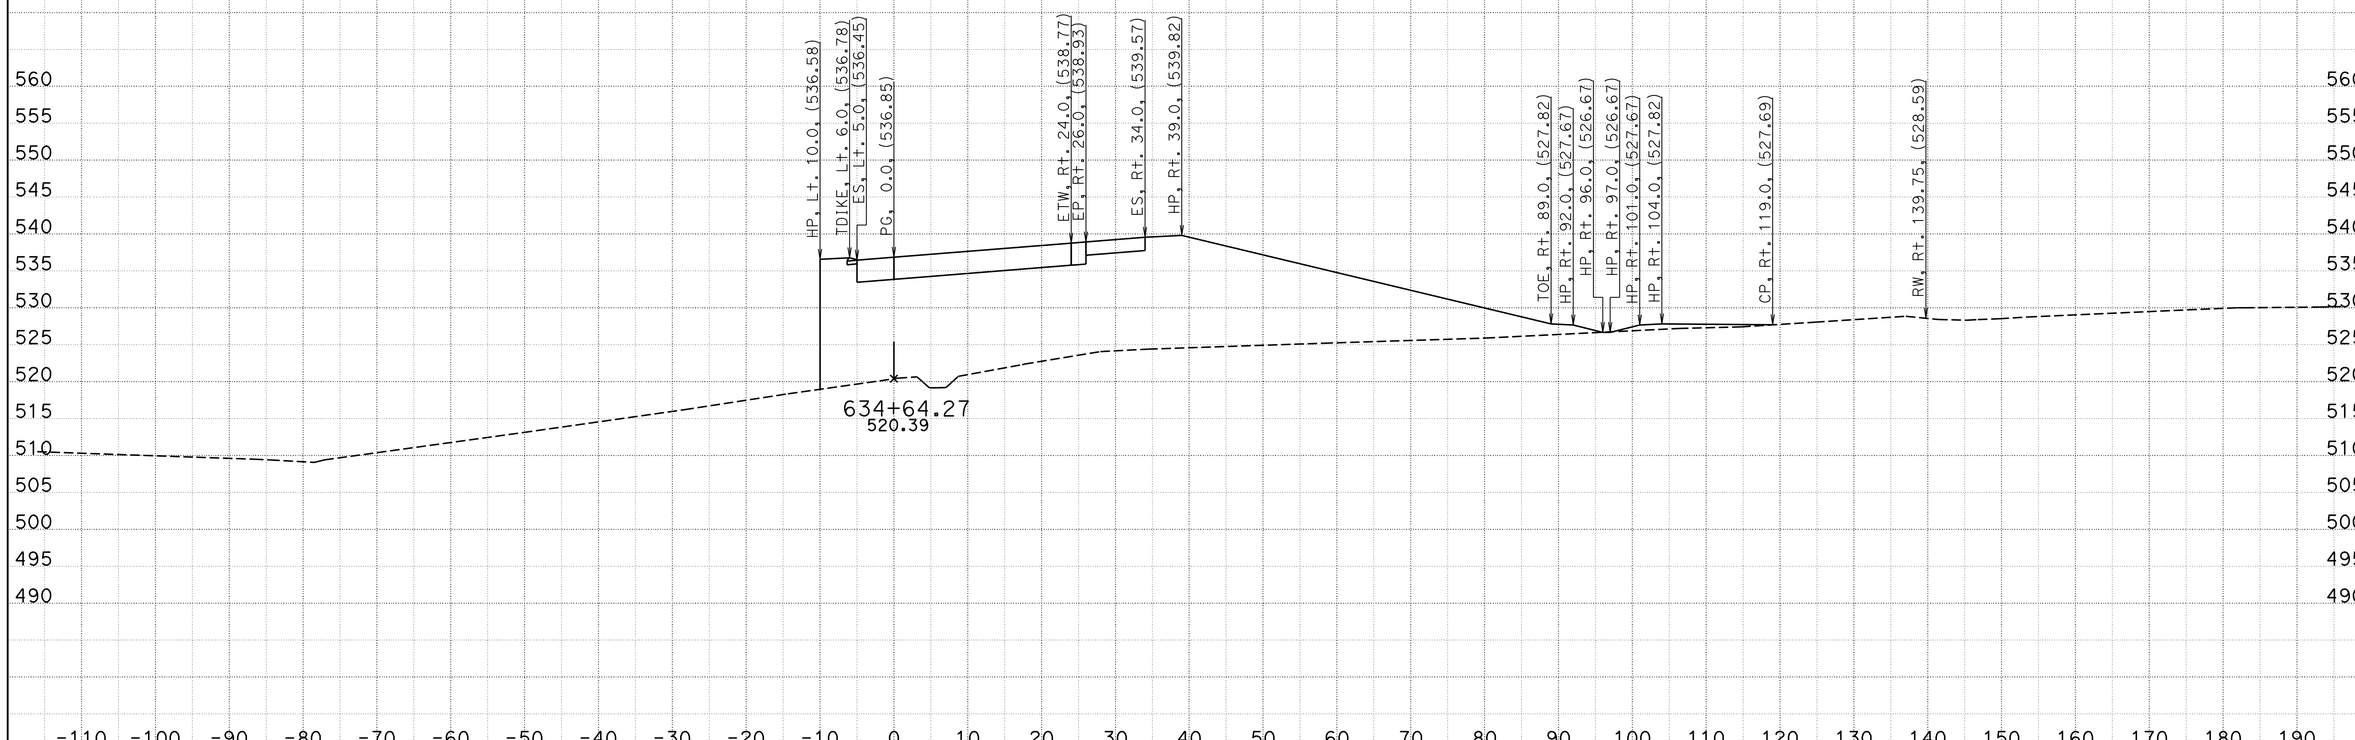

CREATED BY: BVE
DATE: 5/23/2013
KC Project: 05632 File: D:\Survey Deliverable\EB\eb1_d.ear

CONTRACT: 05632
DIST/CO/RTE/PM: 11-SD-11/905 0.0/1.6,R9.9/R10.7
PROJECT ID: 1100020530

SCALE: 1" = 10' Horiz.
1" = 10' Vert.

All Dimensions are US Survey Feet

EB
CROSS SECTIONS
SHEET 31 OF 86

FOR DESIGN STUDY ONLY

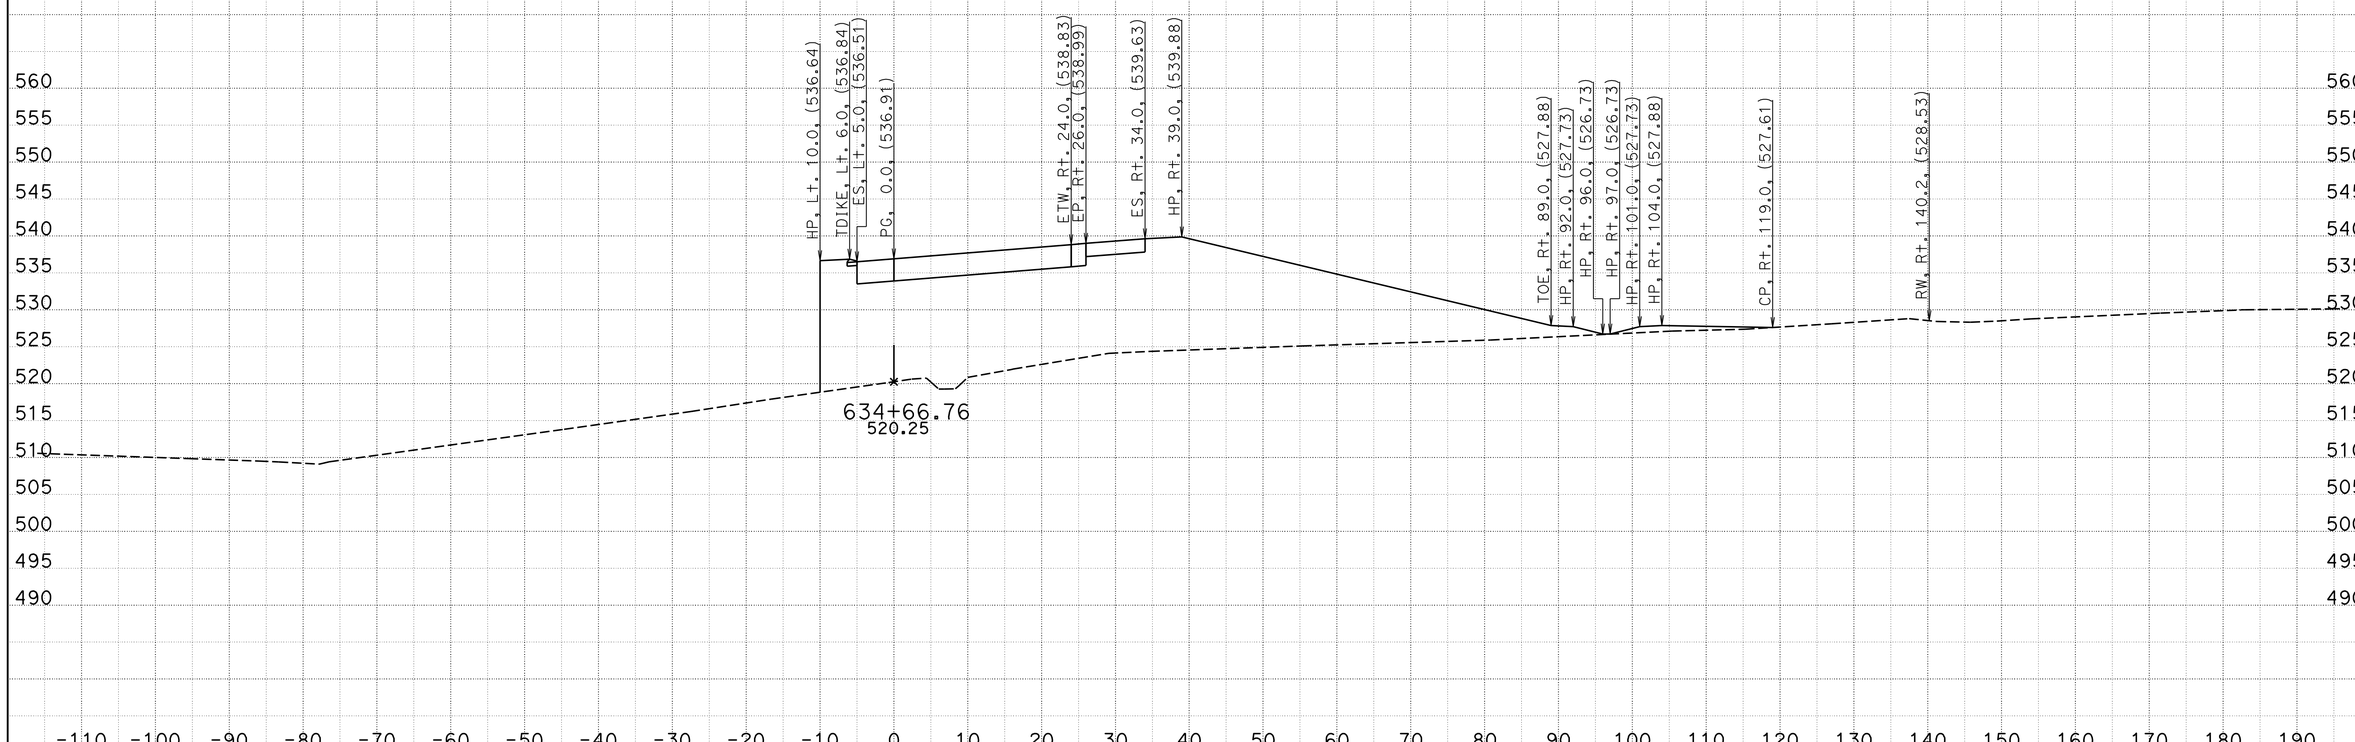

CREATED BY: BVE
DATE: 5/23/2013
KC Project: 05632 File: D:\Survey Deliverable\EB\eb1_d.ear

CONTRACT: 05632
DIST/CO/RTE/PM: 11-SD-11/905 0.0/1.6,R9.9/R10.7
PROJECT ID: 1100020530

SCALE: 1" = 10' Horiz.
1" = 10' Vert.
All Dimensions are US Survey Feet

EB
CROSS SECTIONS
SHEET 32 OF 86

FOR DESIGN STUDY ONLY

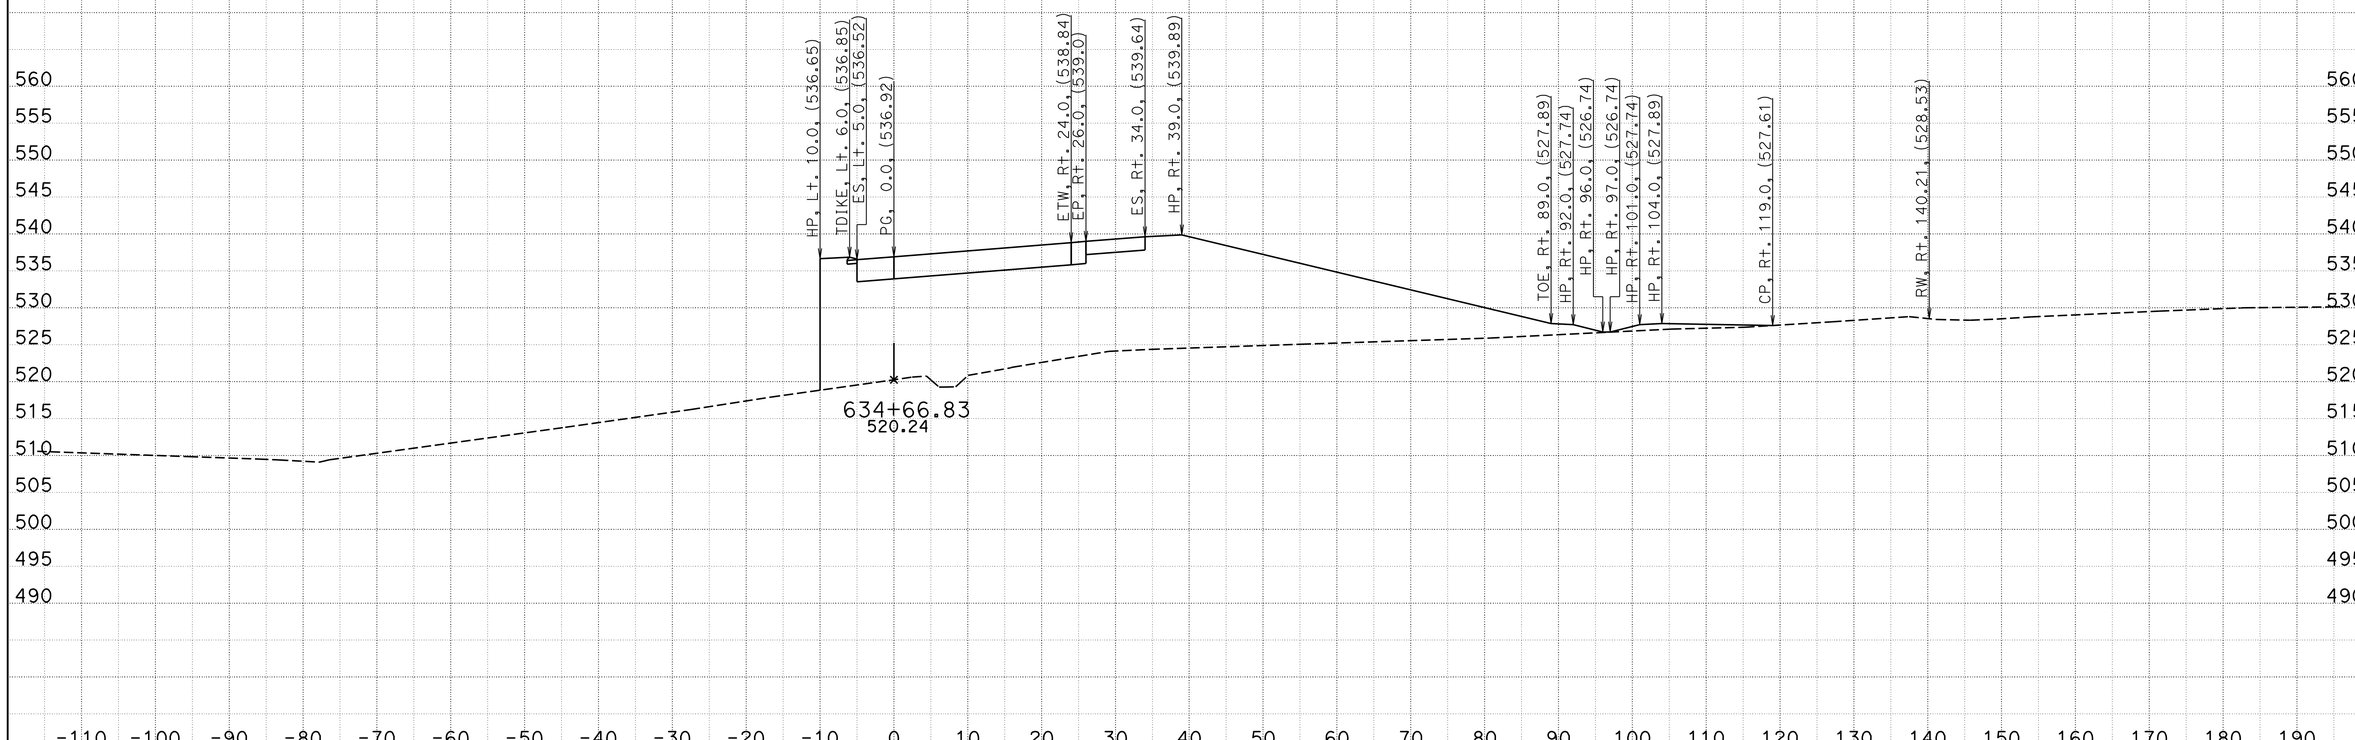

CREATED BY: BVE
DATE: 5/23/2013
KC Project: 05632 File: D:\Survey Deliverable\EB\eb1_d.ear

CONTRACT: 05632
DIST/CO/RTE/PM: 11-SD-11/905 0.0/1.6,R9.9/R10.7
PROJECT ID: 1100020530

SCALE: 1" = 10' Horiz.
1" = 10' Vert.
All Dimensions are US Survey Feet

EB
CROSS SECTIONS
SHEET 33 OF 86

FOR DESIGN STUDY ONLY

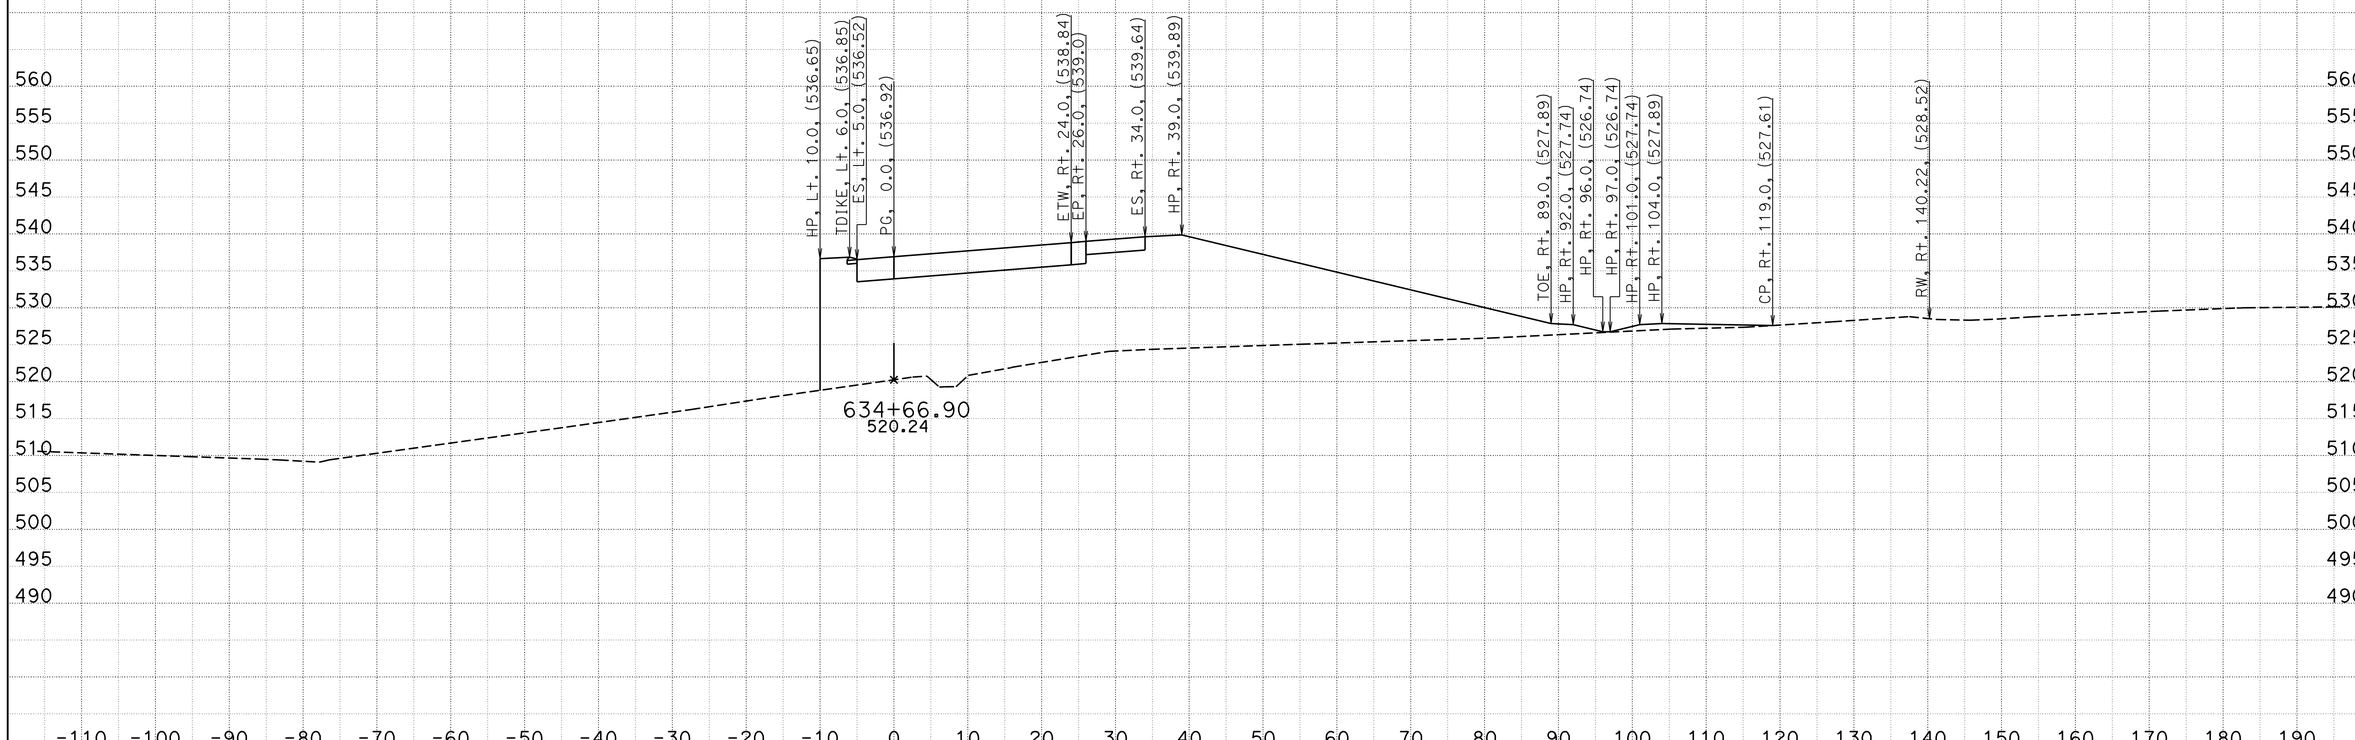

CREATED BY: BVE
DATE: 5/23/2013
KC Project: 05632 File: D:\Survey Deliverable\EB\eb1_d.ear

CONTRACT: 05632
DIST/CO/RTE/PM: 11-SD-11/905 0.0/1.6,R9.9/R10.7
PROJECT ID: 1100020530

SCALE: 1" = 10' Horiz.
1" = 10' Vert.
All Dimensions are US Survey Feet

EB
CROSS SECTIONS
SHEET 34 OF 86

FOR DESIGN STUDY ONLY

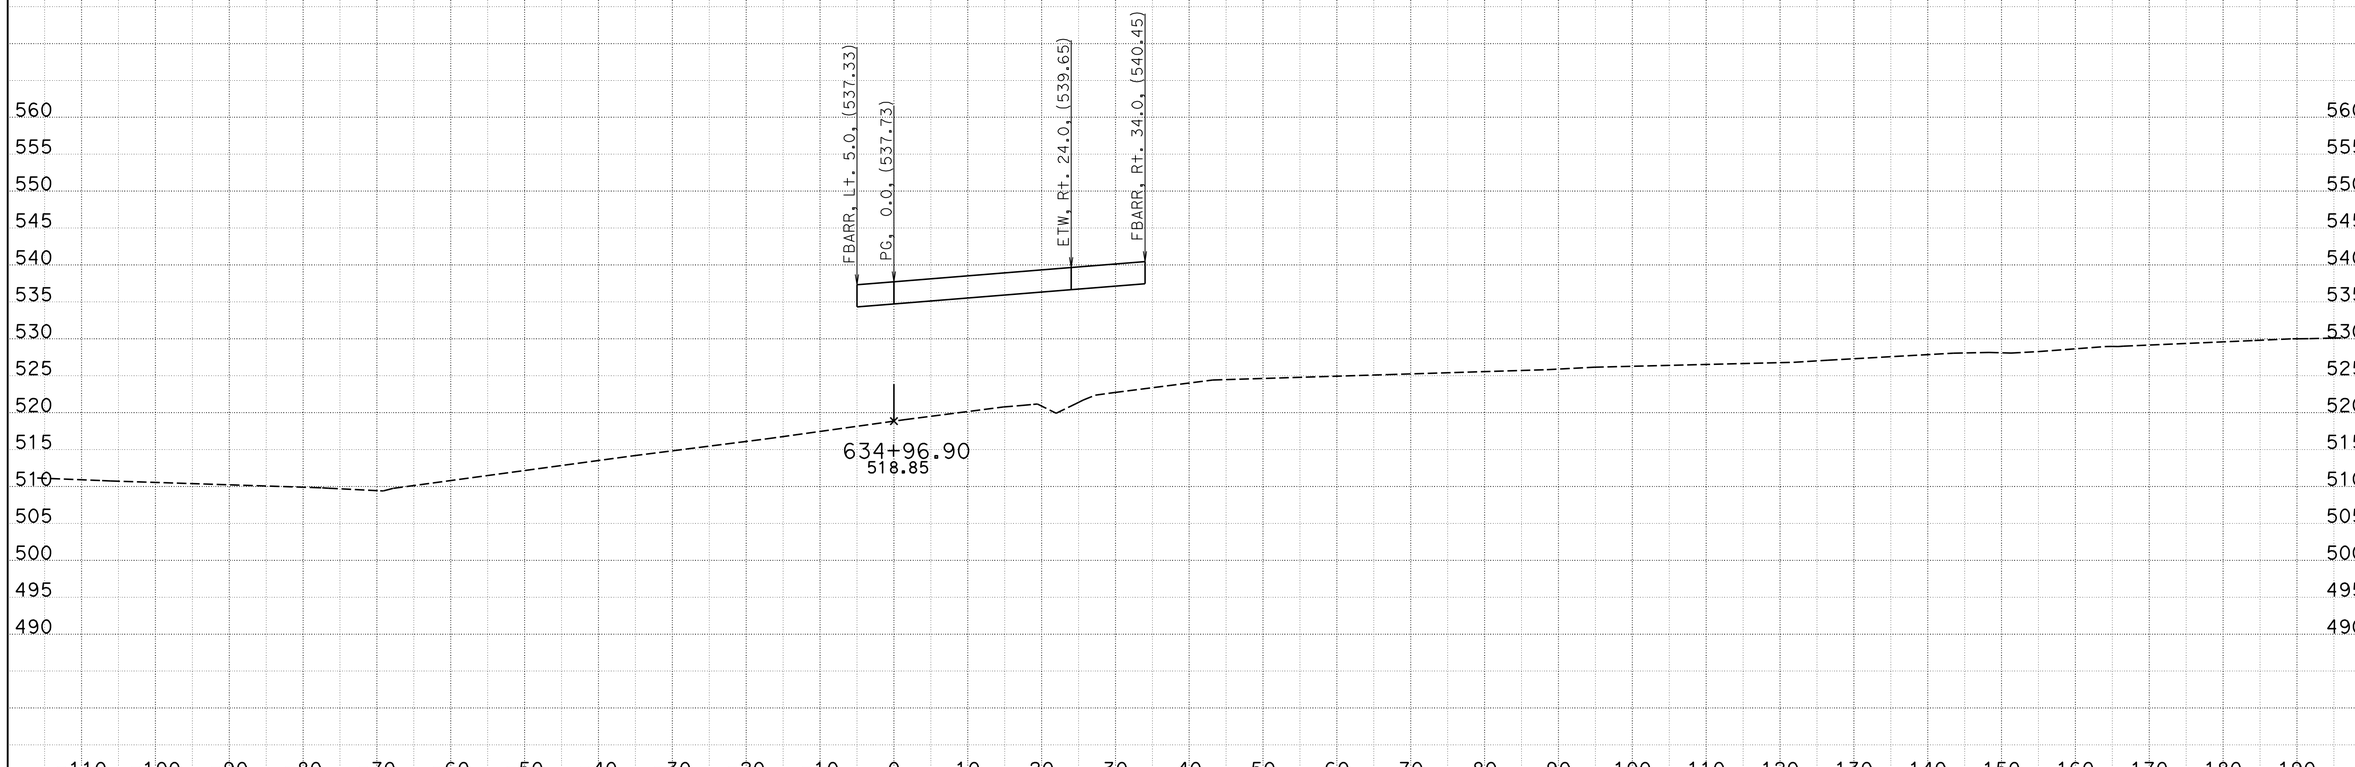

CREATED BY: BVE
DATE: 5/23/2013
KC Project: 05632 File: D:\Survey Deliverable\EB\eb1_d.ear

CONTRACT: 05632
DIST/CO/RTE/PM: 11-SD-11/905 0.0/1.6,R9.9/R10.7
PROJECT ID: 1100020530

SCALE: 1" = 10' Horiz.
1" = 10' Vert.
All Dimensions are US Survey Feet

EB
CROSS SECTIONS
SHEET 35 OF 86

FOR DESIGN STUDY ONLY

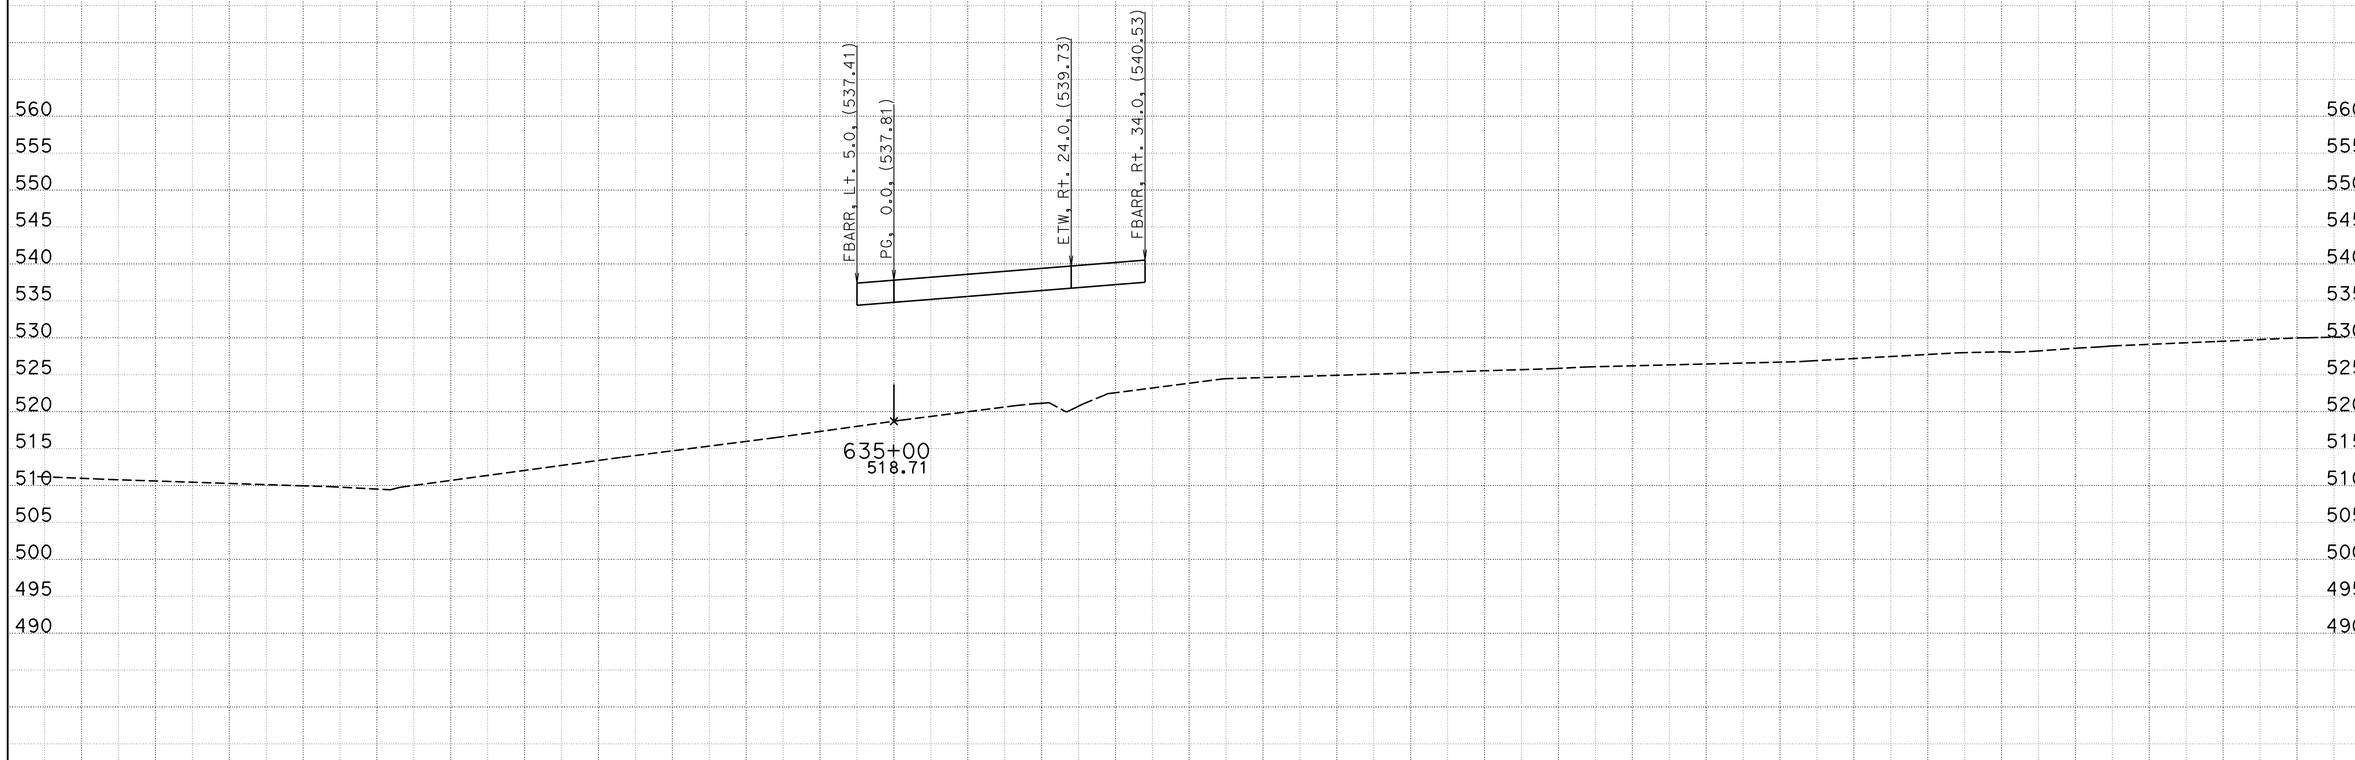

CREATED BY: BVE
DATE: 5/23/2013
KC Project: 05632 File: D:\Survey Deliverable\EB\eb1_d.ear

CONTRACT: 05632
DIST/CO/RTE/PM: 11-SD-11/905 0.0/1.6,R9.9/R10.7
PROJECT ID: 1100020530

SCALE: 1" = 10' Horiz.
1" = 10' Vert.

All Dimensions are US Survey Feet

EB
CROSS SECTIONS

FOR DESIGN STUDY ONLY

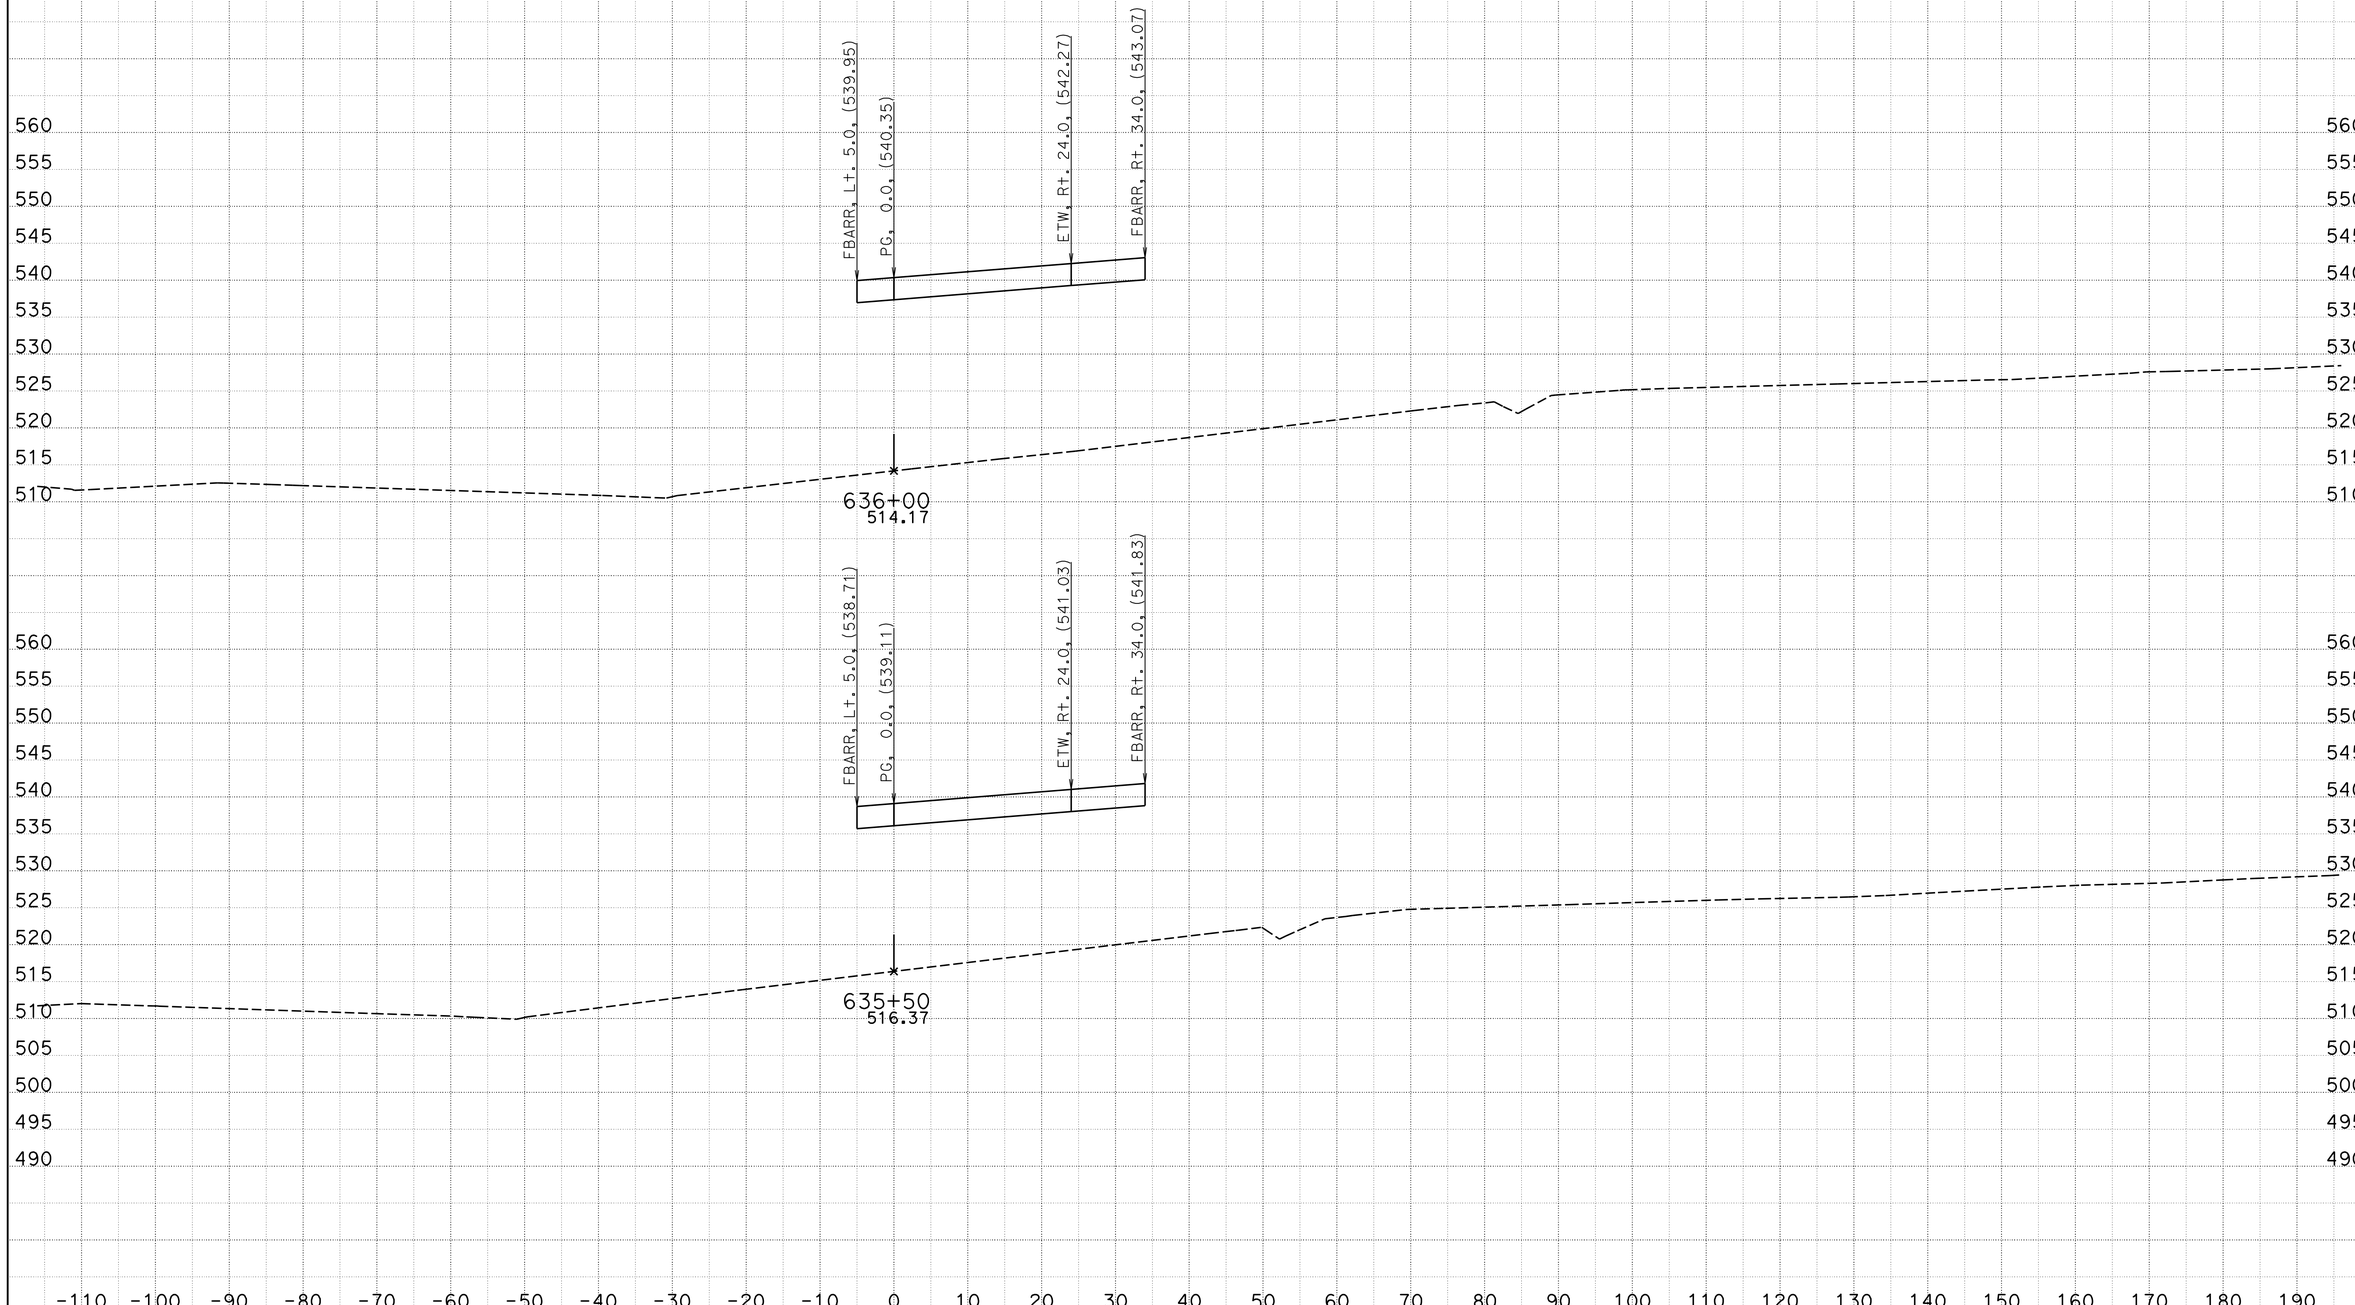

CREATED BY: BVE
DATE: 5/23/2013
KC Project: 05632 File: D:\Survey Deliverable\EB\eb1_d.ear

CONTRACT: 05632
DIST/CO/RTE/PM: 11-SD-11/905 0.0/1.6,R9.9/R10.7
PROJECT ID: 1100020530

SCALE: 1" = 10' Horiz.
1" = 10' Vert.

All Dimensions are US Survey Feet

EB
CROSS SECTIONS
SHEET 37 OF 86

FOR DESIGN STUDY ONLY

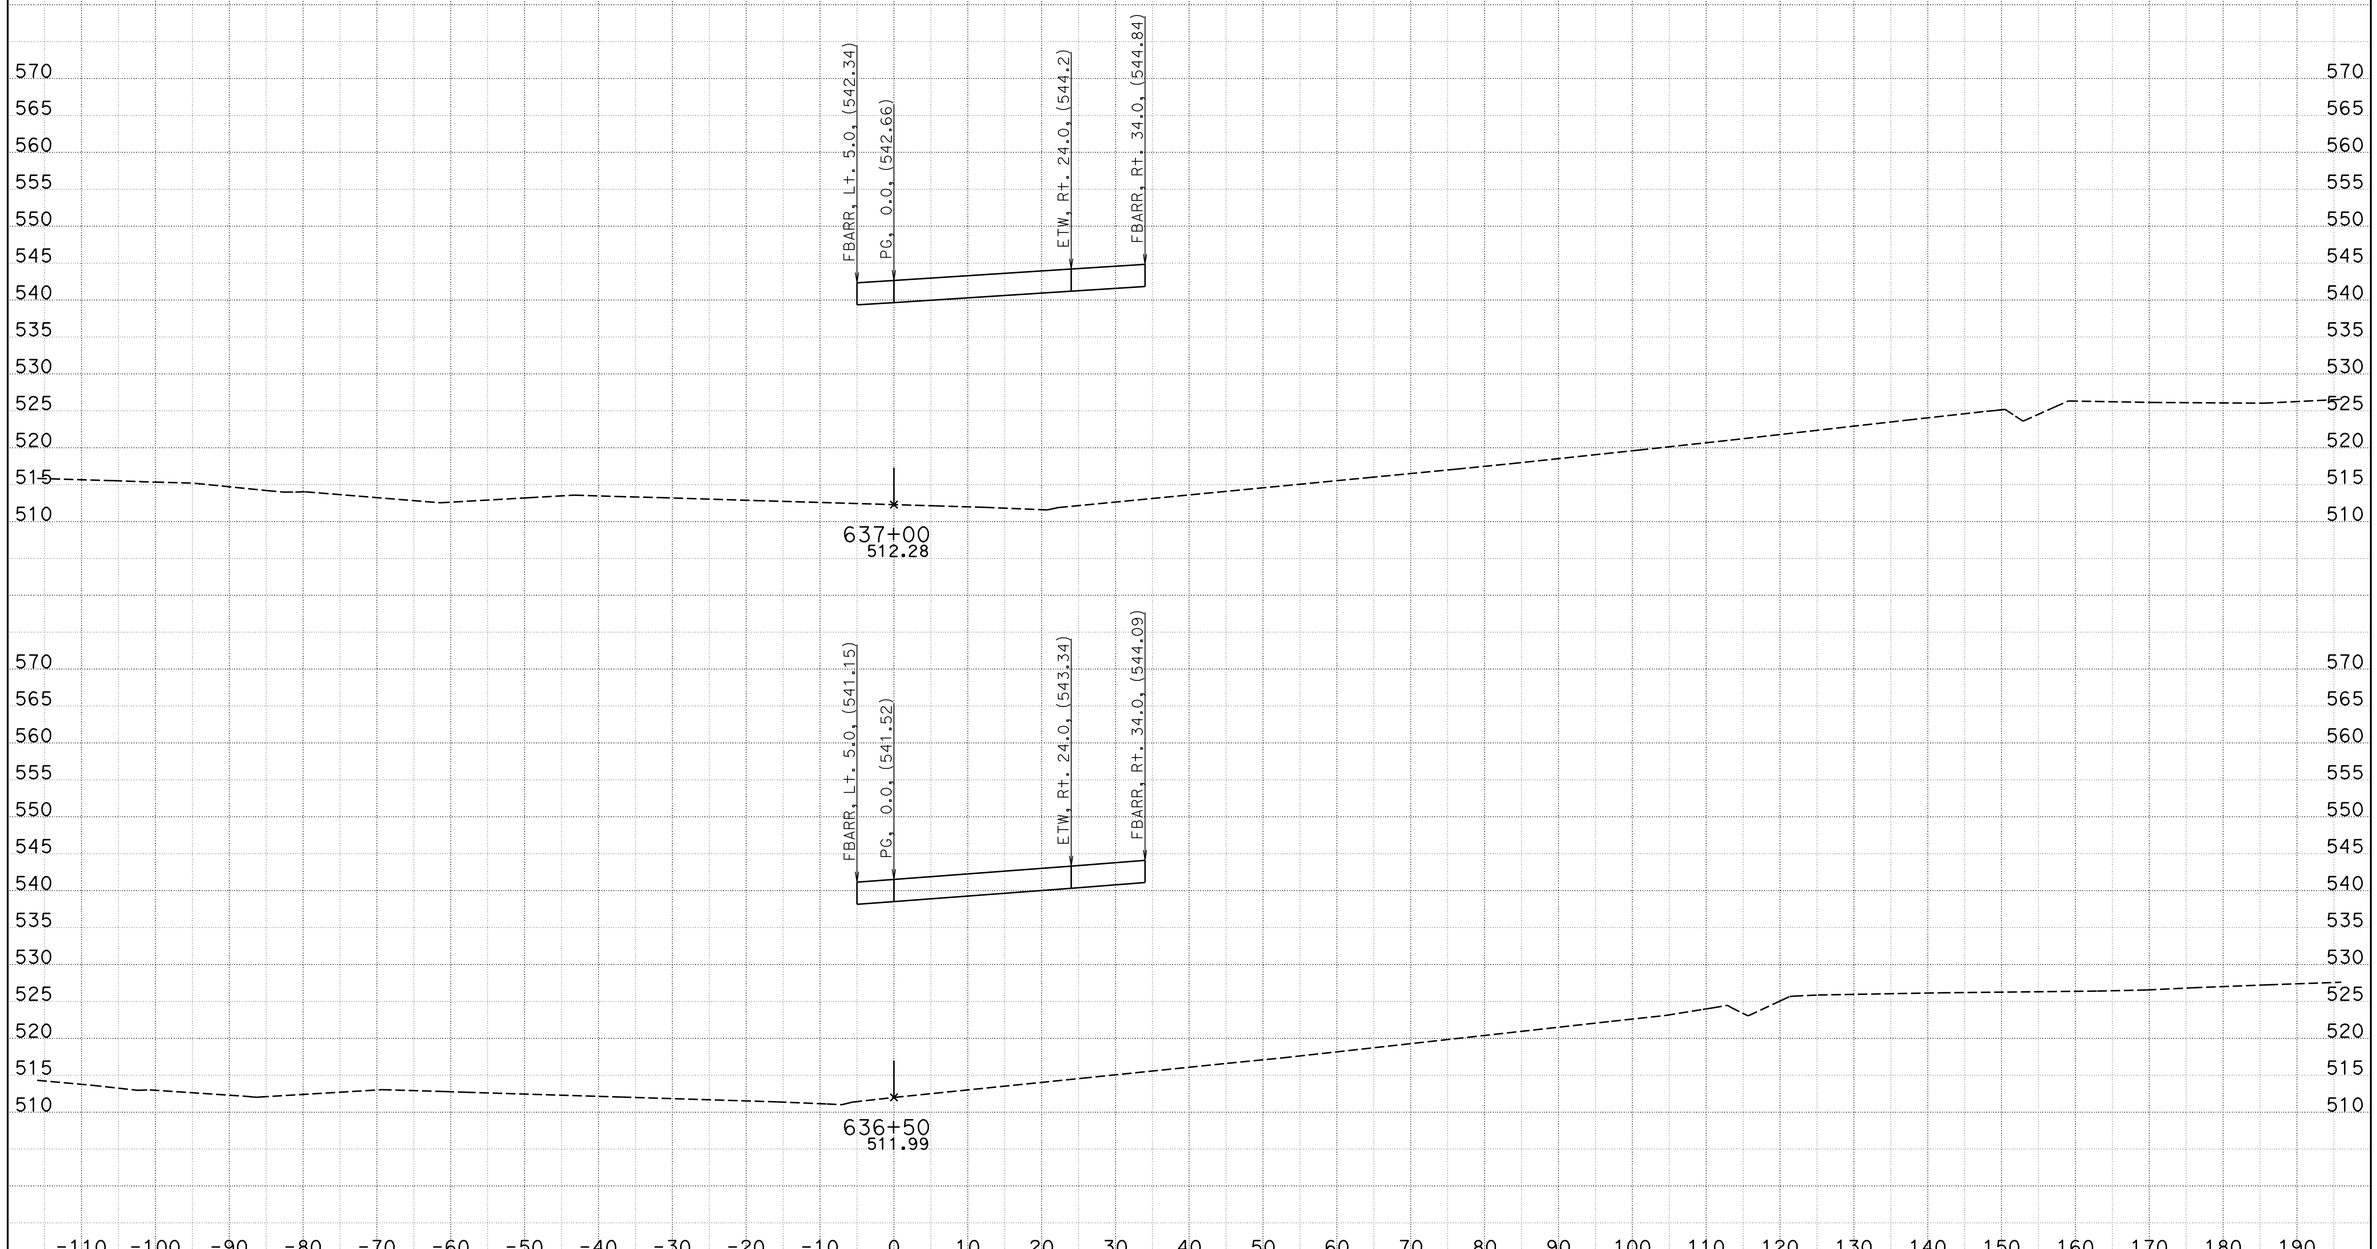

CREATED BY: BVE
DATE: 5/23/2013
KC Project: 05632 File: D:\Survey Deliverable\EB\eb1_d.ear

CONTRACT: 05632
DIST/CO/RTE/PM: 11-SD-11/905 0.0/1.6,R9.9/R10.7
PROJECT ID: 1100020530

SCALE: 1" = 10' Horiz.
1" = 10' Vert.

All Dimensions are US Survey Feet

EB
CROSS SECTIONS

FOR DESIGN STUDY ONLY

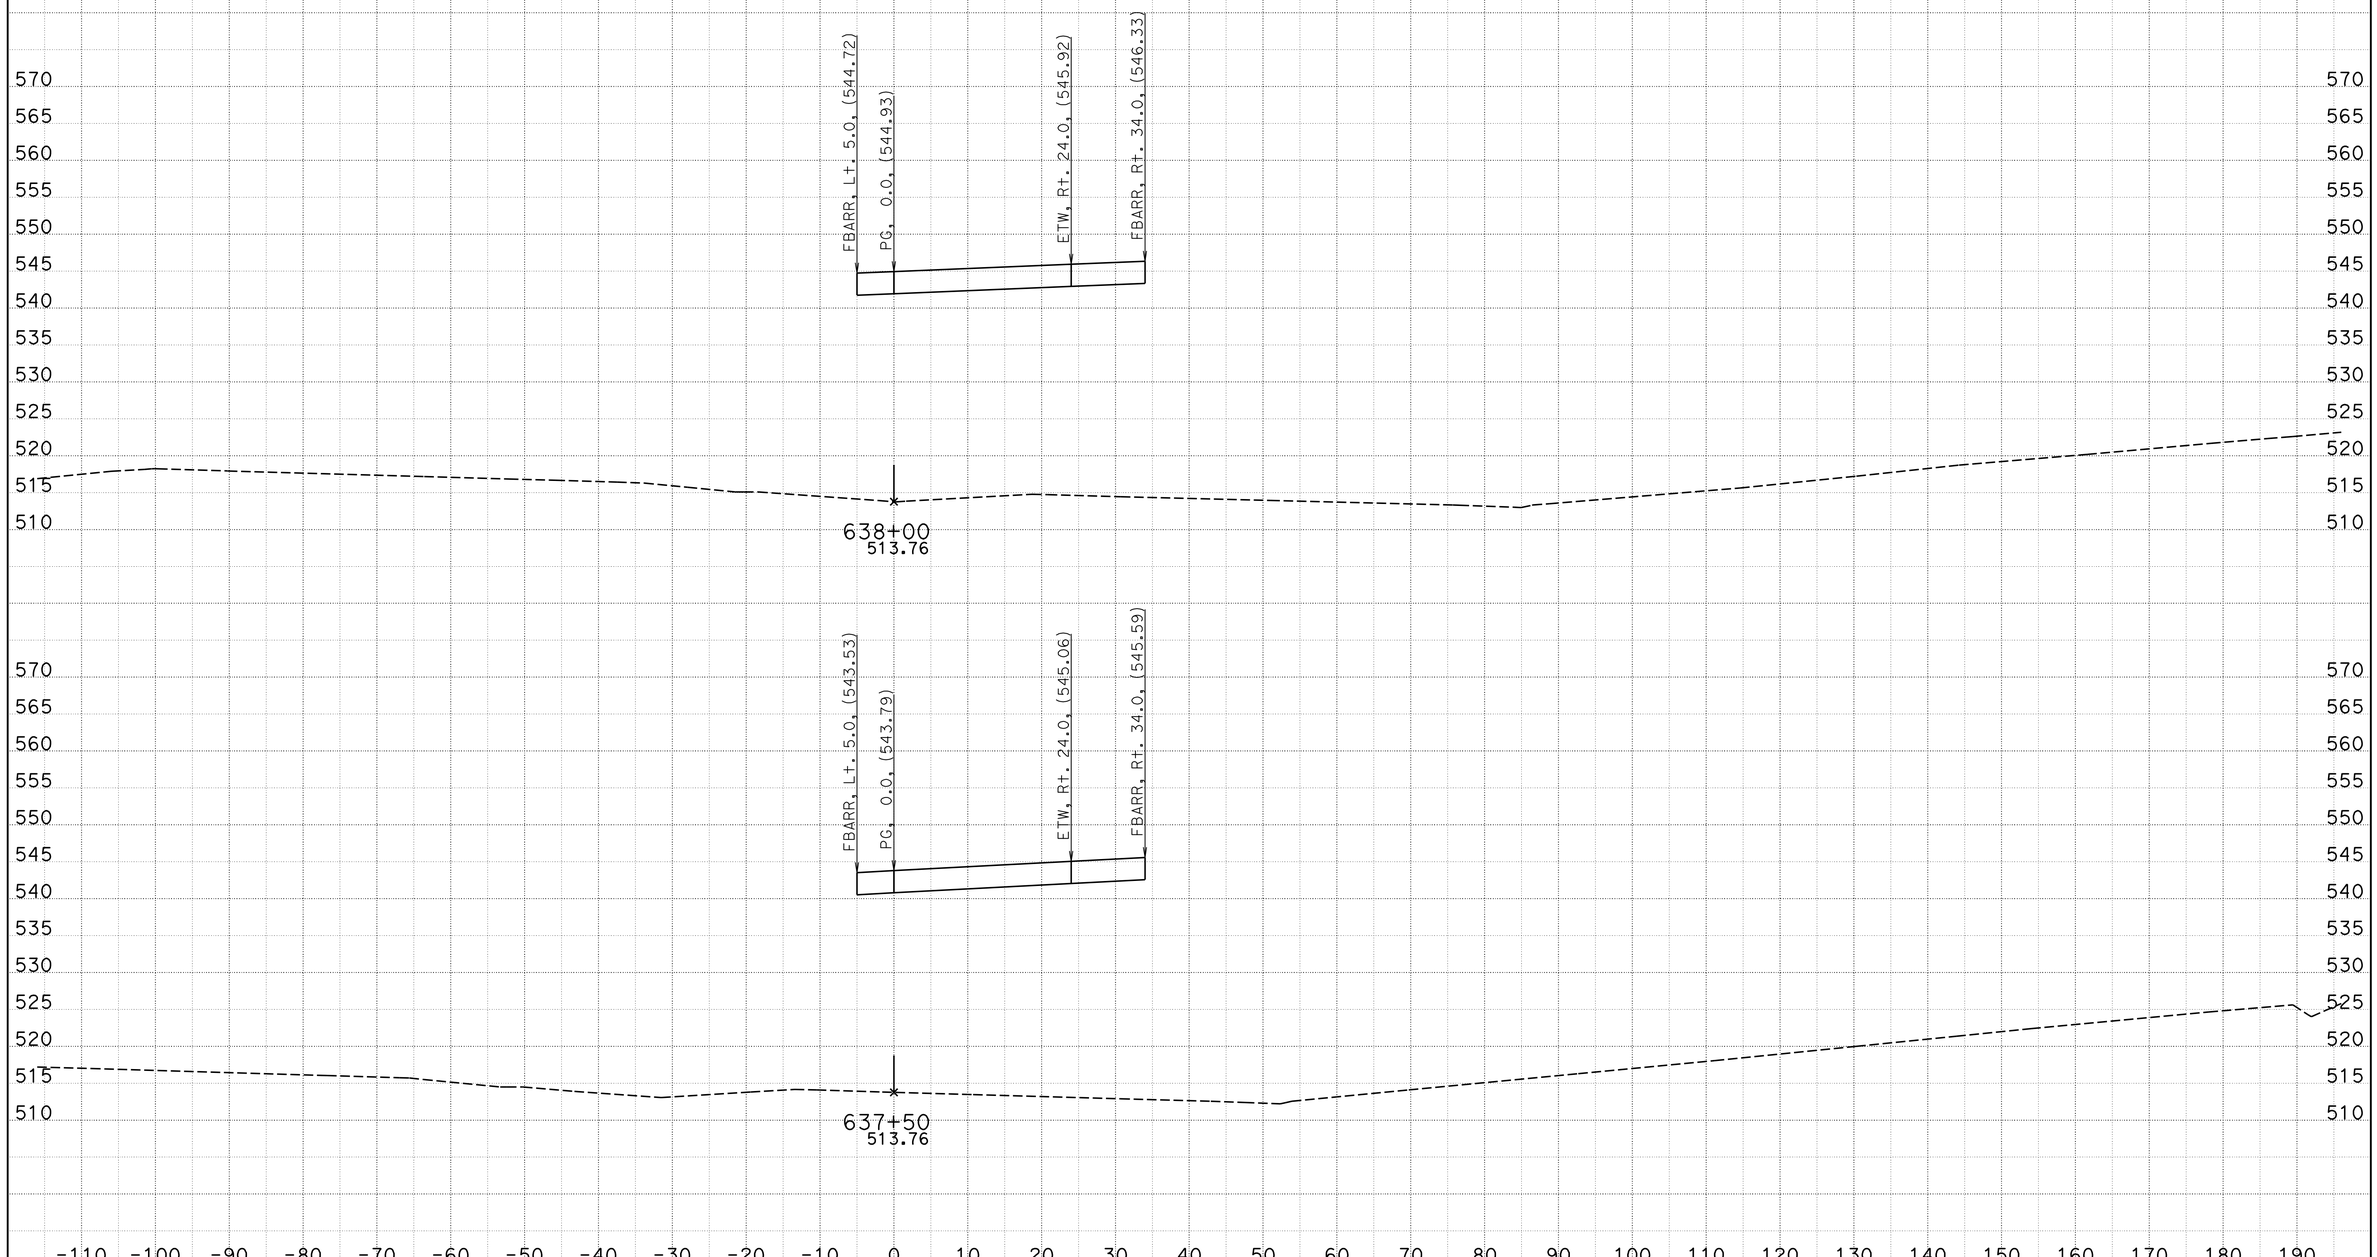

CREATED BY: BVE
DATE: 5/23/2013
KC Project: 05632 File: D:\Survey Deliverable\EB\eb1_d.ear

CONTRACT: 05632
DIST/CO/RTE/PM: 11-SD-11/905 0.0/1.6,R9.9/R10.7
PROJECT ID: 1100020530

SCALE: 1" = 10' Horiz.
1" = 10' Vert.

All Dimensions are US Survey Feet

EB
CROSS SECTIONS
SHEET 39 OF 86

FOR DESIGN STUDY ONLY

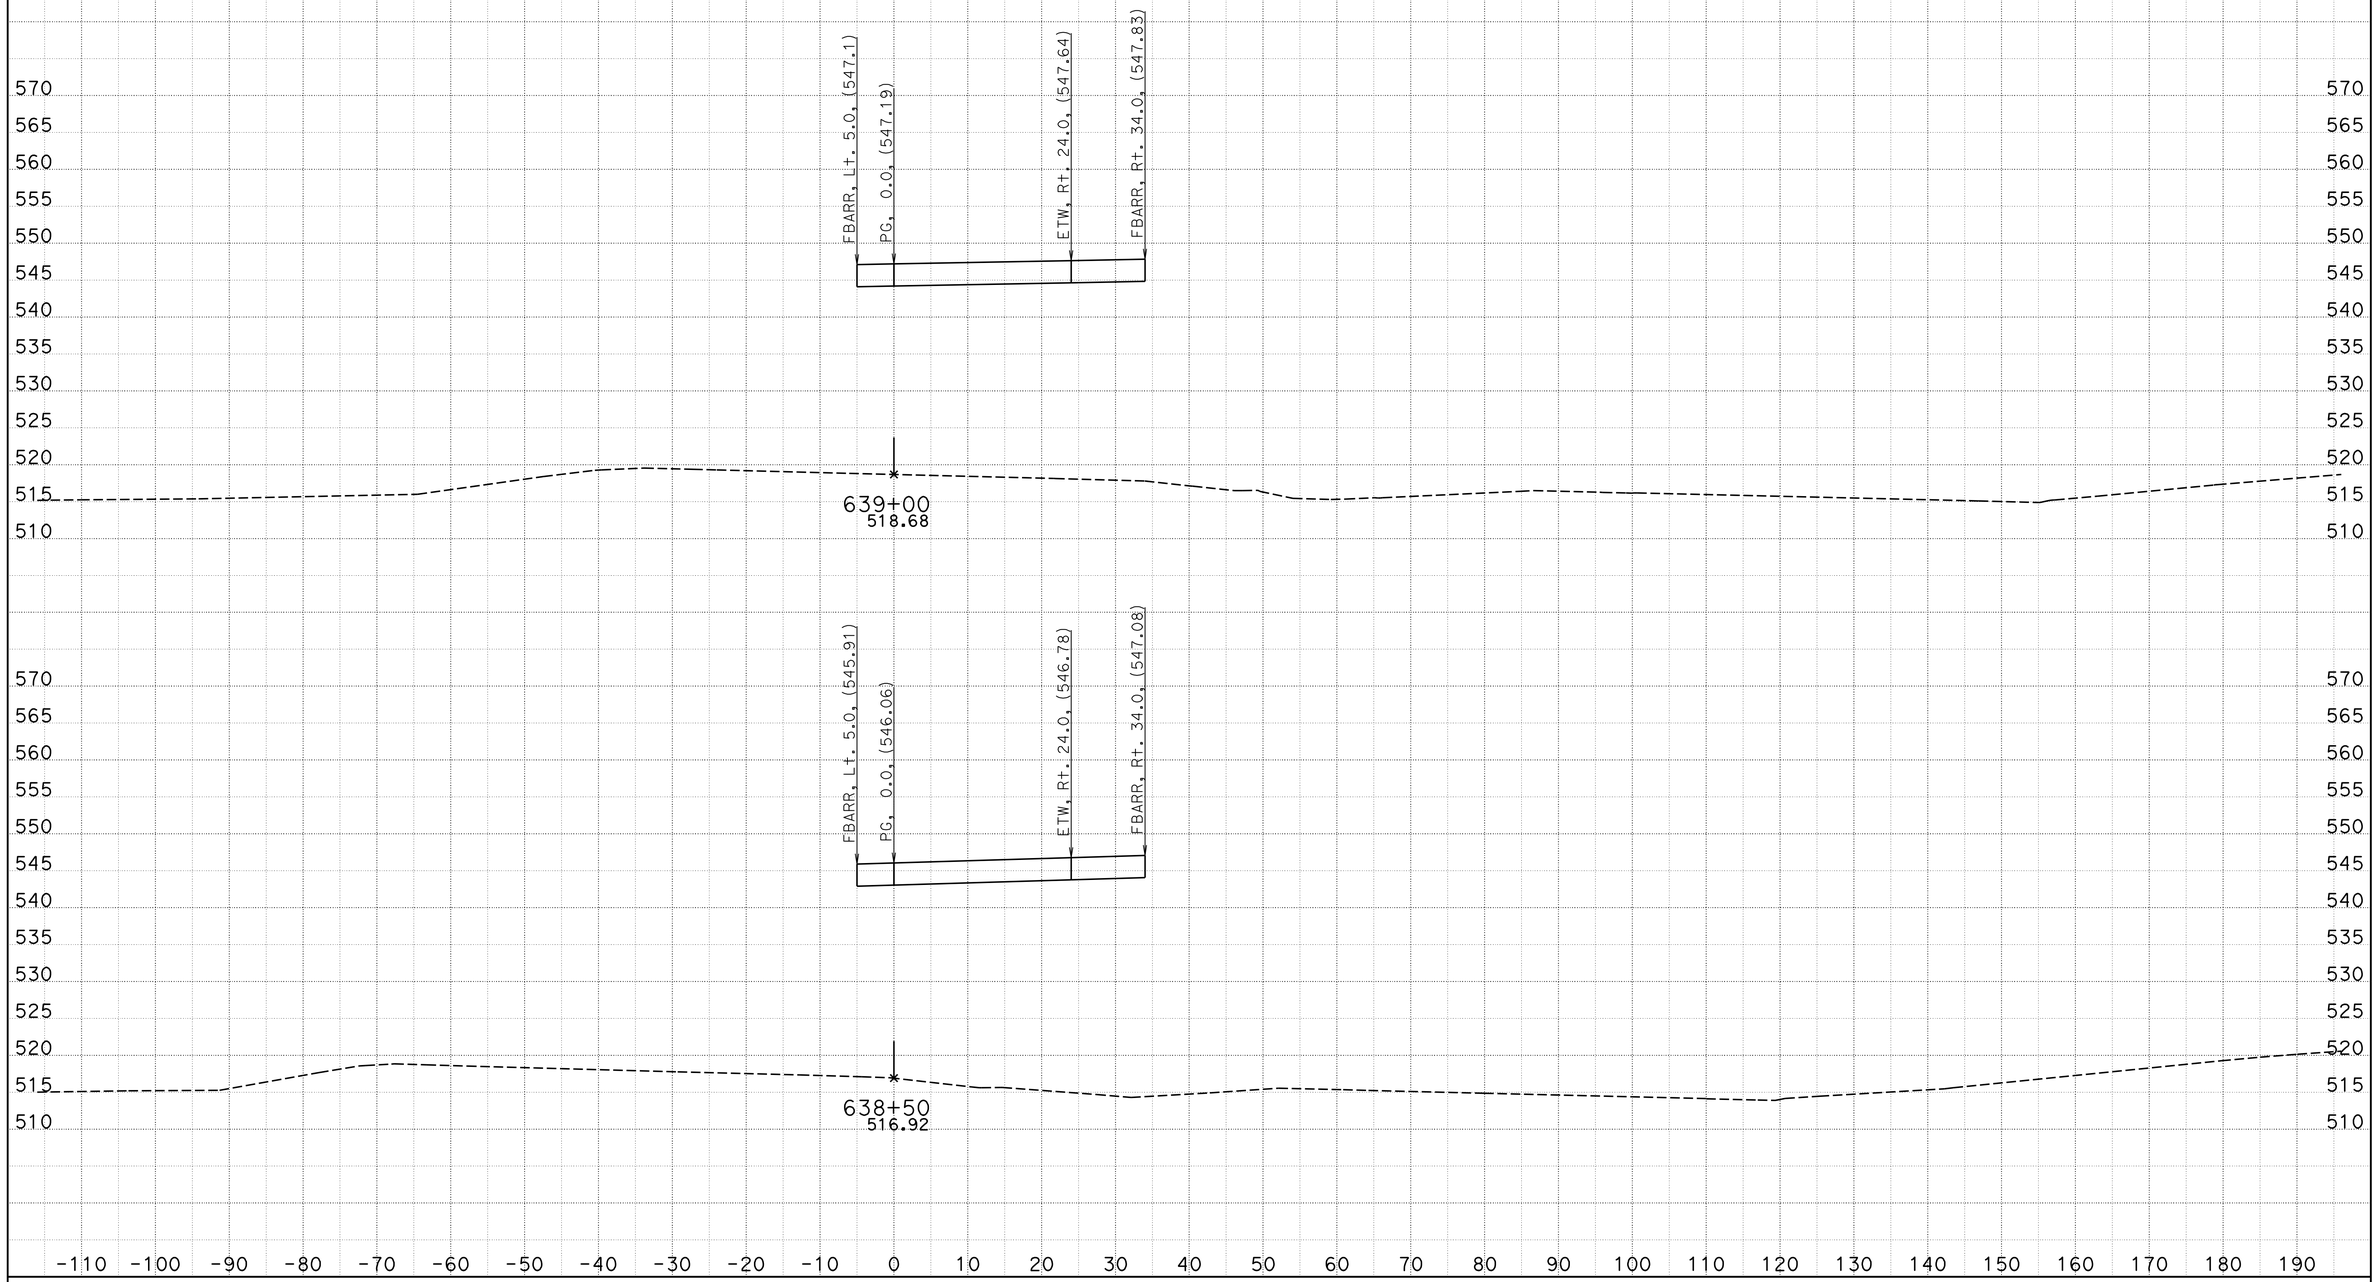

CREATED BY: BVE
DATE: 5/23/2013
KC Project: 05632 File: D:\Survey Deliverable\EB\eb1_d.ear

CONTRACT: 05632
DIST/CO/RTE/PM: 11-SD-11/905 0.0/1.6,R9.9/R10.7
PROJECT ID: 1100020530

SCALE: 1" = 10' Horiz.
1" = 10' Vert.
All Dimensions are US Survey Feet

EB
CROSS SECTIONS
SHEET 40 OF 86

FOR DESIGN STUDY ONLY

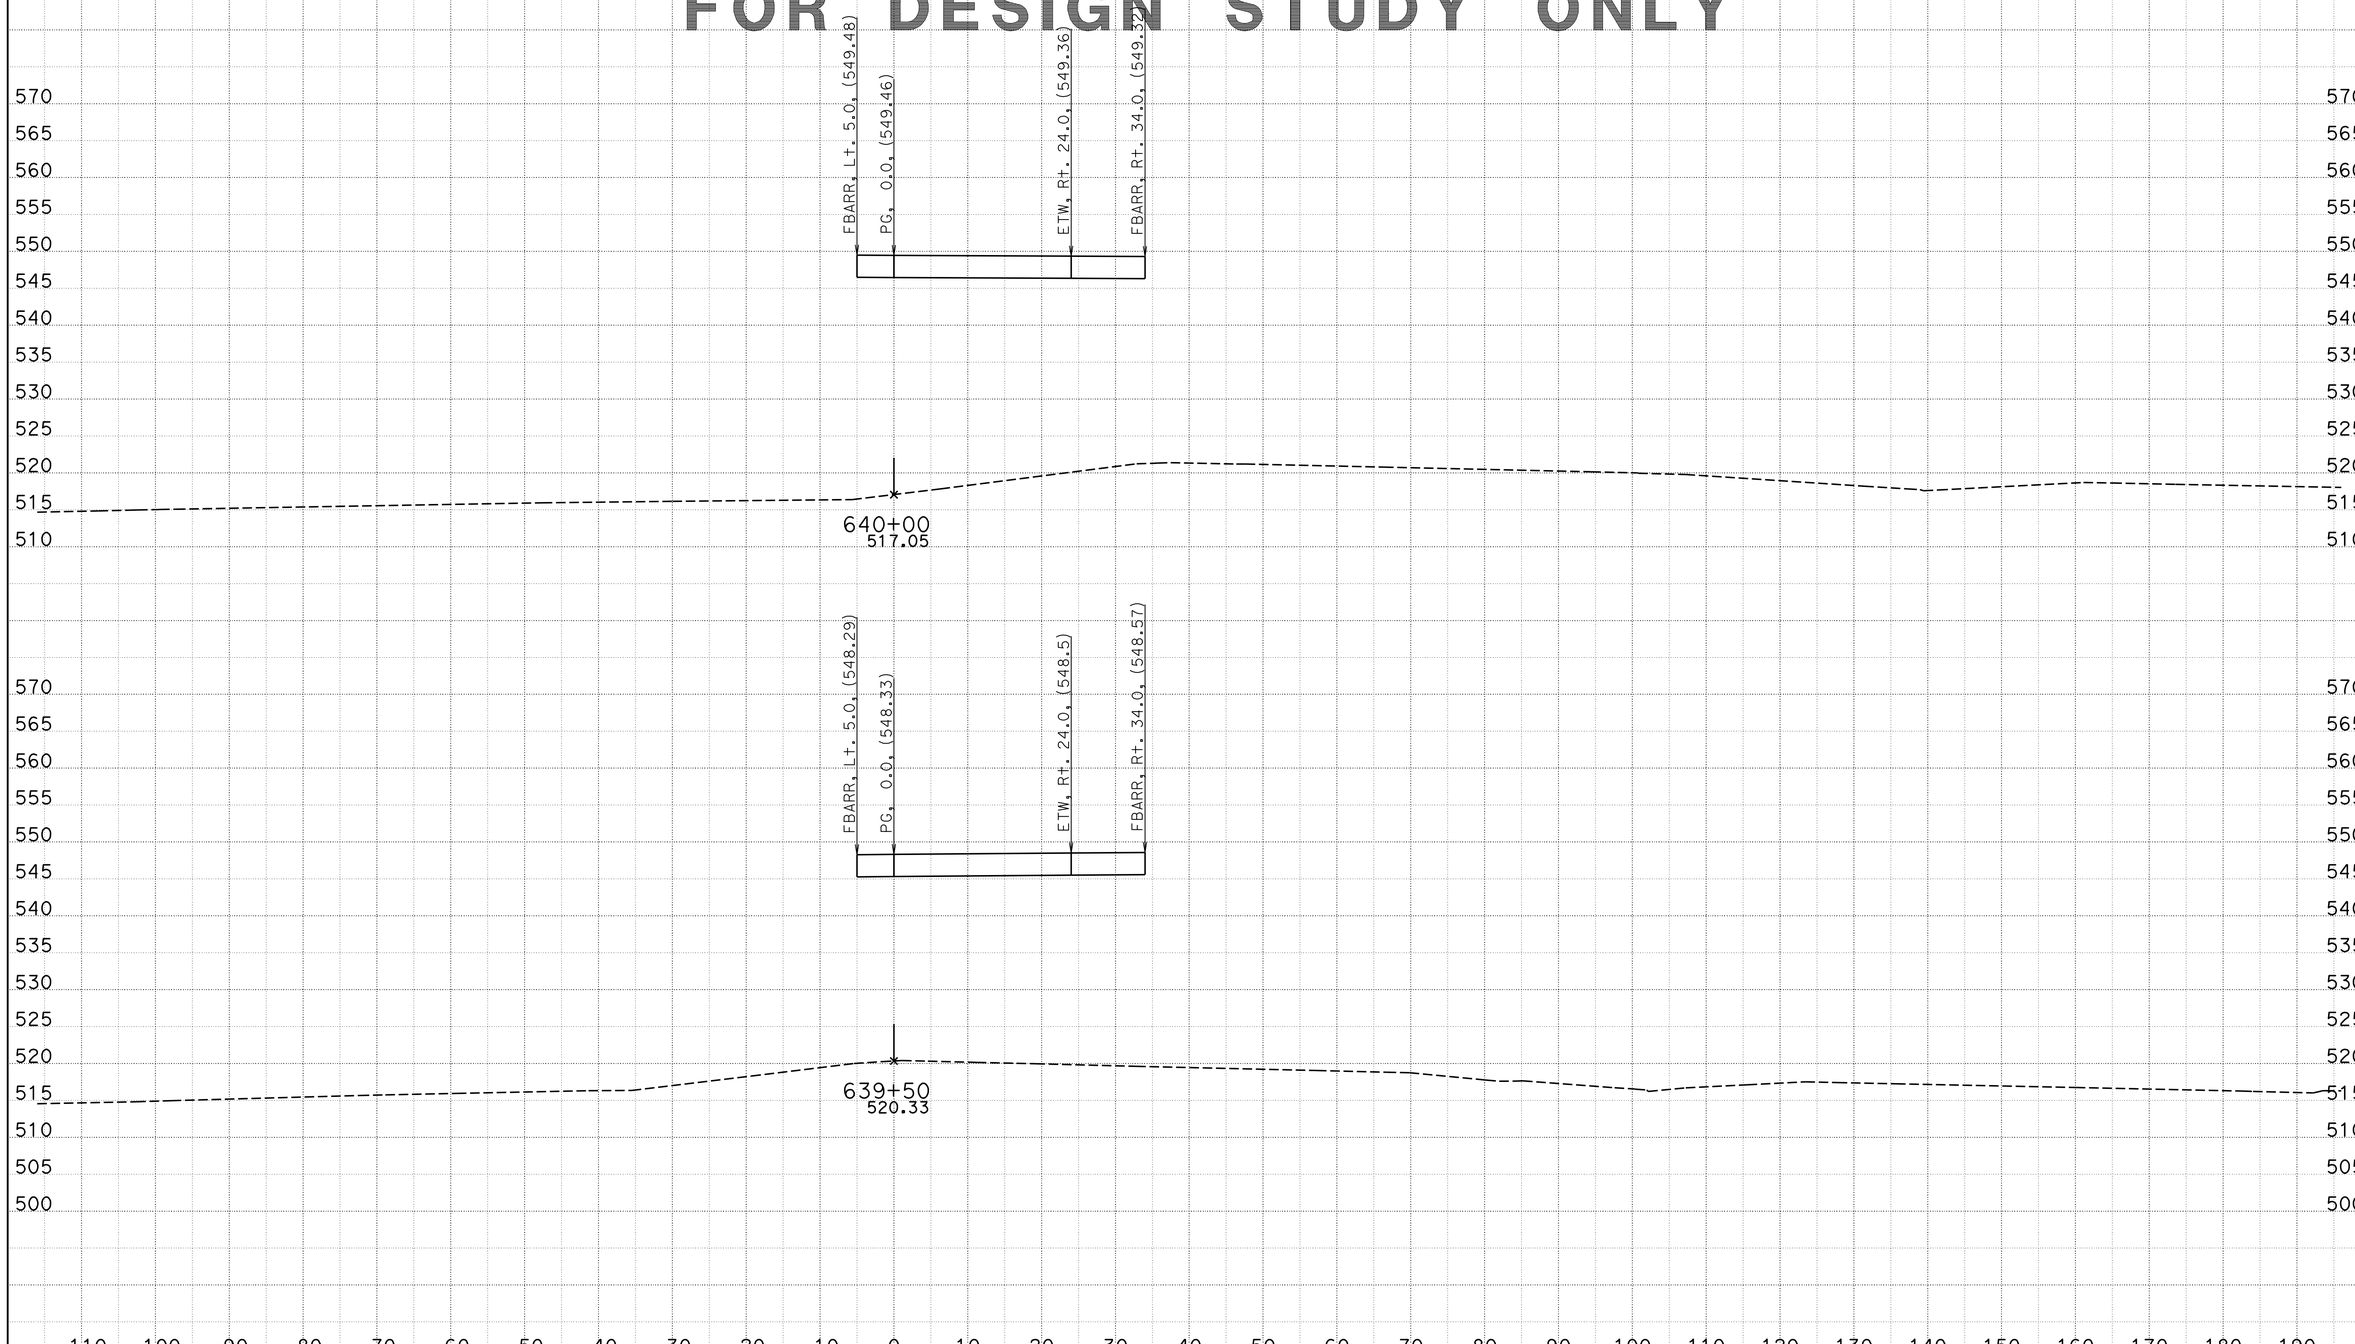

CREATED BY: BVE
DATE: 5/23/2013
KC Project: 05632 File: D:\Survey Deliverable\EB\eb1_d.ear

CONTRACT: 05632
DIST/CO/RTE/PM: 11-SD-11/905 0.0/1.6,R9.9/R10.7
PROJECT ID: 1100020530

SCALE: 1" = 10' Horiz.
1" = 10' Vert.

All Dimensions are US Survey Feet

EB
CROSS SECTIONS

FOR DESIGN STUDY ONLY

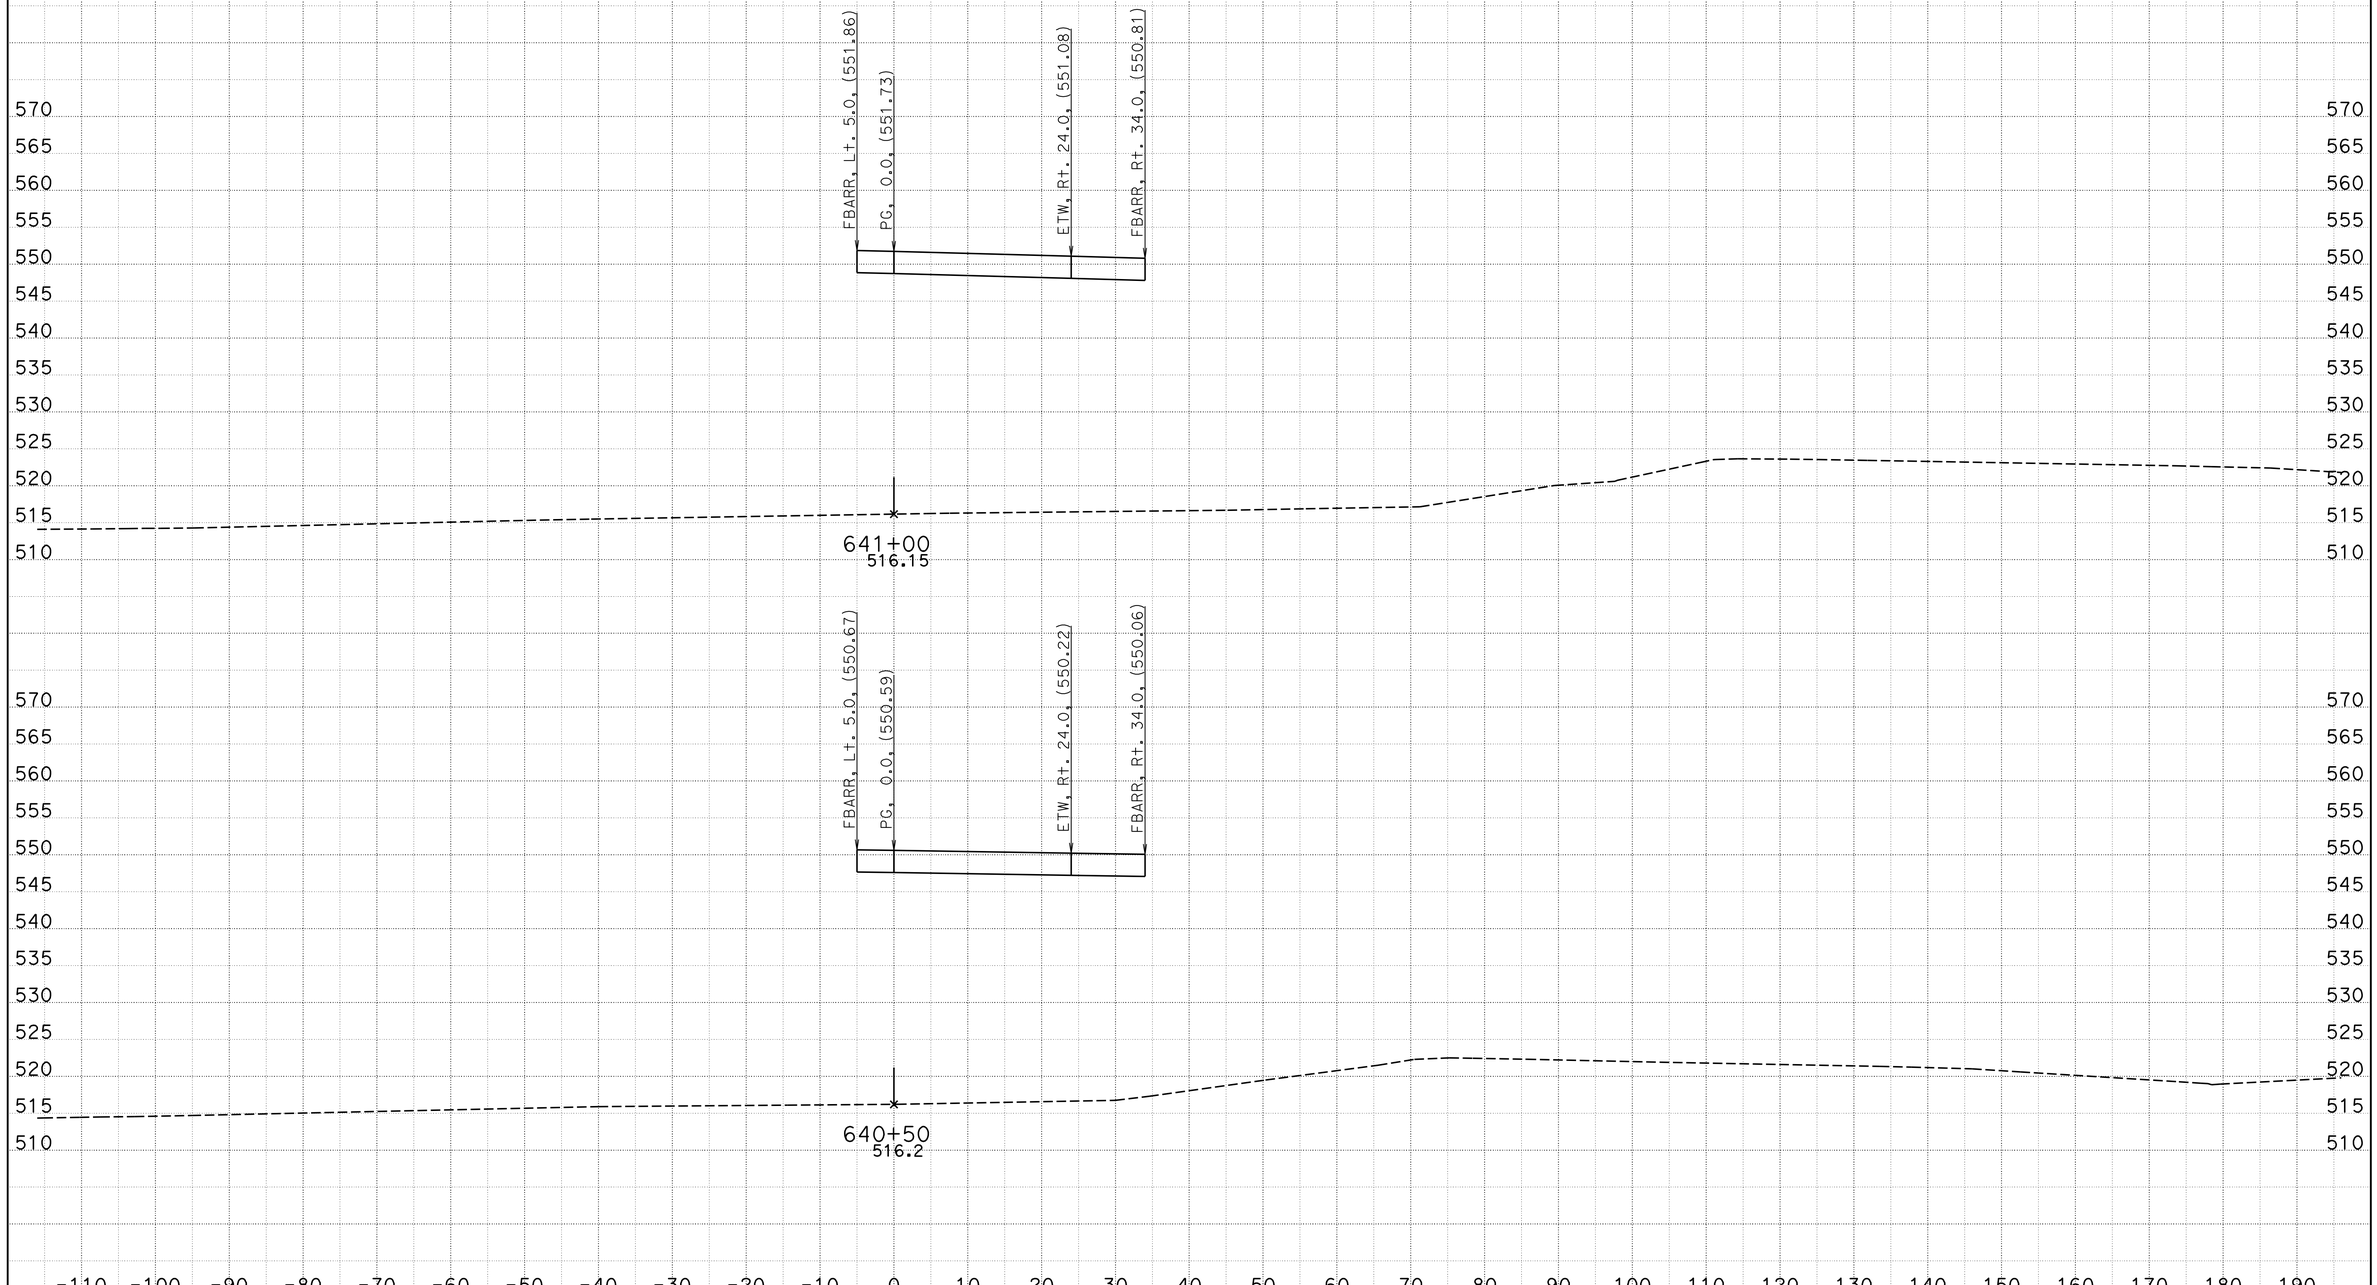

CREATED BY: BVE
DATE: 5/23/2013
KC Project: 05632 File: D:\Survey Deliverable\EB\eb1_d.ear

CONTRACT: 05632
DIST/CO/RTE/PM: 11-SD-11/905 0.0/1.6,R9.9/R10.7
PROJECT ID: 1100020530

SCALE: 1" = 10' Horiz.
1" = 10' Vert.

All Dimensions are US Survey Feet

EB
CROSS SECTIONS

FOR DESIGN STUDY ONLY

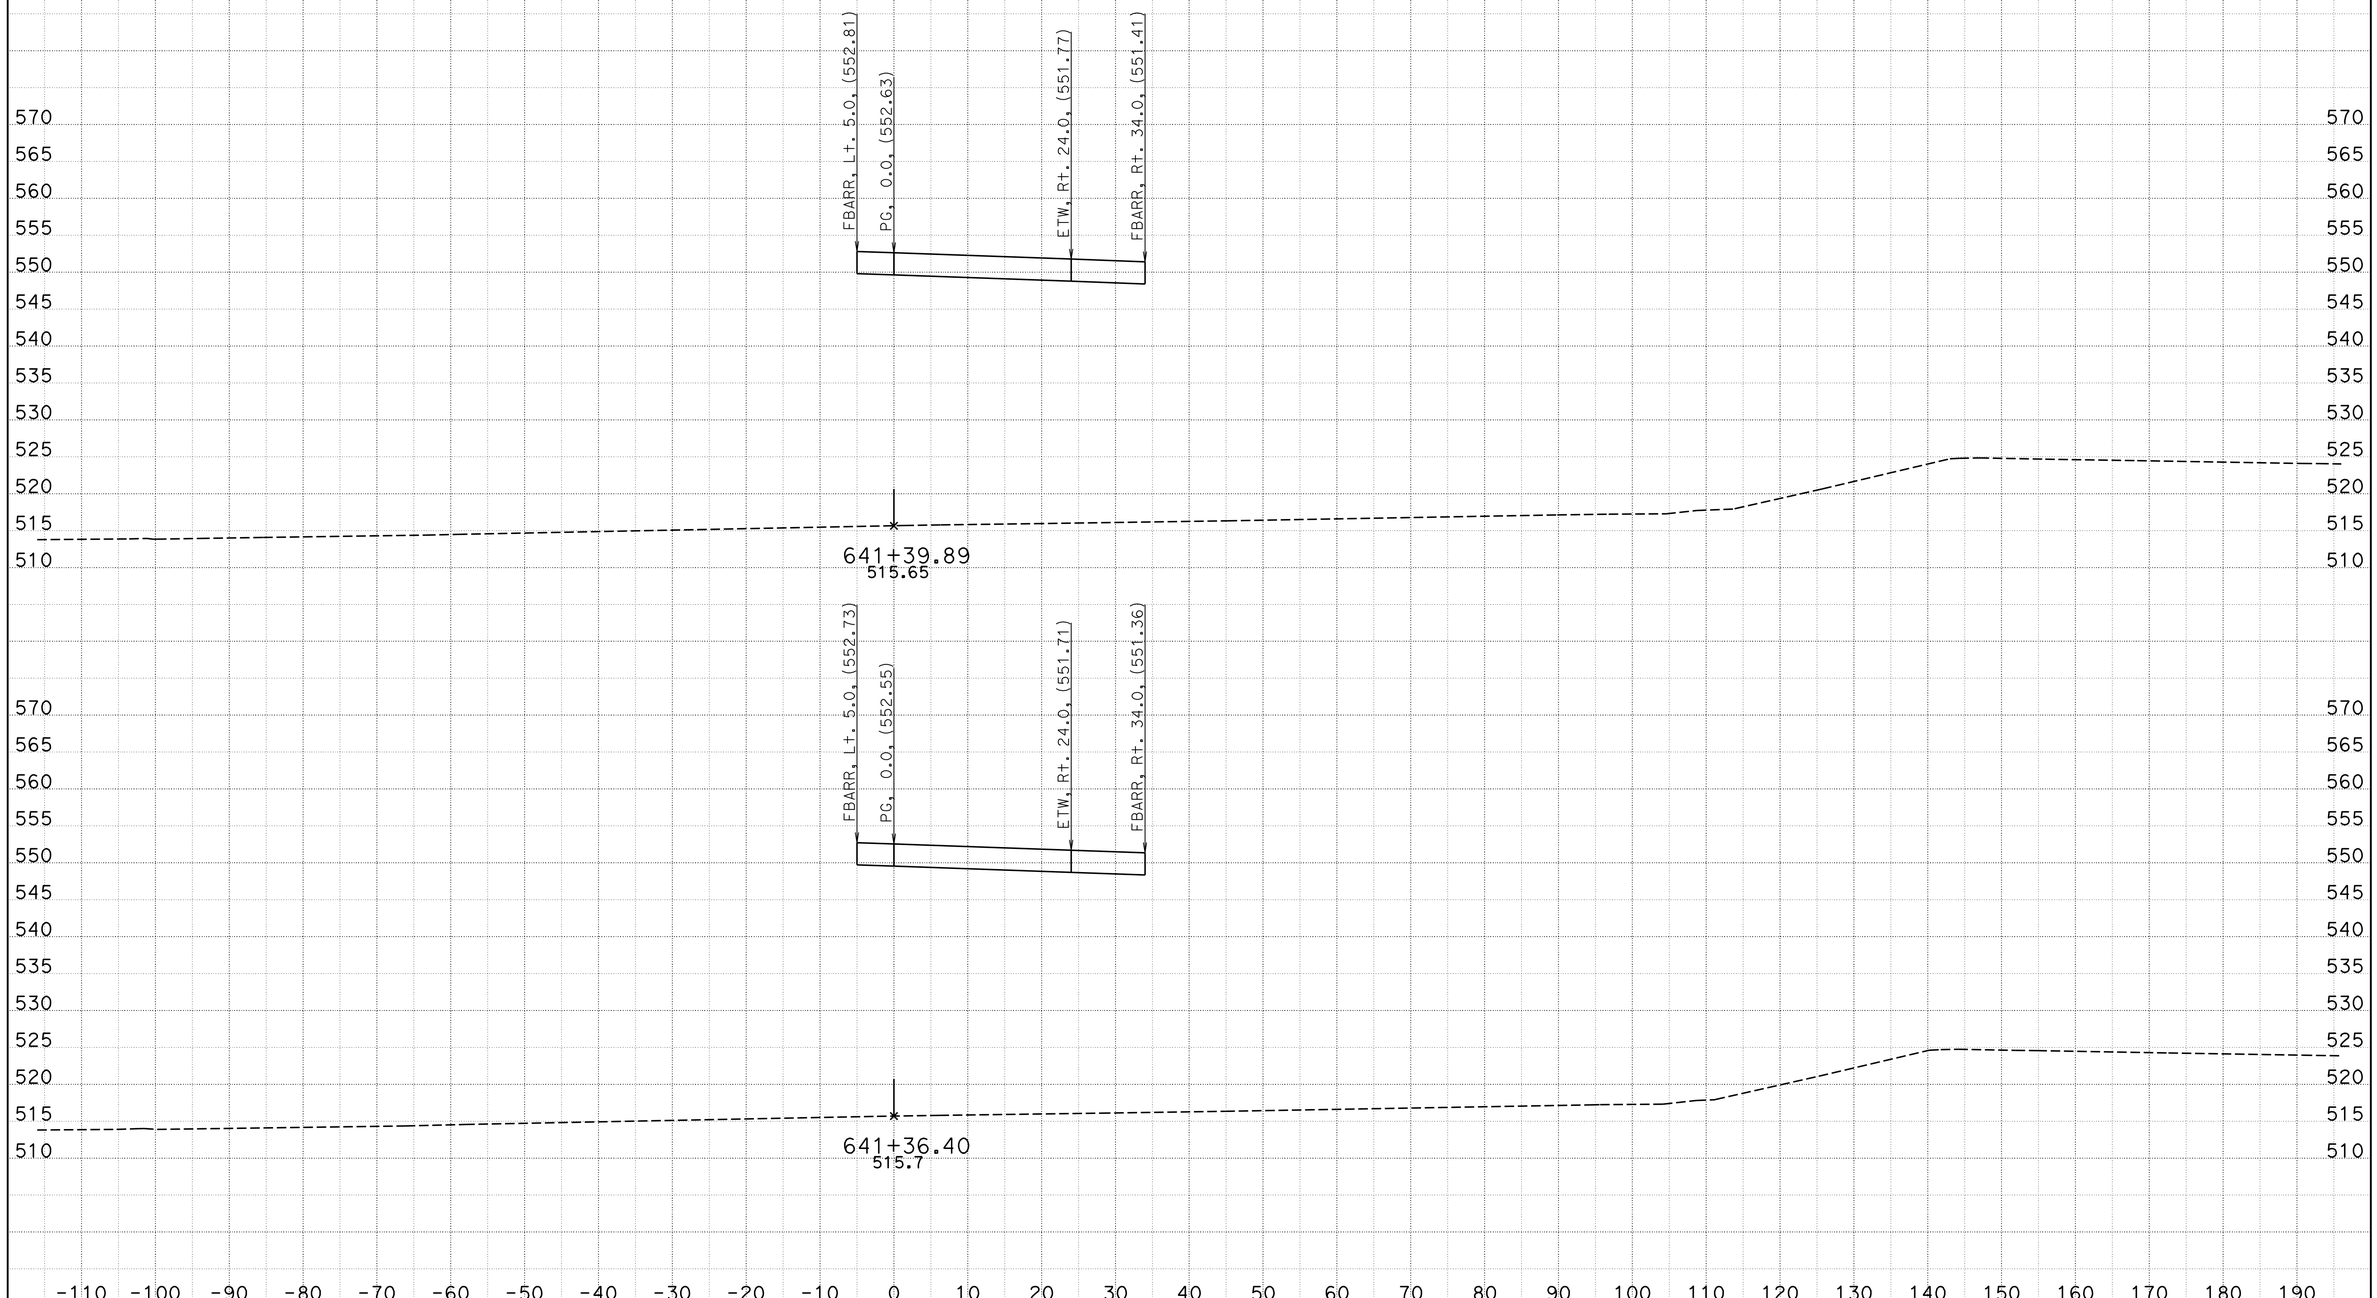

CREATED BY: BVE
DATE: 5/23/2013
KC Project: 05632 File: D:\Survey Deliverable\EB\eb1_d.ear

CONTRACT: 05632
DIST/CO/RTE/PM: 11-SD-11/905 0.0/1.6,R9.9/R10.7
PROJECT ID: 1100020530

SCALE: 1" = 10' Horiz.
1" = 10' Vert.

All Dimensions are US Survey Feet

EB
CROSS SECTIONS
SHEET 43 OF 86

FOR DESIGN STUDY ONLY

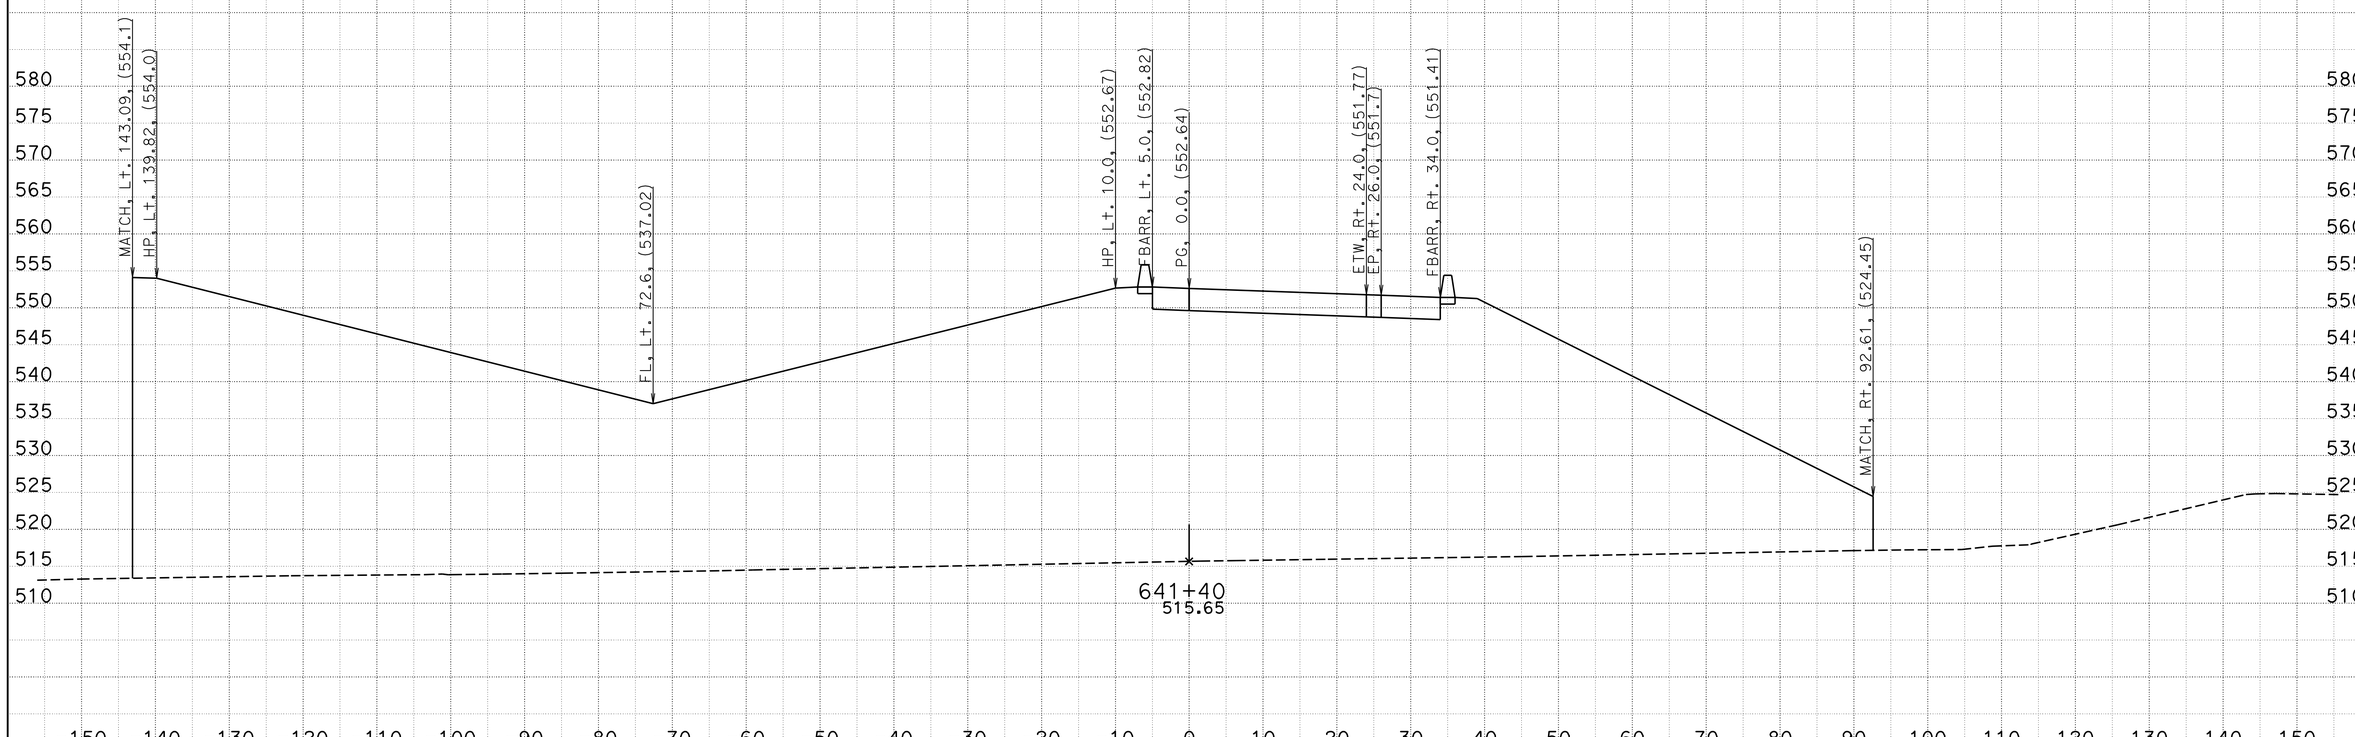

CREATED BY: BVE
DATE: 5/23/2013
KC Project: 05632 File: D:\Survey Deliverable\EB\eb1_d.ear

CONTRACT: 05632
DIST/CO/RTE/PM: 11-SD-11/905 0.0/1.6,R9.9/R10.7
PROJECT ID: 1100020530

SCALE: 1" = 10' Horiz.
1" = 10' Vert.

All Dimensions are US Survey Feet

EB
CROSS SECTIONS
SHEET 44 OF 86

FOR DESIGN STUDY ONLY

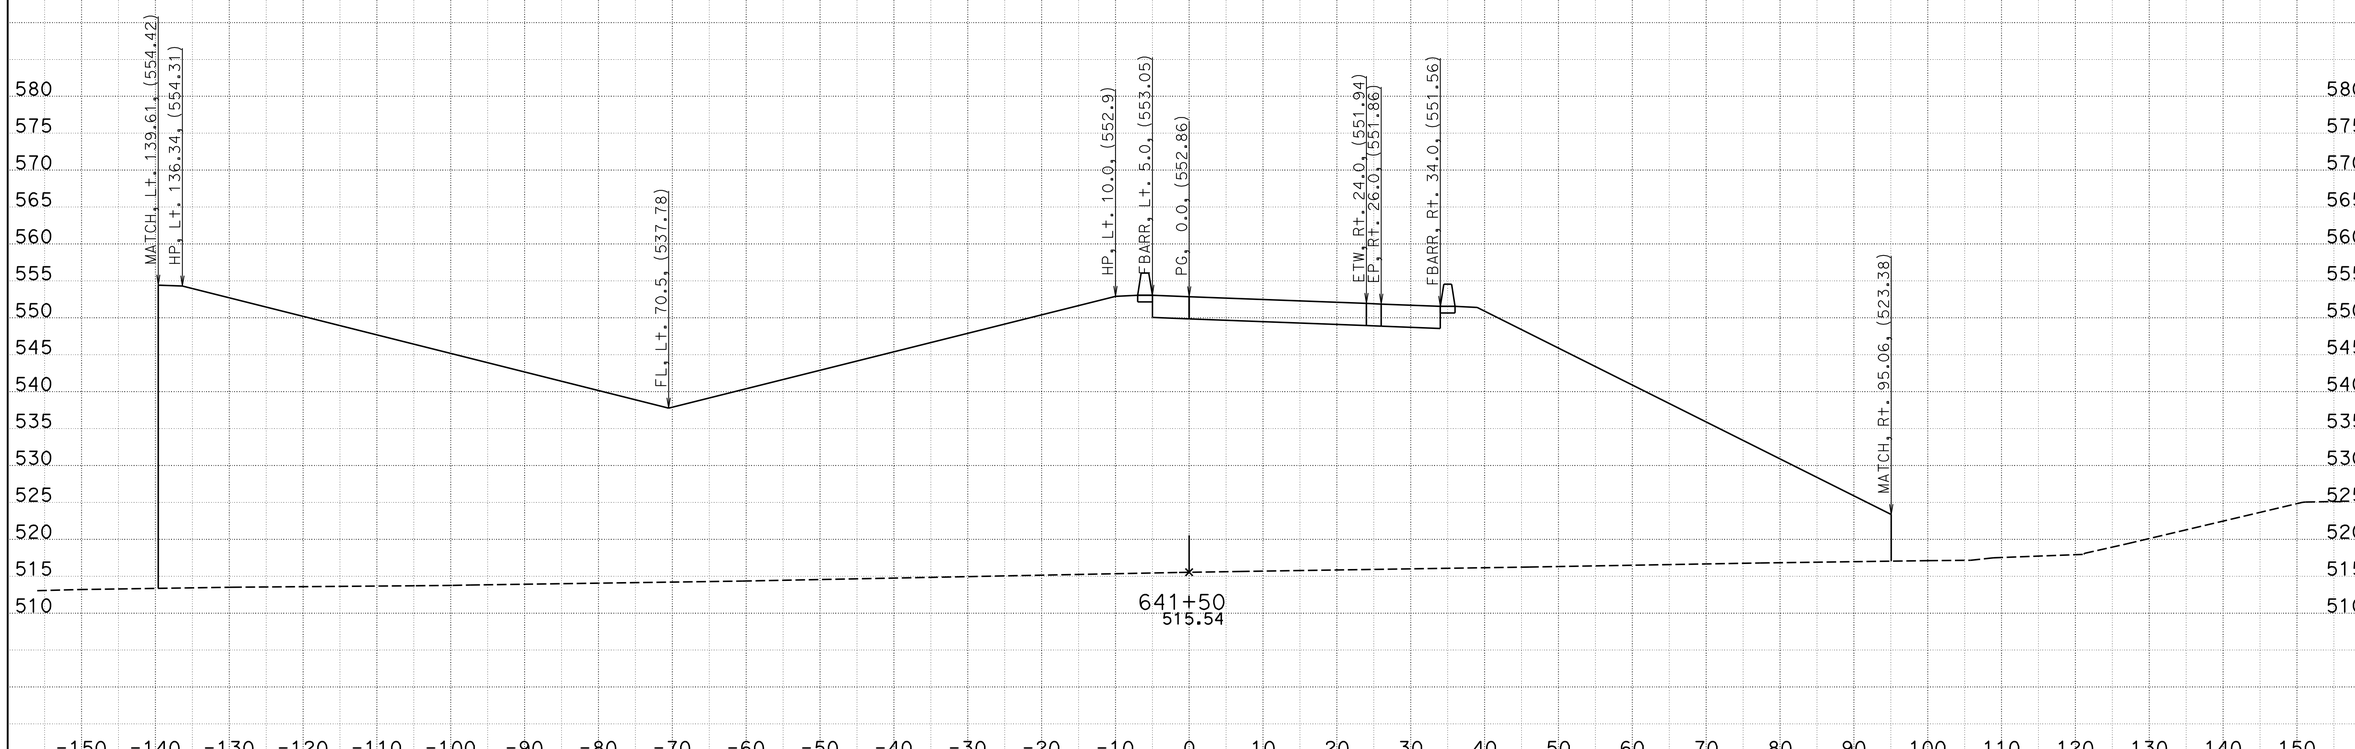

CREATED BY: BVE
DATE: 5/23/2013
KC Project: 05632 File: D:\Survey Deliverable\EB\eb1_d.ear

CONTRACT: 05632
DIST/CO/RTE/PM: 11-SD-11/905 0.0/1.6,R9.9/R10.7
PROJECT ID: 1100020530

SCALE: 1" = 10' Horiz.
1" = 10' Vert.
All Dimensions are US Survey Feet

EB
CROSS SECTIONS
SHEET 45 OF 86

FOR DESIGN STUDY ONLY

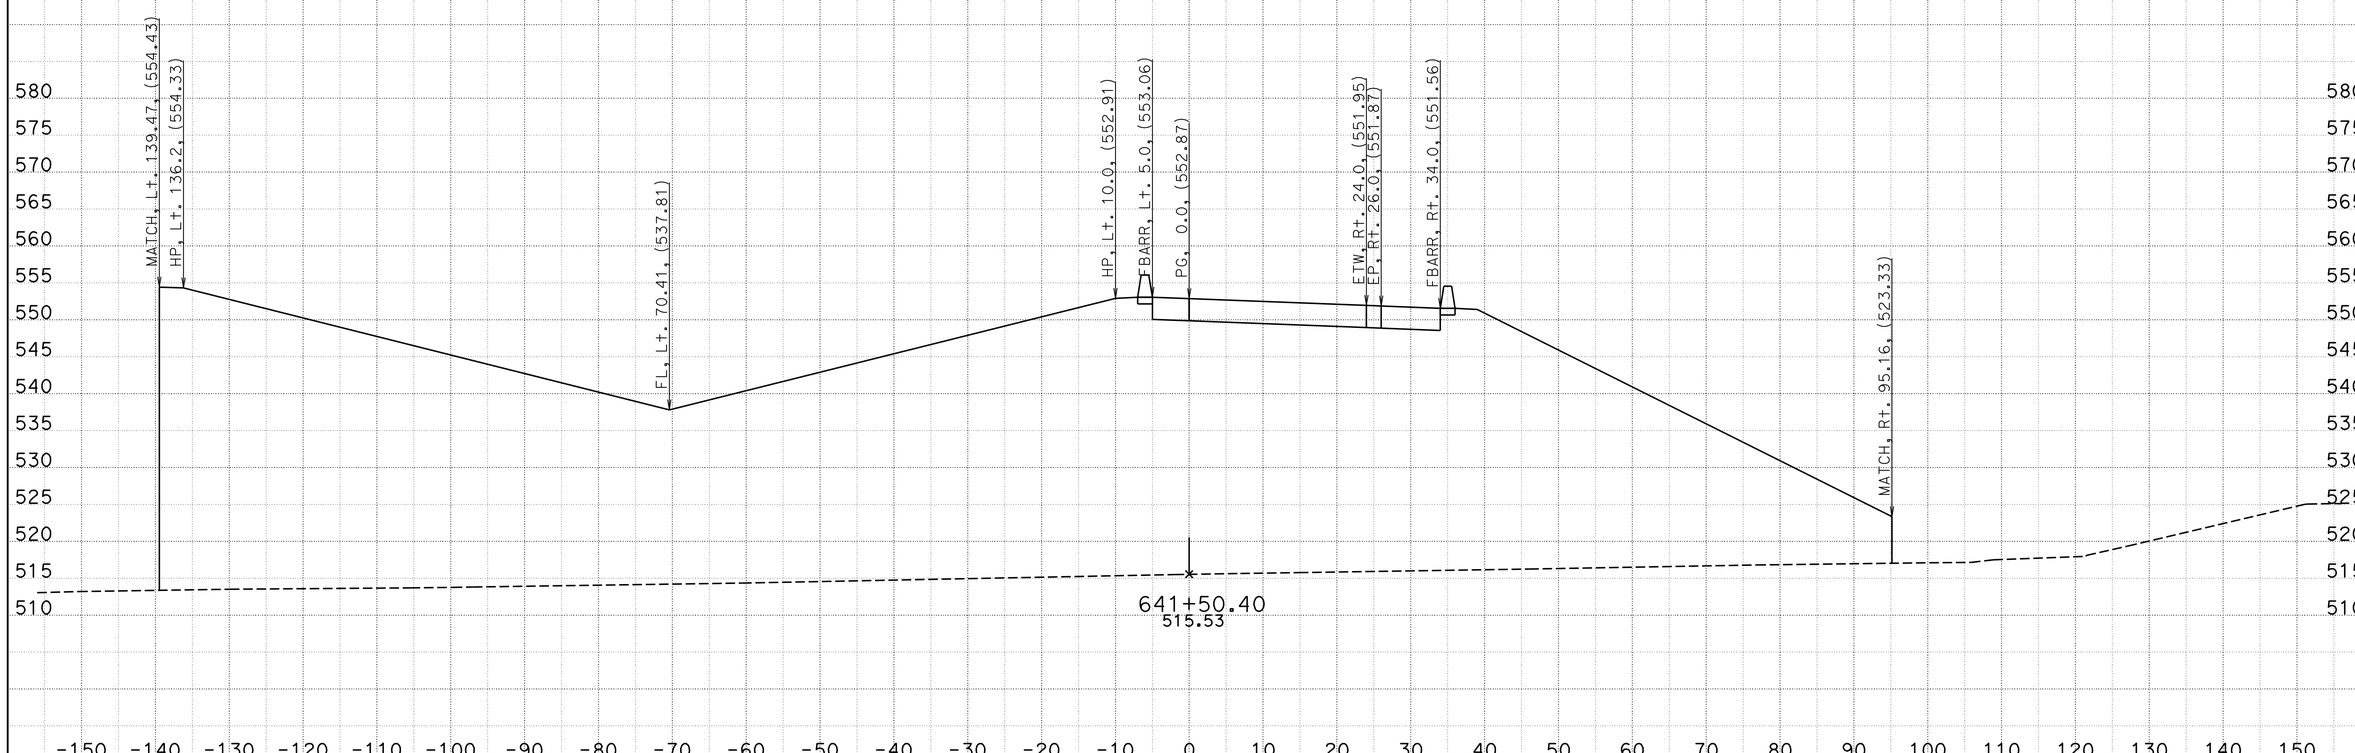

CREATED BY: BVE
DATE: 5/23/2013
KC Project: 05632 File: D:\Survey Deliverable\EB\eb1_d.ear

CONTRACT: 05632
DIST/CO/RTE/PM: 11-SD-11/905 0.0/1.6,R9.9/R10.7
PROJECT ID: 1100020530

SCALE: 1" = 10' Horiz.
1" = 10' Vert.

All Dimensions are US Survey Feet

EB
CROSS SECTIONS
SHEET 46 OF 86

FOR DESIGN STUDY ONLY

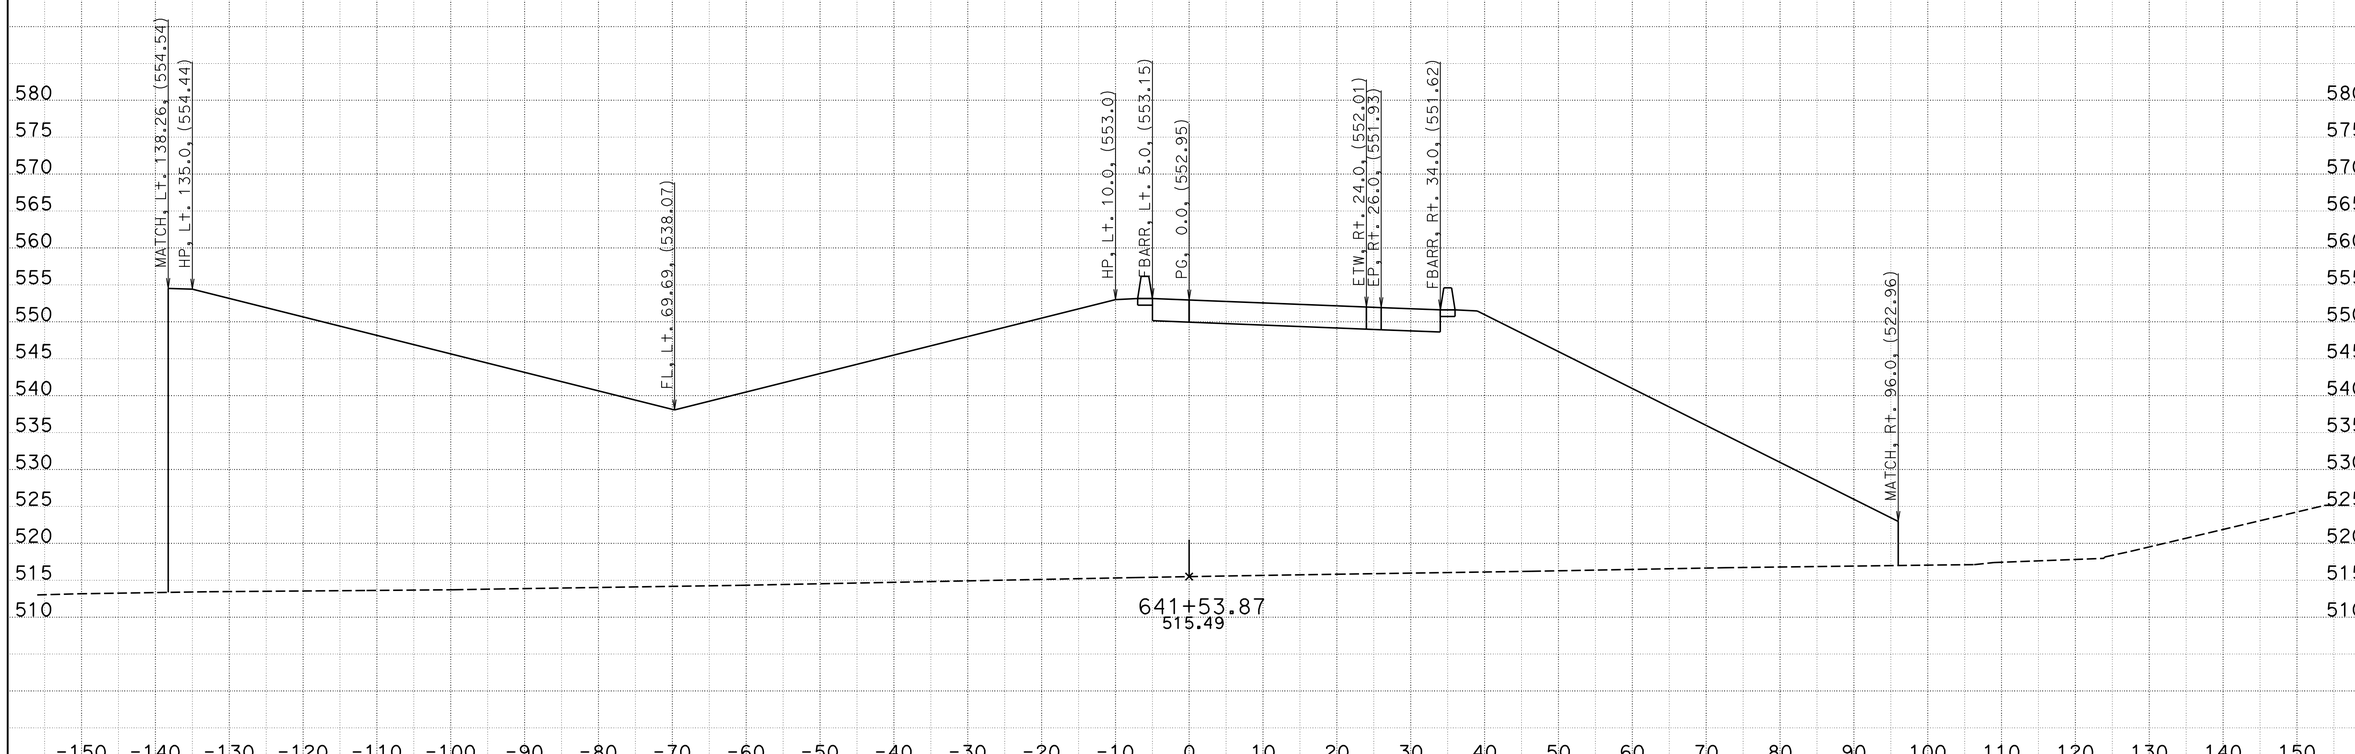

CREATED BY: BVE
DATE: 5/23/2013
KC Project: 05632 File: D:\Survey Deliverable\EB\eb1_d.ear

CONTRACT: 05632
DIST/CO/RTE/PM: 11-SD-11/905 0.0/1.6,R9.9/R10.7
PROJECT ID: 1100020530

SCALE: 1" = 10' Horiz.
1" = 10' Vert.

All Dimensions are US Survey Feet

EB
CROSS SECTIONS

FOR DESIGN STUDY ONLY

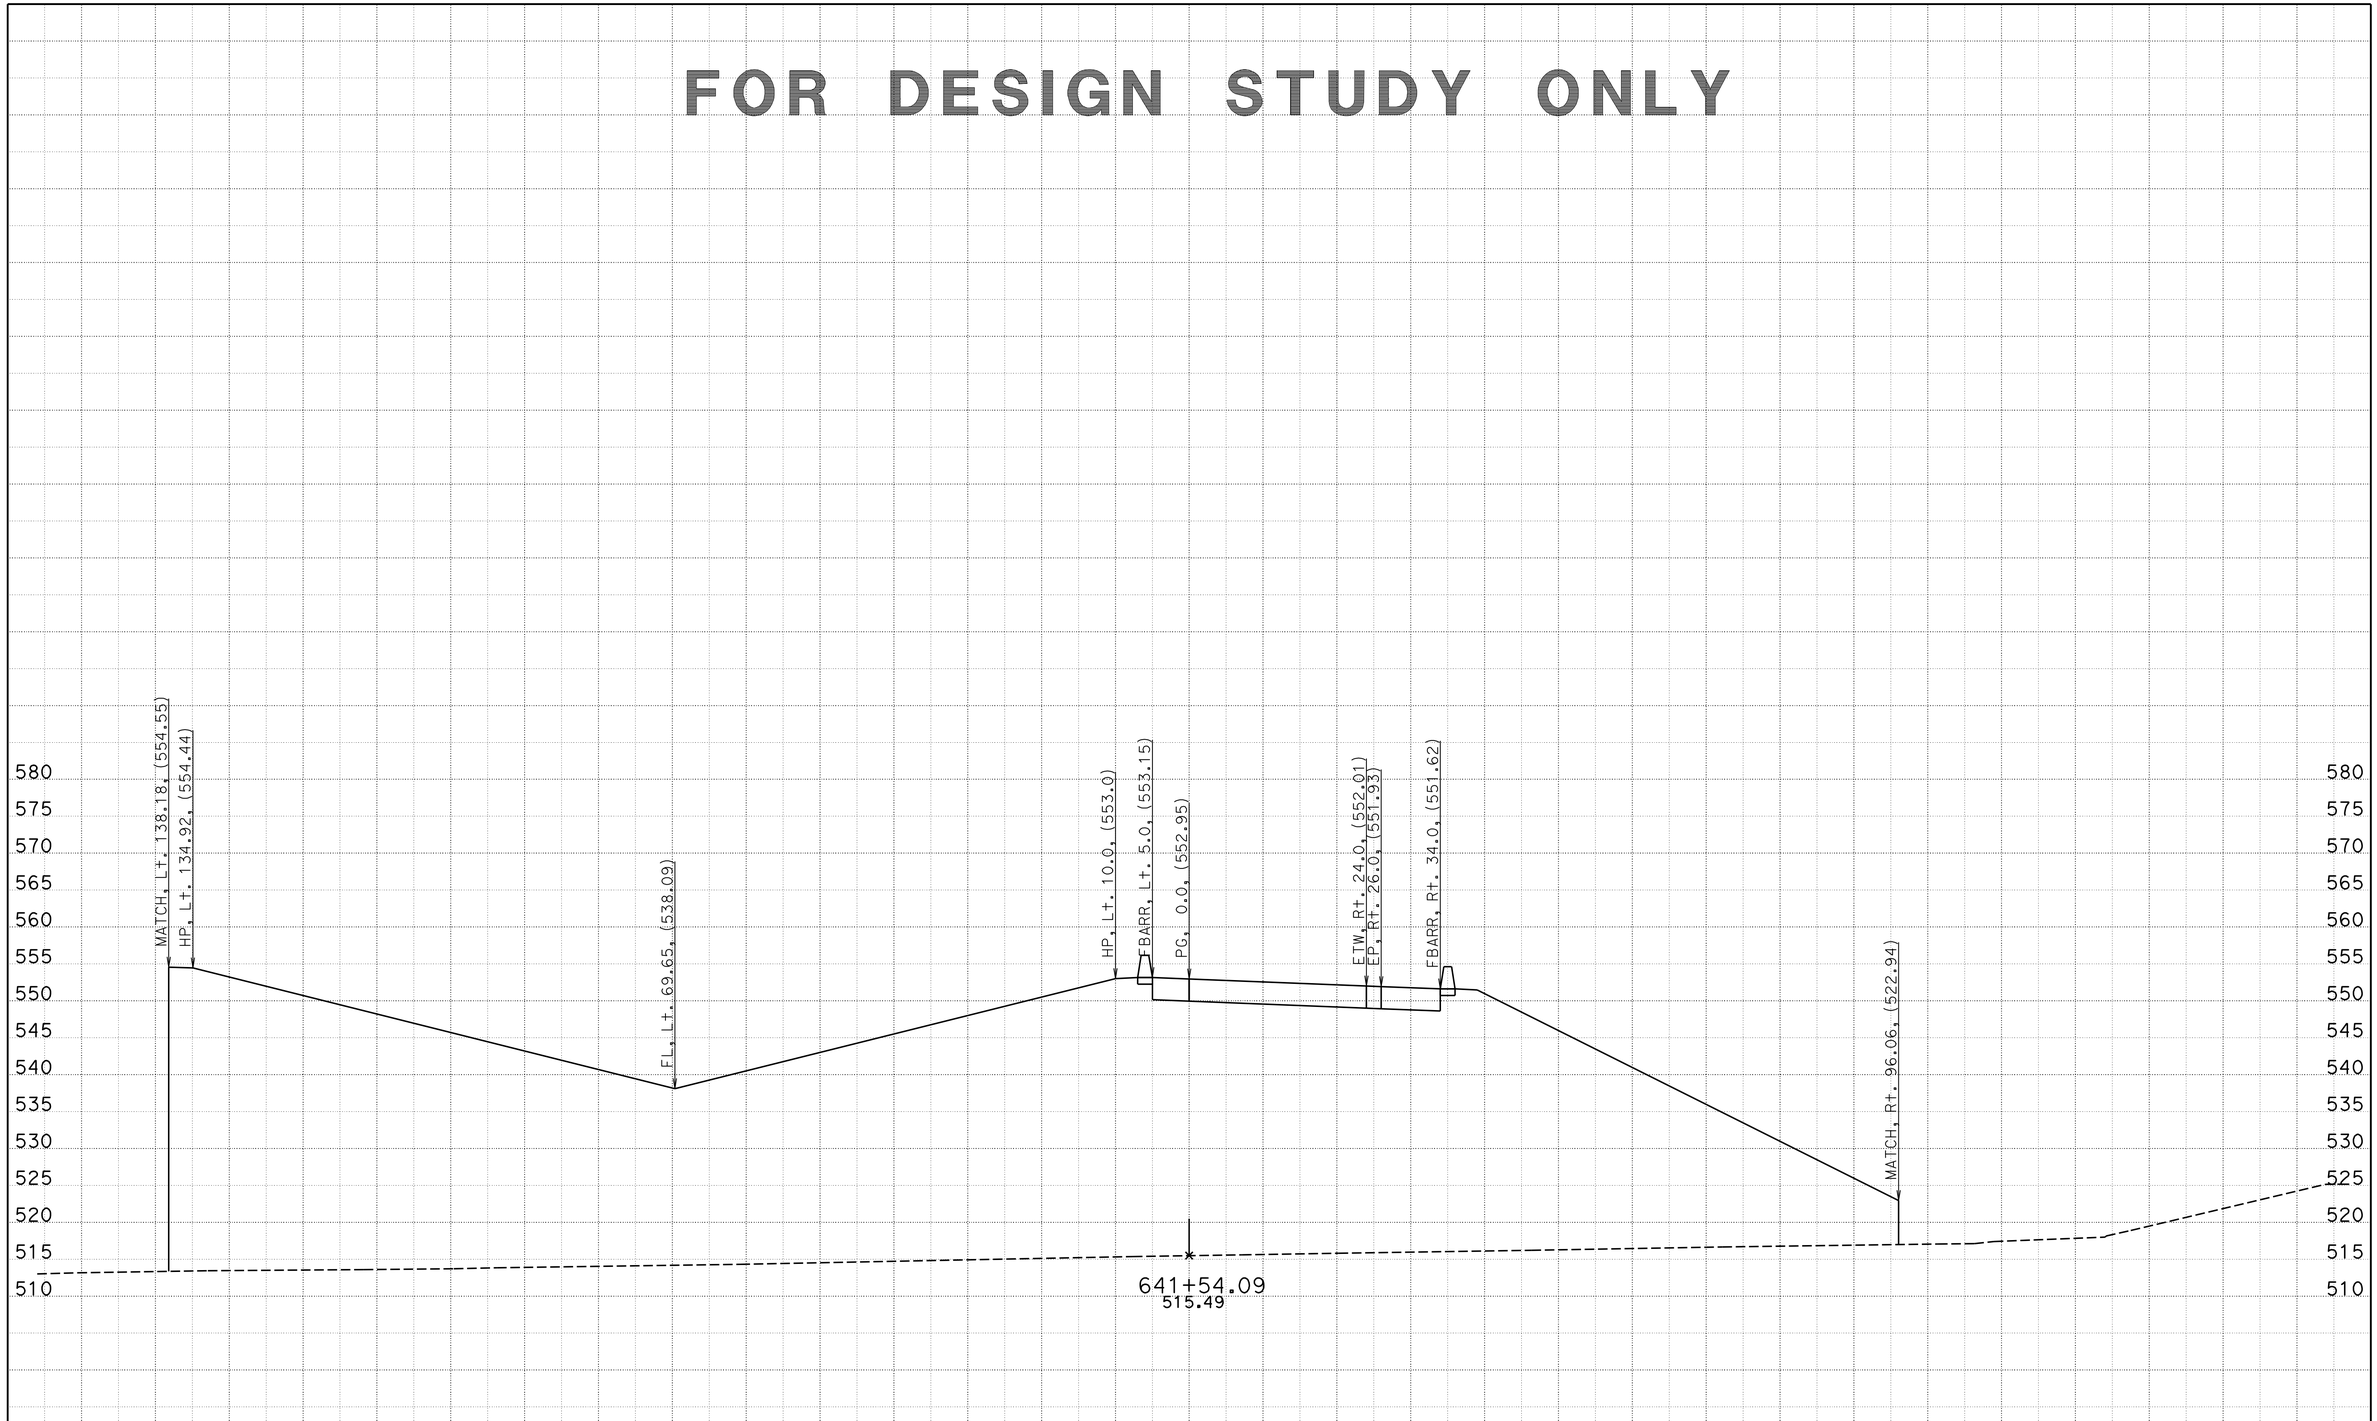

CREATED BY: BVE
DATE: 5/23/2013
KC Project: 05632 File: D:\Survey Deliverable\EB\eb1_d.ear

CONTRACT: 05632
DIST/CO/RTE/PM: 11-SD-11/905 0.0/1.6,R9.9/R10.7
PROJECT ID: 1100020530

SCALE: 1" = 10' Horiz.
1" = 10' Vert.
All Dimensions are US Survey Feet

EB
CROSS SECTIONS
SHEET 48 OF 86

FOR DESIGN STUDY ONLY

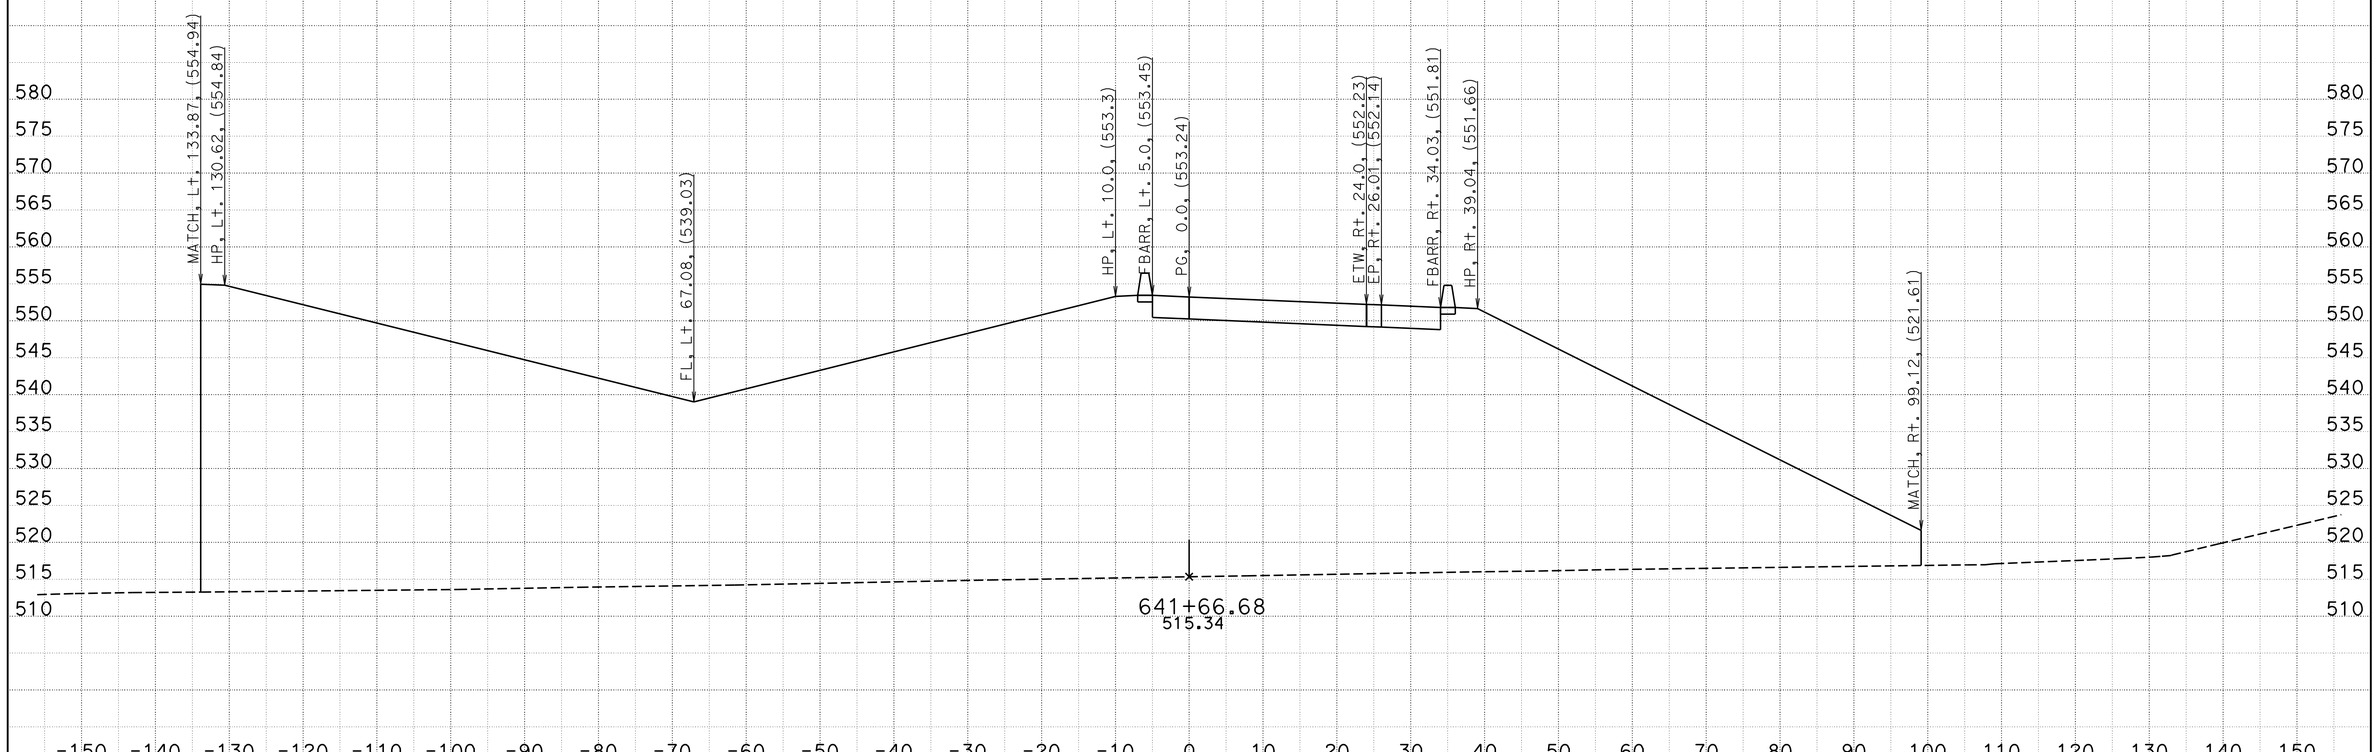

CREATED BY: BVE
DATE: 5/23/2013
KC Project: 05632 File: D:\Survey Deliverable\EB\eb1_d.ear

CONTRACT: 05632
DIST/CO/RTE/PM: 11-SD-11/905 0.0/1.6,R9.9/R10.7
PROJECT ID: 1100020530

SCALE: 1" = 10' Horiz.
1" = 10' Vert.

All Dimensions are US Survey Feet

EB
CROSS SECTIONS
SHEET 49 OF 86

FOR DESIGN STUDY ONLY

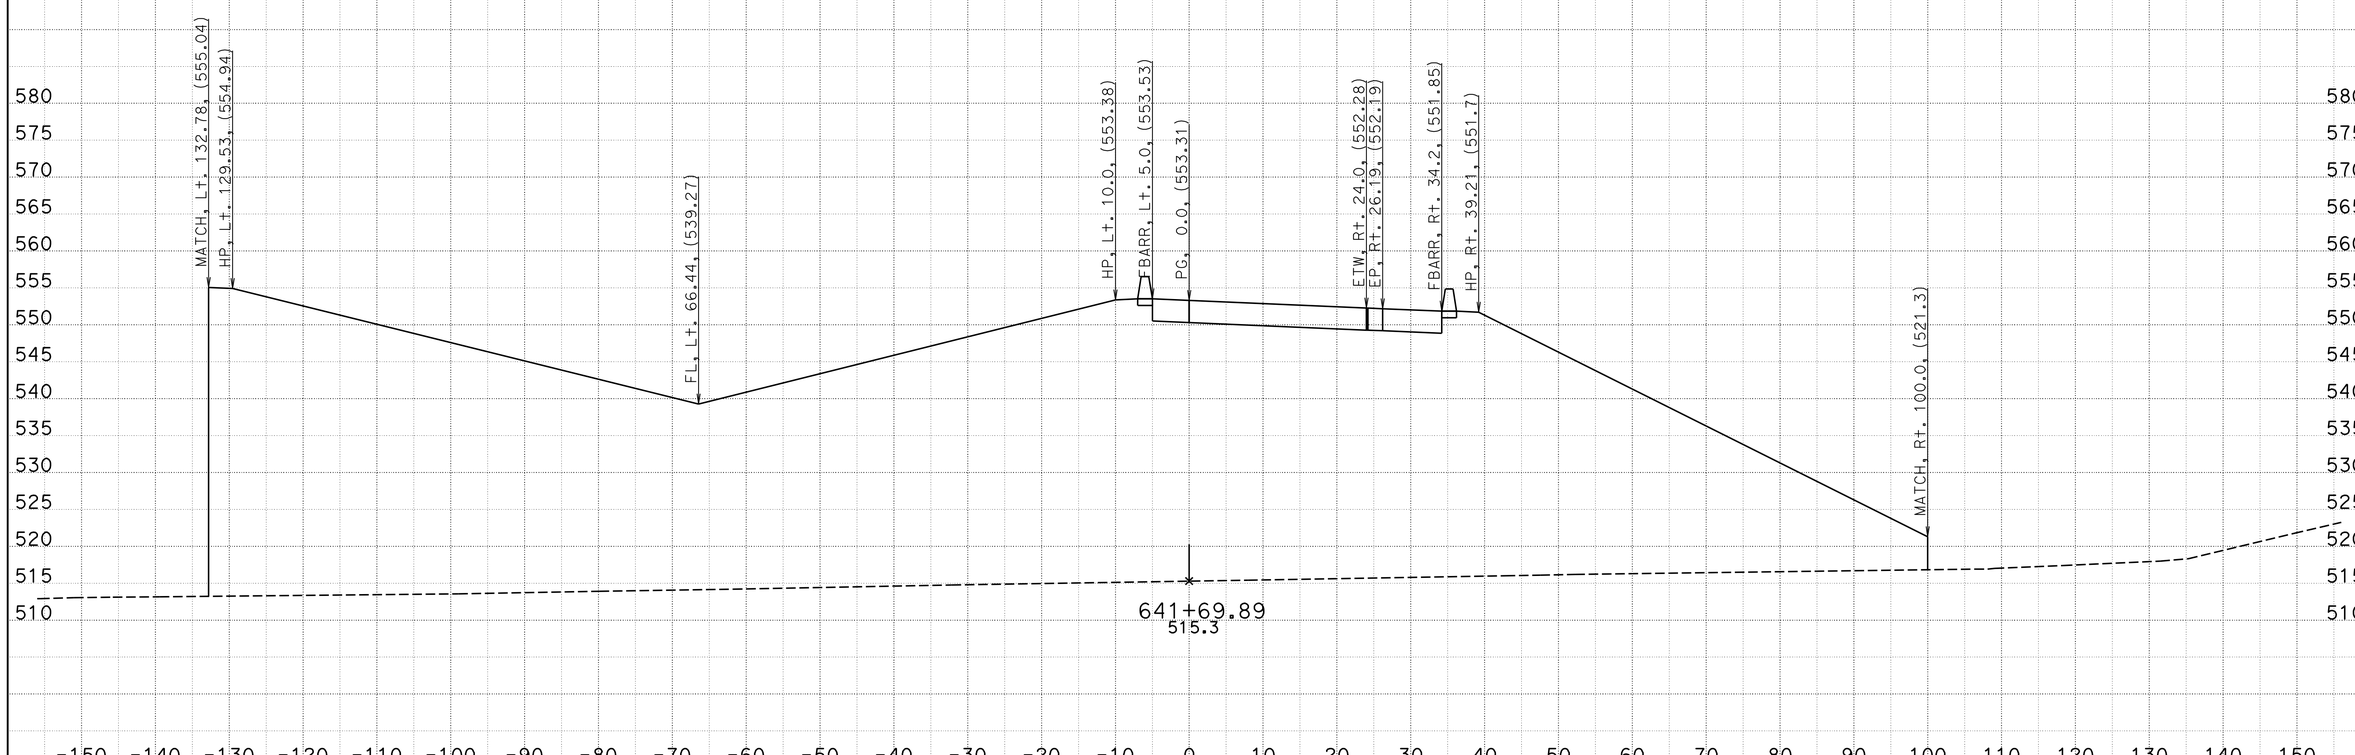

CREATED BY: BVE
DATE: 5/23/2013
KC Project: 05632 File: D:\Survey Deliverable\EB\eb1_d.ear

CONTRACT: 05632
DIST/CO/RTE/PM: 11-SD-11/905 0.0/1.6,R9.9/R10.7
PROJECT ID: 1100020530

SCALE: 1" = 10' Horiz.
1" = 10' Vert.

All Dimensions are US Survey Feet

EB
CROSS SECTIONS
SHEET 50 OF 86

FOR DESIGN STUDY ONLY

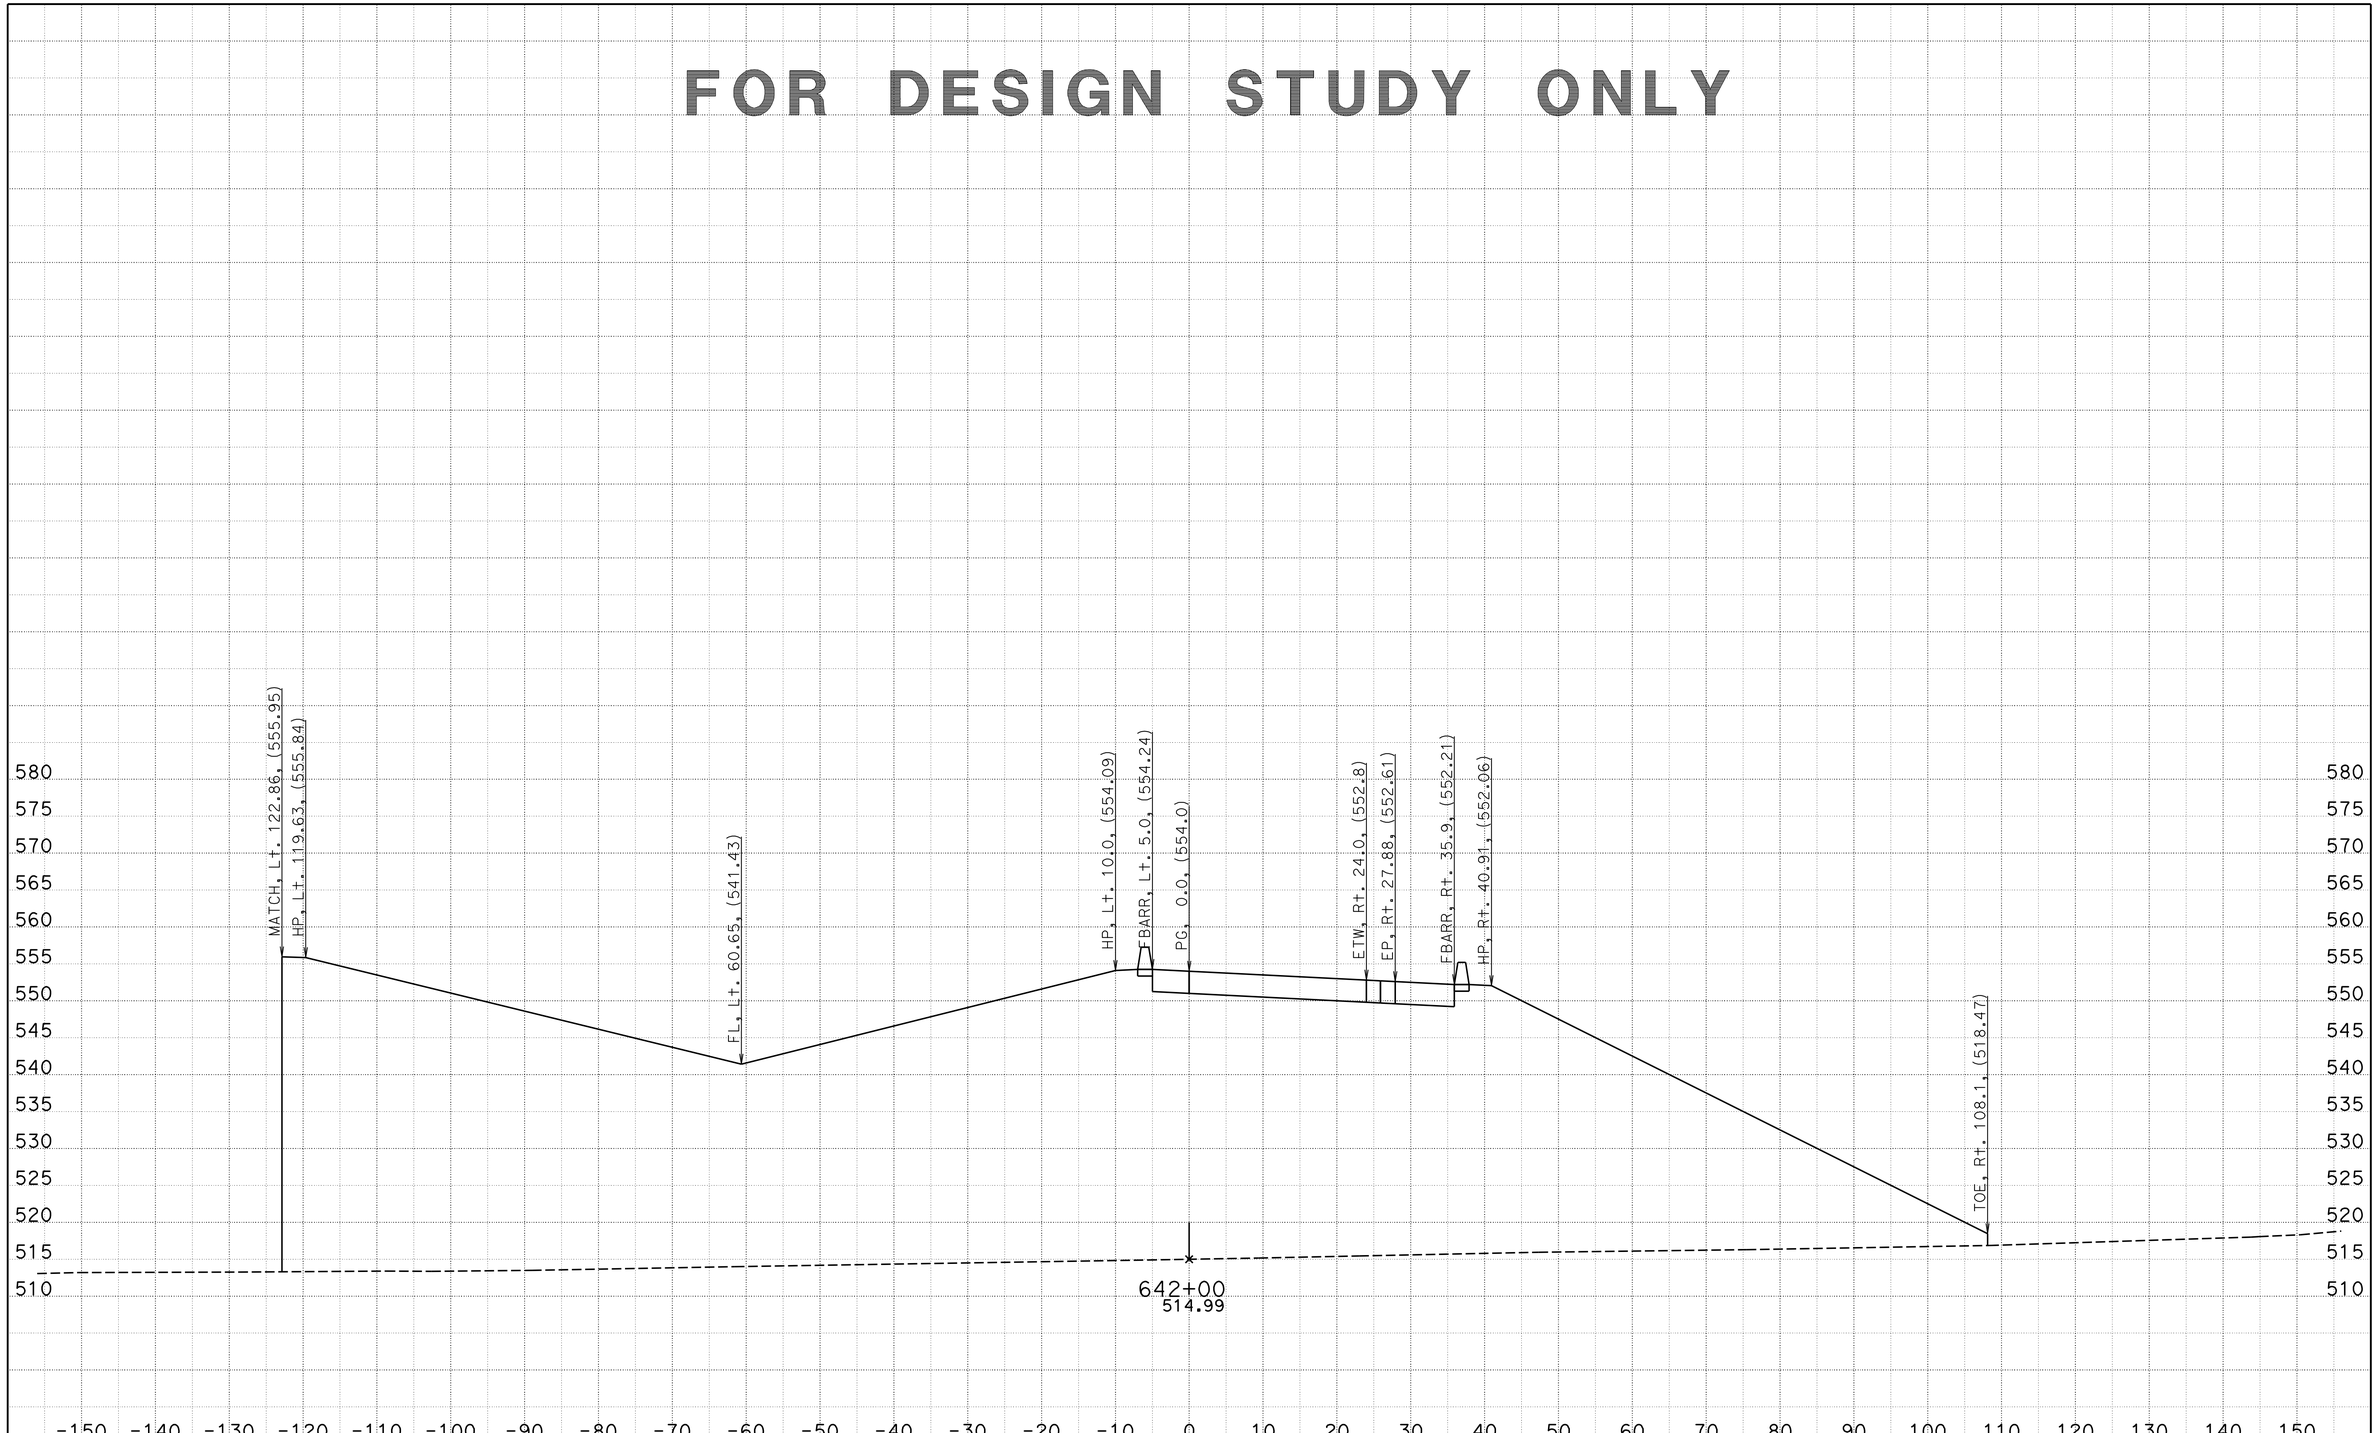

CREATED BY: BVE
DATE: 5/23/2013
KC Project: 05632 File: D:\Survey Deliverable\EB\eb1_d.ear

CONTRACT: 05632
DIST/CO/RTE/PM: 11-SD-11/905 0.0/1.6,R9.9/R10.7
PROJECT ID: 1100020530

SCALE: 1" = 10' Horiz.
1" = 10' Vert.
All Dimensions are US Survey Feet

EB
CROSS SECTIONS
SHEET 51 OF 86

FOR DESIGN STUDY ONLY

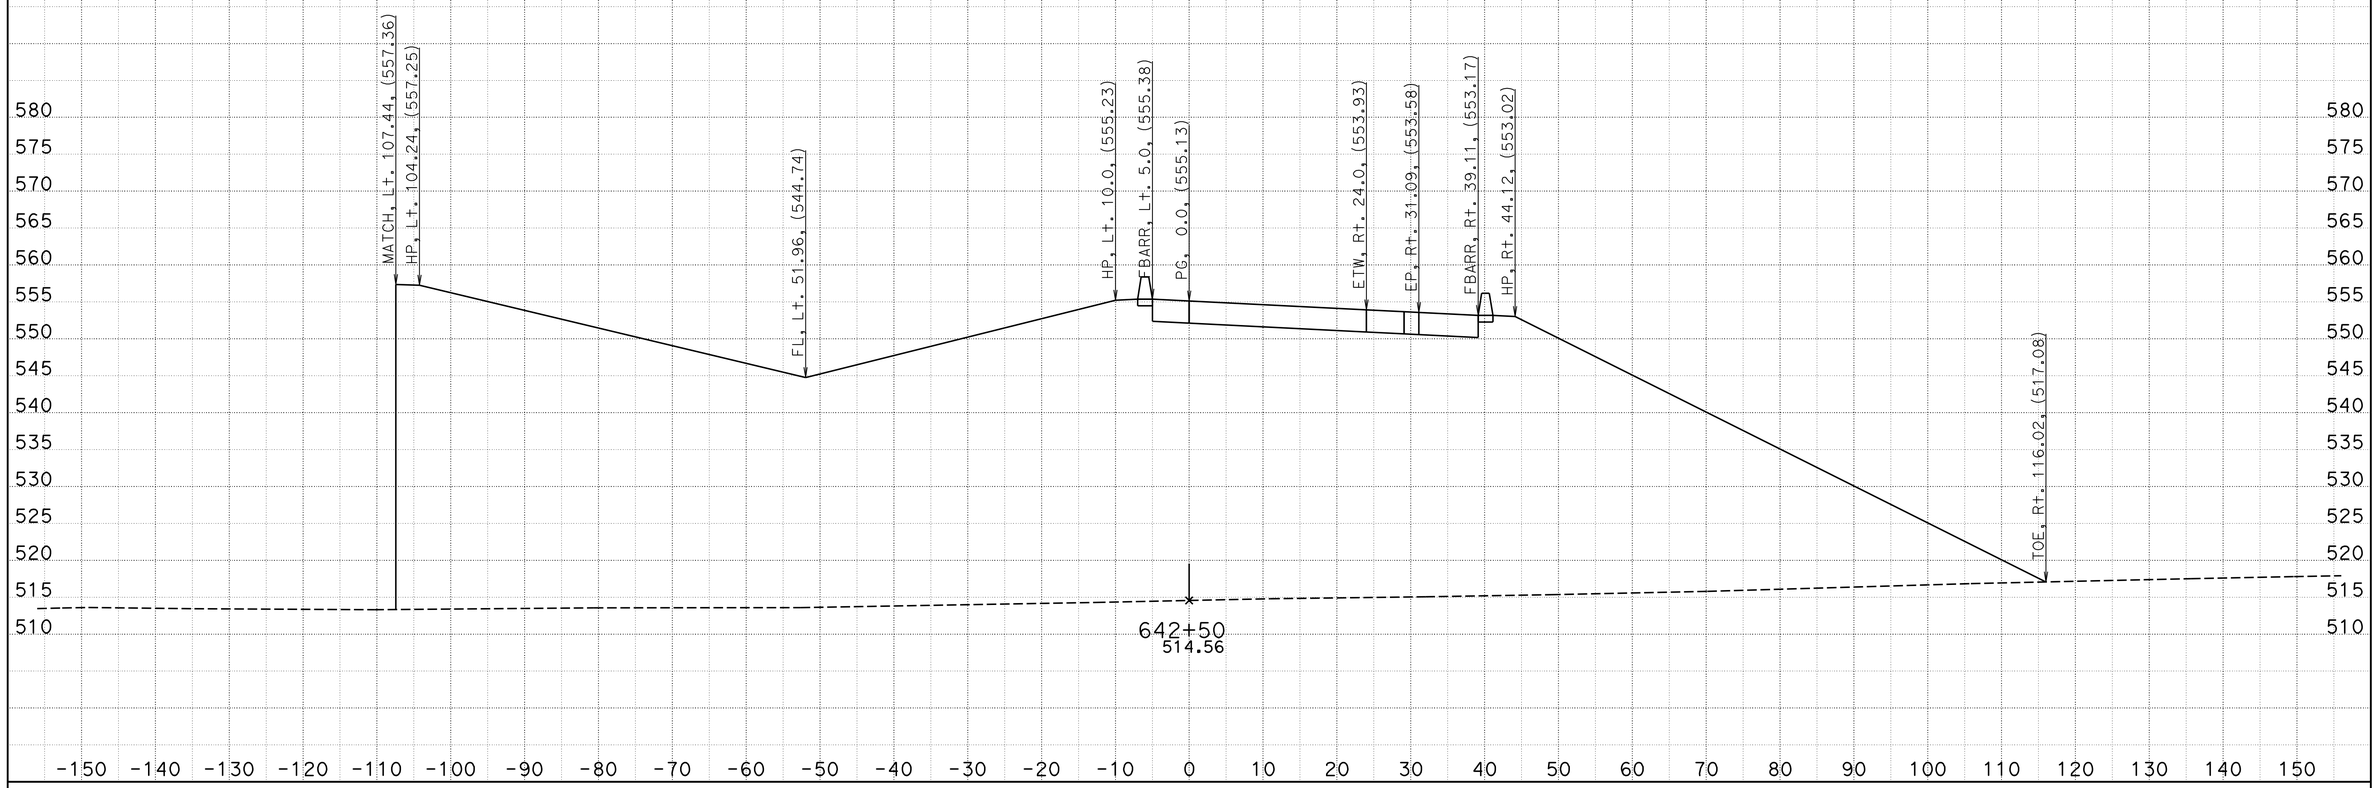

CREATED BY: BVE
DATE: 5/23/2013
KC Project: 05632 File: D:\Survey Deliverable\EB\eb1_d.ear

CONTRACT: 05632
DIST/CO/RTE/PM: 11-SD-11/905 0.0/1.6,R9.9/R10.7
PROJECT ID: 1100020530

SCALE: 1" = 10' Horiz.
1" = 10' Vert.

All Dimensions are US Survey Feet

EB
CROSS SECTIONS
SHEET 52 OF 86

FOR DESIGN STUDY ONLY

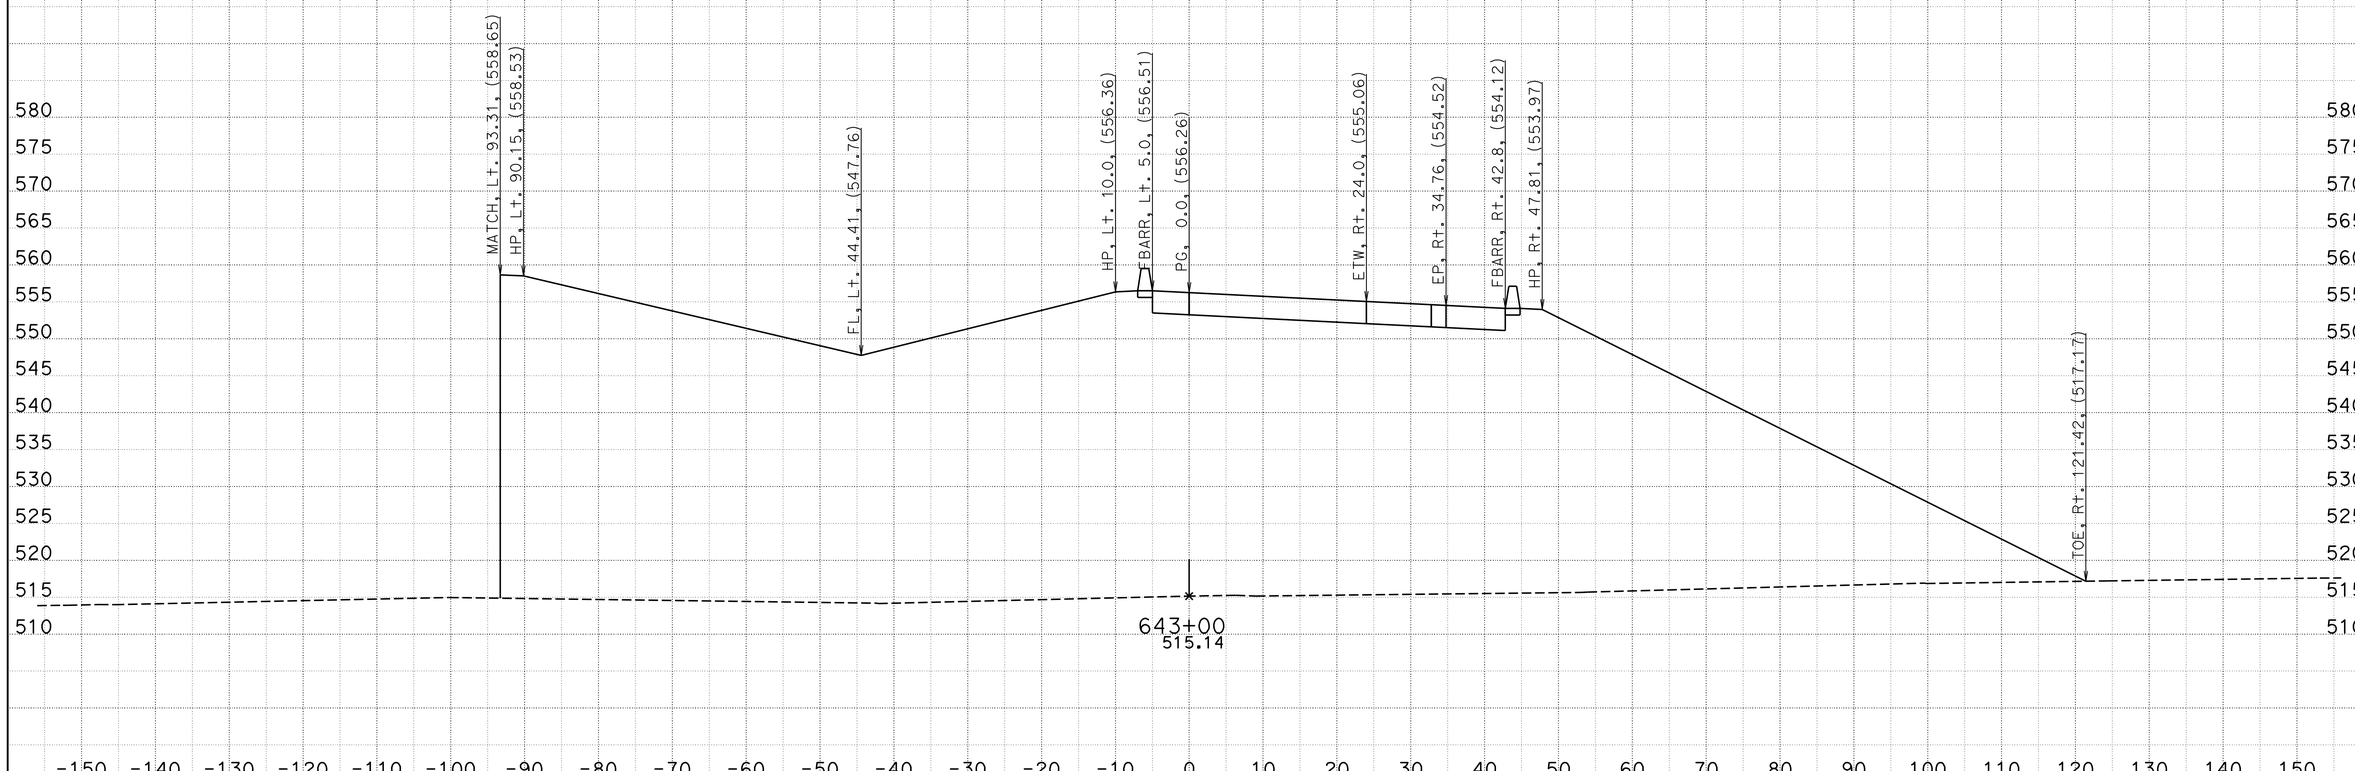

CREATED BY: BVE
DATE: 5/23/2013
KC Project: 05632 File: D:\Survey Deliverable\EB\eb1_d.ear

CONTRACT: 05632
DIST/CO/RTE/PM: 11-SD-11/905 0.0/1.6,R9.9/R10.7
PROJECT ID: 1100020530

SCALE: 1" = 10' Horiz.
1" = 10' Vert.

All Dimensions are US Survey Feet

EB
CROSS SECTIONS
SHEET 53 OF 86

FOR DESIGN STUDY ONLY

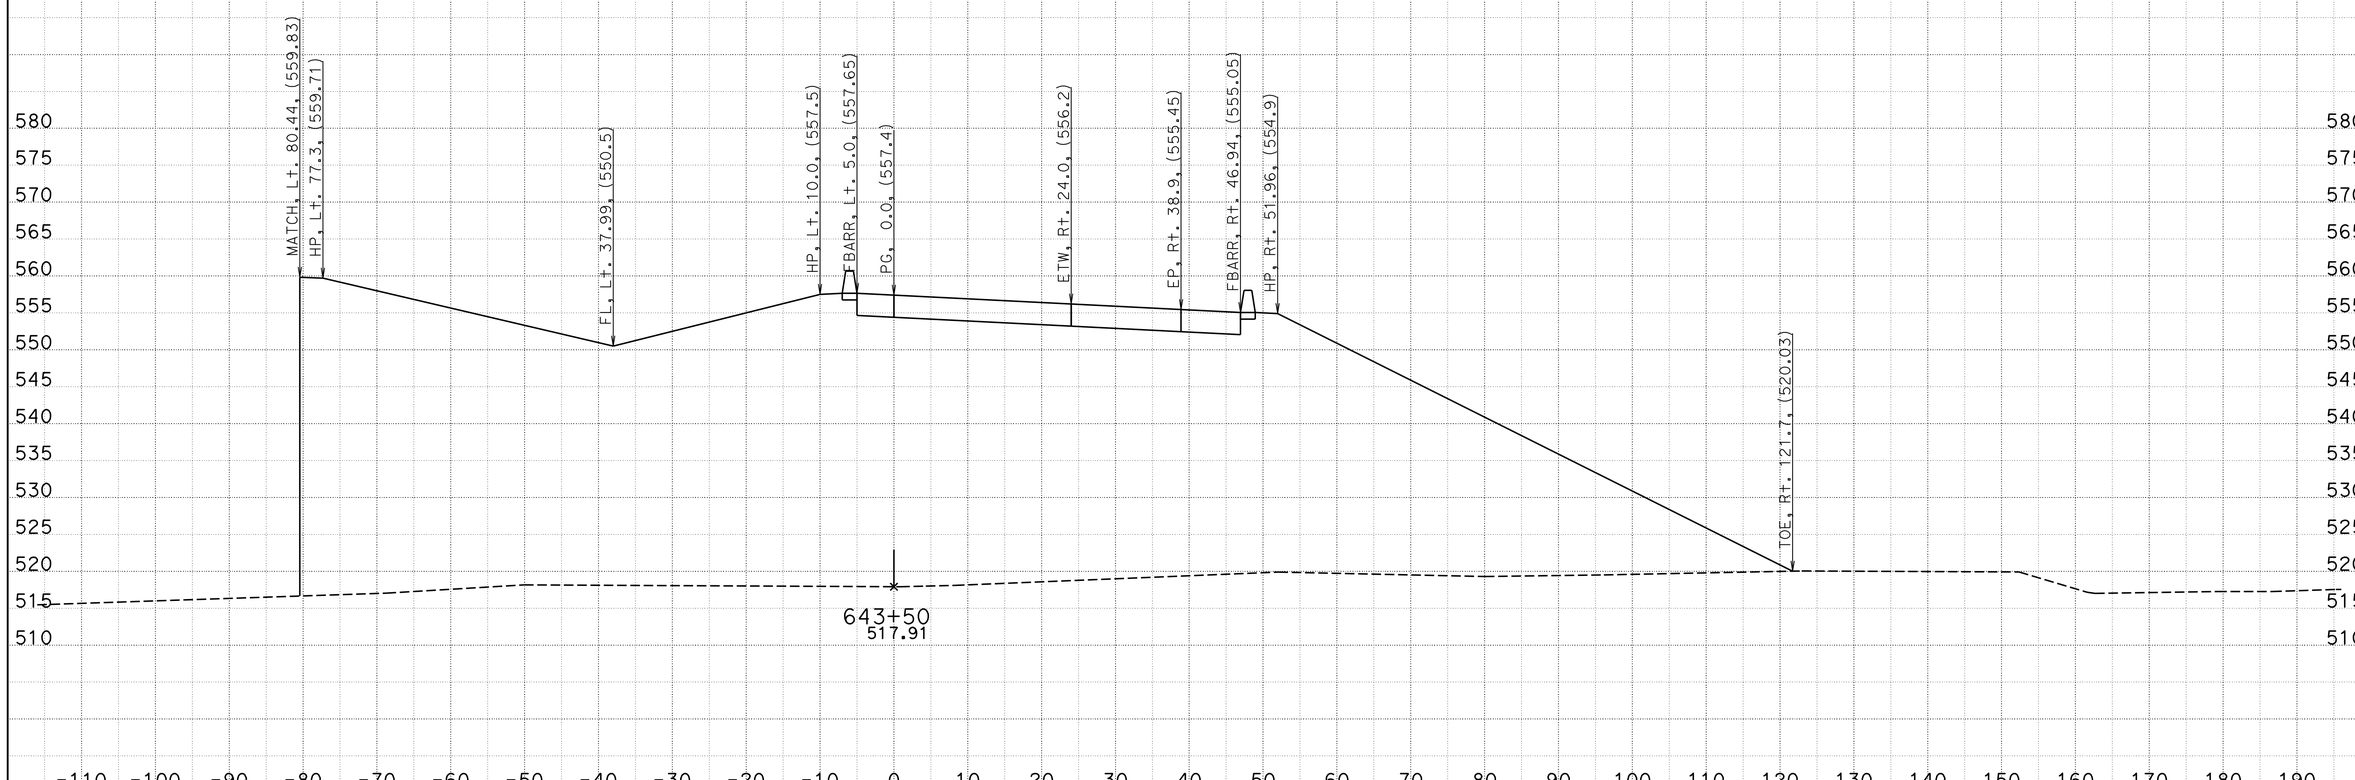

CREATED BY: BVE
DATE: 5/23/2013
KC Project: 05632 File: D:\Survey Deliverable\EB\eb1_d.ear

CONTRACT: 05632
DIST/CO/RTE/PM: 11-SD-11/905 0.0/1.6,R9.9/R10.7
PROJECT ID: 1100020530

SCALE: 1" = 10' Horiz.
1" = 10' Vert.

All Dimensions are US Survey Feet

EB
CROSS SECTIONS

FOR DESIGN STUDY ONLY

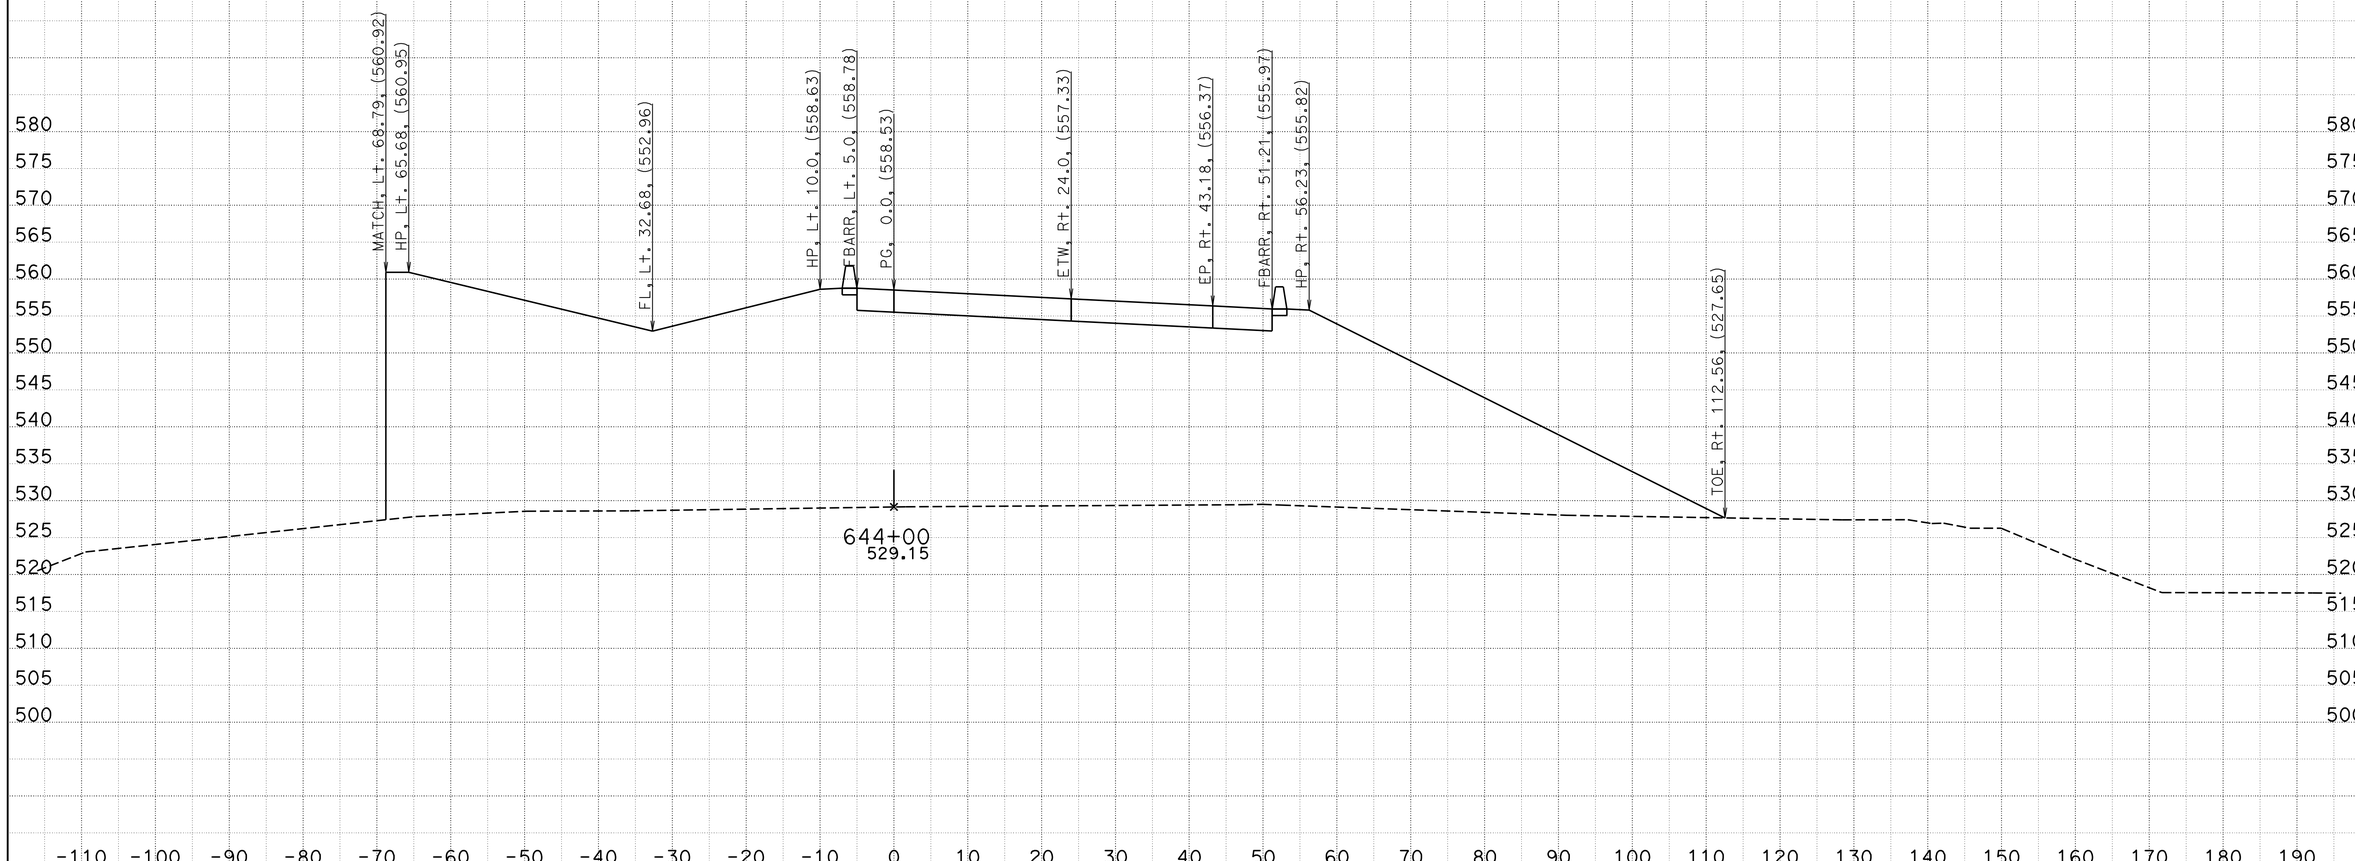

CREATED BY: BVE
DATE: 5/23/2013
KC Project: 05632 File: D:\Survey Deliverable\EB\eb1_d.ear

CONTRACT: 05632
DIST/CO/RTE/PM: 11-SD-11/905 0.0/1.6,R9.9/R10.7
PROJECT ID: 1100020530

SCALE: 1" = 10' Horiz.
1" = 10' Vert.

All Dimensions are US Survey Feet

EB
CROSS SECTIONS
SHEET 55 OF 86

FOR DESIGN STUDY ONLY

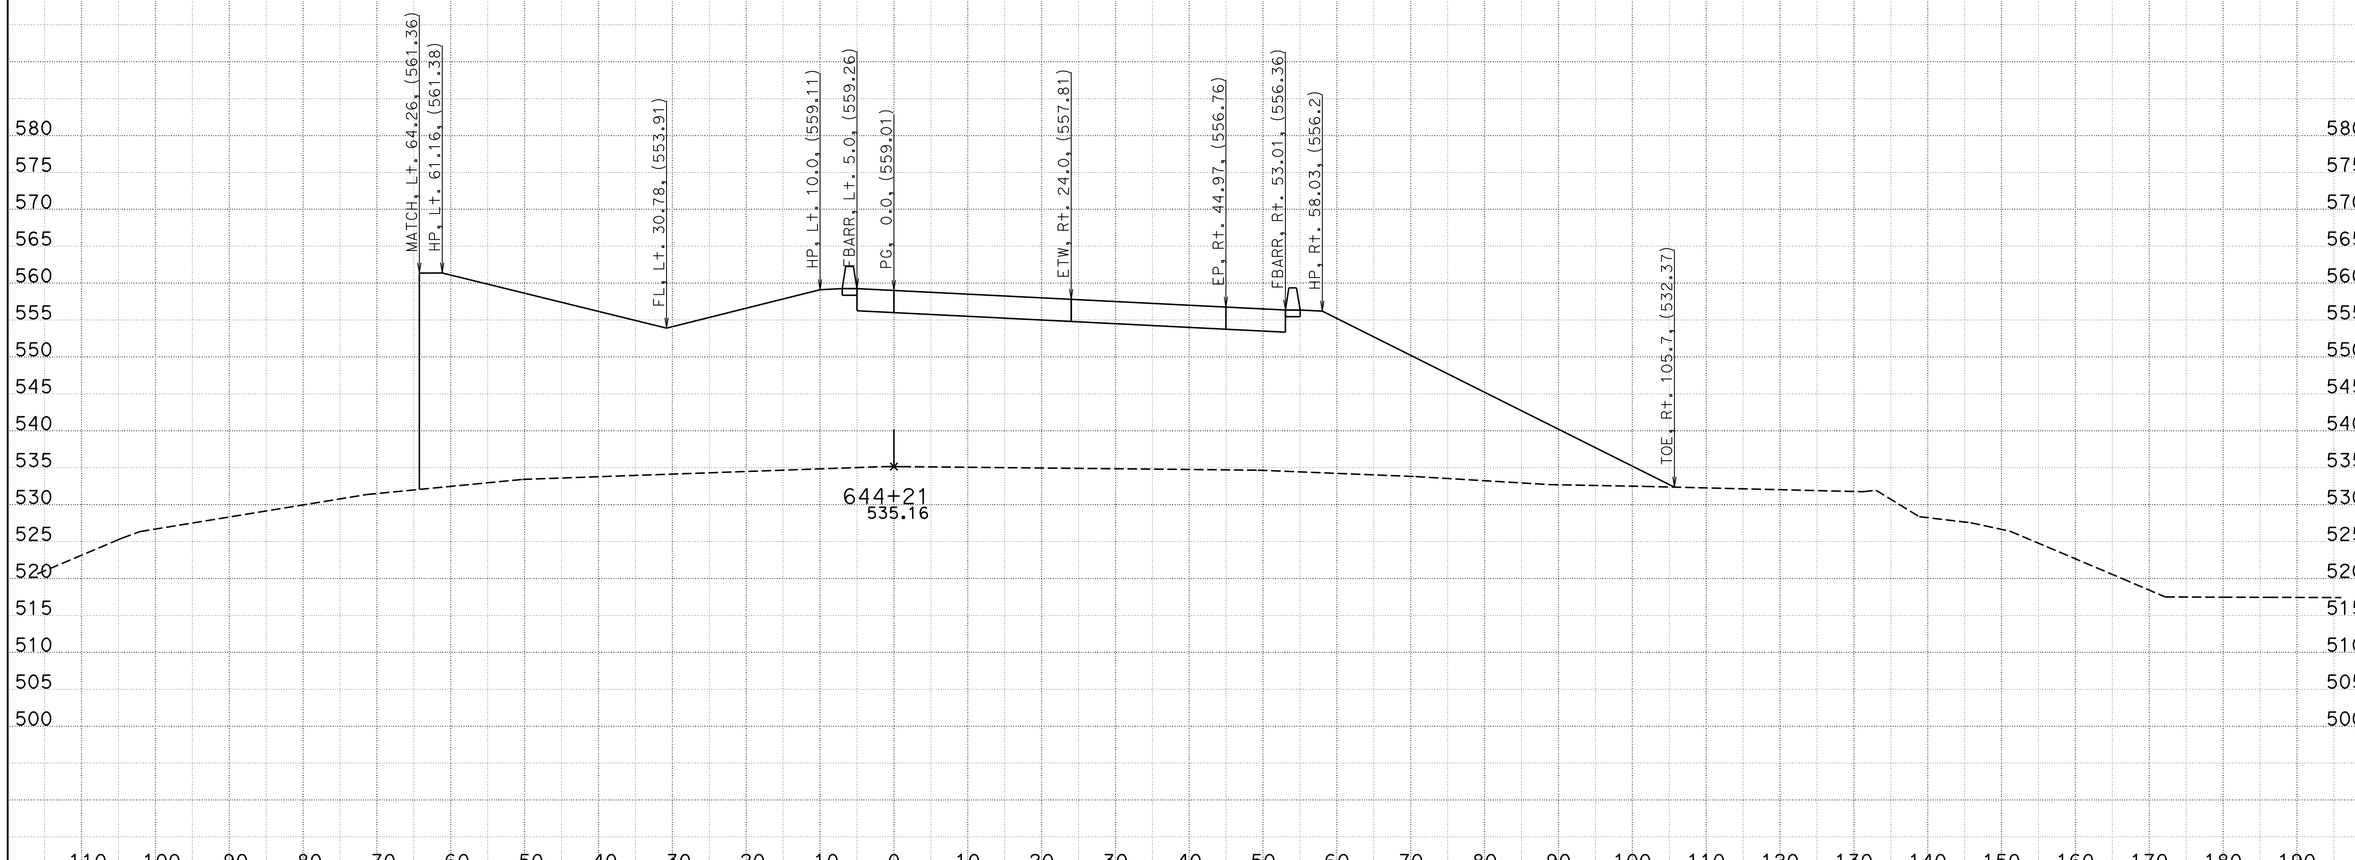

CREATED BY: BVE
DATE: 5/23/2013
KC Project: 05632 File: D:\Survey Deliverable\EB\eb1_d.ear

CONTRACT: 05632
DIST/CO/RTE/PM: 11-SD-11/905 0.0/1.6,R9.9/R10.7
PROJECT ID: 1100020530

SCALE: 1" = 10' Horiz.
1" = 10' Vert.
All Dimensions are US Survey Feet

EB
CROSS SECTIONS
SHEET 56 OF 86

FOR DESIGN STUDY ONLY

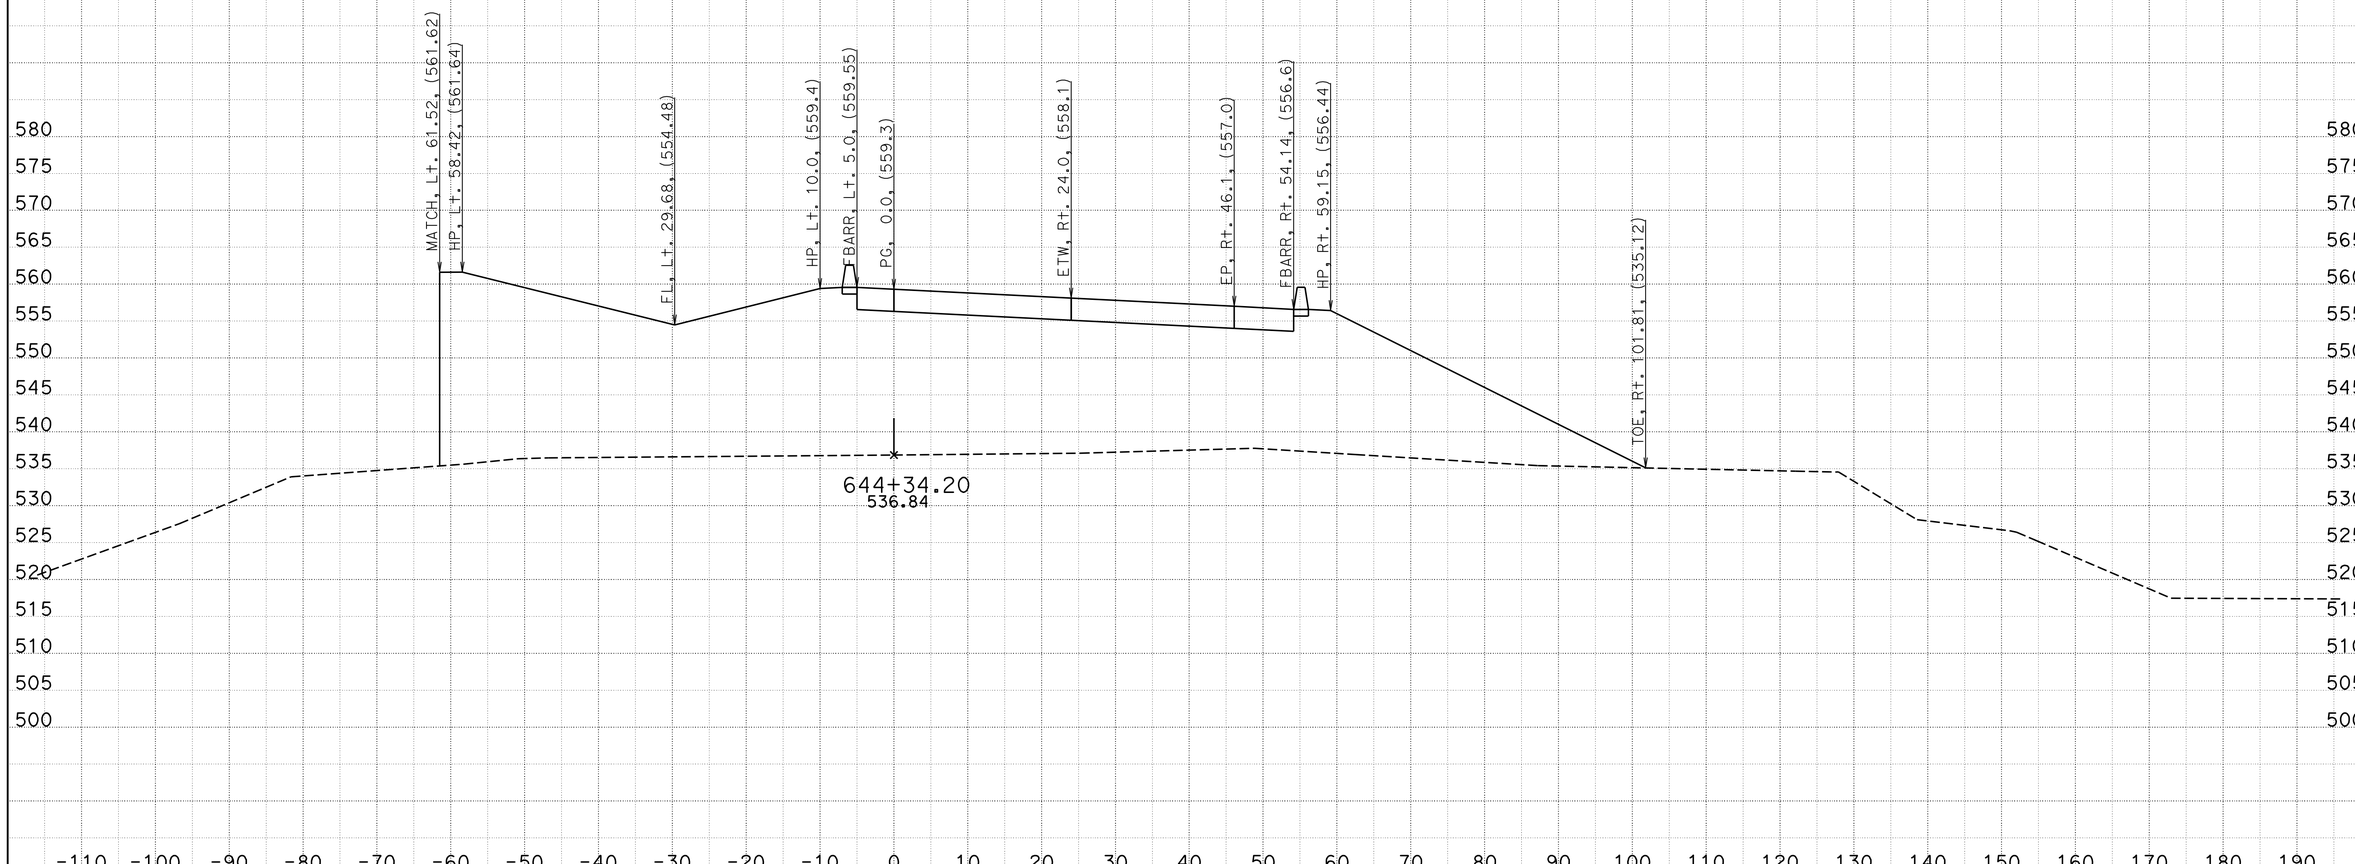

CREATED BY: BVE
DATE: 5/23/2013
KC Project: 05632 File: D:\Survey Deliverable\EB\eb1_d.ear

CONTRACT: 05632
DIST/CO/RTE/PM: 11-SD-11/905 0.0/1.6,R9.9/R10.7
PROJECT ID: 1100020530

SCALE: 1" = 10' Horiz.
1" = 10' Vert.
All Dimensions are US Survey Feet

EB
CROSS SECTIONS
SHEET 57 OF 86

FOR DESIGN STUDY ONLY

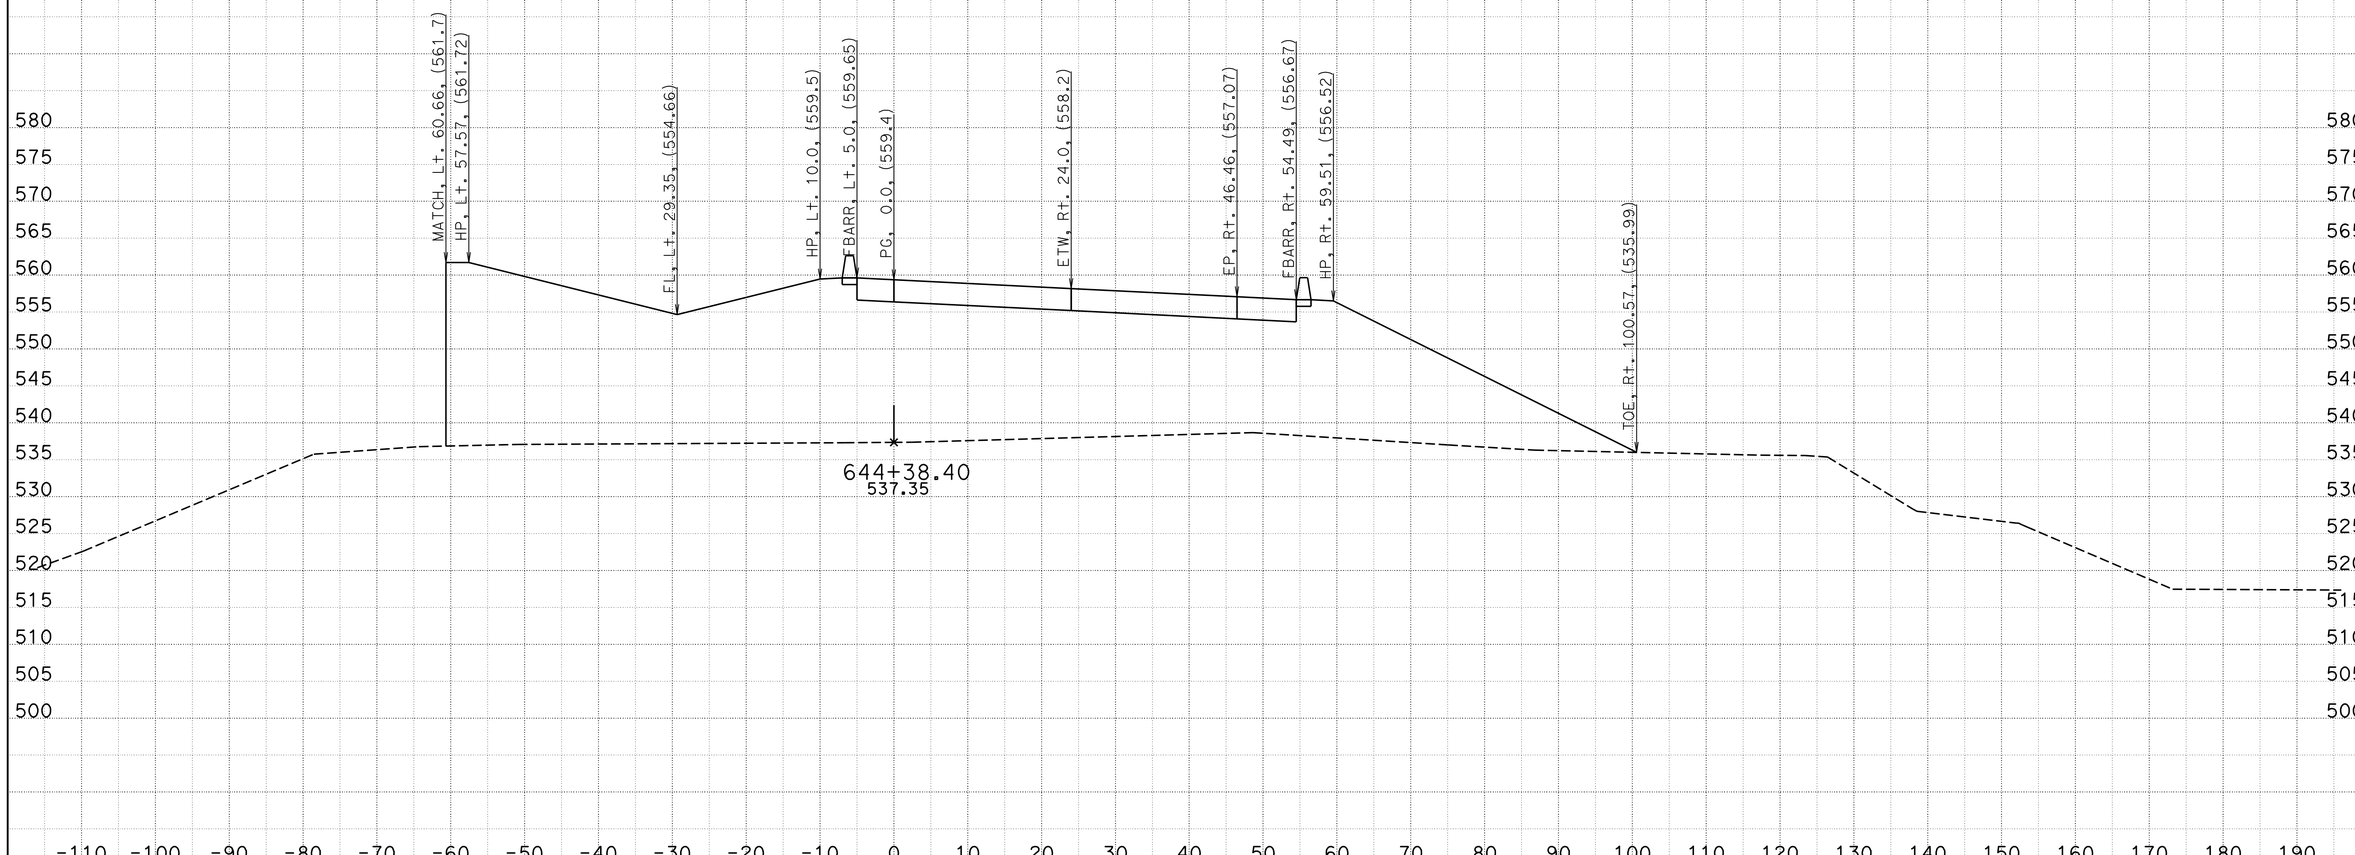

CREATED BY: BVE
DATE: 5/23/2013
KC Project: 05632 File: D:\Survey Deliverable\EB\eb1_d.ear

CONTRACT: 05632
DIST/CO/RTE/PM: 11-SD-11/905 0.0/1.6,R9.9/R10.7
PROJECT ID: 1100020530

SCALE: 1" = 10' Horiz.
1" = 10' Vert.

All Dimensions are US Survey Feet

EB
CROSS SECTIONS
SHEET 58 OF 86

FOR DESIGN STUDY ONLY

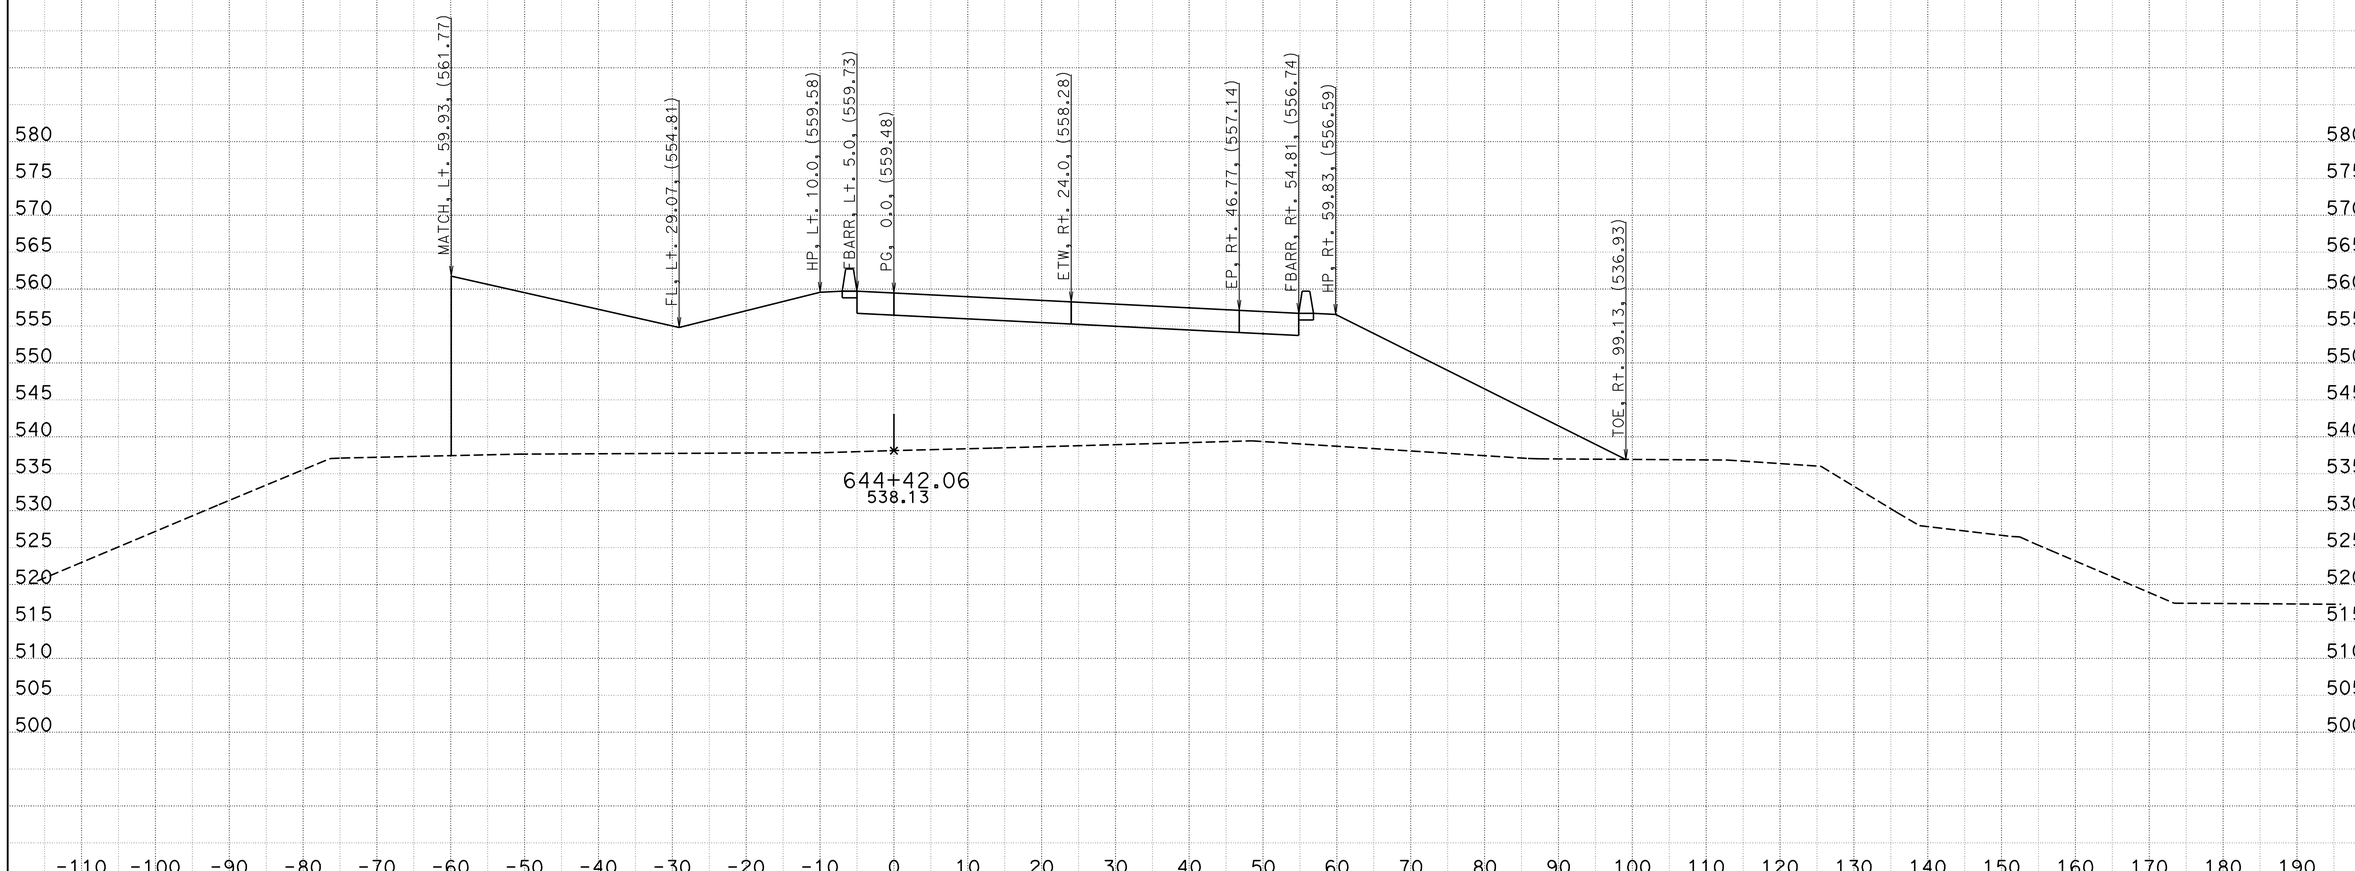

CREATED BY: BVE
DATE: 5/23/2013
KC Project: 05632 File: D:\Survey Deliverable\EB\eb1_d.ear

CONTRACT: 05632
DIST/CO/RTE/PM: 11-SD-11/905 0.0/1.6,R9.9/R10.7
PROJECT ID: 1100020530

SCALE: 1" = 10' Horiz.
1" = 10' Vert.

All Dimensions are US Survey Feet

EB
CROSS SECTIONS
SHEET 59 OF 86

FOR DESIGN STUDY ONLY

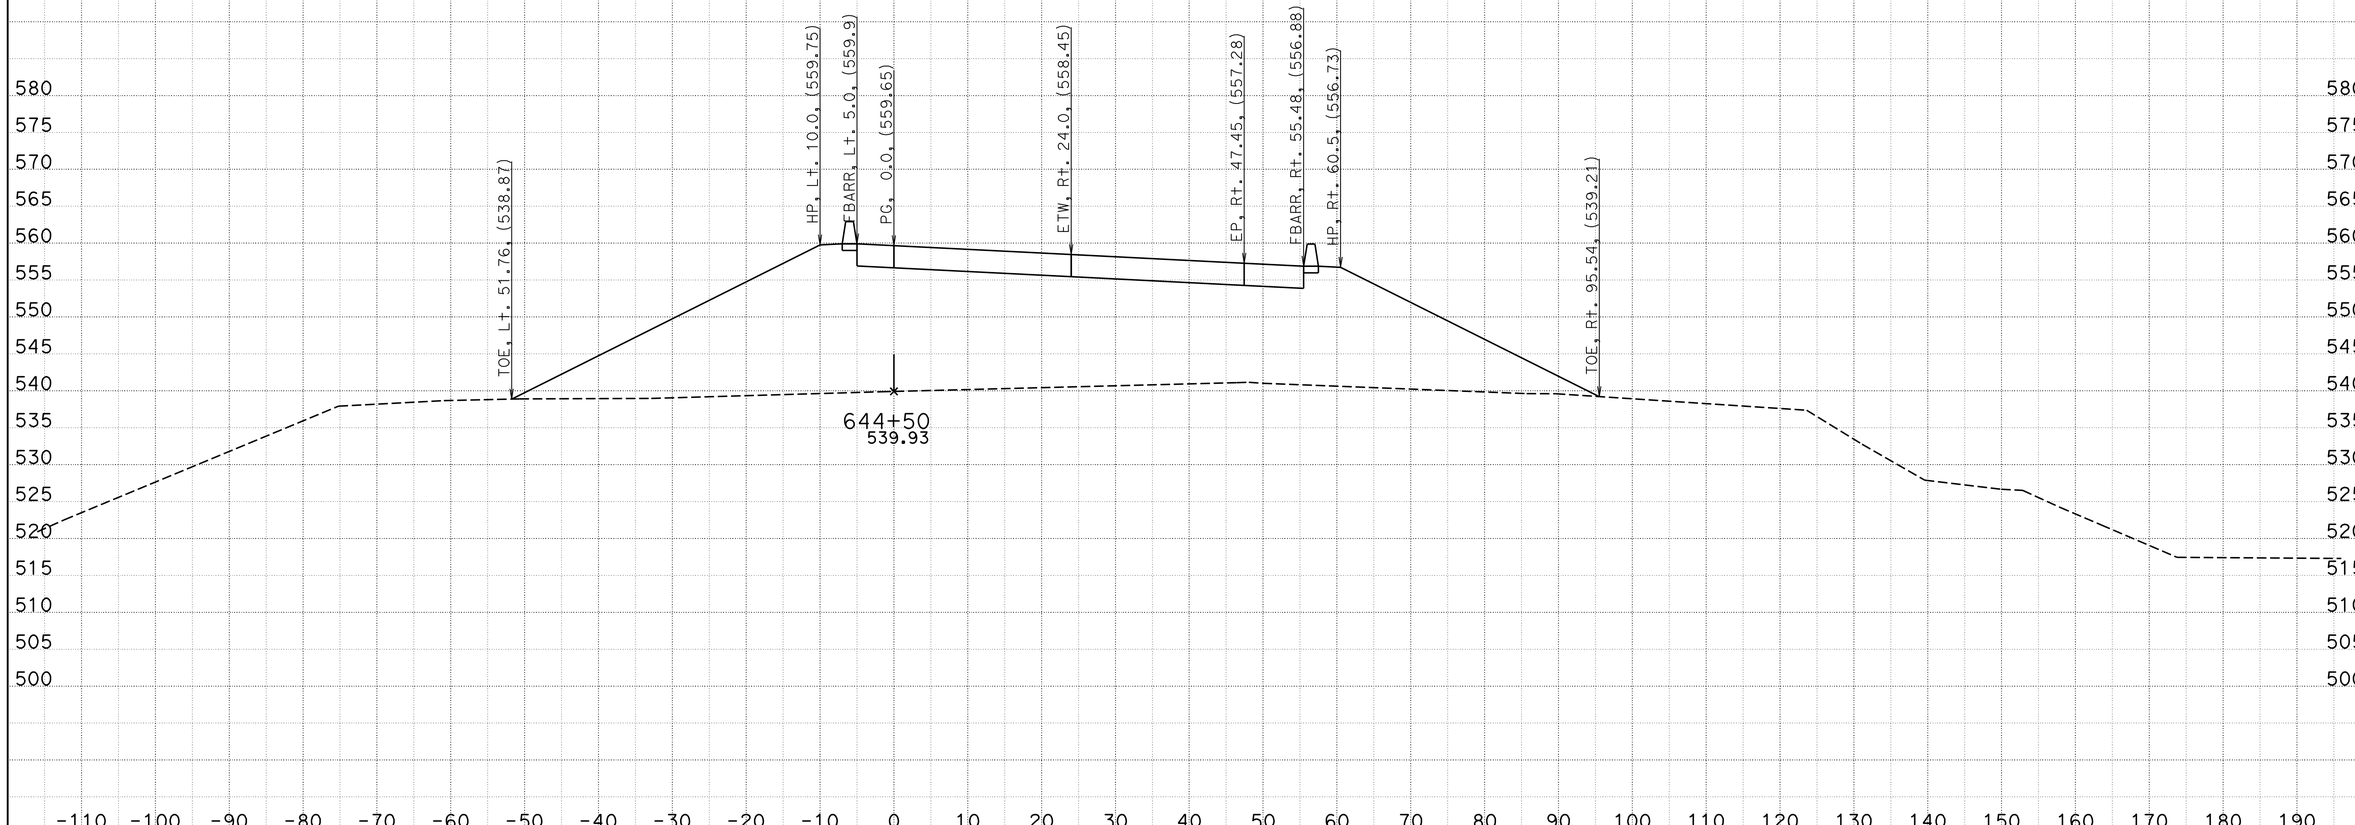

CREATED BY: BVE
DATE: 5/23/2013
KC Project: 05632 File: D:\Survey Deliverable\EB\eb1_d.ear

CONTRACT: 05632
DIST/CO/RTE/PM: 11-SD-11/905 0.0/1.6,R9.9/R10.7
PROJECT ID: 1100020530

SCALE: 1" = 10' Horiz.
1" = 10' Vert.

All Dimensions are US Survey Feet

EB
CROSS SECTIONS
SHEET 60 OF 86

FOR DESIGN STUDY ONLY

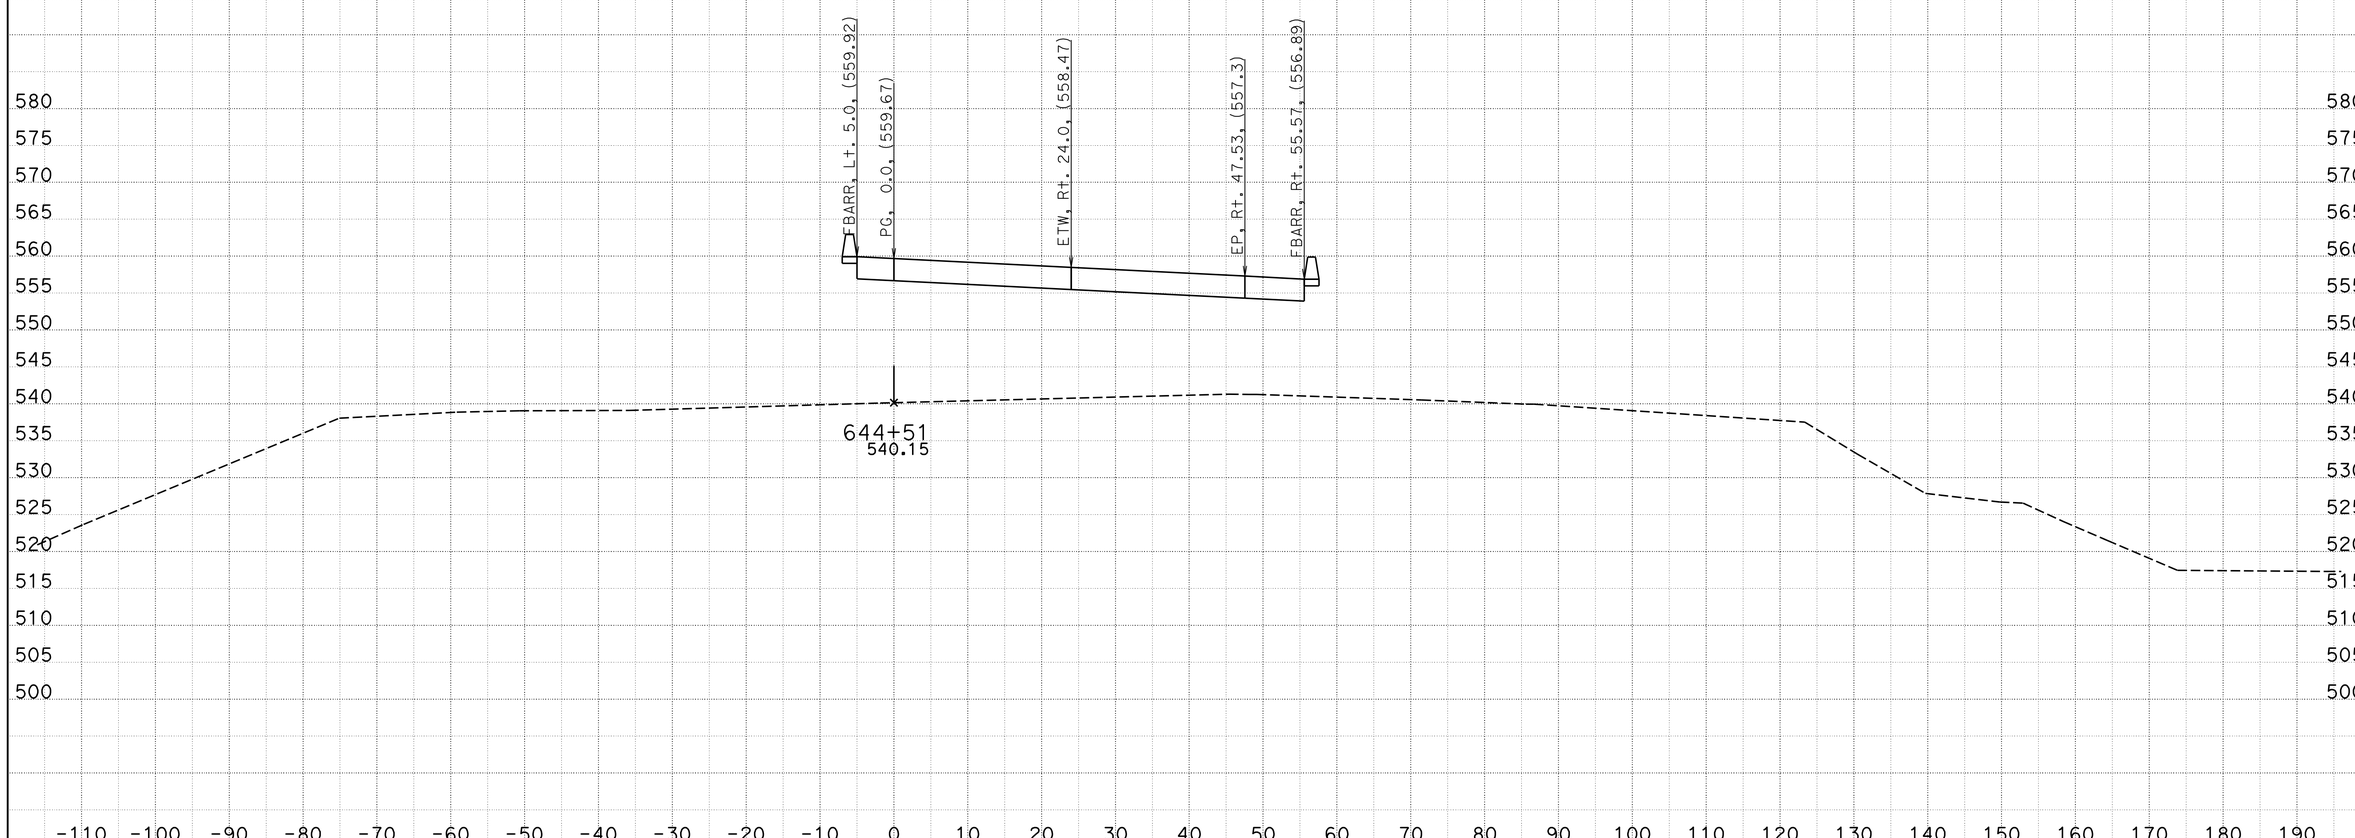

CREATED BY: BVE
DATE: 5/23/2013
KC Project: 05632 File: D:\Survey Deliverable\EB\eb1_d.ear

CONTRACT: 05632
DIST/CO/RTE/PM: 11-SD-11/905 0.0/1.6,R9.9/R10.7
PROJECT ID: 1100020530

SCALE: 1" = 10' Horiz.
1" = 10' Vert.

All Dimensions are US Survey Feet

EB
CROSS SECTIONS
SHEET 61 OF 86

FOR DESIGN STUDY ONLY

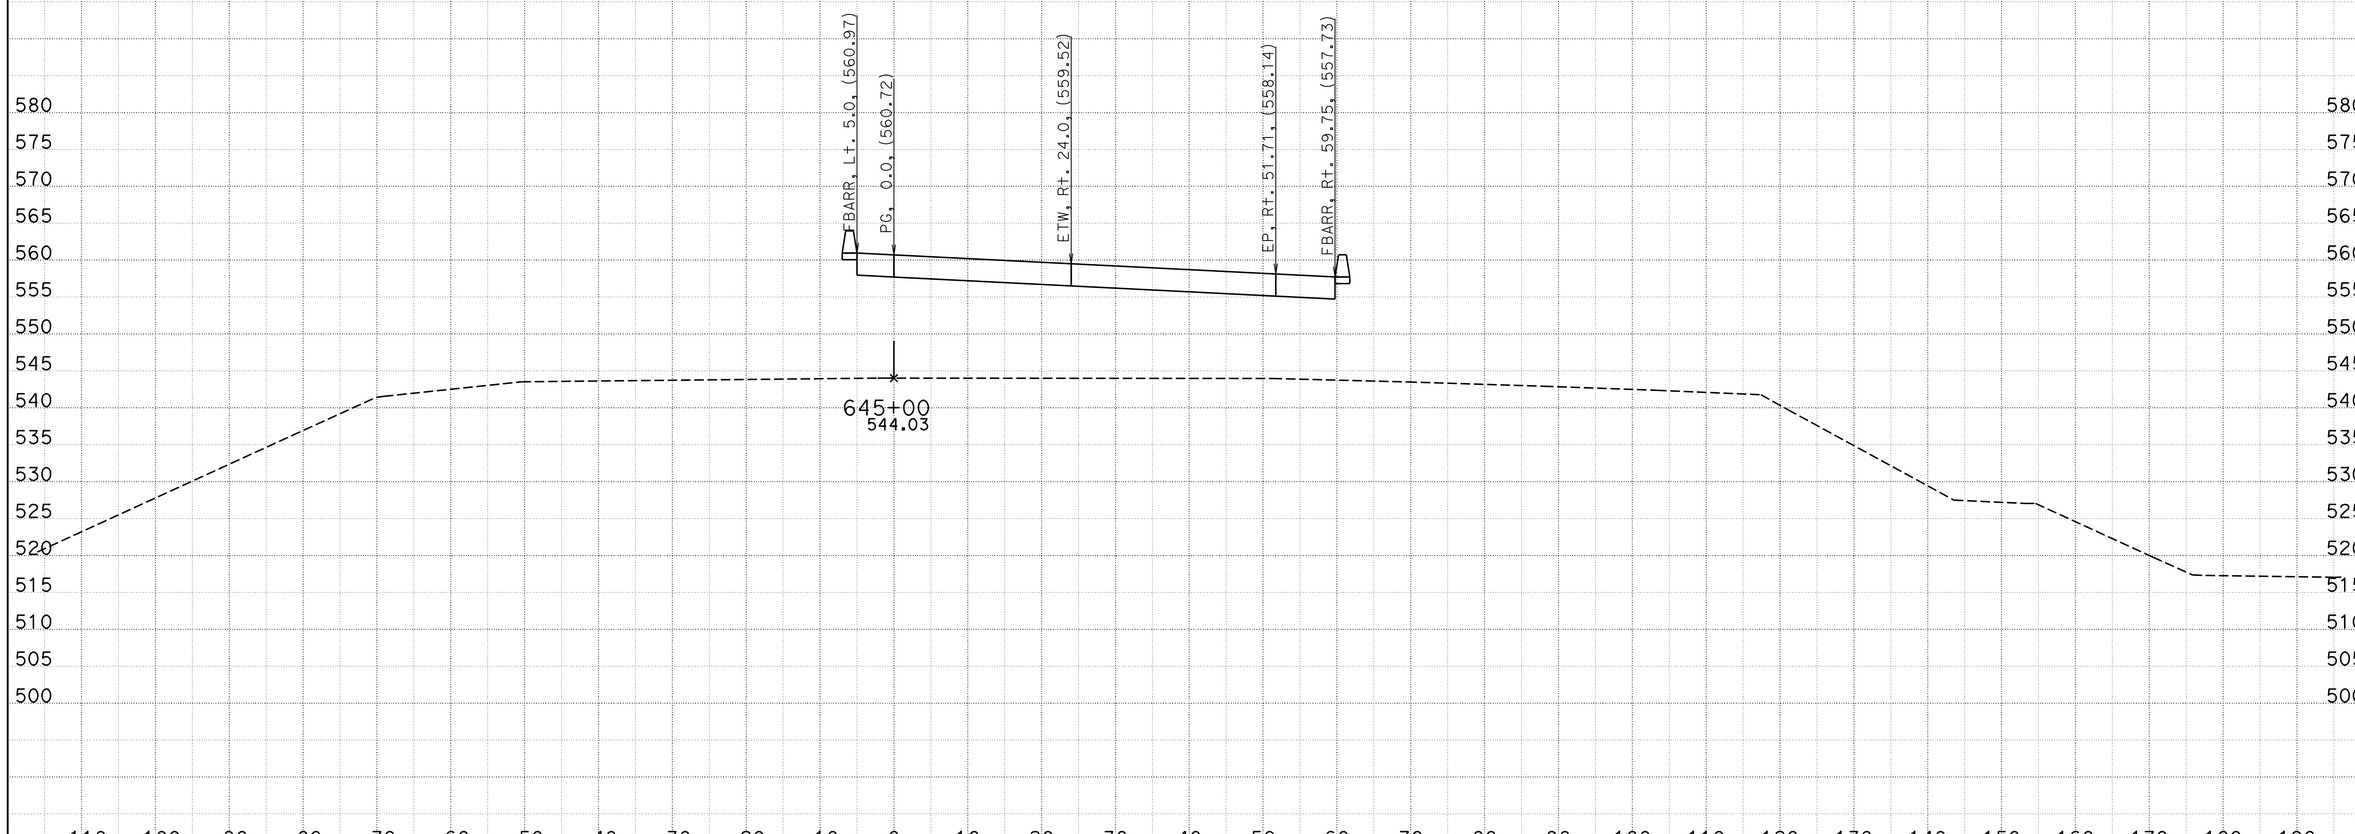

CREATED BY: BVE
DATE: 5/23/2013
KC Project: 05632 File: D:\Survey Deliverable\EB\eb1_d.ear

CONTRACT: 05632
DIST/CO/RTE/PM: 11-SD-11/905 0.0/1.6,R9.9/R10.7
PROJECT ID: 1100020530

SCALE: 1" = 10' Horiz.
1" = 10' Vert.

All Dimensions are US Survey Feet

EB
CROSS SECTIONS
SHEET 62 OF 86

FOR DESIGN STUDY ONLY

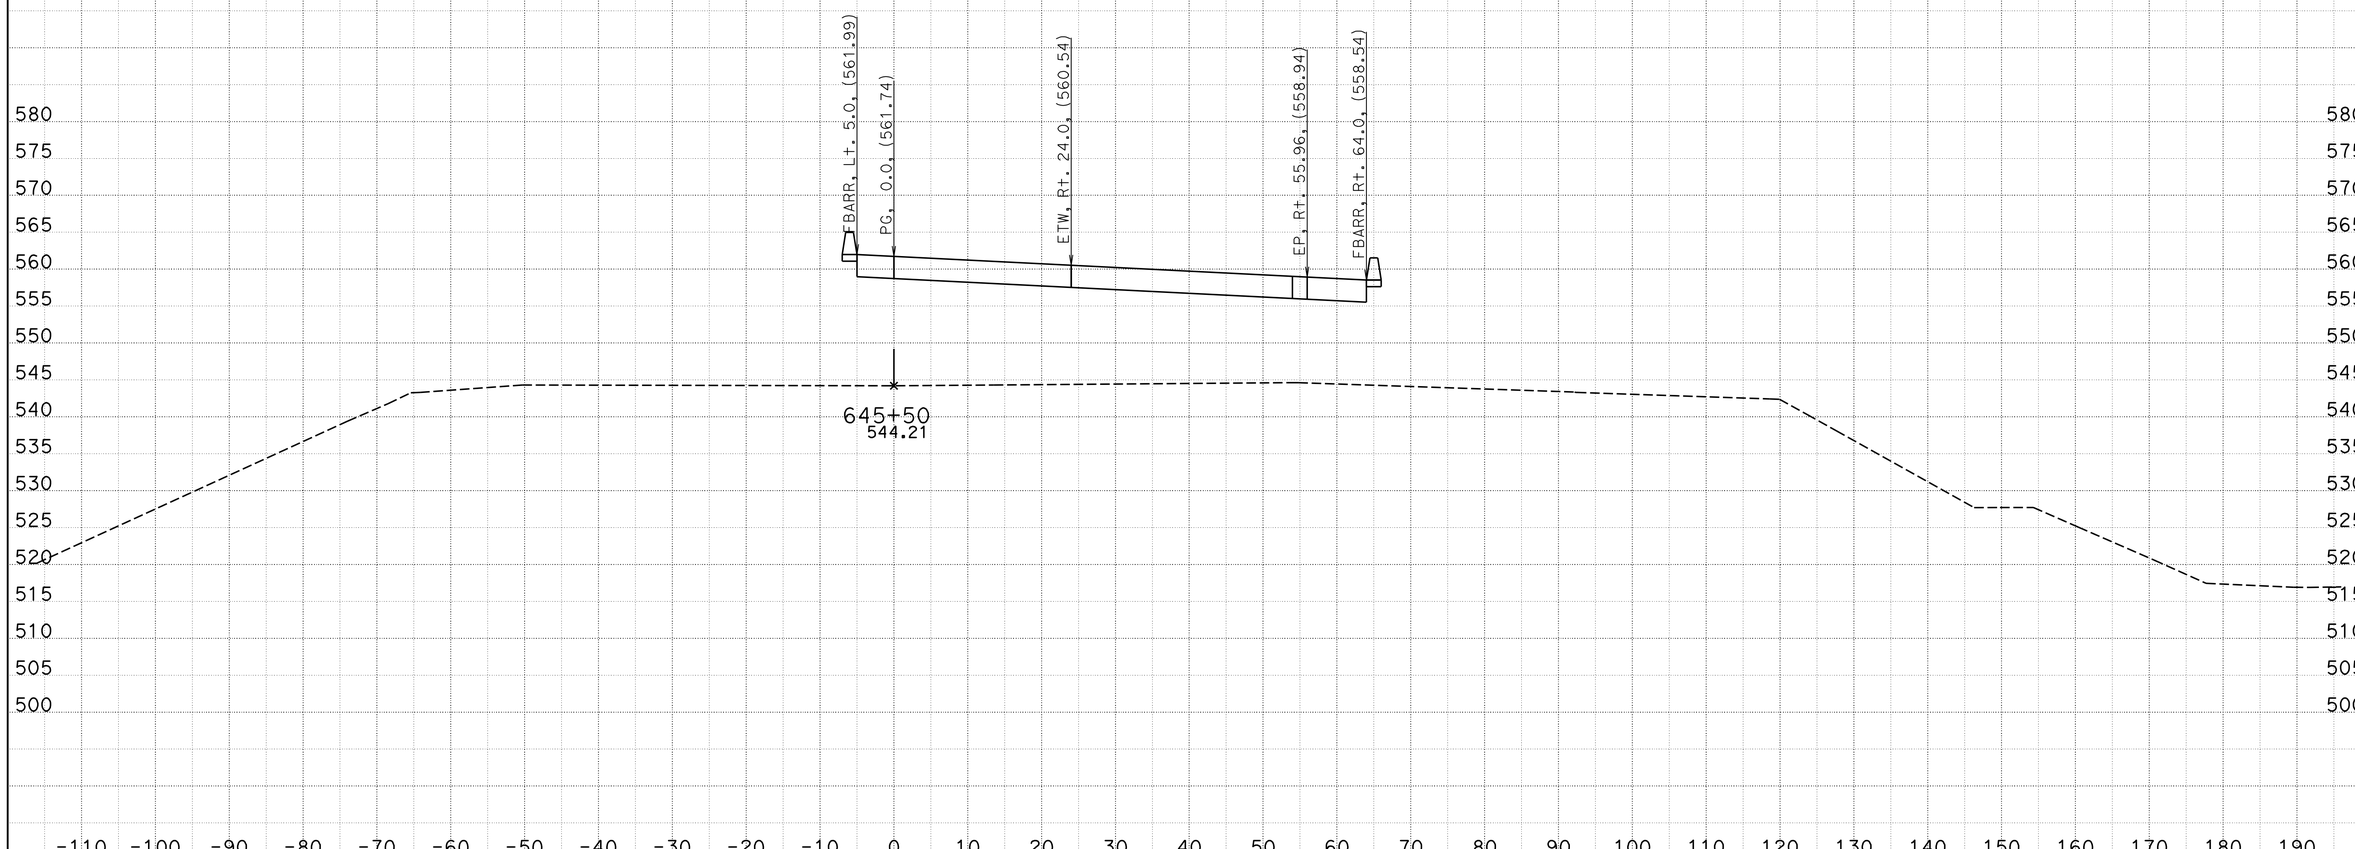

CREATED BY: BVE
DATE: 5/23/2013
KC Project: 05632 File: D:\Survey Deliverable\EB\eb1_d.ear

CONTRACT: 05632
DIST/CO/RTE/PM: 11-SD-11/905 0.0/1.6,R9.9/R10.7
PROJECT ID: 1100020530

SCALE: 1" = 10' Horiz.
1" = 10' Vert.

All Dimensions are US Survey Feet

EB
CROSS SECTIONS
SHEET 63 OF 86

FOR DESIGN STUDY ONLY

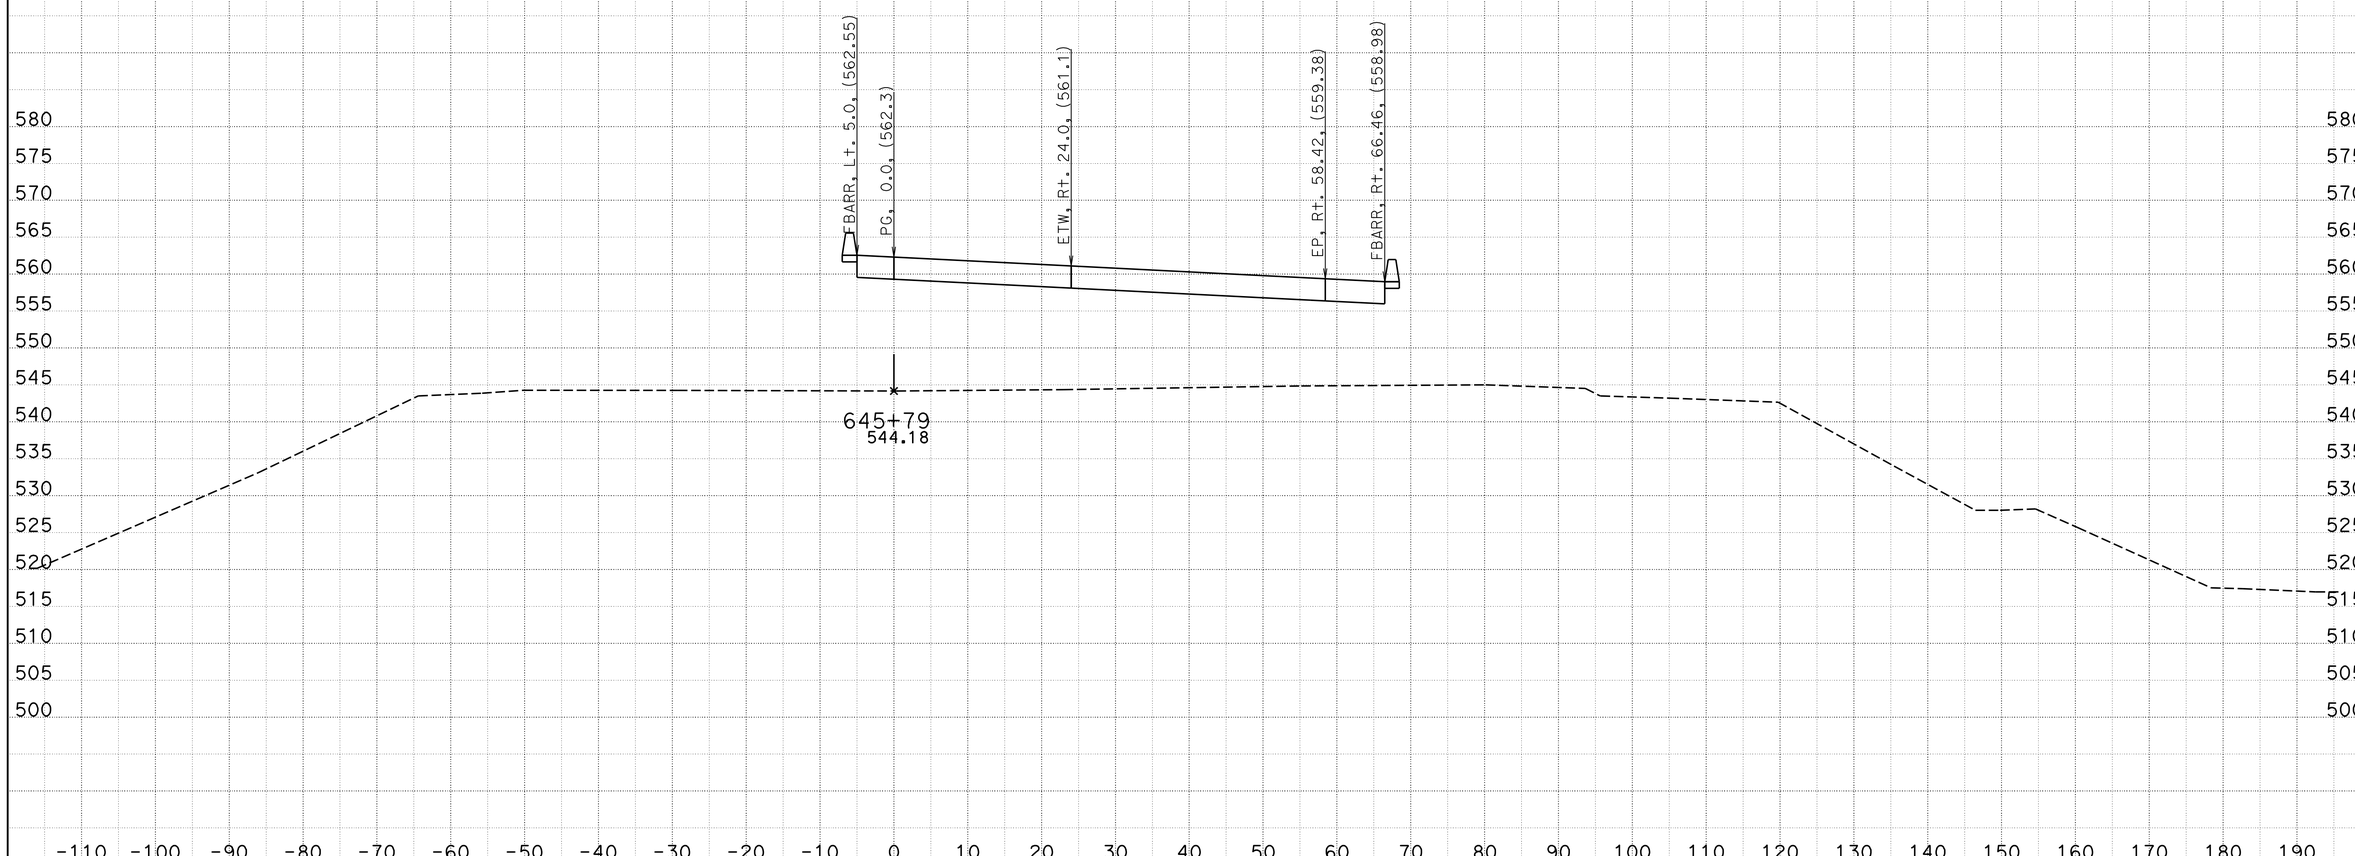

CREATED BY: BVE
DATE: 5/23/2013
KC Project: 05632 File: D:\Survey Deliverable\EB\eb1_d.ear

CONTRACT: 05632
DIST/CO/RTE/PM: 11-SD-11/905 0.0/1.6,R9.9/R10.7
PROJECT ID: 1100020530

SCALE: 1" = 10' Horiz.
1" = 10' Vert.
All Dimensions are US Survey Feet

EB
CROSS SECTIONS
SHEET 64 OF 86

FOR DESIGN STUDY ONLY

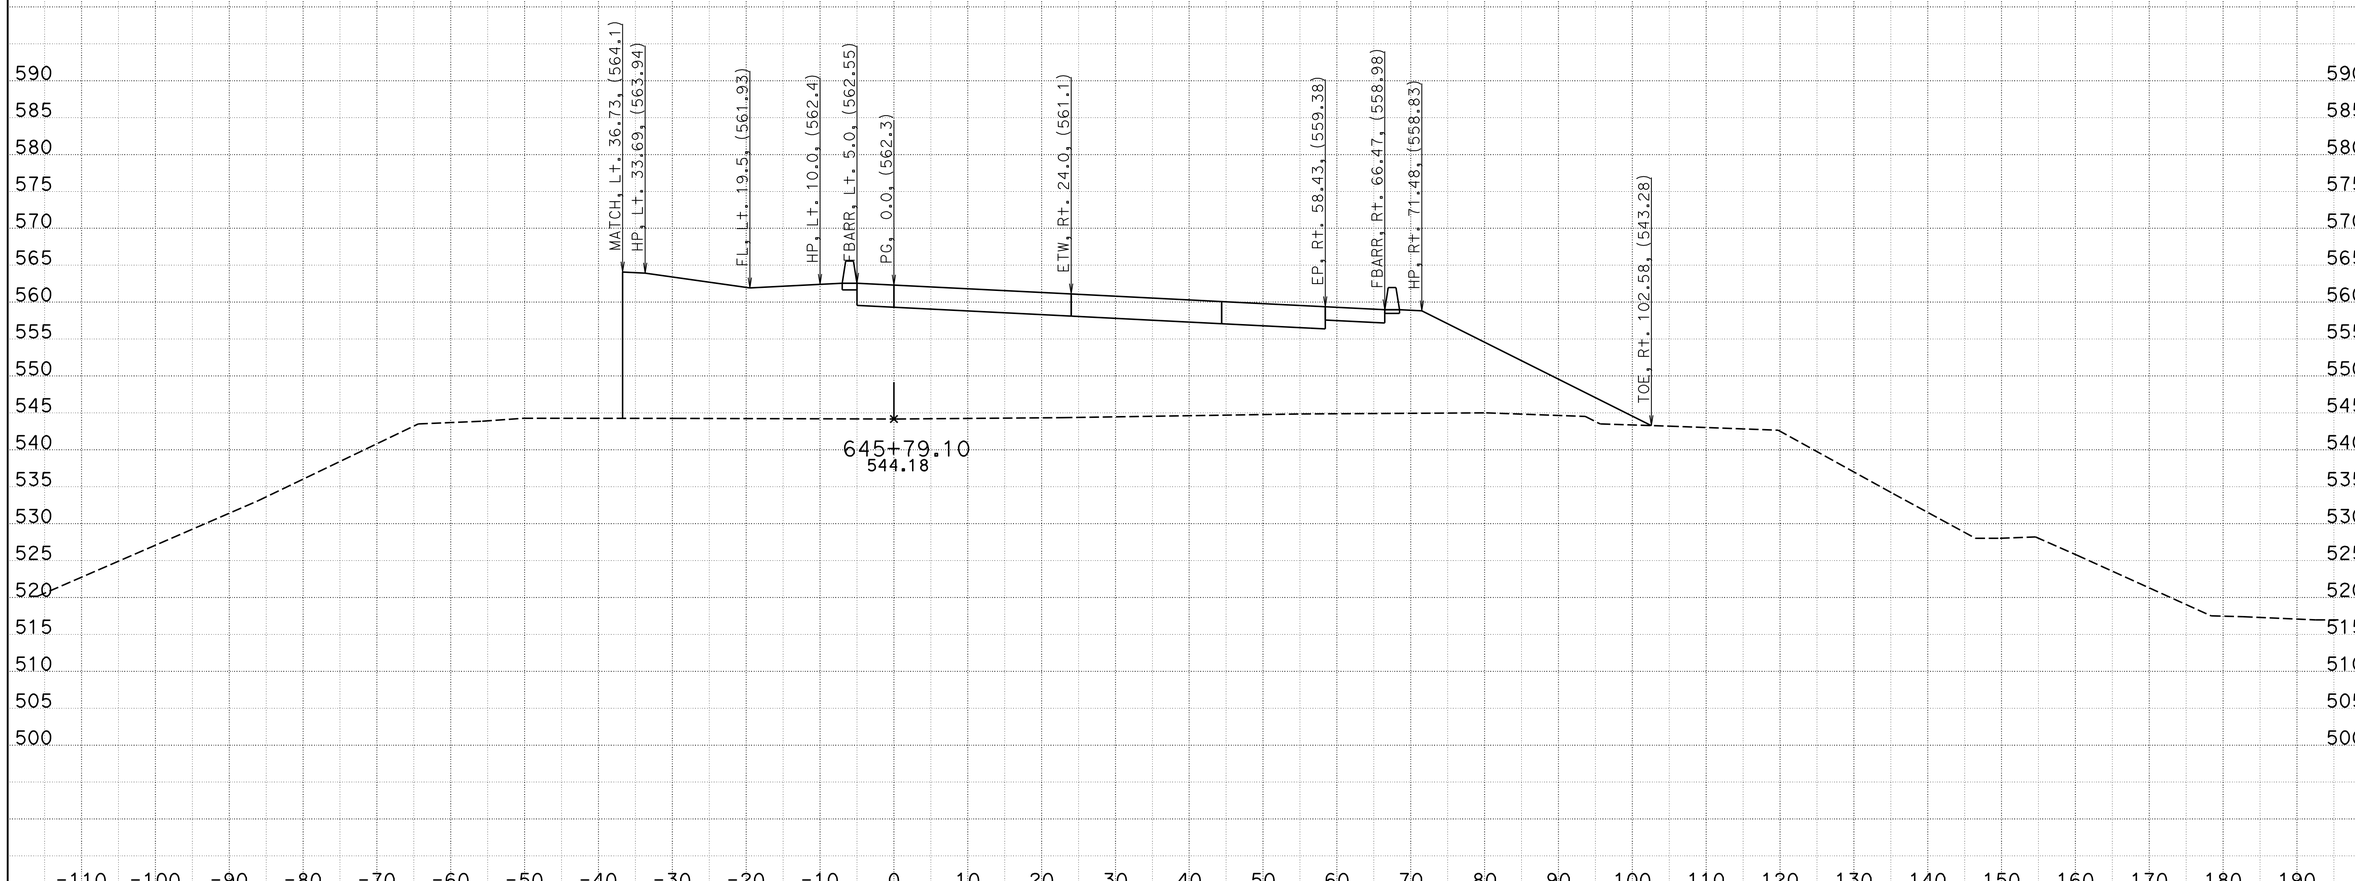

CREATED BY: BVE
DATE: 5/23/2013
KC Project: 05632 File: D:\Survey Deliverable\EB\eb1_d.ear

CONTRACT: 05632
DIST/CO/RTE/PM: 11-SD-11/905 0.0/1.6,R9.9/R10.7
PROJECT ID: 1100020530

SCALE: 1" = 10' Horiz.
1" = 10' Vert.
All Dimensions are US Survey Feet

EB
CROSS SECTIONS
SHEET 65 OF 86

FOR DESIGN STUDY ONLY

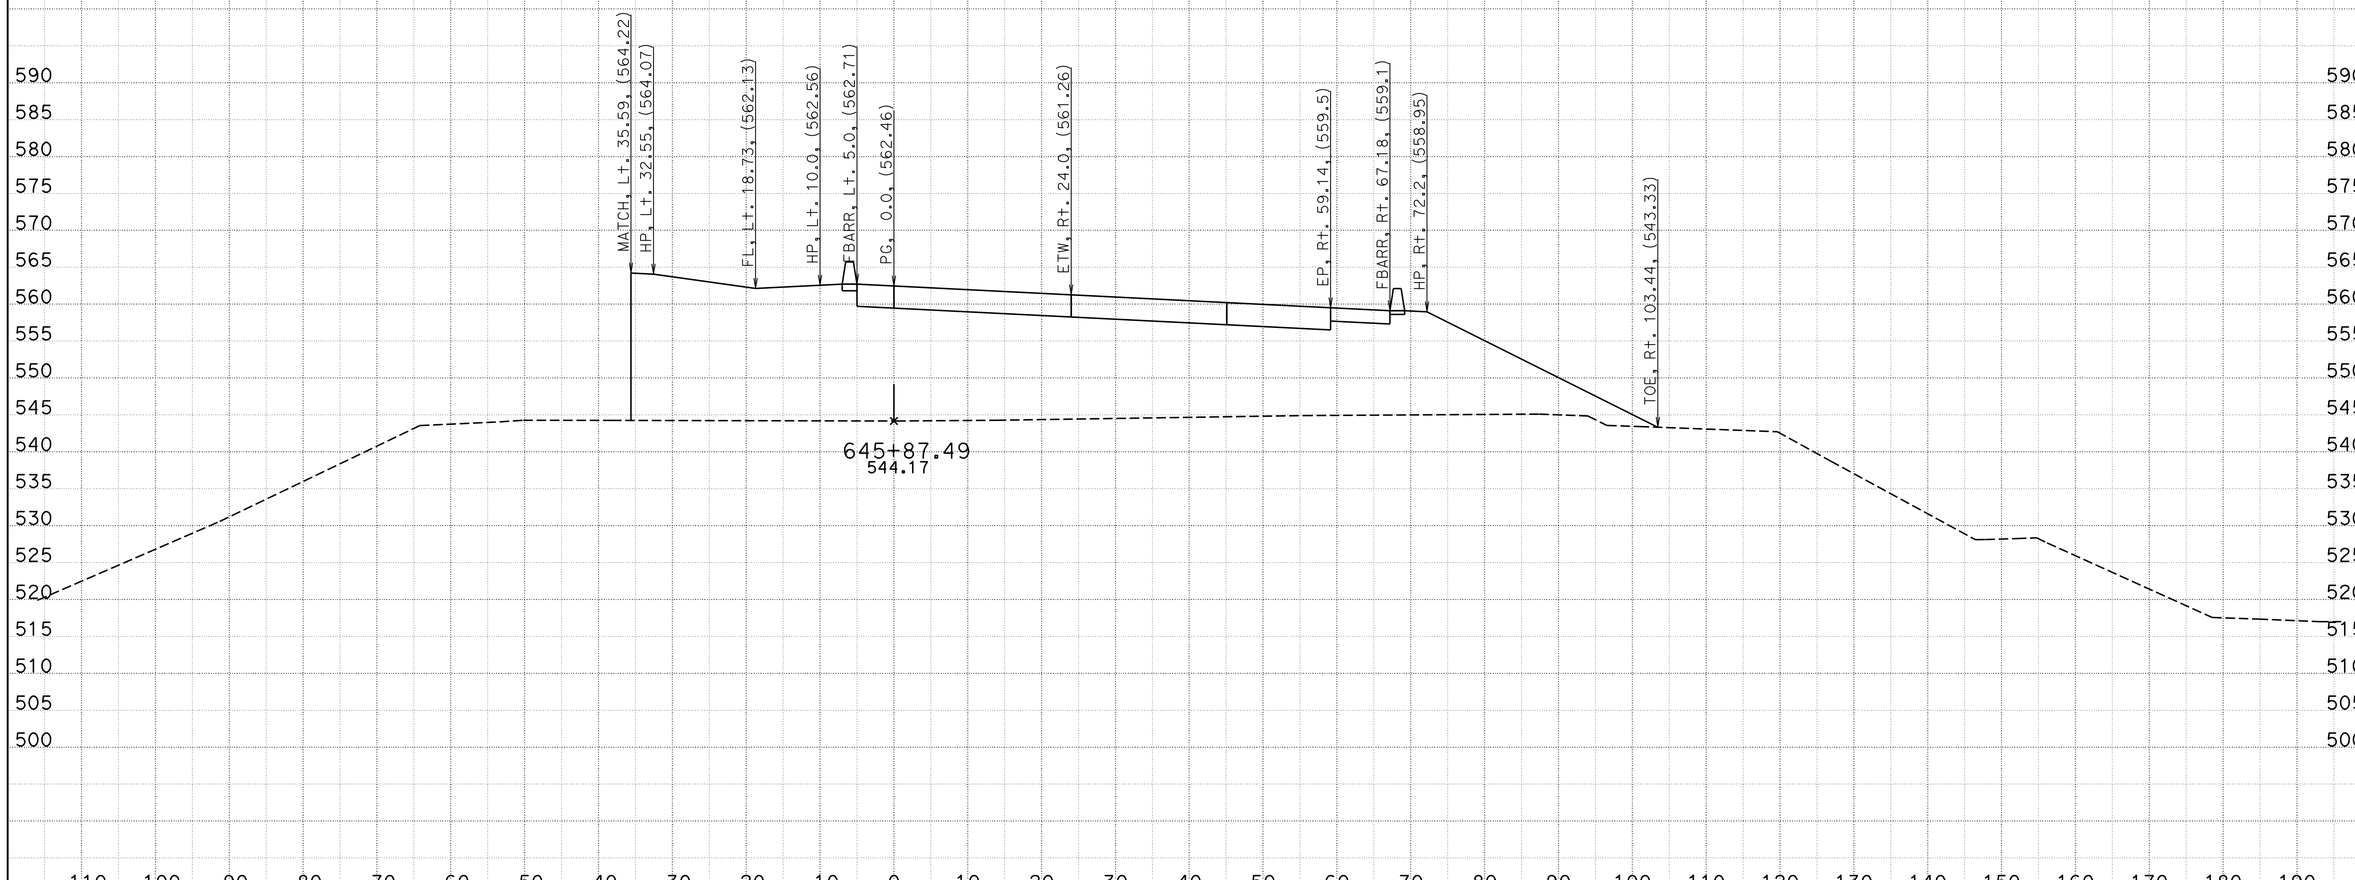

CREATED BY: BVE
DATE: 5/23/2013
KC Project: 05632 File: D:\Survey Deliverable\EB\eb1_d.ear

CONTRACT: 05632
DIST/CO/RTE/PM: 11-SD-11/905 0.0/1.6,R9.9/R10.7
PROJECT ID: 1100020530

SCALE: 1" = 10' Horiz.
1" = 10' Vert.
All Dimensions are US Survey Feet

EB
CROSS SECTIONS
SHEET 66 OF 86

FOR DESIGN STUDY ONLY

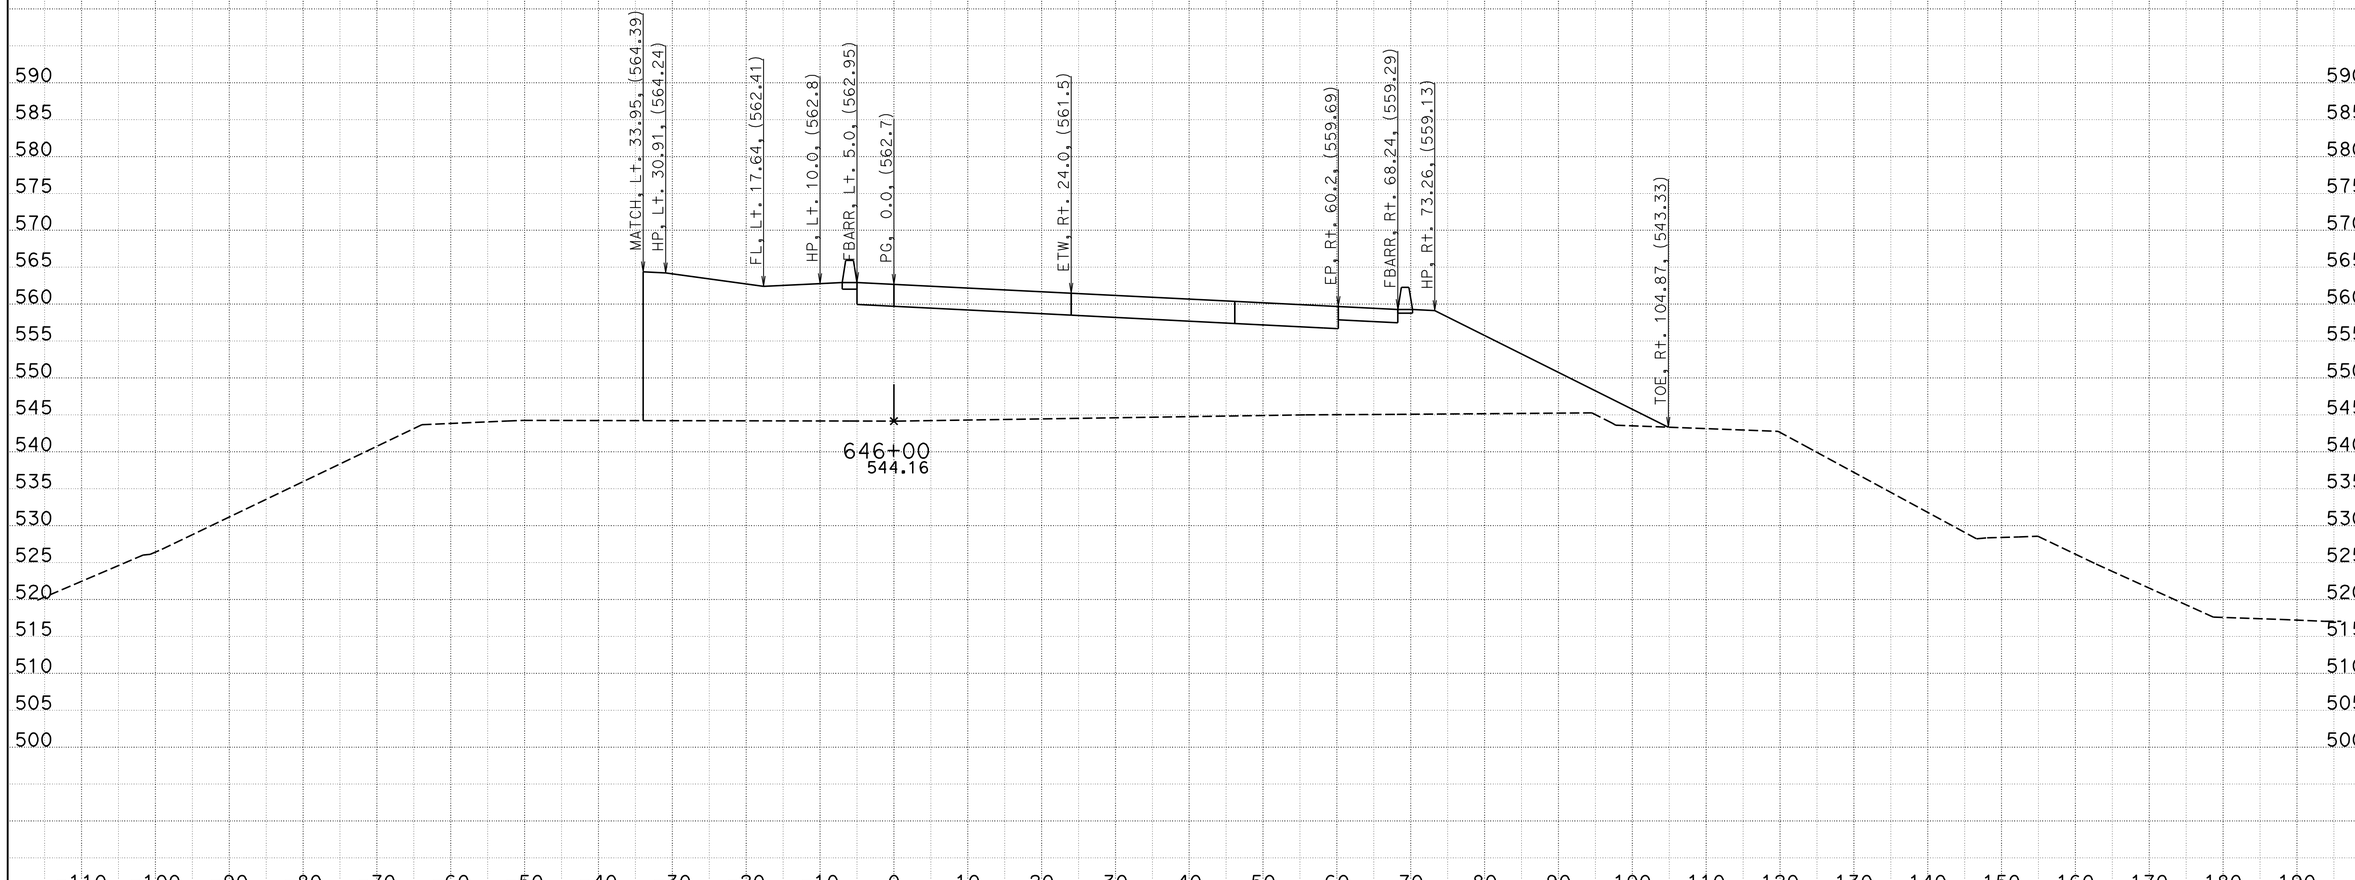

CREATED BY: BVE
DATE: 5/23/2013
KC Project: 05632 File: D:\Survey Deliverable\EB\eb1_d.ear

CONTRACT: 05632
DIST/CO/RTE/PM: 11-SD-11/905 0.0/1.6,R9.9/R10.7
PROJECT ID: 1100020530

SCALE: 1" = 10' Horiz.
1" = 10' Vert.
All Dimensions are US Survey Feet

EB
CROSS SECTIONS
SHEET 67 OF 86

FOR DESIGN STUDY ONLY

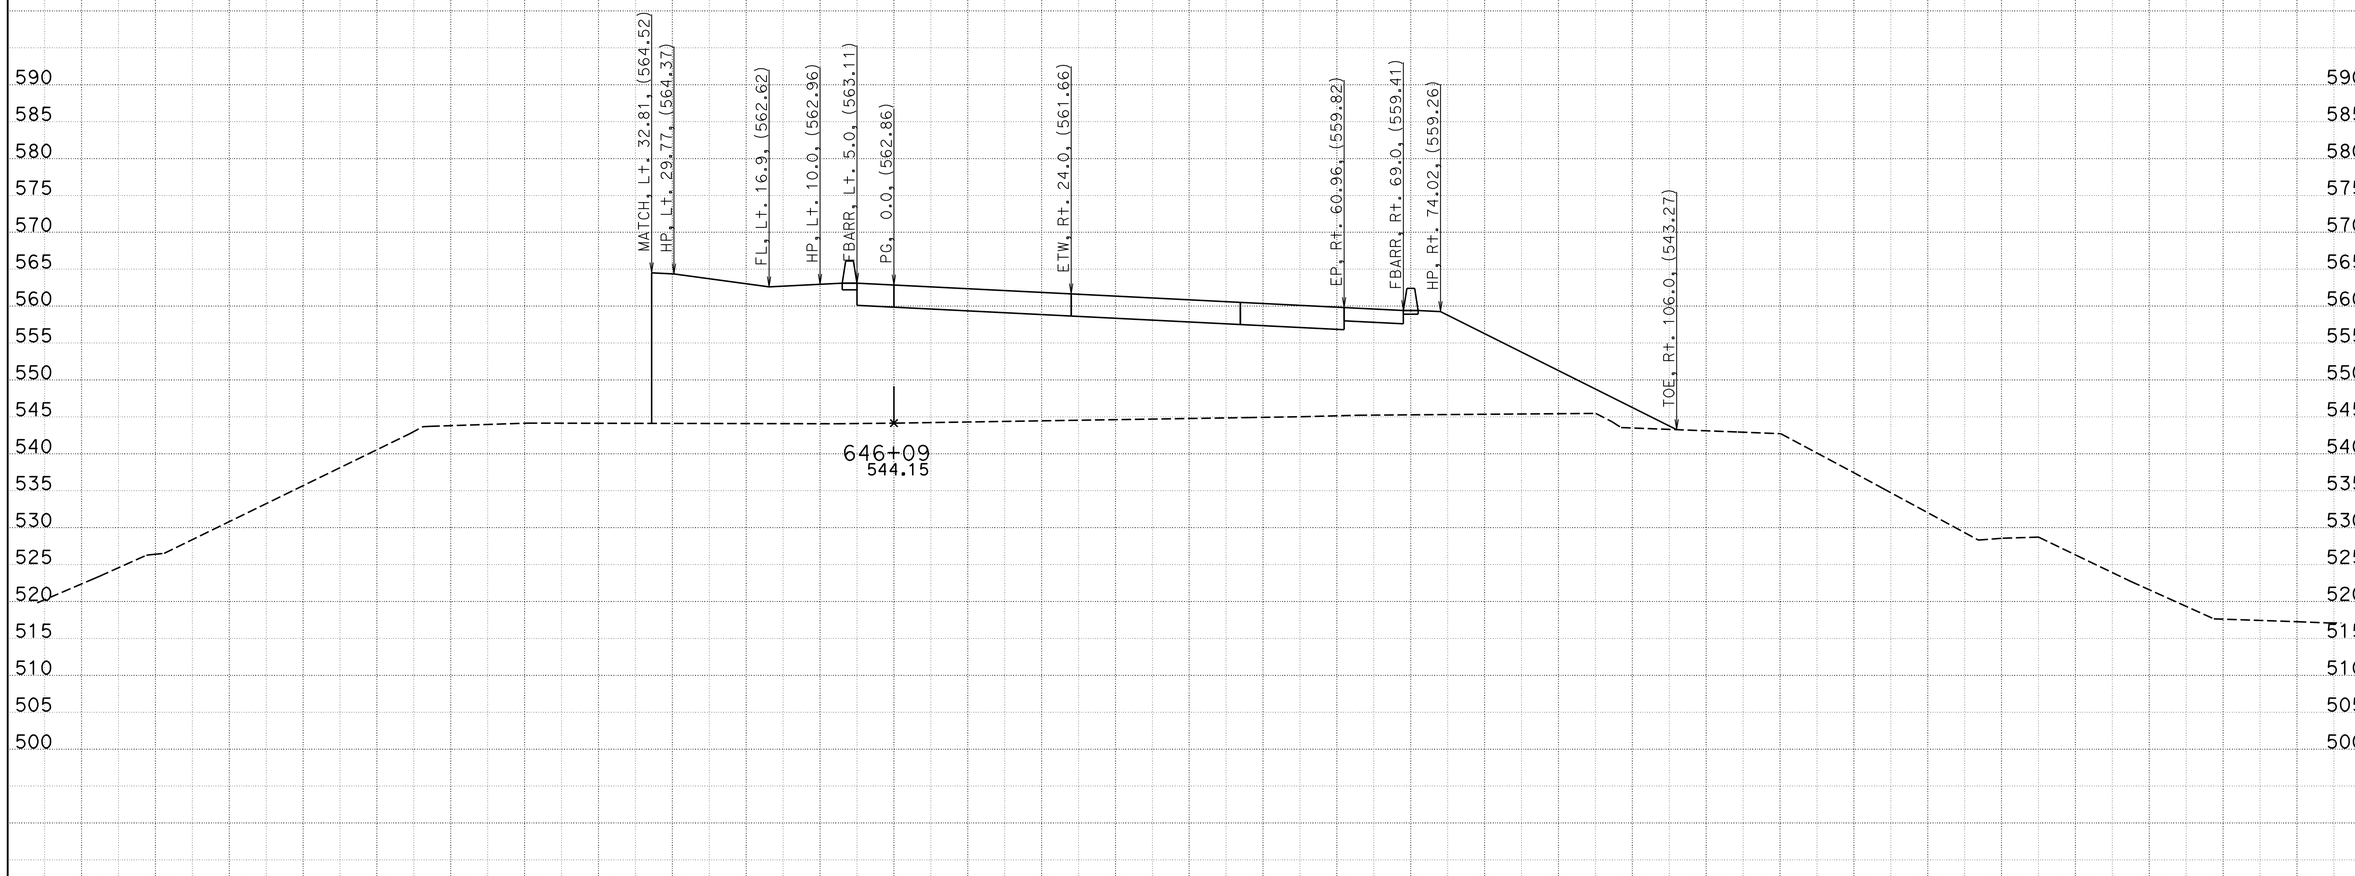

CREATED BY: BVE
DATE: 5/23/2013
KC Project: 05632 File: D:\Survey Deliverable\EB\eb1_d.ear

CONTRACT: 05632
DIST/CO/RTE/PM: 11-SD-11/905 0.0/1.6,R9.9/R10.7
PROJECT ID: 1100020530

SCALE: 1" = 10' Horiz.
1" = 10' Vert.

All Dimensions are US Survey Feet

EB
CROSS SECTIONS
SHEET 68 OF 86

FOR DESIGN STUDY ONLY

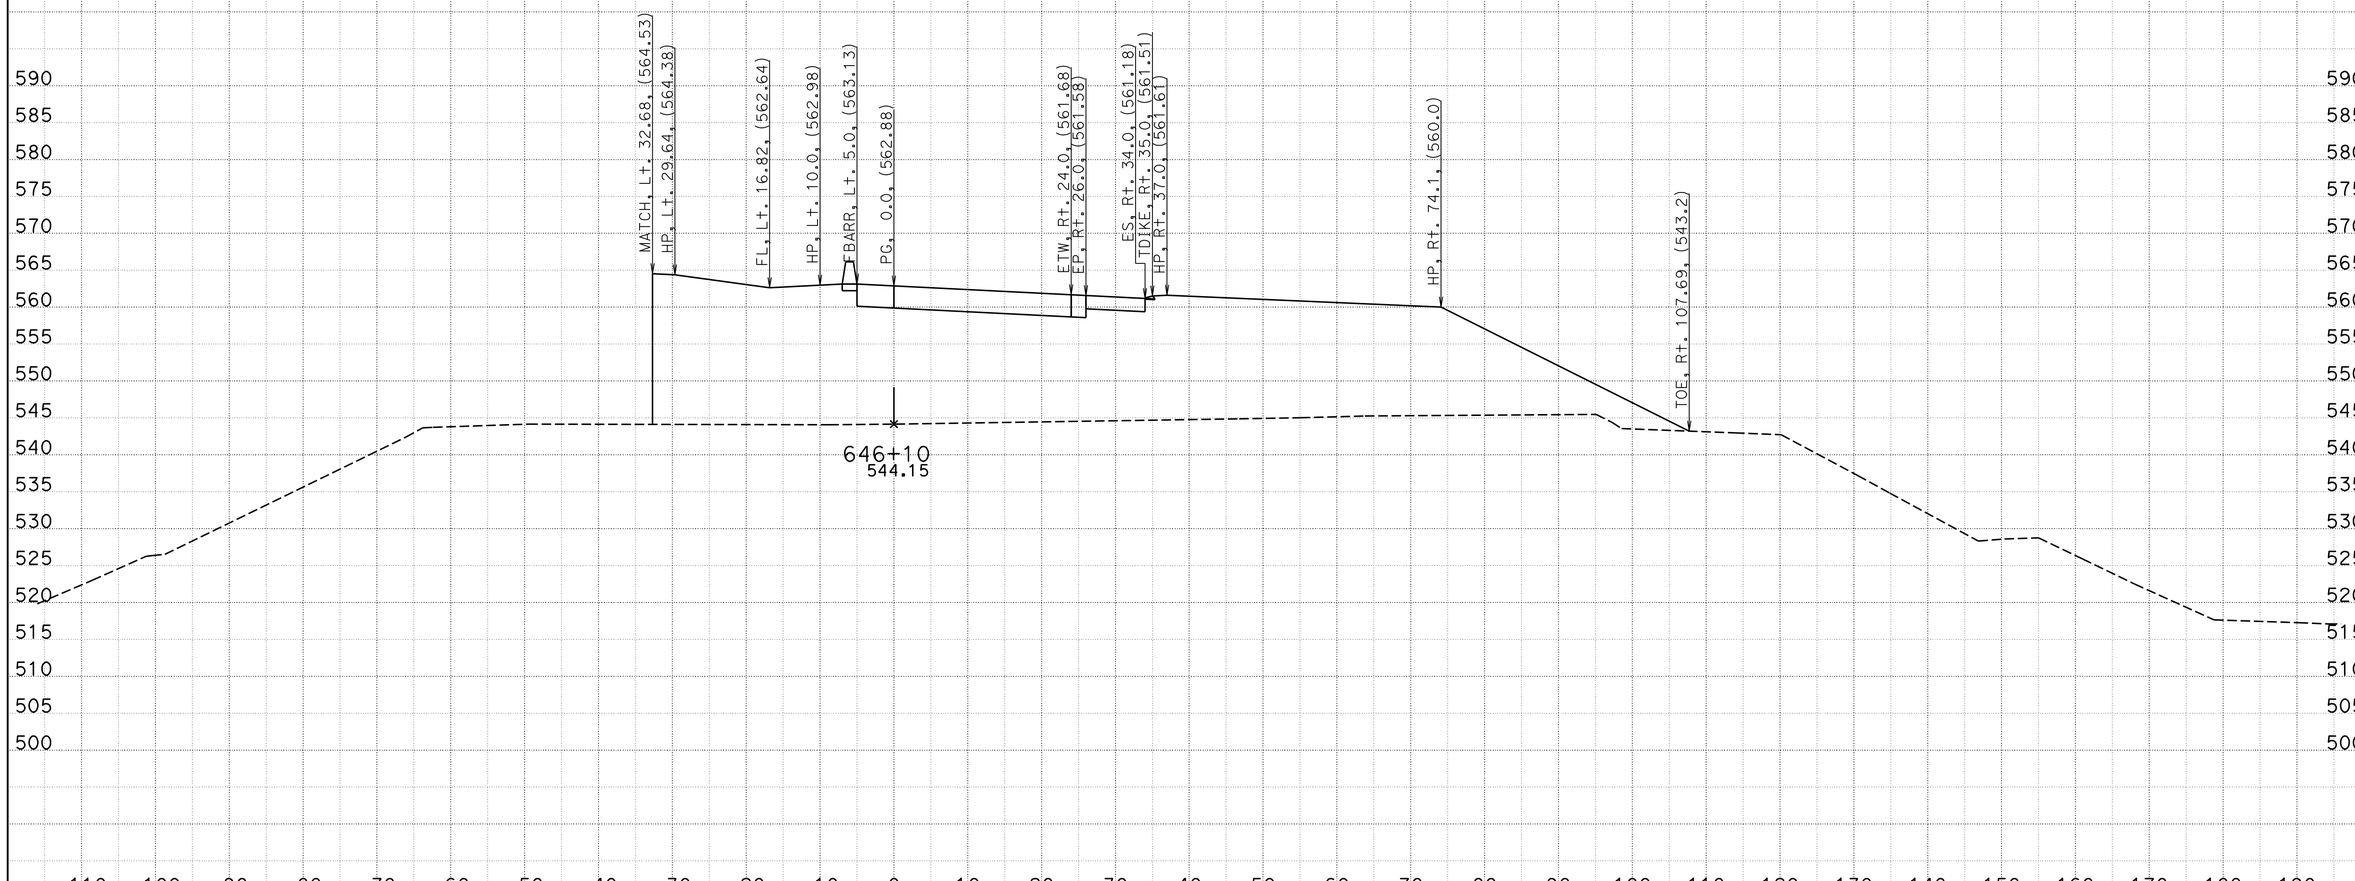

CREATED BY: BVE
DATE: 5/23/2013
KC Project: 05632 File: D:\Survey Deliverable\EB\eb1_d.ear

CONTRACT: 05632
DIST/CO/RTE/PM: 11-SD-11/905 0.0/1.6,R9.9/R10.7
PROJECT ID: 1100020530

SCALE: 1" = 10' Horiz.
1" = 10' Vert.
All Dimensions are US Survey Feet

EB
CROSS SECTIONS
SHEET 69 OF 86

FOR DESIGN STUDY ONLY

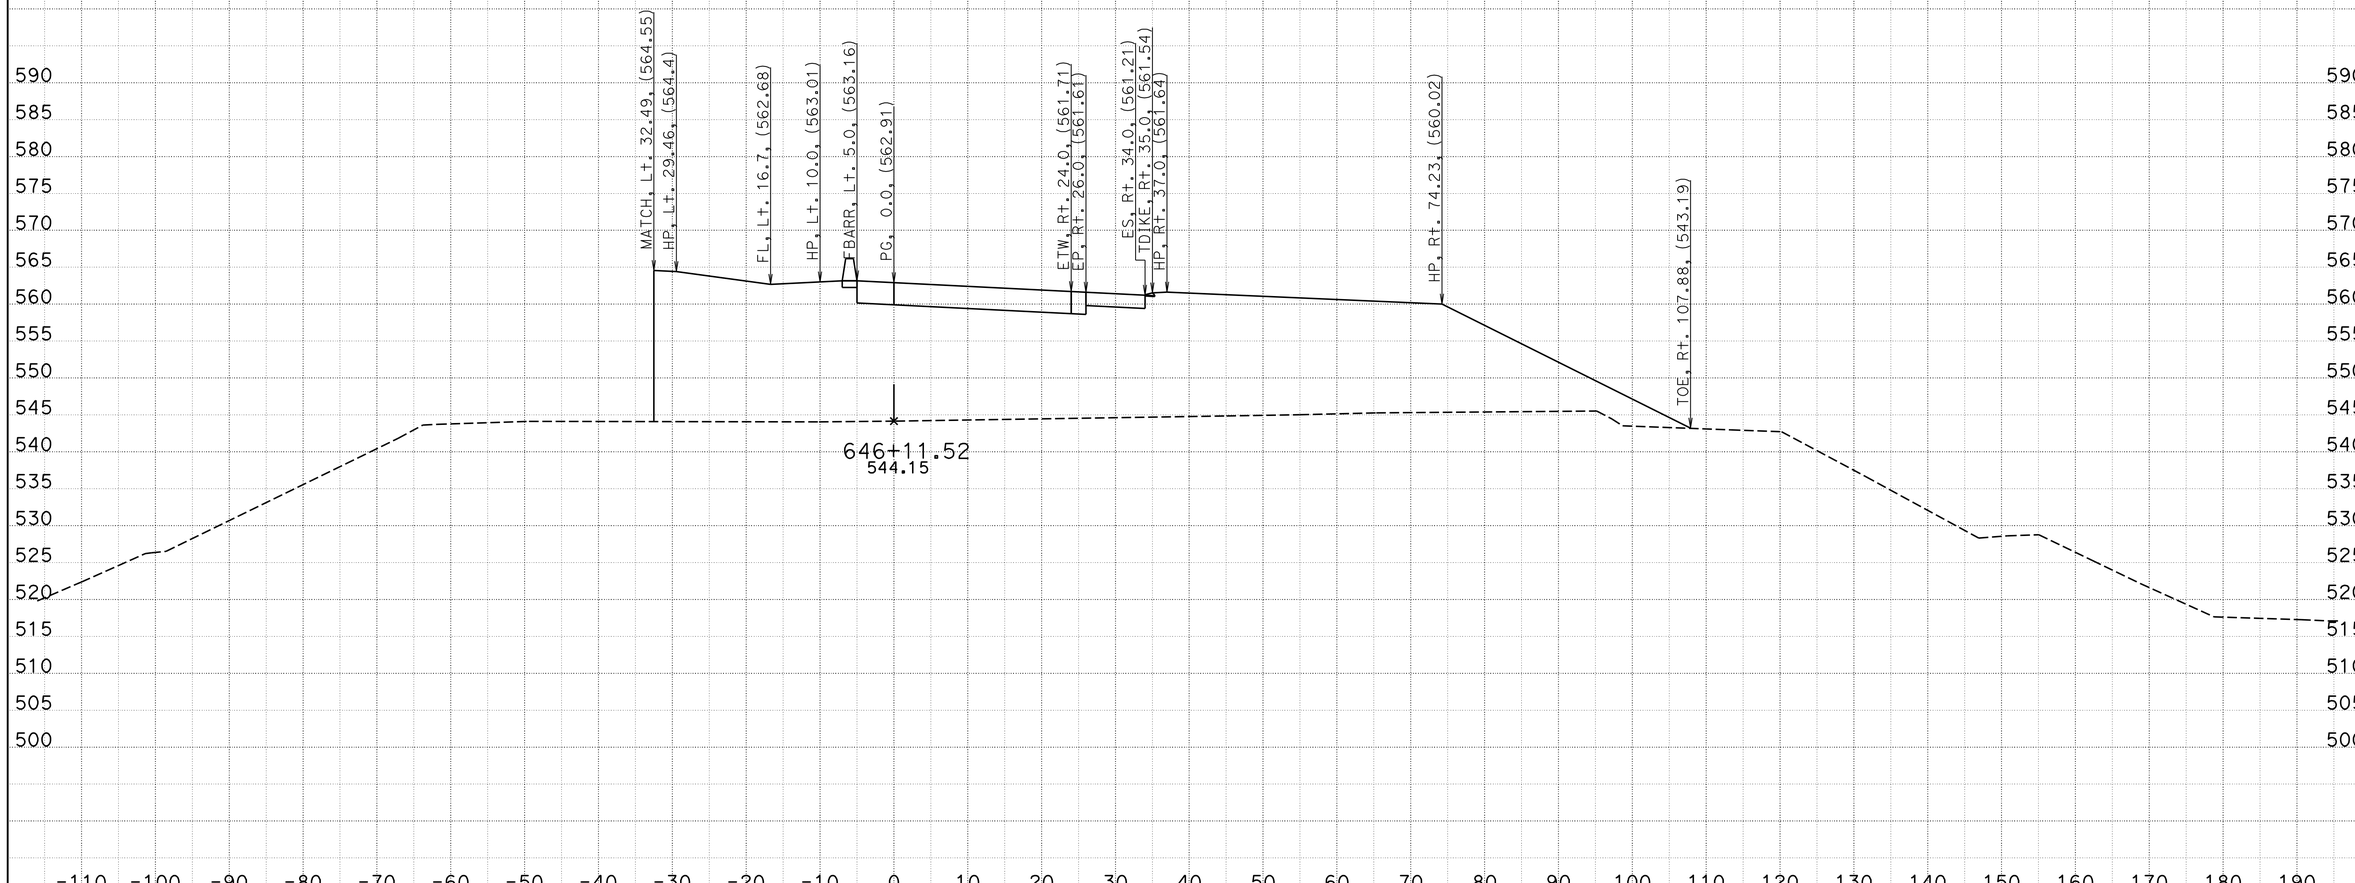

CREATED BY: BVE
DATE: 5/23/2013
KC Project: 05632 File: D:\Survey Deliverable\EB\eb1_d.ear

CONTRACT: 05632
DIST/CO/RTE/PM: 11-SD-11/905 0.0/1.6,R9.9/R10.7
PROJECT ID: 1100020530

SCALE: 1" = 10' Horiz.
1" = 10' Vert.

All Dimensions are US Survey Feet

EB
CROSS SECTIONS
SHEET 70 OF 86

FOR DESIGN STUDY ONLY

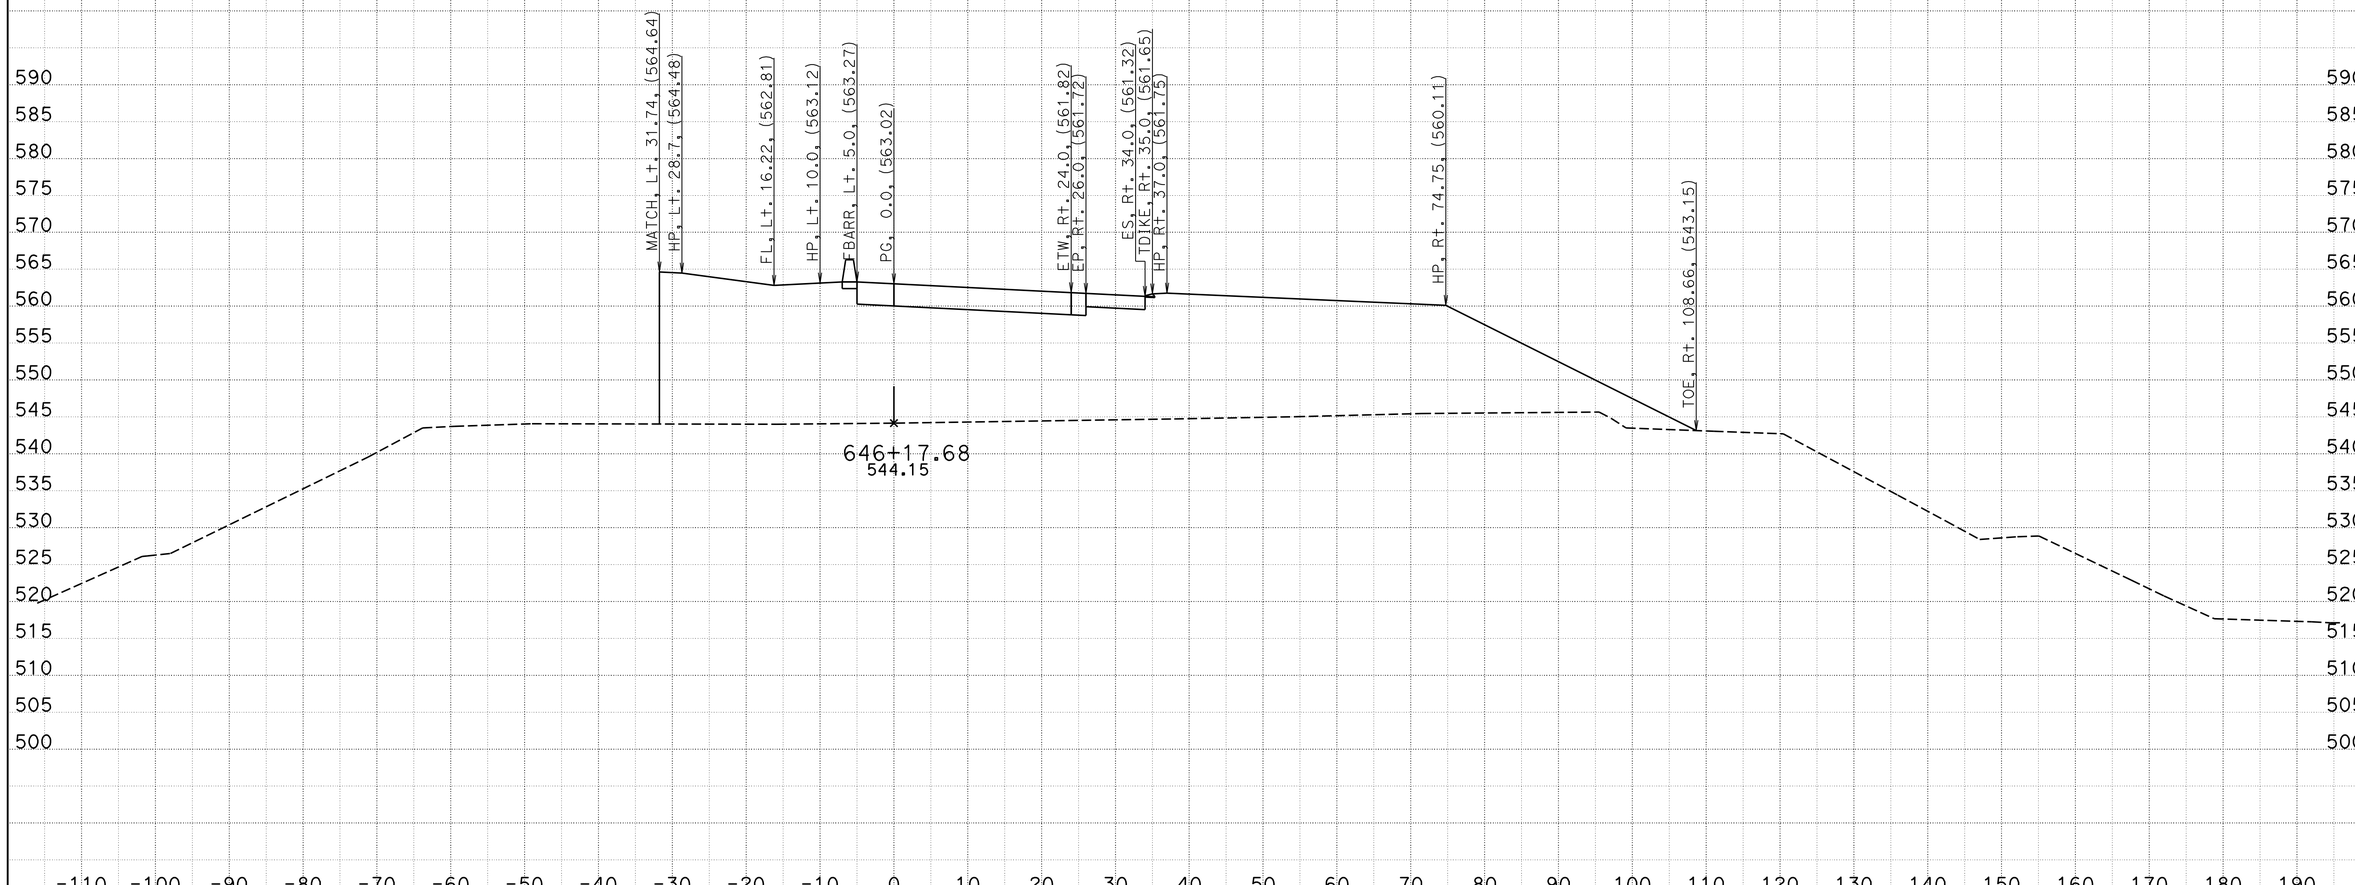

CREATED BY: BVE
DATE: 5/23/2013
KC Project: 05632 File: D:\Survey Deliverable\EB\eb1_d.ear

CONTRACT: 05632
DIST/CO/RTE/PM: 11-SD-11/905 0.0/1.6,R9.9/R10.7
PROJECT ID: 1100020530

SCALE: 1" = 10' Horiz.
1" = 10' Vert.
All Dimensions are US Survey Feet

EB
CROSS SECTIONS
SHEET 71 OF 86

FOR DESIGN STUDY ONLY

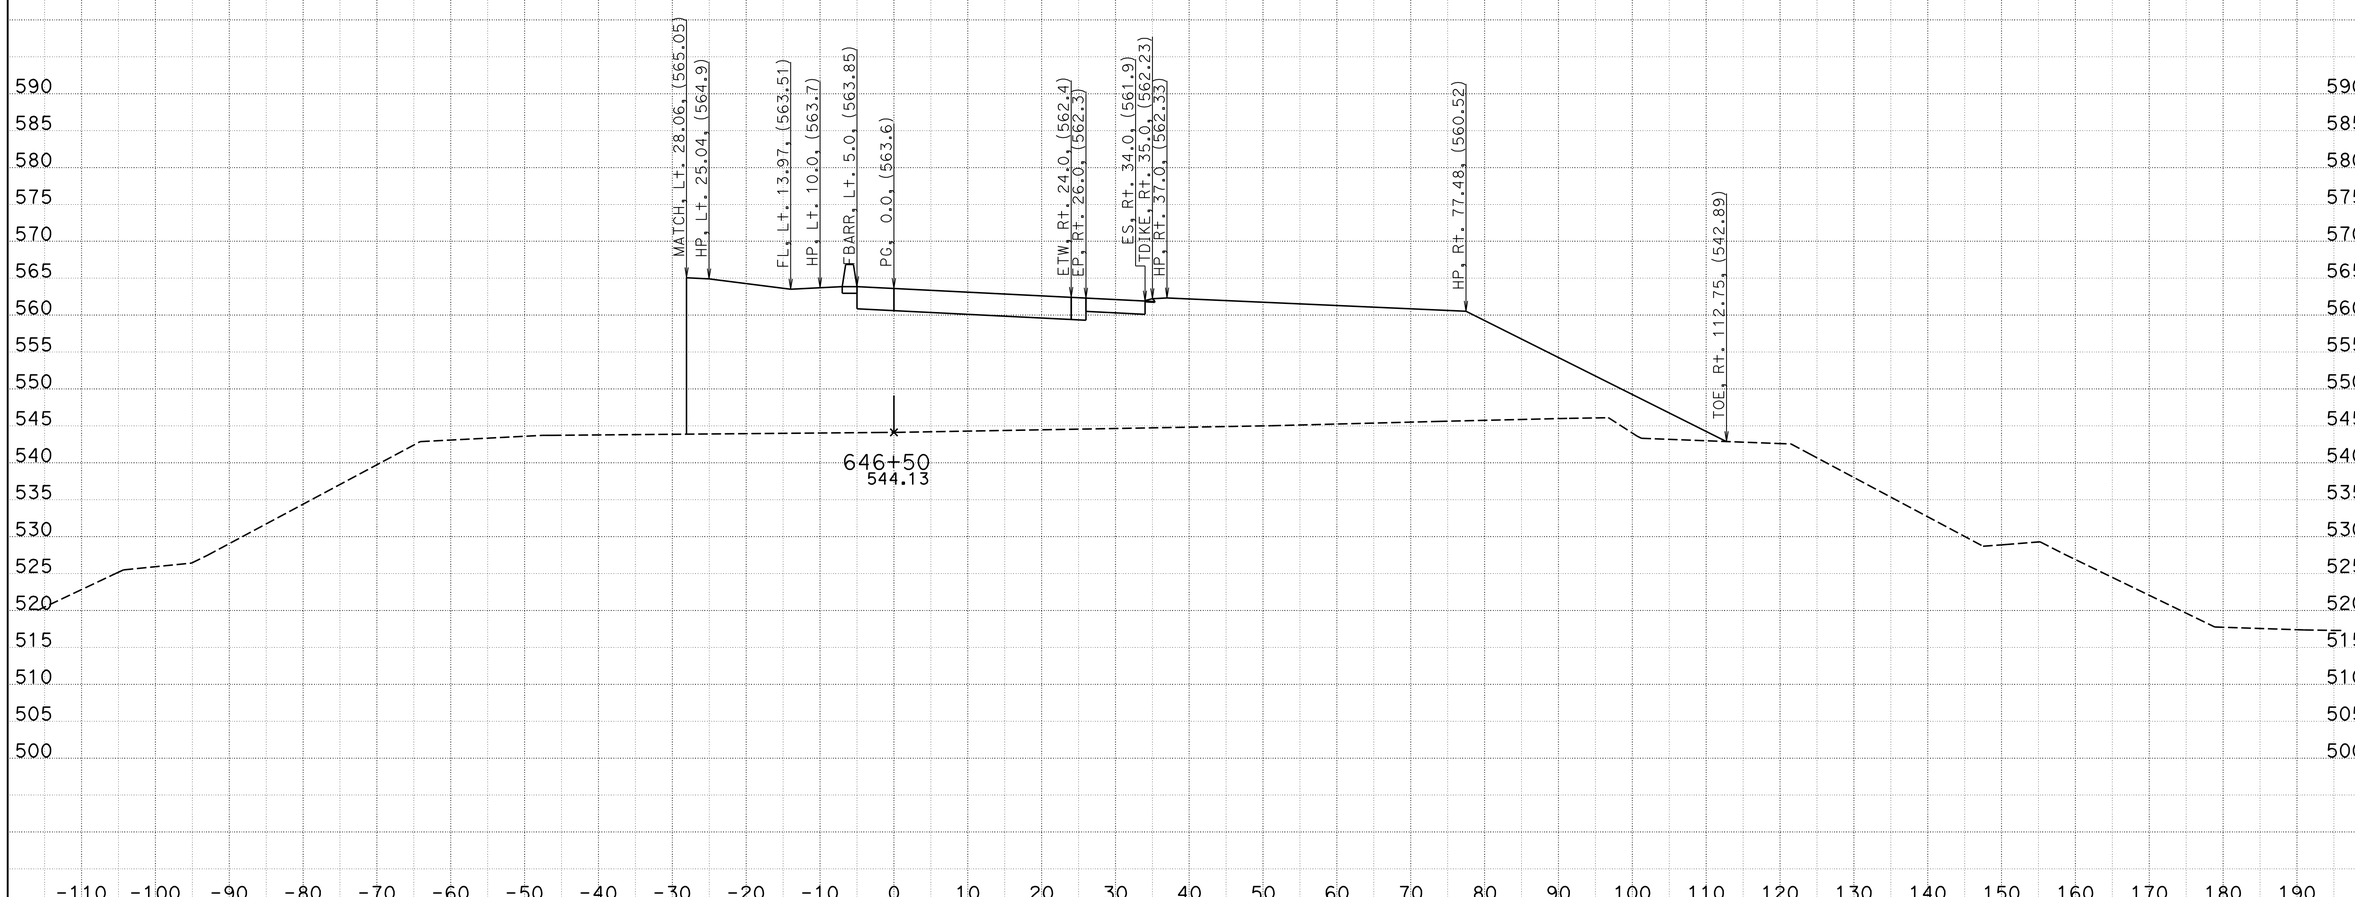

CREATED BY: BVE
DATE: 5/23/2013
KC Project: 05632 File: D:\Survey Deliverable\EB\eb1_d.ear

CONTRACT: 05632
DIST/CO/RTE/PM: 11-SD-11/905 0.0/1.6,R9.9/R10.7
PROJECT ID: 1100020530

SCALE: 1" = 10' Horiz.
1" = 10' Vert.

All Dimensions are US Survey Feet

EB
CROSS SECTIONS
SHEET 72 OF 86

FOR DESIGN STUDY ONLY

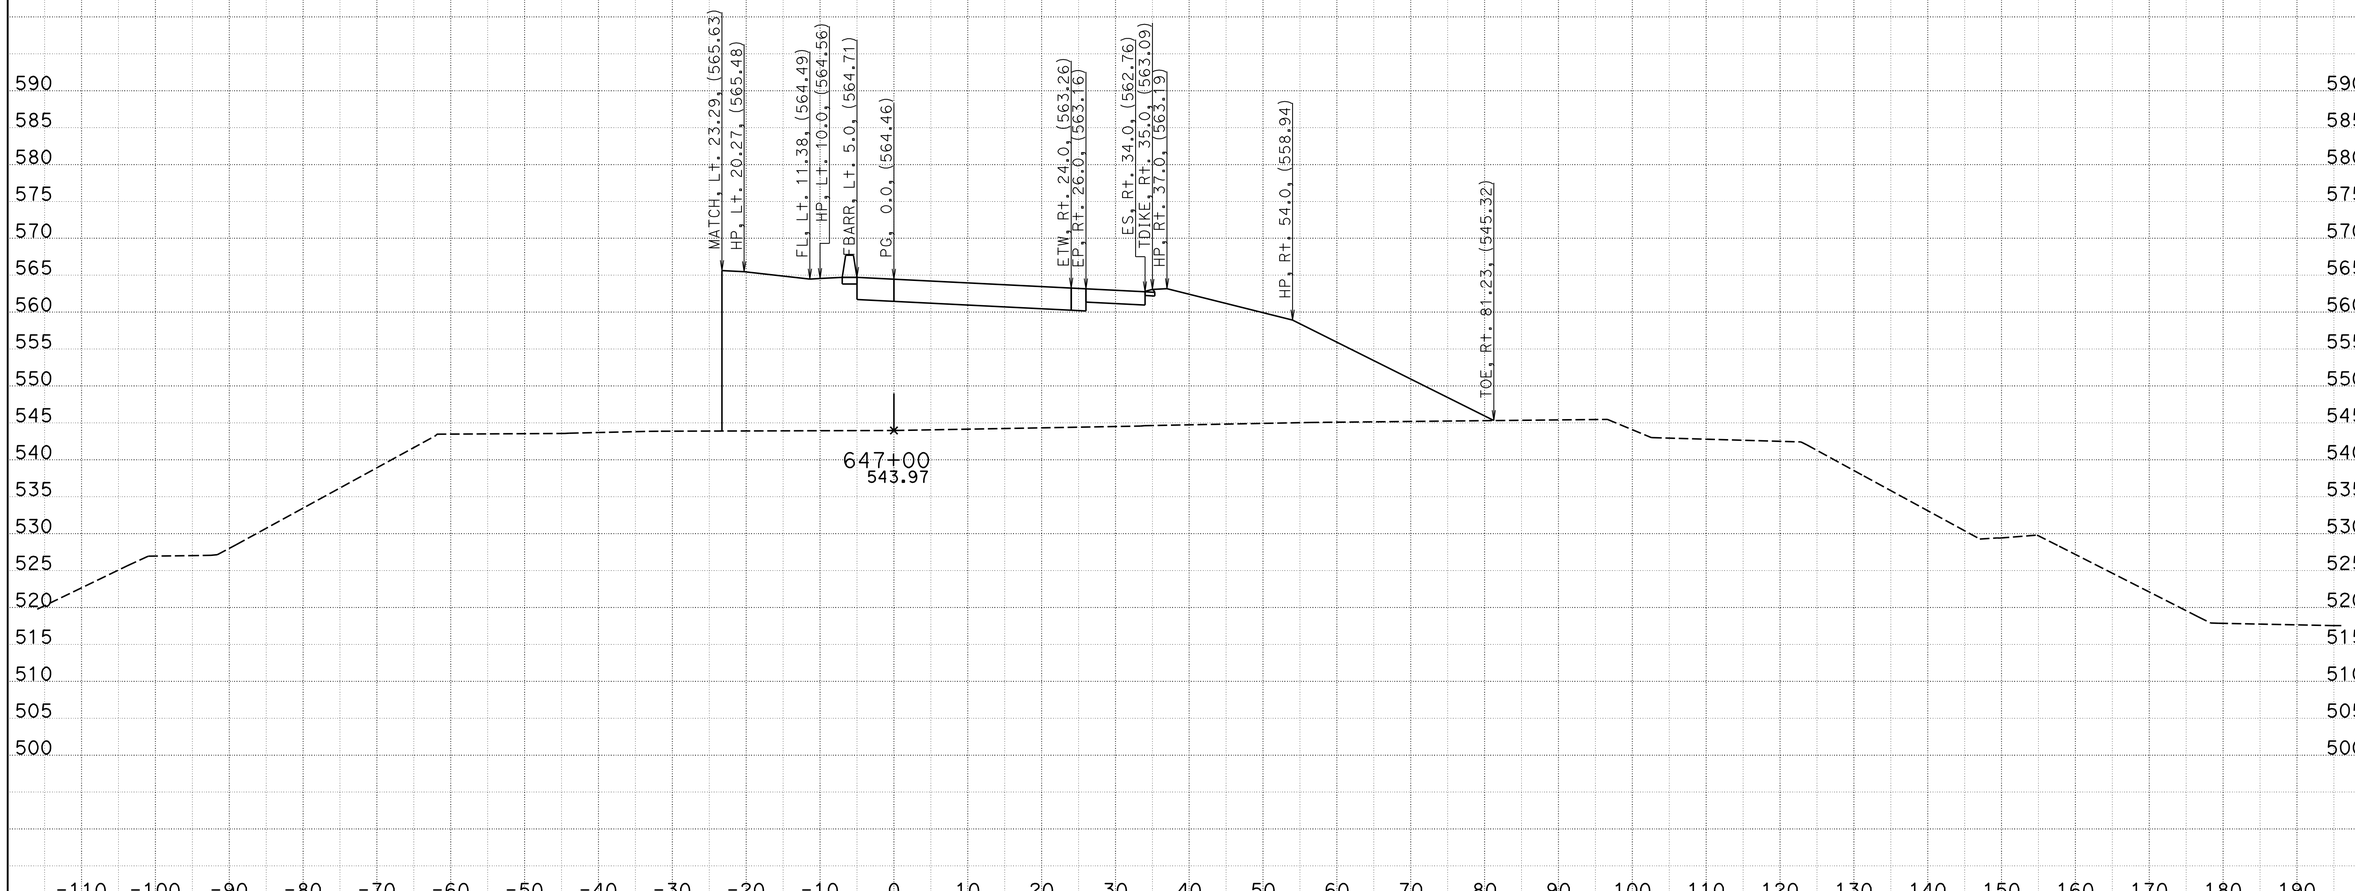

CREATED BY: BVE
DATE: 5/23/2013
KC Project: 05632 File: D:\Survey Deliverable\EB\eb1_d.ear

CONTRACT: 05632
DIST/CO/RTE/PM: 11-SD-11/905 0.0/1.6,R9.9/R10.7
PROJECT ID: 1100020530

SCALE: 1" = 10' Horiz.
1" = 10' Vert.

All Dimensions are US Survey Feet

EB
CROSS SECTIONS
SHEET 73 OF 86

FOR DESIGN STUDY ONLY

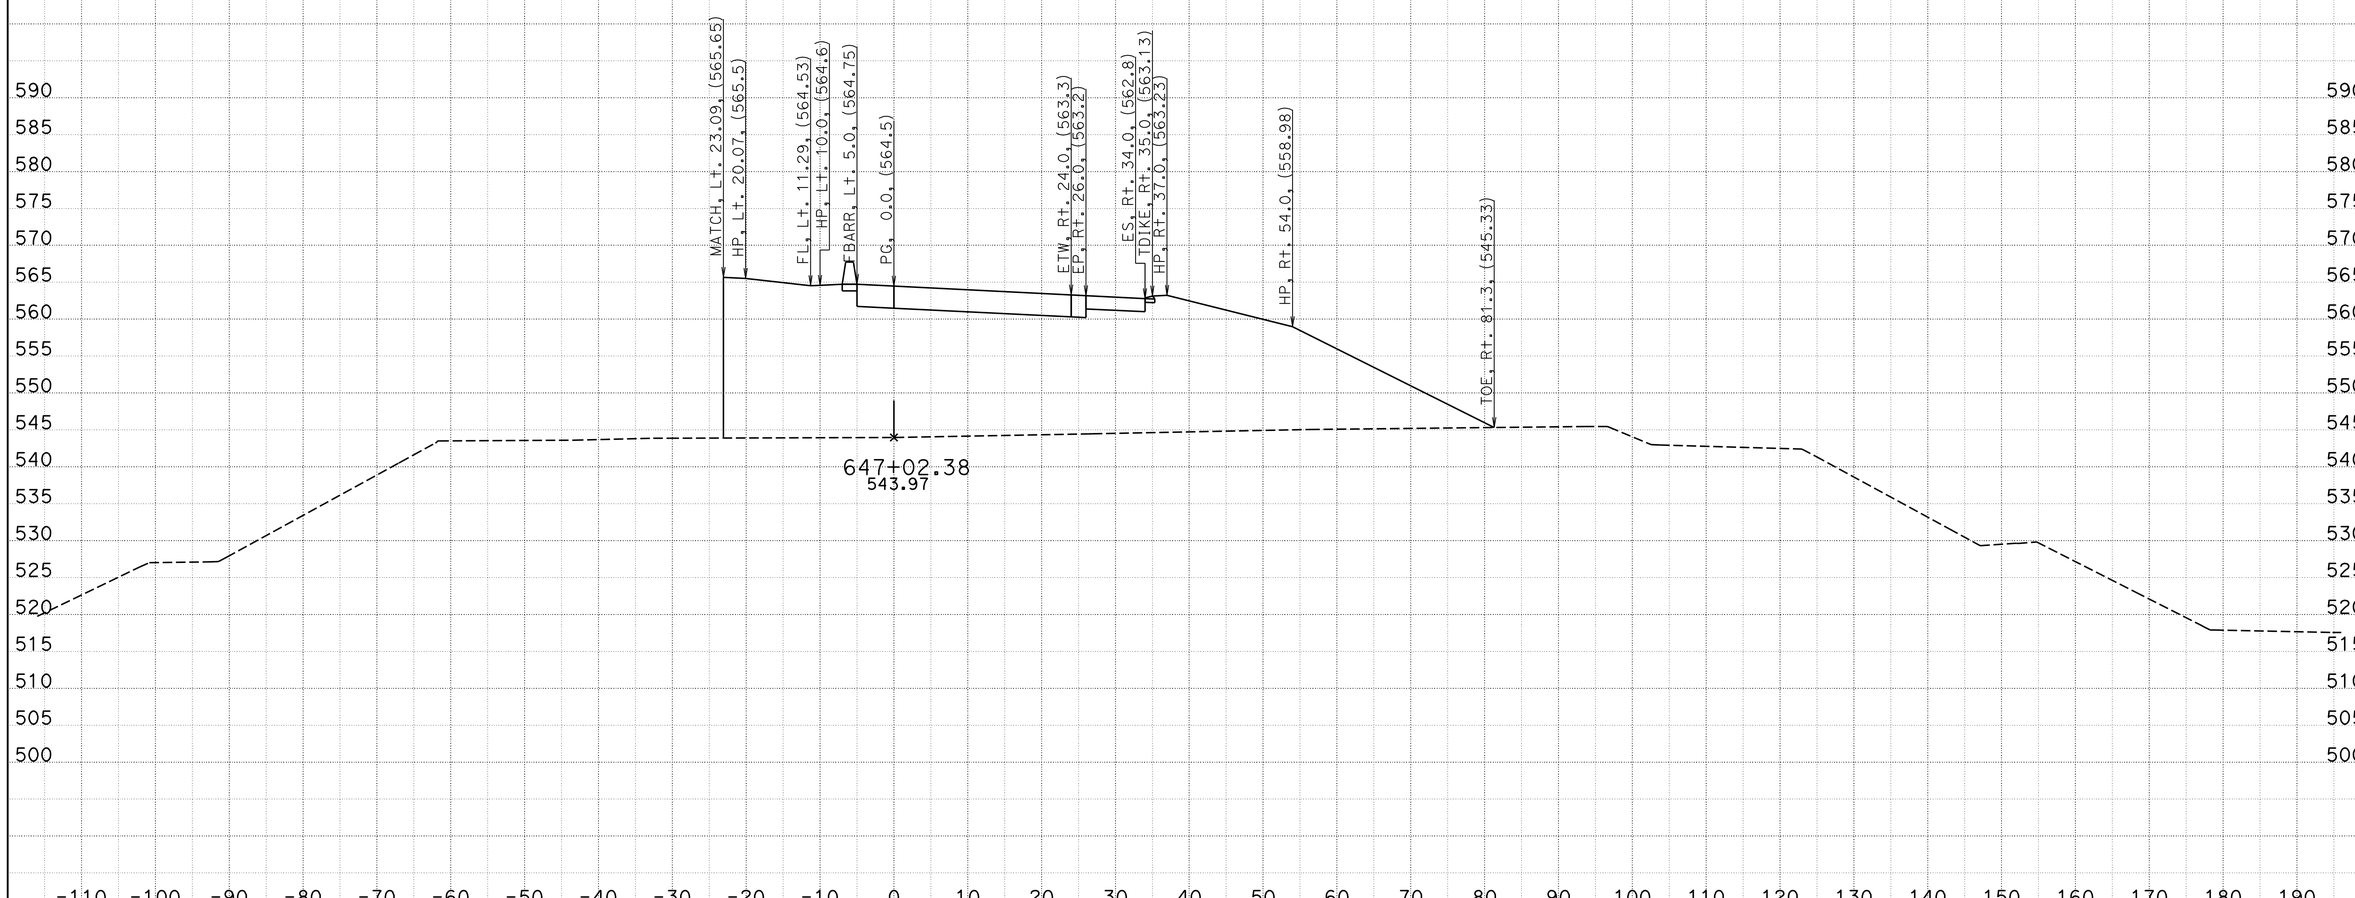

CREATED BY: BVE
DATE: 5/23/2013
KC Project: 05632 File: D:\Survey Deliverable\EB\eb1_d.ear

CONTRACT: 05632
DIST/CO/RTE/PM: 11-SD-11/905 0.0/1.6,R9.9/R10.7
PROJECT ID: 1100020530

SCALE: 1" = 10' Horiz.
1" = 10' Vert.
All Dimensions are US Survey Feet

EB
CROSS SECTIONS
SHEET 74 OF 86

FOR DESIGN STUDY ONLY

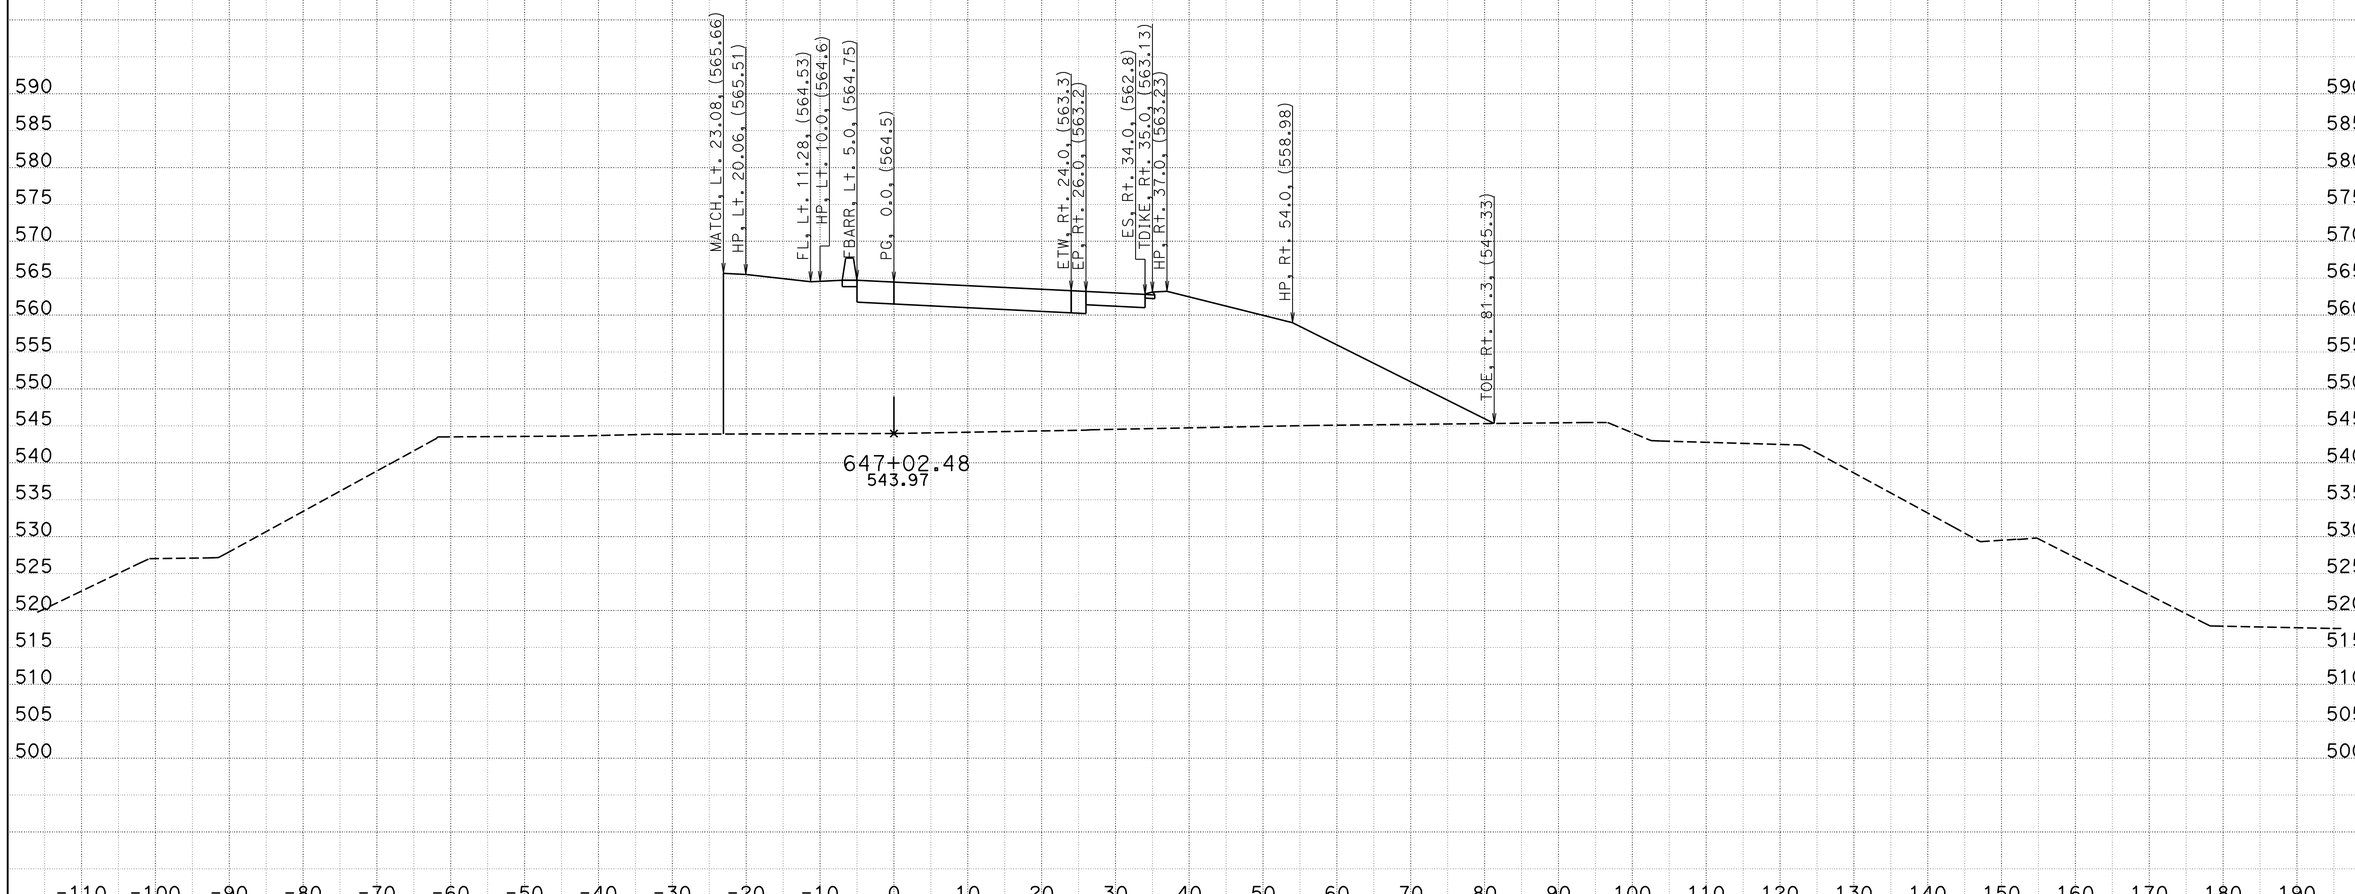

CREATED BY: BVE
DATE: 5/23/2013
KC Project: 05632 File: D:\Survey Deliverable\EB\eb1_d.ear

CONTRACT: 05632
DIST/CO/RTE/PM: 11-SD-11/905 0.0/1.6,R9.9/R10.7
PROJECT ID: 1100020530

SCALE: 1" = 10' Horiz.
1" = 10' Vert.

All Dimensions are US Survey Feet

EB
CROSS SECTIONS
SHEET 75 OF 86

FOR DESIGN STUDY ONLY

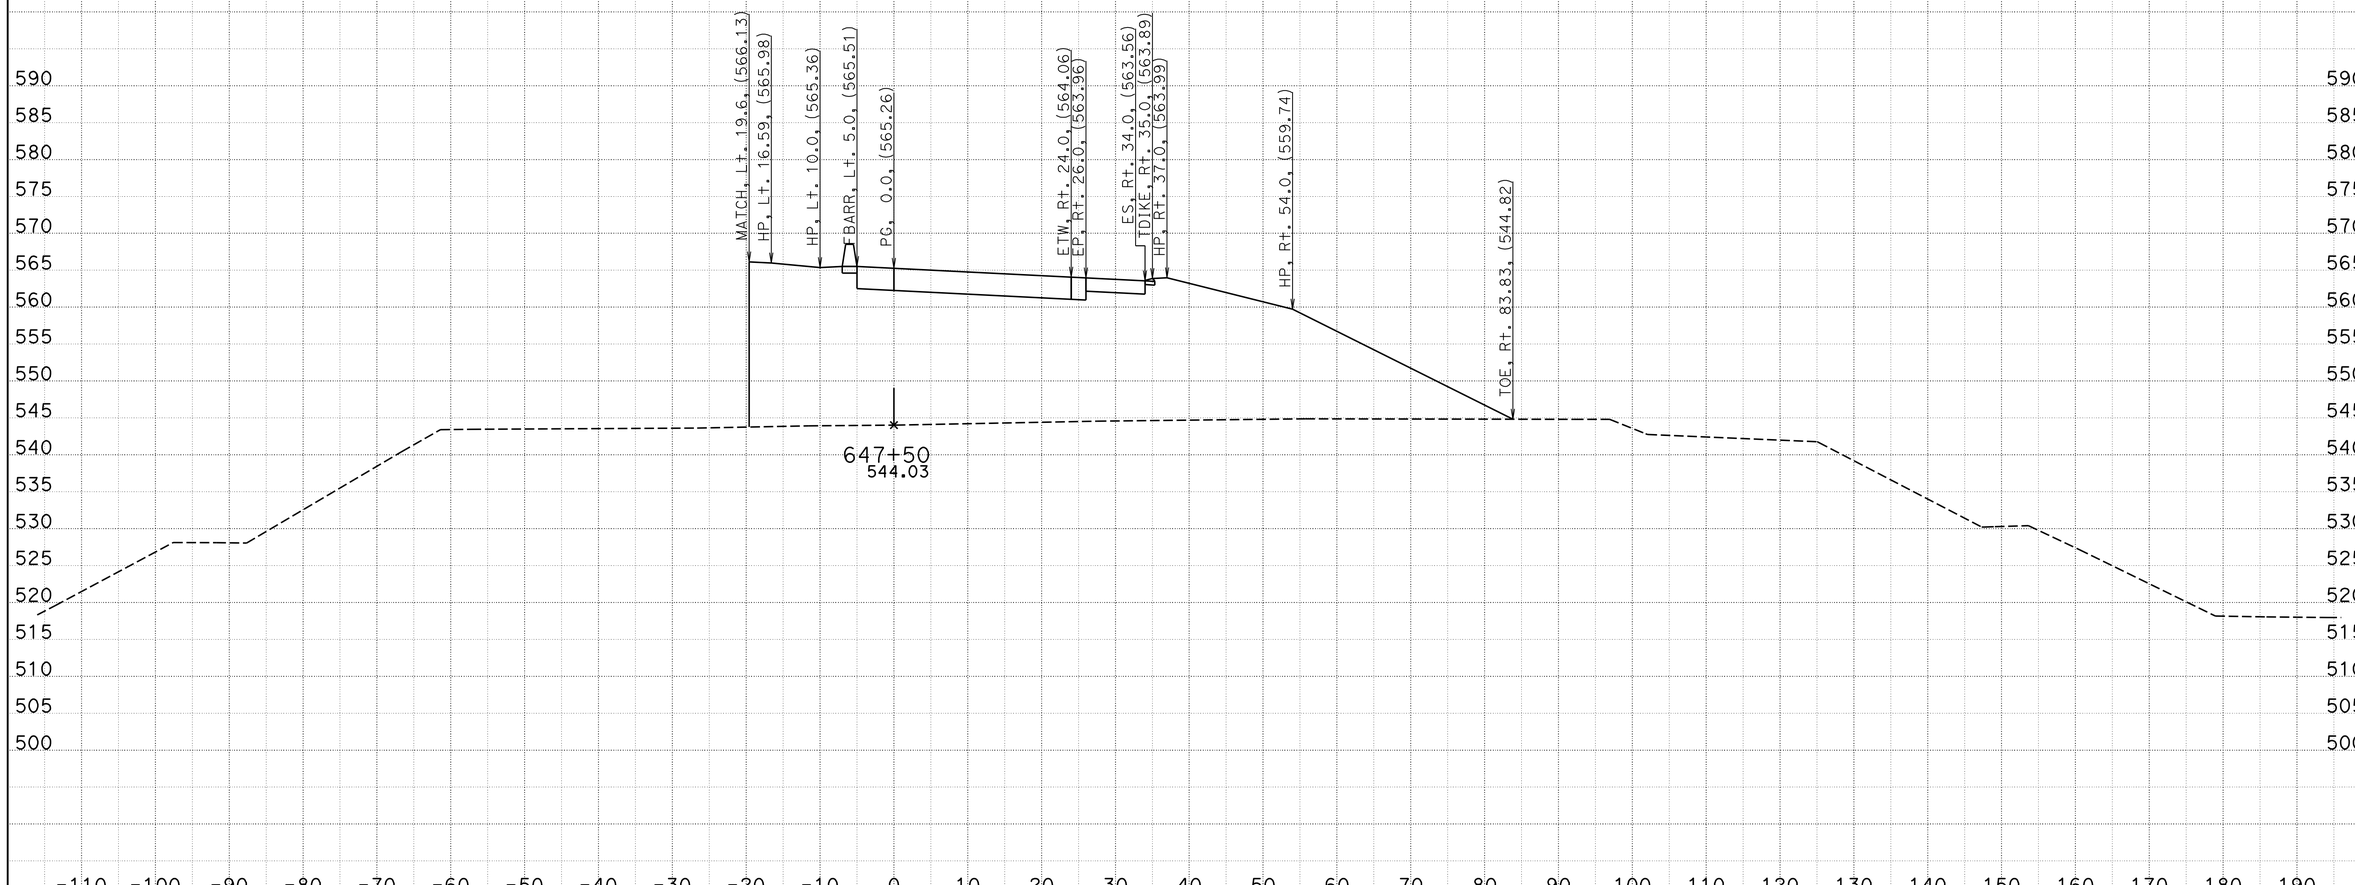

CREATED BY: BVE
DATE: 5/23/2013
KC Project: 05632 File: D:\Survey Deliverable\EB\eb1_d.ear

CONTRACT: 05632
DIST/CO/RTE/PM: 11-SD-11/905 0.0/1.6,R9.9/R10.7
PROJECT ID: 1100020530

SCALE: 1" = 10' Horiz.
1" = 10' Vert.

All Dimensions are US Survey Feet

EB
CROSS SECTIONS
SHEET 76 OF 86

FOR DESIGN STUDY ONLY

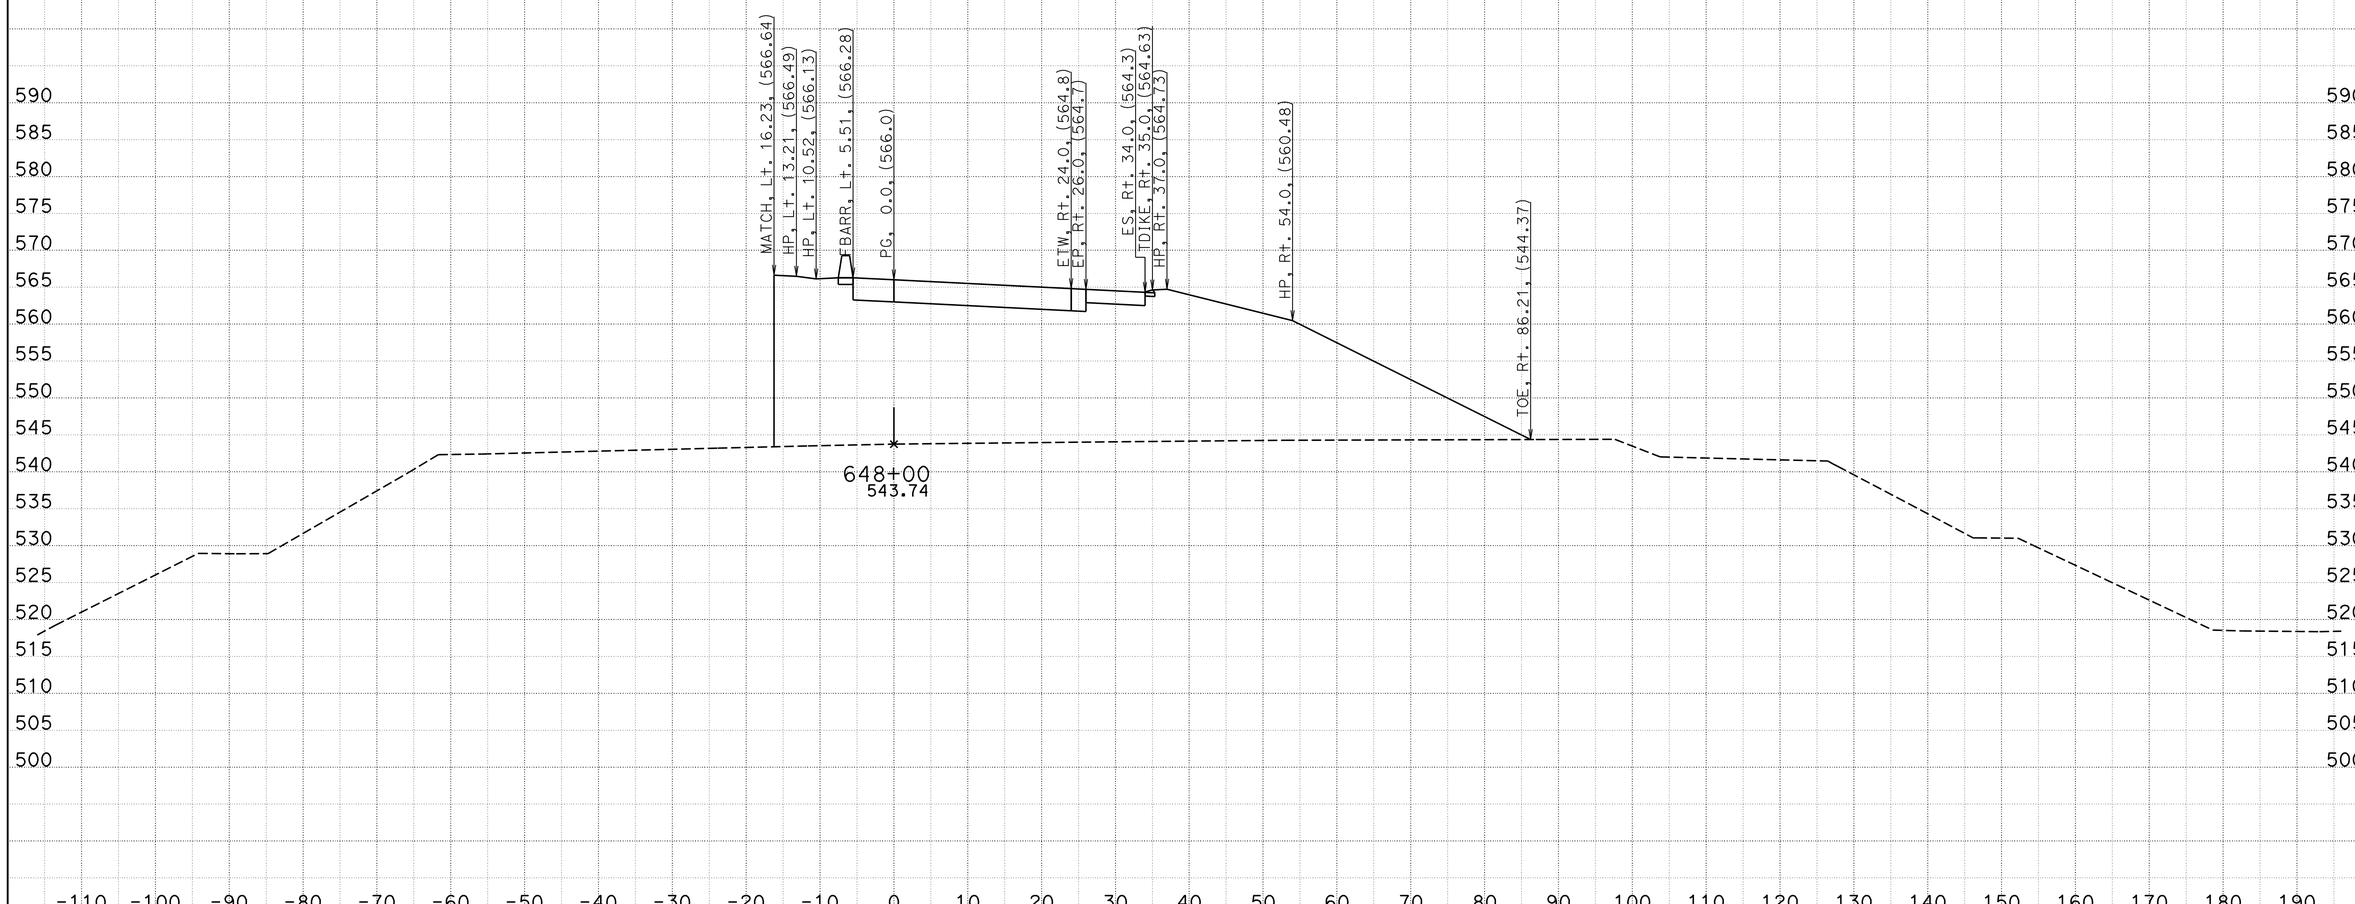

CREATED BY: BVE
DATE: 5/23/2013
KC Project: 05632 File: D:\Survey Deliverable\EB\eb1_d.ear

CONTRACT: 05632
DIST/CO/RTE/PM: 11-SD-11/905 0.0/1.6,R9.9/R10.7
PROJECT ID: 1100020530

SCALE: 1" = 10' Horiz.
1" = 10' Vert.
All Dimensions are US Survey Feet

EB
CROSS SECTIONS
SHEET 77 OF 86

FOR DESIGN STUDY ONLY

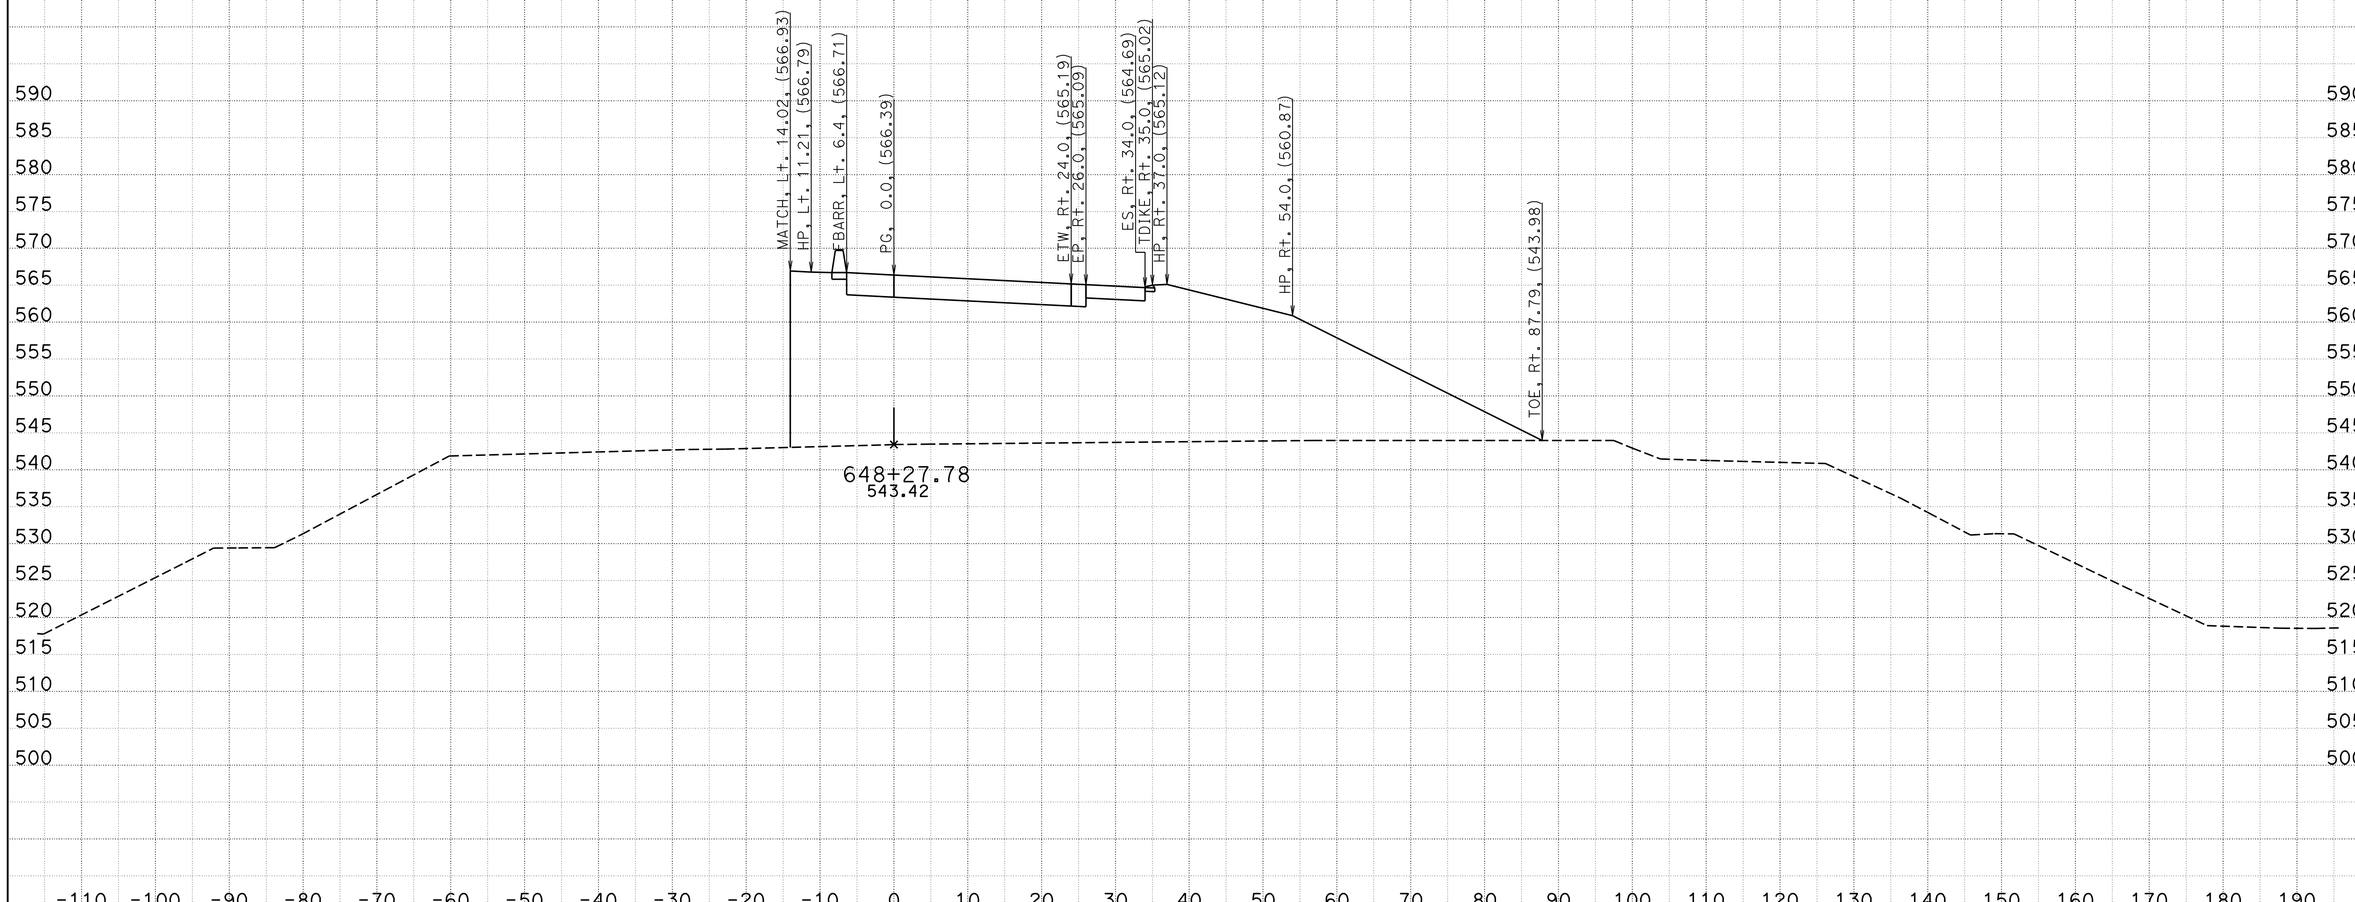

CREATED BY: BVE
DATE: 5/23/2013
KC Project: 05632 File: D:\Survey Deliverable\EB\eb1_d.ear

CONTRACT: 05632
DIST/CO/RTE/PM: 11-SD-11/905 0.0/1.6,R9.9/R10.7
PROJECT ID: 1100020530

SCALE: 1" = 10' Horiz.
1" = 10' Vert.
All Dimensions are US Survey Feet

EB
CROSS SECTIONS
SHEET 78 OF 86

FOR DESIGN STUDY ONLY

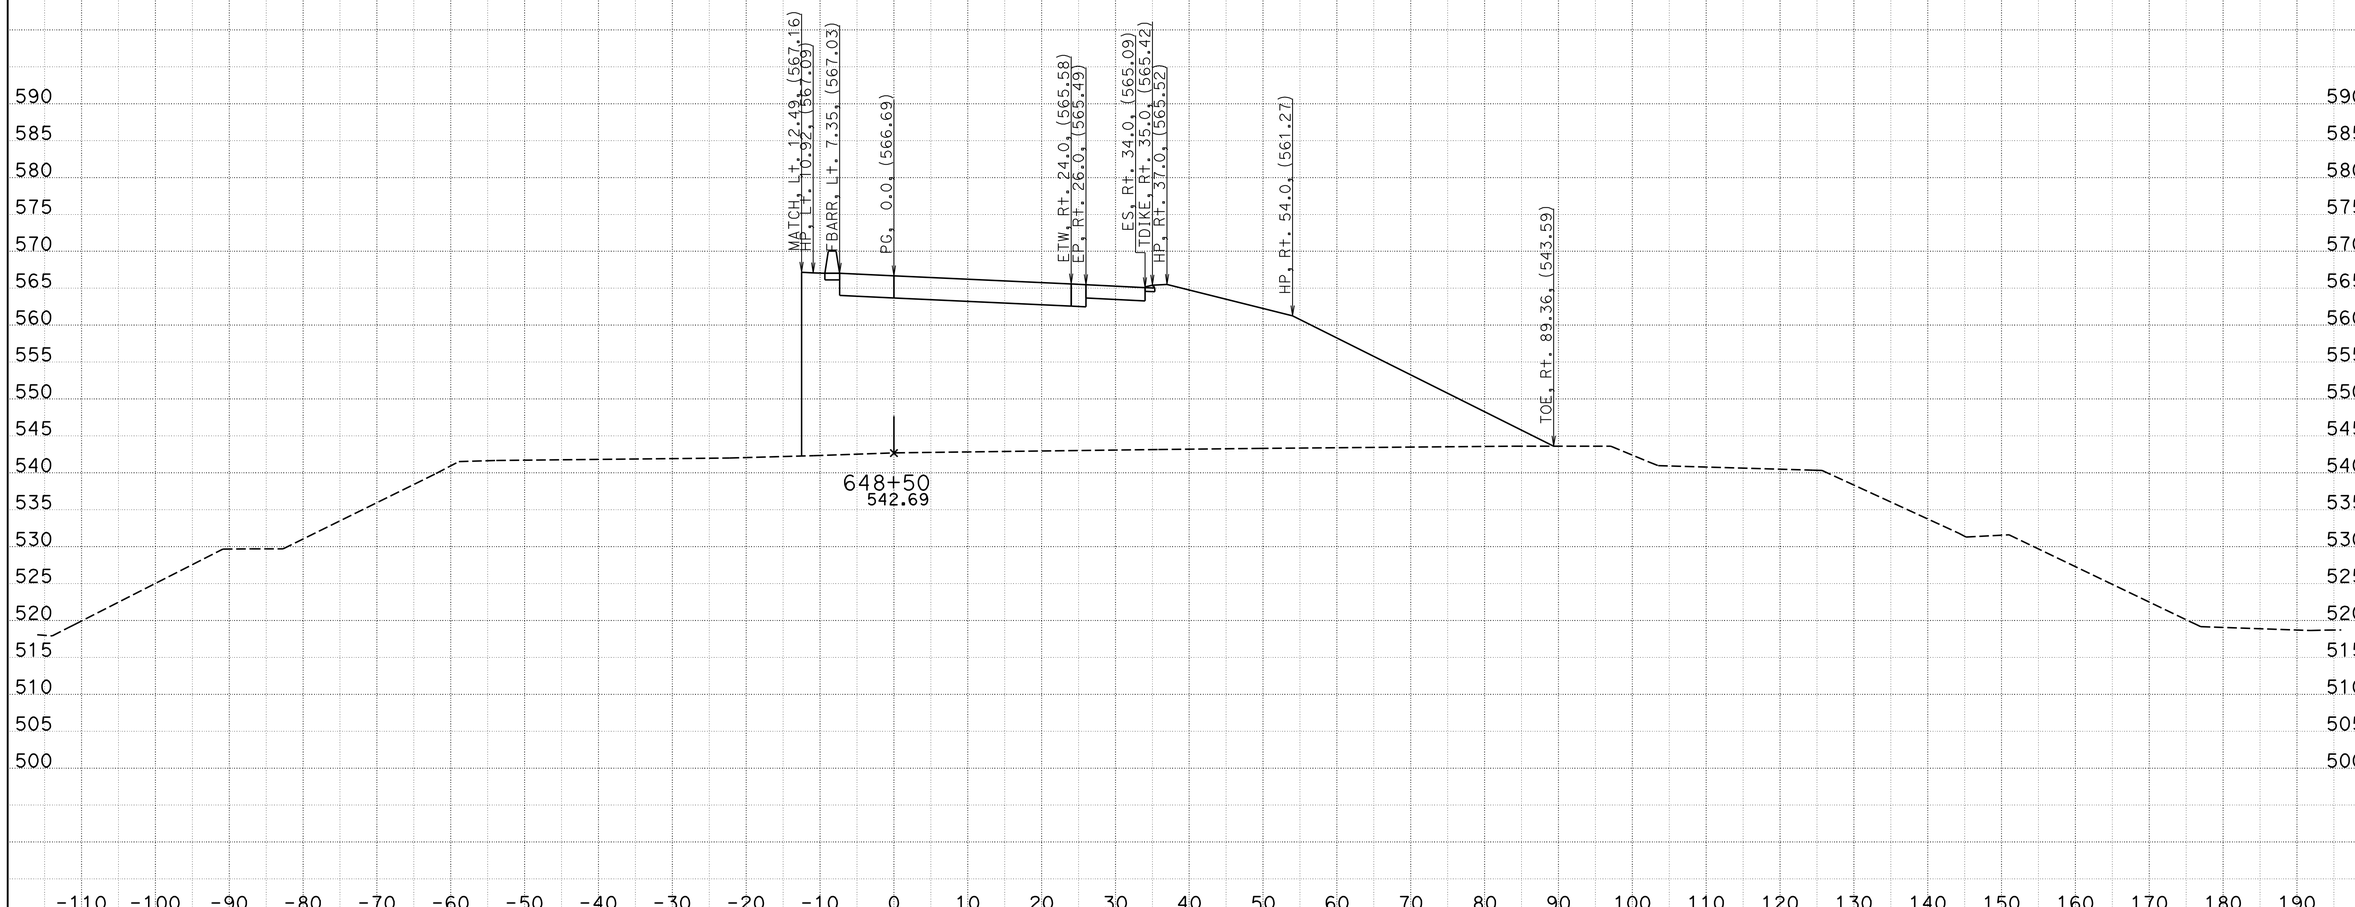

CREATED BY: BVE
DATE: 5/23/2013
KC Project: 05632 File: D:\Survey Deliverable\EB\eb1_d.ear

CONTRACT: 05632
DIST/CO/RTE/PM: 11-SD-11/905 0.0/1.6,R9.9/R10.7
PROJECT ID: 1100020530

SCALE: 1" = 10' Horiz.
1" = 10' Vert.

All Dimensions are US Survey Feet

EB
CROSS SECTIONS
SHEET 79 OF 86

FOR DESIGN STUDY ONLY

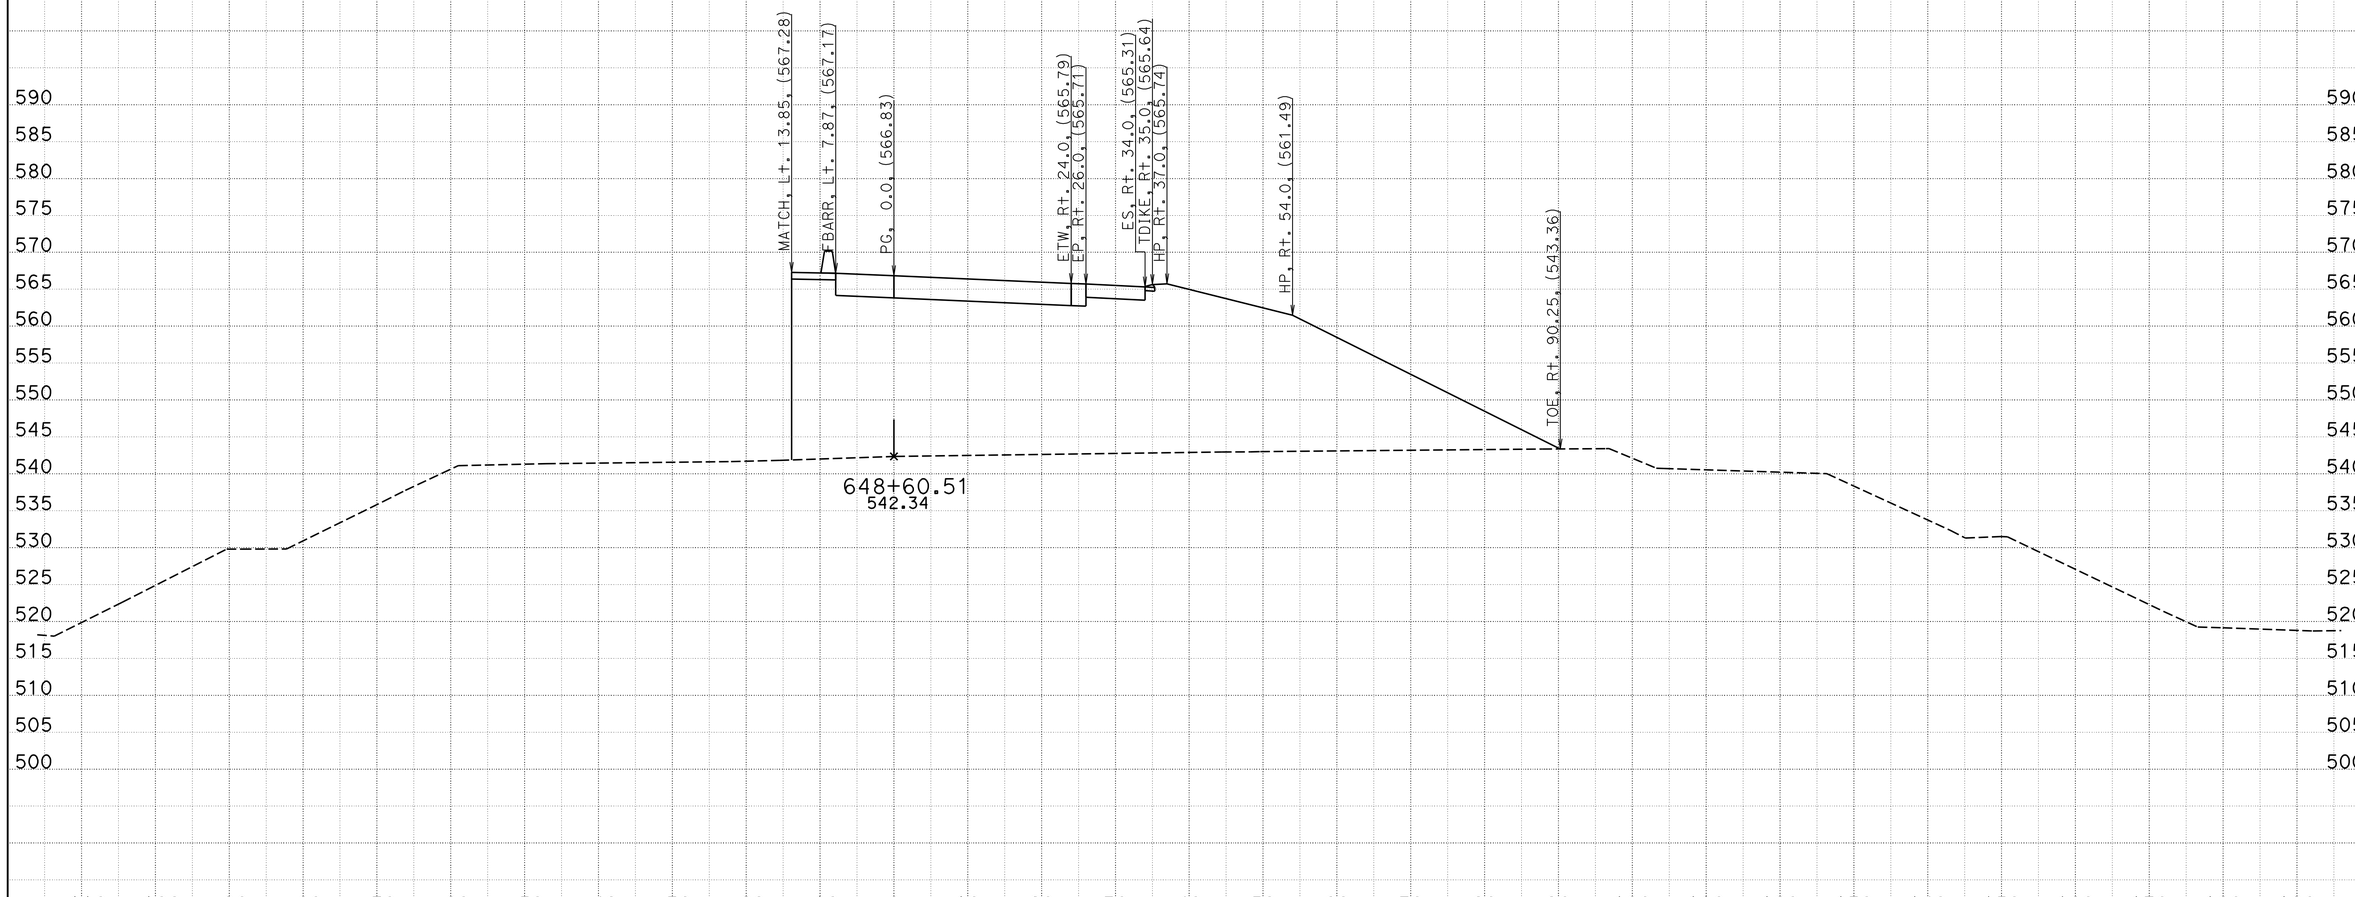

CREATED BY: BVE
DATE: 5/23/2013
KC Project: 05632 File: D:\Survey Deliverable\EB\eb1_d.ear

CONTRACT: 05632
DIST/CO/RTE/PM: 11-SD-11/905 0.0/1.6,R9.9/R10.7
PROJECT ID: 1100020530

SCALE: 1" = 10' Horiz.
1" = 10' Vert.

All Dimensions are US Survey Feet

EB
CROSS SECTIONS
SHEET 80 OF 86

FOR DESIGN STUDY ONLY

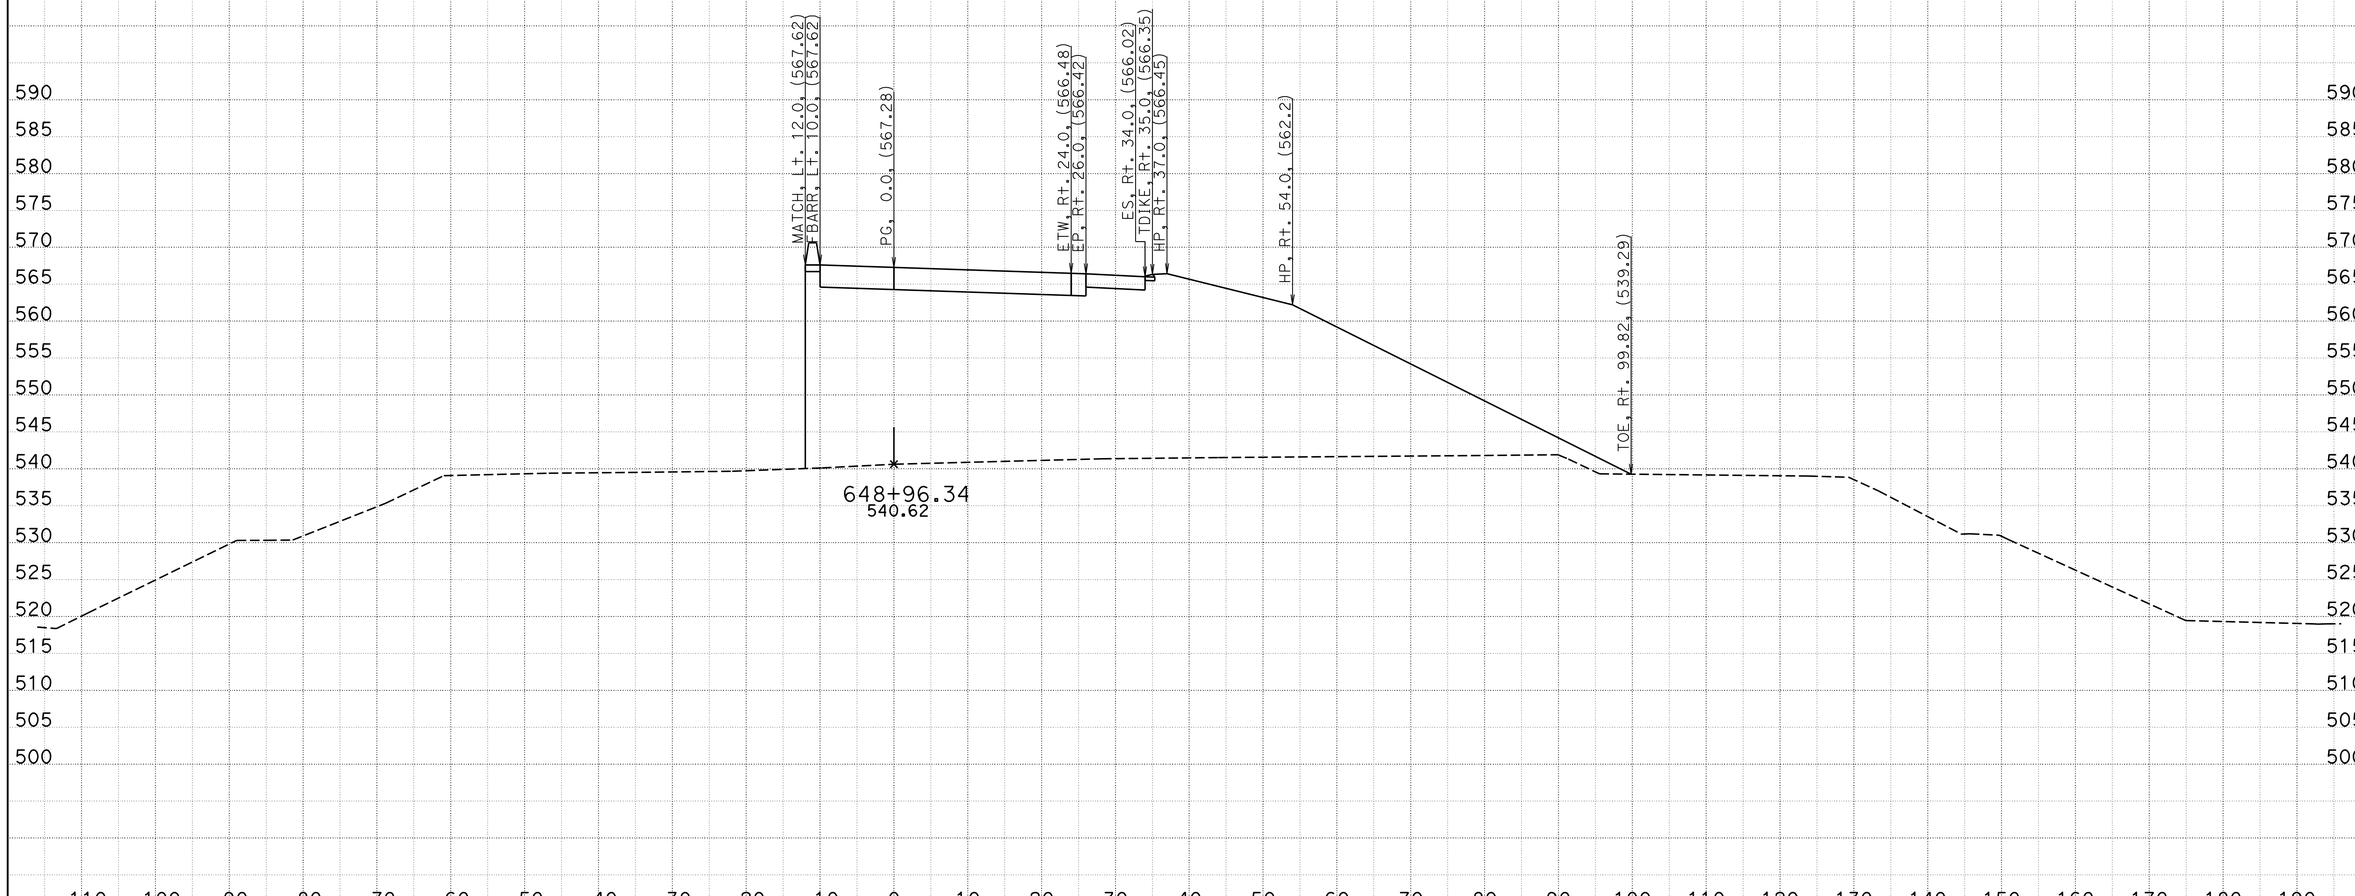

CREATED BY: BVE
DATE: 5/23/2013
KC Project: 05632 File: D:\Survey Deliverable\EB\eb1_d.ear

CONTRACT: 05632
DIST/CO/RTE/PM: 11-SD-11/905 0.0/1.6,R9.9/R10.7
PROJECT ID: 1100020530

SCALE: 1" = 10' Horiz.
1" = 10' Vert.

All Dimensions are US Survey Feet

EB
CROSS SECTIONS
SHEET 81 OF 86

FOR DESIGN STUDY ONLY

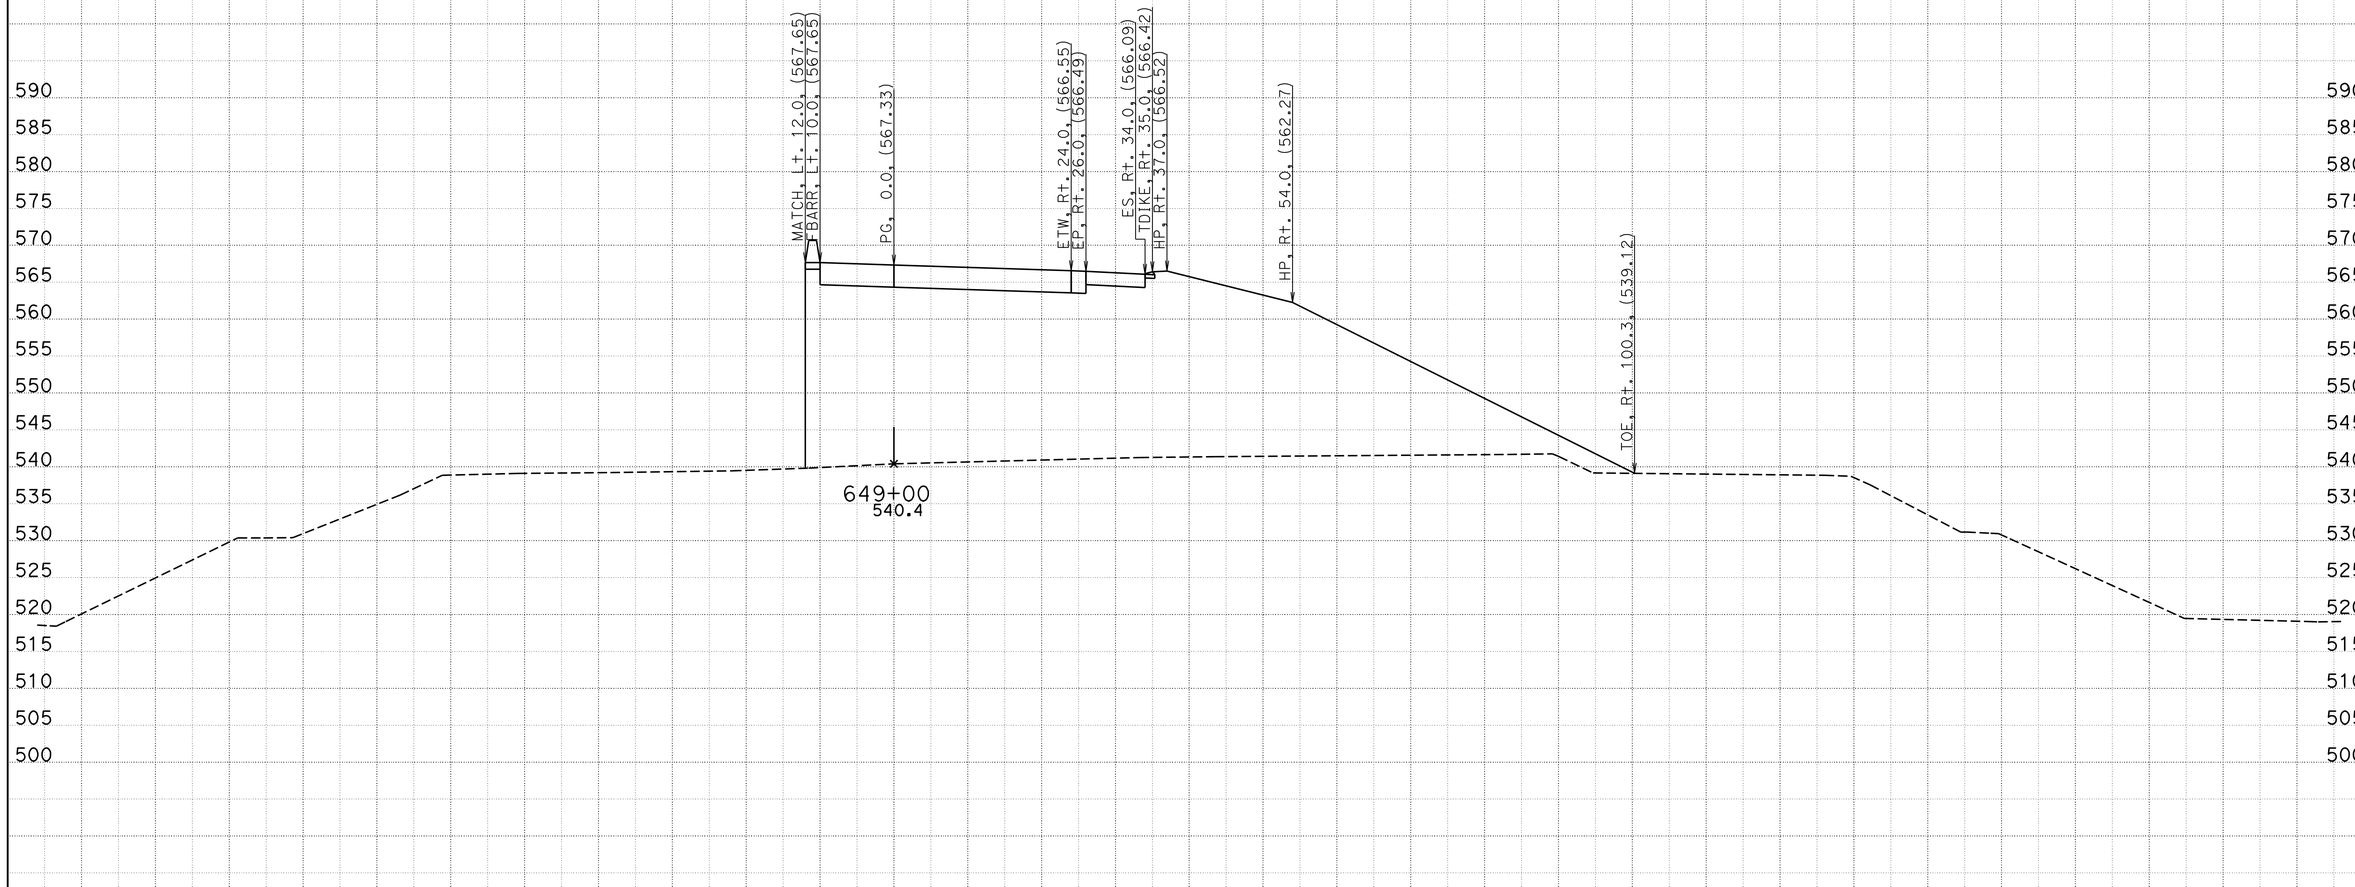

CREATED BY: BVE
DATE: 5/23/2013
KC Project: 05632 File: D:\Survey Deliverable\EB\eb1_d.ear

CONTRACT: 05632
DIST/CO/RTE/PM: 11-SD-11/905 0.0/1.6,R9.9/R10.7
PROJECT ID: 1100020530

SCALE: 1" = 10' Horiz.
1" = 10' Vert.

All Dimensions are US Survey Feet

EB
CROSS SECTIONS
SHEET 82 OF 86

FOR DESIGN STUDY ONLY

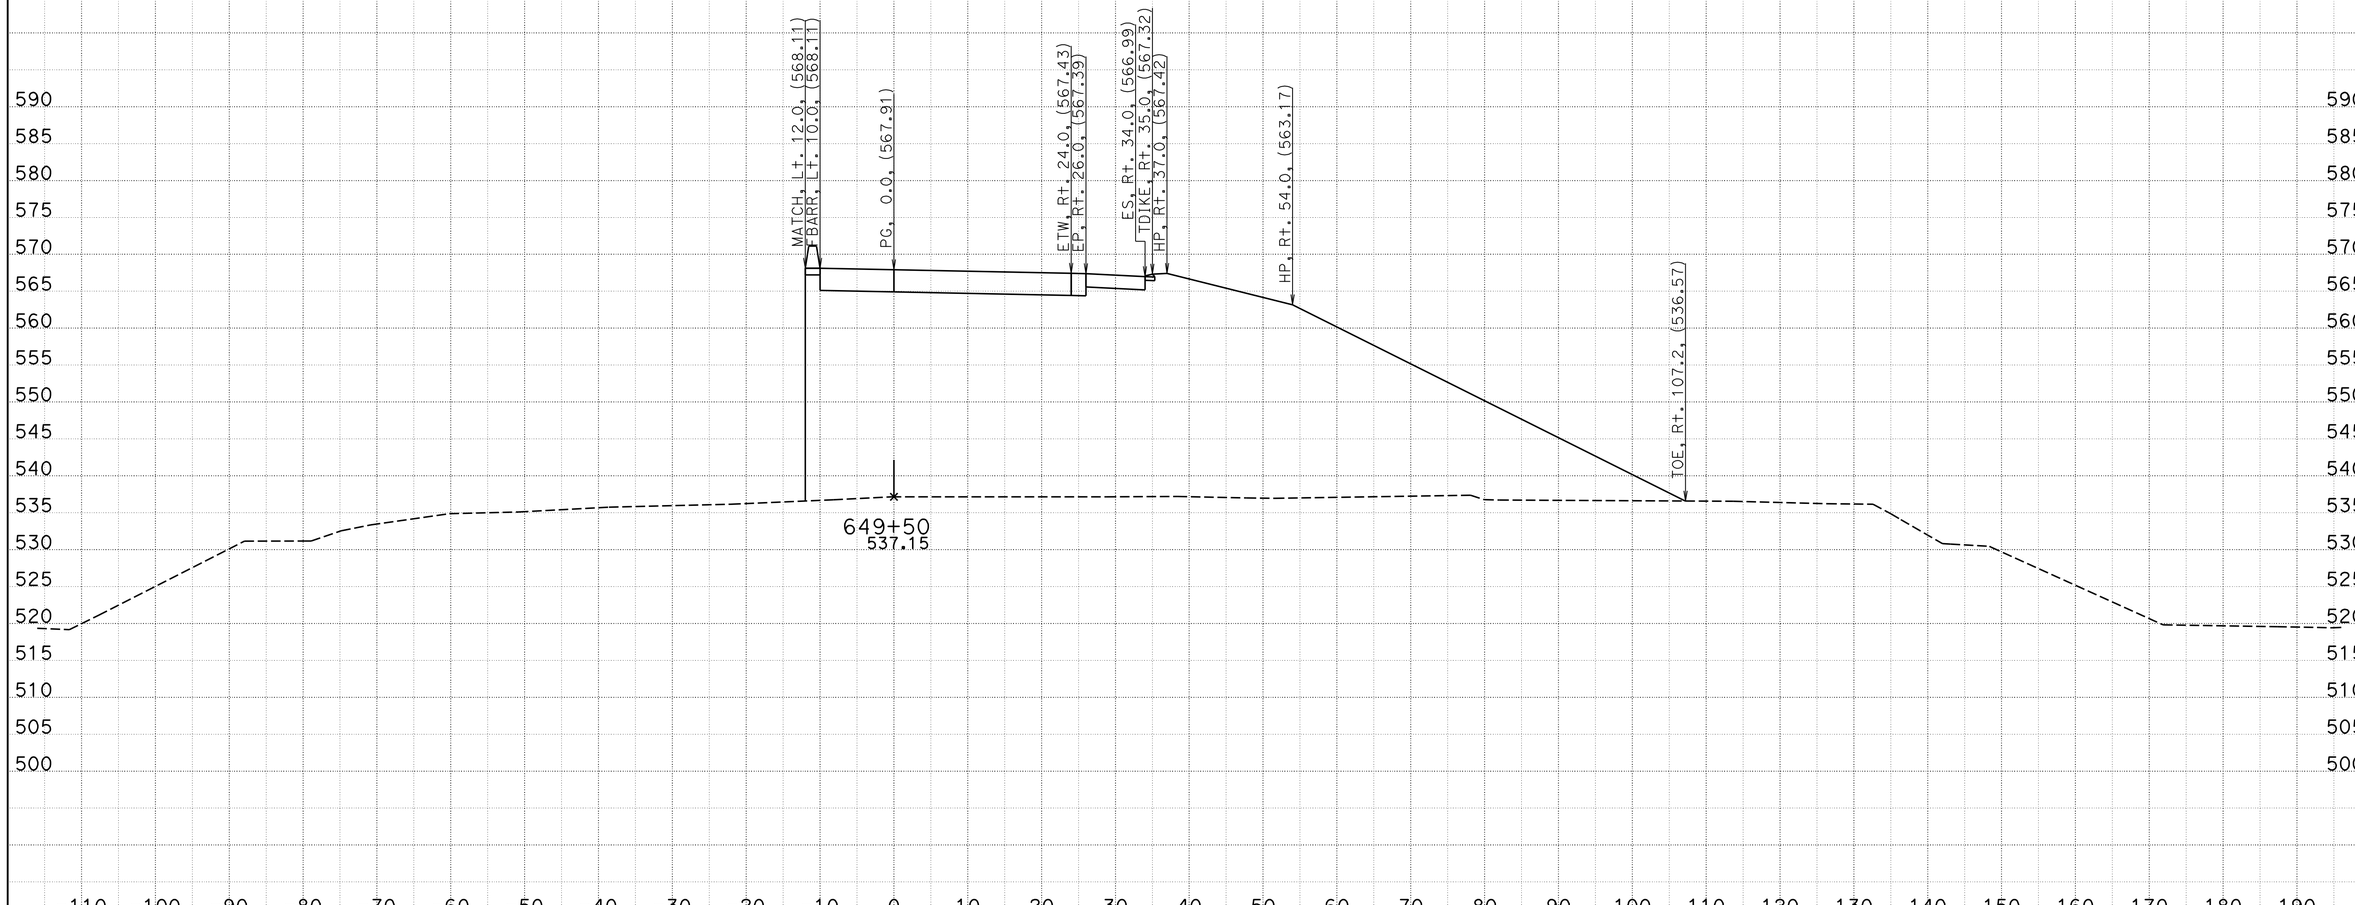

CREATED BY: BVE
DATE: 5/23/2013
KC Project: 05632 File: D:\Survey Deliverable\EB\eb1_d.ear

CONTRACT: 05632
DIST/CO/RTE/PM: 11-SD-11/905 0.0/1.6,R9.9/R10.7
PROJECT ID: 1100020530

SCALE: 1" = 10' Horiz.
1" = 10' Vert.

All Dimensions are US Survey Feet

EB
CROSS SECTIONS
SHEET 83 OF 86

FOR DESIGN STUDY ONLY

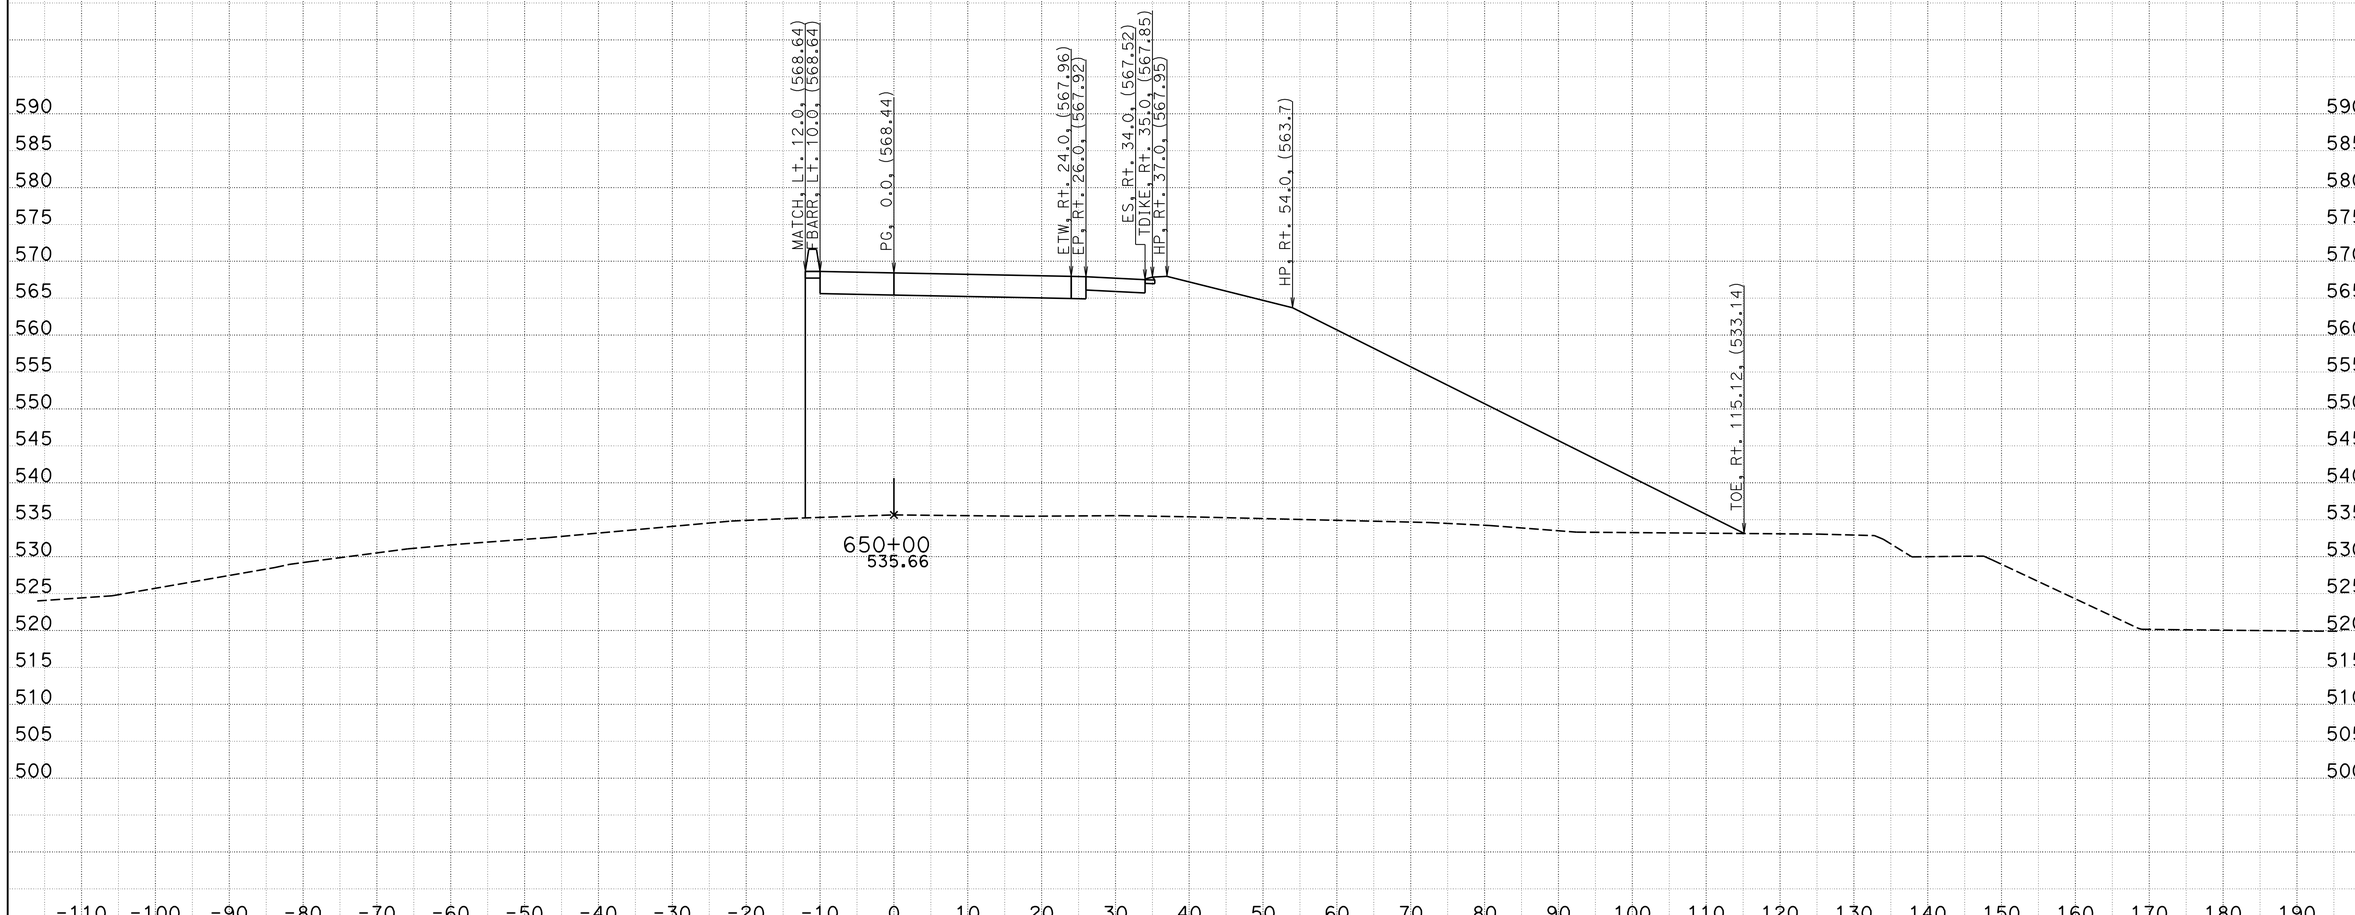

CREATED BY: BVE
DATE: 5/23/2013
KC Project: 05632 File: D:\Survey Deliverable\EB\eb1_d.ear

CONTRACT: 05632
DIST/CO/RTE/PM: 11-SD-11/905 0.0/1.6,R9.9/R10.7
PROJECT ID: 1100020530

SCALE: 1" = 10' Horiz.
1" = 10' Vert.

All Dimensions are US Survey Feet

EB
CROSS SECTIONS
SHEET 84 OF 86

FOR DESIGN STUDY ONLY

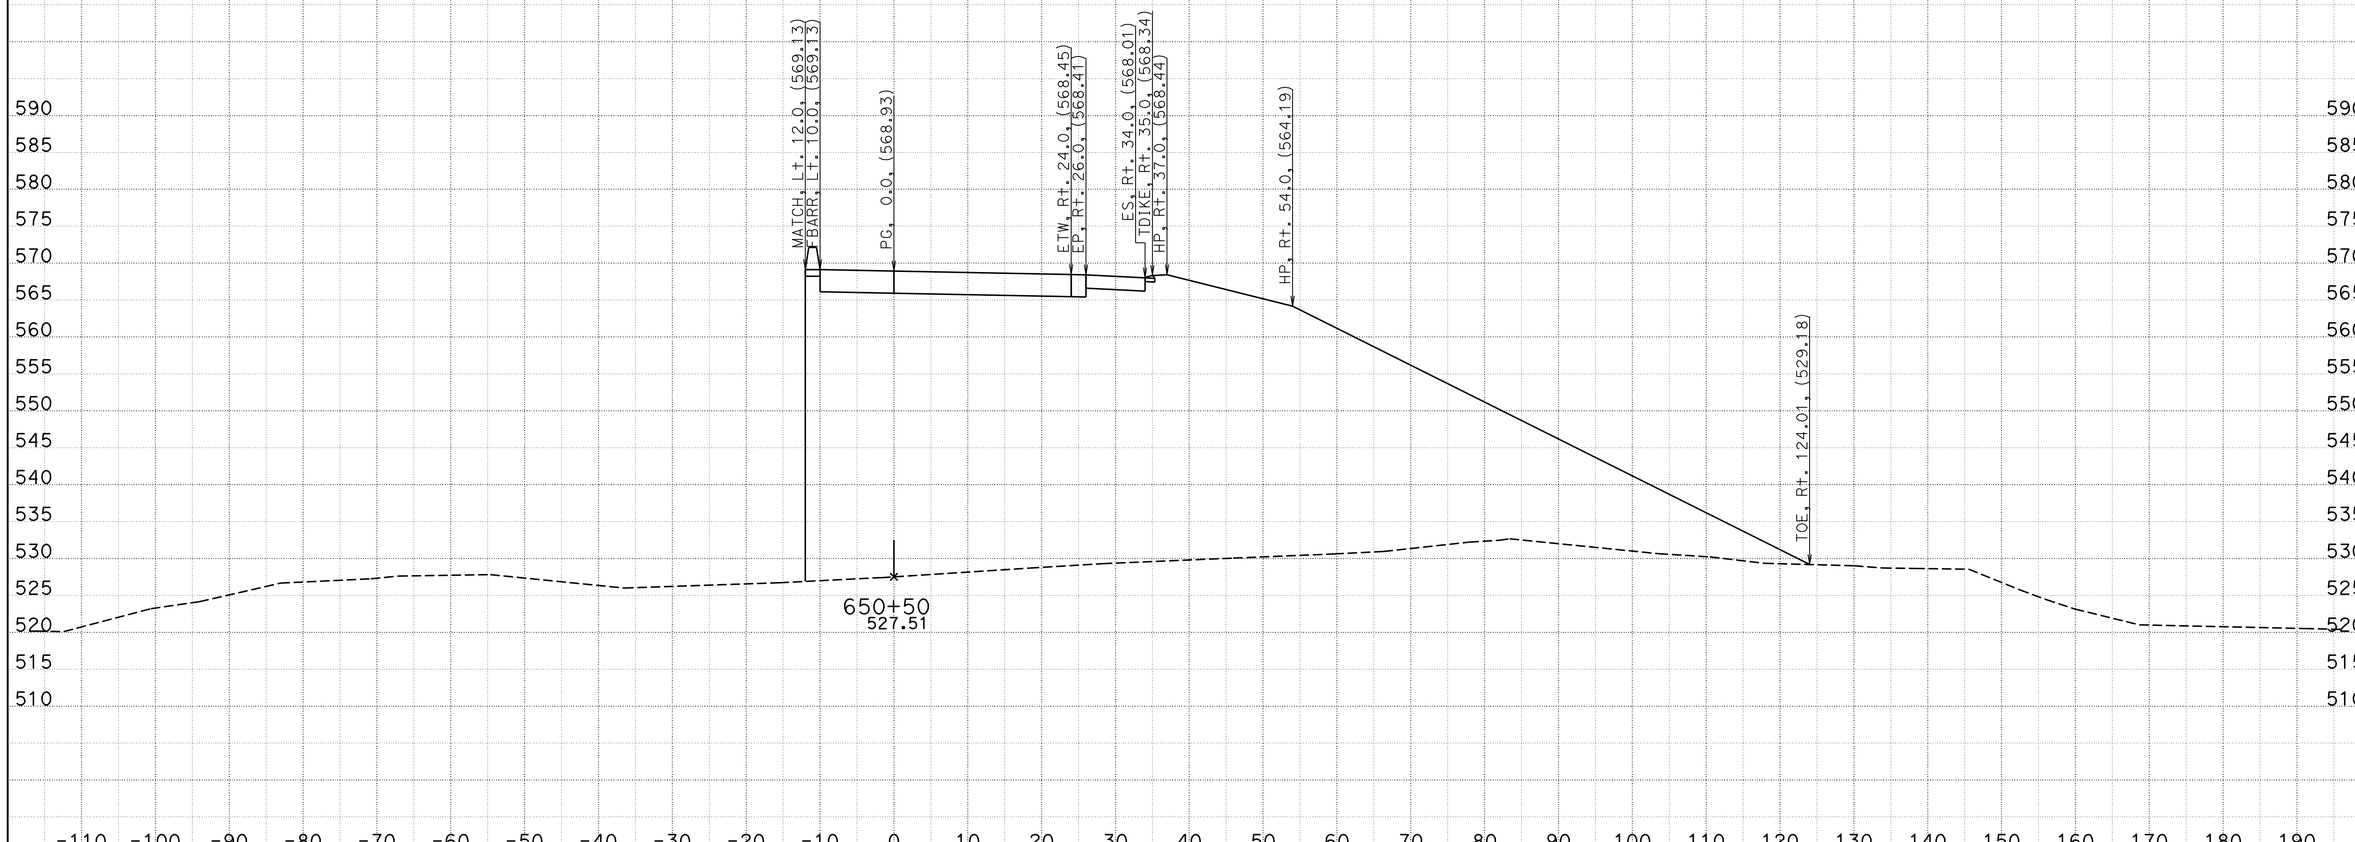

CREATED BY: BVE
DATE: 5/23/2013
KC Project: 05632 File: D:\Survey Deliverable\EB\eb1_d.ear

CONTRACT: 05632
DIST/CO/RTE/PM: 11-SD-11/905 0.0/1.6,R9.9/R10.7
PROJECT ID: 1100020530

SCALE: 1" = 10' Horiz.
1" = 10' Vert.
All Dimensions are US Survey Feet

EB
CROSS SECTIONS
SHEET 85 OF 86

FOR DESIGN STUDY ONLY

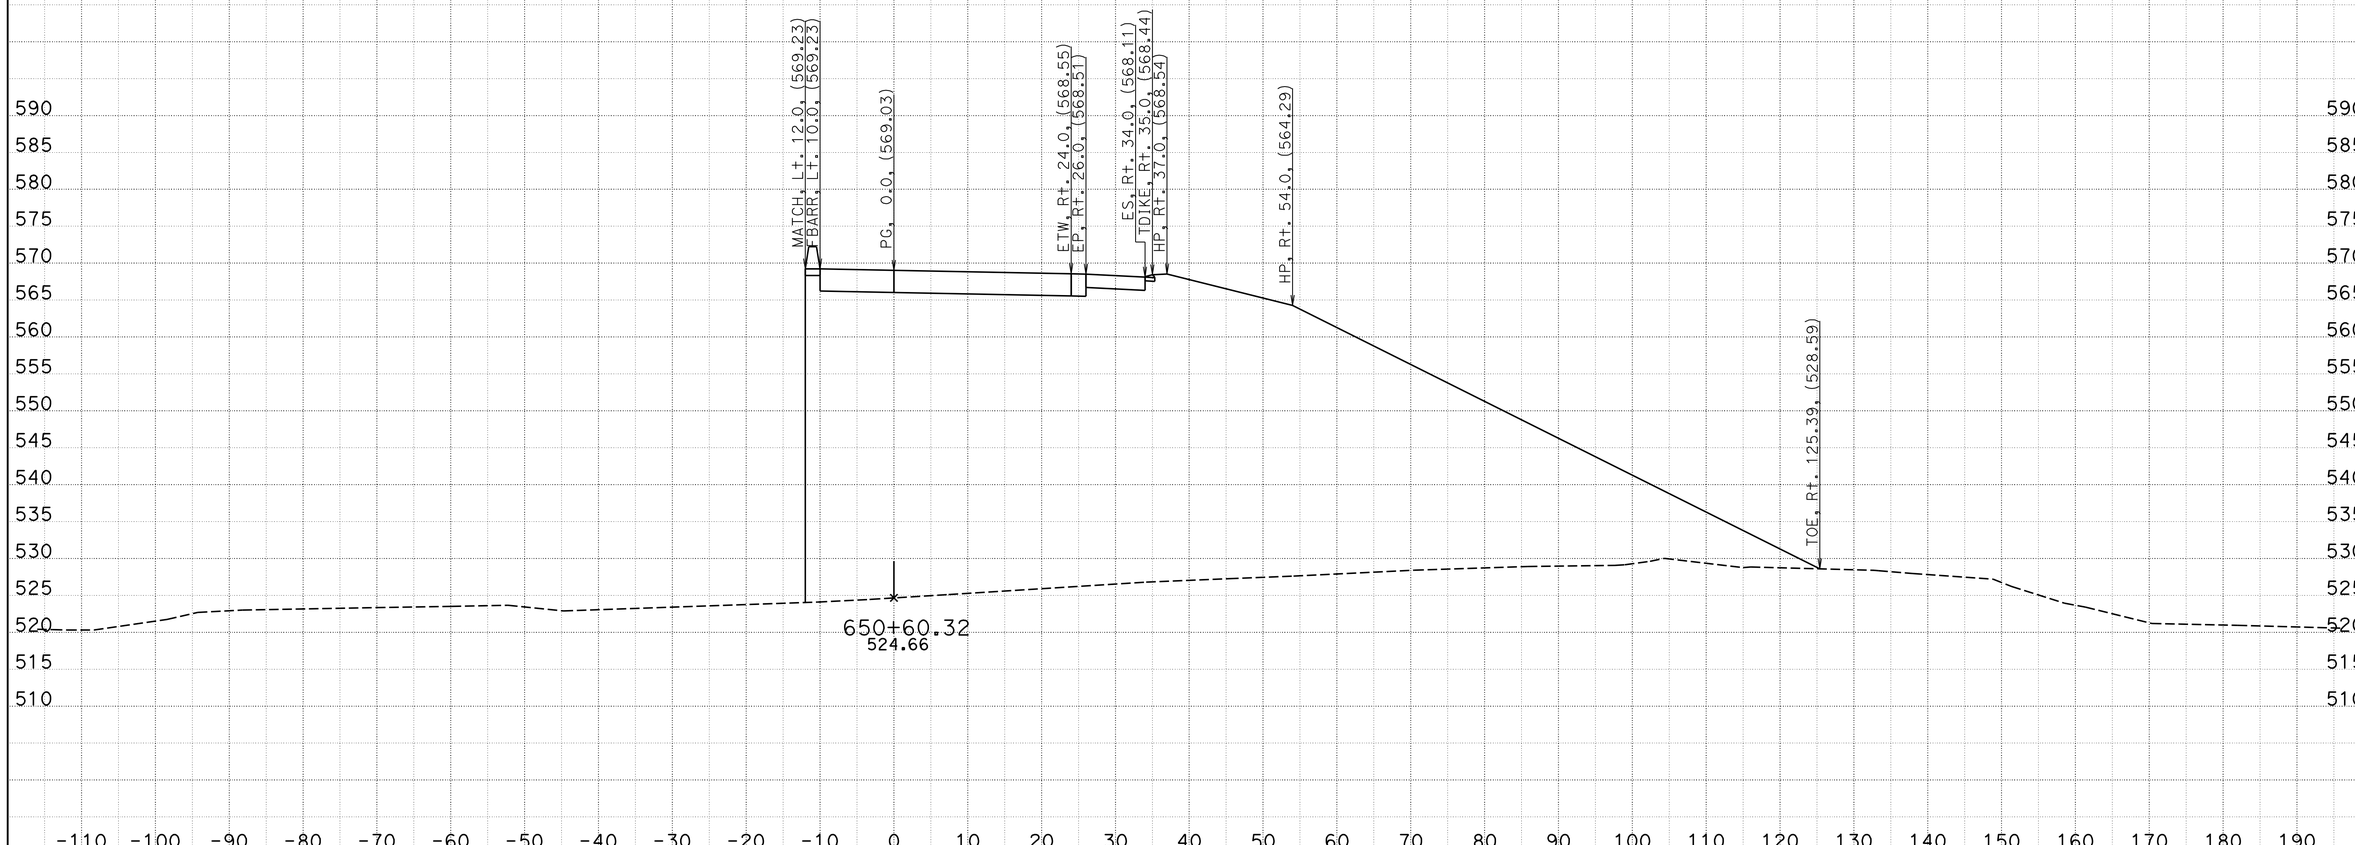

CREATED BY: BVE
DATE: 5/23/2013
KC Project: 05632 File: D:\Survey Deliverable\EB\eb1_d.ear

CONTRACT: 05632
DIST/CO/RTE/PM: 11-SD-11/905 0.0/1.6,R9.9/R10.7
PROJECT ID: 1100020530

SCALE: 1" = 10' Horiz.
1" = 10' Vert.

All Dimensions are US Survey Feet

EB
CROSS SECTIONS
SHEET 86 OF 86