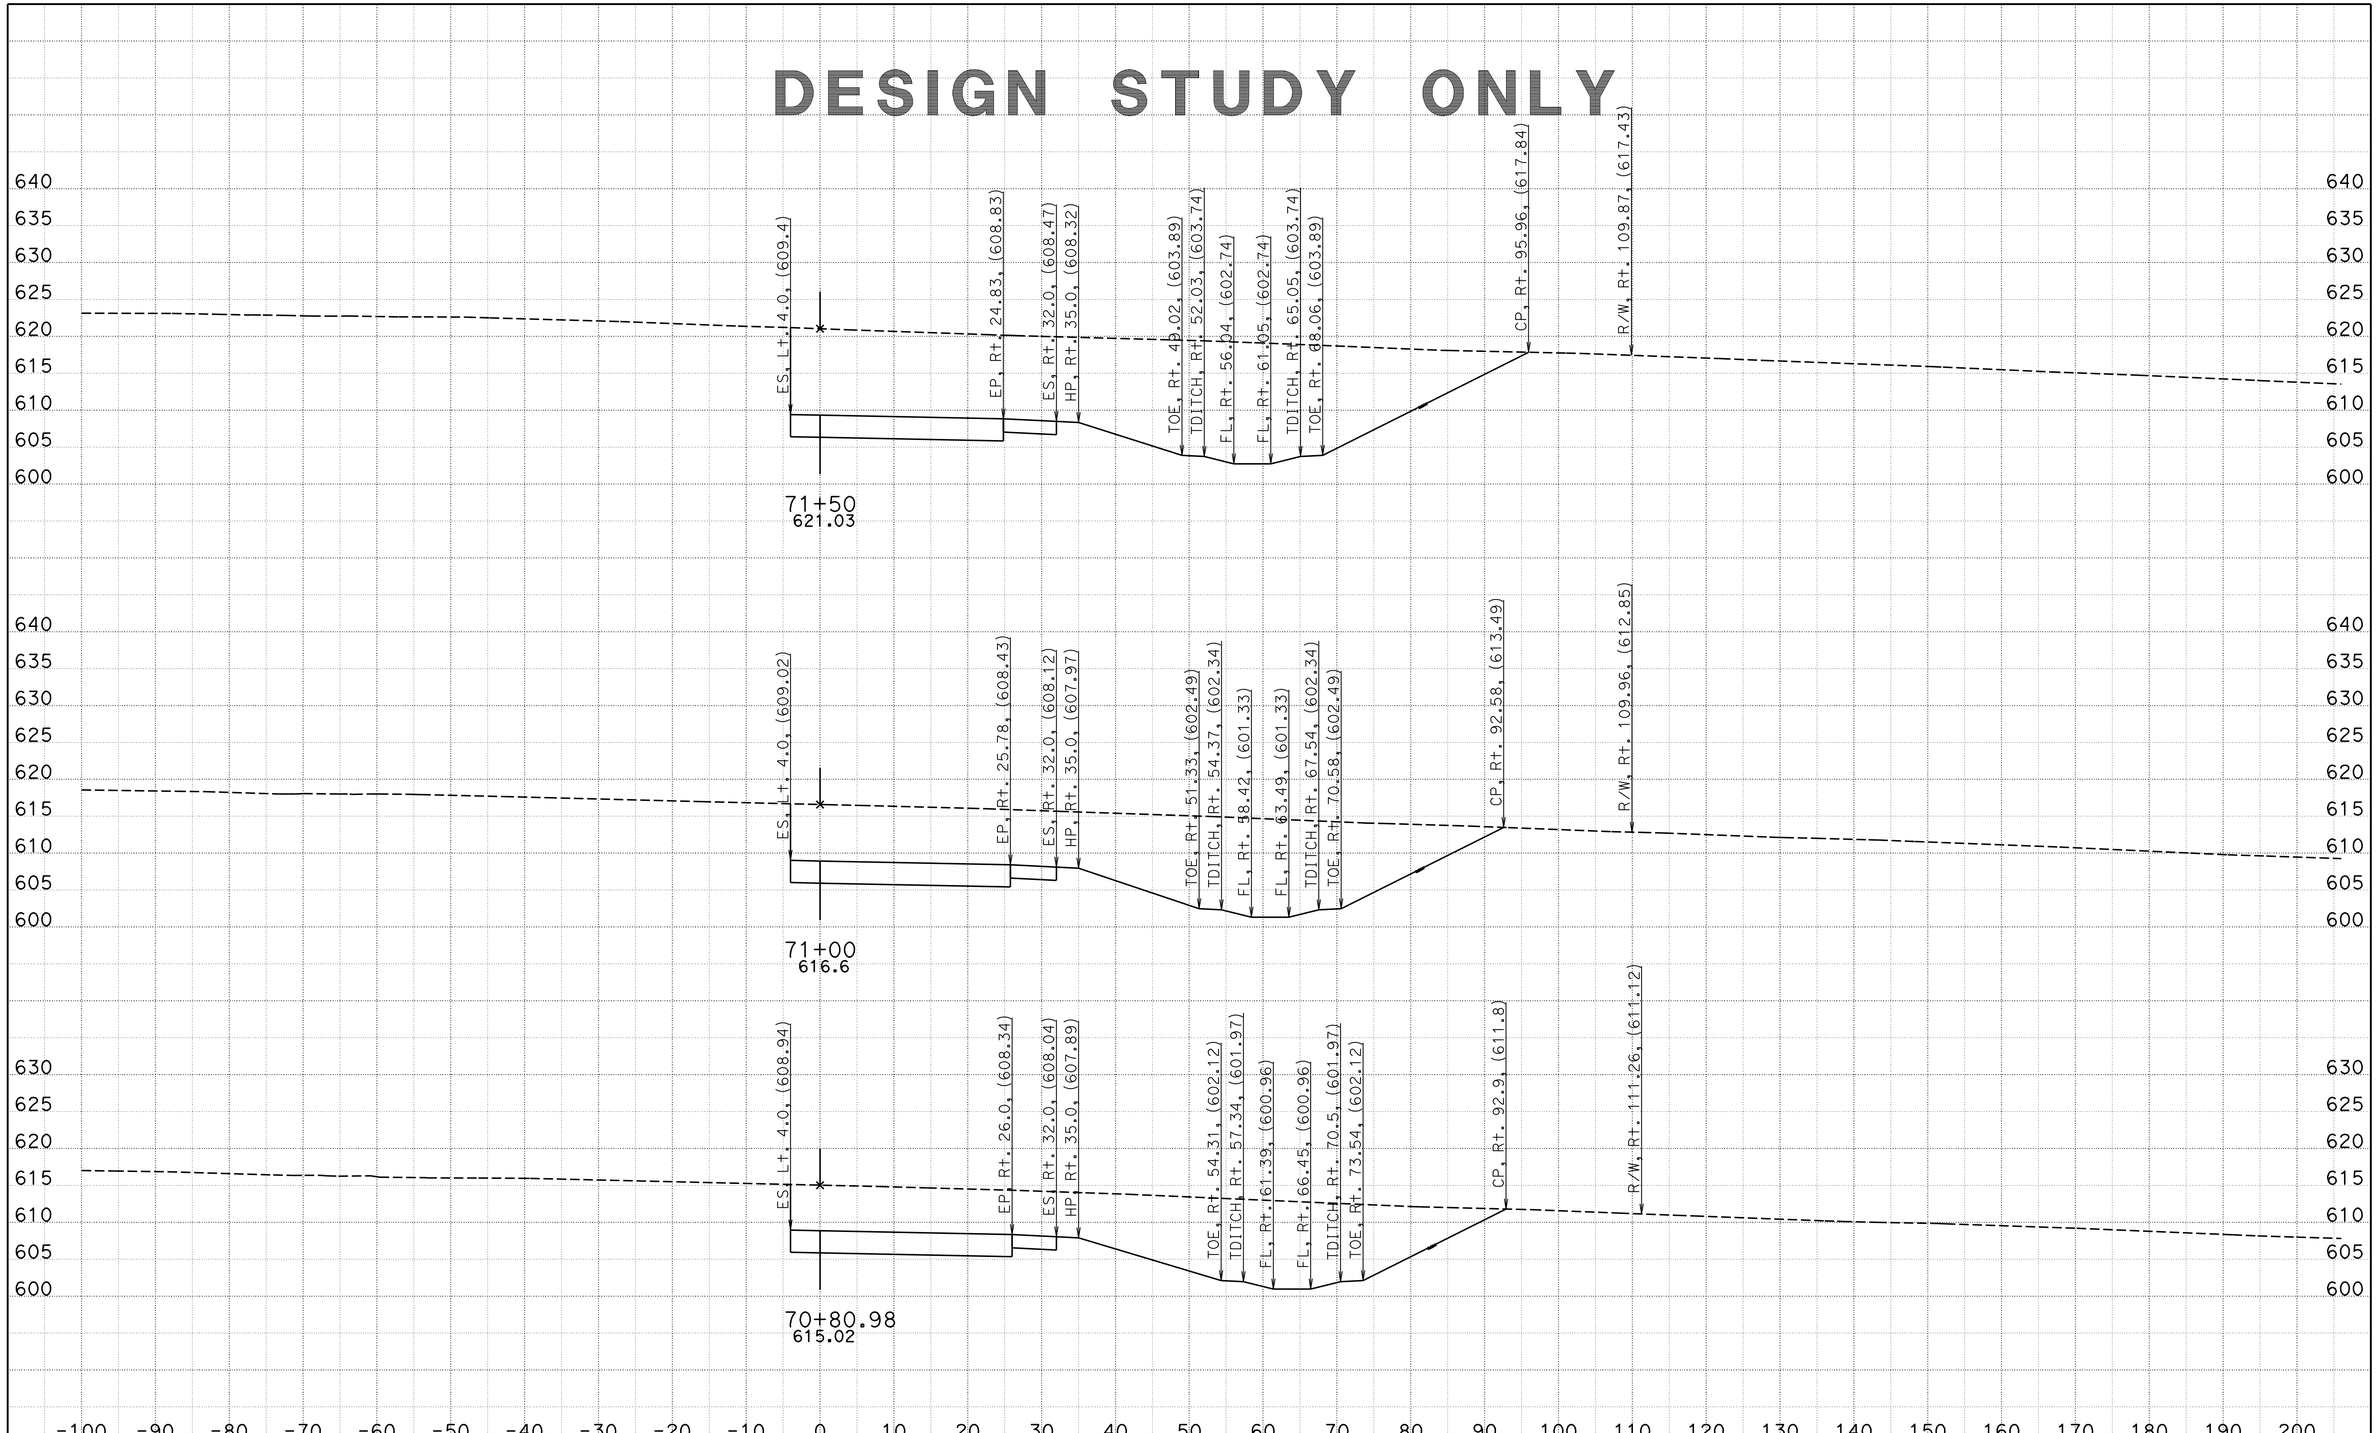


CREATED BY: Wayne Nguyen
DATE: 5/22/2013
KC Project: 05632 File: D:\UserData\05632\EFR3\EAR\efr3_d.ear

CONTRACT: 11-05632
DIST/CO/RTE/PM: 11/SD/11/0.0,1.6

SCALE: 1" = 10' Horiz.
1" = 10' Vert.

**All Dimensions are US Survey Feet**

**EFR3**
**CROSS SECTIONS**
SHEET 1 OF 13

# DESIGN STUDY ONLY

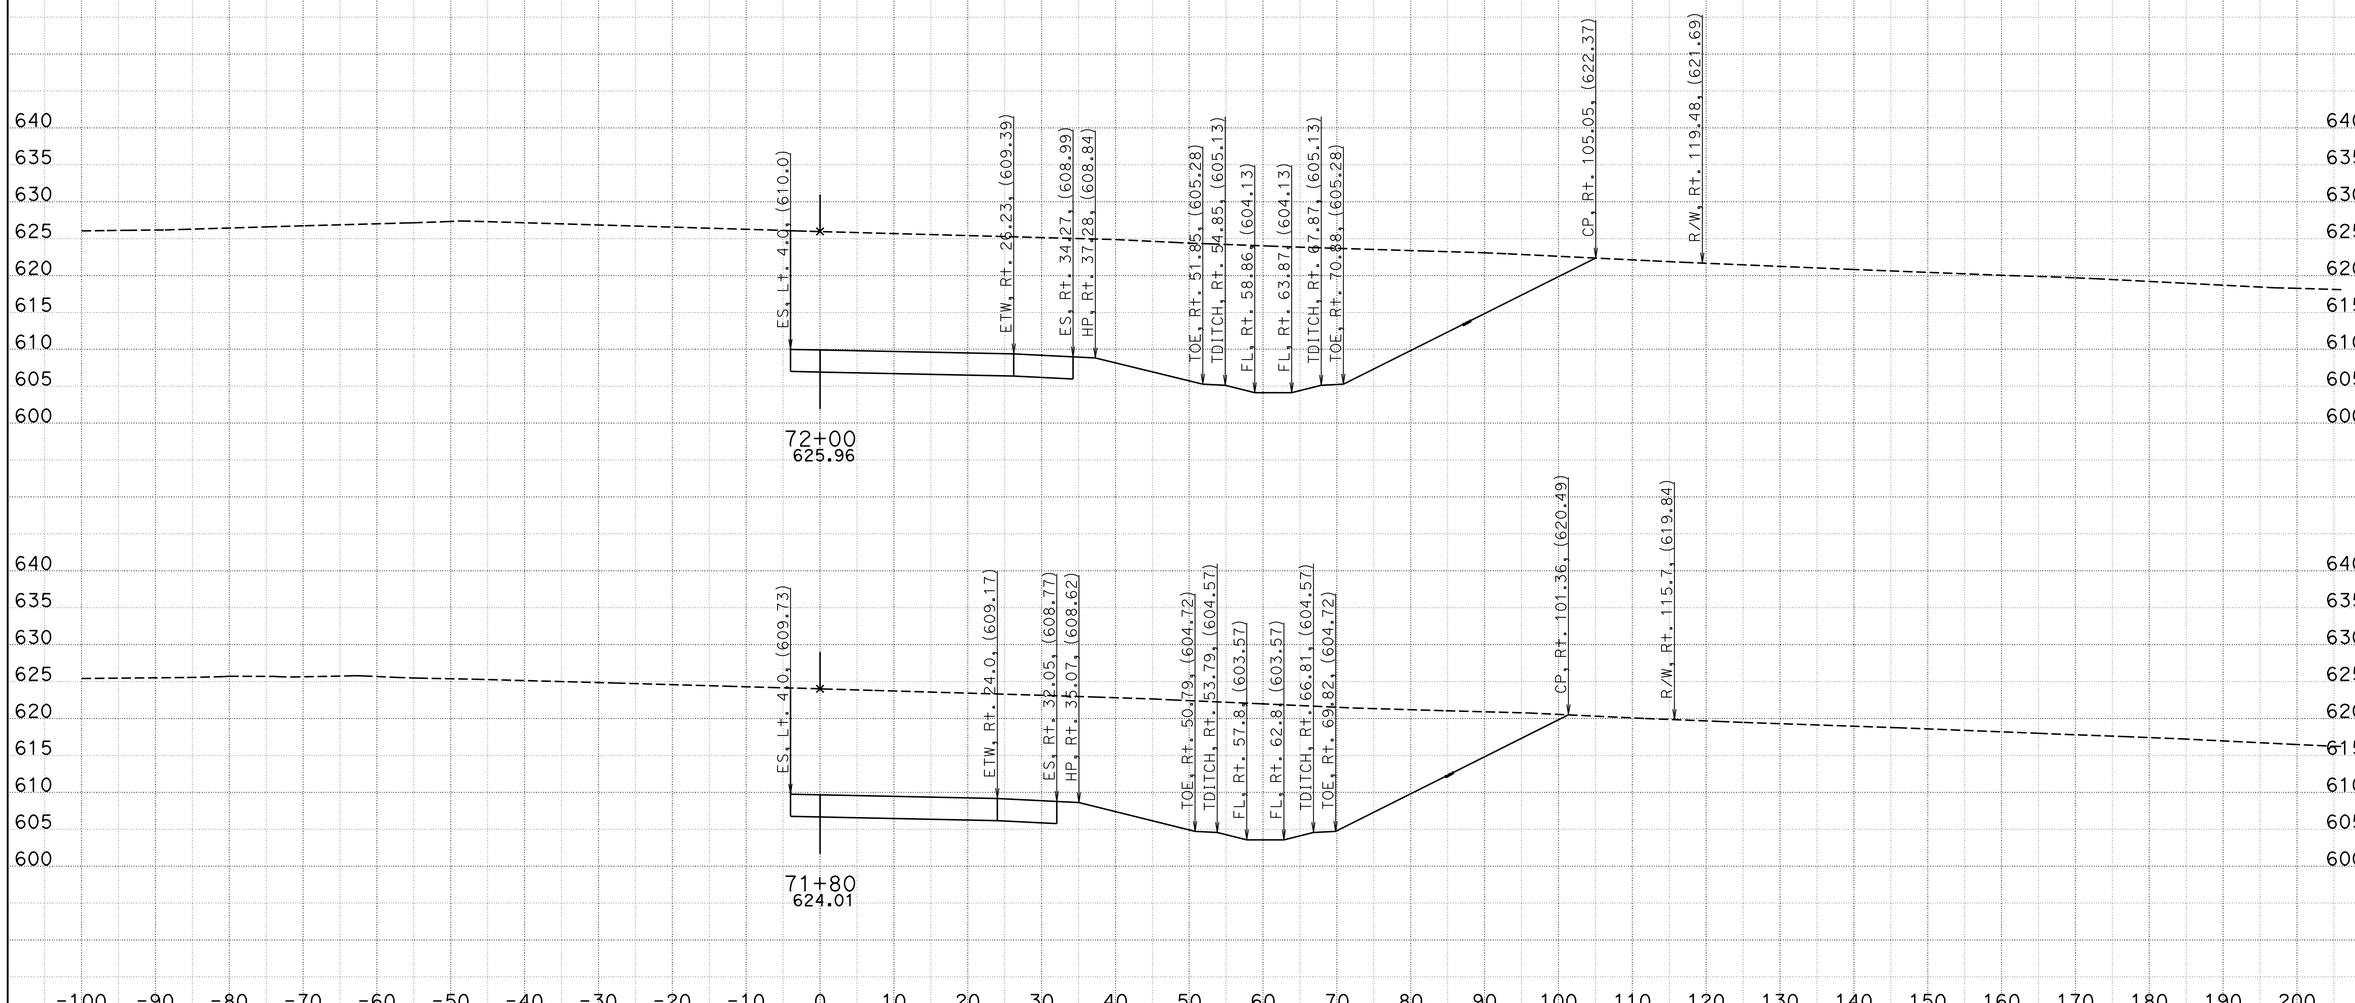


CREATED BY: Wayne Nguyen
DATE: 5/22/2013
KC Project: 05632 File: D:\UserData\05632\EFR3\EAR\efr3_d.ear

CONTRACT: 11-05632
DIST/CO/RTE/PM: 11/SD/11/0.0,1.6

SCALE: 1" = 10' Horiz.
1" = 10' Vert.

**All Dimensions are US Survey Feet**

**EFR3**
**CROSS SECTIONS**
SHEET 2 OF 13

# DESIGN STUDY ONLY

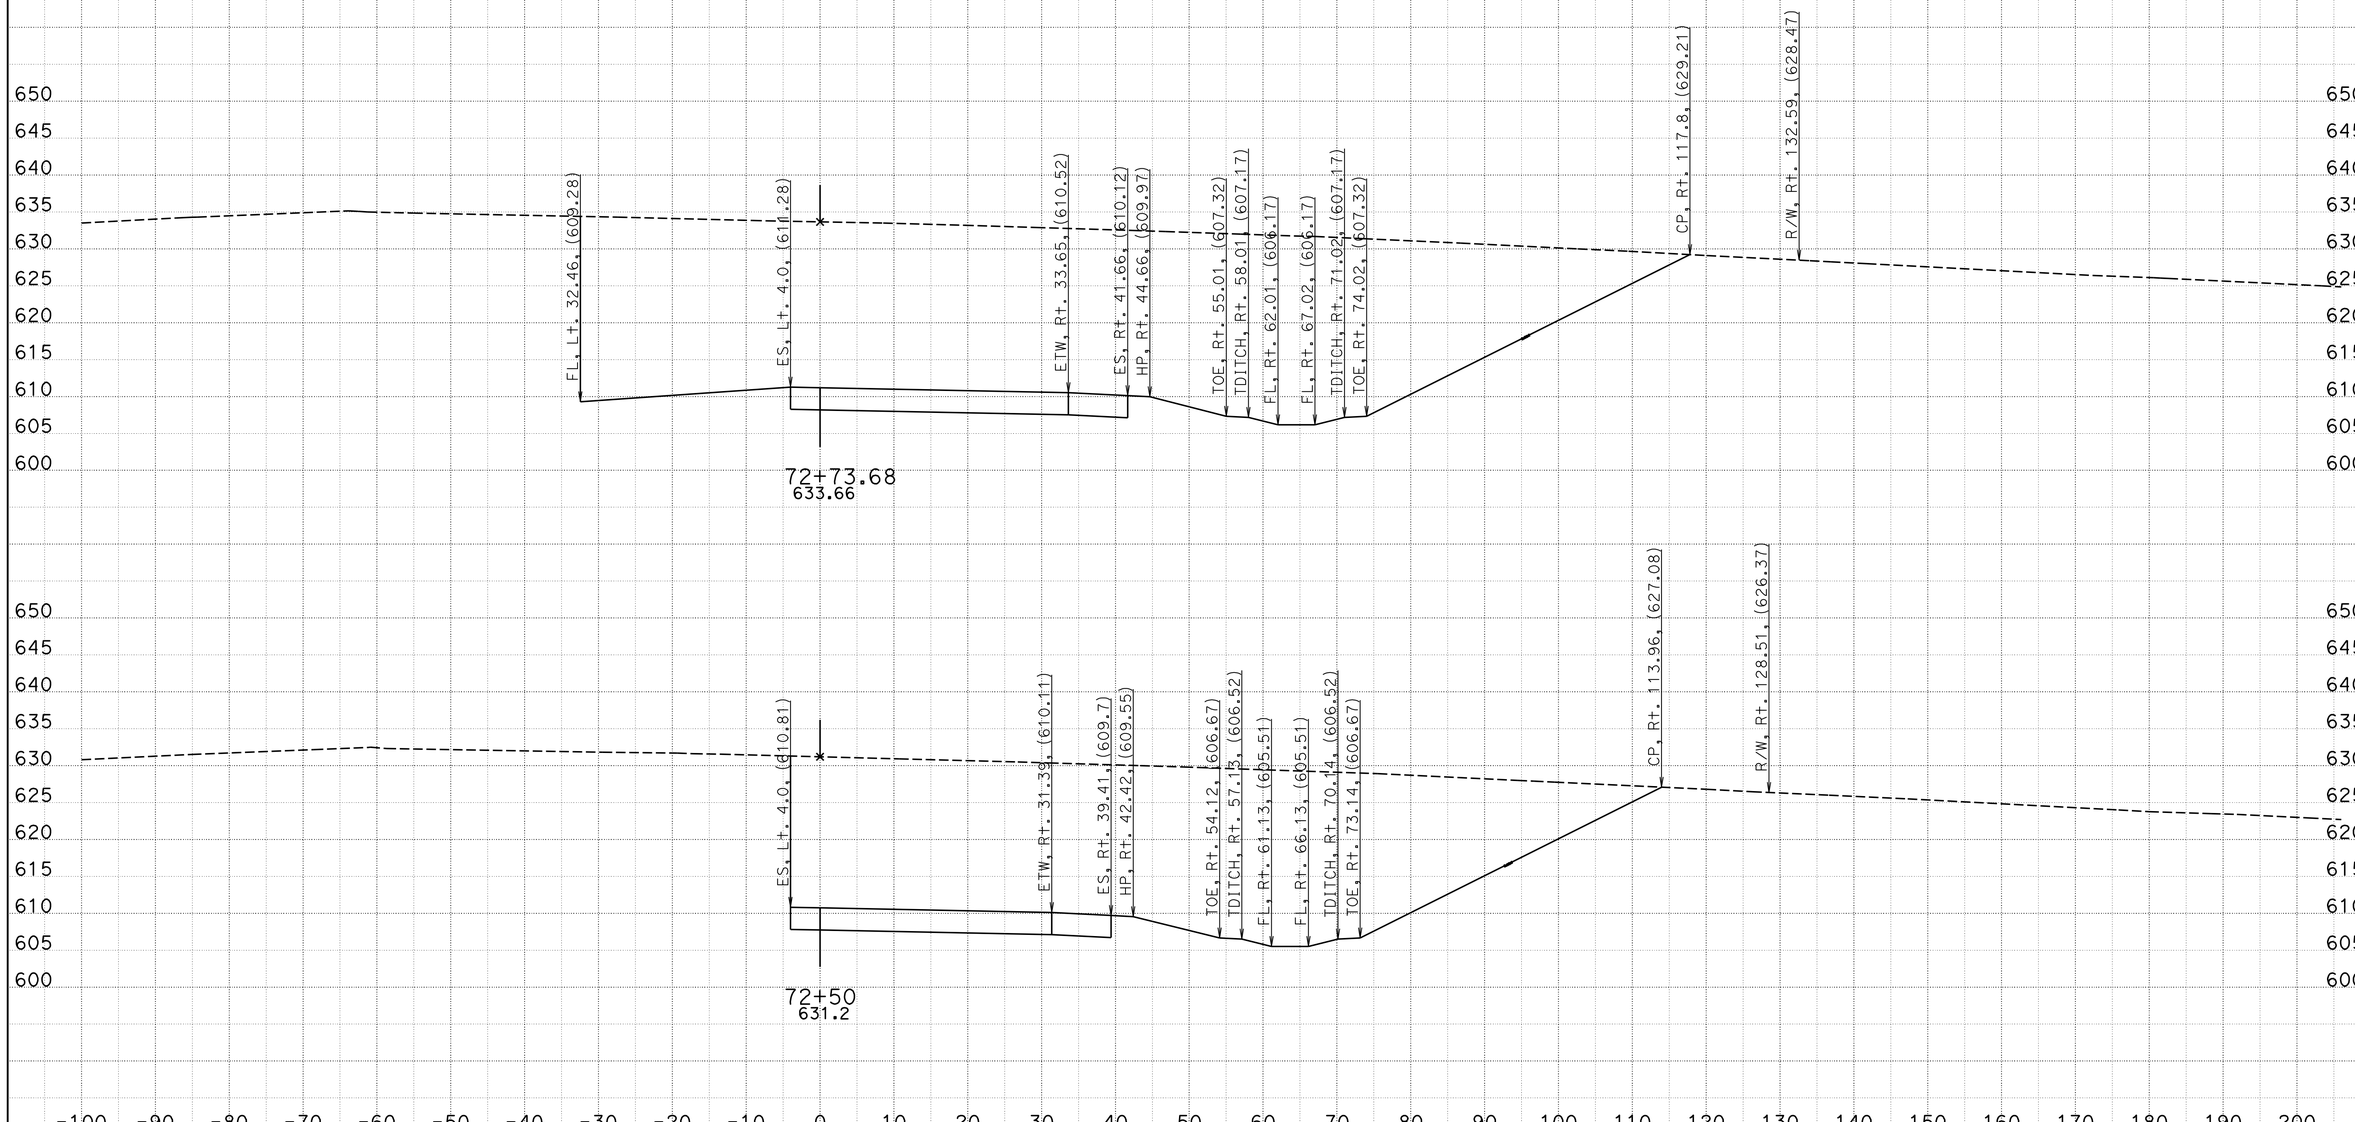


CREATED BY: Wayne Nguyen
DATE: 5/22/2013
KC Project: 05632 File: D:\UserData\05632\EFR3\EAR\efr3_d.ear

CONTRACT: 11-05632
DIST/CO/RTE/PM: 11/SD/11/0.0,1.6

SCALE: 1" = 10' Horiz.
1" = 10' Vert.

**All Dimensions are US Survey Feet**

**EFR3**
**CROSS SECTIONS**
SHEET 3 OF 13

# DESIGN STUDY ONLY

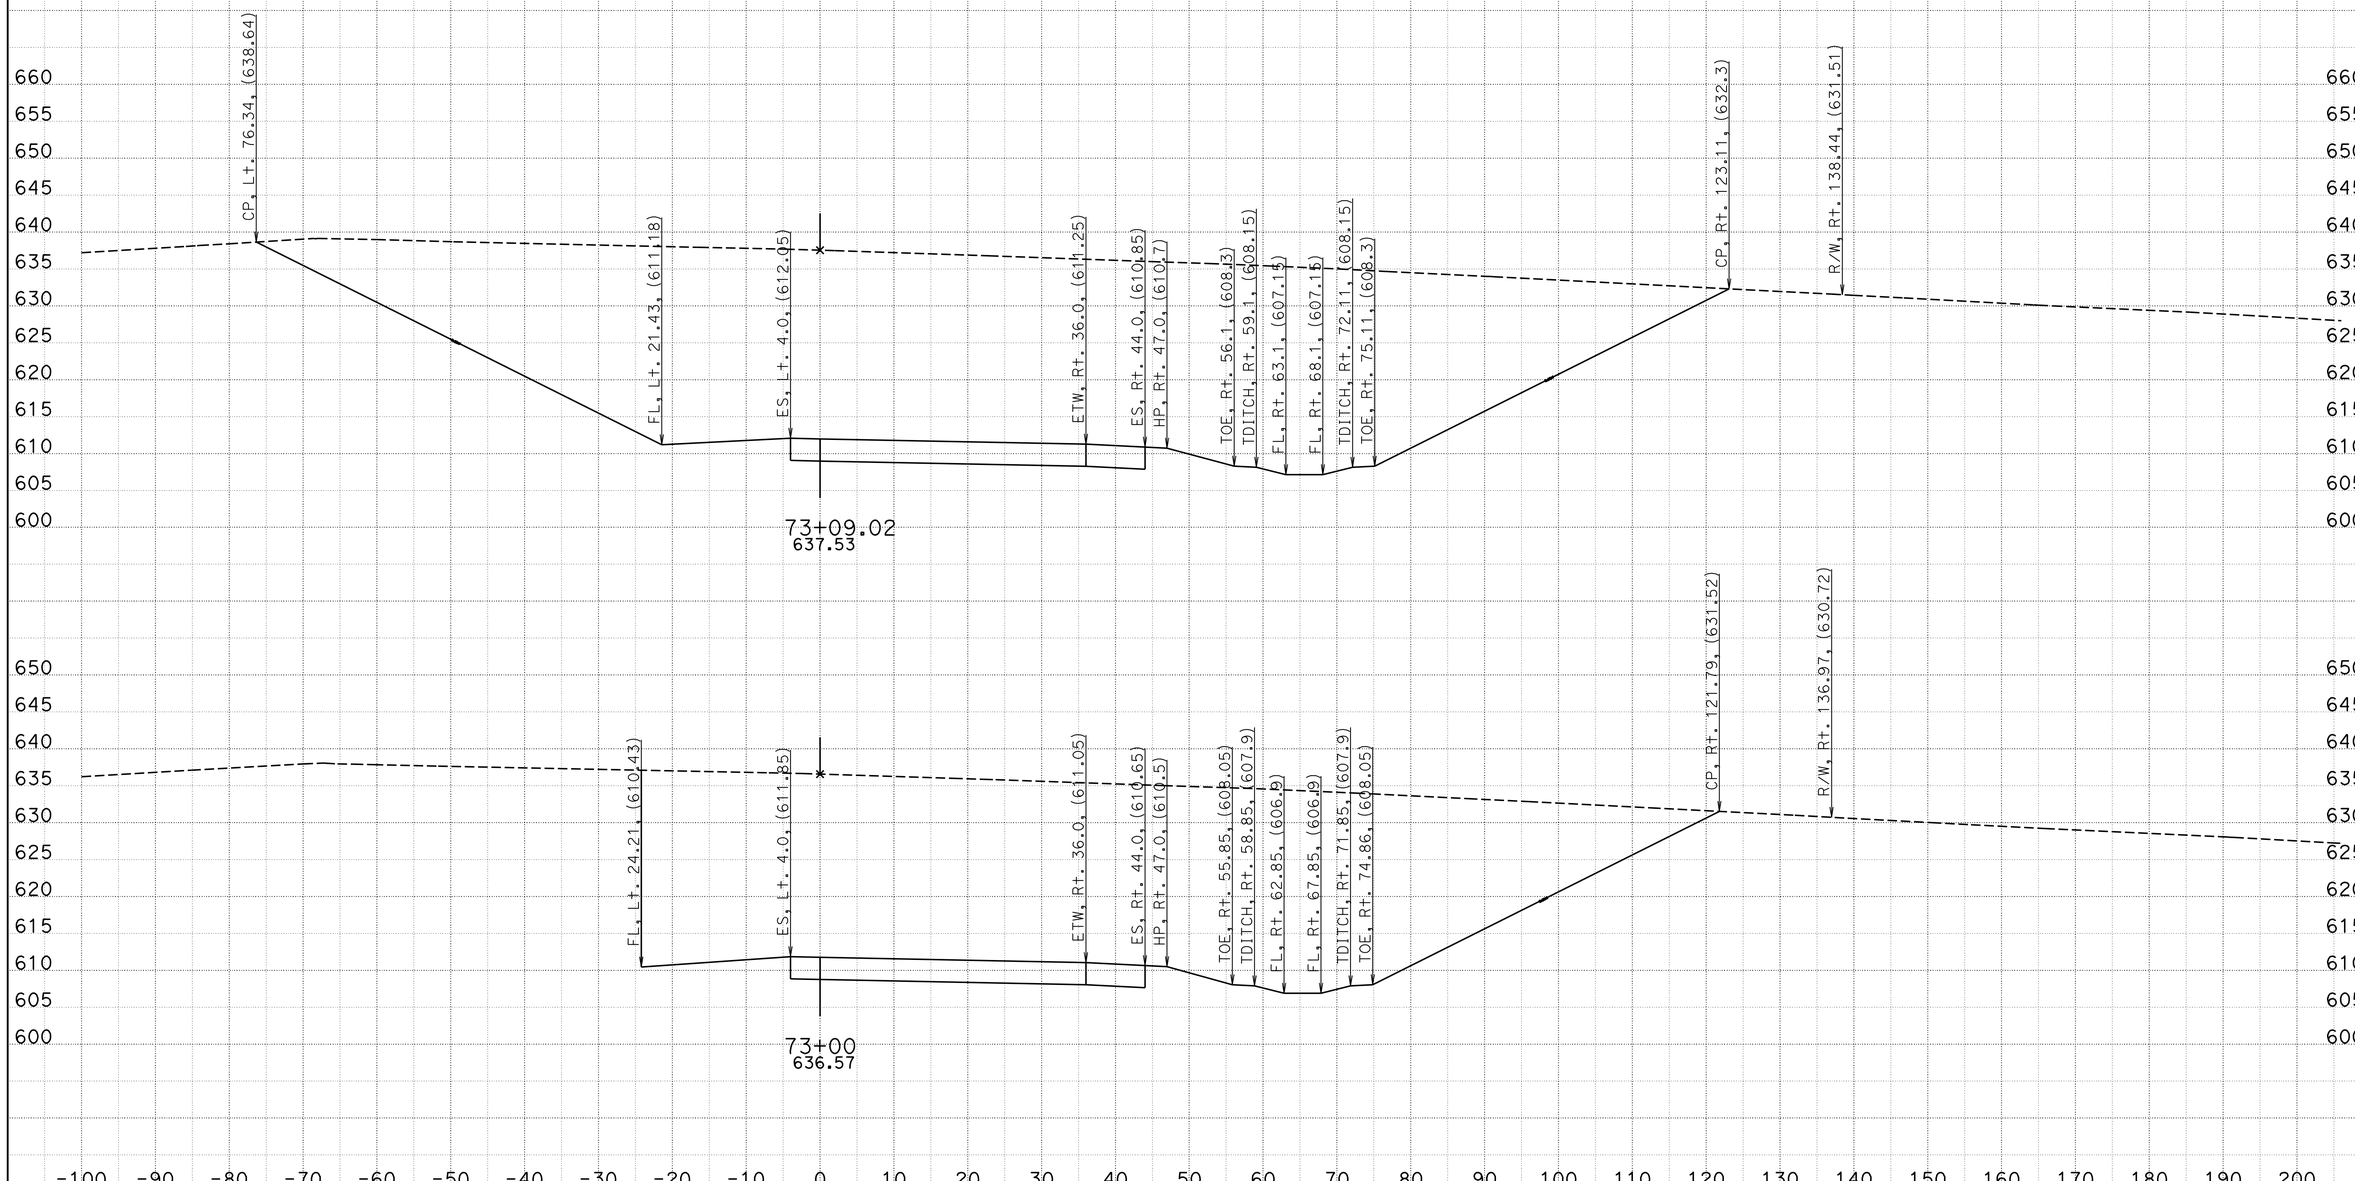


CREATED BY: Wayne Nguyen
DATE: 5/22/2013
KC Project: 05632 File: D:\UserData\05632\EFR3\EAR\efr3_d.ear

CONTRACT: 11-05632
DIST/CO/RTE/PM: 11/SD/11/0.0,1.6

SCALE: 1" = 10' Horiz.
1" = 10' Vert.

**All Dimensions are US Survey Feet**

**EFR3**
**CROSS SECTIONS**
SHEET 4 OF 13

# DESIGN STUDY ONLY

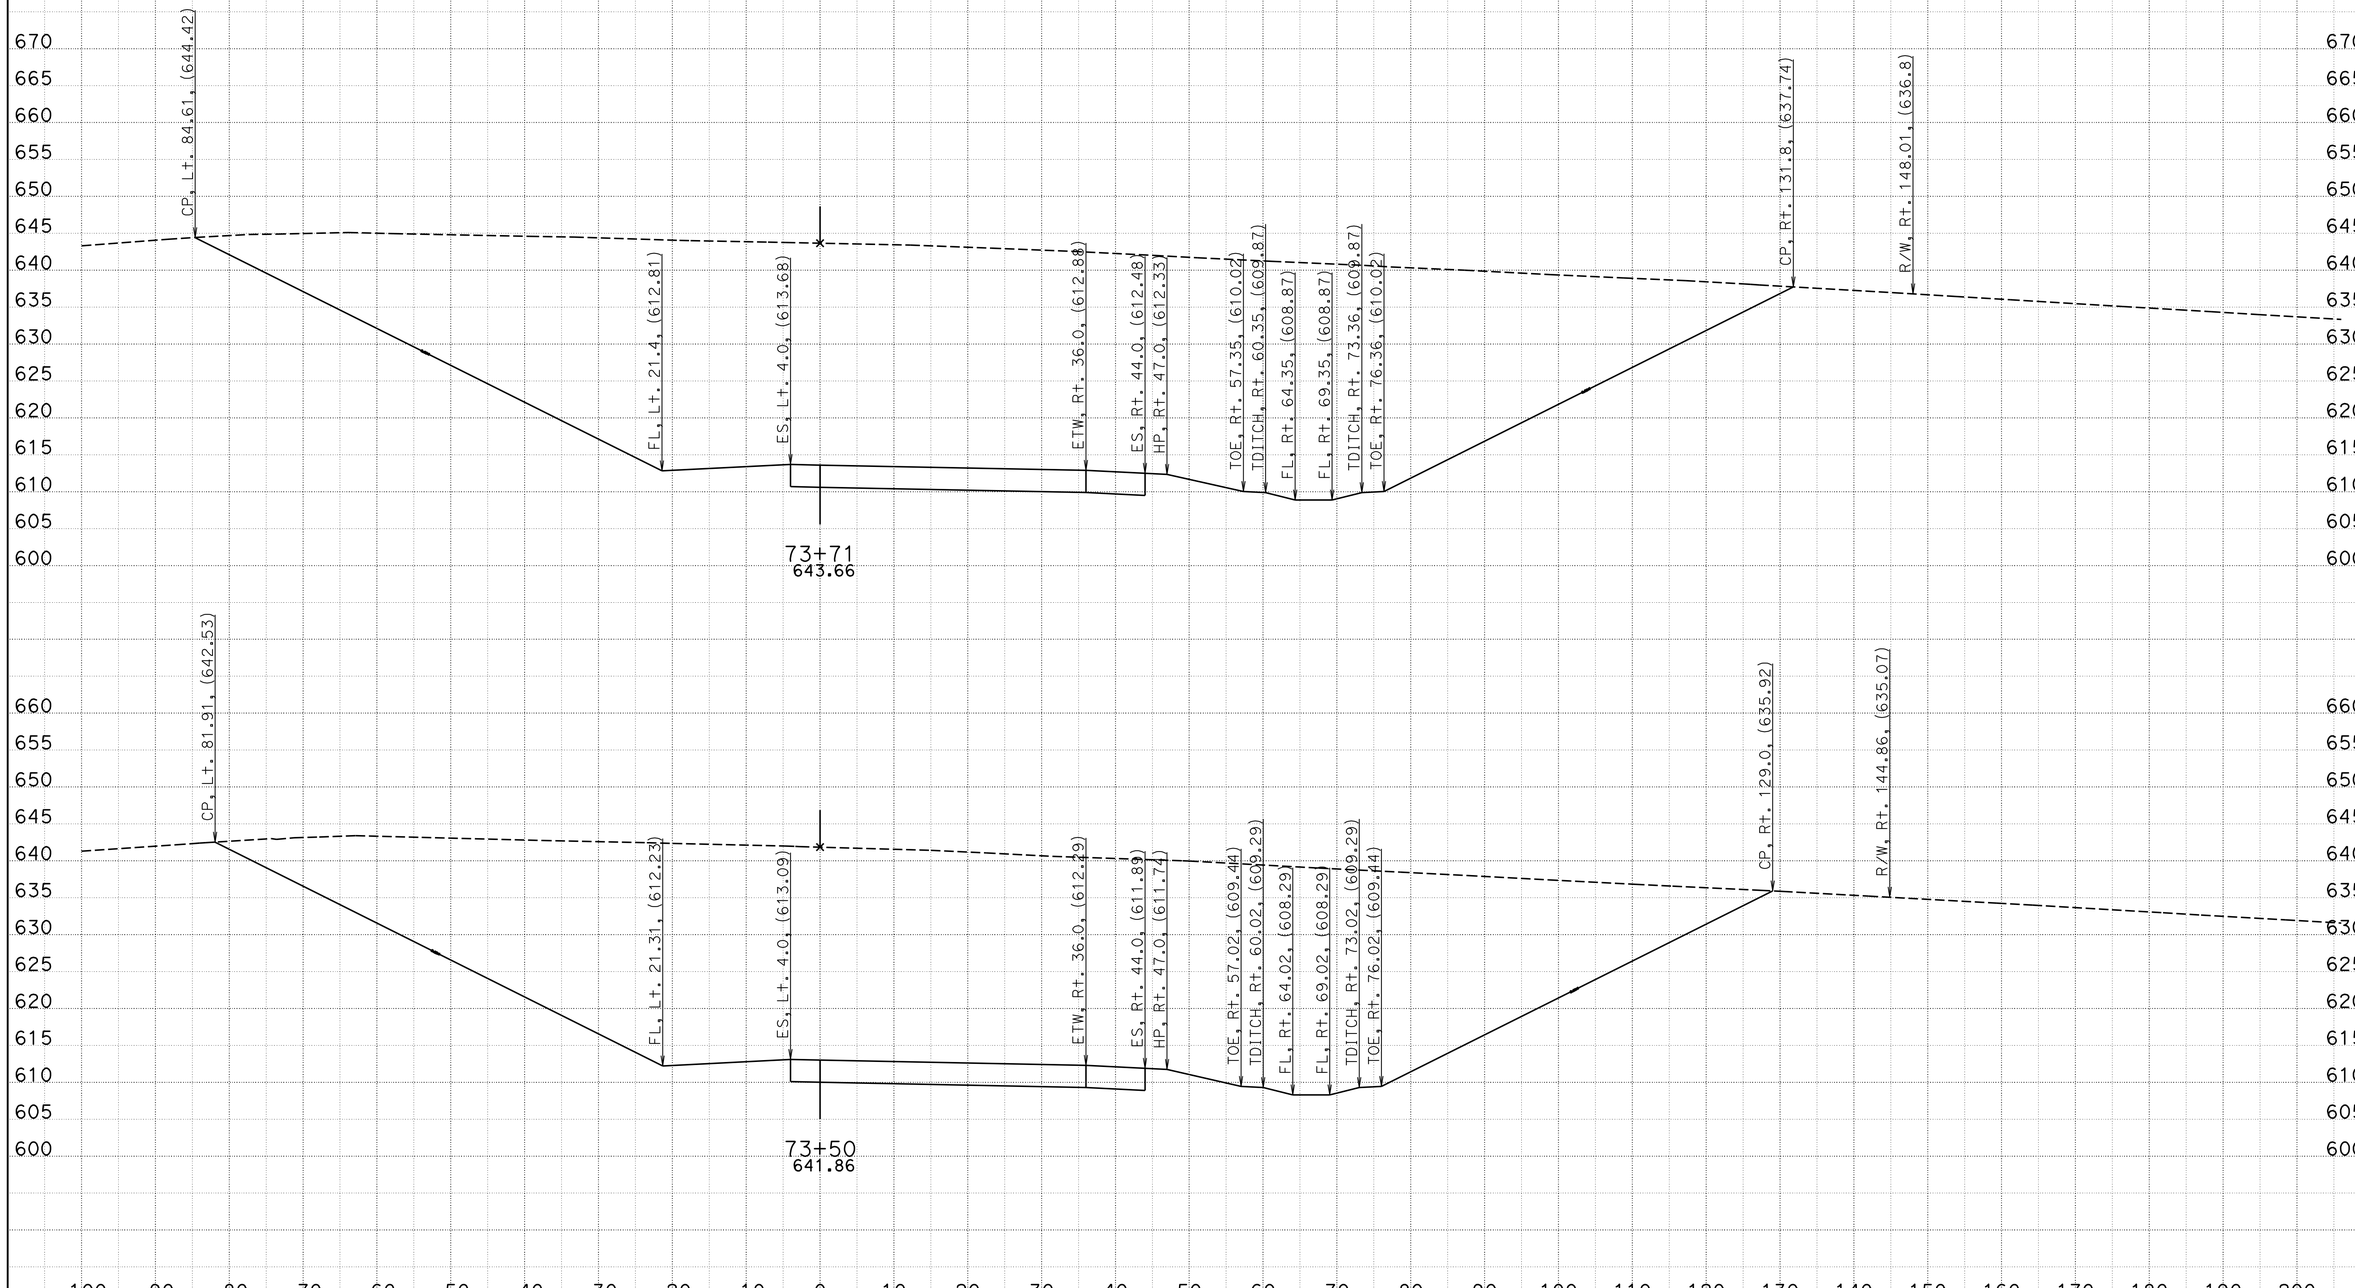


CREATED BY: Wayne Nguyen
DATE: 5/22/2013
KC Project: 05632 File: D:\UserData\05632\EFR3\EAR\efr3_d.ear

CONTRACT: 11-05632
DIST/CO/RTE/PM: 11/SD/11/0.0,1.6

SCALE: 1" = 10' Horiz.
1" = 10' Vert.

**All Dimensions are US Survey Feet**

**EFR3**
**CROSS SECTIONS**
SHEET 5 OF 13

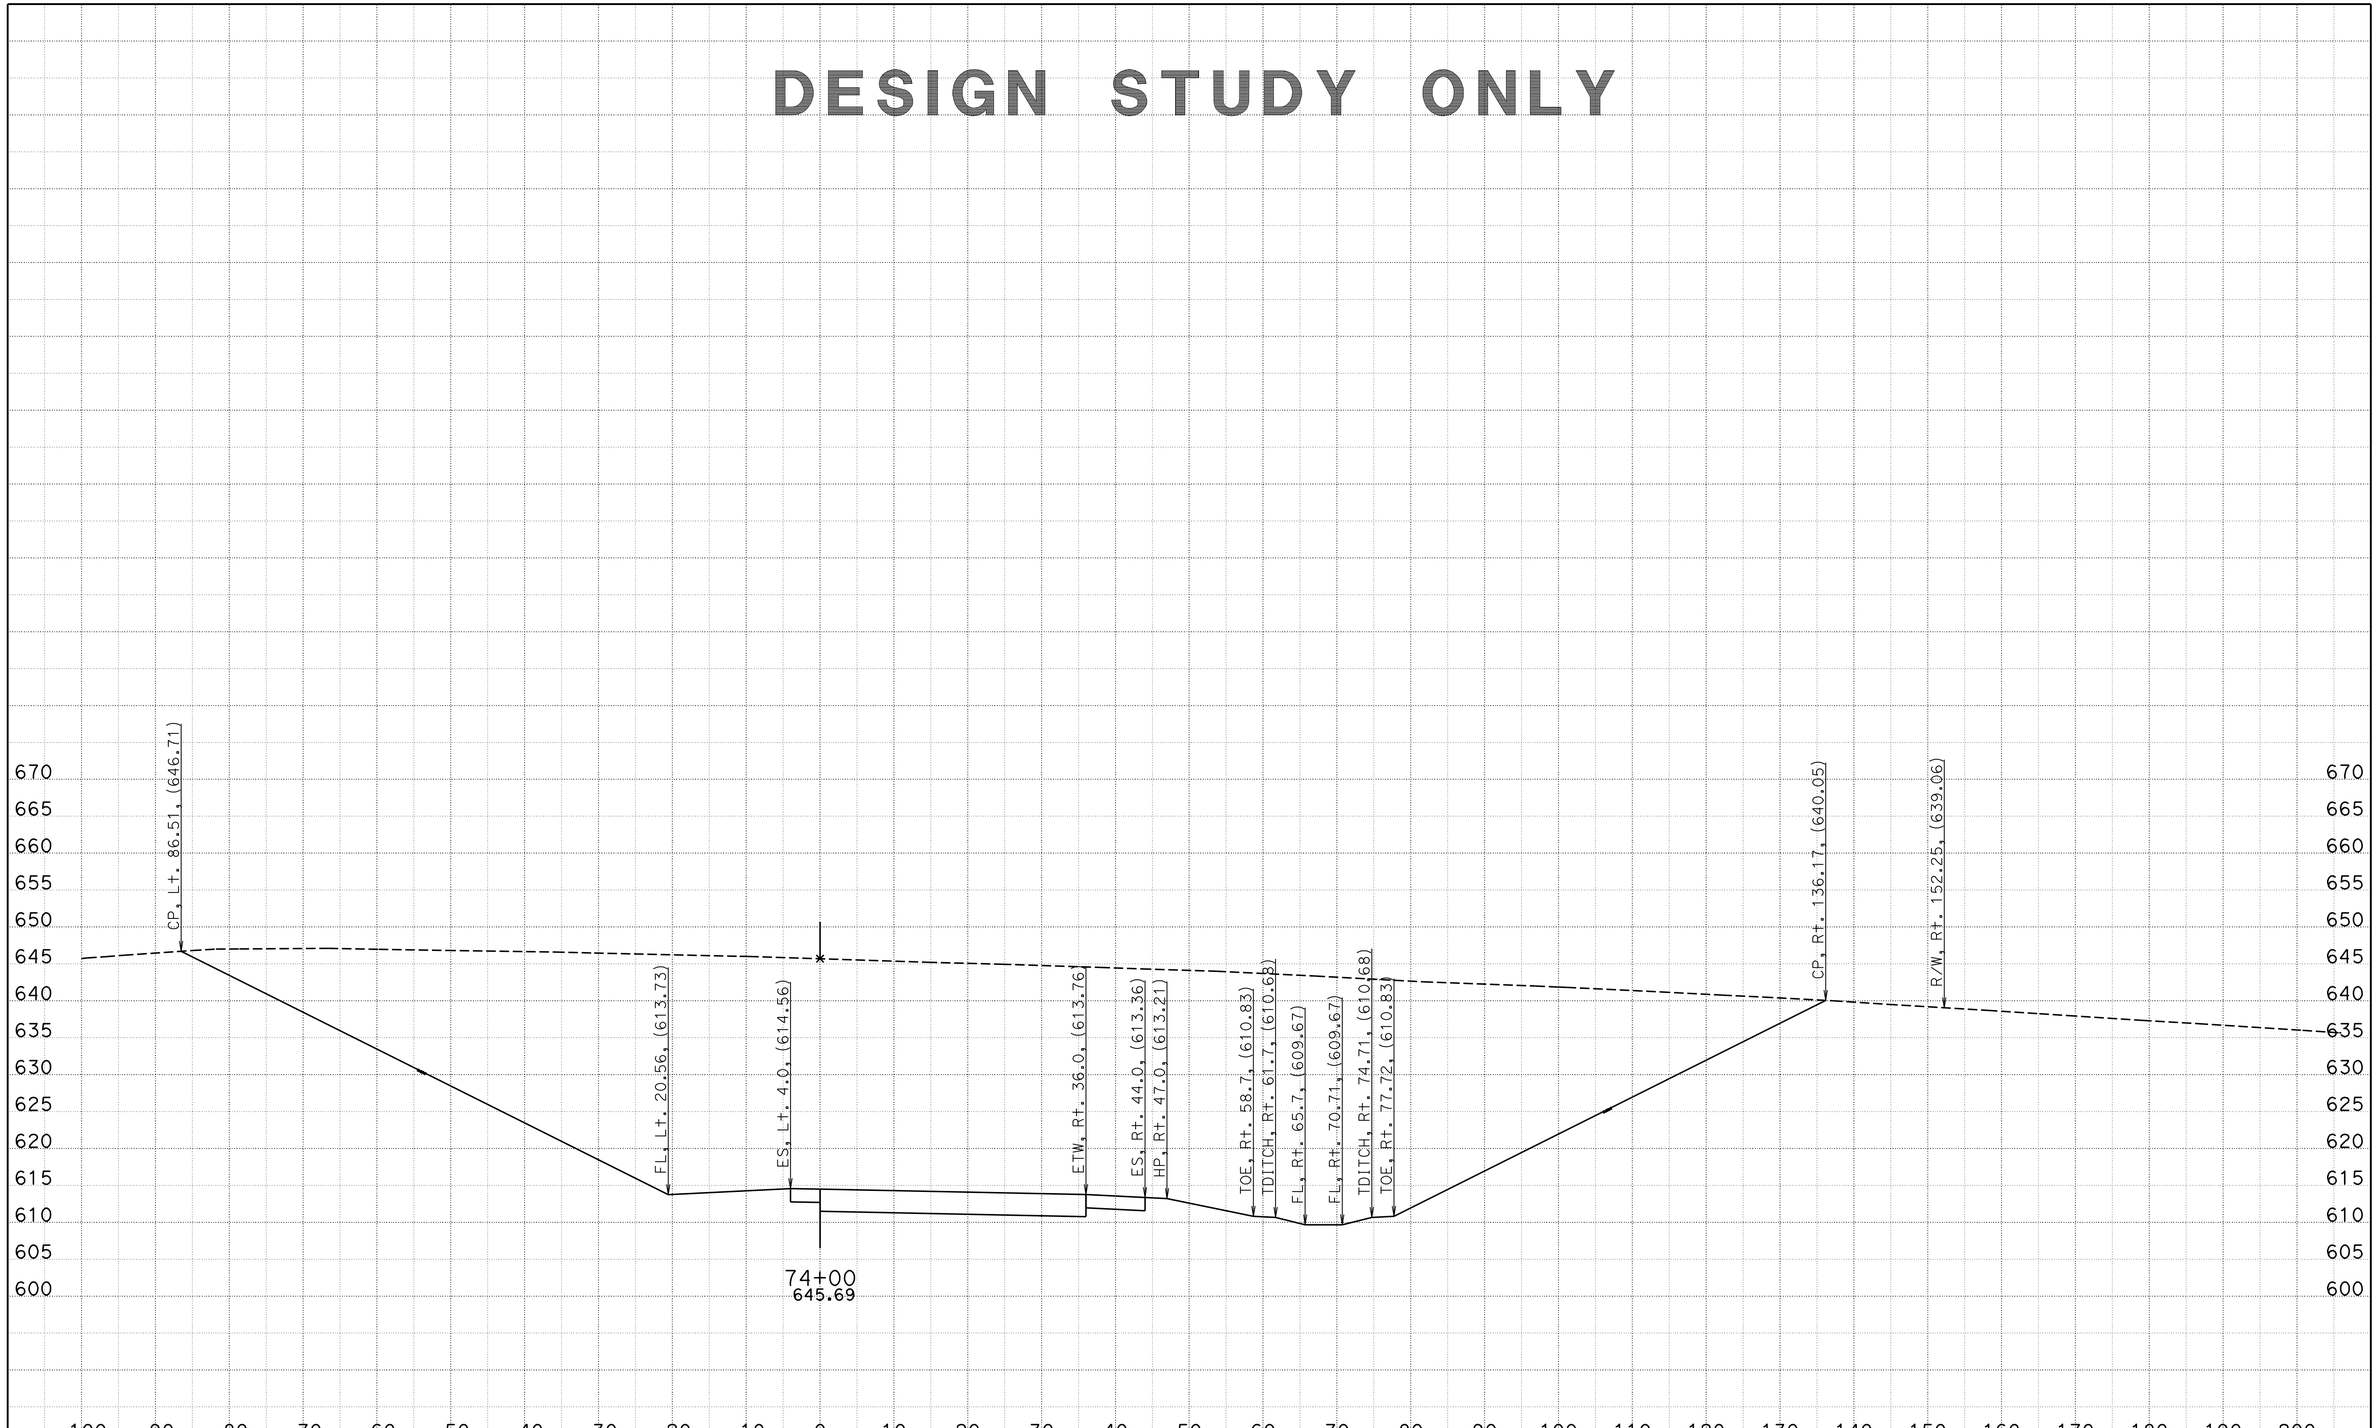


CREATED BY: Wayne Nguyen
DATE: 5/22/2013
KC Project: 05632 File: D:\UserData\05632\EFR3\EAR\efr3_d.ear

CONTRACT: 11-05632
DIST/CO/RTE/PM: 11/SD/11/0.0,1.6

SCALE: 1" = 10' Horiz.
1" = 10' Vert.

**All Dimensions are US Survey Feet**

**EFR3**
**CROSS SECTIONS**
SHEET 6 OF 13

DESIGN STUDY ONLY

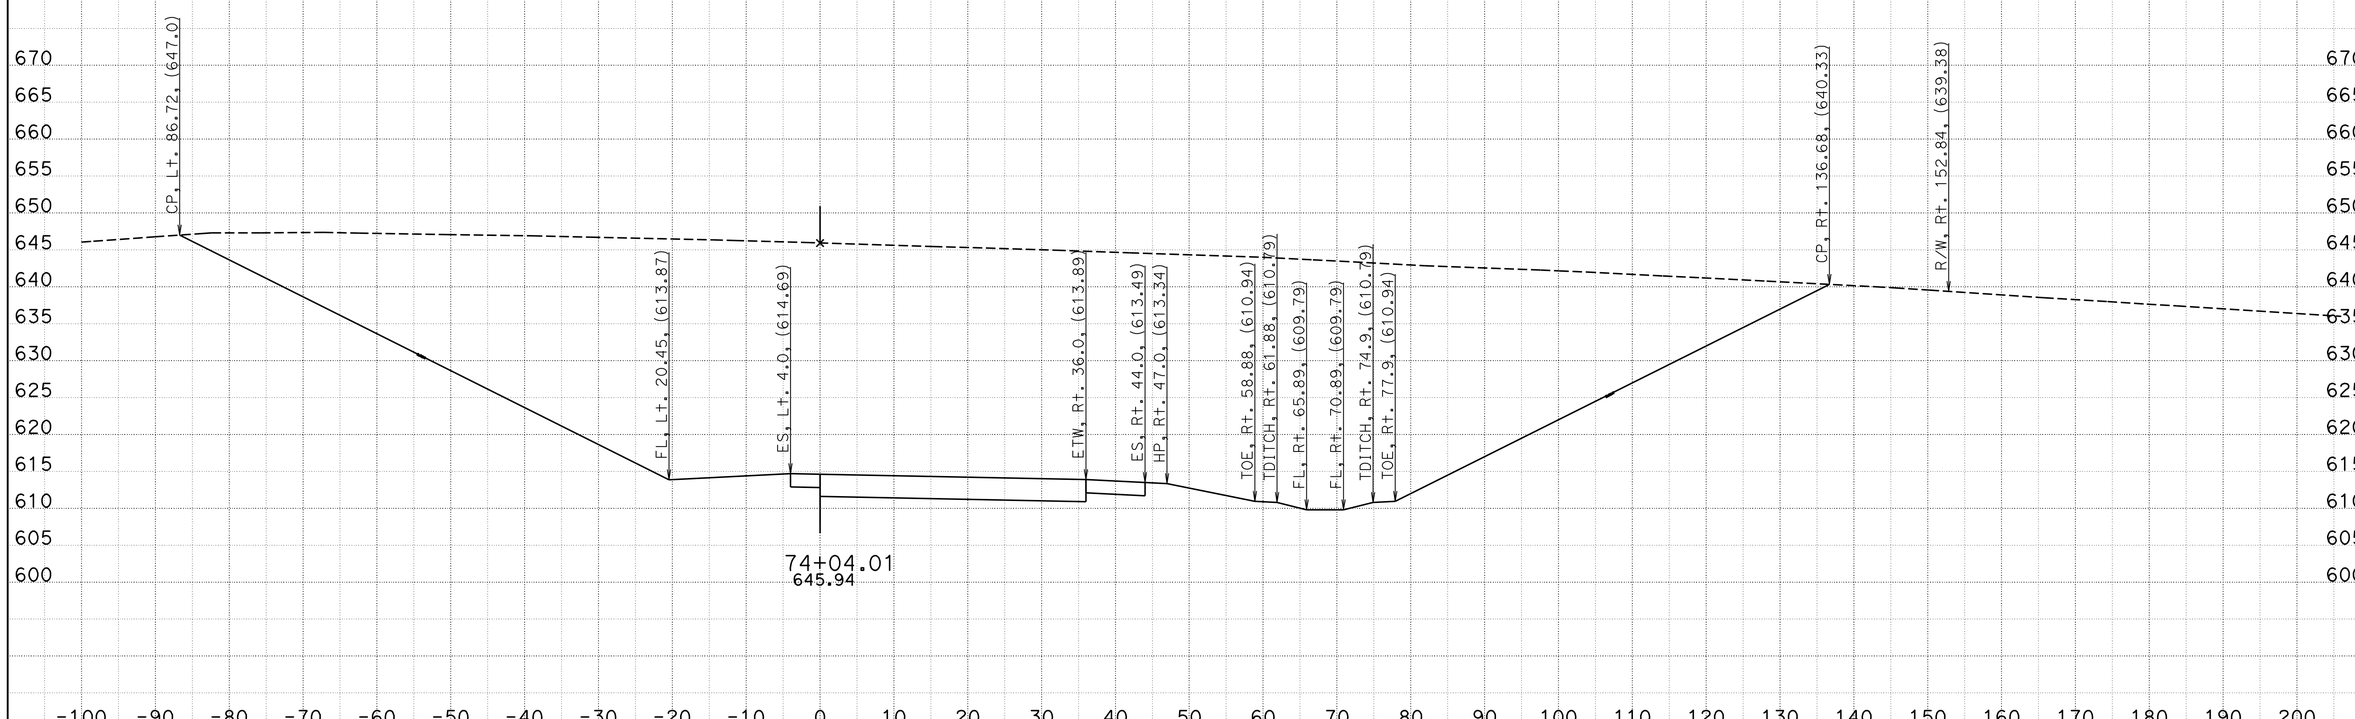


CREATED BY: Wayne Nguyen
DATE: 5/22/2013
KC Project: 05632 File: D:\UserData\05632\EFR3\EAR\efr3_d.ear

CONTRACT: 11-05632
DIST/CO/RTE/PM: 11/SD/11/0.0,1.6

SCALE: 1" = 10' Horiz.
1" = 10' Vert.

**All Dimensions are US Survey Feet**

**EFR3**
**CROSS SECTIONS**
SHEET 7 OF 13

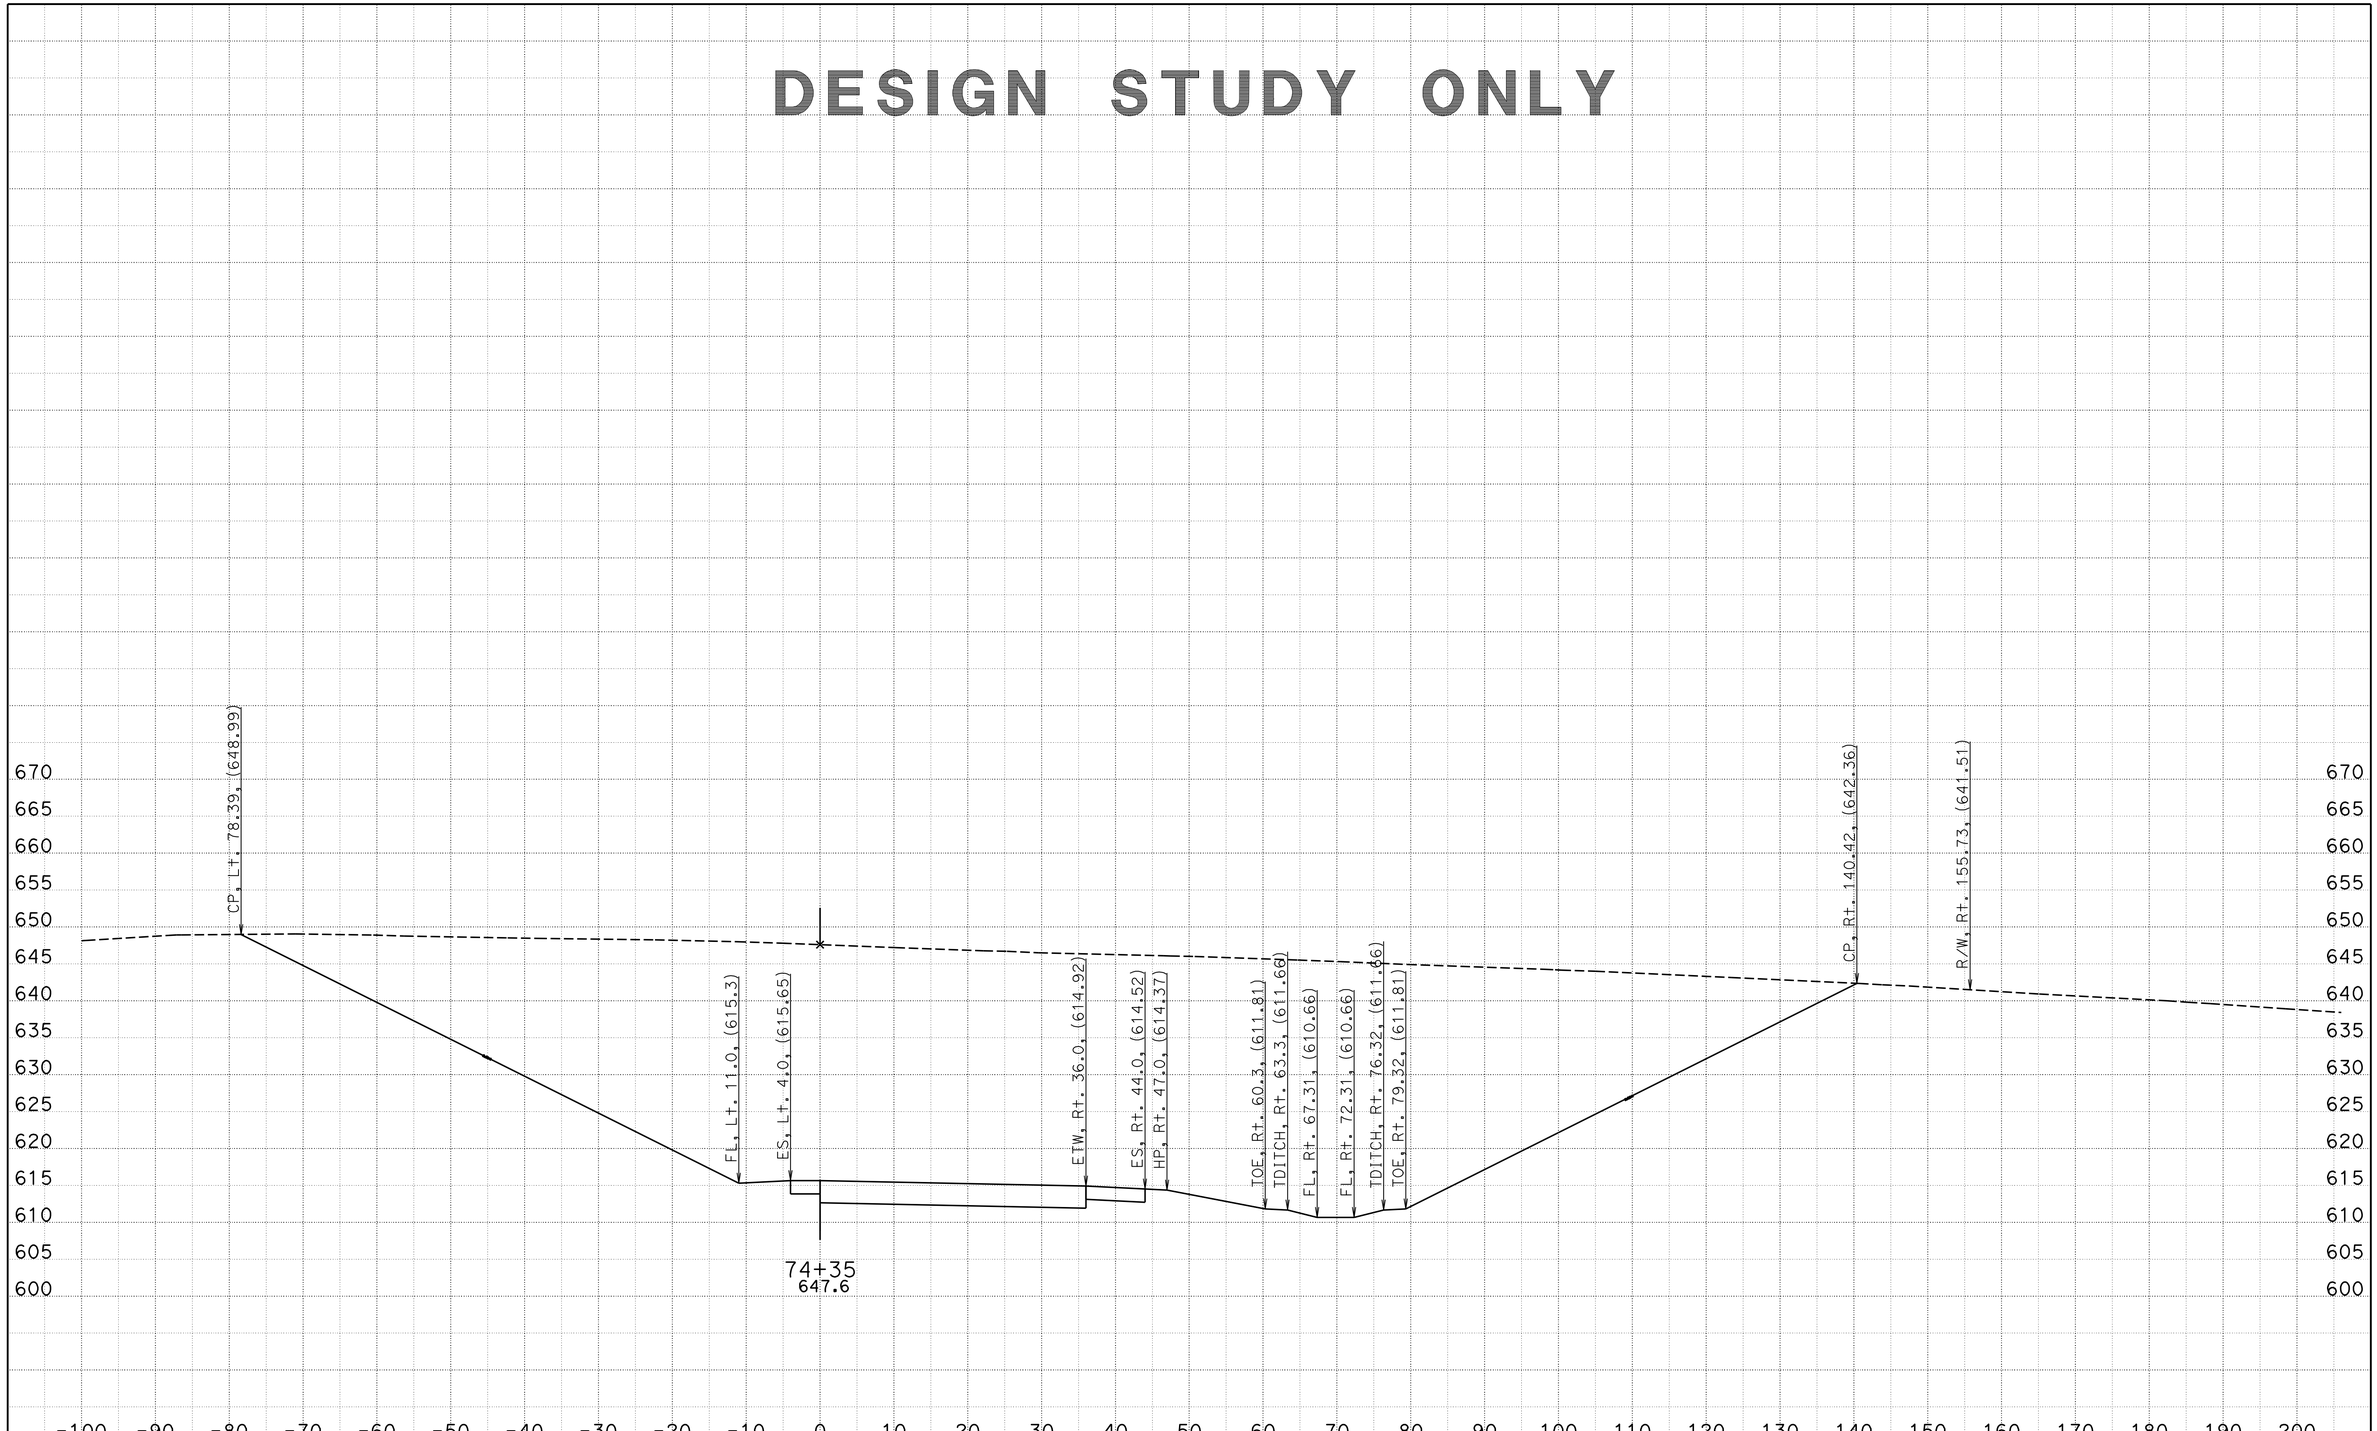


CREATED BY: Wayne Nguyen
DATE: 5/22/2013
KC Project: 05632 File: D:\UserData\05632\EFR3\EAR\efr3_d.ear

CONTRACT: 11-05632
DIST/CO/RTE/PM: 11/SD/11/0.0,1.6

SCALE: 1" = 10' Horiz.
1" = 10' Vert.

**All Dimensions are US Survey Feet**

**EFR3**
**CROSS SECTIONS**
SHEET 8 OF 13

# DESIGN STUDY ONLY

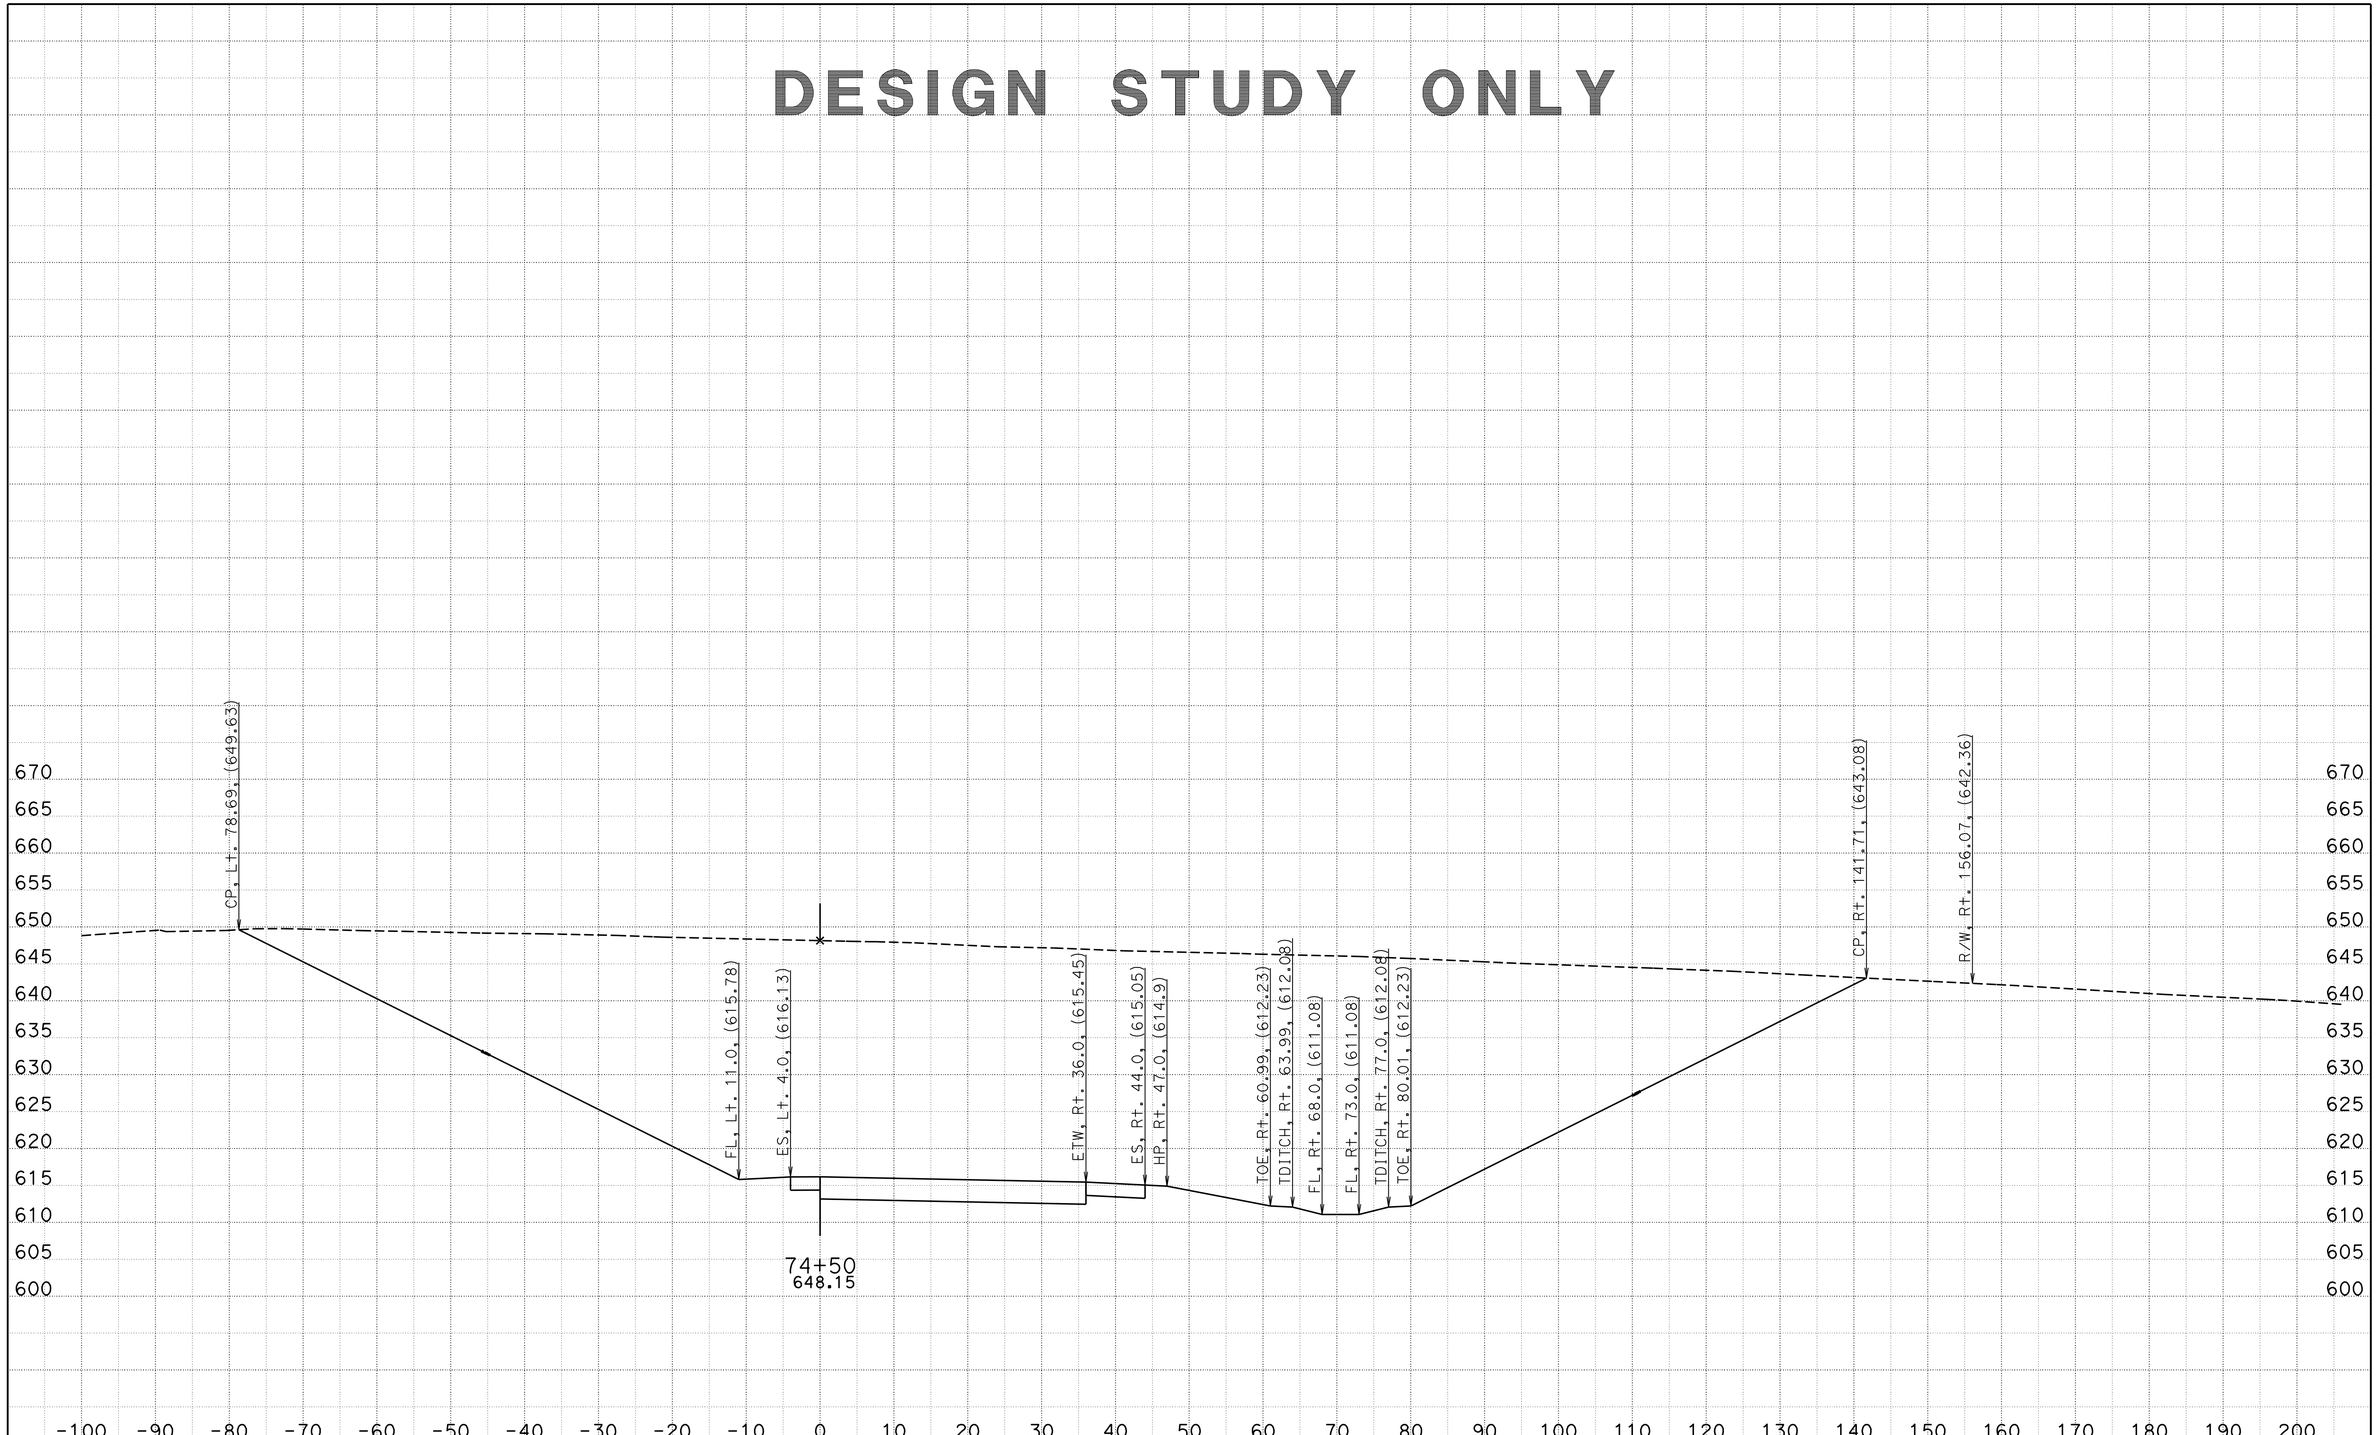


CREATED BY: Wayne Nguyen
DATE: 5/22/2013
KC Project: 05632 File: D:\UserData\05632\EFR3\EAR\efr3_d.ear

CONTRACT: 11-05632
DIST/CO/RTE/PM: 11/SD/11/0.0,1.6

SCALE: 1" = 10' Horiz.
1" = 10' Vert.

**All Dimensions are US Survey Feet**

**EFR3**
**CROSS SECTIONS**
SHEET 9 OF 13

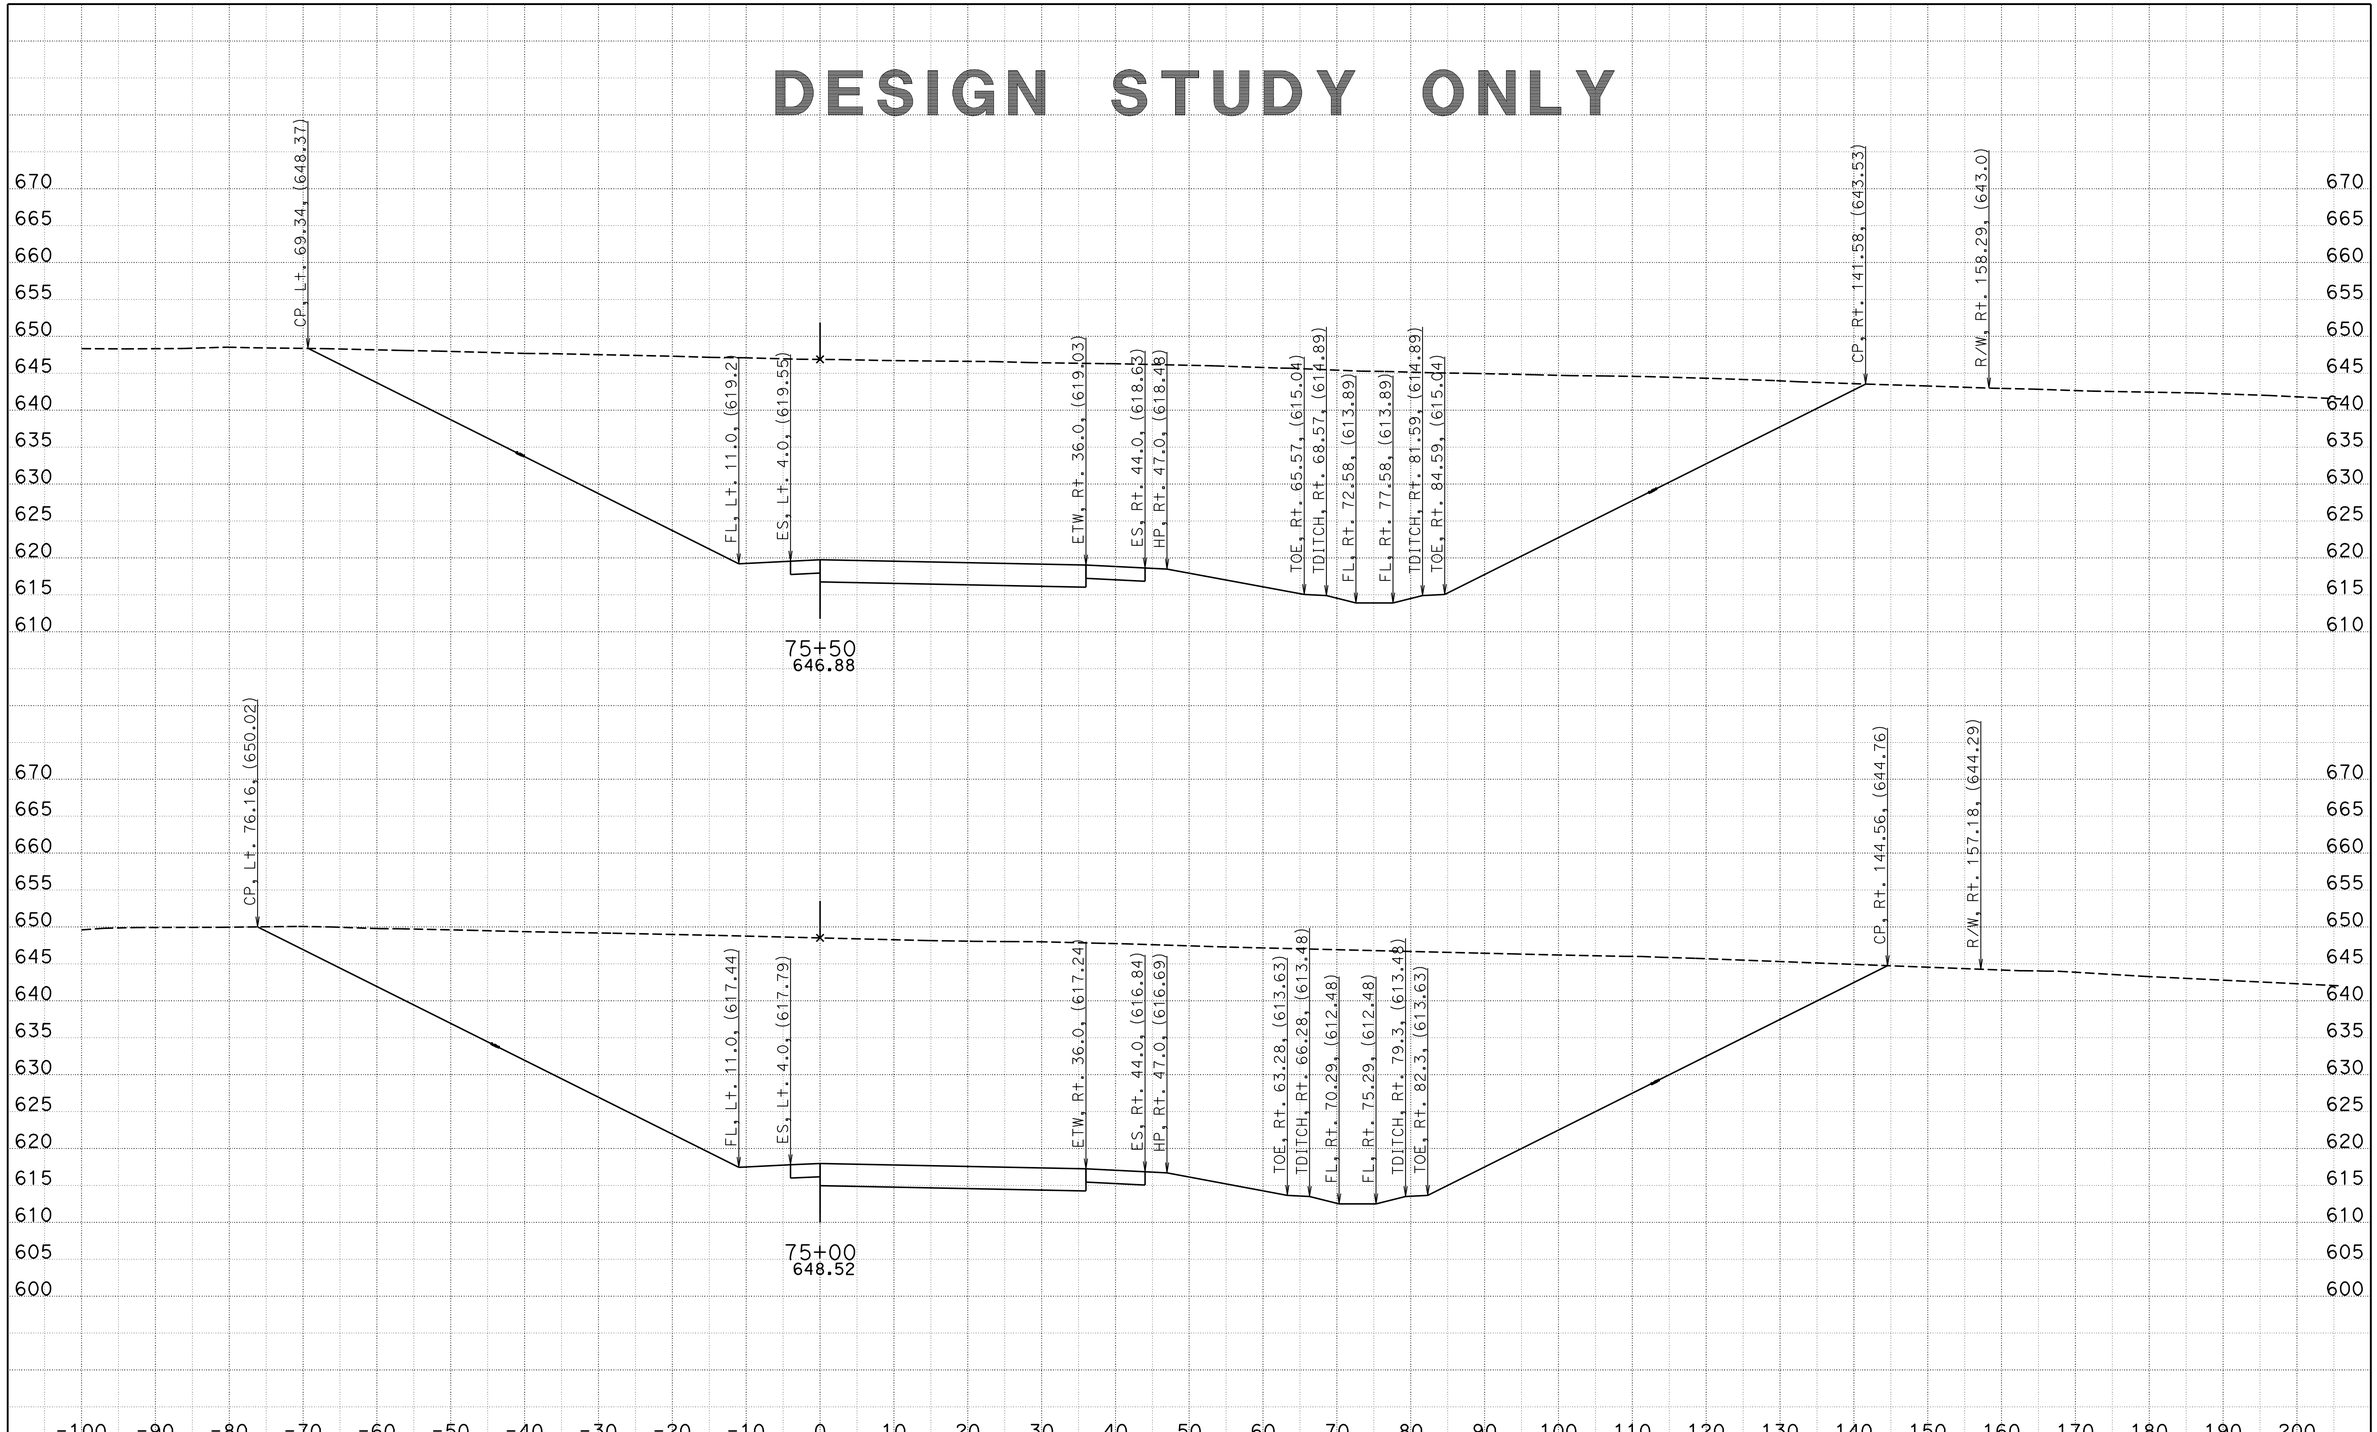


CREATED BY: Wayne Nguyen
DATE: 5/22/2013
KC Project: 05632 File: D:\UserData\05632\EFR3\EAR\efr3_d.ear

CONTRACT: 11-05632
DIST/CO/RTE/PM: 11/SD/11/0.0,1.6

SCALE: 1" = 10' Horiz.
1" = 10' Vert.

**All Dimensions are US Survey Feet**

**EFR3**
**CROSS SECTIONS**
SHEET 10 OF 13

# DESIGN STUDY ONLY

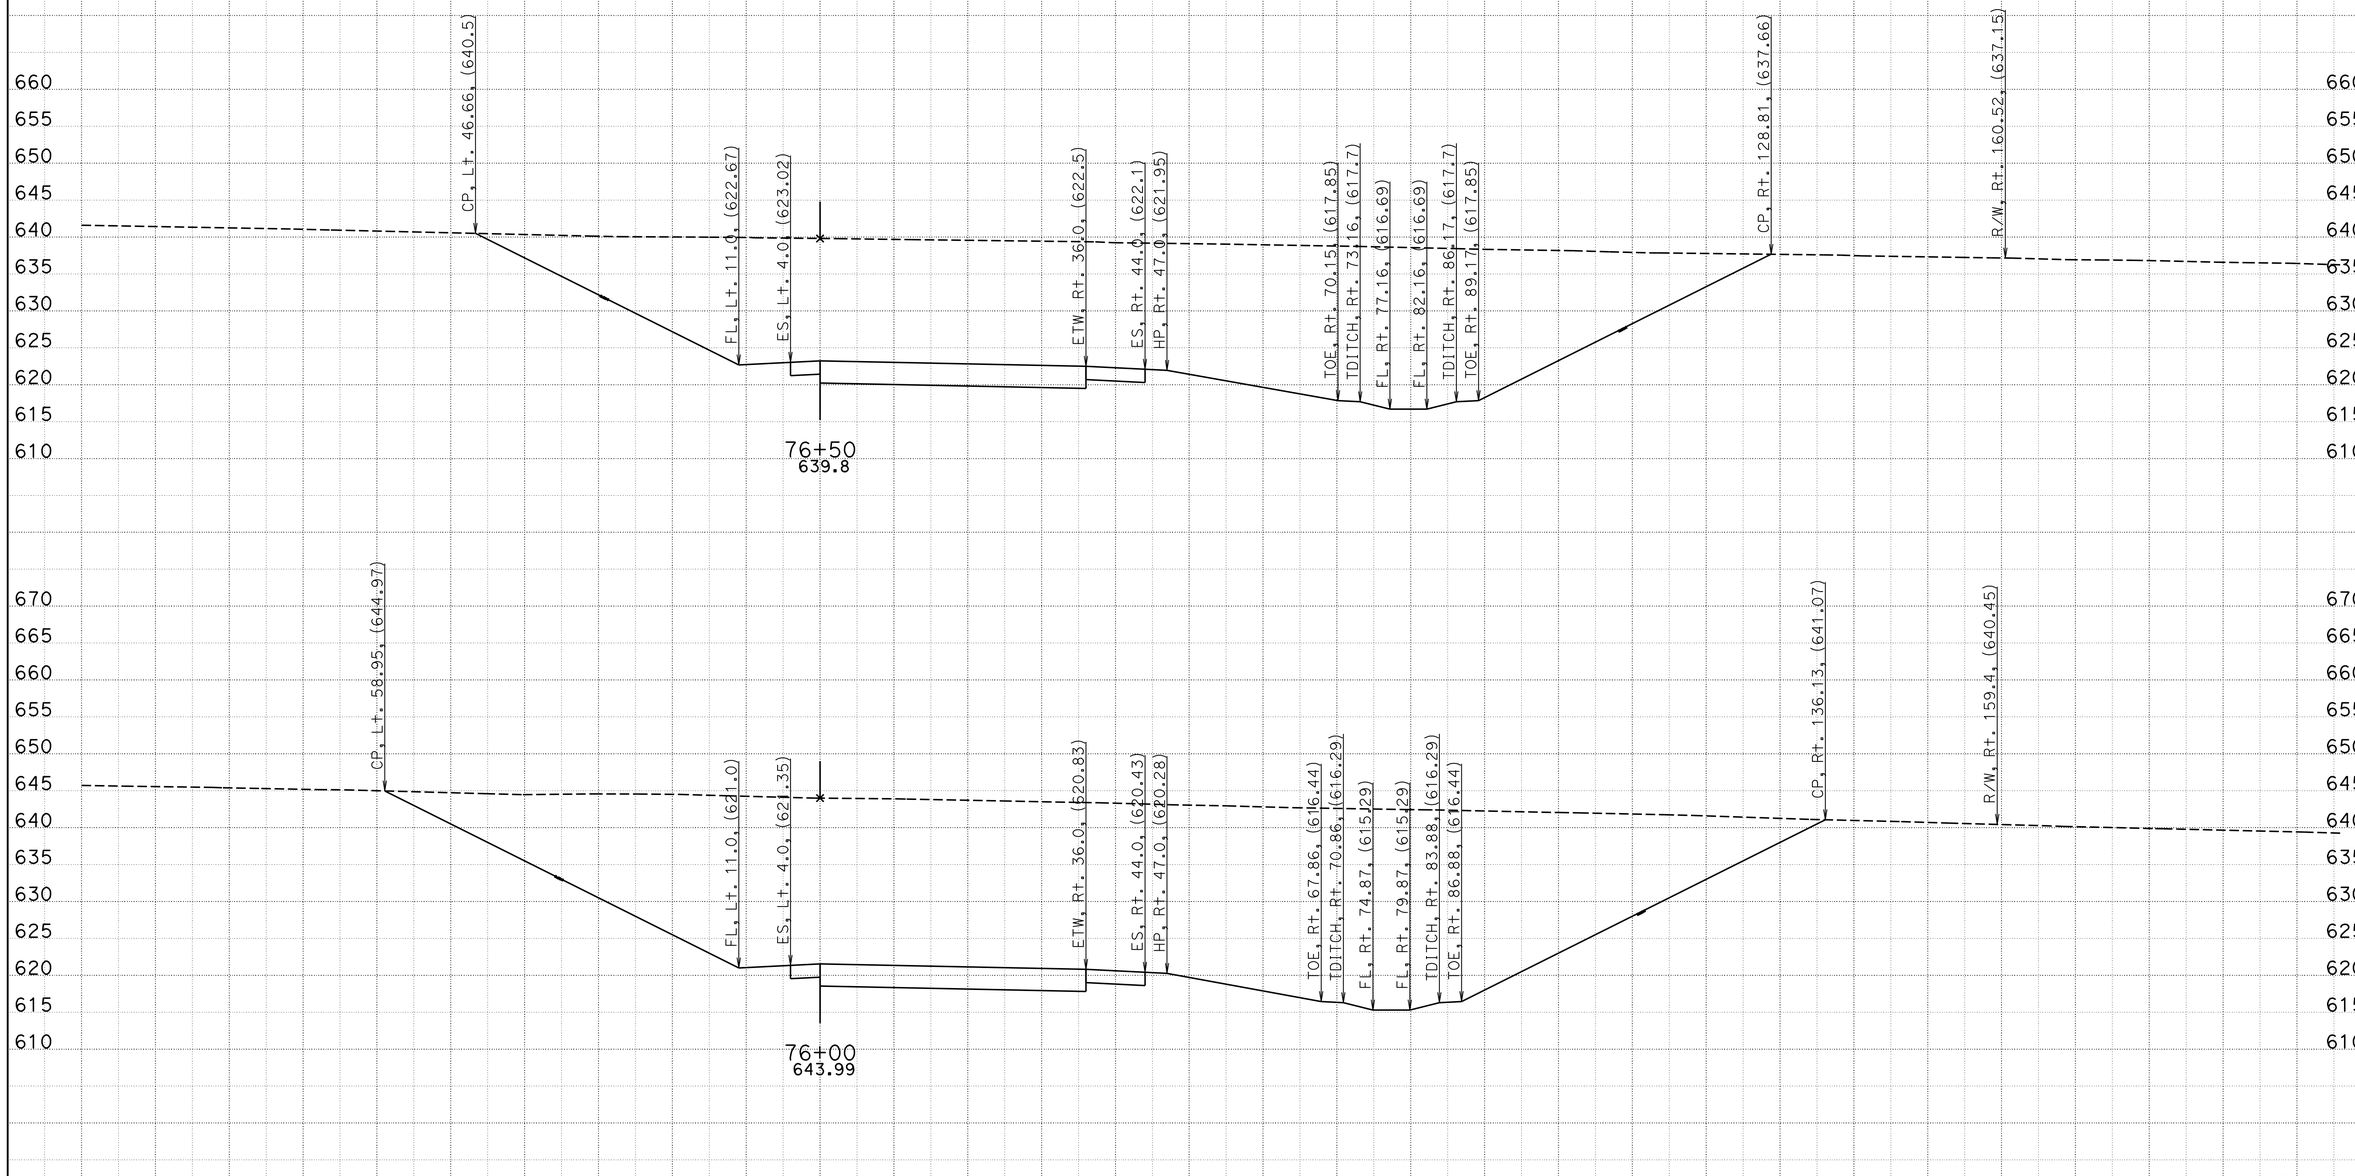


CREATED BY: Wayne Nguyen
DATE: 5/22/2013
KC Project: 05632 File: D:\UserData\05632\EFR3\EAR\efr3_d.ear

CONTRACT: 11-05632
DIST/CO/RTE/PM: 11/SD/11/0.0,1.6

SCALE: 1" = 10' Horiz.
1" = 10' Vert.

**All Dimensions are US Survey Feet**

**EFR3**
**CROSS SECTIONS**
SHEET 11 OF 13

# DESIGN STUDY ONLY

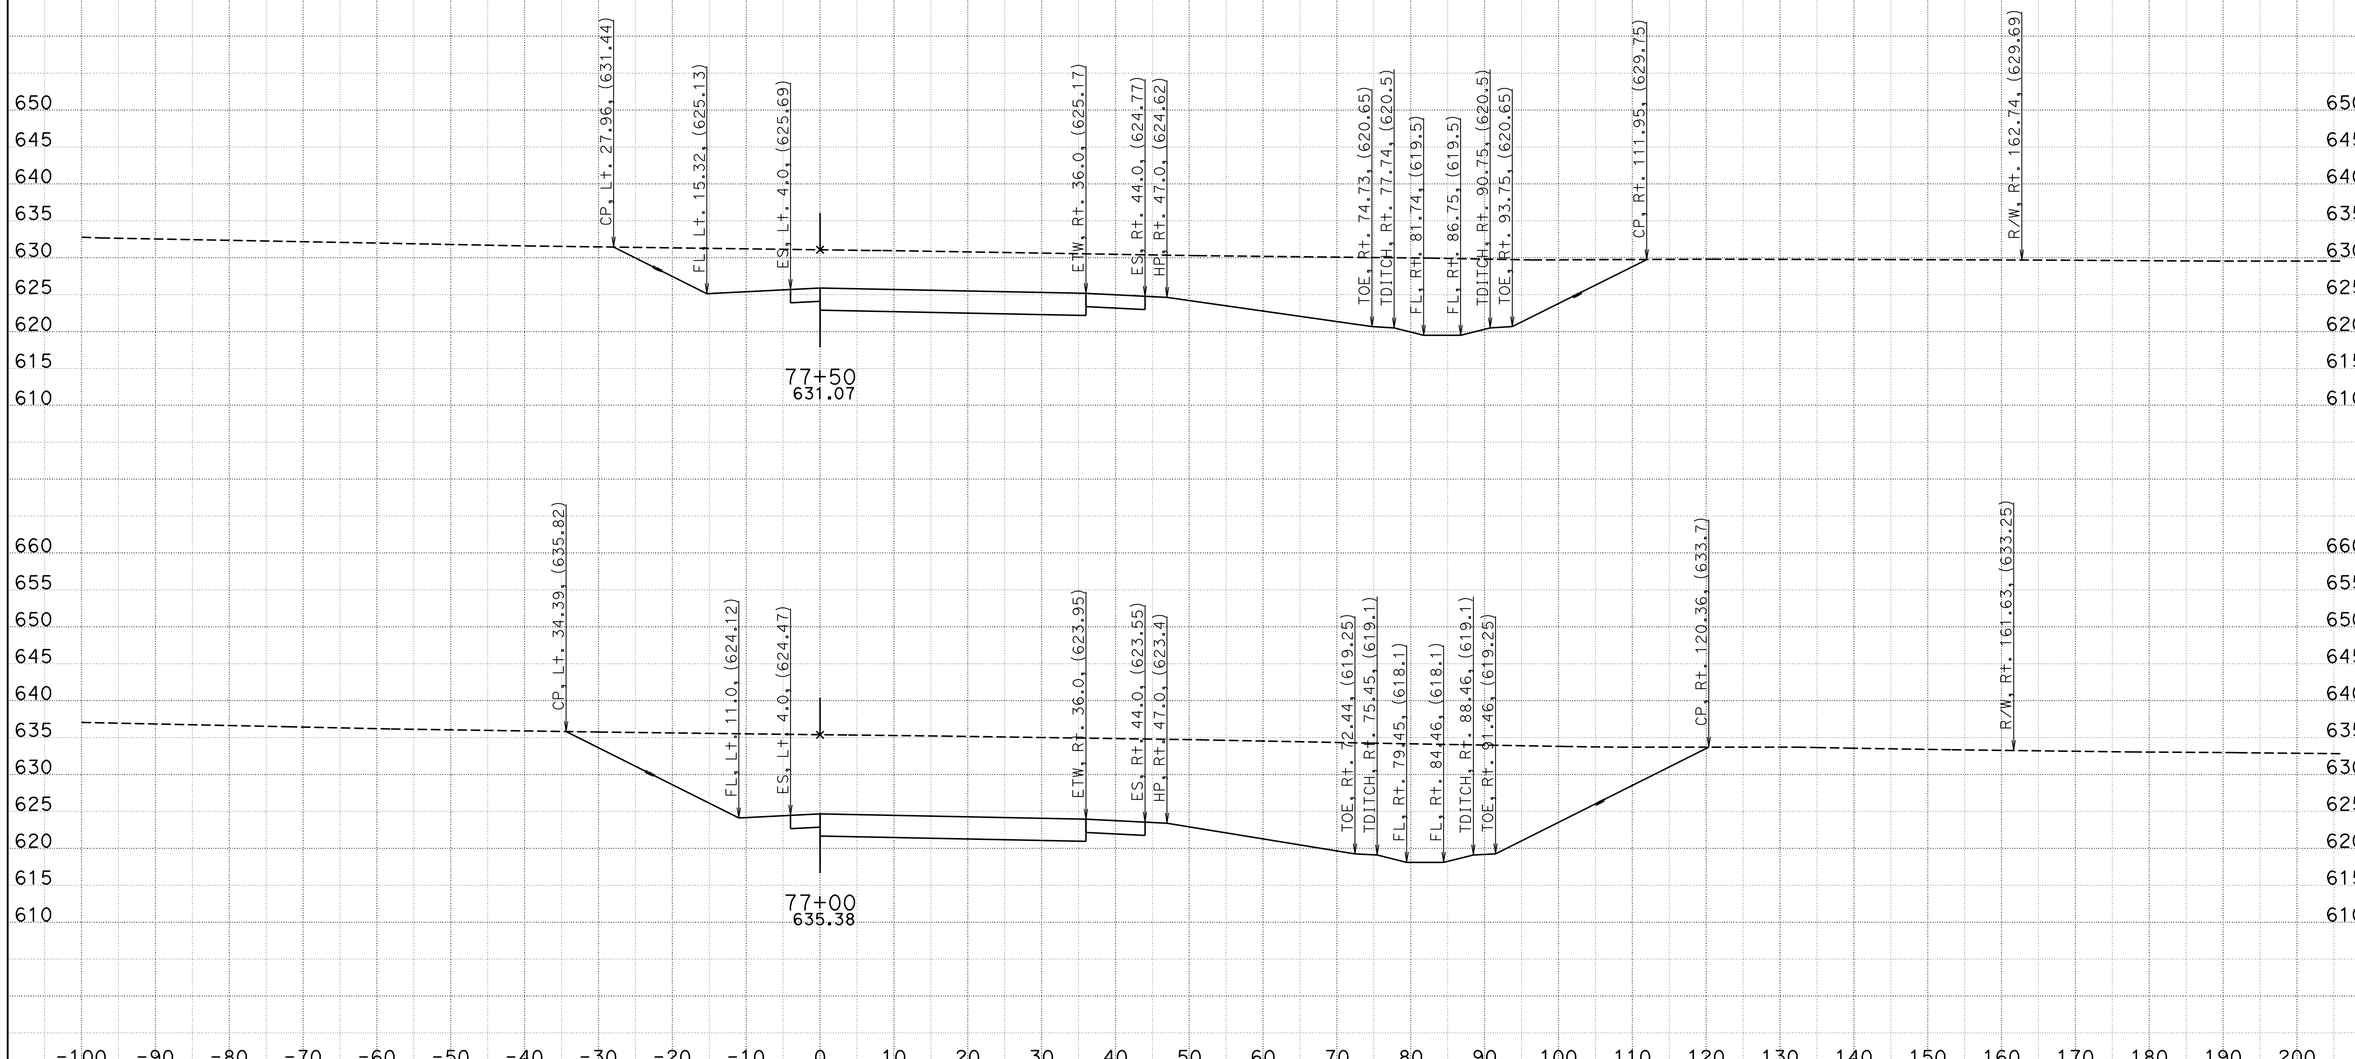


CREATED BY: Wayne Nguyen
DATE: 5/22/2013
KC Project: 05632 File: D:\UserData\05632\EFR3\EAR\efr3_d.ear

CONTRACT: 11-05632
DIST/CO/RTE/PM: 11/SD/11/0.0,1.6

SCALE: 1" = 10' Horiz.
1" = 10' Vert.

**All Dimensions are US Survey Feet**

**EFR3**
**CROSS SECTIONS**
SHEET 12 OF 13

# DESIGN STUDY ONLY

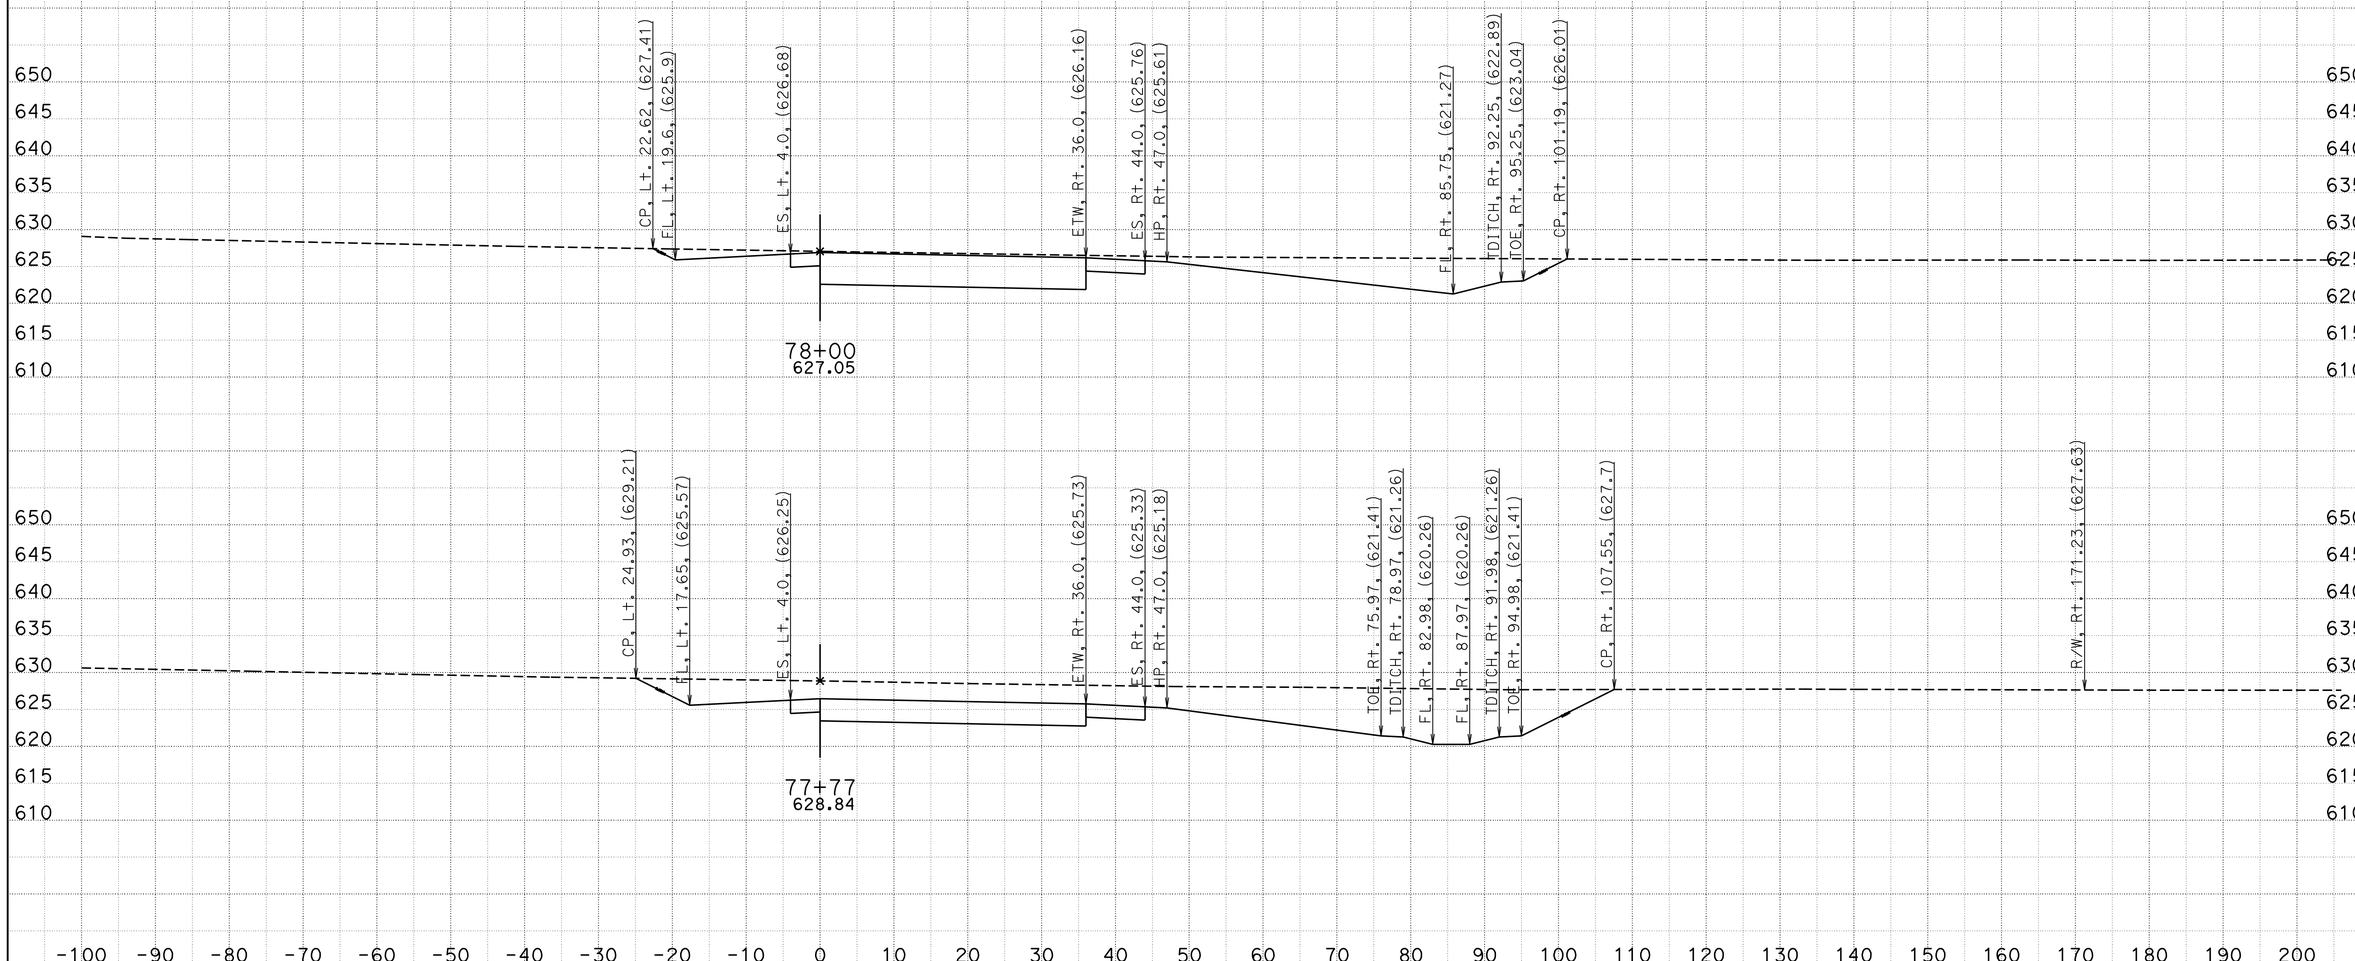


CREATED BY: Wayne Nguyen
DATE: 5/22/2013
KC Project: 05632 File: D:\UserData\05632\EFR3\EAR\efr3_d.ear

CONTRACT: 11-05632
DIST/CO/RTE/PM: 11/SD/11/0.0,1.6

SCALE: 1" = 10' Horiz.
1" = 10' Vert.

**All Dimensions are US Survey Feet**

**EFR3**
**CROSS SECTIONS**
SHEET 13 OF 13