DESIGN STUDY ONLY

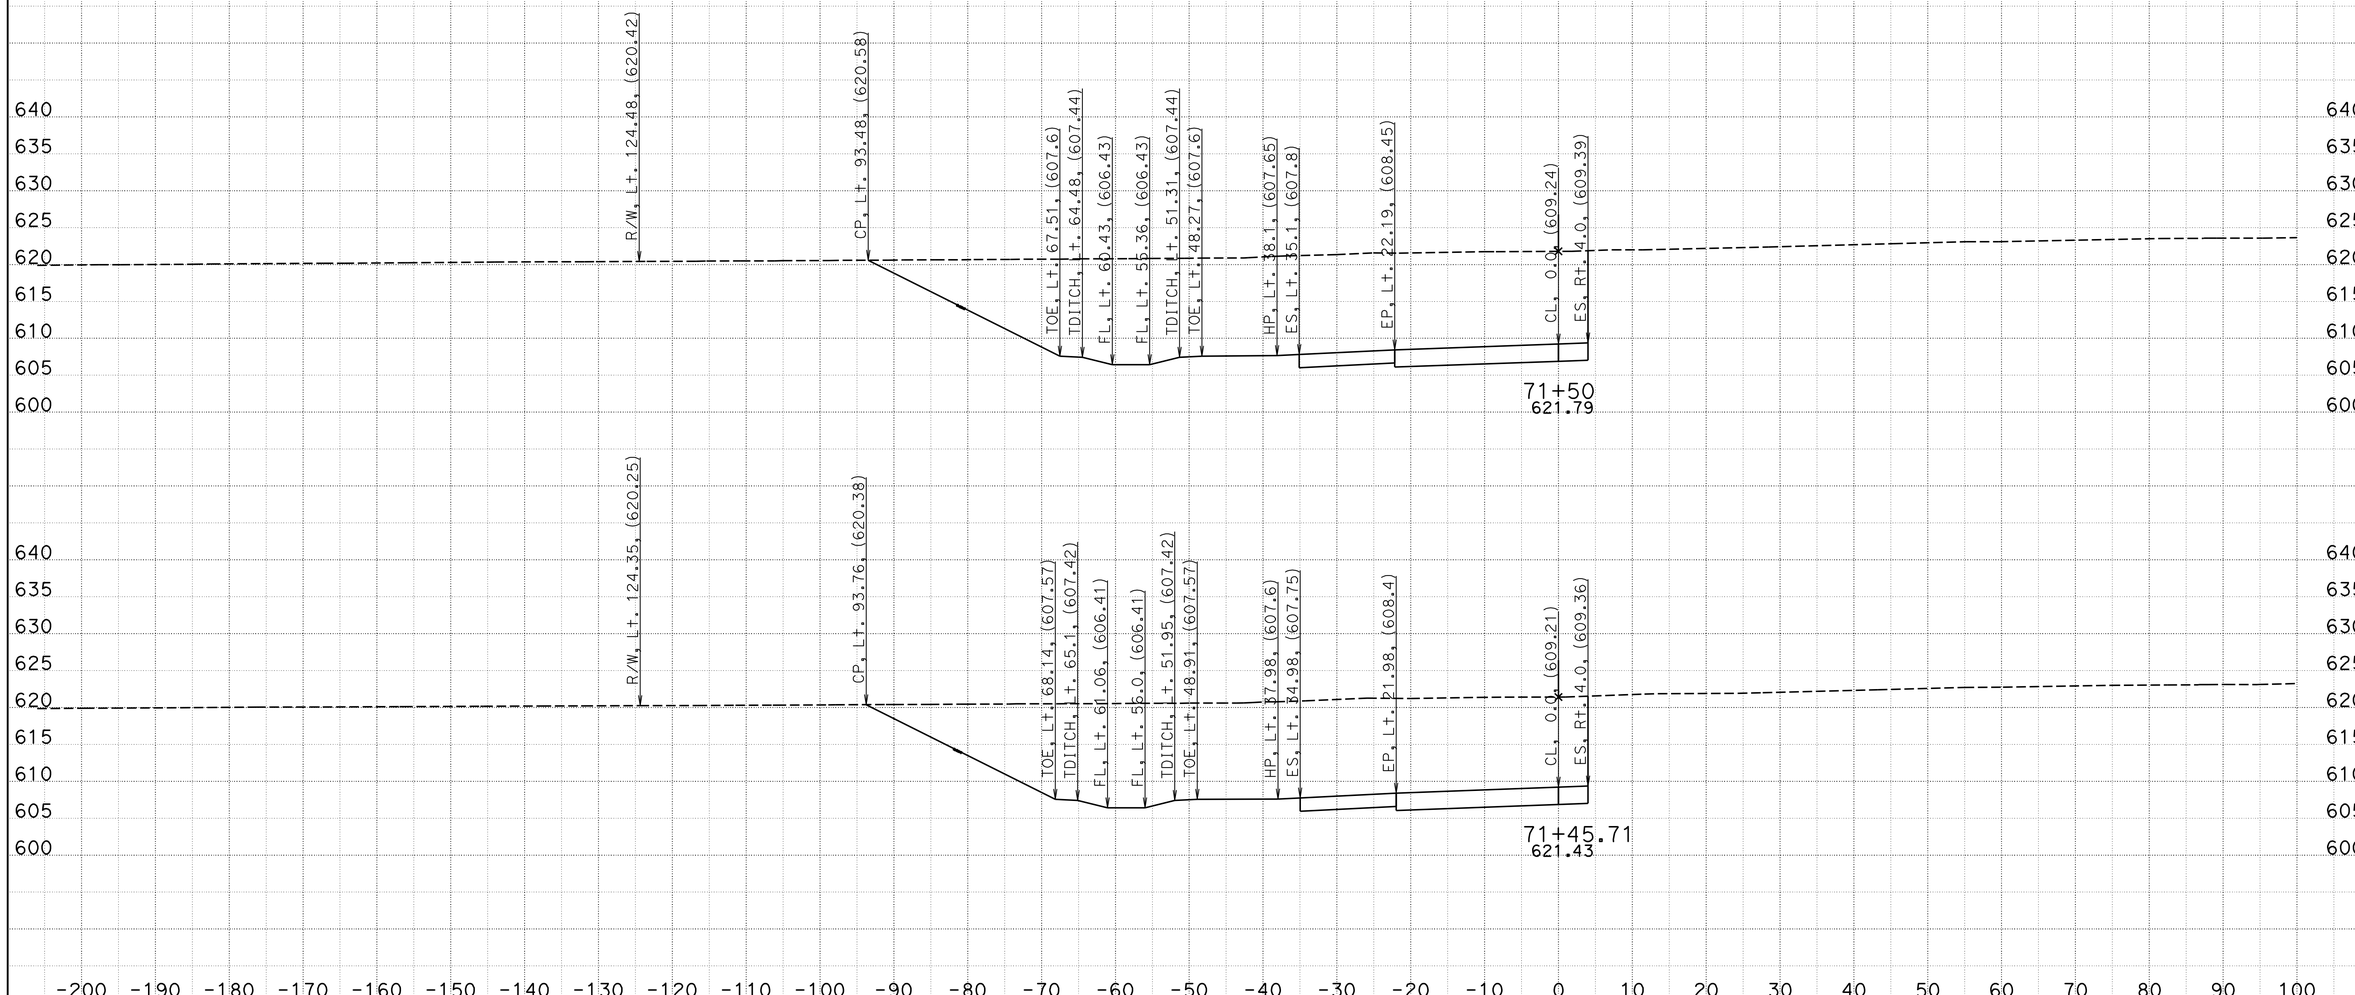

CREATED BY: Wayne Nguyen
DATE: 5/22/2013
KC Project: 05632 File: D:\UserData\05632\EFR4\EAR\efr4_d.ear

CONTRACT: 11-05632
DIST/CO/RTE/PM: 11/SD/11/0.0,1.6
PROJECT ID: SR11/SR905

SCALE: 1" = 10' Horiz.
1" = 10' Vert.

All Dimensions are US Survey Feet

EFR4
CROSS SECTIONS
SHEET 1 OF 18

DESIGN STUDY ONLY

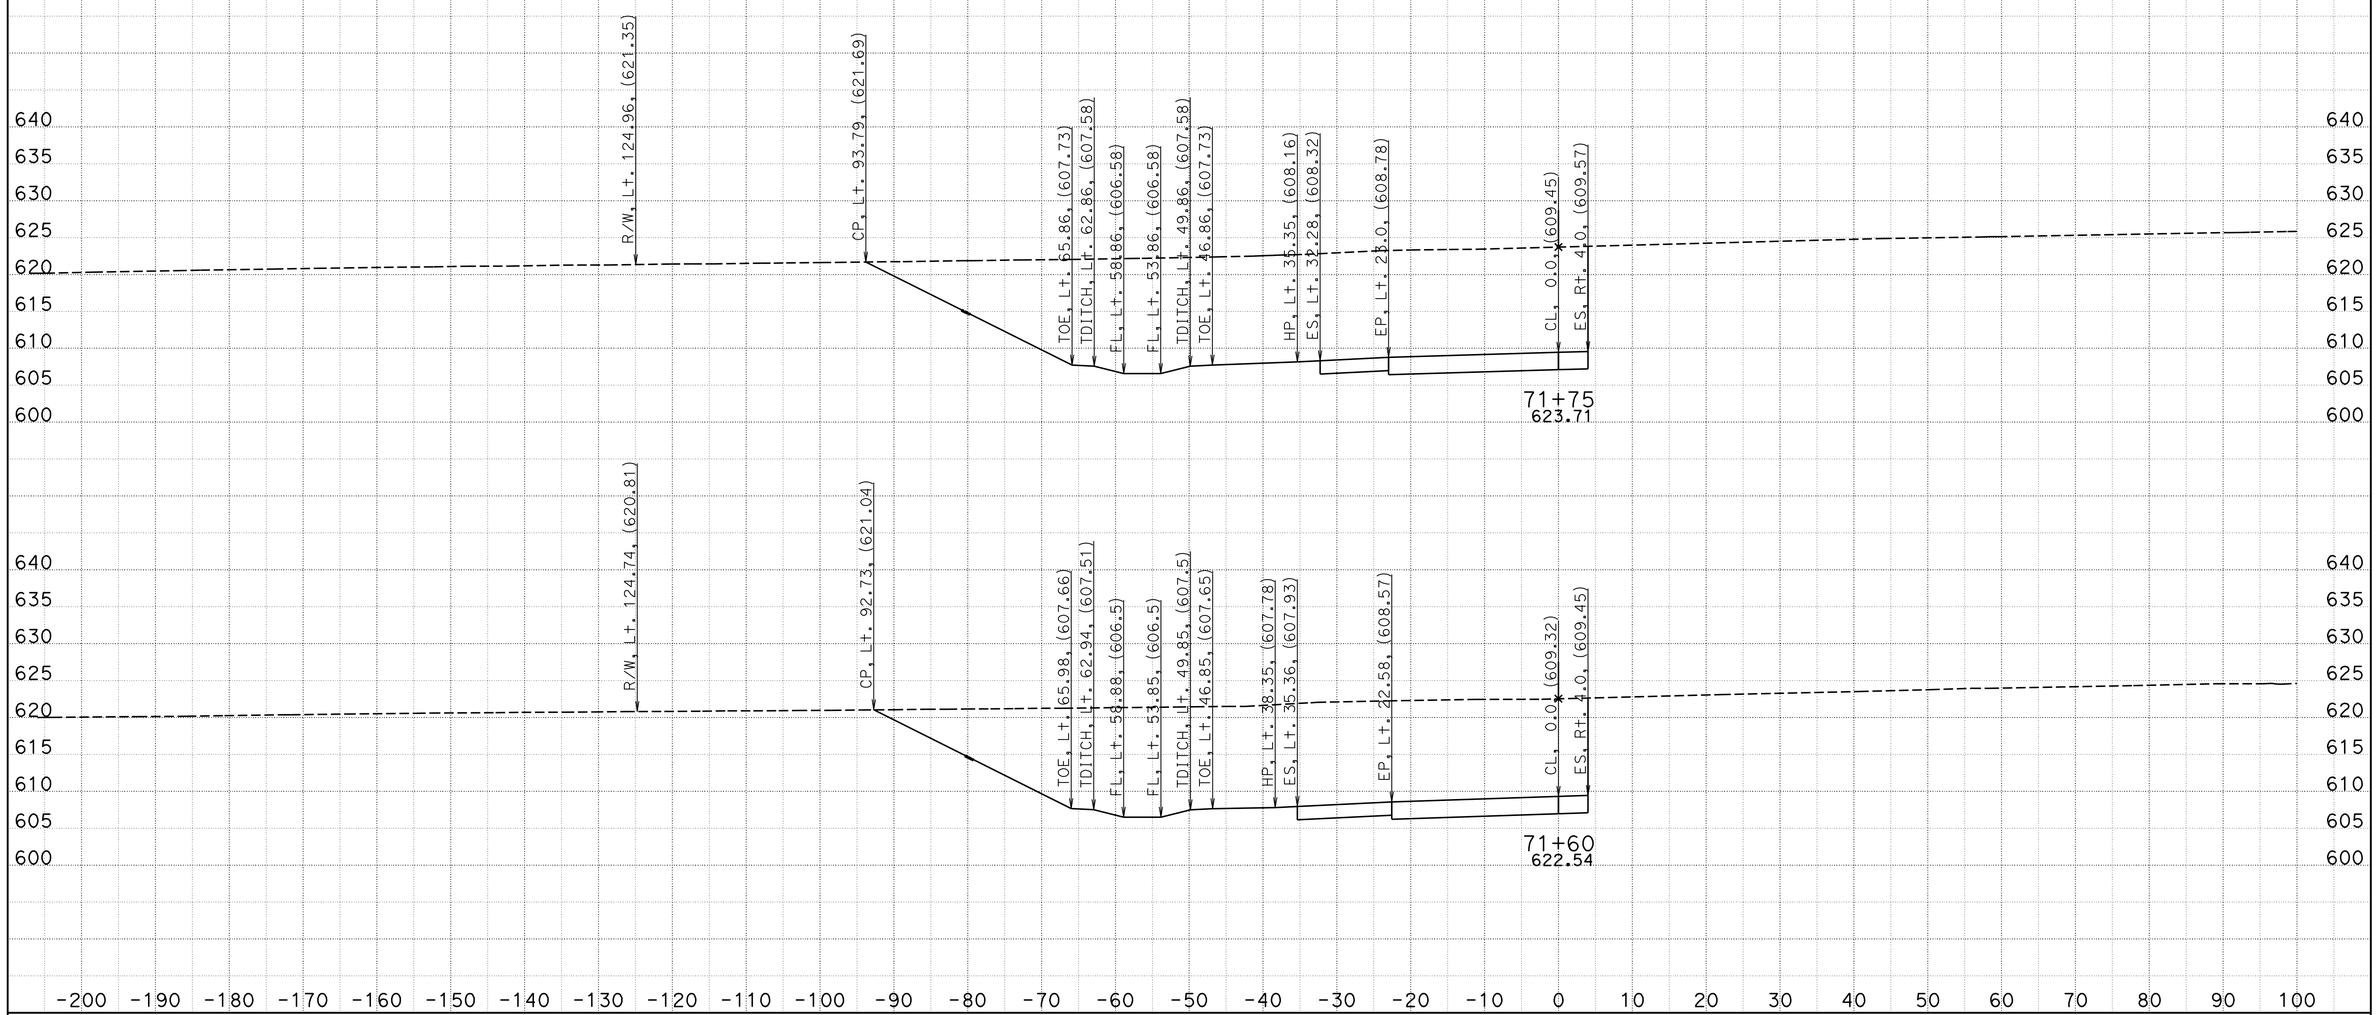

CREATED BY: Wayne Nguyen
DATE: 5/22/2013
KC Project: 05632 File: D:\UserData\05632\EFR4\EAR\efr4_d.ear

CONTRACT: 11-05632
DIST/CO/RTE/PM: 11/SD/11/0.0,1.6
PROJECT ID: SR11/SR905

SCALE: 1" = 10' Horiz.
1" = 10' Vert.

All Dimensions are US Survey Feet

EFR4
CROSS SECTIONS
SHEET 2 OF 18

DESIGN STUDY ONLY

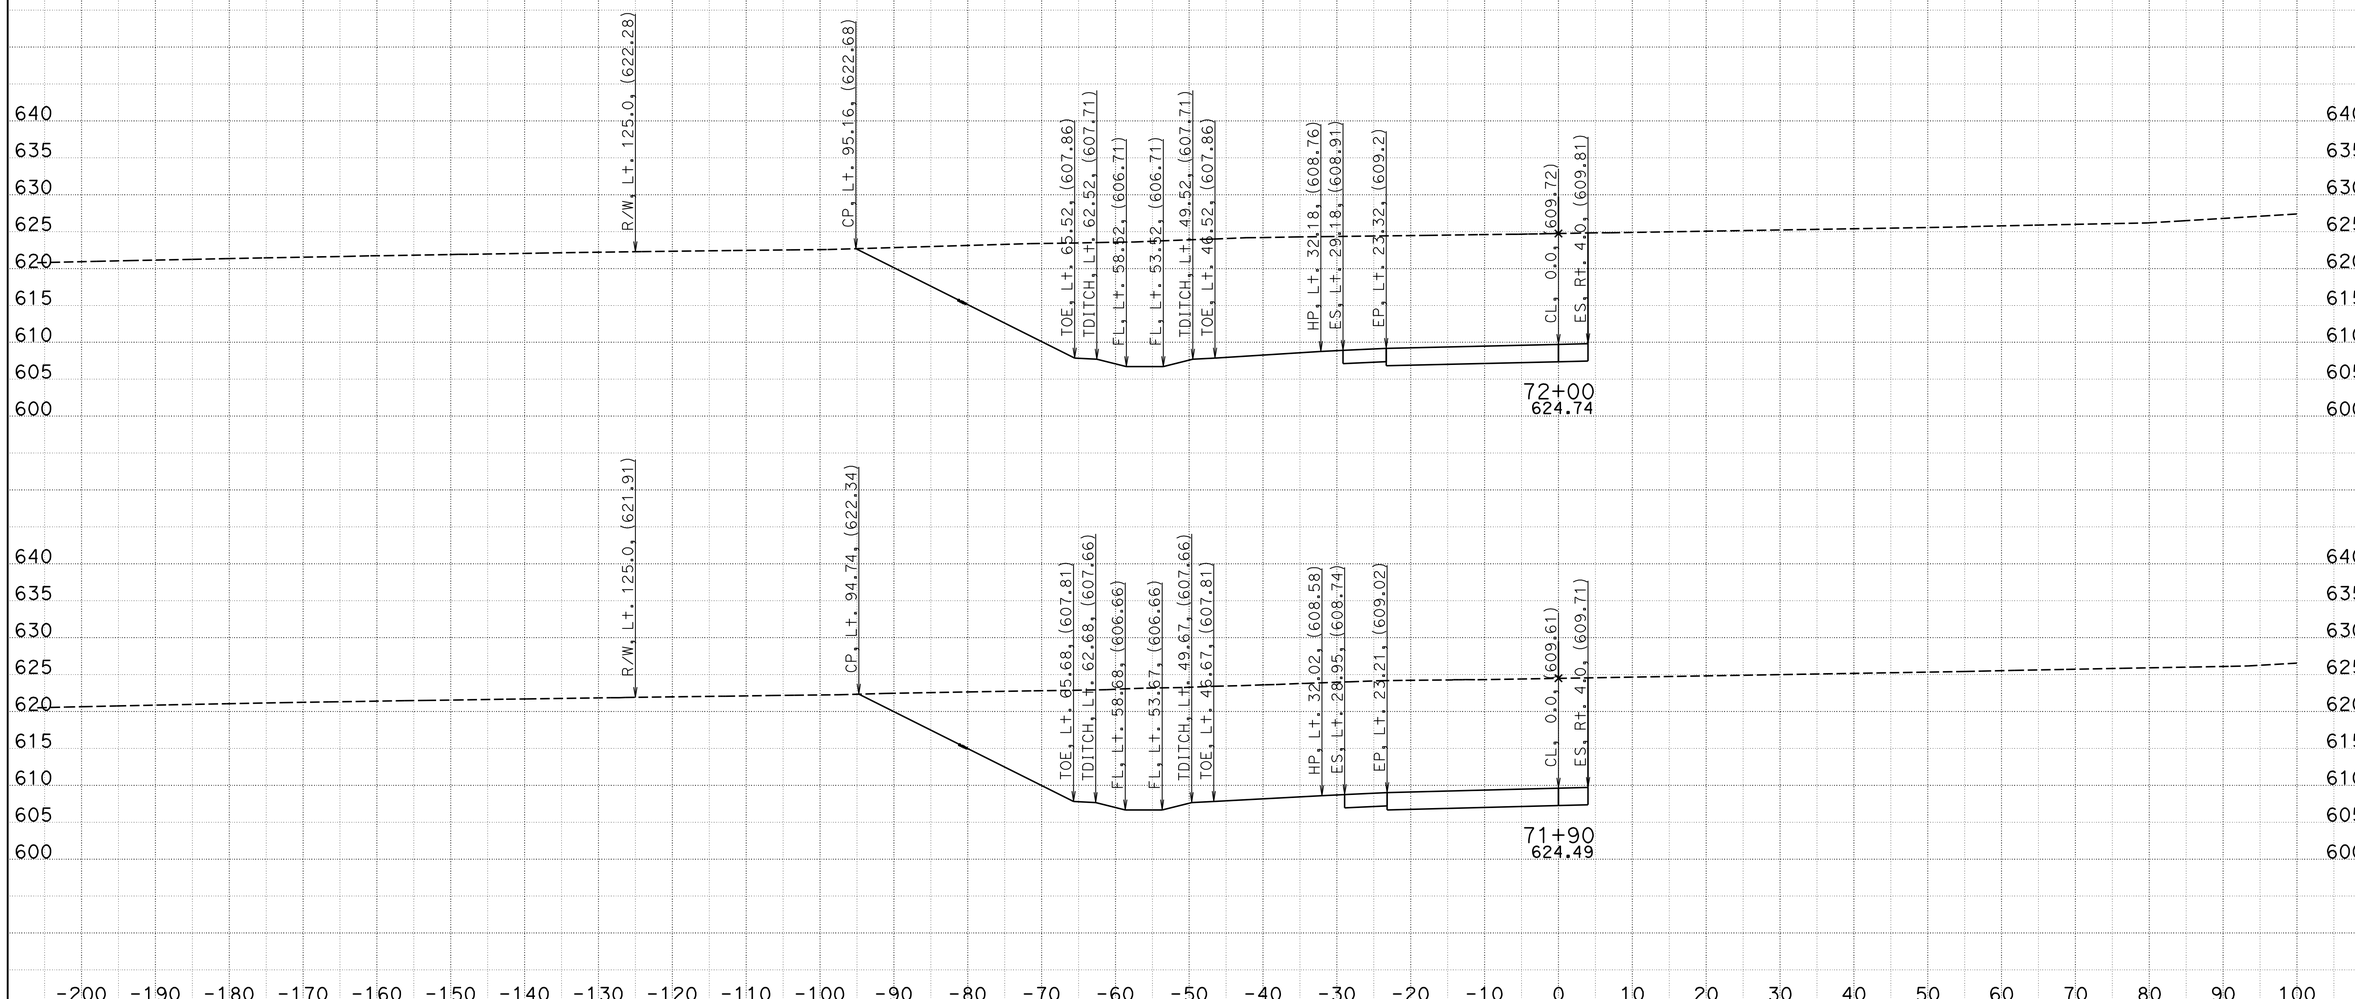

CREATED BY: Wayne Nguyen
DATE: 5/22/2013
KC Project: 05632 File: D:\UserData\05632\EFR4\EAR\efr4_d.ear

CONTRACT: 11-05632
DIST/CO/RTE/PM: 11/SD/11/0.0,1.6
PROJECT ID: SR11/SR905

SCALE: 1" = 10' Horiz.
1" = 10' Vert.

All Dimensions are US Survey Feet

EFR4
CROSS SECTIONS
SHEET 3 OF 18

DESIGN STUDY ONLY

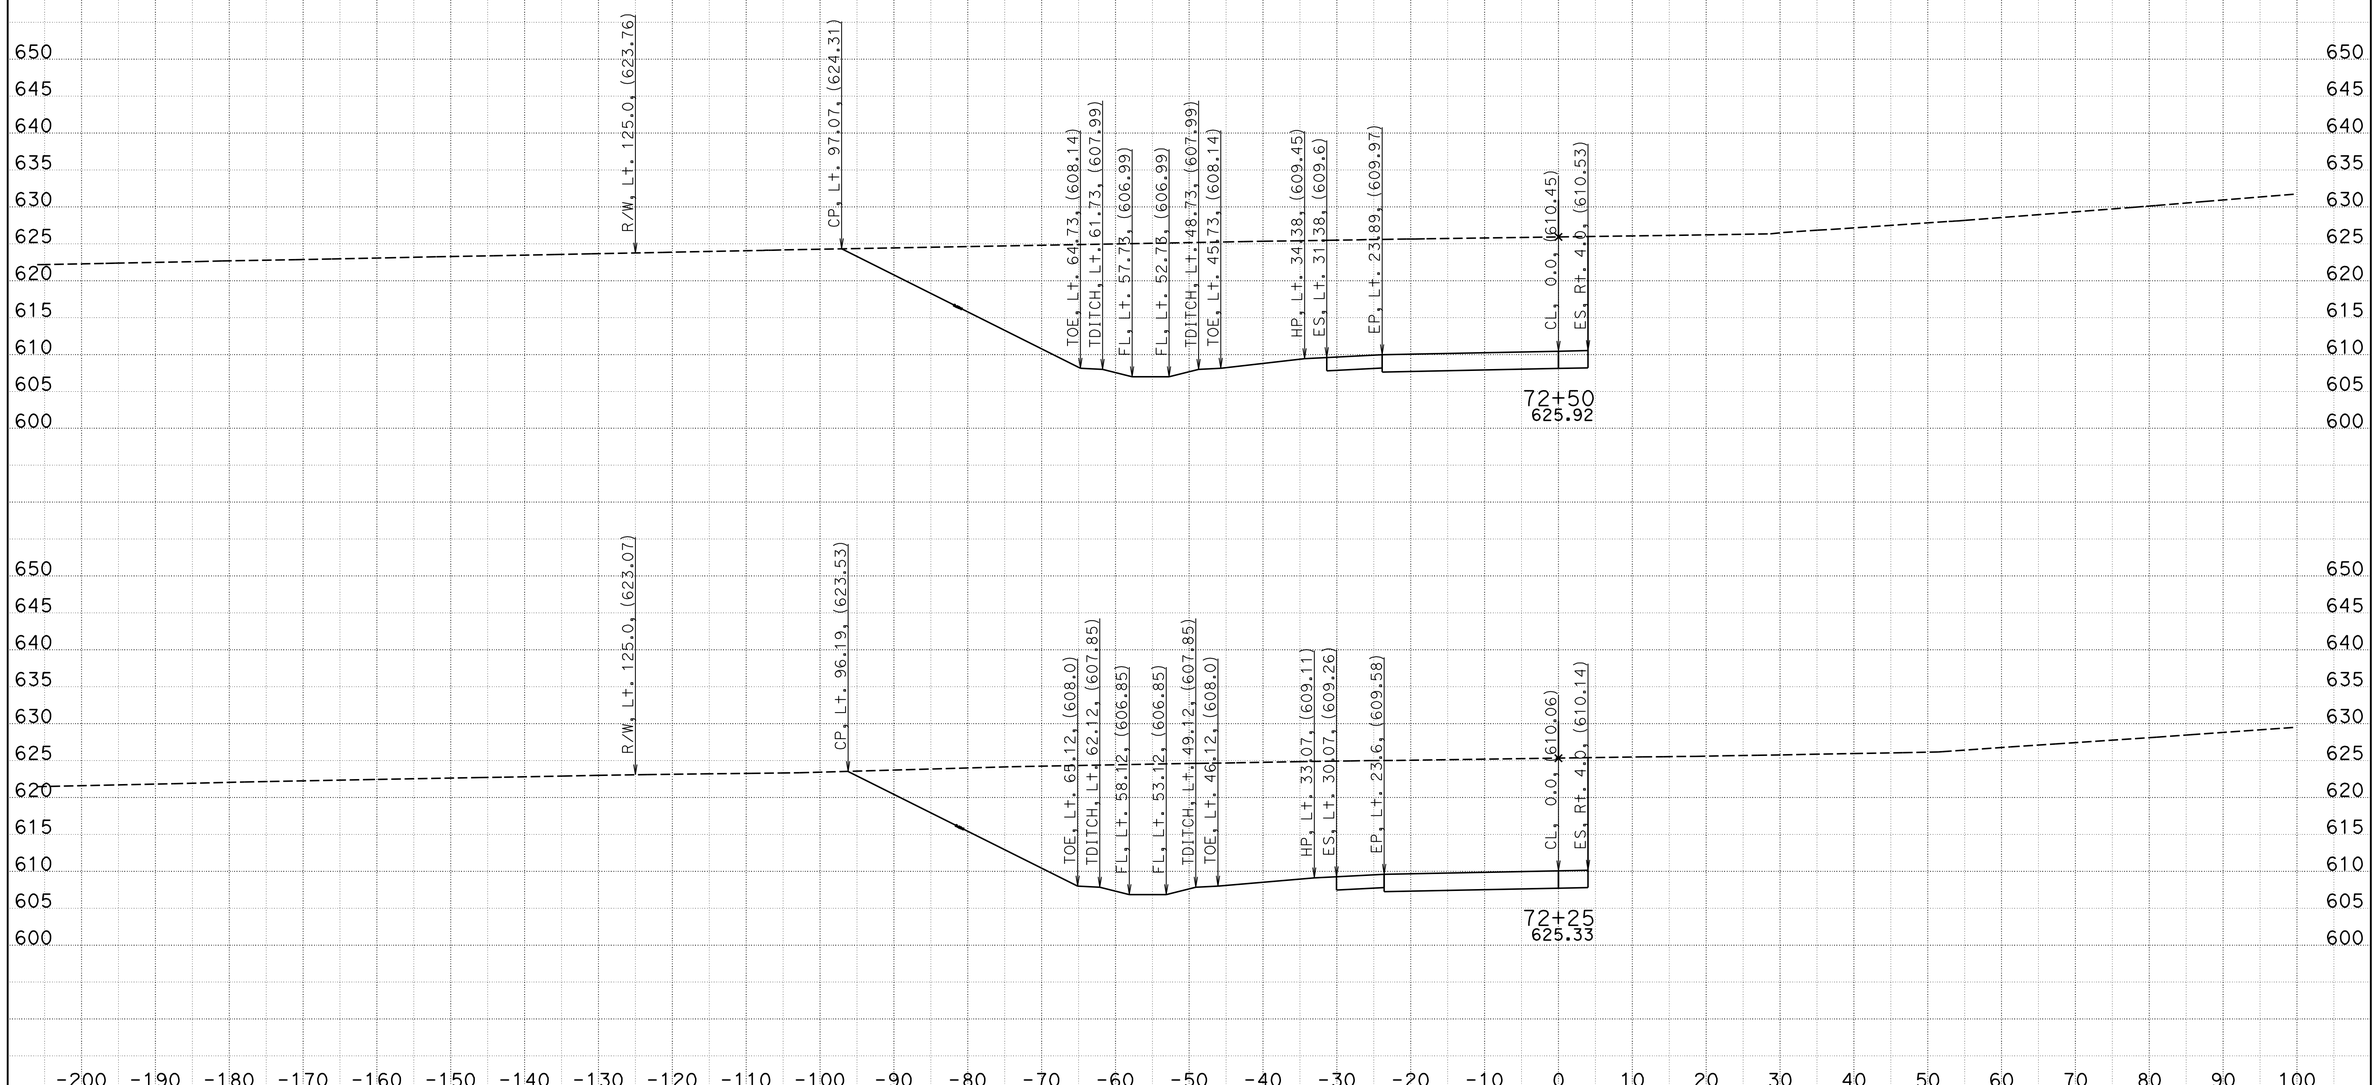

CREATED BY: Wayne Nguyen
DATE: 5/22/2013
KC Project: 05632 File: D:\UserData\05632\EFR4\EAR\efr4_d.ear

CONTRACT: 11-05632
DIST/CO/RTE/PM: 11/SD/11/0.0,1.6
PROJECT ID: SR11/SR905

SCALE: 1" = 10' Horiz.
1" = 10' Vert.

All Dimensions are US Survey Feet

EFR4
CROSS SECTIONS
SHEET 4 OF 18

DESIGN STUDY ONLY

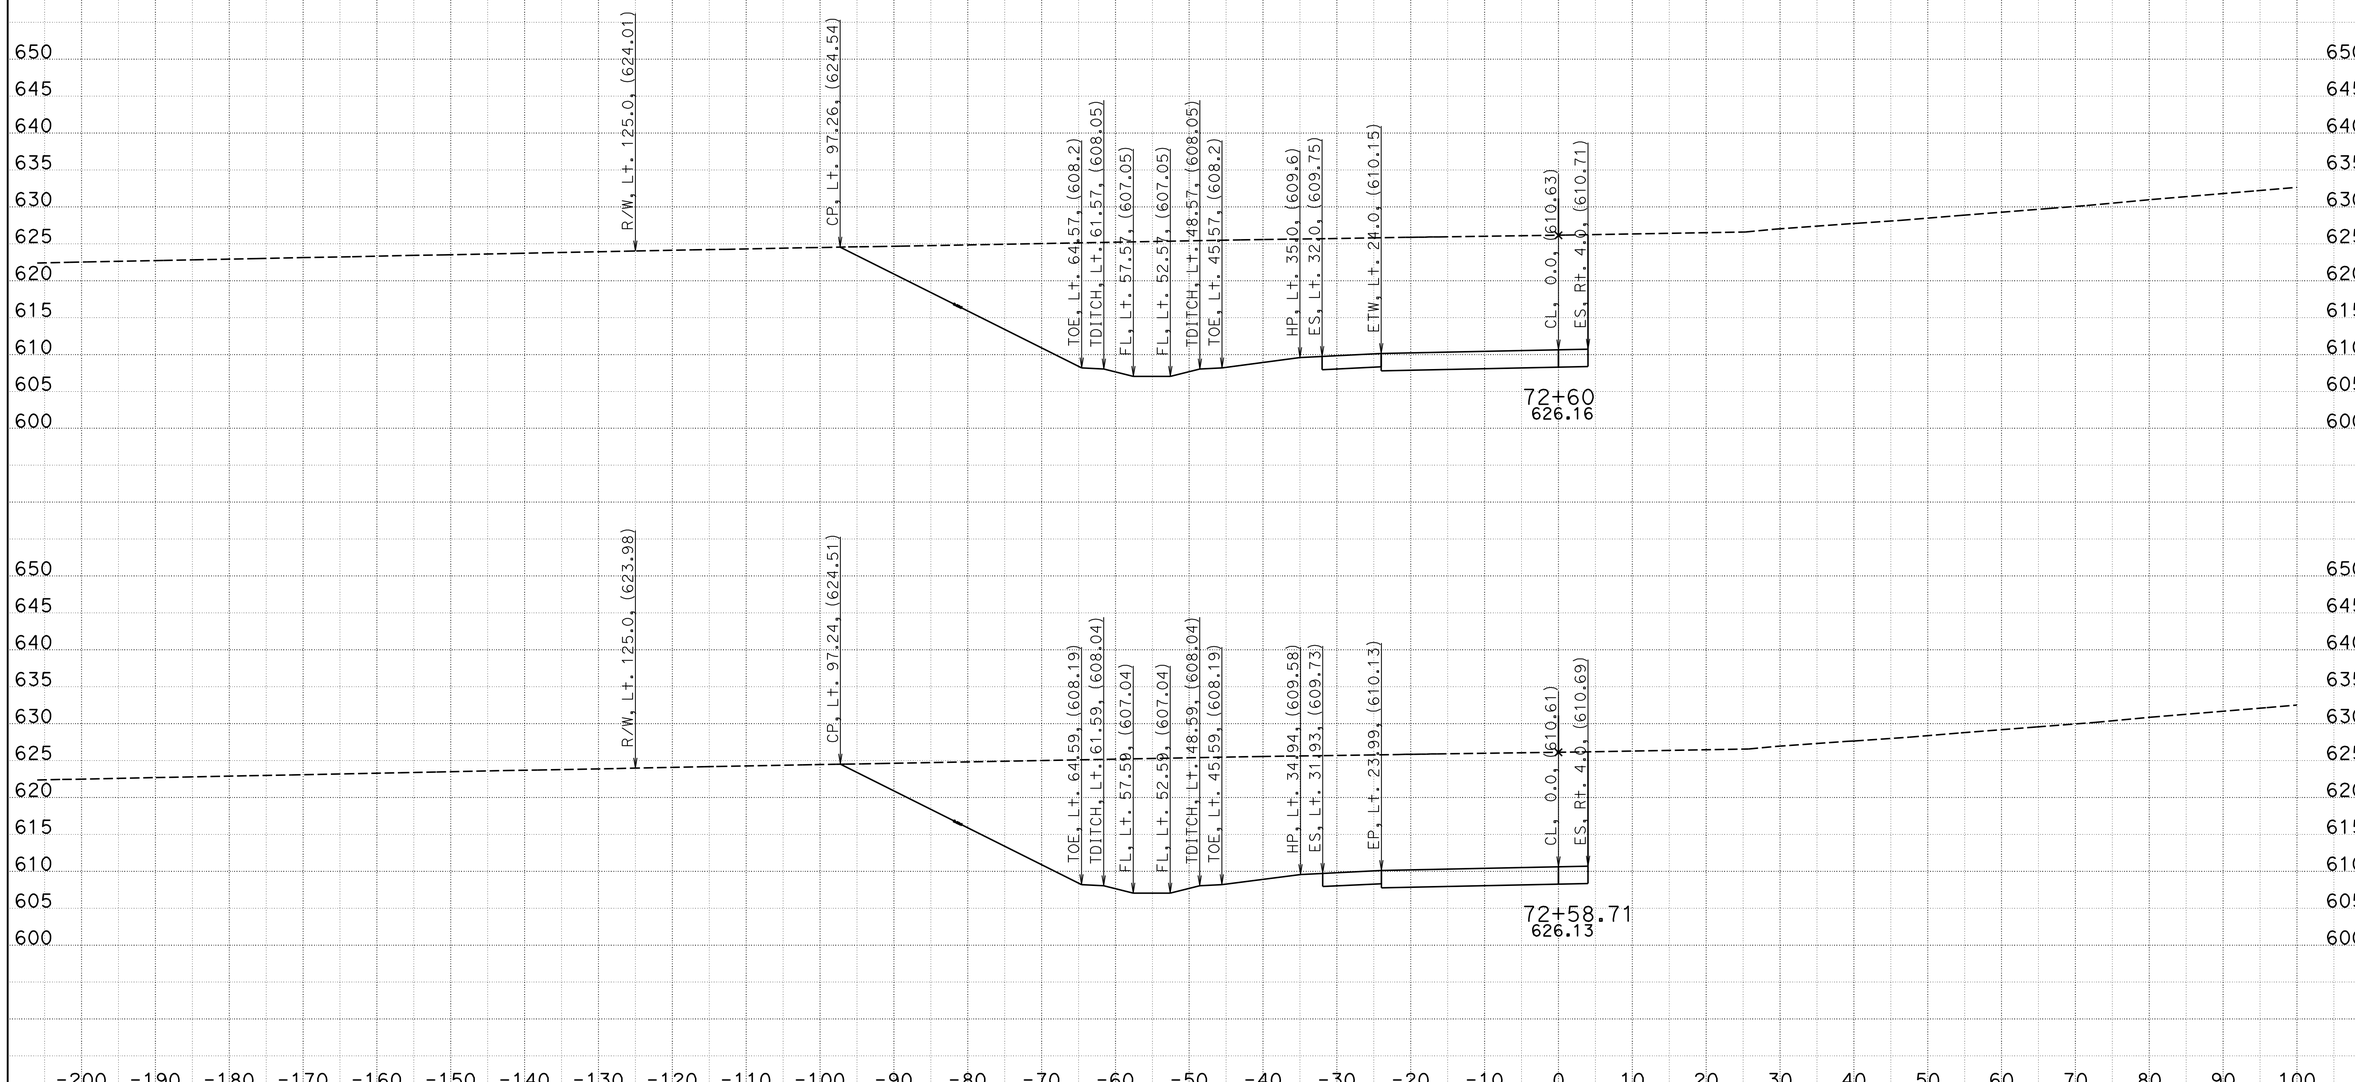

CREATED BY: Wayne Nguyen
DATE: 5/22/2013
KC Project: 05632 File: D:\UserData\05632\EFR4\EAR\efr4_d.ear

CONTRACT: 11-05632
DIST/CO/RTE/PM: 11/SD/11/0.0,1.6
PROJECT ID: SR11/SR905

SCALE: 1" = 10' Horiz.
1" = 10' Vert.

All Dimensions are US Survey Feet

EFR4
CROSS SECTIONS
SHEET 5 OF 18

DESIGN STUDY ONLY

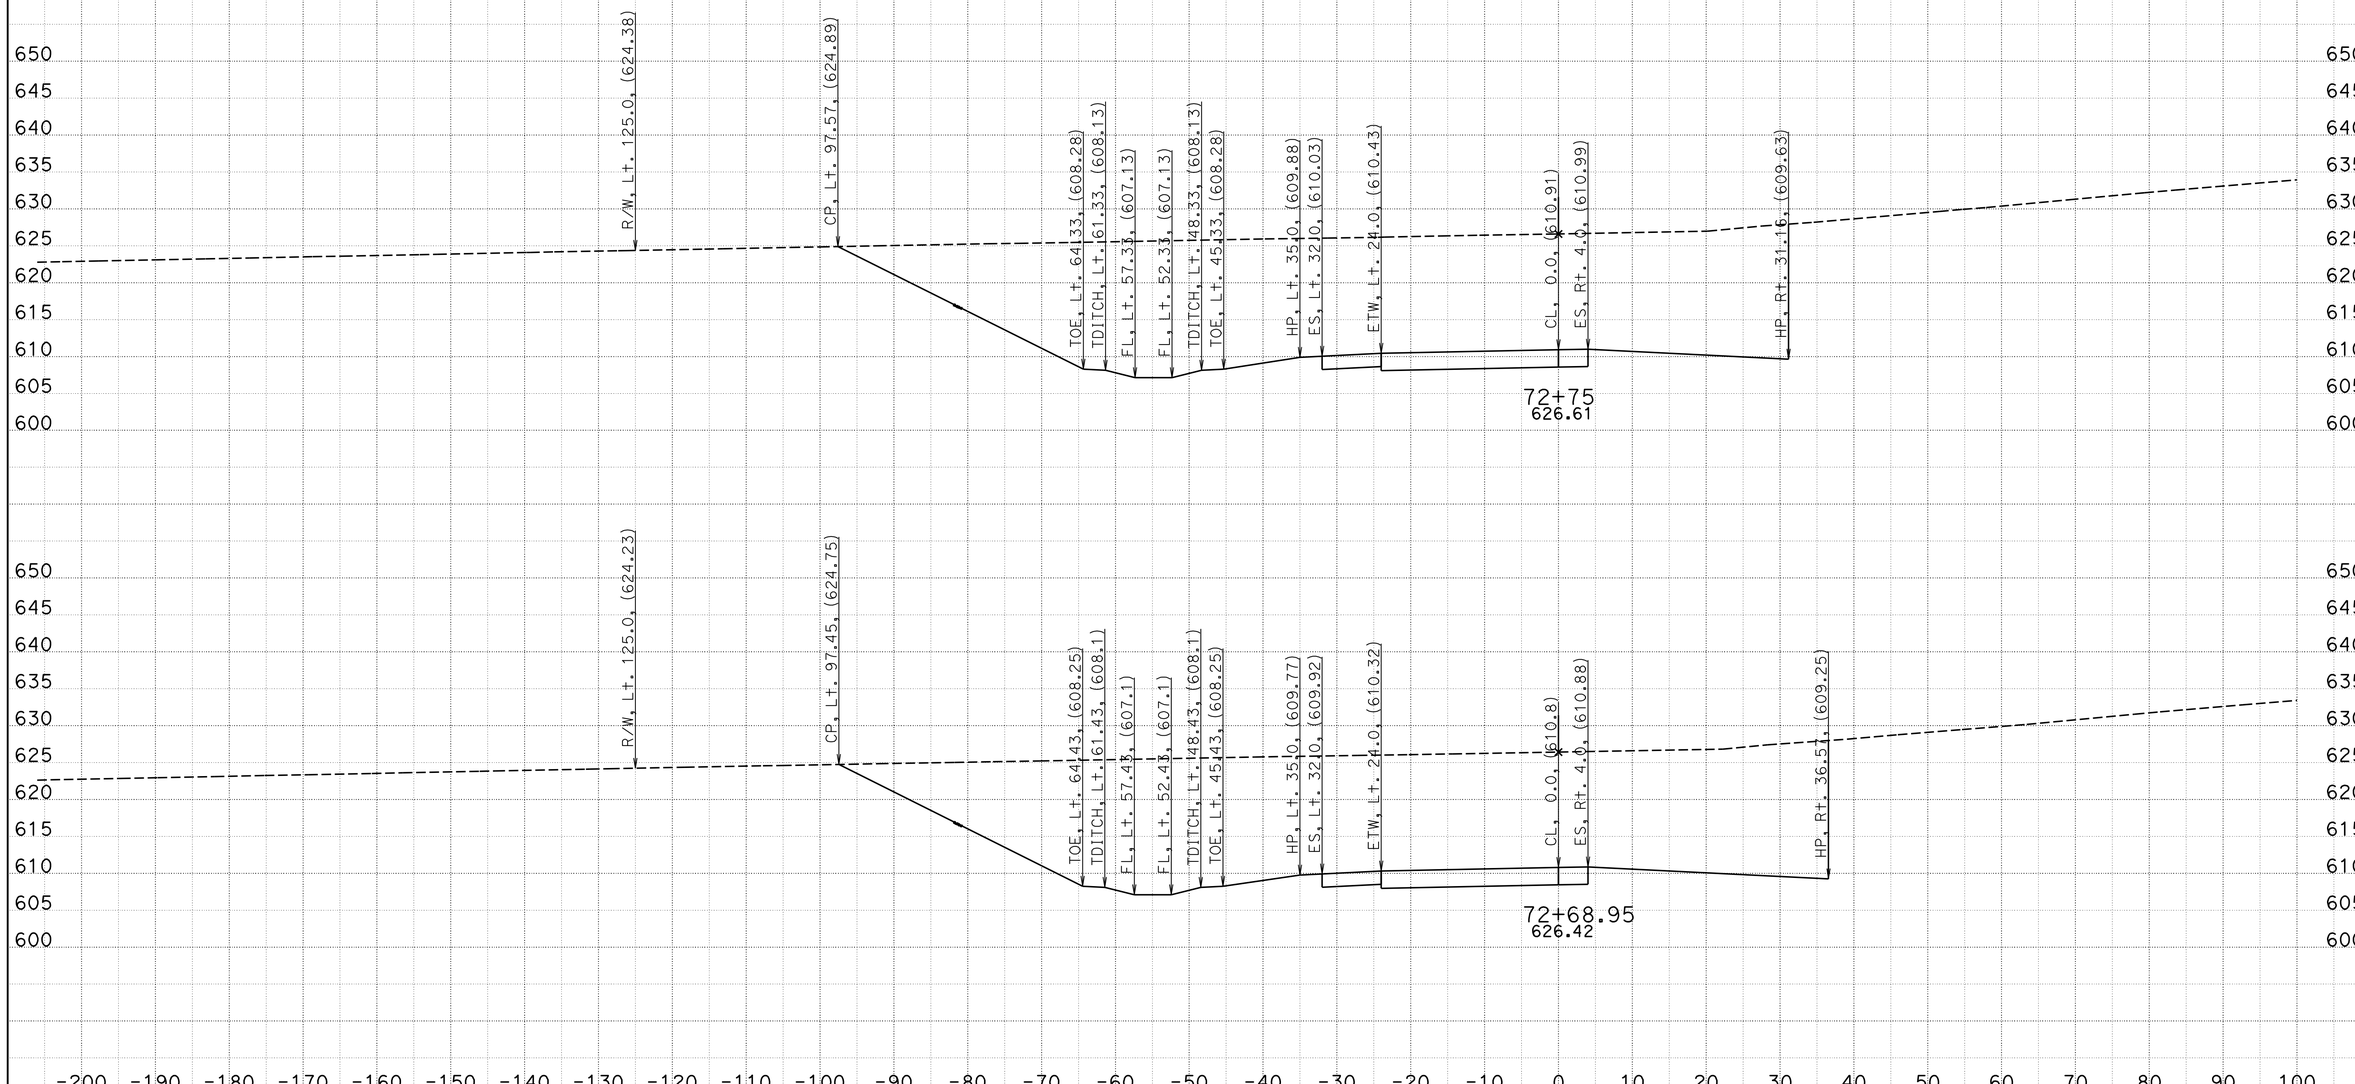

CREATED BY: Wayne Nguyen
DATE: 5/22/2013
KC Project: 05632 File: D:\UserData\05632\EFR4\EAR\efr4_d.ear

CONTRACT: 11-05632
DIST/CO/RTE/PM: 11/SD/11/0.0,1.6
PROJECT ID: SR11/SR905

SCALE: 1" = 10' Horiz.
1" = 10' Vert.

All Dimensions are US Survey Feet

EFR4
CROSS SECTIONS
SHEET 6 OF 18

DESIGN STUDY ONLY

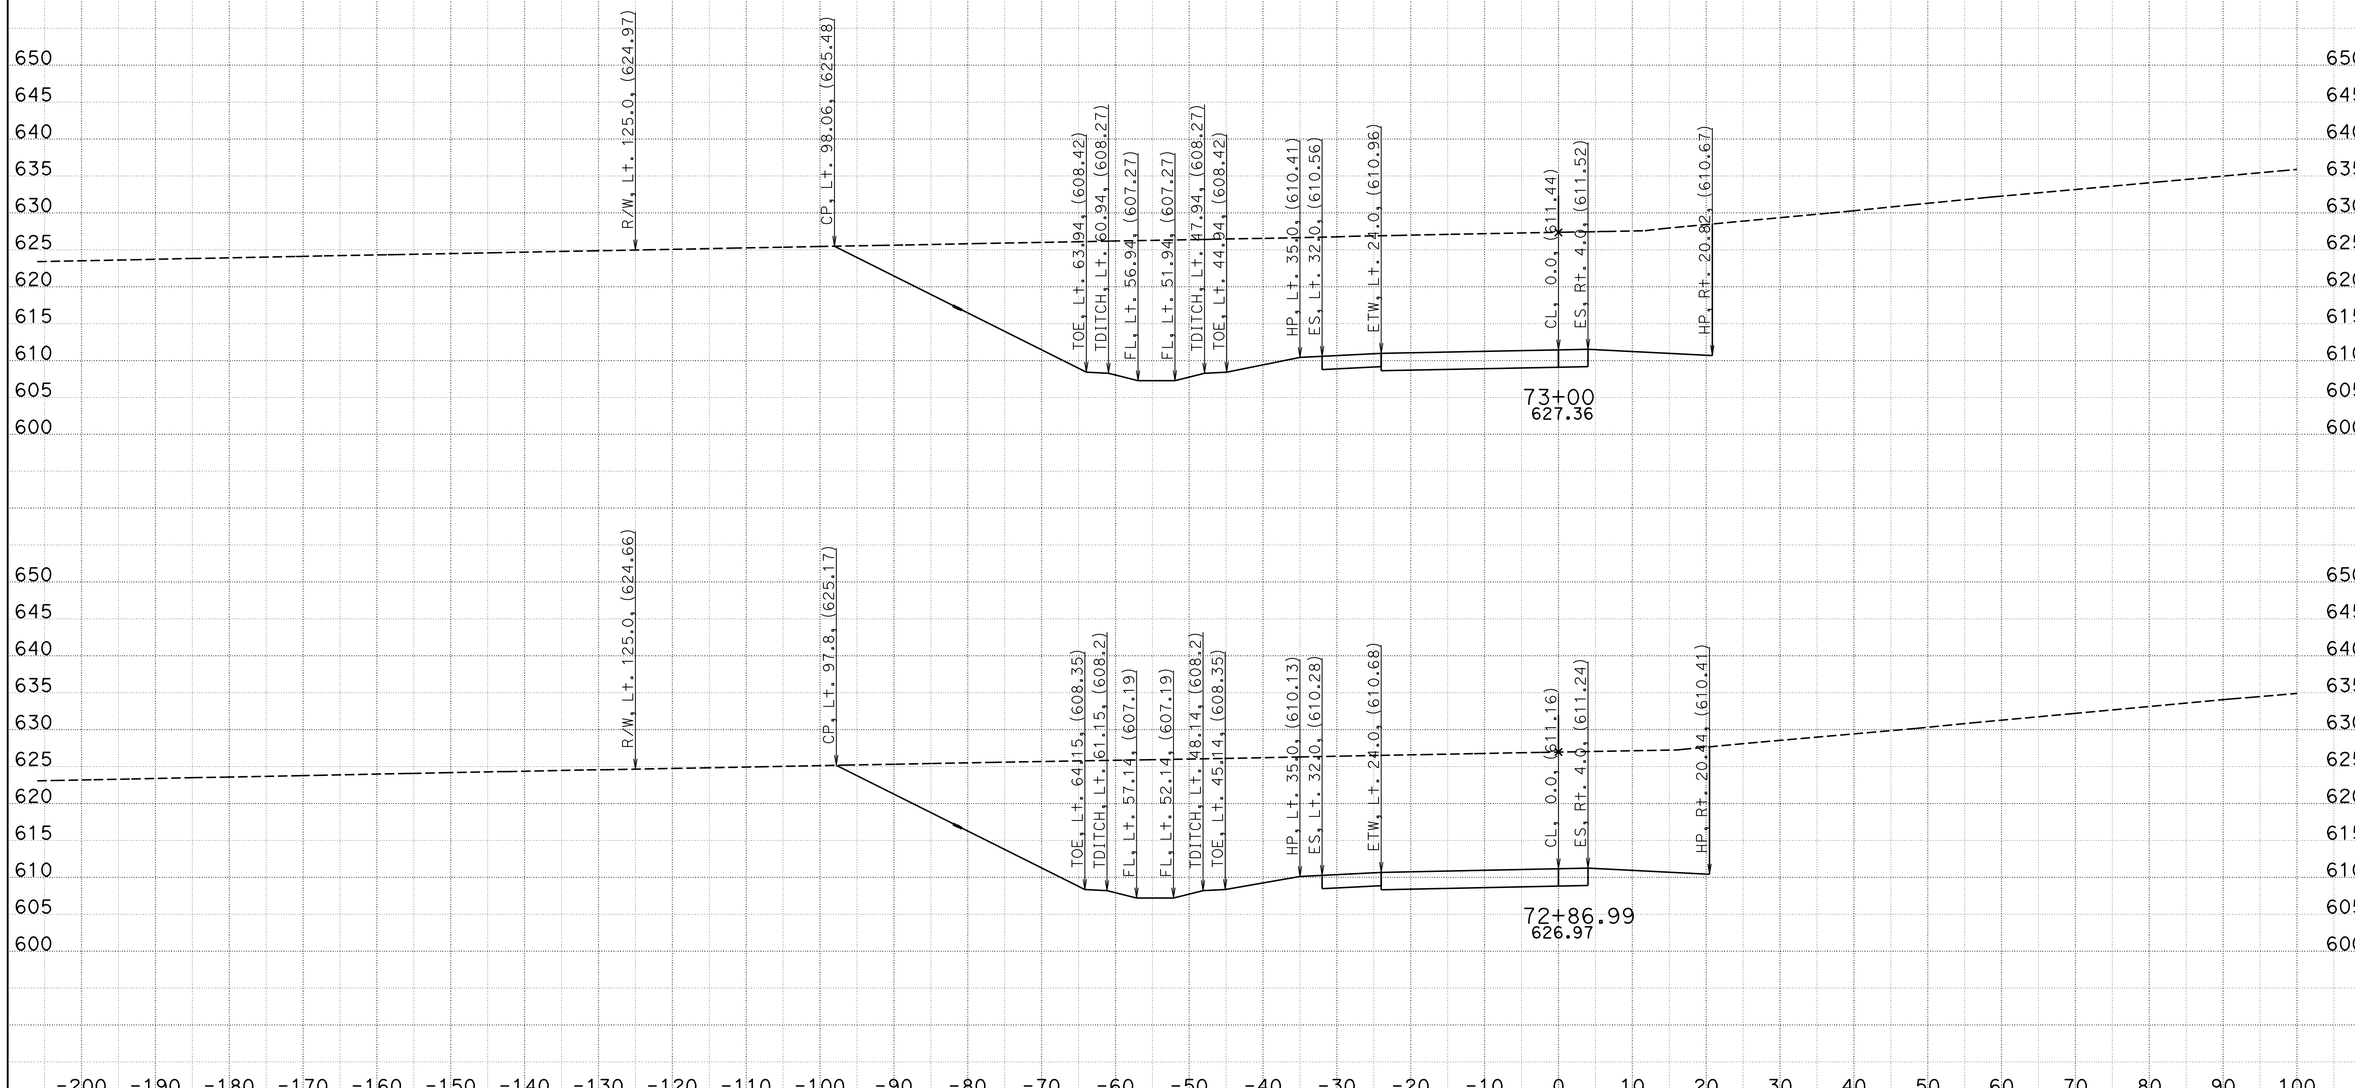

CREATED BY: Wayne Nguyen
DATE: 5/22/2013
KC Project: 05632 File: D:\UserData\05632\EFR4\EAR\efr4_d.ear

CONTRACT: 11-05632
DIST/CO/RTE/PM: 11/SD/11/0.0,1.6
PROJECT ID: SR11/SR905

SCALE: 1" = 10' Horiz.
1" = 10' Vert.

All Dimensions are US Survey Feet

EFR4
CROSS SECTIONS
SHEET 7 OF 18

DESIGN STUDY ONLY

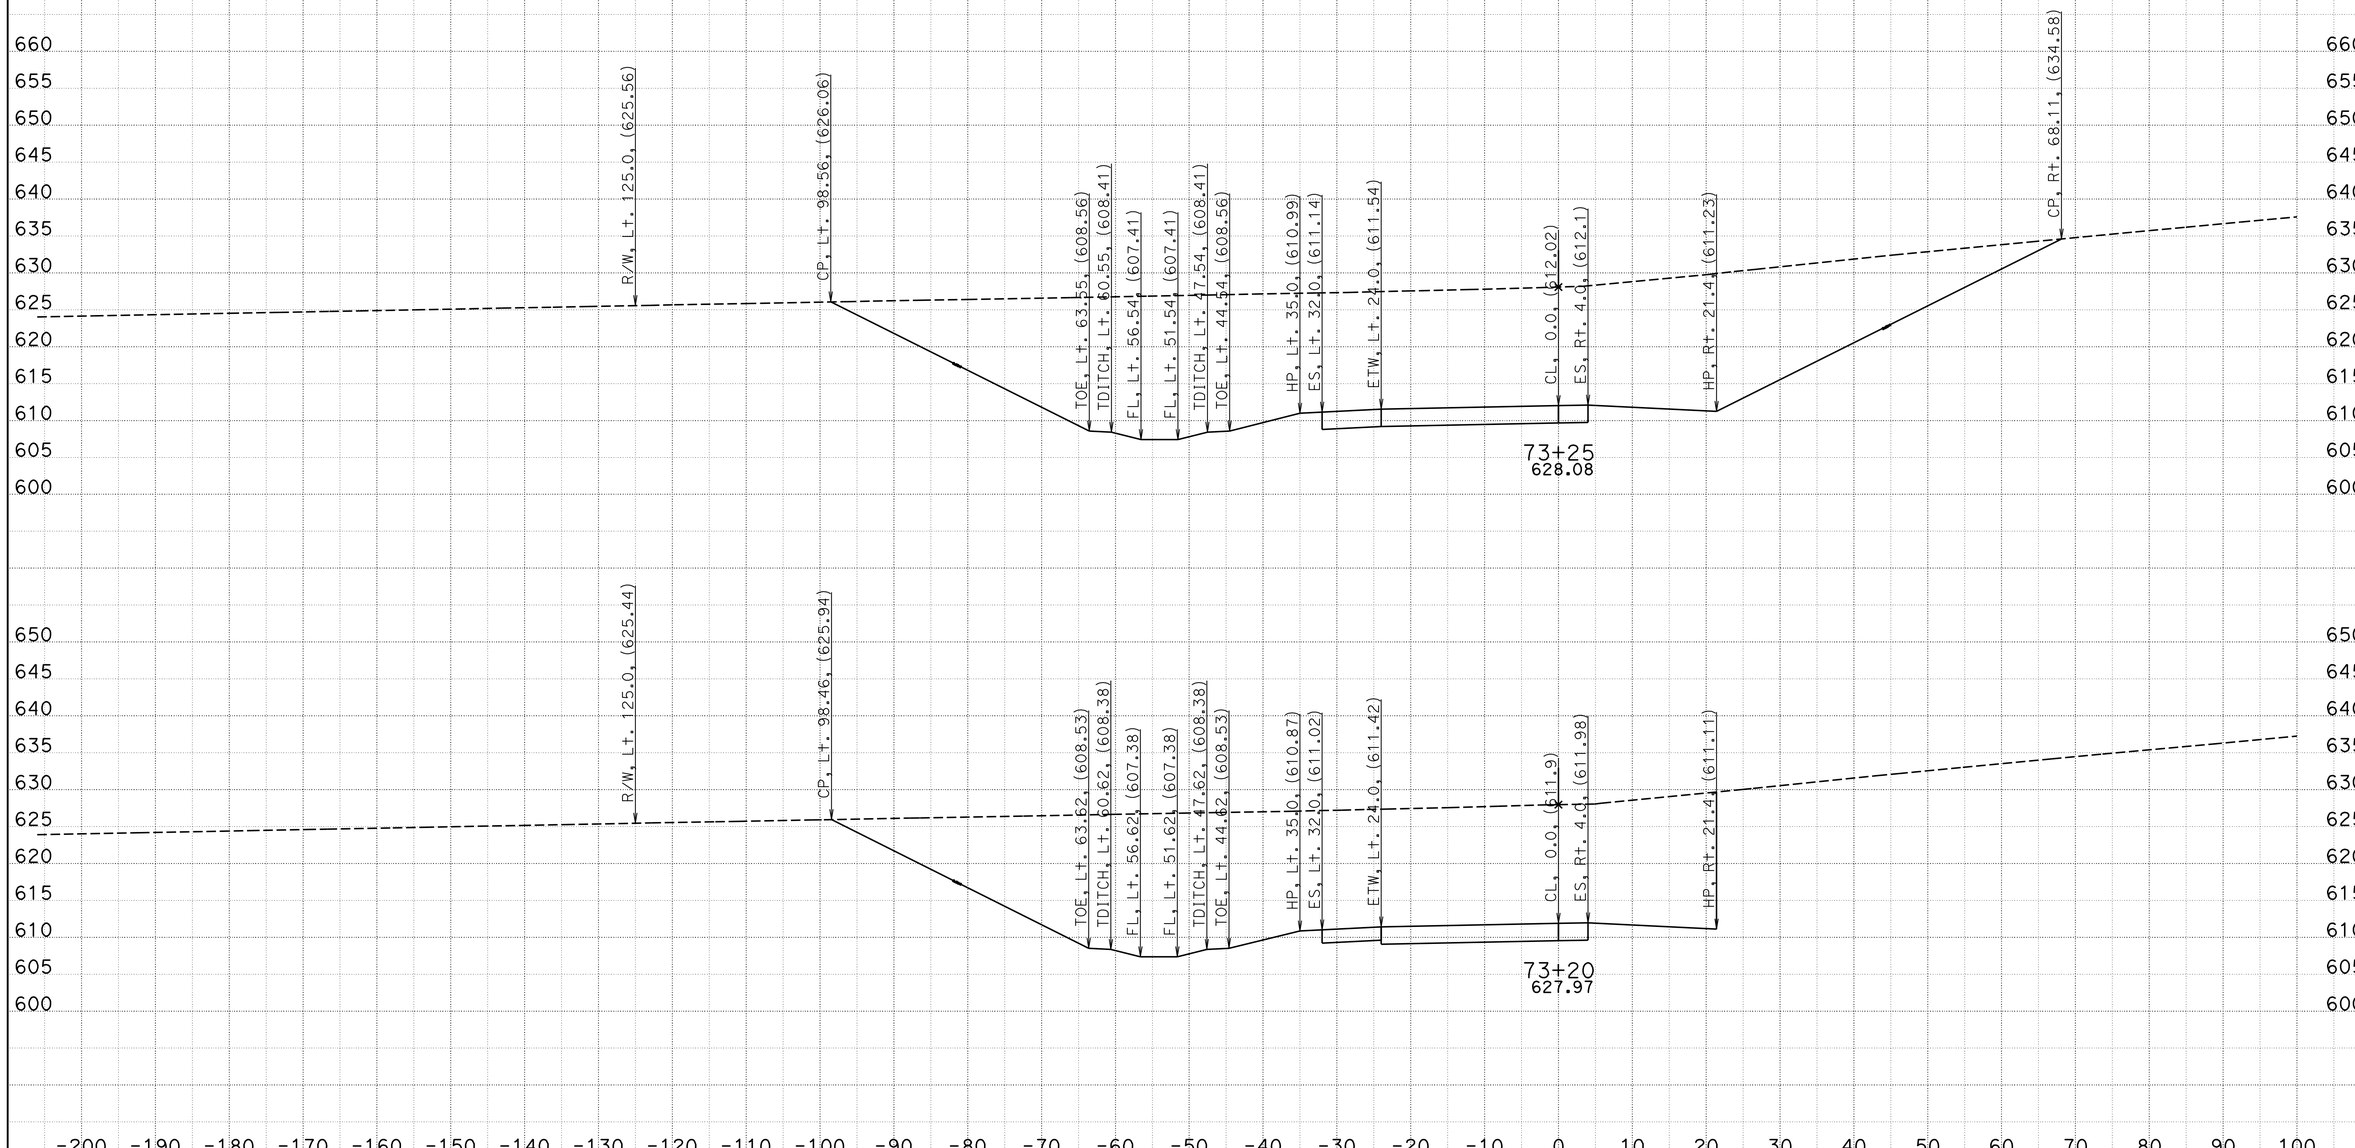

CREATED BY: Wayne Nguyen
DATE: 5/22/2013
KC Project: 05632 File: D:\UserData\05632\EFR4\EAR\efr4_d.ear

CONTRACT: 11-05632
DIST/CO/RTE/PM: 11/SD/11/0.0,1.6
PROJECT ID: SR11/SR905

SCALE: 1" = 10' Horiz.
1" = 10' Vert.

All Dimensions are US Survey Feet

EFR4
CROSS SECTIONS
SHEET 8 OF 18

DESIGN STUDY ONLY

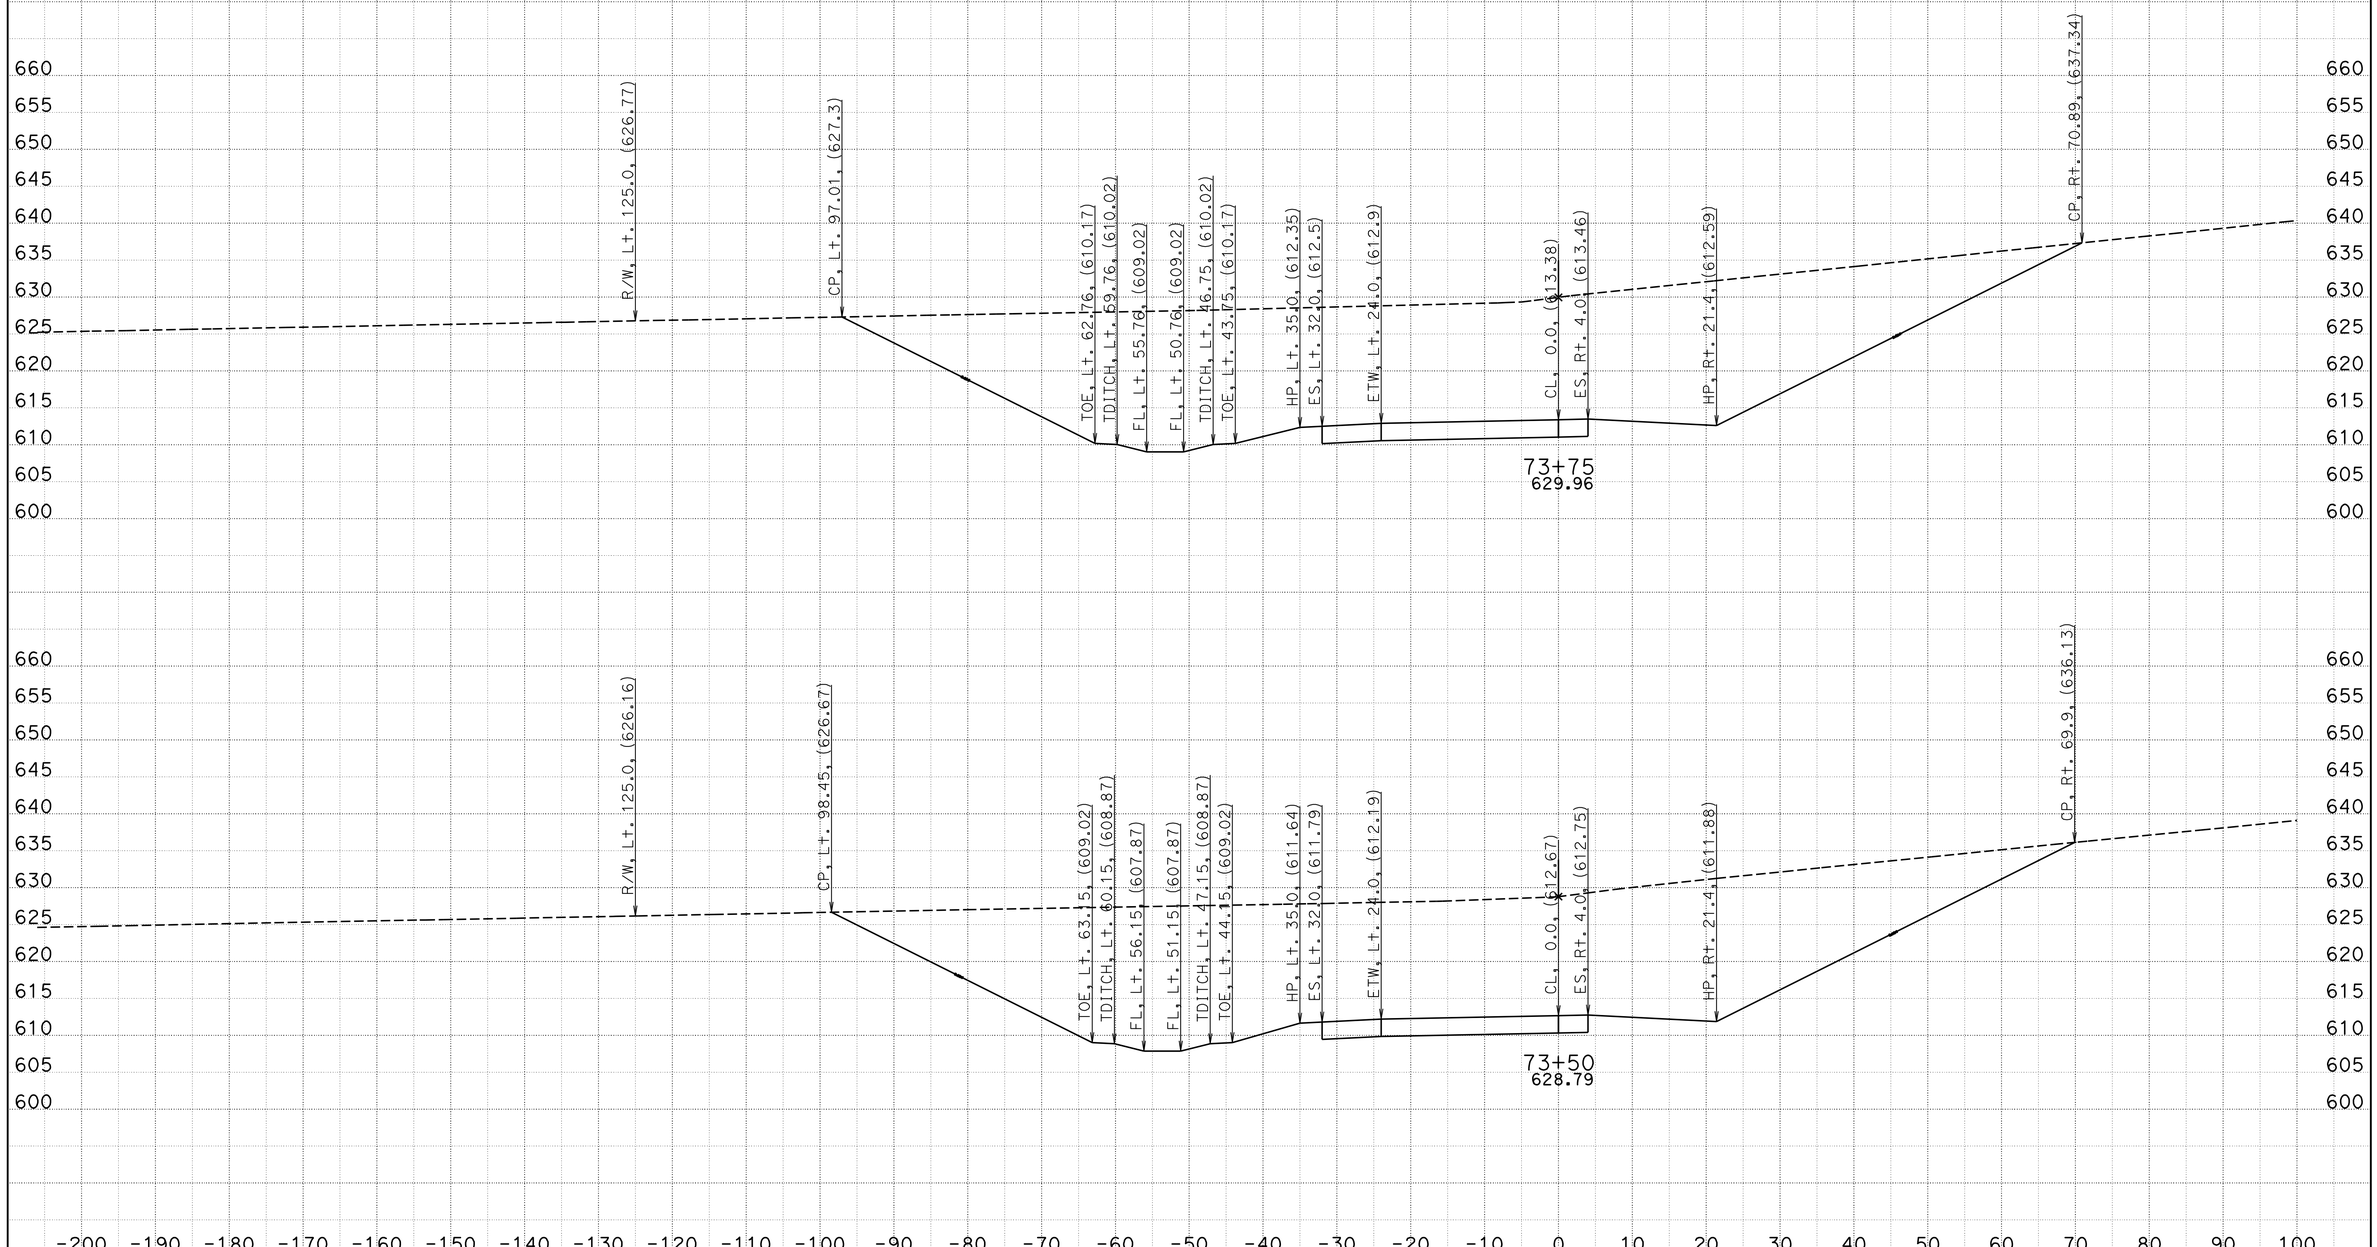

CREATED BY: Wayne Nguyen
DATE: 5/22/2013
KC Project: 05632 File: D:\UserData\05632\EFR4\EAR\efr4_d.ear

CONTRACT: 11-05632
DIST/CO/RTE/PM: 11/SD/11/0.0,1.6
PROJECT ID: SR11/SR905

SCALE: 1" = 10' Horiz.
1" = 10' Vert.

All Dimensions are US Survey Feet

EFR4
CROSS SECTIONS

DESIGN STUDY ONLY

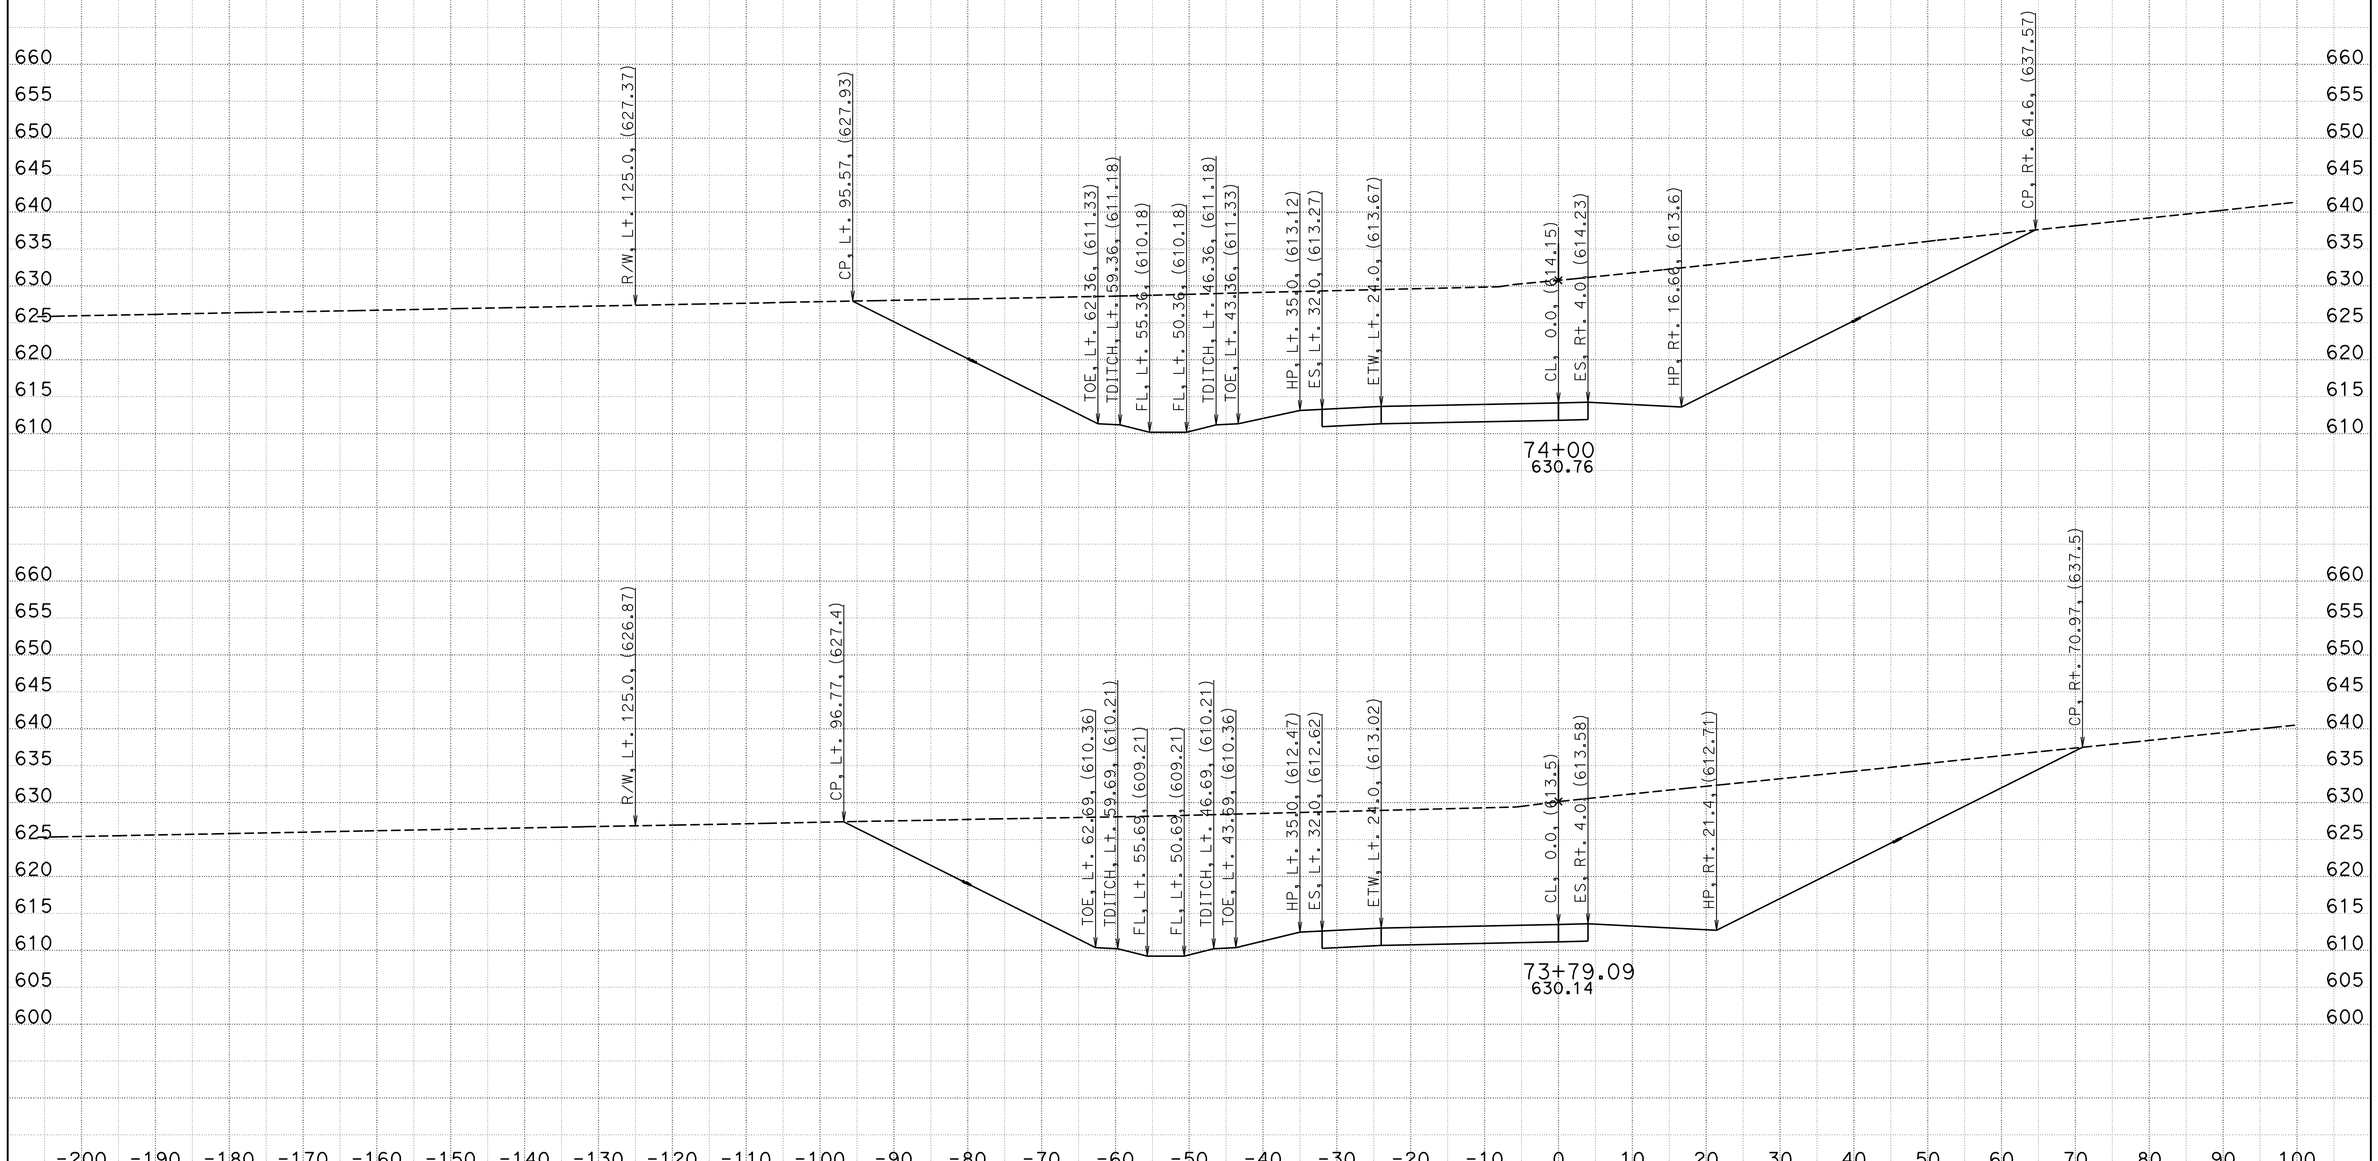

CREATED BY: Wayne Nguyen
DATE: 5/22/2013
KC Project: 05632 File: D:\UserData\05632\EFR4\EAR\efr4_d.ear

CONTRACT: 11-05632
DIST/CO/RTE/PM: 11/SD/11/0.0,1.6
PROJECT ID: SR11/SR905

SCALE: 1" = 10' Horiz.
1" = 10' Vert.

All Dimensions are US Survey Feet

EFR4
CROSS SECTIONS
SHEET 10 OF 18

DESIGN STUDY ONLY

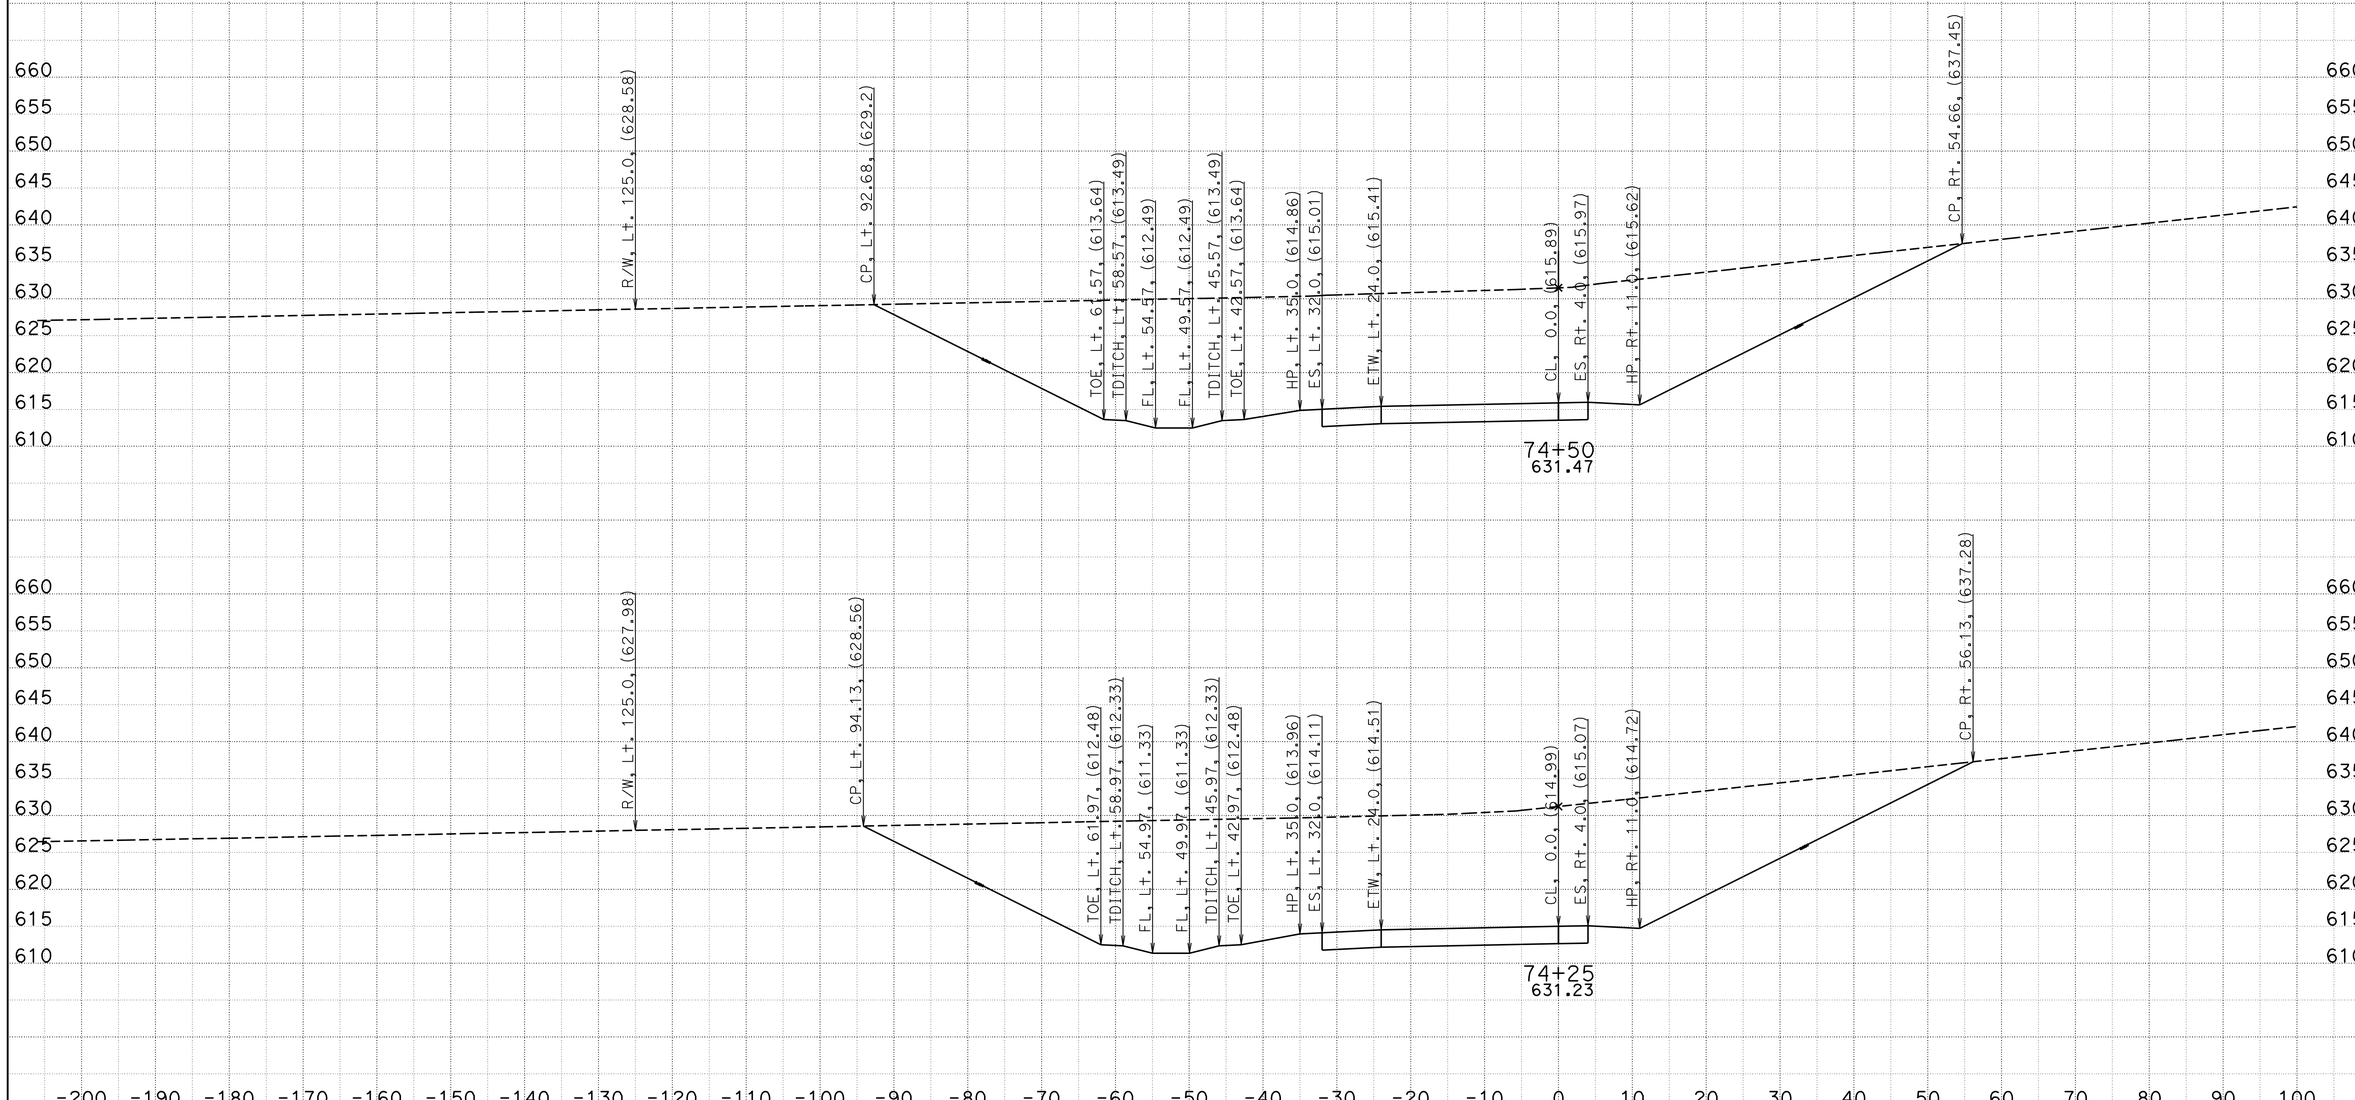

CREATED BY: Wayne Nguyen
DATE: 5/22/2013
KC Project: 05632 File: D:\UserData\05632\EFR4\EAR\efr4_d.ear

CONTRACT: 11-05632
DIST/CO/RTE/PM: 11/SD/11/0.0,1.6
PROJECT ID: SR11/SR905

SCALE: 1" = 10' Horiz.
1" = 10' Vert.

All Dimensions are US Survey Feet

EFR4
CROSS SECTIONS
SHEET 11 OF 18

DESIGN STUDY ONLY

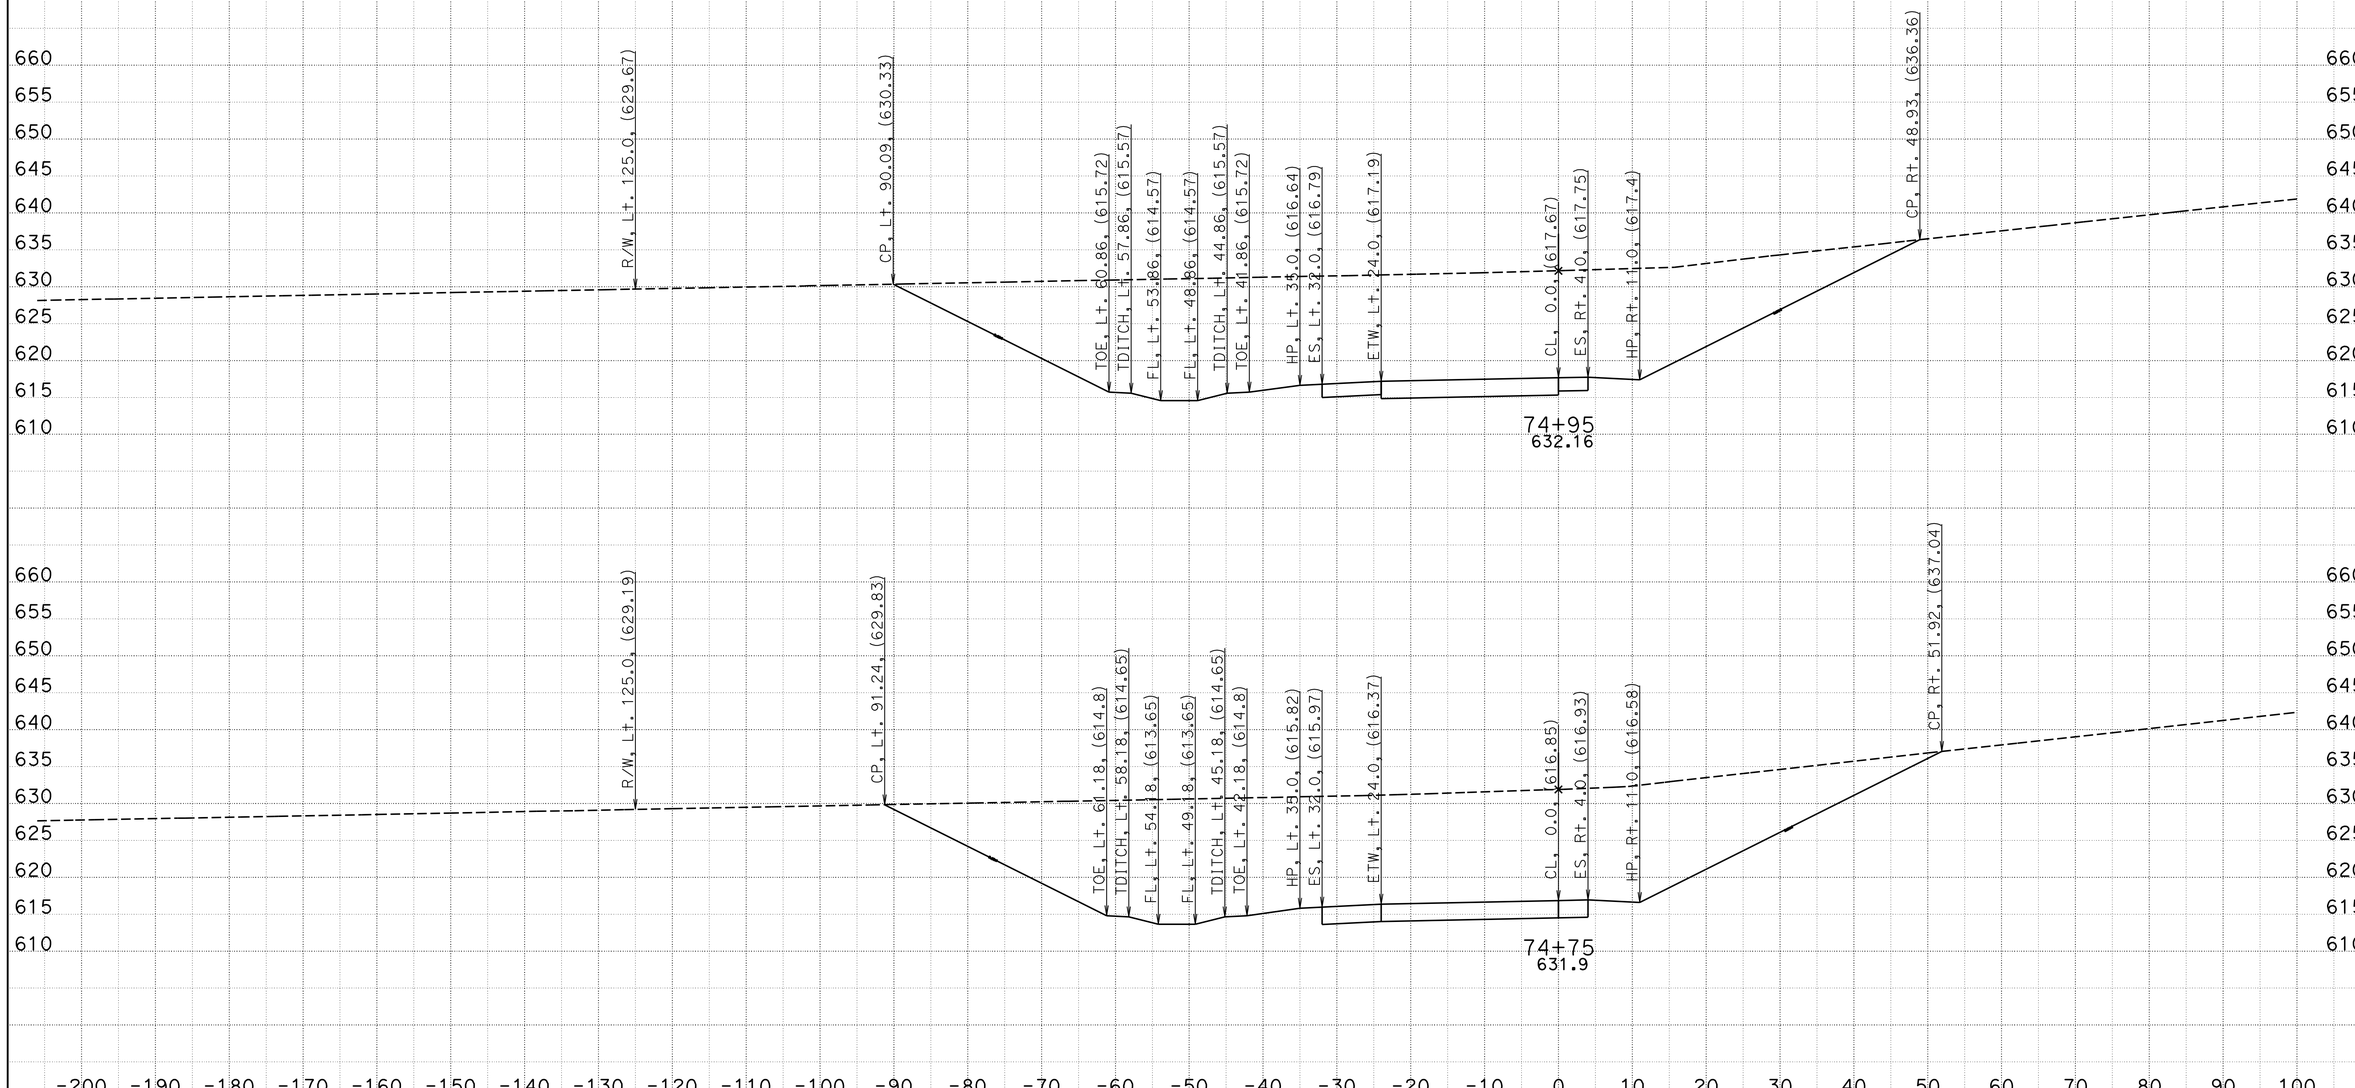

CREATED BY: Wayne Nguyen
DATE: 5/22/2013
KC Project: 05632 File: D:\UserData\05632\EFR4\EAR\efr4_d.ear

CONTRACT: 11-05632
DIST/CO/RTE/PM: 11/SD/11/0.0,1.6
PROJECT ID: SR11/SR905

SCALE: 1" = 10' Horiz.
1" = 10' Vert.

All Dimensions are US Survey Feet

EFR4
CROSS SECTIONS
SHEET 12 OF 18

DESIGN STUDY ONLY

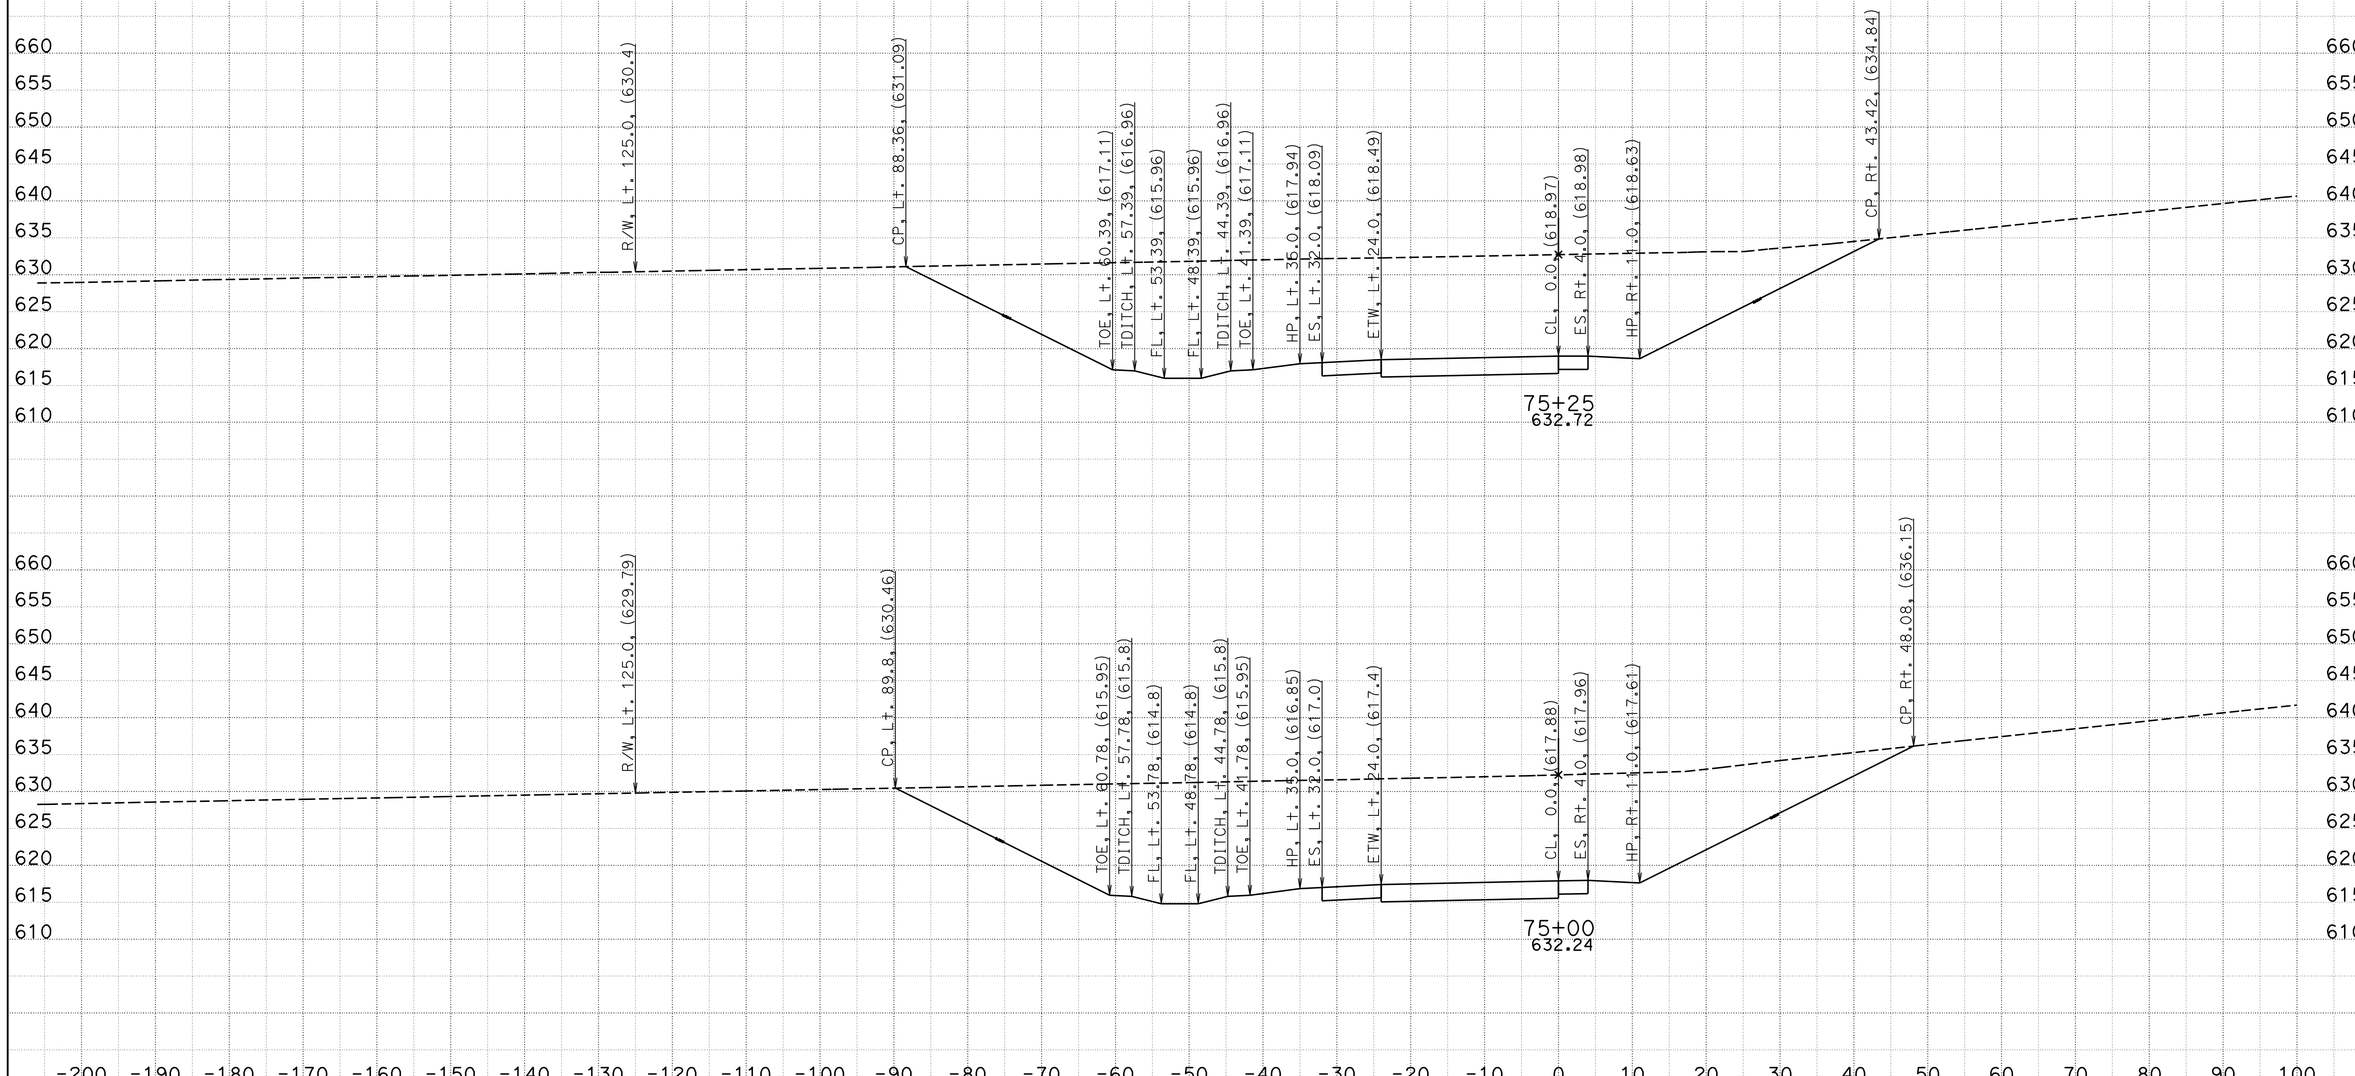

CREATED BY: Wayne Nguyen
DATE: 5/22/2013
KC Project: 05632 File: D:\UserData\05632\EFR4\EAR\efr4_d.ear

CONTRACT: 11-05632
DIST/CO/RTE/PM: 11/SD/11/0.0,1.6
PROJECT ID: SR11/SR905

SCALE: 1" = 10' Horiz.
1" = 10' Vert.

All Dimensions are US Survey Feet

EFR4
CROSS SECTIONS
SHEET 13 OF 18

DESIGN STUDY ONLY

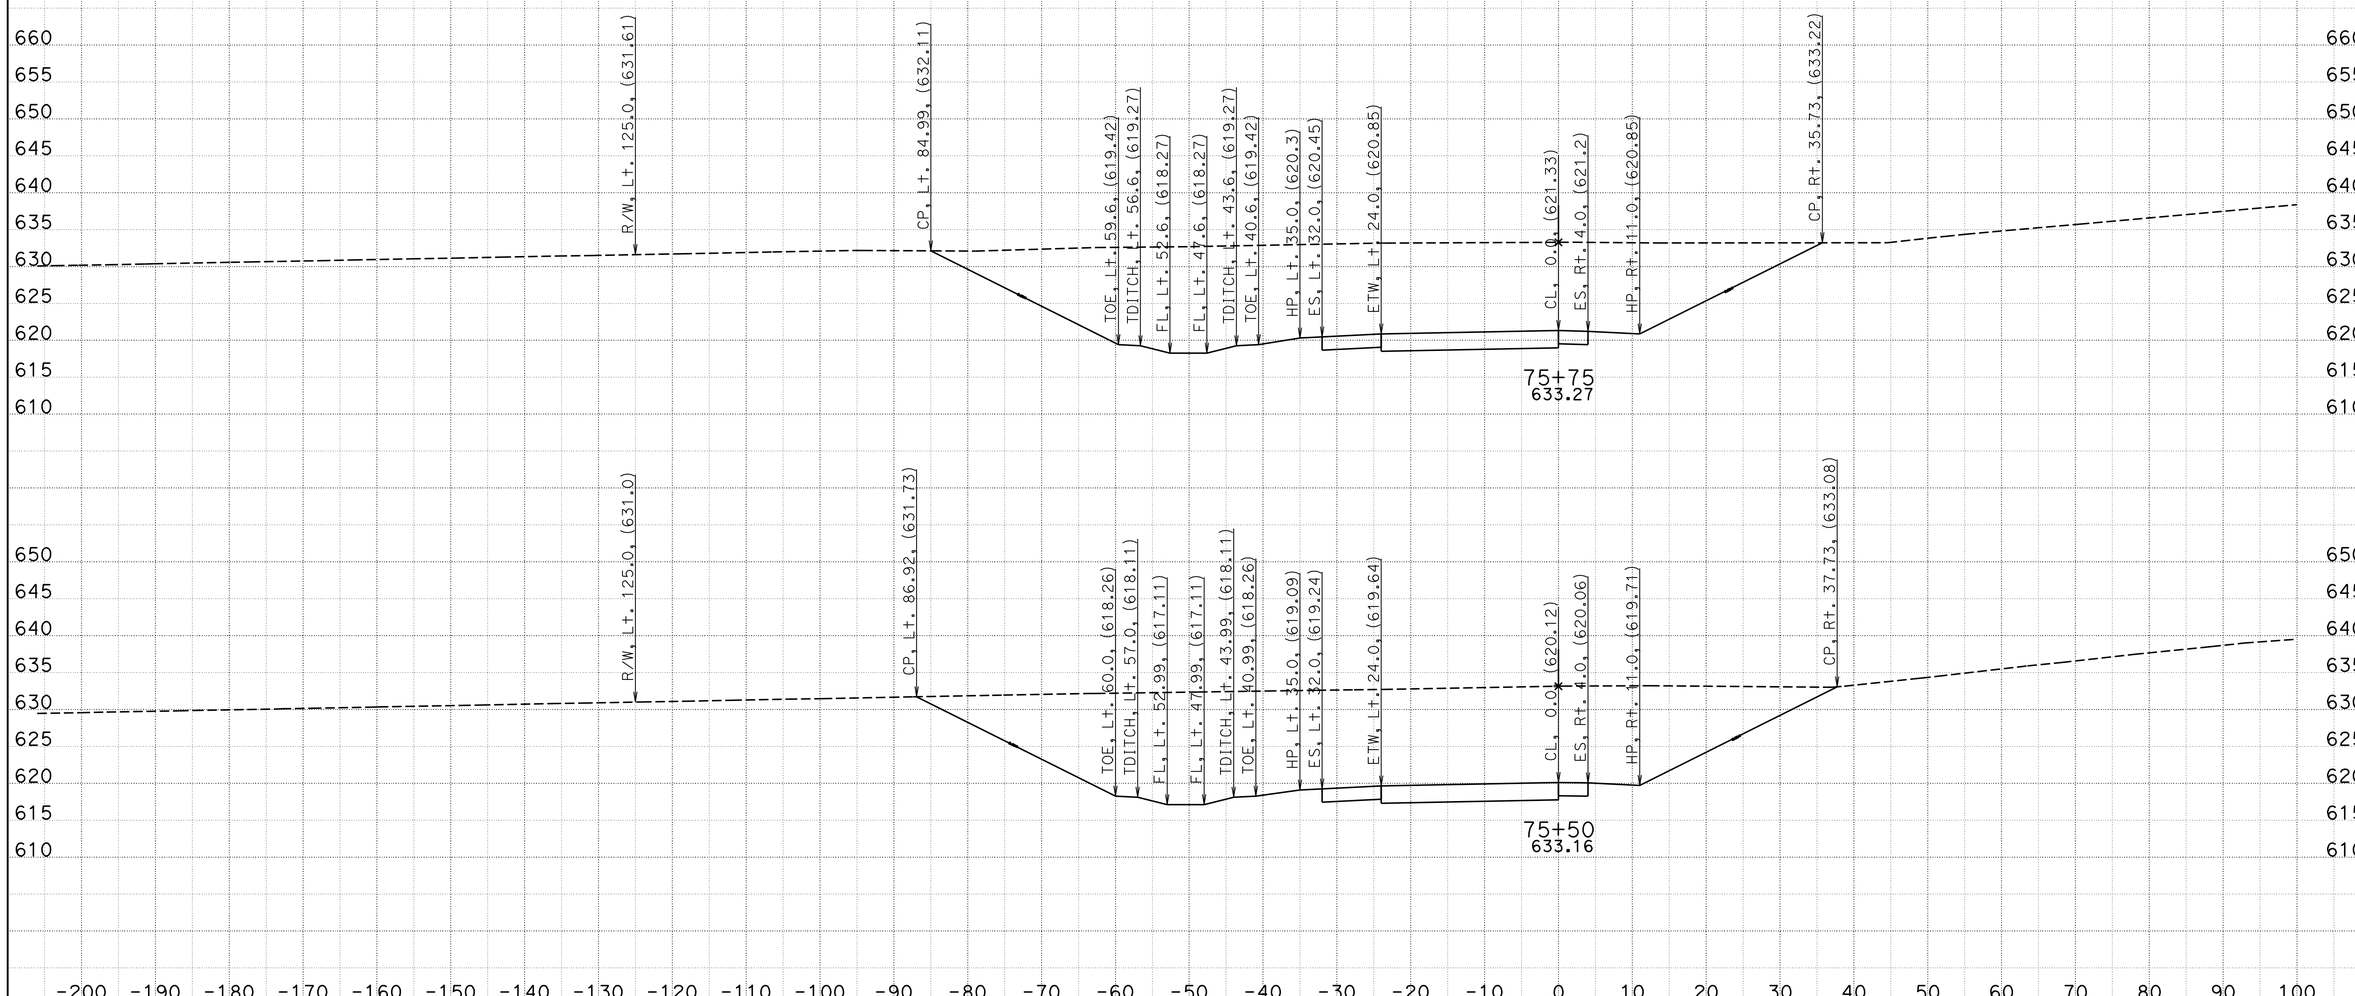

CREATED BY: Wayne Nguyen
DATE: 5/22/2013
KC Project: 05632 File: D:\UserData\05632\EFR4\EAR\efr4_d.ear

CONTRACT: 11-05632
DIST/CO/RTE/PM: 11/SD/11/0.0,1.6
PROJECT ID: SR11/SR905

SCALE: 1" = 10' Horiz.
1" = 10' Vert.

All Dimensions are US Survey Feet

EFR4
CROSS SECTIONS
SHEET 14 OF 18

DESIGN STUDY ONLY

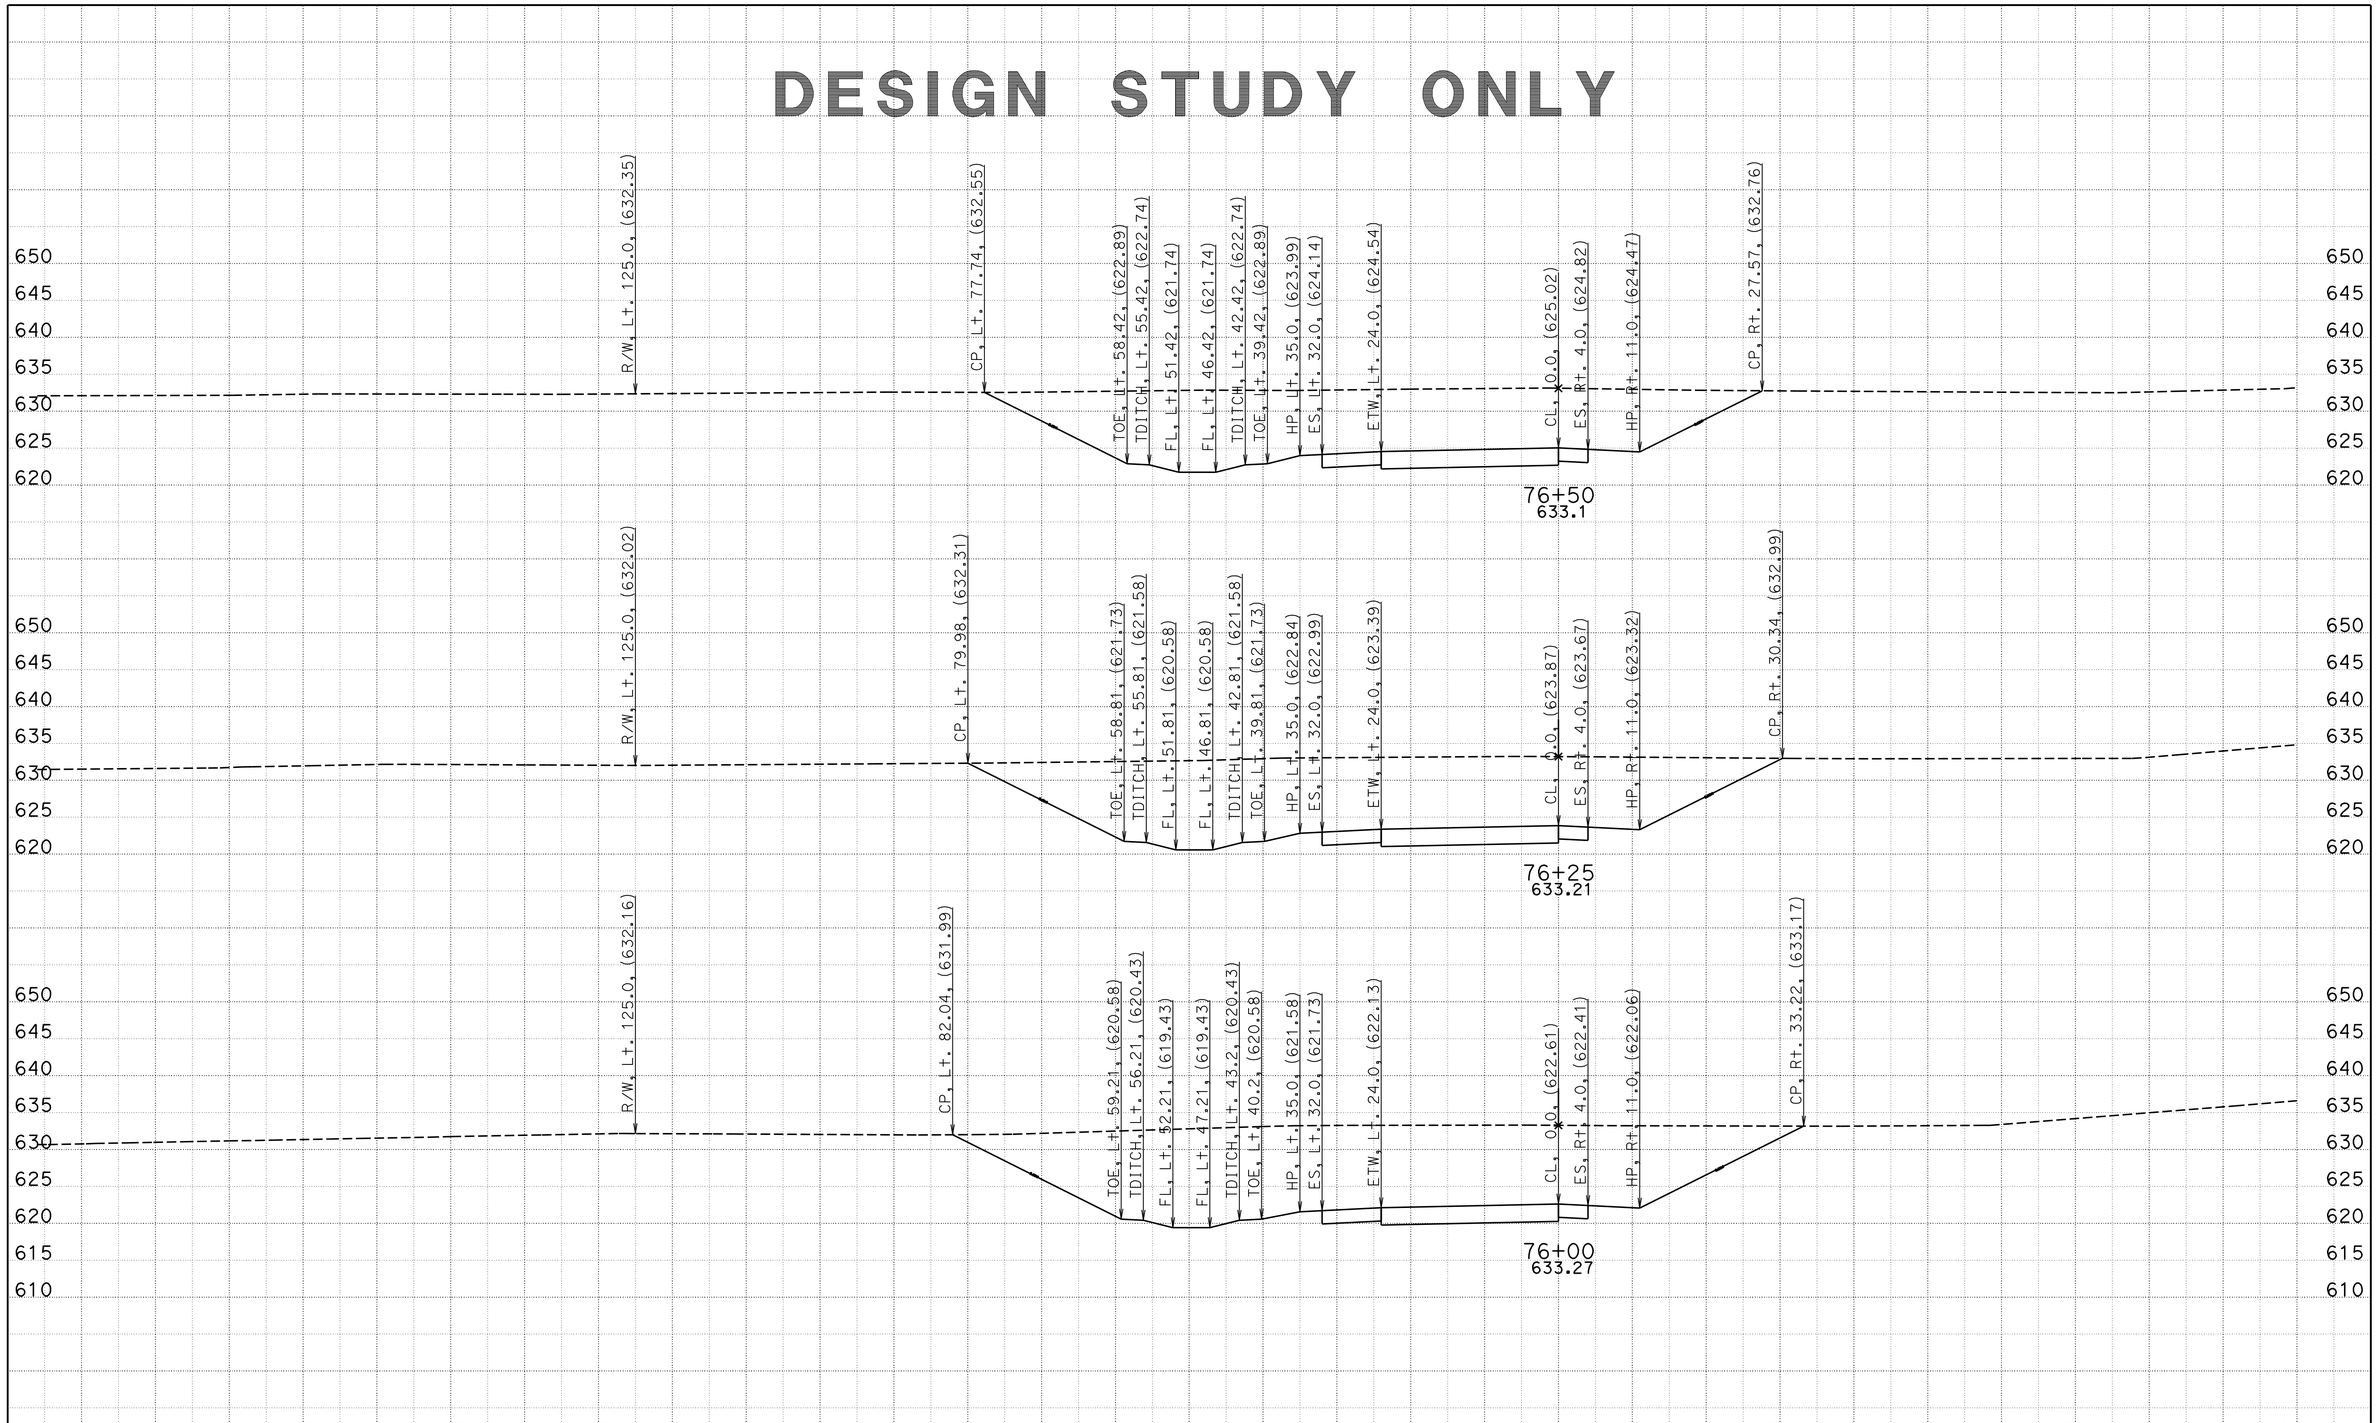

CREATED BY: Wayne Nguyen
DATE: 5/22/2013
KC Project: 05632 File: D:\UserData\05632\EFR4\EAR\efr4_d.ear

CONTRACT: 11-05632
DIST/CO/RTE/PM: 11/SD/11/0.0,1.6
PROJECT ID: SR11/SR905

SCALE: 1" = 10' Horiz.
1" = 10' Vert.

All Dimensions are US Survey Feet

EFR4
CROSS SECTIONS
SHEET 15 OF 18

DESIGN STUDY ONLY

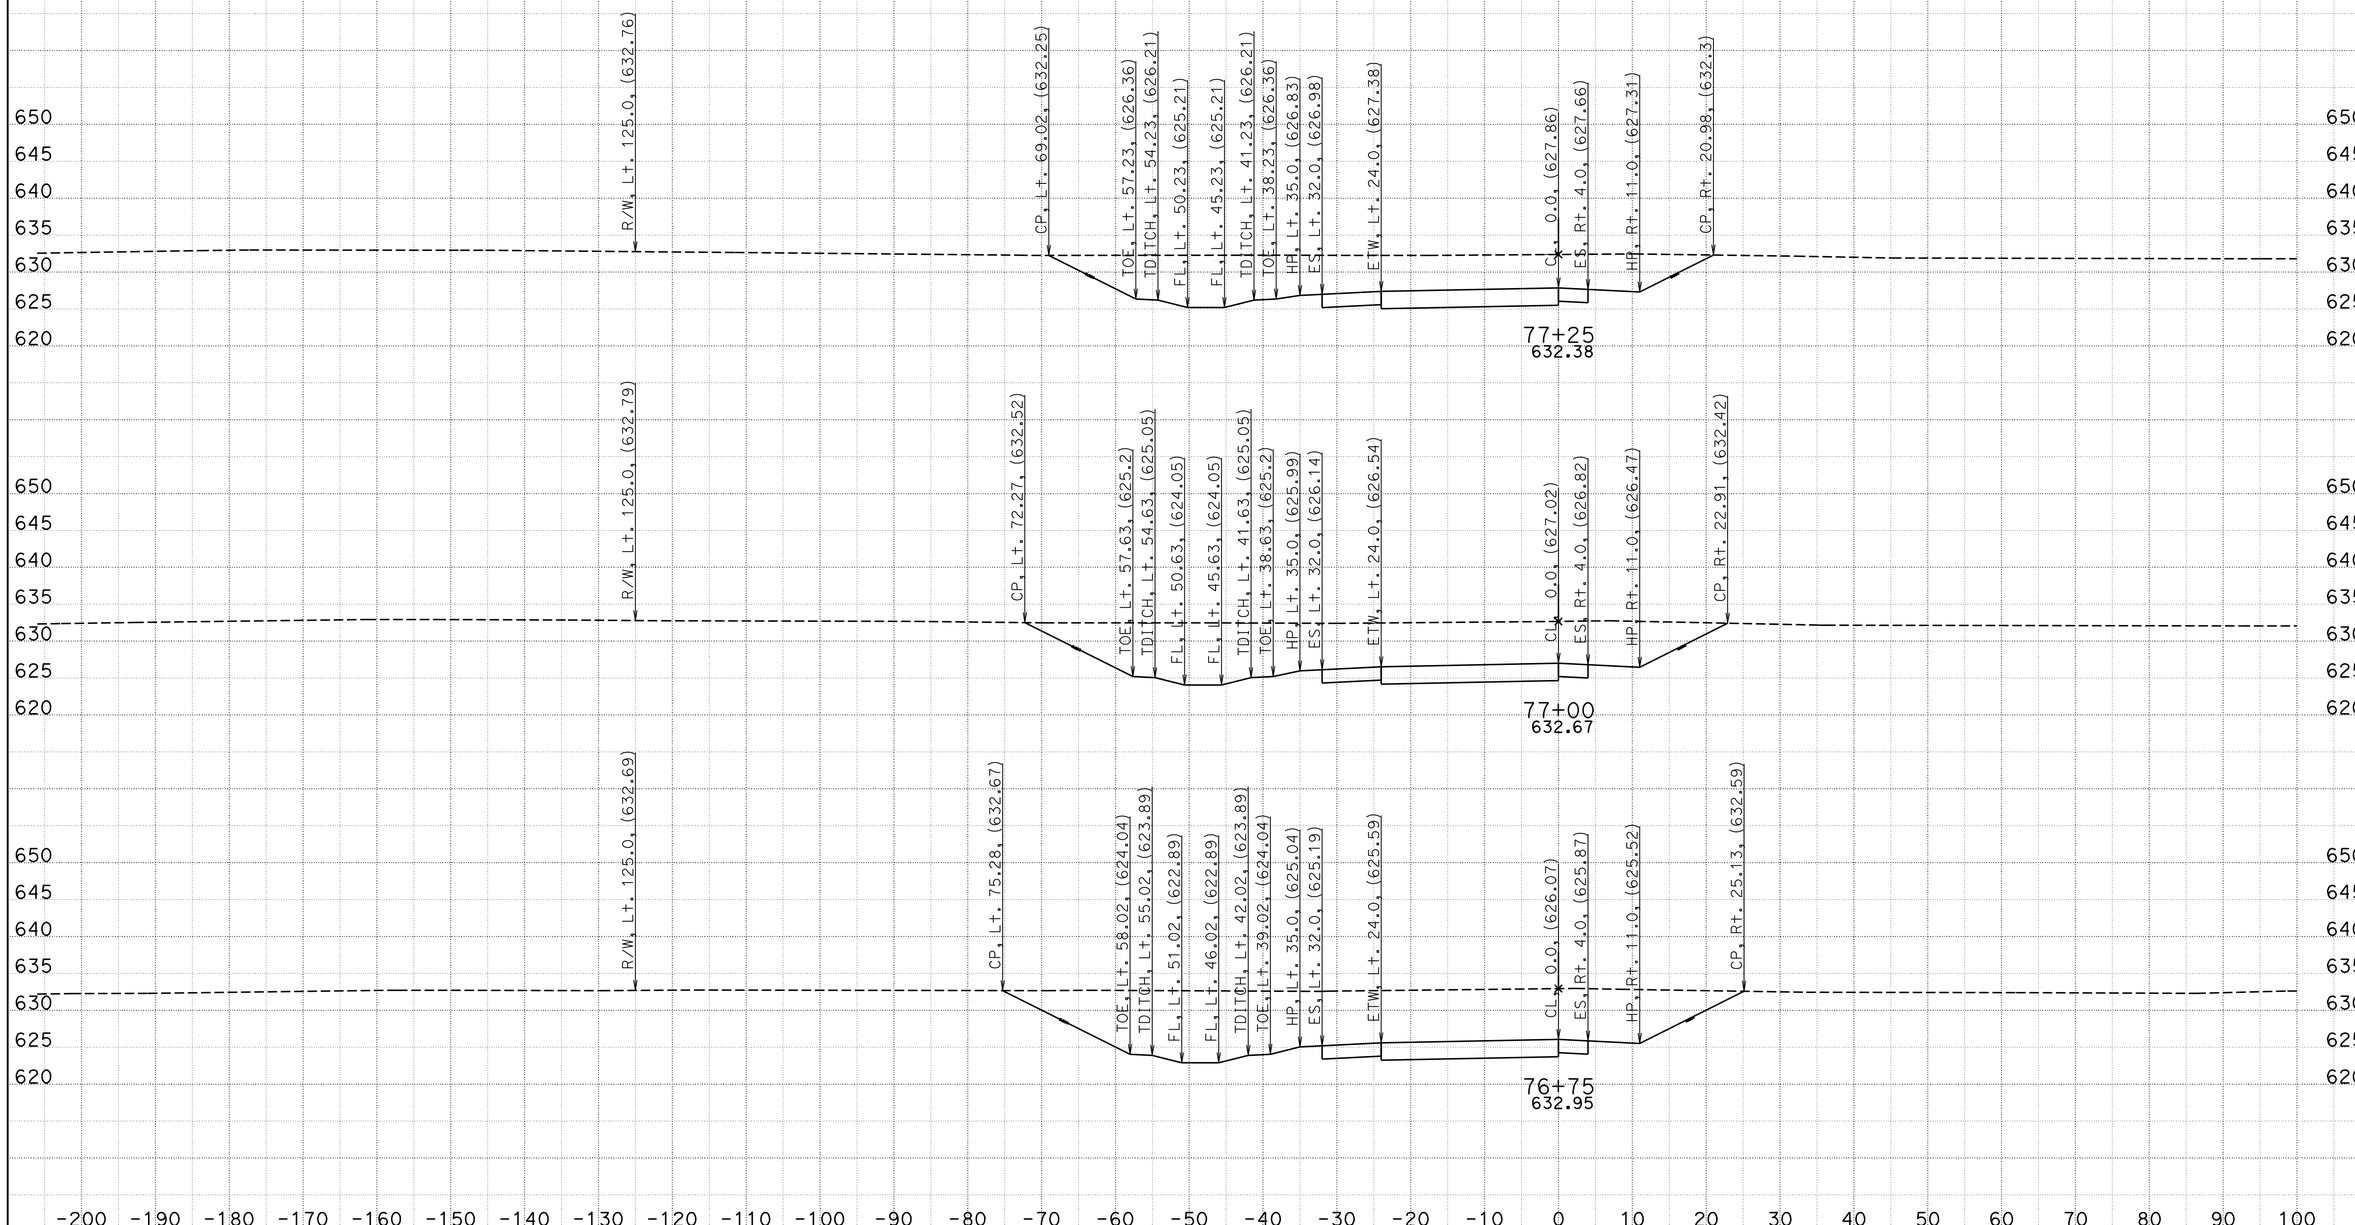

CREATED BY: Wayne Nguyen
DATE: 5/22/2013
KC Project: 05632 File: D:\UserData\05632\EFR4\EAR\efr4_d.ear

CONTRACT: 11-05632
DIST/CO/RTE/PM: 11/SD/11/0.0,1.6
PROJECT ID: SR11/SR905

SCALE: 1" = 10' Horiz.
1" = 10' Vert.

All Dimensions are US Survey Feet

EFR4
CROSS SECTIONS
SHEET 16 OF 18

DESIGN STUDY ONLY

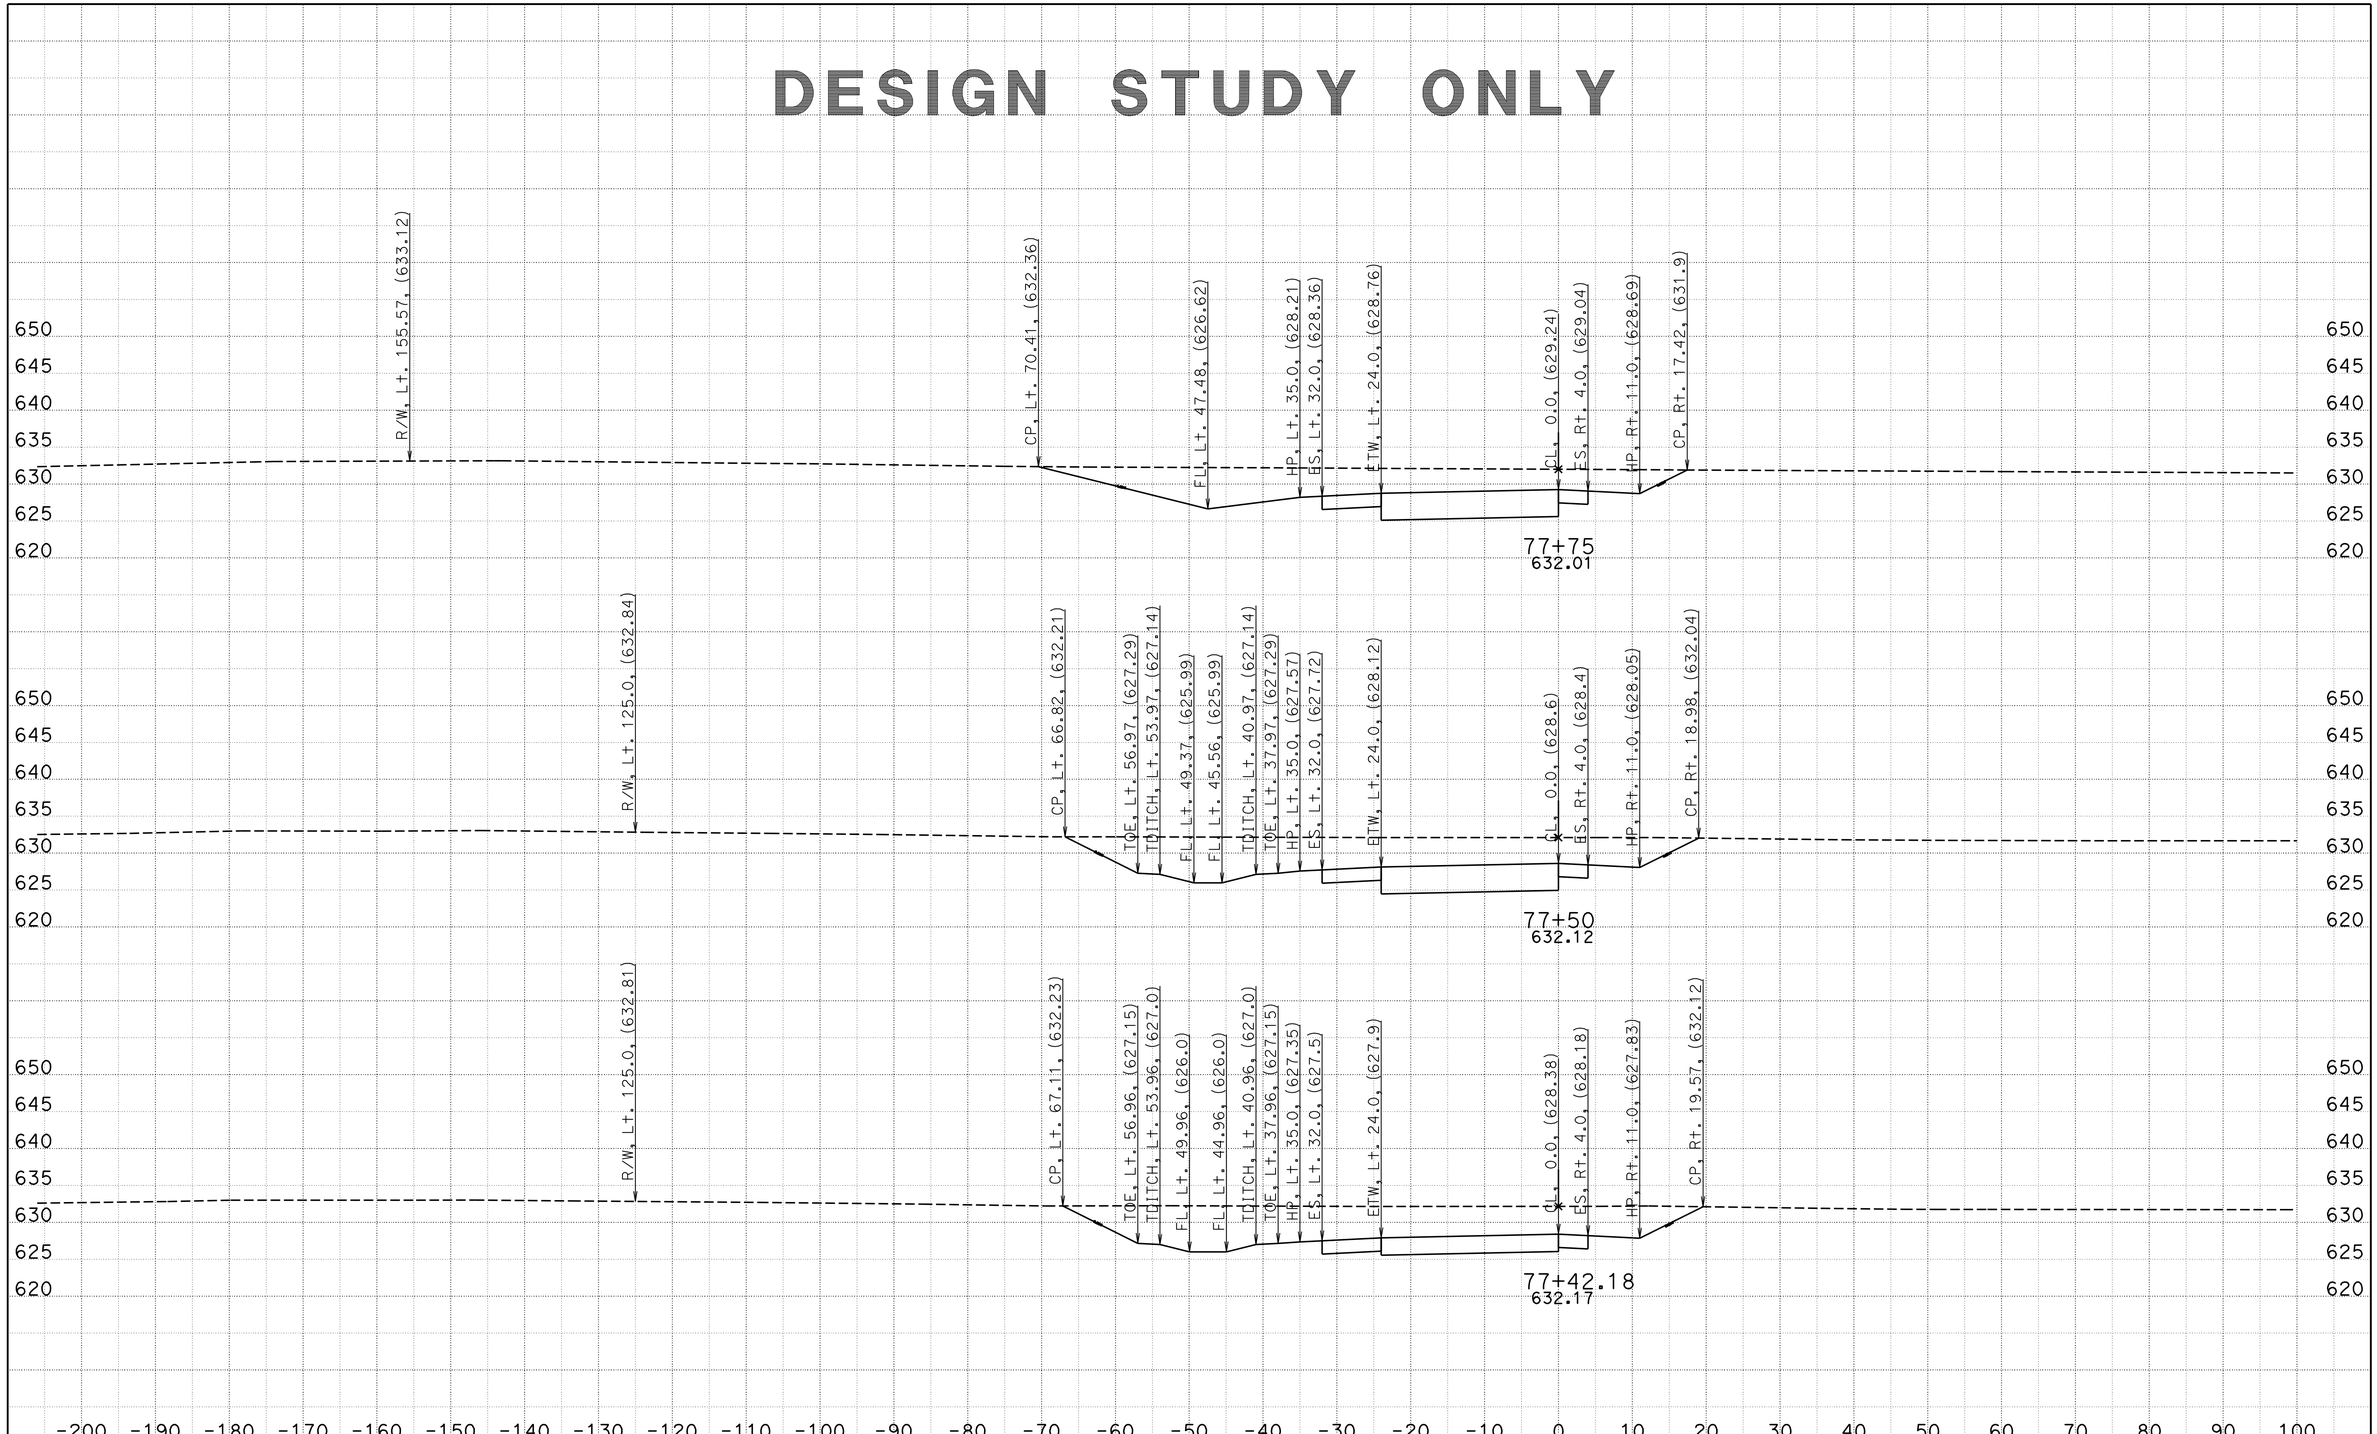

CREATED BY: Wayne Nguyen
DATE: 5/22/2013
KC Project: 05632 File: D:\UserData\05632\EFR4\EAR\efr4_d.ear

CONTRACT: 11-05632
DIST/CO/RTE/PM: 11/SD/11/0.0,1.6
PROJECT ID: SR11/SR905

SCALE: 1" = 10' Horiz.
1" = 10' Vert.

All Dimensions are US Survey Feet

EFR4
CROSS SECTIONS
SHEET 17 OF 18

DESIGN STUDY ONLY

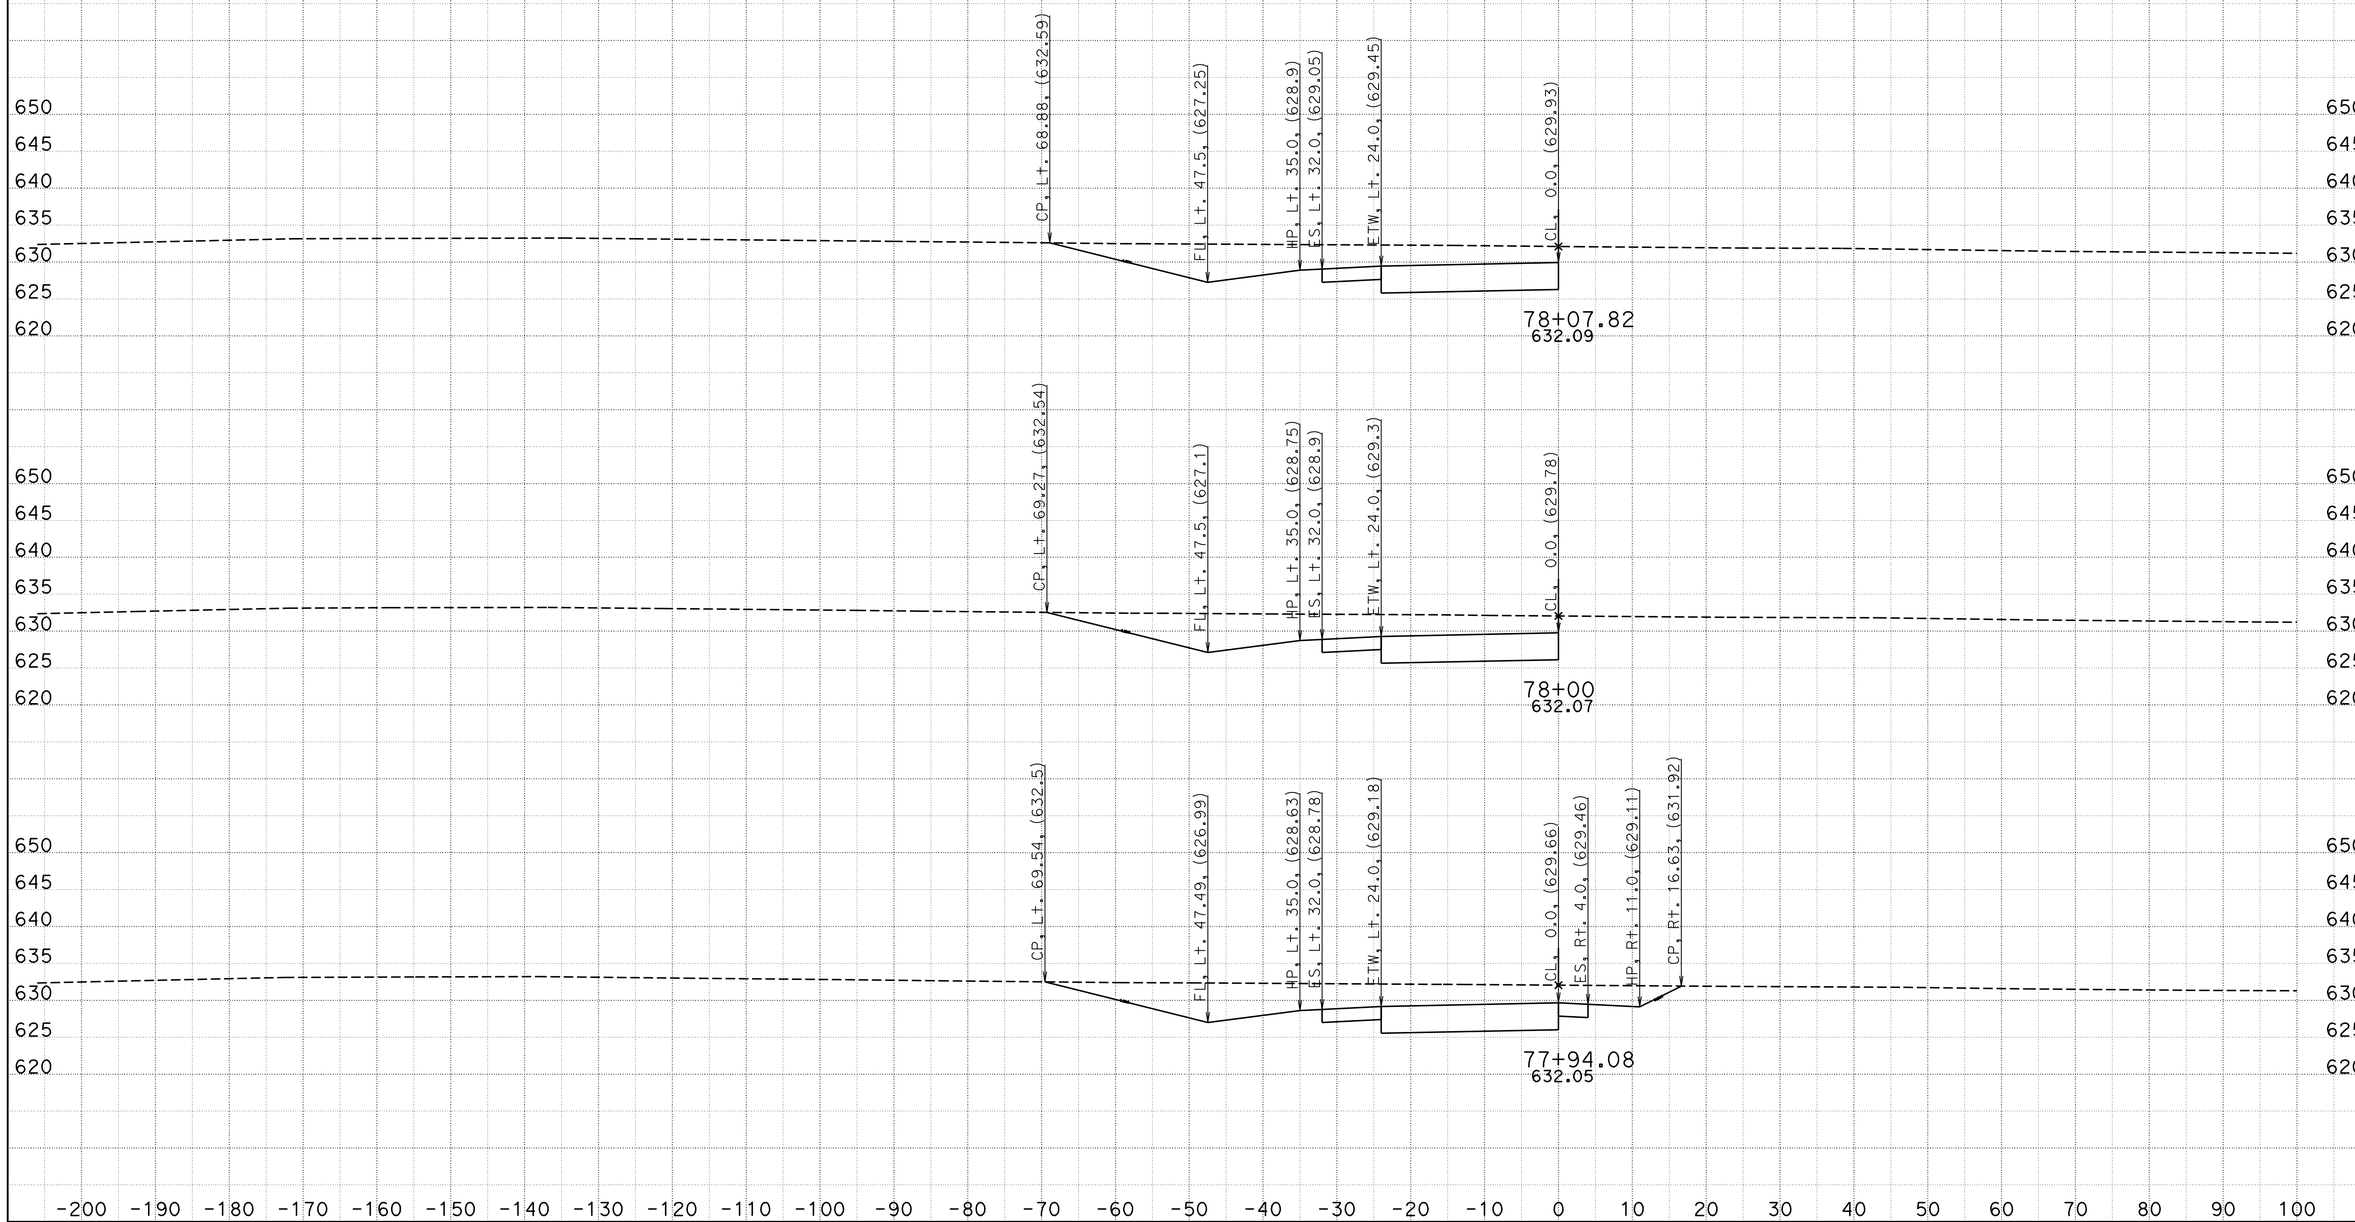

CREATED BY: Wayne Nguyen
DATE: 5/22/2013
KC Project: 05632 File: D:\UserData\05632\EFR4\EAR\efr4_d.ear

CONTRACT: 11-05632
DIST/CO/RTE/PM: 11/SD/11/0.0,1.6
PROJECT ID: SR11/SR905

SCALE: 1" = 10' Horiz.
1" = 10' Vert.

All Dimensions are US Survey Feet

EFR4
CROSS SECTIONS
SHEET 18 OF 18