For Quantity Development Only

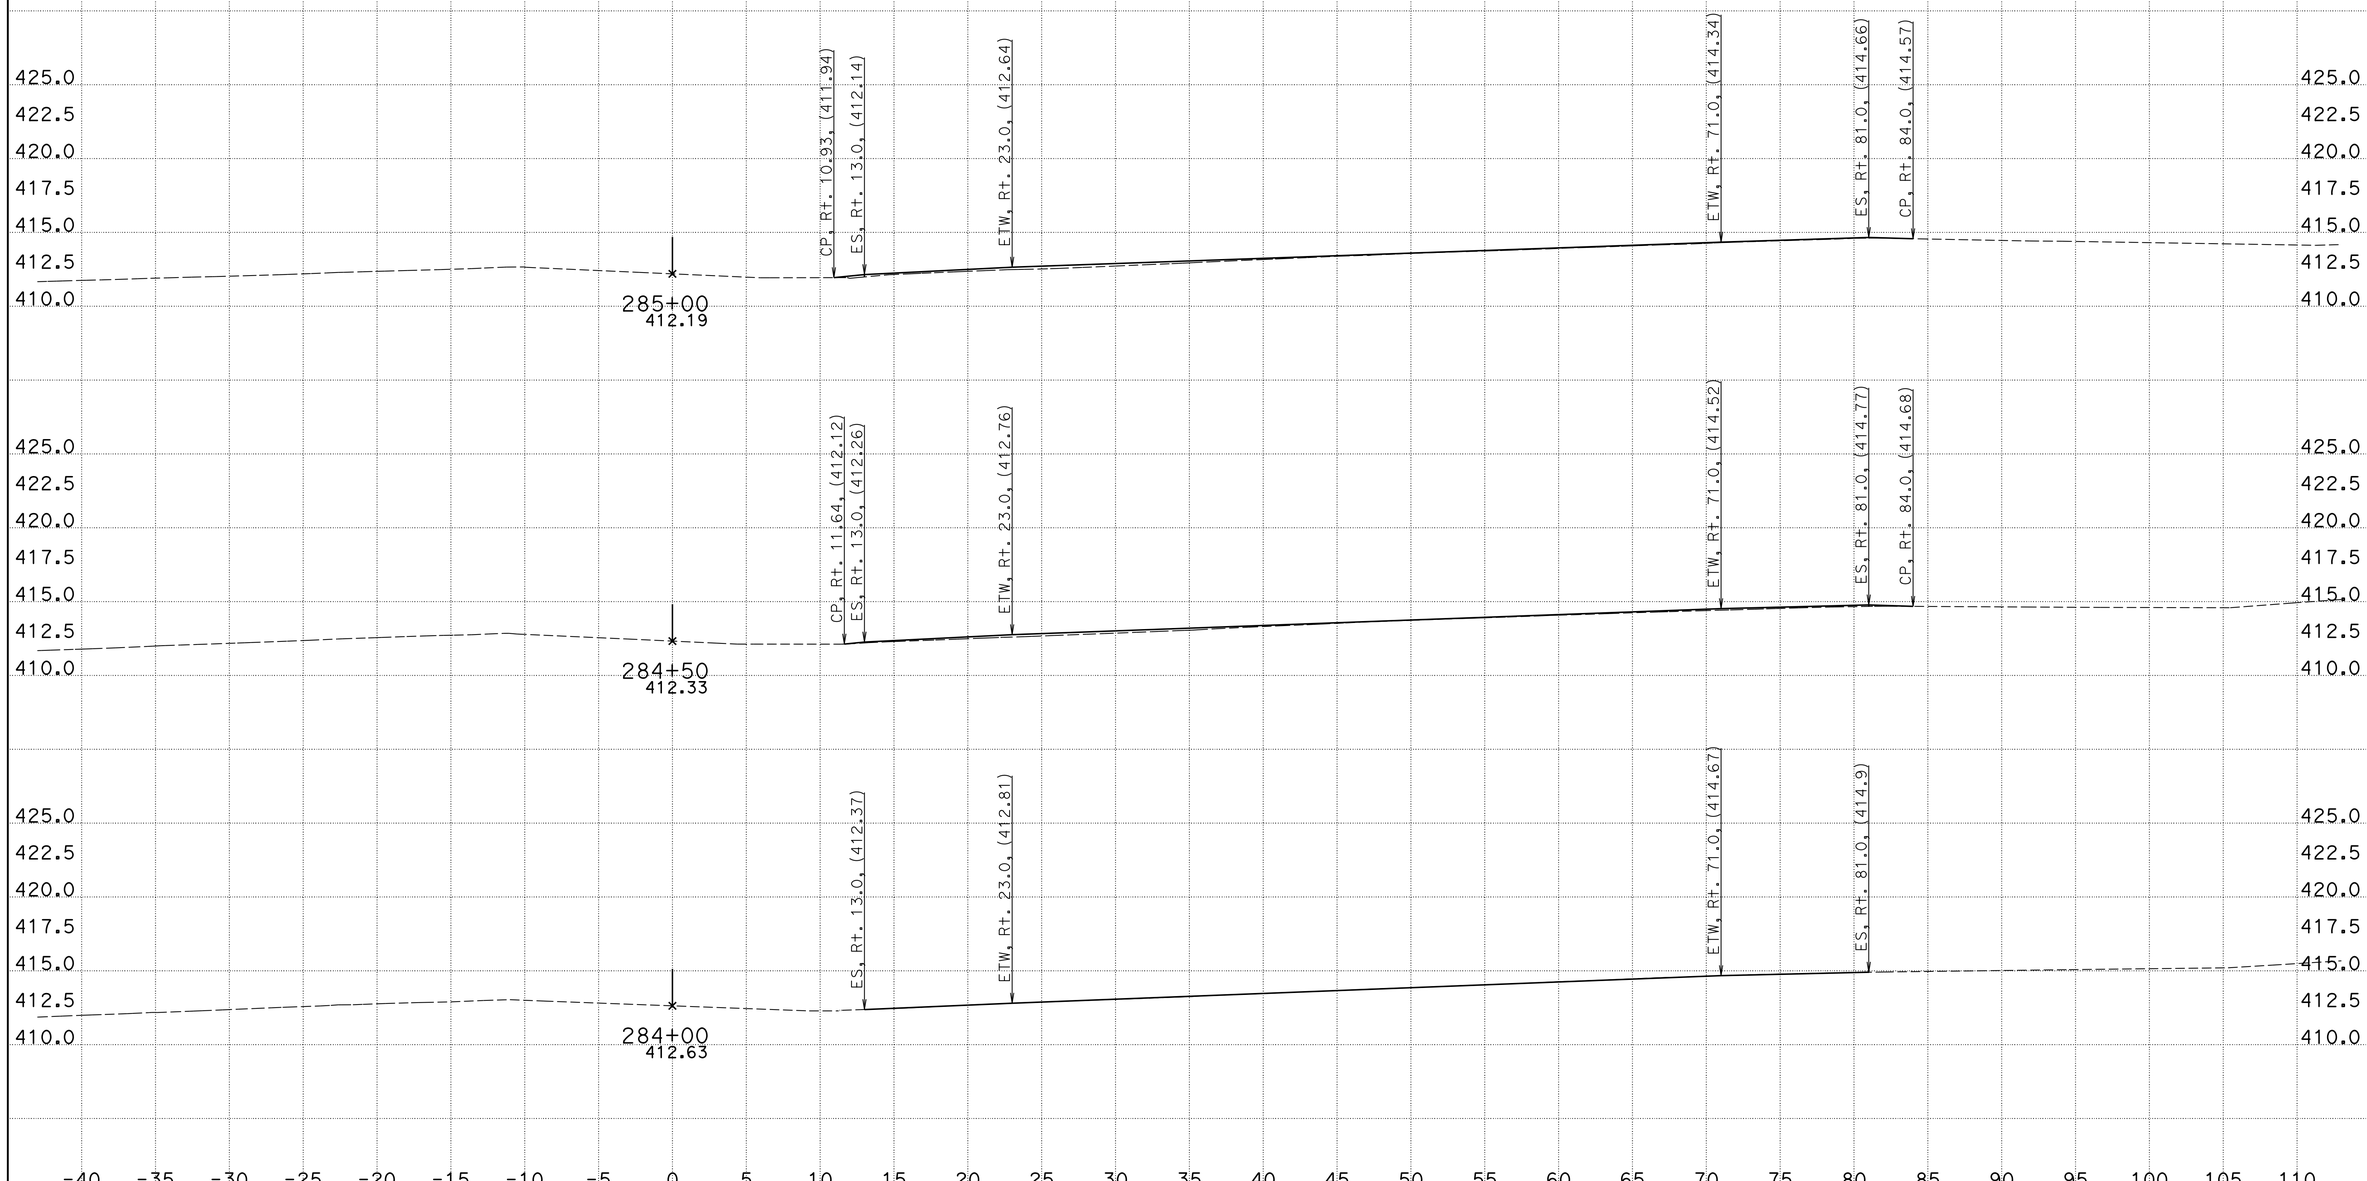

CREATED BY: Phoukhao Sasinouan
DATE: 11/29/2012
KC Project: 40280 File: H:\Projects\40280\Caice\40280\EAR\EB\EB_v15.ear

CONTRACT: 40280
DIST/CO/RTE/PM: 11/SD/52/5.0-6.2
PROJECT ID: 11000005411

SCALE: 1" = 5' Horiz.
1" = 5' Vert.

All Dimensions are US Survey Feet

SD-52
CROSS SECTIONS
SHEET 1 OF XXX

For Quantity Development Only

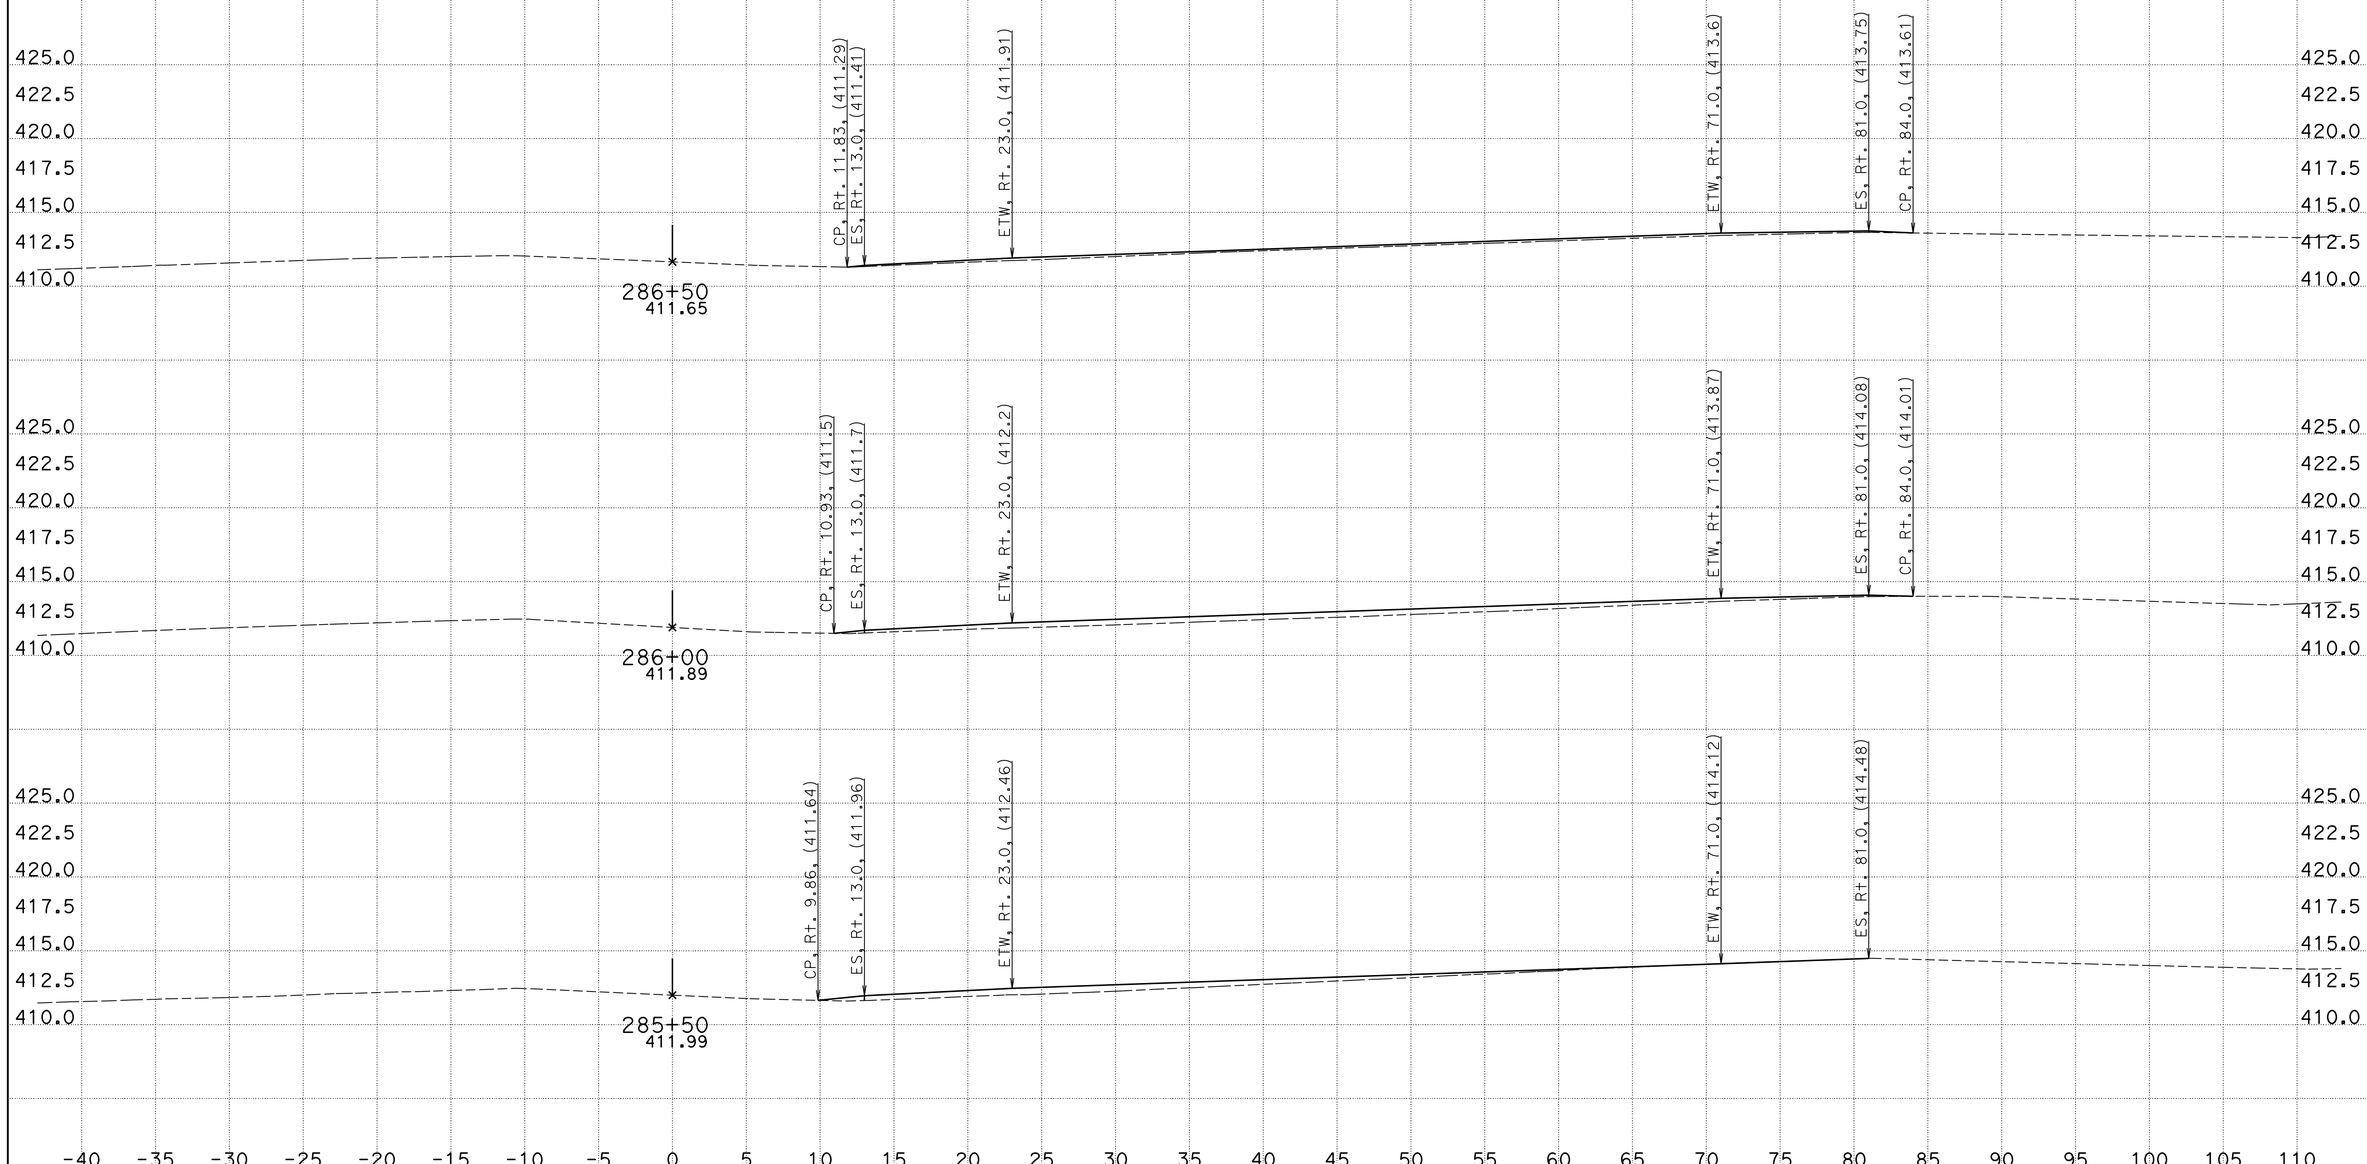

CREATED BY: Phoukhao Sasinouan
DATE: 11/29/2012
KC Project: 40280 File: H:\Projects\40280\Caice\40280\EAR\EB\EB_v15.ear

CONTRACT: 40280
DIST/CO/RTE/PM: 11/SD/52/5.0-6.2
PROJECT ID: 11000005411

SCALE: 1" = 5' Horiz.
1" = 5' Vert.

All Dimensions are US Survey Feet

SD-52
CROSS SECTIONS
SHEET 2 OF XXX

For Quantity Development Only

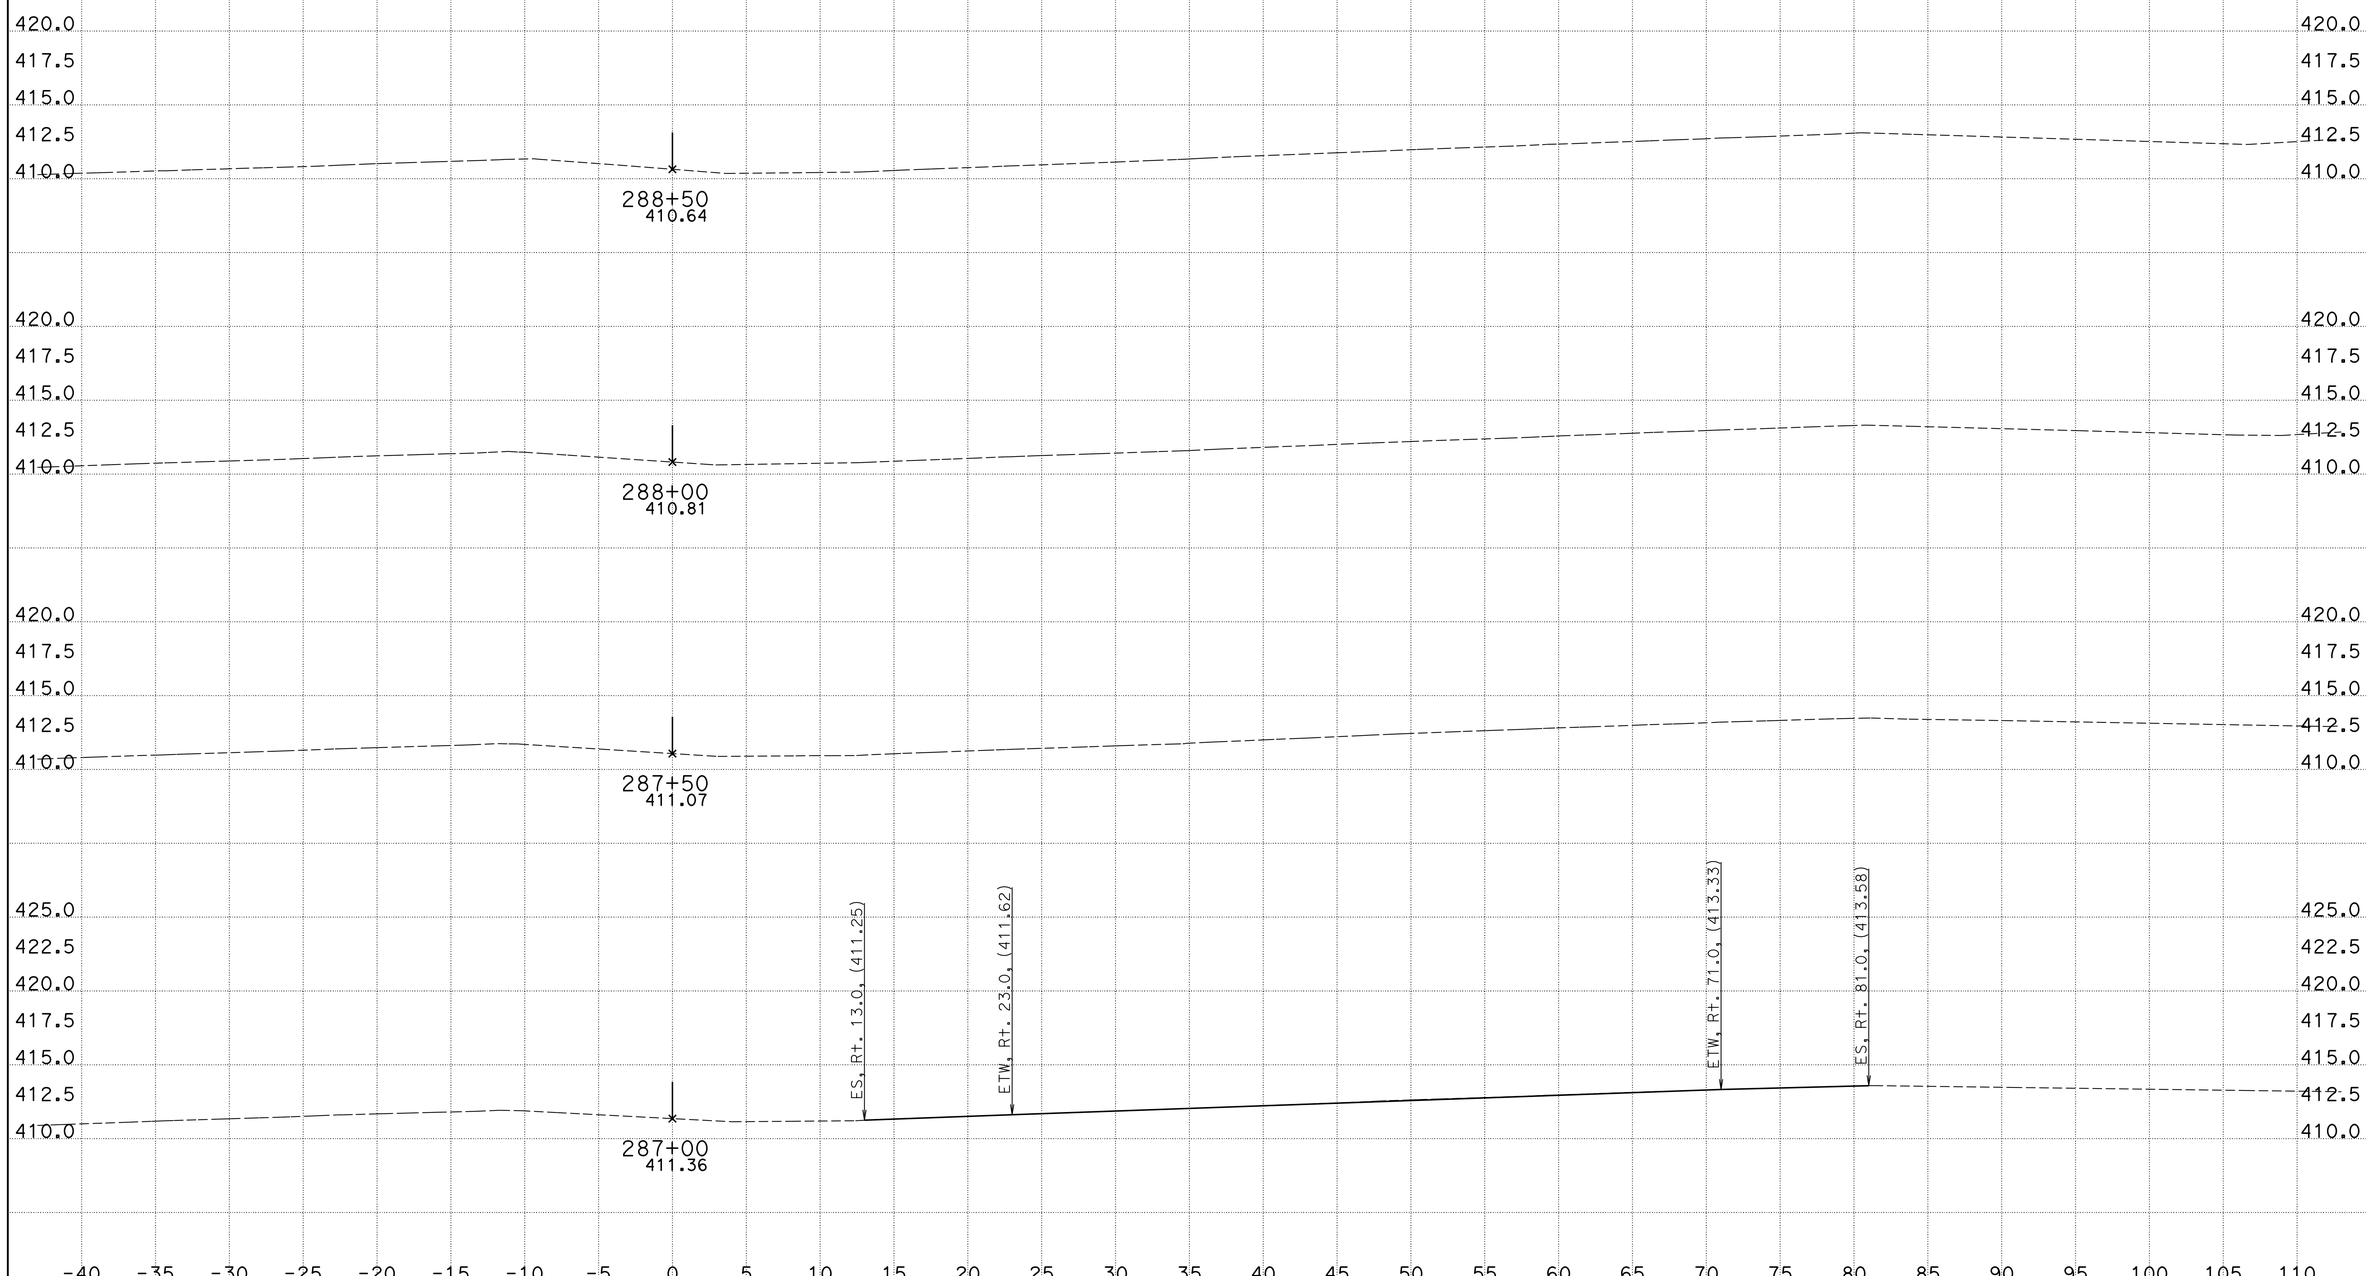

CREATED BY: Phoukhao Sasinouan
DATE: 11/29/2012
KC Project: 40280 File: H:\Projects\40280\Caice\40280\EAR\EB\EB_v15.ear

CONTRACT: 40280
DIST/CO/RTE/PM: 11/SD/52/5.0-6.2
PROJECT ID: 11000005411

SCALE: 1" = 5' Horiz.
1" = 5' Vert.

All Dimensions are US Survey Feet

SD-52
CROSS SECTIONS
SHEET 3 OF XXX

CREATED BY: Phoukhao Sasinouan
DATE: 11/29/2012
KC Project: 40280 File: H:\Projects\40280\Caice\40280\EAR\EB\EB_v15.ear

CONTRACT: 40280
DIST/CO/RTE/PM: 11/SD/52/5.0-6.2
PROJECT ID: 11000005411

SCALE: 1" = 5' Horiz.
1" = 5' Vert.

All Dimensions are US Survey Feet

SD-52
CROSS SECTIONS
SHEET 5 OF XXX

For Quantity Development Only

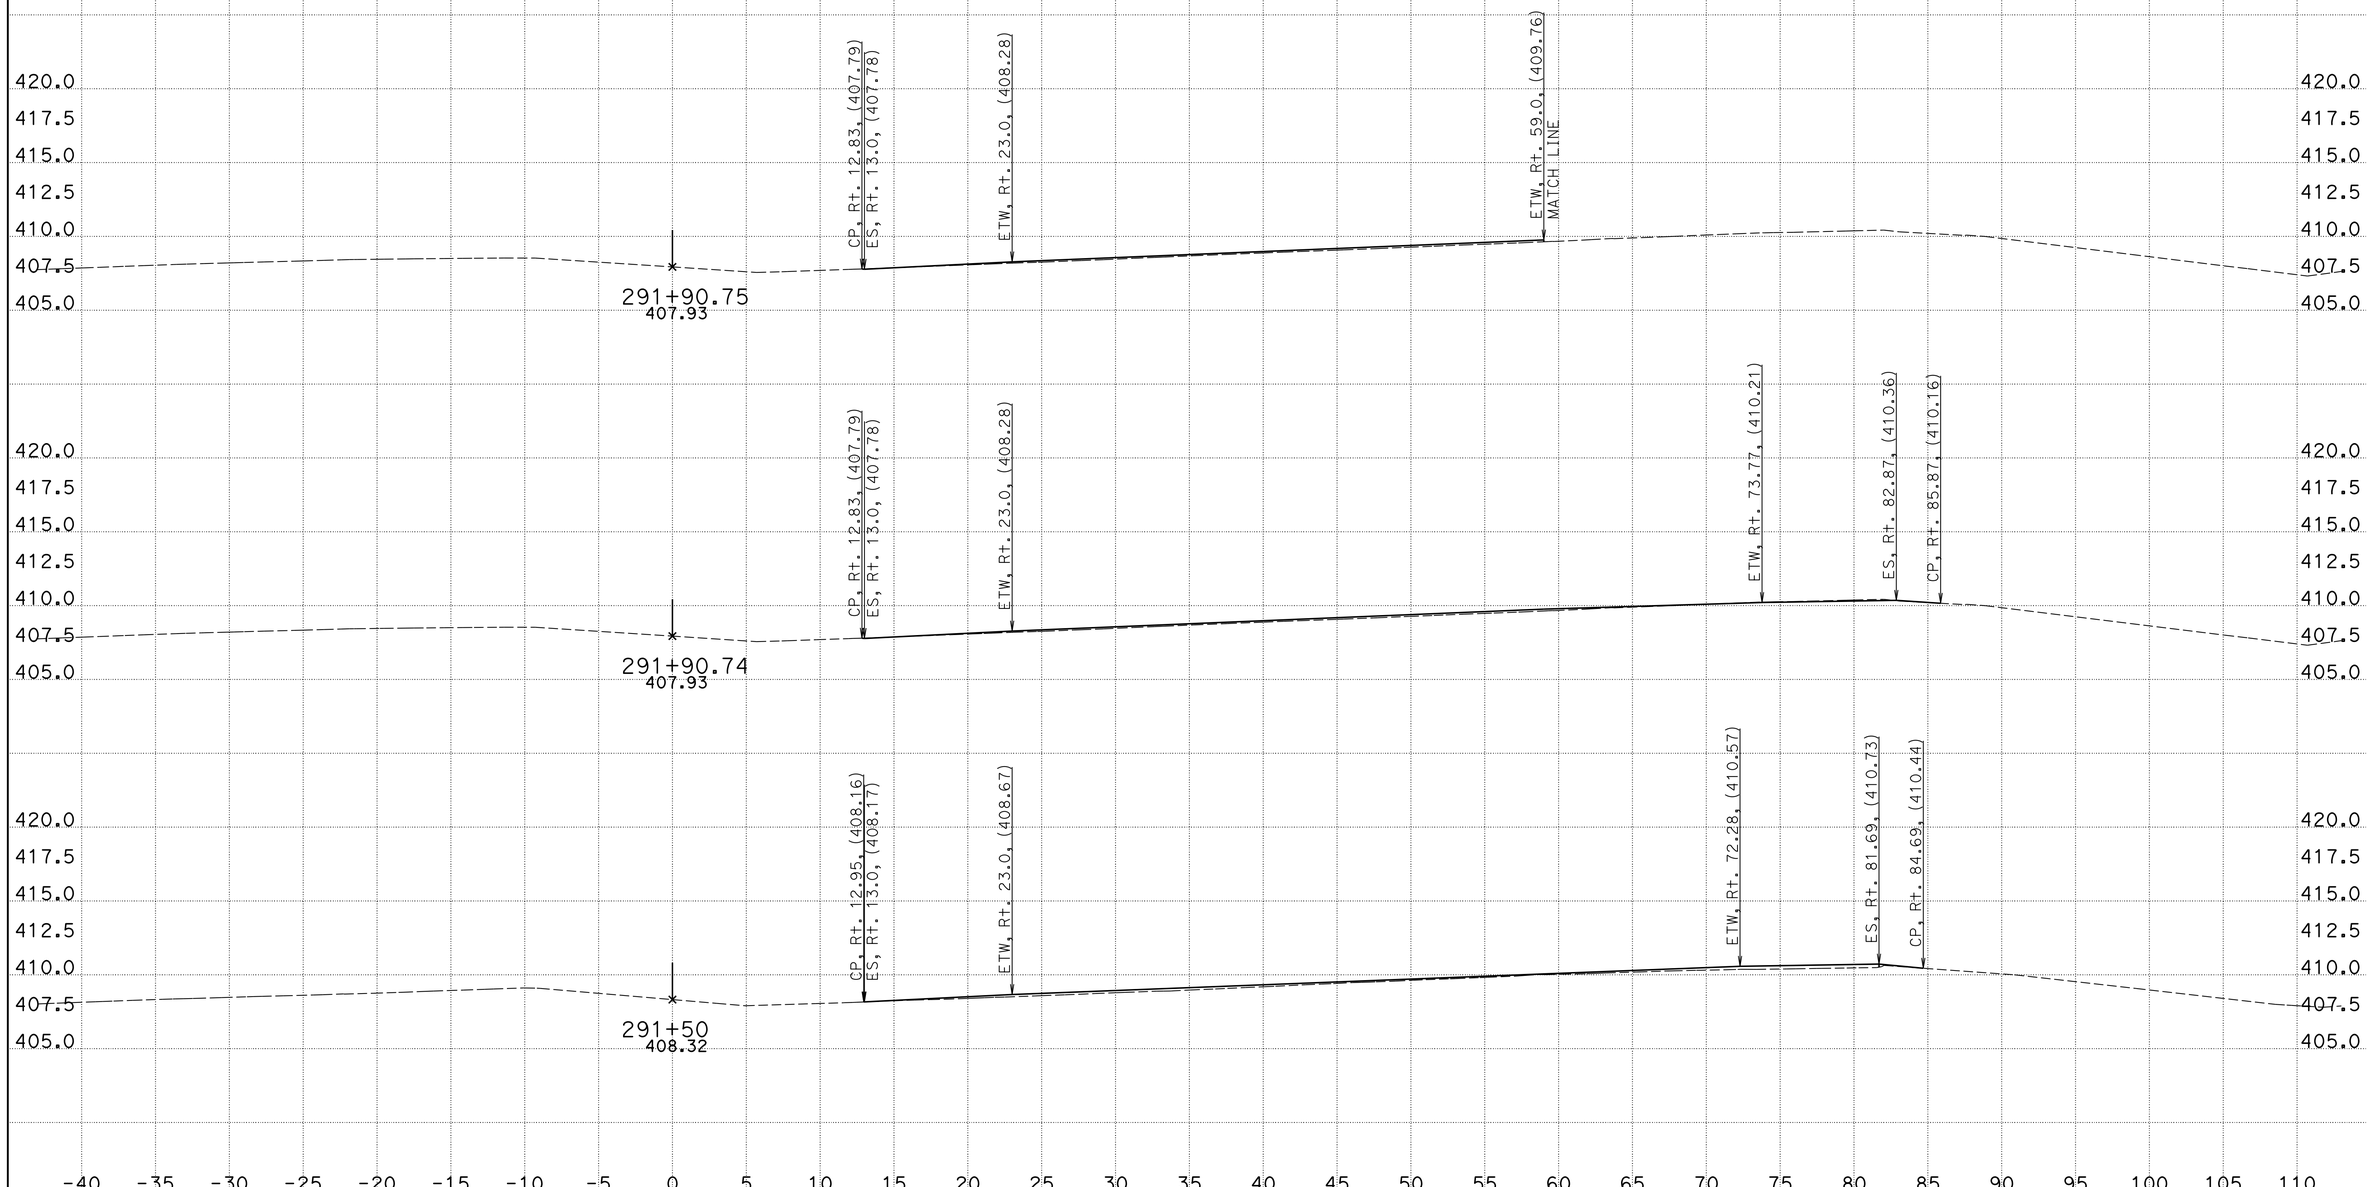

CREATED BY: Phoukhao Sasinouan
DATE: 11/29/2012
KC Project: 40280 File: H:\Projects\40280\Caice\40280\EAR\EB\EB_v15.ear

CONTRACT: 40280
DIST/CO/RTE/PM: 11/SD/52/5.0-6.2
PROJECT ID: 11000005411

SCALE: 1" = 5' Horiz.
1" = 5' Vert.

All Dimensions are US Survey Feet

SD-52
CROSS SECTIONS
SHEET 6 OF XXX

For Quantity Development Only

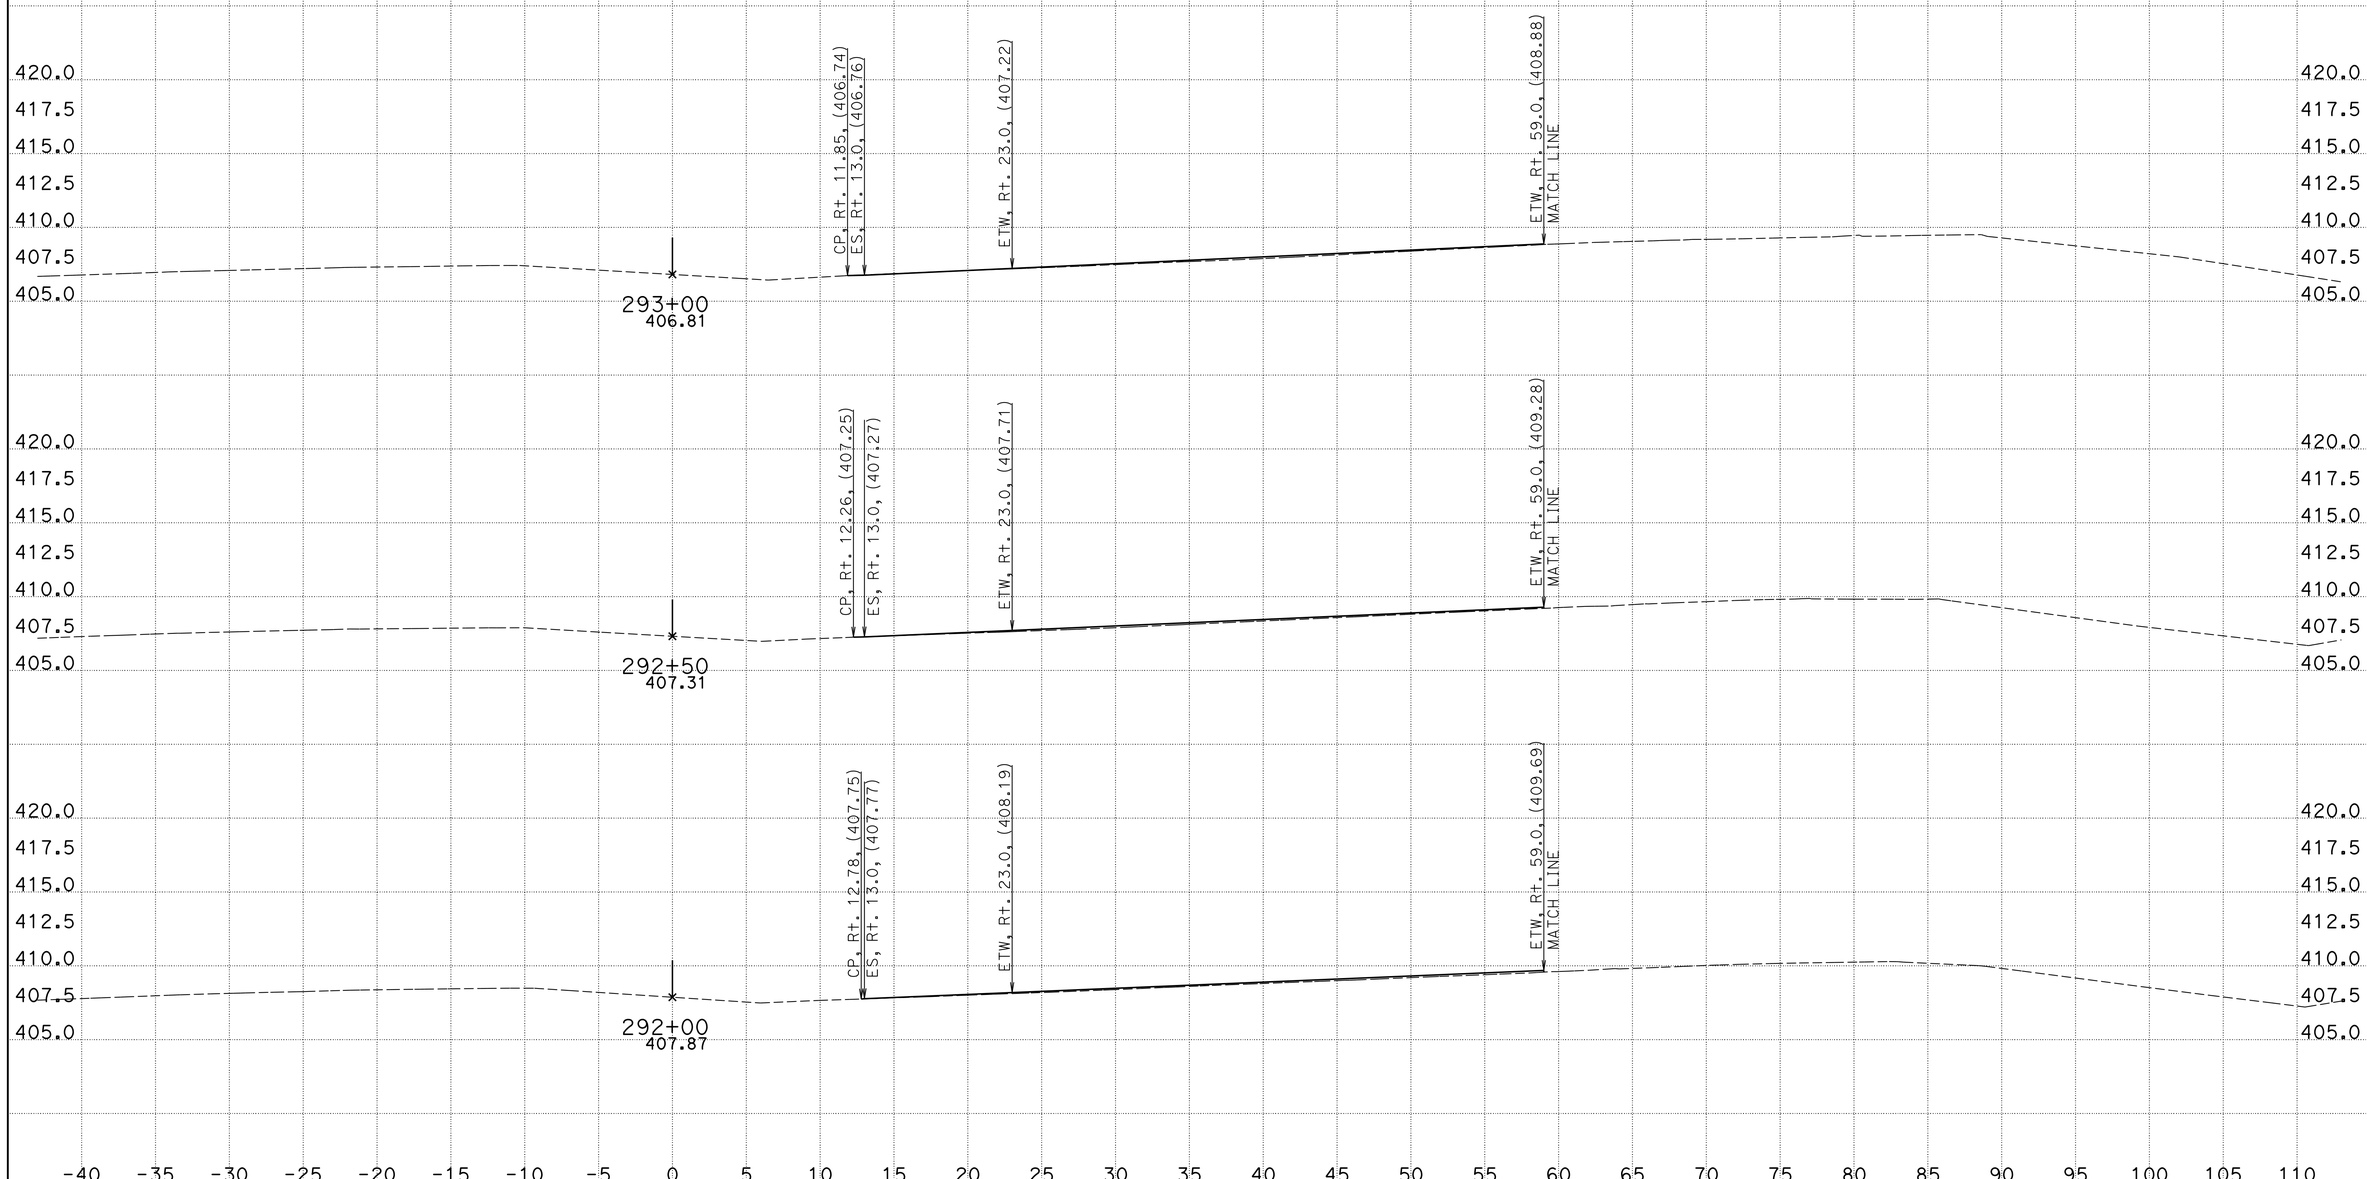

CREATED BY: Phoukhao Sasinouan
DATE: 11/29/2012
KC Project: 40280 File: H:\Projects\40280\Caice\40280\EAR\EB\EB_v15.ear

CONTRACT: 40280
DIST/CO/RTE/PM: 11/SD/52/5.0-6.2
PROJECT ID: 11000005411

SCALE: 1" = 5' Horiz.
1" = 5' Vert.

All Dimensions are US Survey Feet

SD-52
CROSS SECTIONS
SHEET 7 OF XXX

For Quantity Development Only

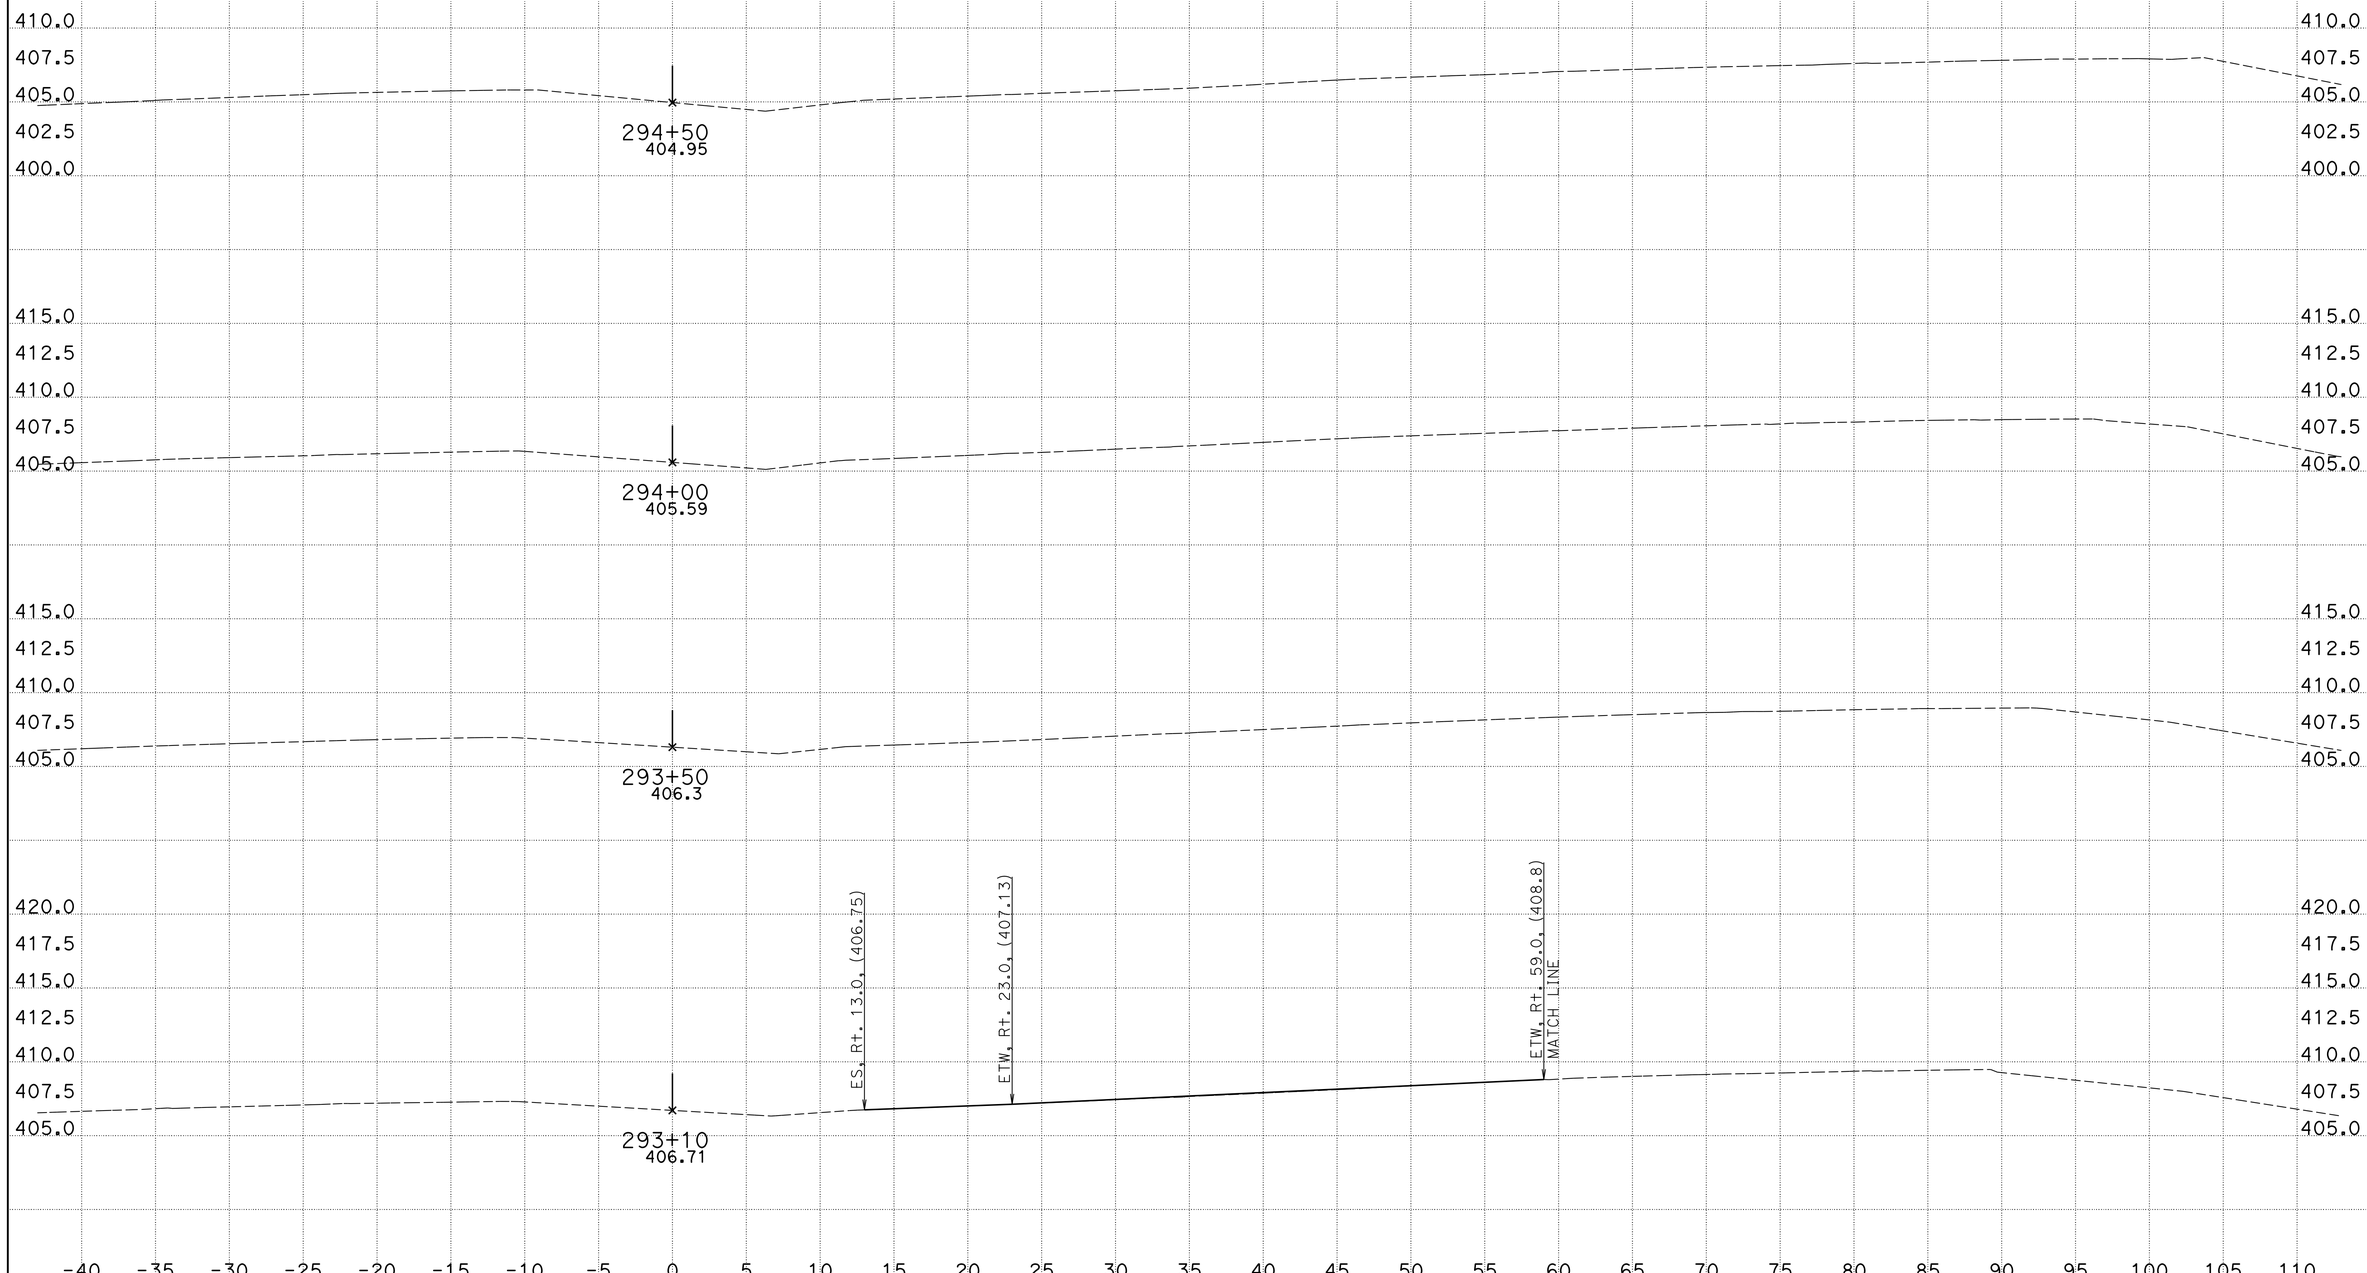

CREATED BY: Phoukhao Sasinouan
DATE: 11/29/2012
KC Project: 40280 File: H:\Projects\40280\Caice\40280\EAR\EB\EB_v15.ear

CONTRACT: 40280
DIST/CO/RTE/PM: 11/SD/52/5.0-6.2
PROJECT ID: 11000005411

SCALE: 1" = 5' Horiz.
1" = 5' Vert.

All Dimensions are US Survey Feet

SD-52
CROSS SECTIONS
SHEET 8 OF XXX

For Quantity Development Only

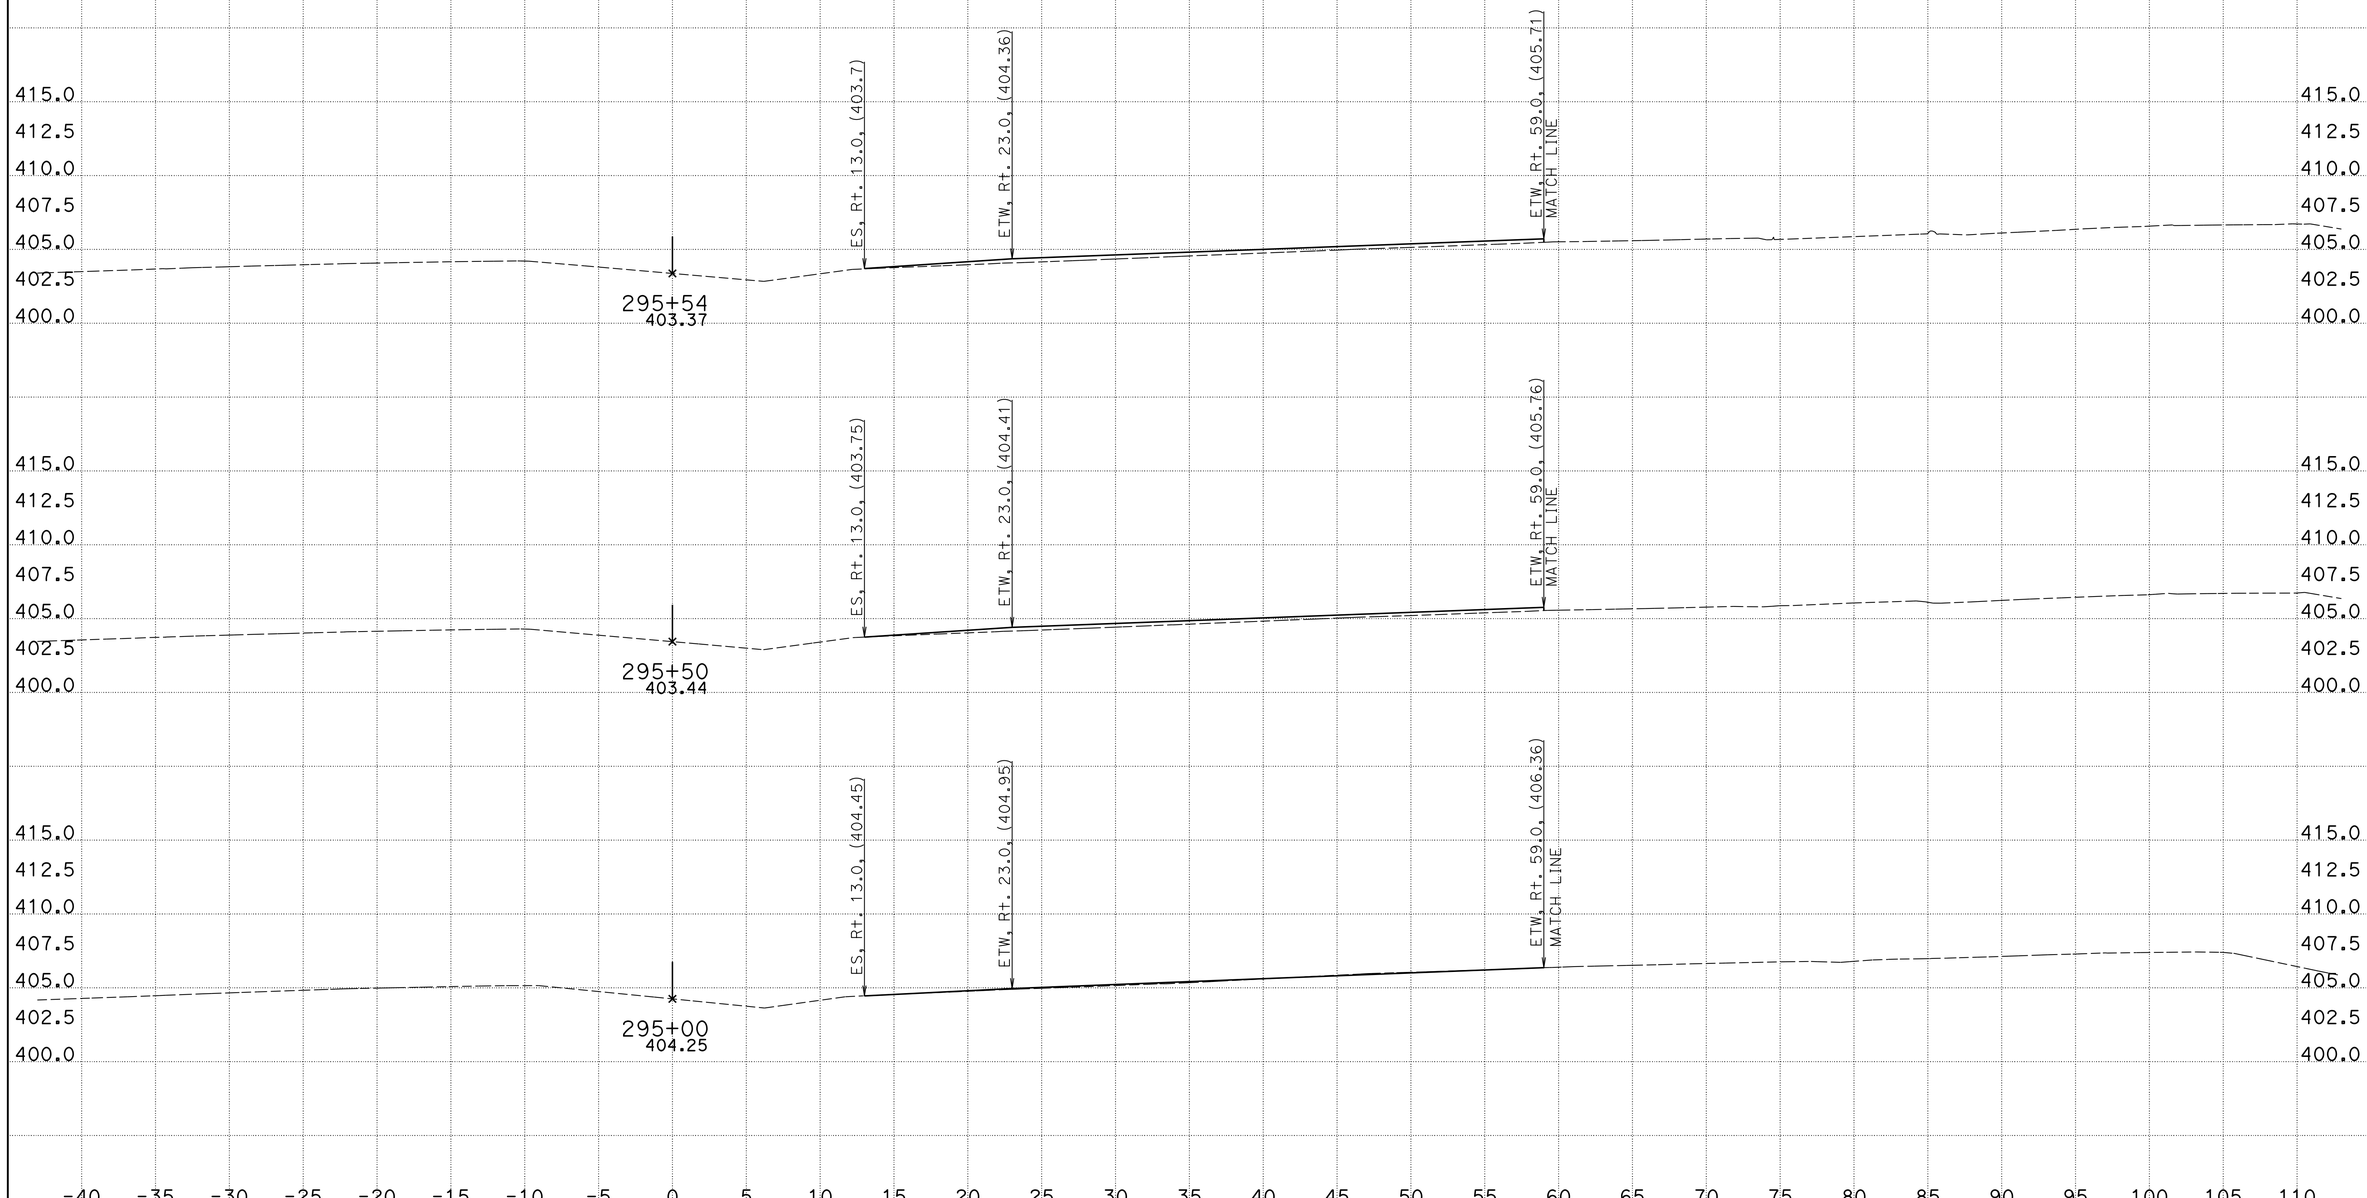

CREATED BY: Phoukhao Sasinouan
DATE: 11/29/2012
KC Project: 40280 File: H:\Projects\40280\Caice\40280\EAR\EB\EB_v15.ear

CONTRACT: 40280
DIST/CO/RTE/PM: 11/SD/52/5.0-6.2
PROJECT ID: 11000005411

SCALE: 1" = 5' Horiz.
1" = 5' Vert.

All Dimensions are US Survey Feet

SD-52
CROSS SECTIONS
SHEET 9 OF XXX

For Quantity Development Only

CREATED BY: Phoukhao Sasinouan
DATE: 11/29/2012
KC Project: 40280 File: H:\Projects\40280\Caice\40280\EAR\EB\EB_v15.ear

CONTRACT: 40280
DIST/CO/RTE/PM: 11/SD/52/5.0-6.2
PROJECT ID: 11000005411

SCALE: 1" = 5' Horiz.
1" = 5' Vert.

All Dimensions are US Survey Feet

SD-52
CROSS SECTIONS
SHEET 10 OF XXX

For Quantity Development Only

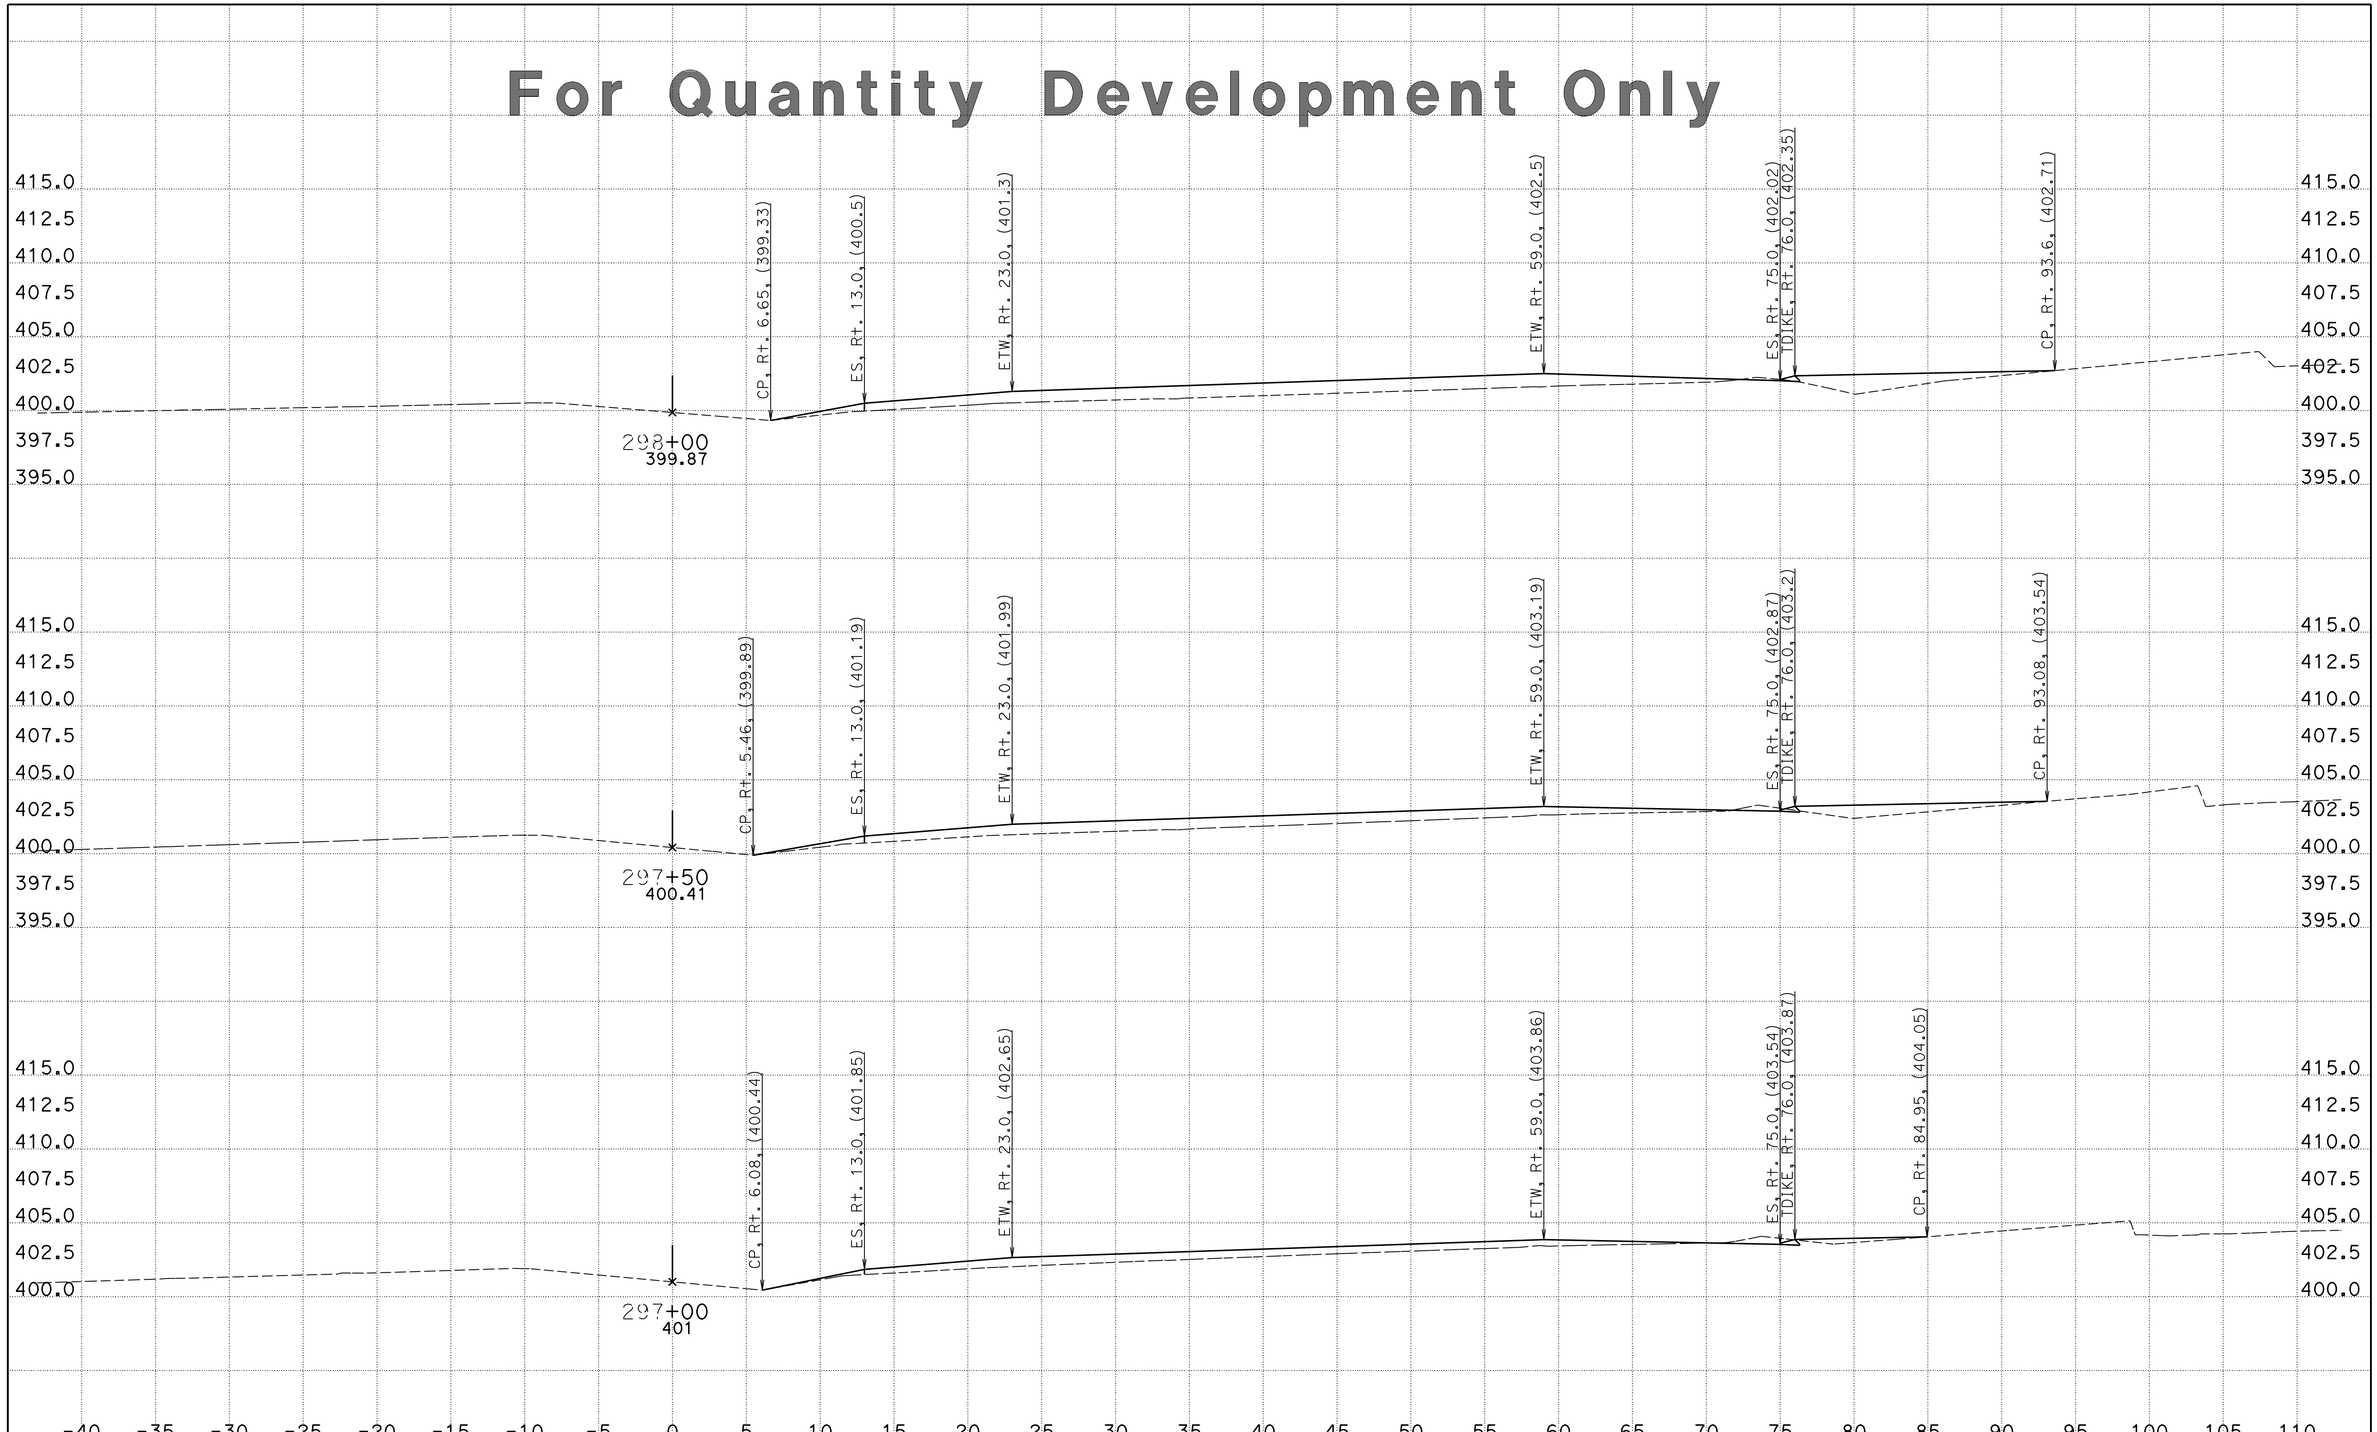

CREATED BY: Phoukhao Sasinouan
DATE: 11/29/2012
KC Project: 40280 File: H:\Projects\40280\Caice\40280\EAR\EB\EB_v15.ear

CONTRACT: 40280
DIST/CO/RTE/PM: 11/SD/52/5.0-6.2
PROJECT ID: 11000005411

SCALE: 1" = 5' Horiz.
1" = 5' Vert.

All Dimensions are US Survey Feet

SD-52
CROSS SECTIONS
SHEET 11 OF XXX

For Quantity Development Only

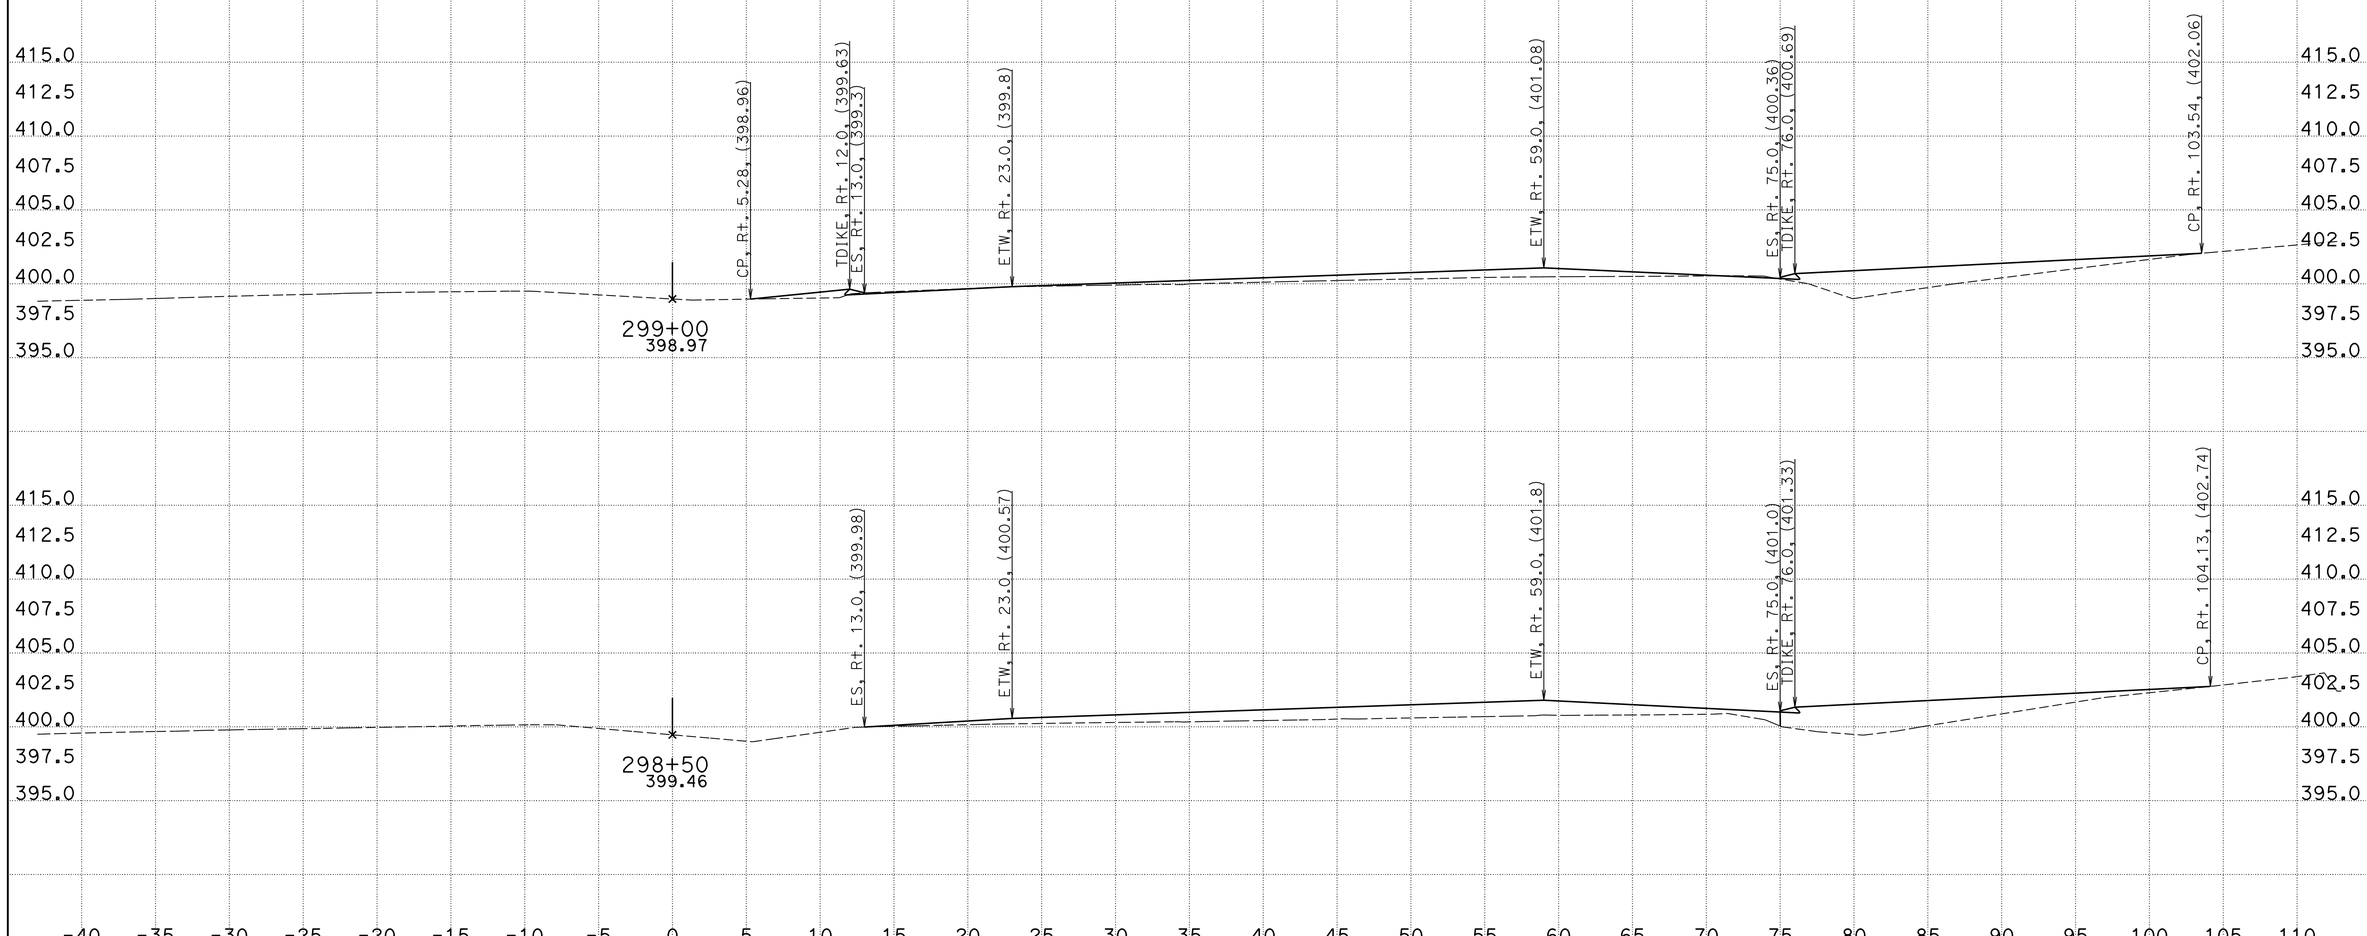

CREATED BY: Phoukhao Sasinouan
DATE: 11/29/2012
KC Project: 40280 File: H:\Projects\40280\Caice\40280\EAR\EB\EB_v15.ear

CONTRACT: 40280
DIST/CO/RTE/PM: 11/SD/52/5.0-6.2
PROJECT ID: 11000005411

SCALE: 1" = 5' Horiz.
1" = 5' Vert.

All Dimensions are US Survey Feet

SD-52
CROSS SECTIONS
SHEET 12 OF XXX

For Quantity Development Only

CREATED BY: Phoukhao Sasinouan
DATE: 11/29/2012
KC Project: 40280 File: H:\Projects\40280\Caice\40280\EAR\EB\EB_v15.ear

CONTRACT: 40280
DIST/CO/RTE/PM: 11/SD/52/5.0-6.2
PROJECT ID: 11000005411

SCALE: 1" = 5' Horiz.
1" = 5' Vert.

All Dimensions are US Survey Feet

SD-52
CROSS SECTIONS
SHEET 13 OF XXX

For Quantity Development Only

CREATED BY: Phoukhao Sasinouan
DATE: 11/29/2012
KC Project: 40280 File: H:\Projects\40280\Caice\40280\EAR\EB\EB_v15.ear

CONTRACT: 40280
DIST/CO/RTE/PM: 11/SD/52/5.0-6.2
PROJECT ID: 11000005411

SCALE: 1" = 5' Horiz.
1" = 5' Vert.

All Dimensions are US Survey Feet

SD-52
CROSS SECTIONS
SHEET 14 OF XXX

For Quantity Development Only

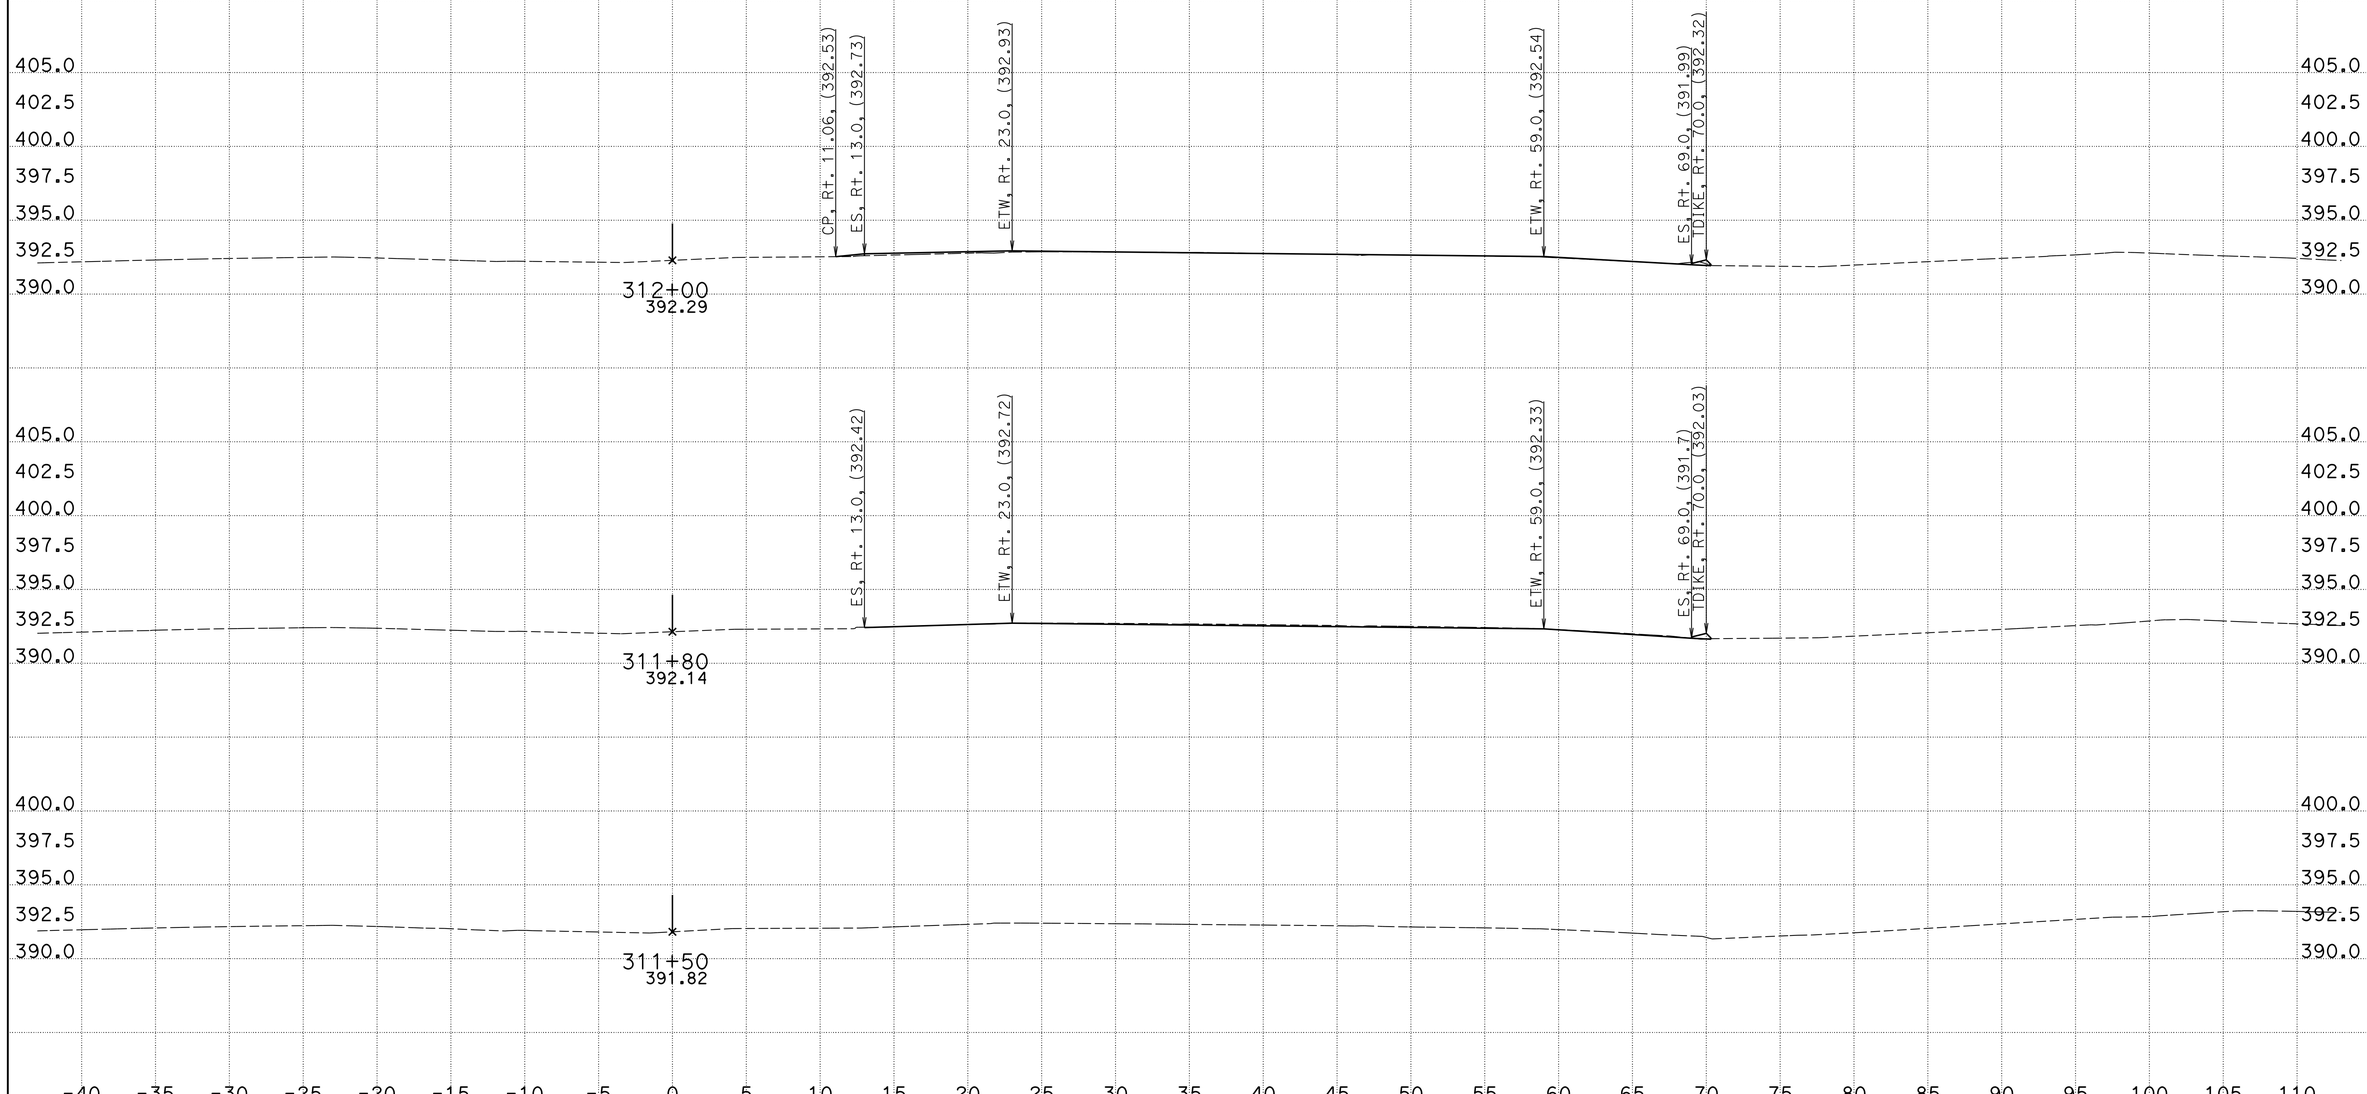

CREATED BY: Phoukhao Sasinouan
DATE: 11/29/2012
KC Project: 40280 File: H:\Projects\40280\Caice\40280\EAR\EB\EB_v15.ear

CONTRACT: 40280
DIST/CO/RTE/PM: 11/SD/52/5.0-6.2
PROJECT ID: 11000005411

SCALE: 1" = 5' Horiz.
1" = 5' Vert.

All Dimensions are US Survey Feet

SD-52
CROSS SECTIONS
SHEET 25 OF XXX

For Quantity Development Only

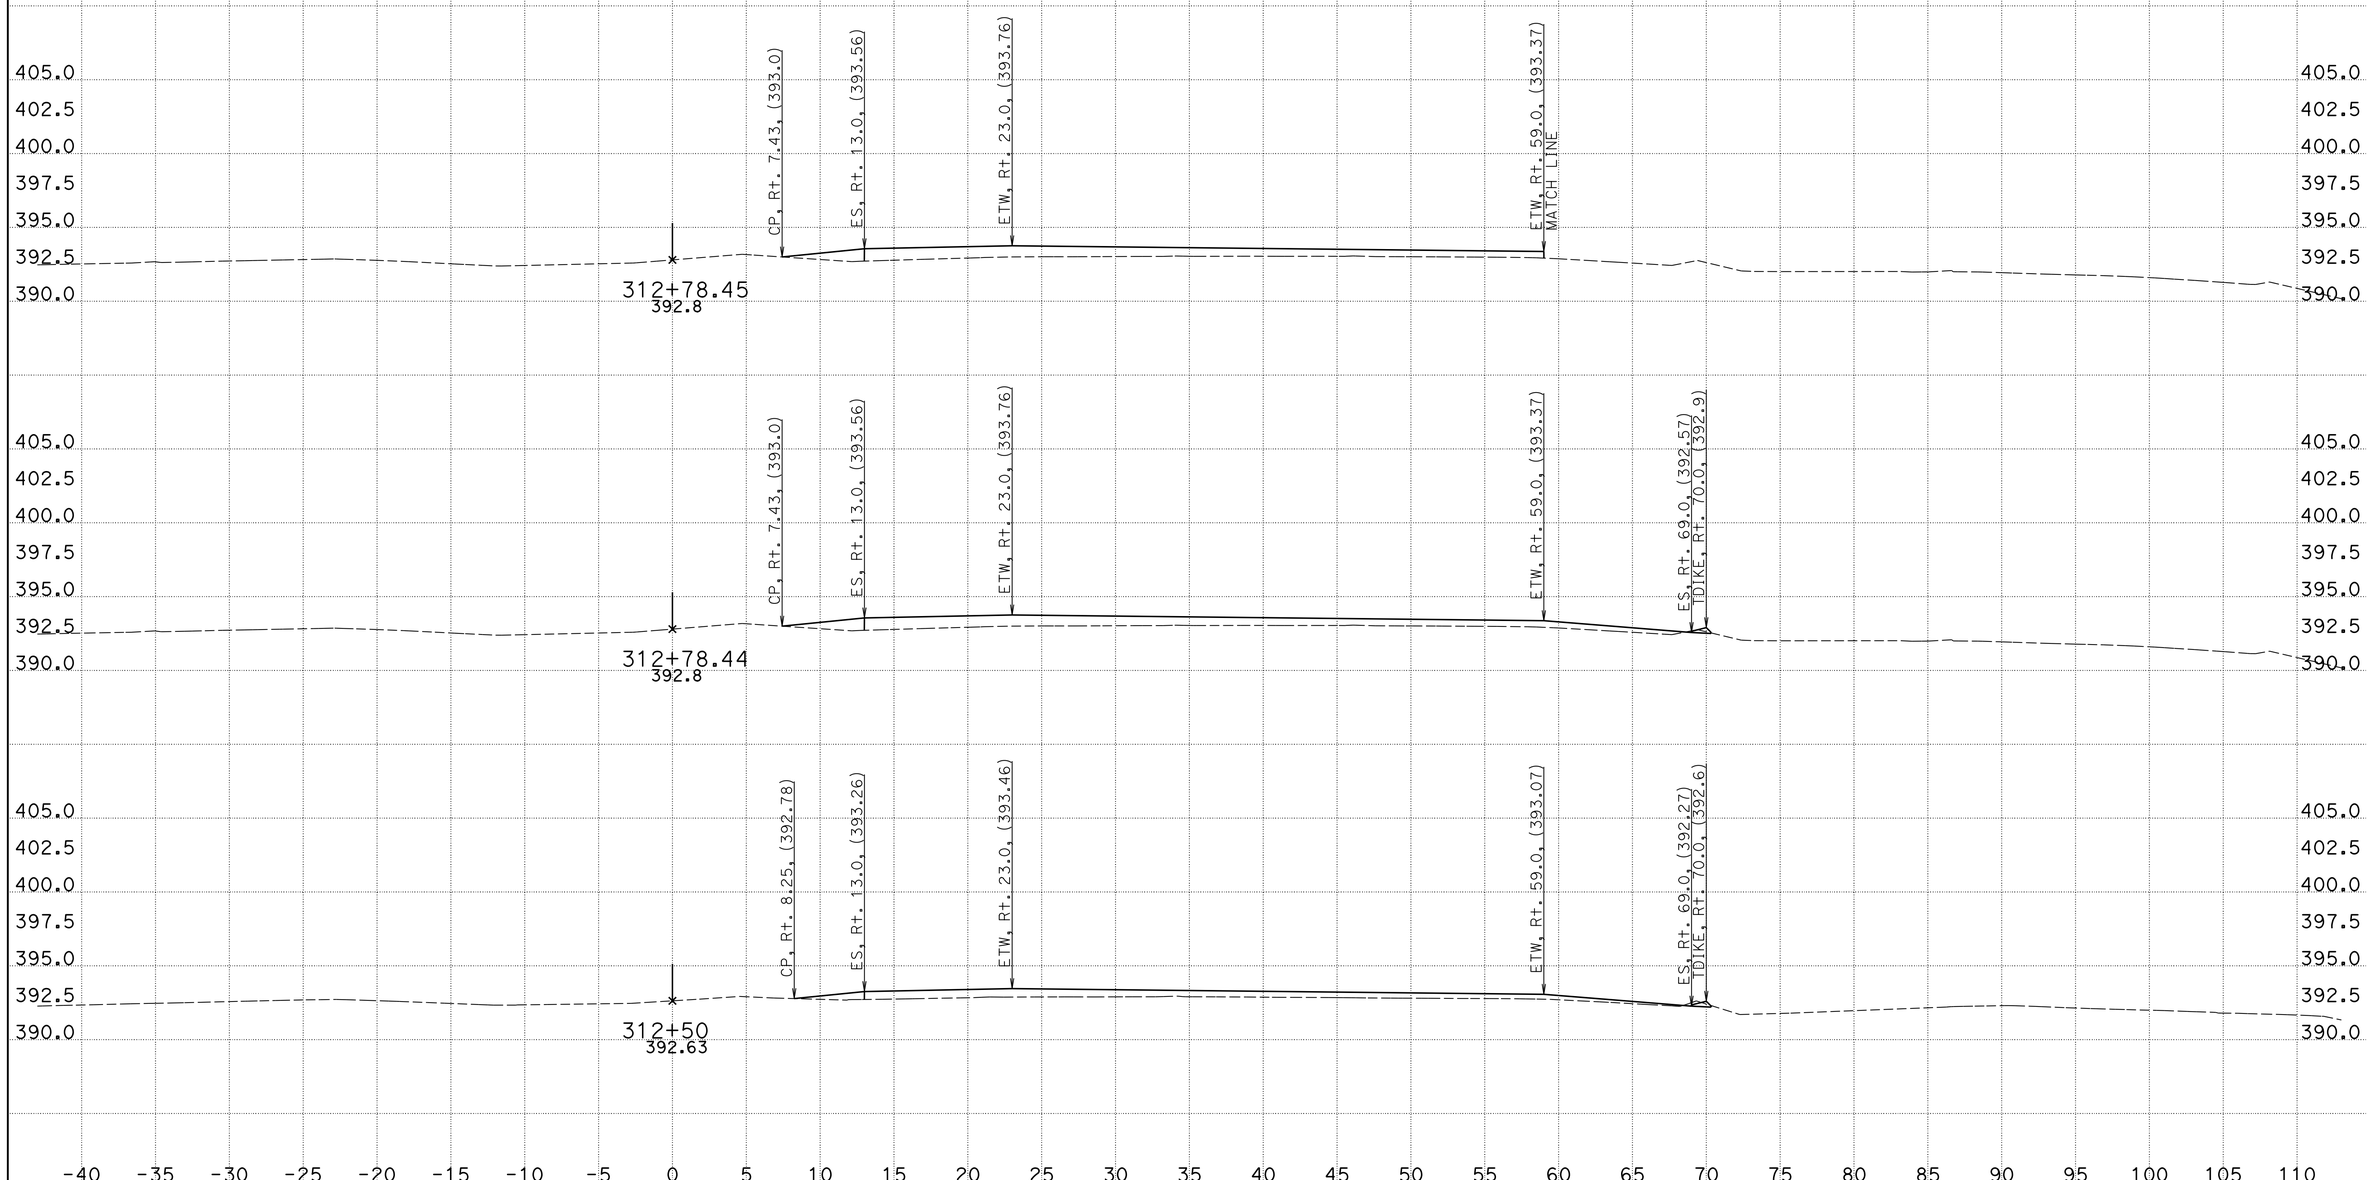

CREATED BY: Phoukhao Sasinouan
DATE: 11/29/2012
KC Project: 40280 File: H:\Projects\40280\Caice\40280\EAR\EB\EB_v15.ear

CONTRACT: 40280
DIST/CO/RTE/PM: 11/SD/52/5.0-6.2
PROJECT ID: 11000005411

SCALE: 1" = 5' Horiz.
1" = 5' Vert.

All Dimensions are US Survey Feet

SD-52
CROSS SECTIONS
SHEET 26 OF XXX

For Quantity Development Only

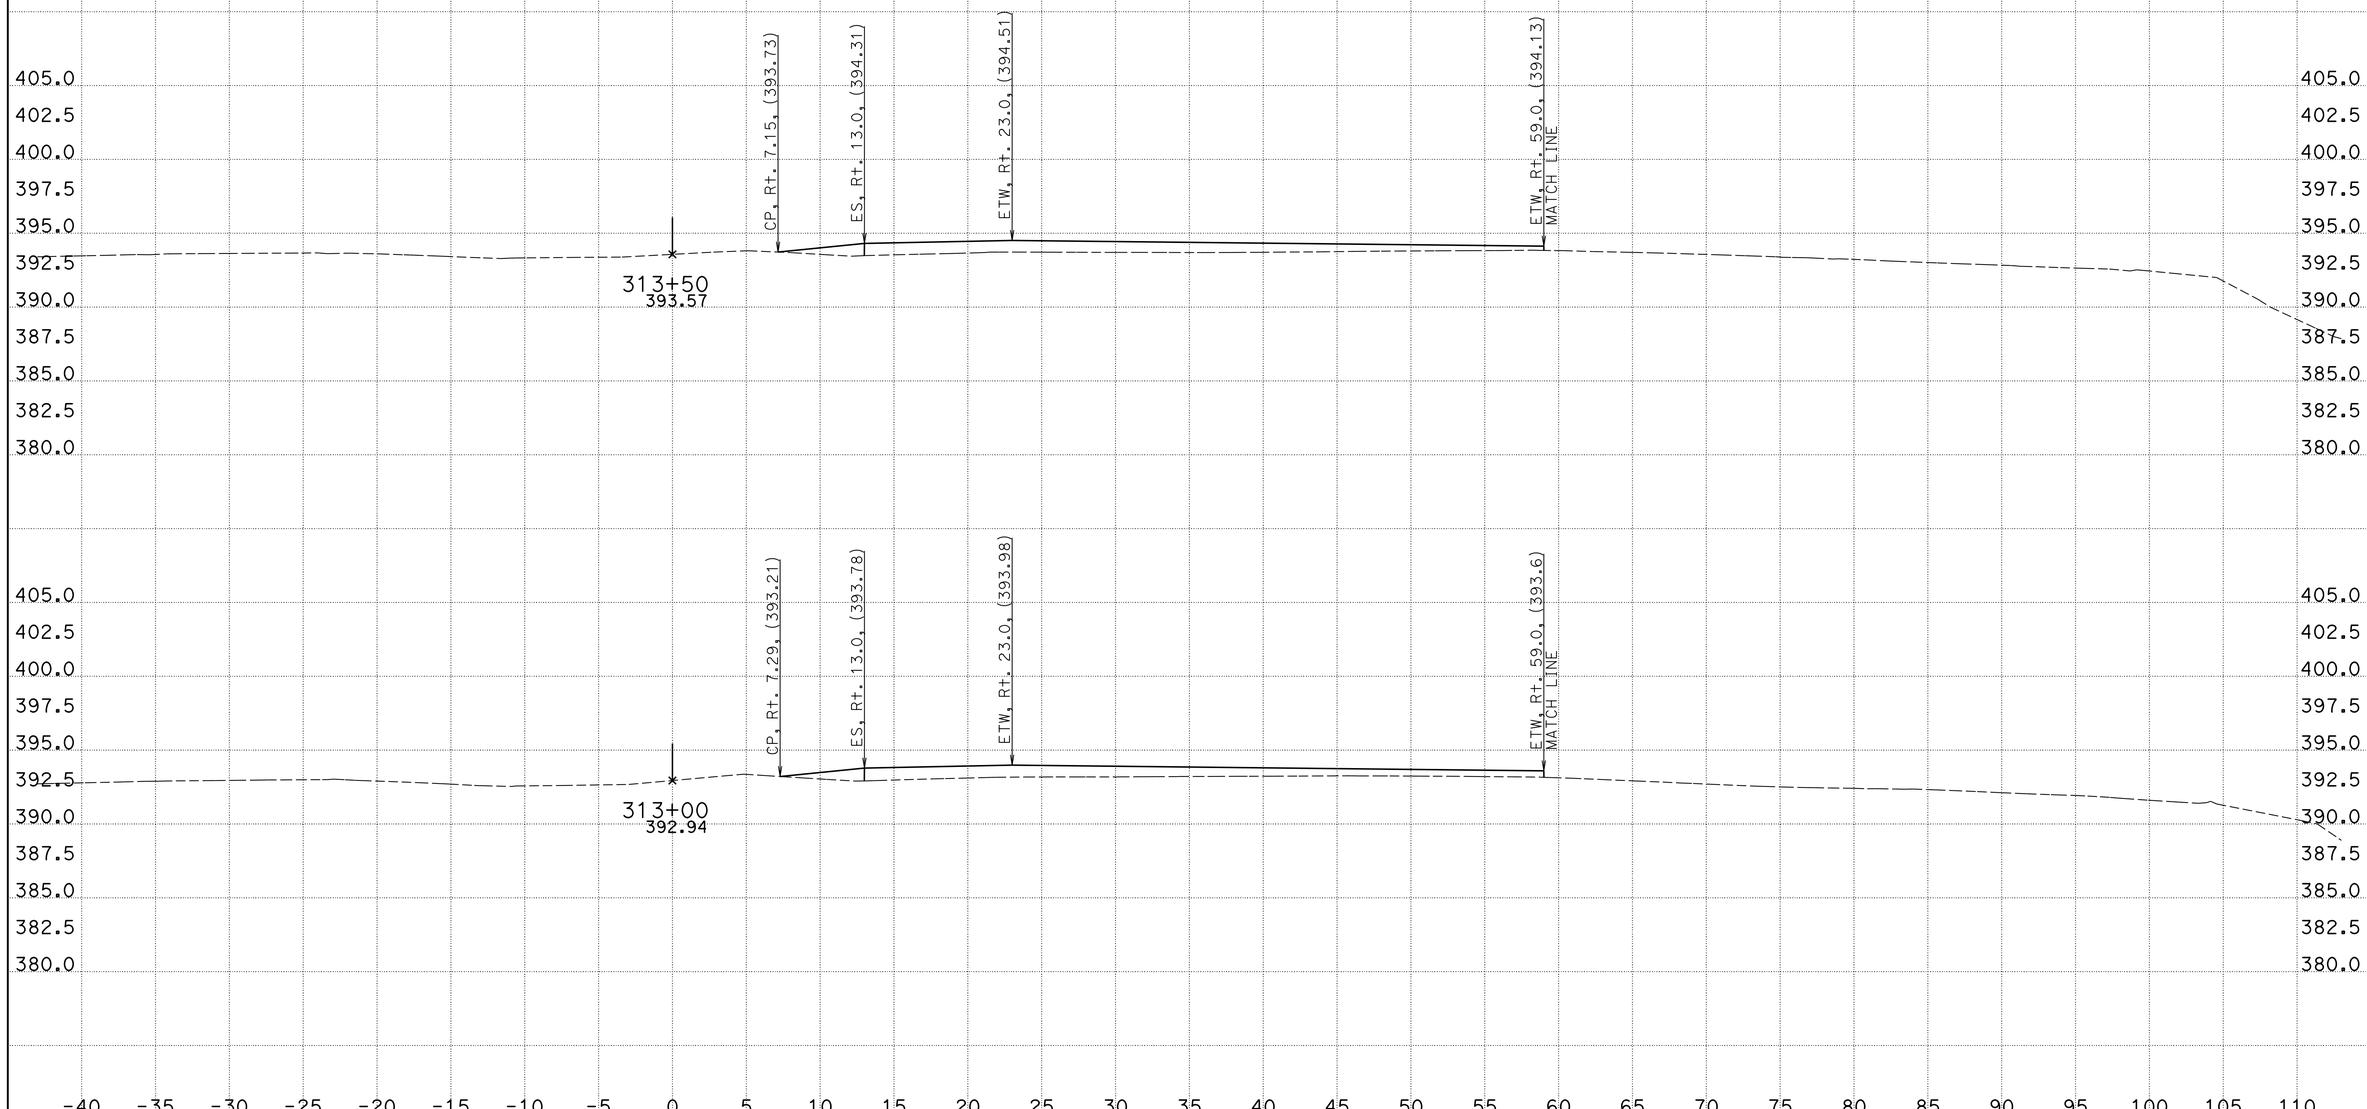

CREATED BY: Phoukhao Sasinouan
DATE: 11/29/2012
KC Project: 40280 File: H:\Projects\40280\Caice\40280\EAR\EB\EB_v15.ear

CONTRACT: 40280
DIST/CO/RTE/PM: 11/SD/52/5.0-6.2
PROJECT ID: 11000005411

SCALE: 1" = 5' Horiz.
1" = 5' Vert.

All Dimensions are US Survey Feet

SD-52
CROSS SECTIONS
SHEET 27 OF XXX

For Quantity Development Only

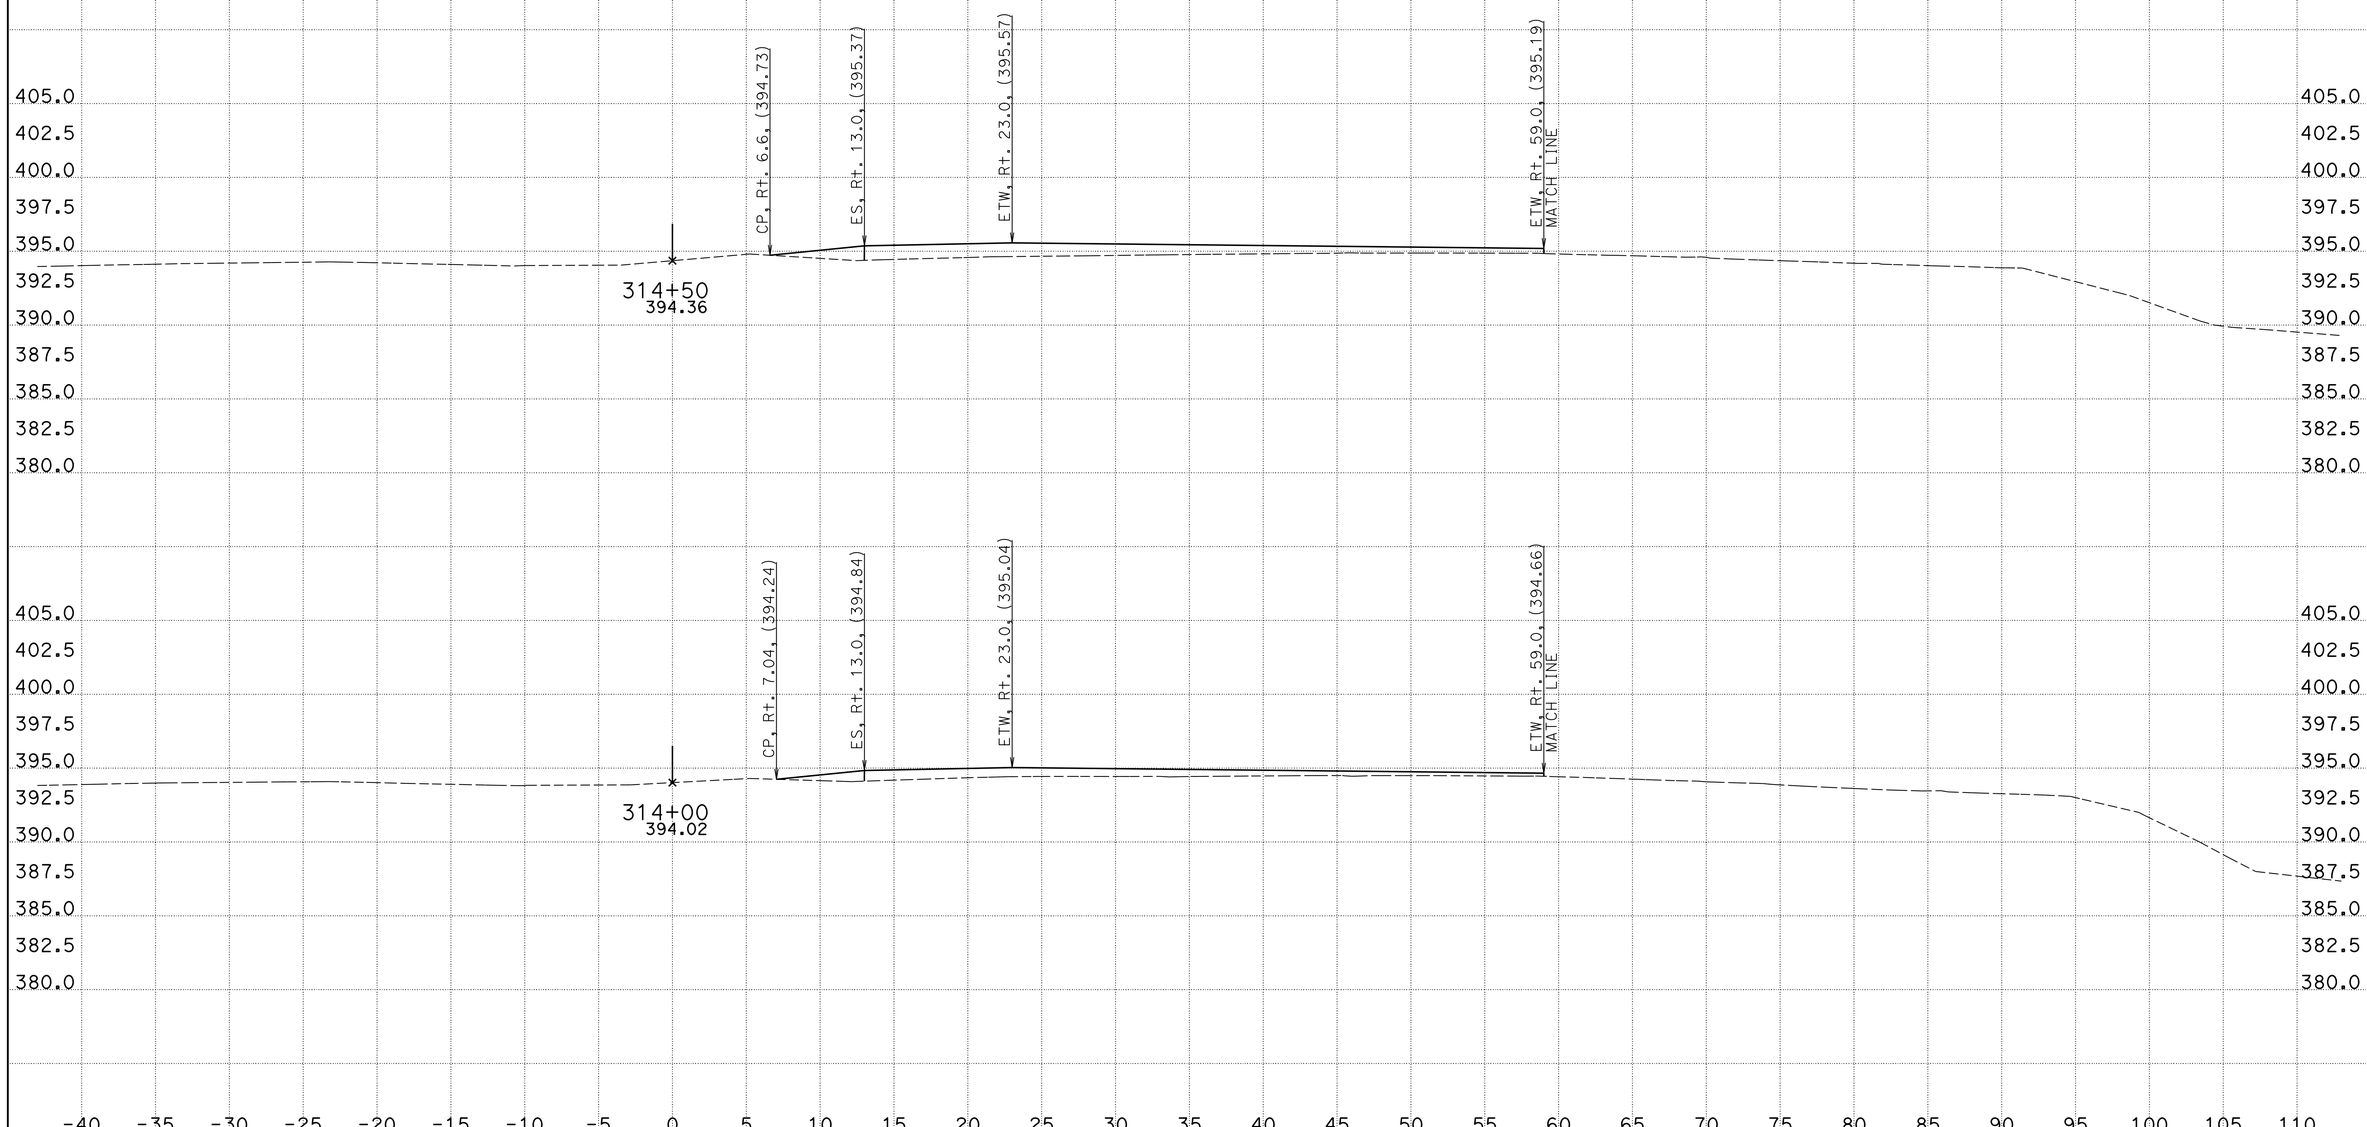

CREATED BY: Phoukhao Sasinouan
DATE: 11/29/2012
KC Project: 40280 File: H:\Projects\40280\Caice\40280\EAR\EB\EB_v15.ear

CONTRACT: 40280
DIST/CO/RTE/PM: 11/SD/52/5.0-6.2
PROJECT ID: 11000005411

SCALE: 1" = 5' Horiz.
1" = 5' Vert.

All Dimensions are US Survey Feet

SD-52
CROSS SECTIONS
SHEET 28 OF XXX

For Quantity Development Only

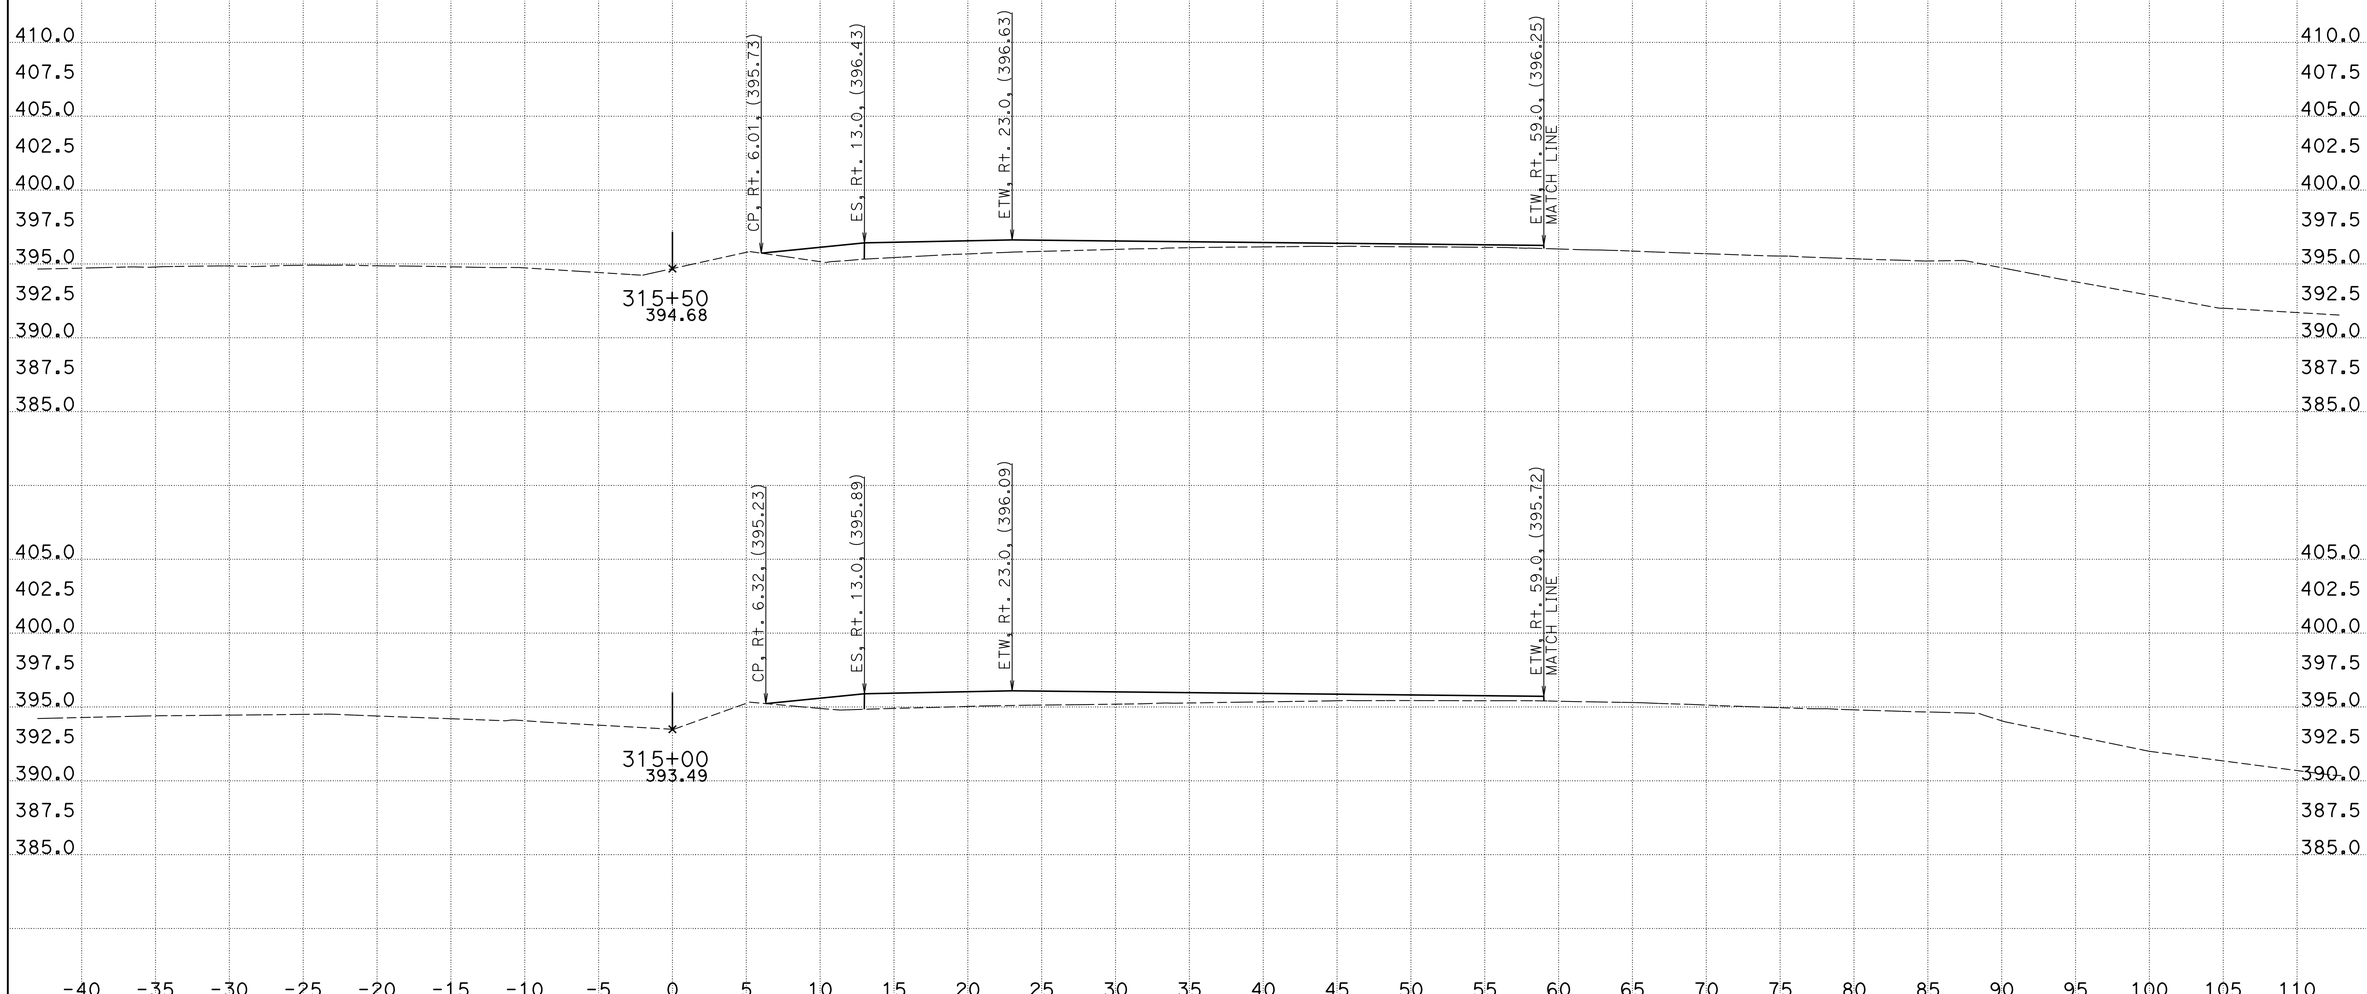

CREATED BY: Phoukhao Sasinouan
DATE: 11/29/2012
KC Project: 40280 File: H:\Projects\40280\Caice\40280\EAR\EB\EB_v15.ear

CONTRACT: 40280
DIST/CO/RTE/PM: 11/SD/52/5.0-6.2
PROJECT ID: 11000005411

SCALE: 1" = 5' Horiz.
1" = 5' Vert.

All Dimensions are US Survey Feet

SD-52
CROSS SECTIONS
SHEET 29 OF XXX

For Quantity Development Only

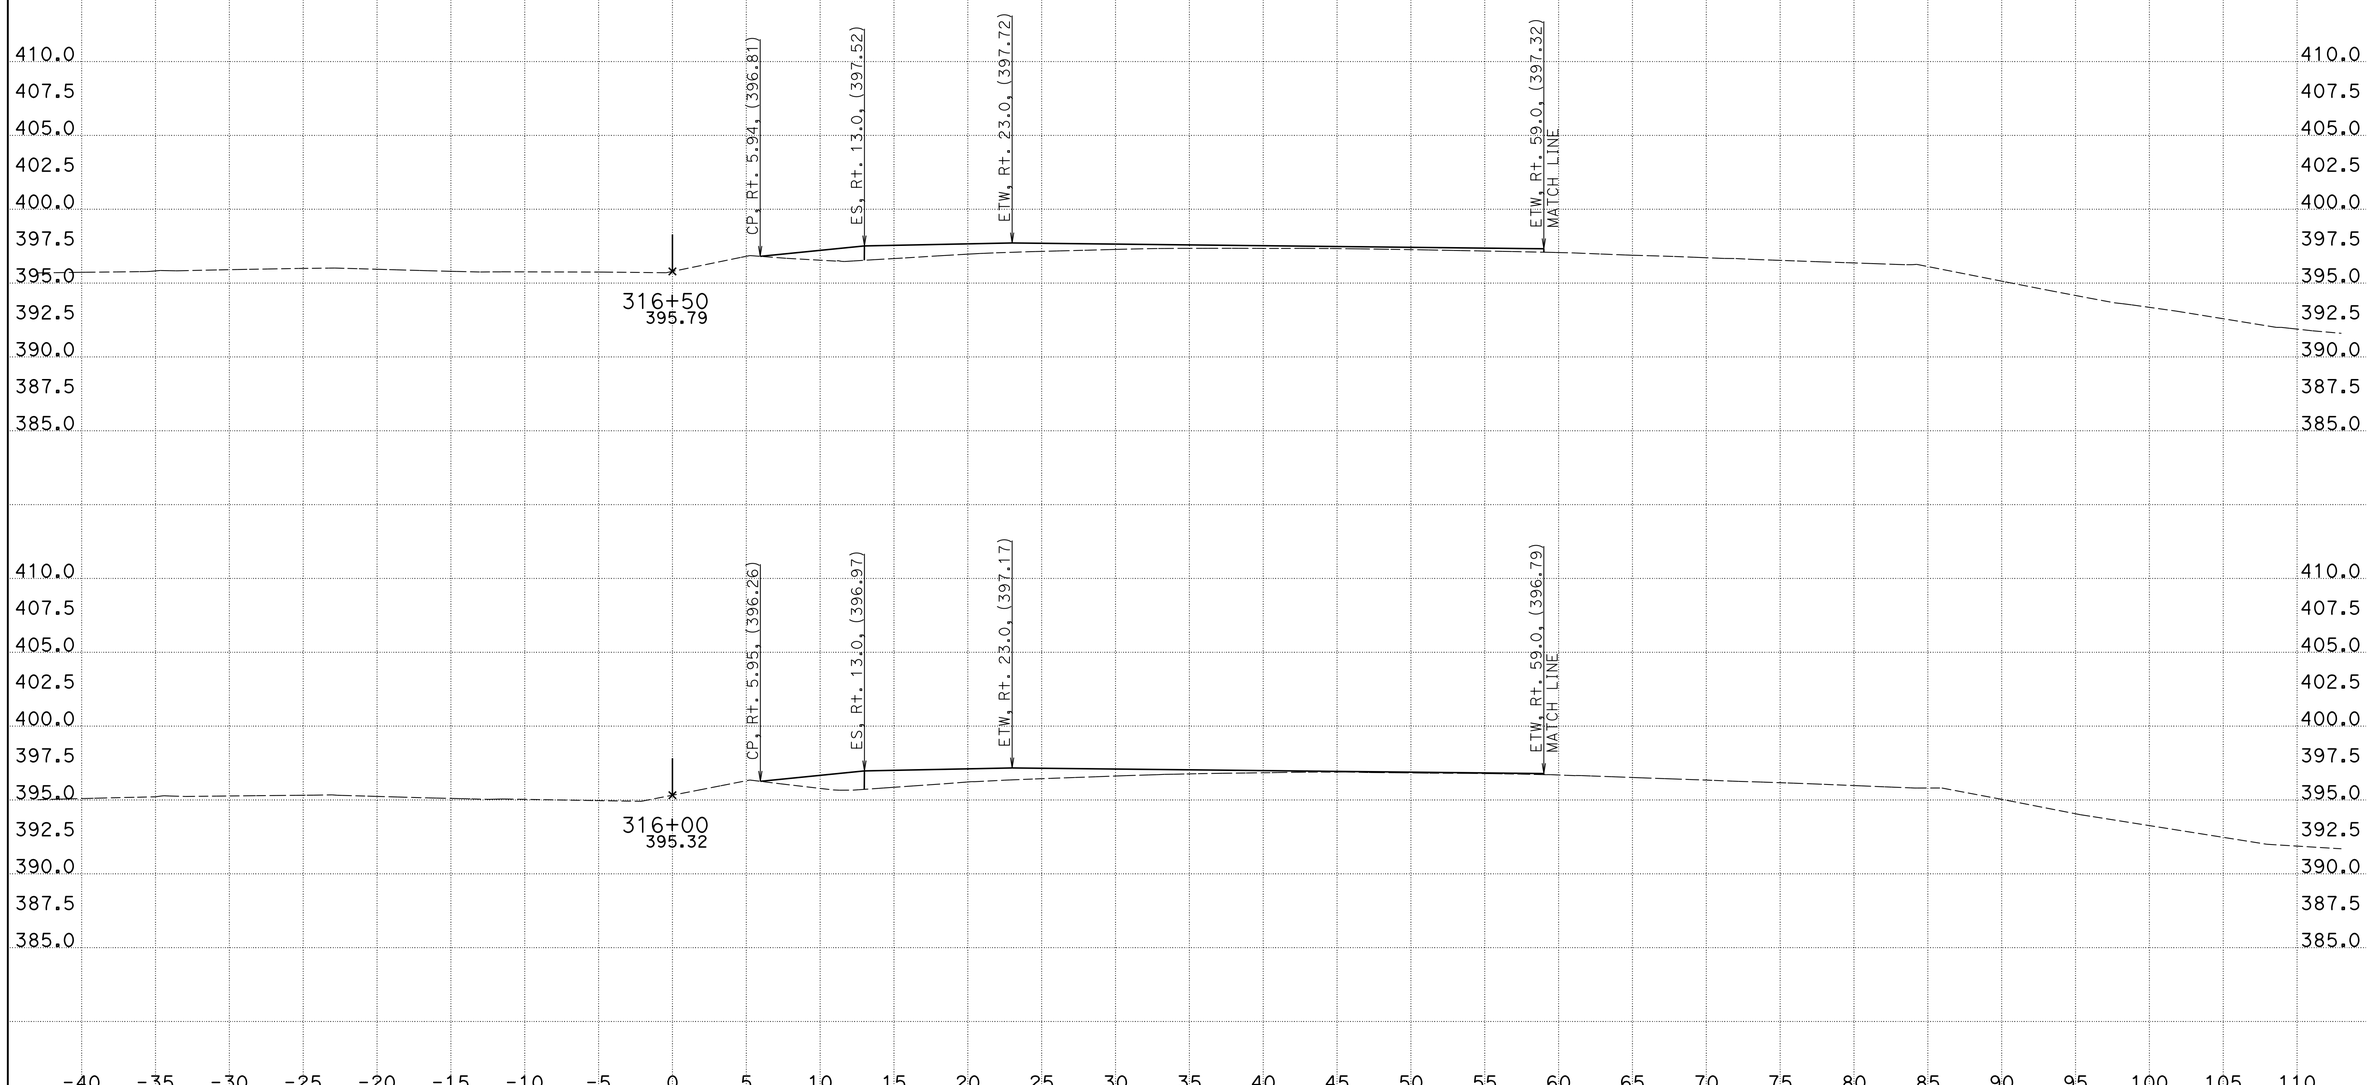

CREATED BY: Phoukhao Sasinouan
DATE: 11/29/2012
KC Project: 40280 File: H:\Projects\40280\Caice\40280\EAR\EB\EB_v15.ear

CONTRACT: 40280
DIST/CO/RTE/PM: 11/SD/52/5.0-6.2
PROJECT ID: 11000005411

SCALE: 1" = 5' Horiz.
1" = 5' Vert.

All Dimensions are US Survey Feet

SD-52
CROSS SECTIONS
SHEET 30 OF XXX

For Quantity Development Only

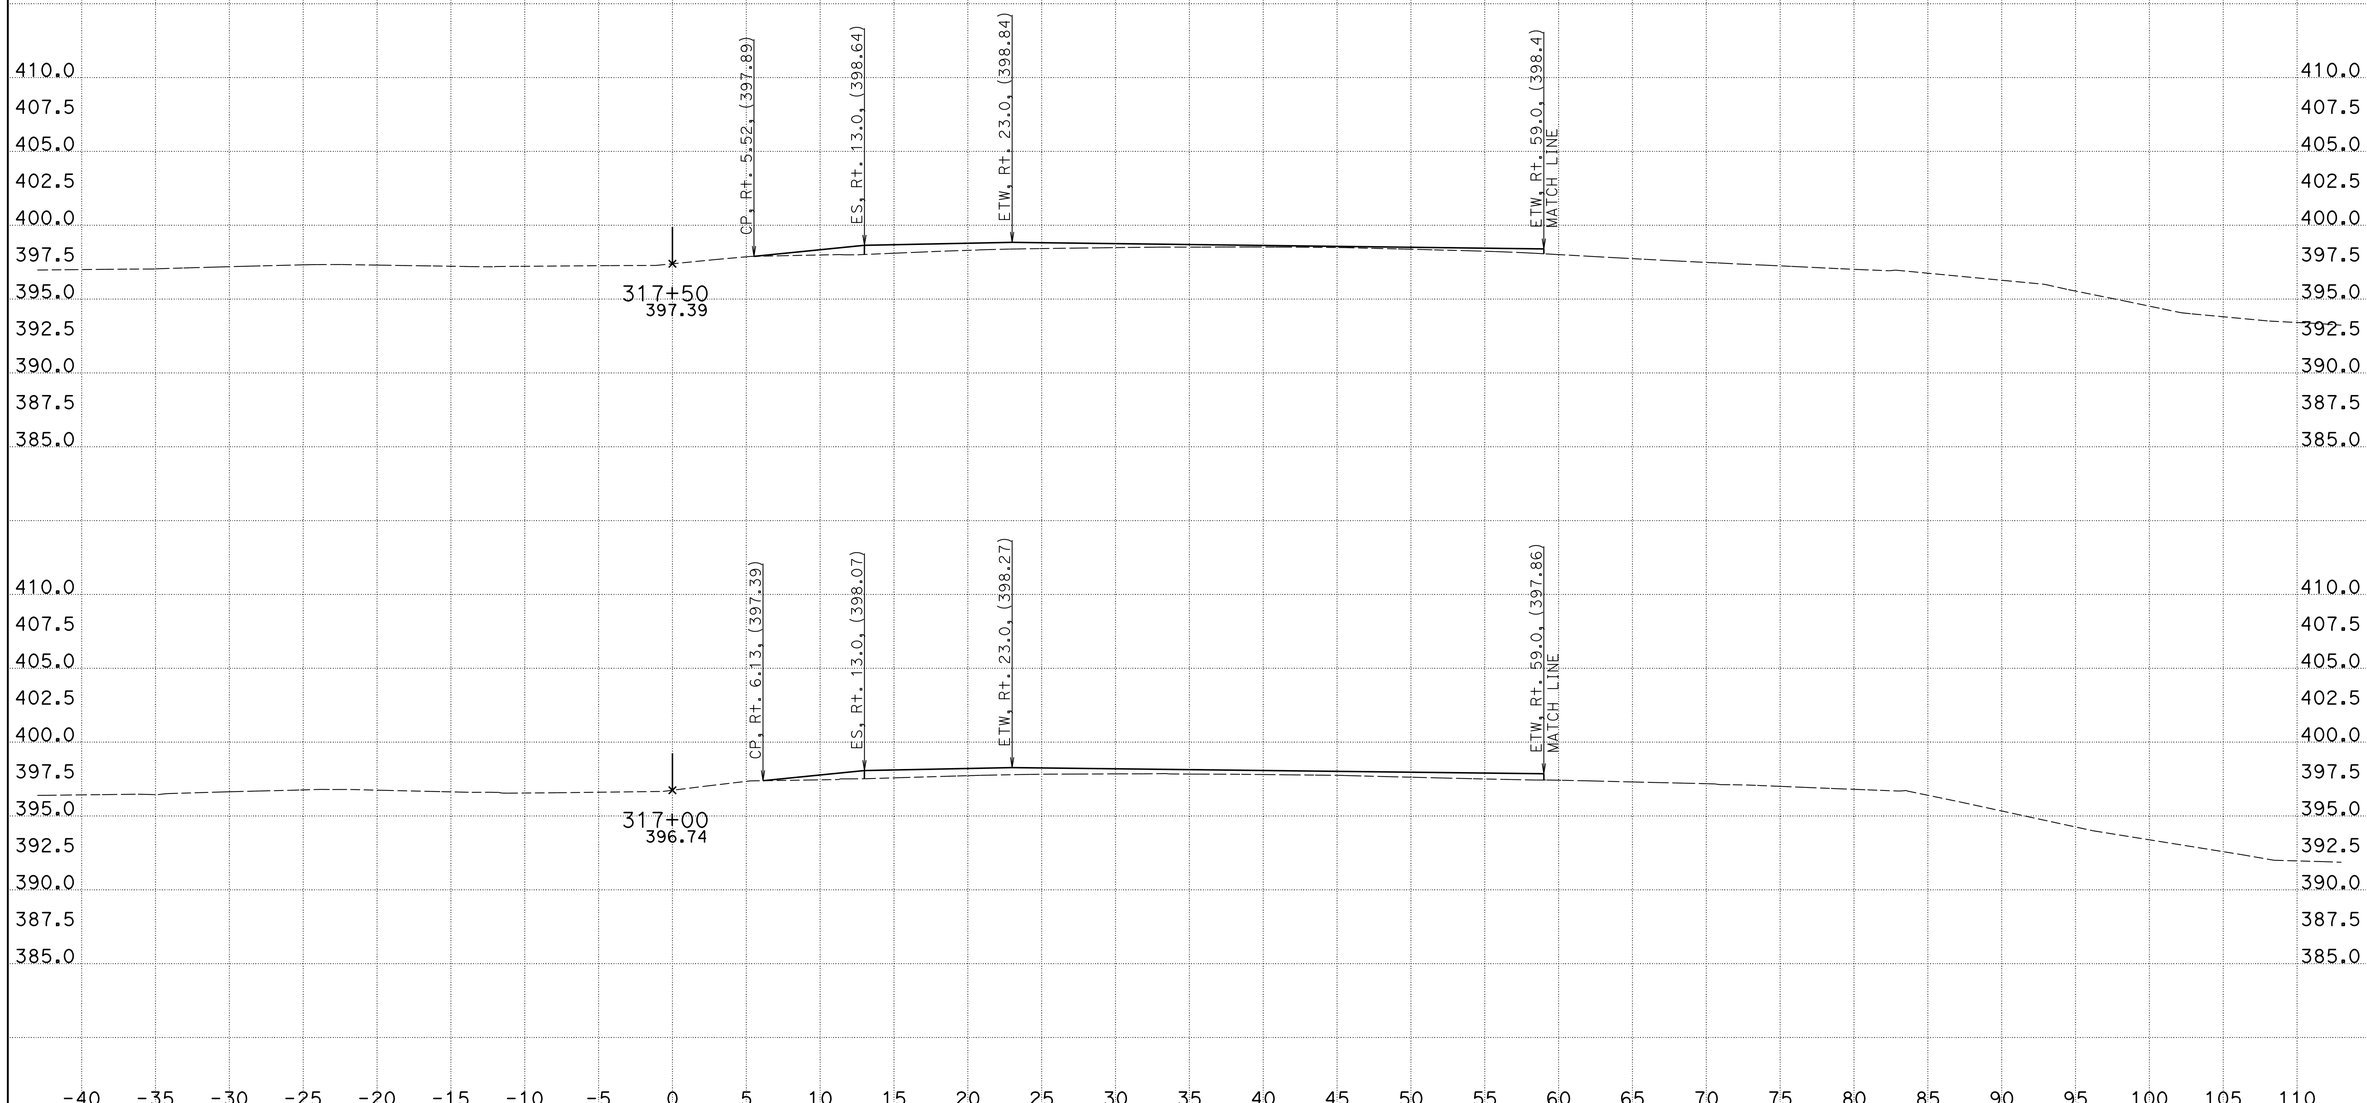

CREATED BY: Phoukhao Sasinouan
DATE: 11/29/2012
KC Project: 40280 File: H:\Projects\40280\Caice\40280\EAR\EB\EB_v15.ear

CONTRACT: 40280
DIST/CO/RTE/PM: 11/SD/52/5.0-6.2
PROJECT ID: 11000005411

SCALE: 1" = 5' Horiz.
1" = 5' Vert.

All Dimensions are US Survey Feet

SD-52
CROSS SECTIONS
SHEET 31 OF XXX

For Quantity Development Only

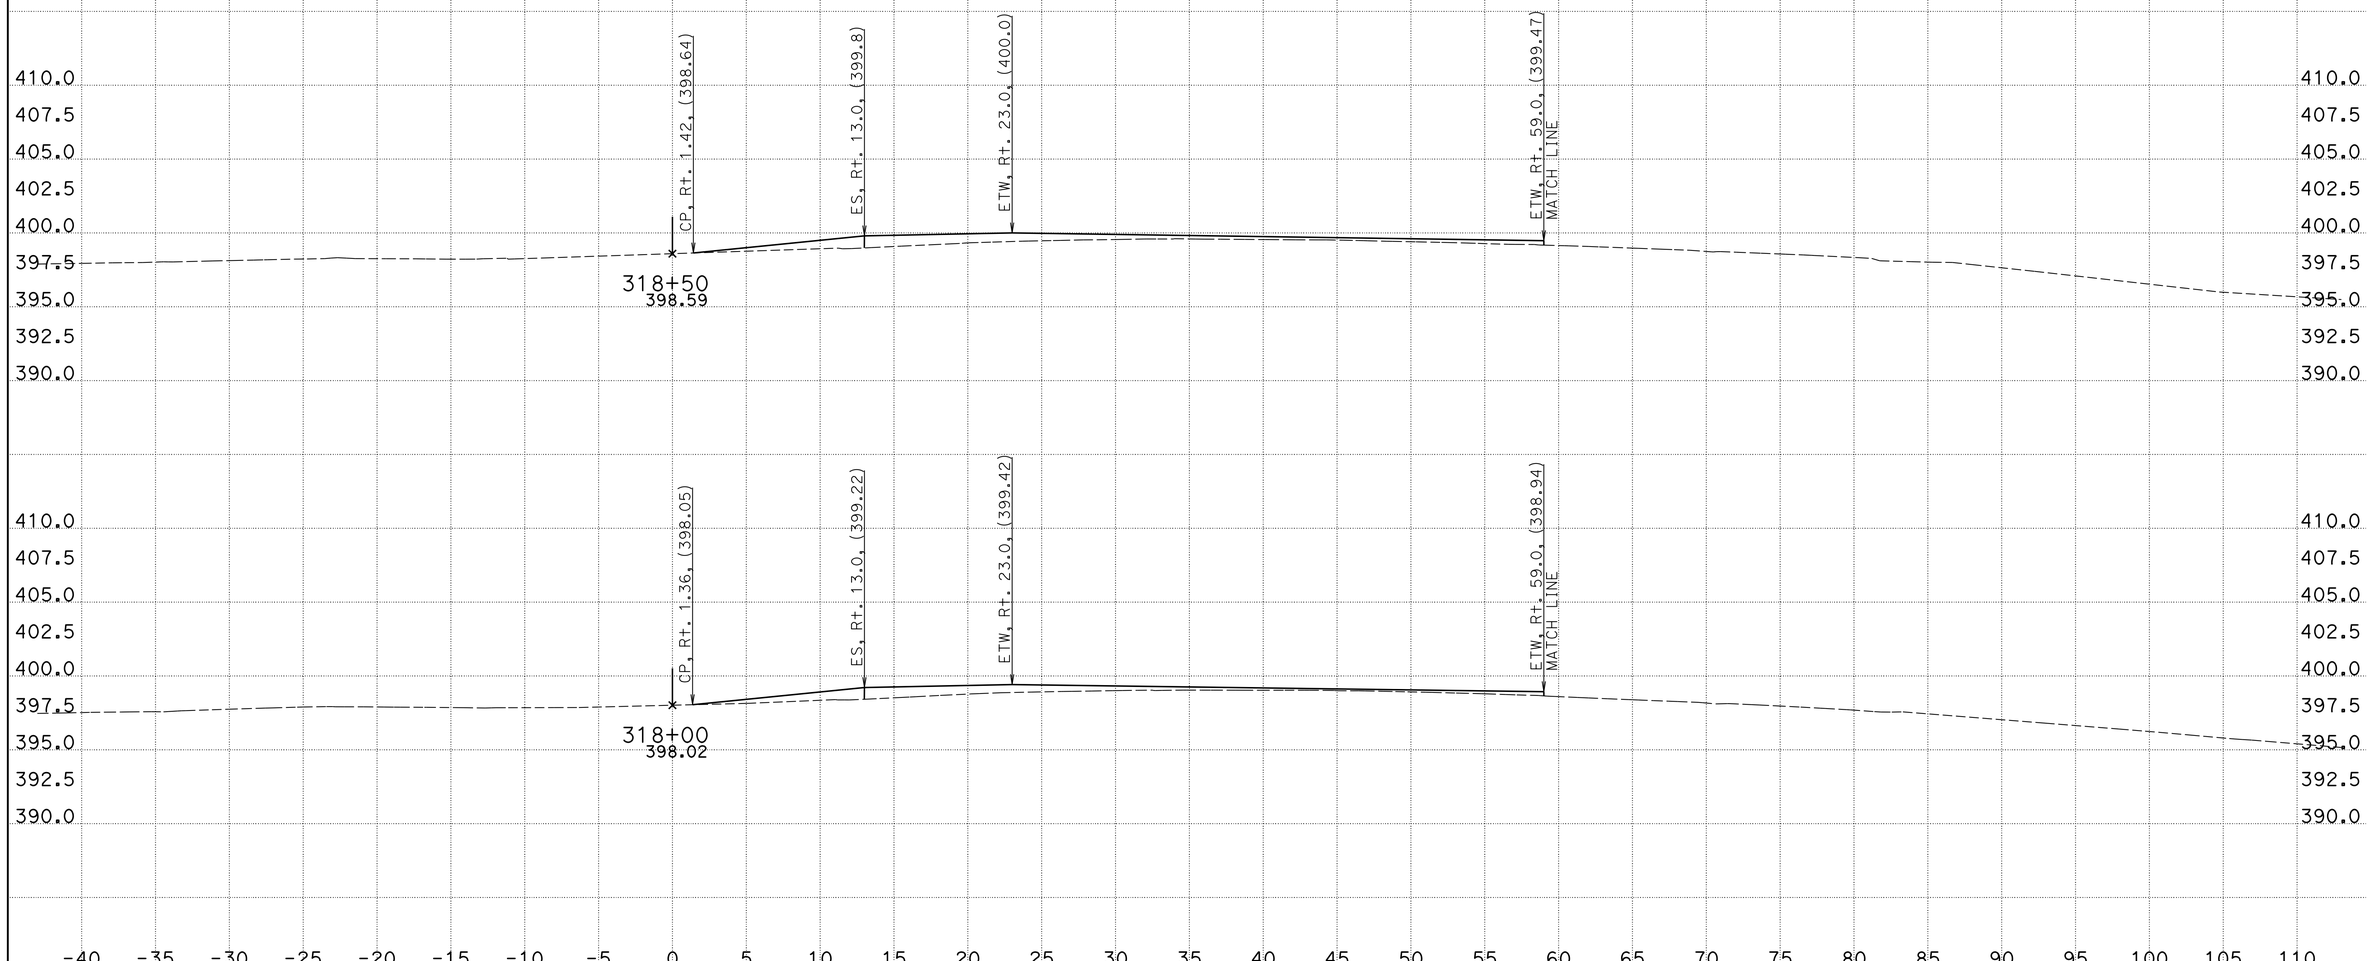

CREATED BY: Phoukhao Sasinouan
DATE: 11/29/2012
KC Project: 40280 File: H:\Projects\40280\Caice\40280\EAR\EB\EB_v15.ear

CONTRACT: 40280
DIST/CO/RTE/PM: 11/SD/52/5.0-6.2
PROJECT ID: 11000005411

SCALE: 1" = 5' Horiz.
1" = 5' Vert.

All Dimensions are US Survey Feet

SD-52
CROSS SECTIONS
SHEET 32 OF XXX

For Quantity Development Only

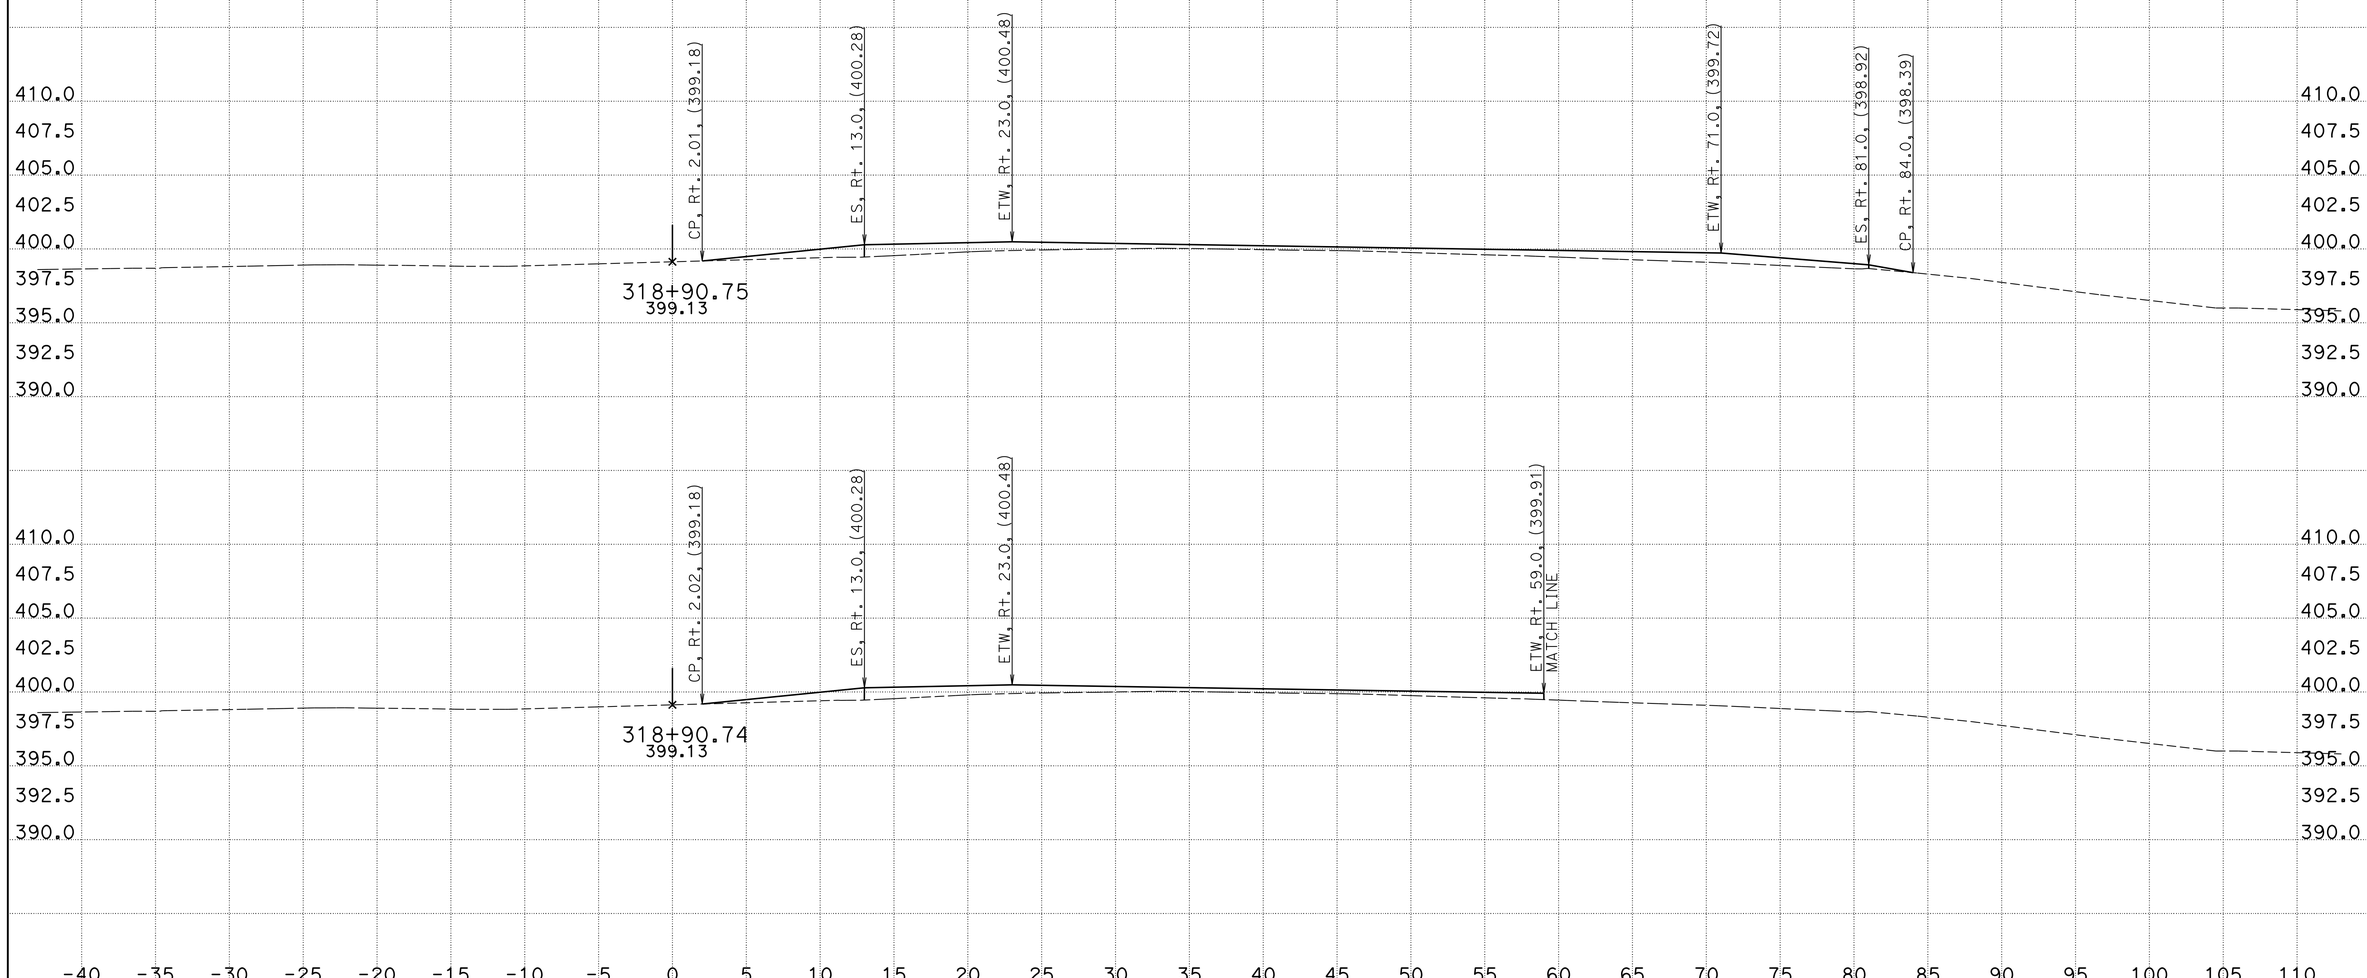

CREATED BY: Phoukhao Sasinouan
DATE: 11/29/2012
KC Project: 40280 File: H:\Projects\40280\Caice\40280\EAR\EB\EB_v15.ear

CONTRACT: 40280
DIST/CO/RTE/PM: 11/SD/52/5.0-6.2
PROJECT ID: 11000005411

SCALE: 1" = 5' Horiz.
1" = 5' Vert.

All Dimensions are US Survey Feet

SD-52
CROSS SECTIONS
SHEET 33 OF XXX

For Quantity Development Only

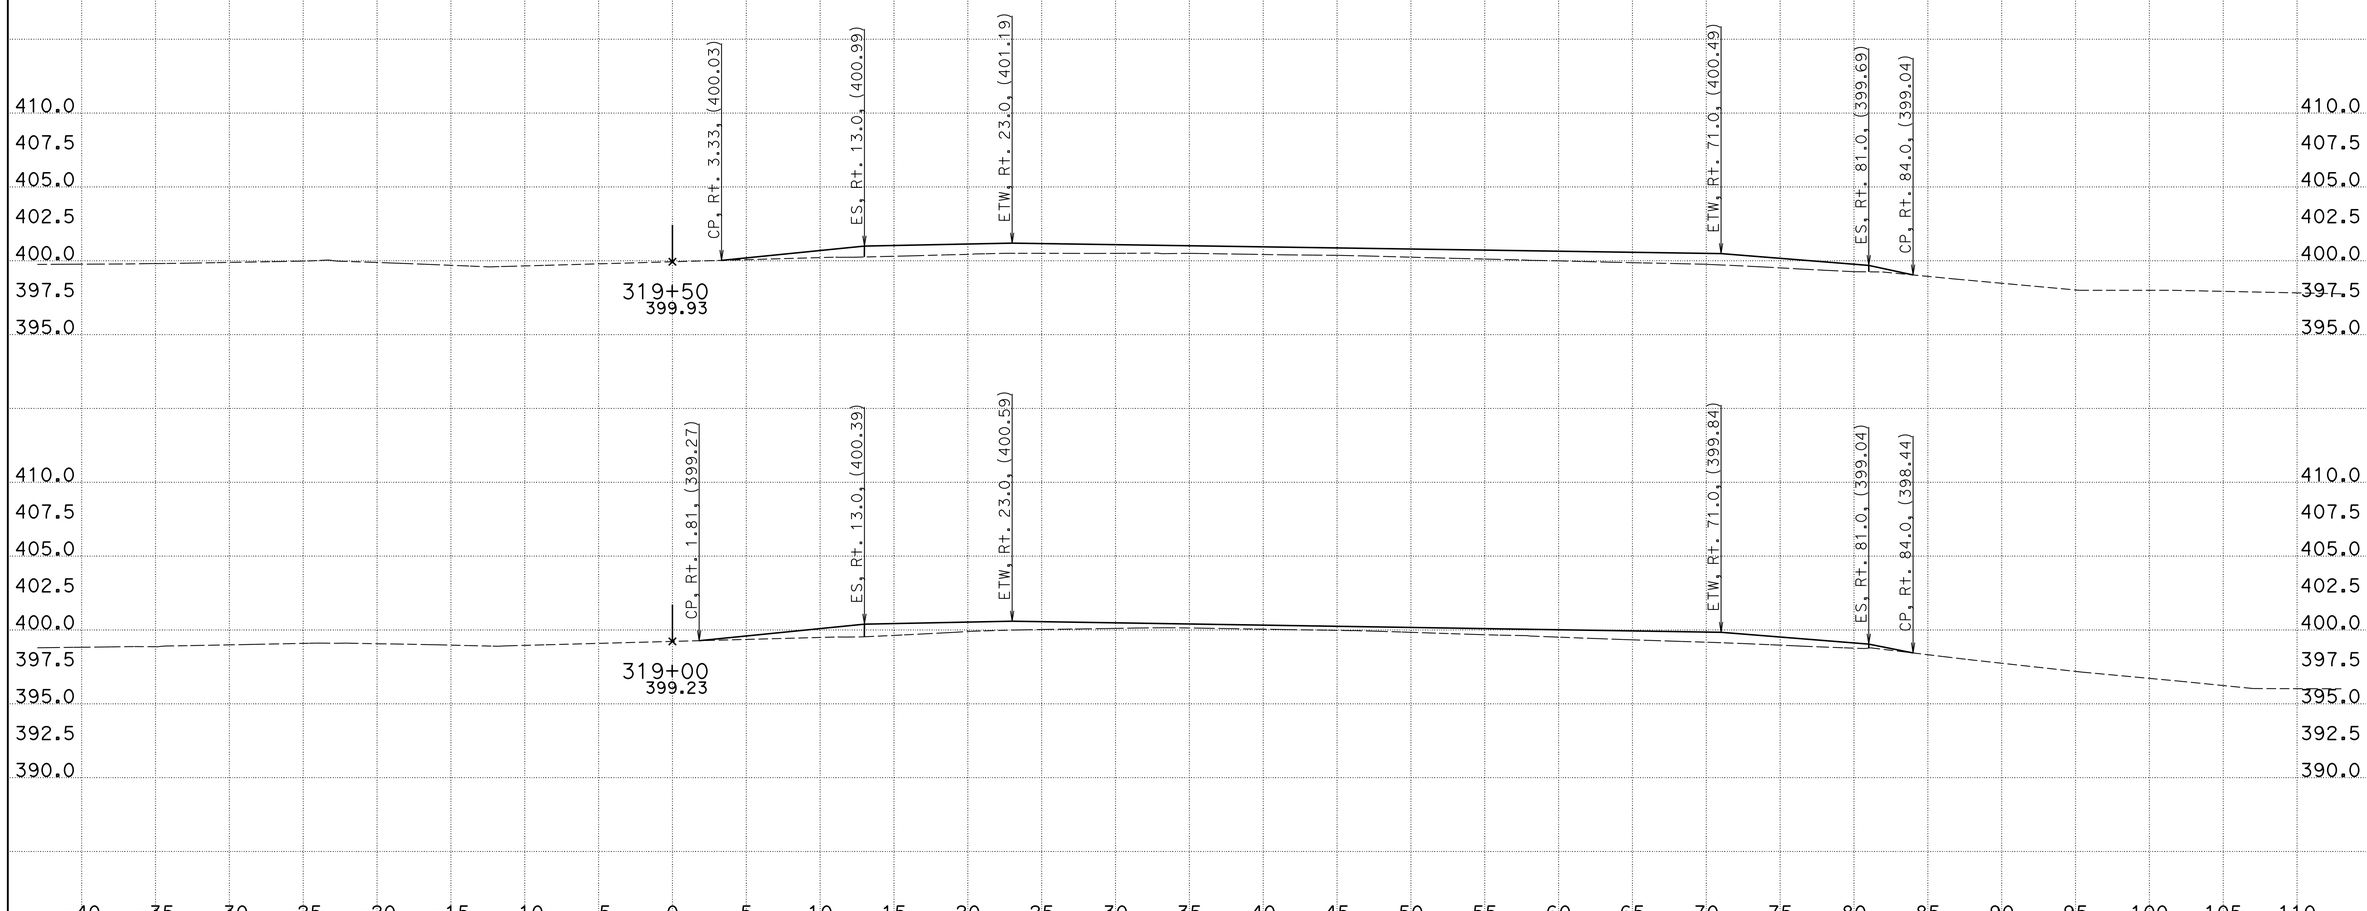

CREATED BY: Phoukhao Sasinouan
DATE: 11/29/2012
KC Project: 40280 File: H:\Projects\40280\Caice\40280\EAR\EB\EB_v15.ear

CONTRACT: 40280
DIST/CO/RTE/PM: 11/SD/52/5.0-6.2
PROJECT ID: 11000005411

SCALE: 1" = 5' Horiz.
1" = 5' Vert.

All Dimensions are US Survey Feet

SD-52
CROSS SECTIONS
SHEET 34 OF XXX

For Quantity Development Only

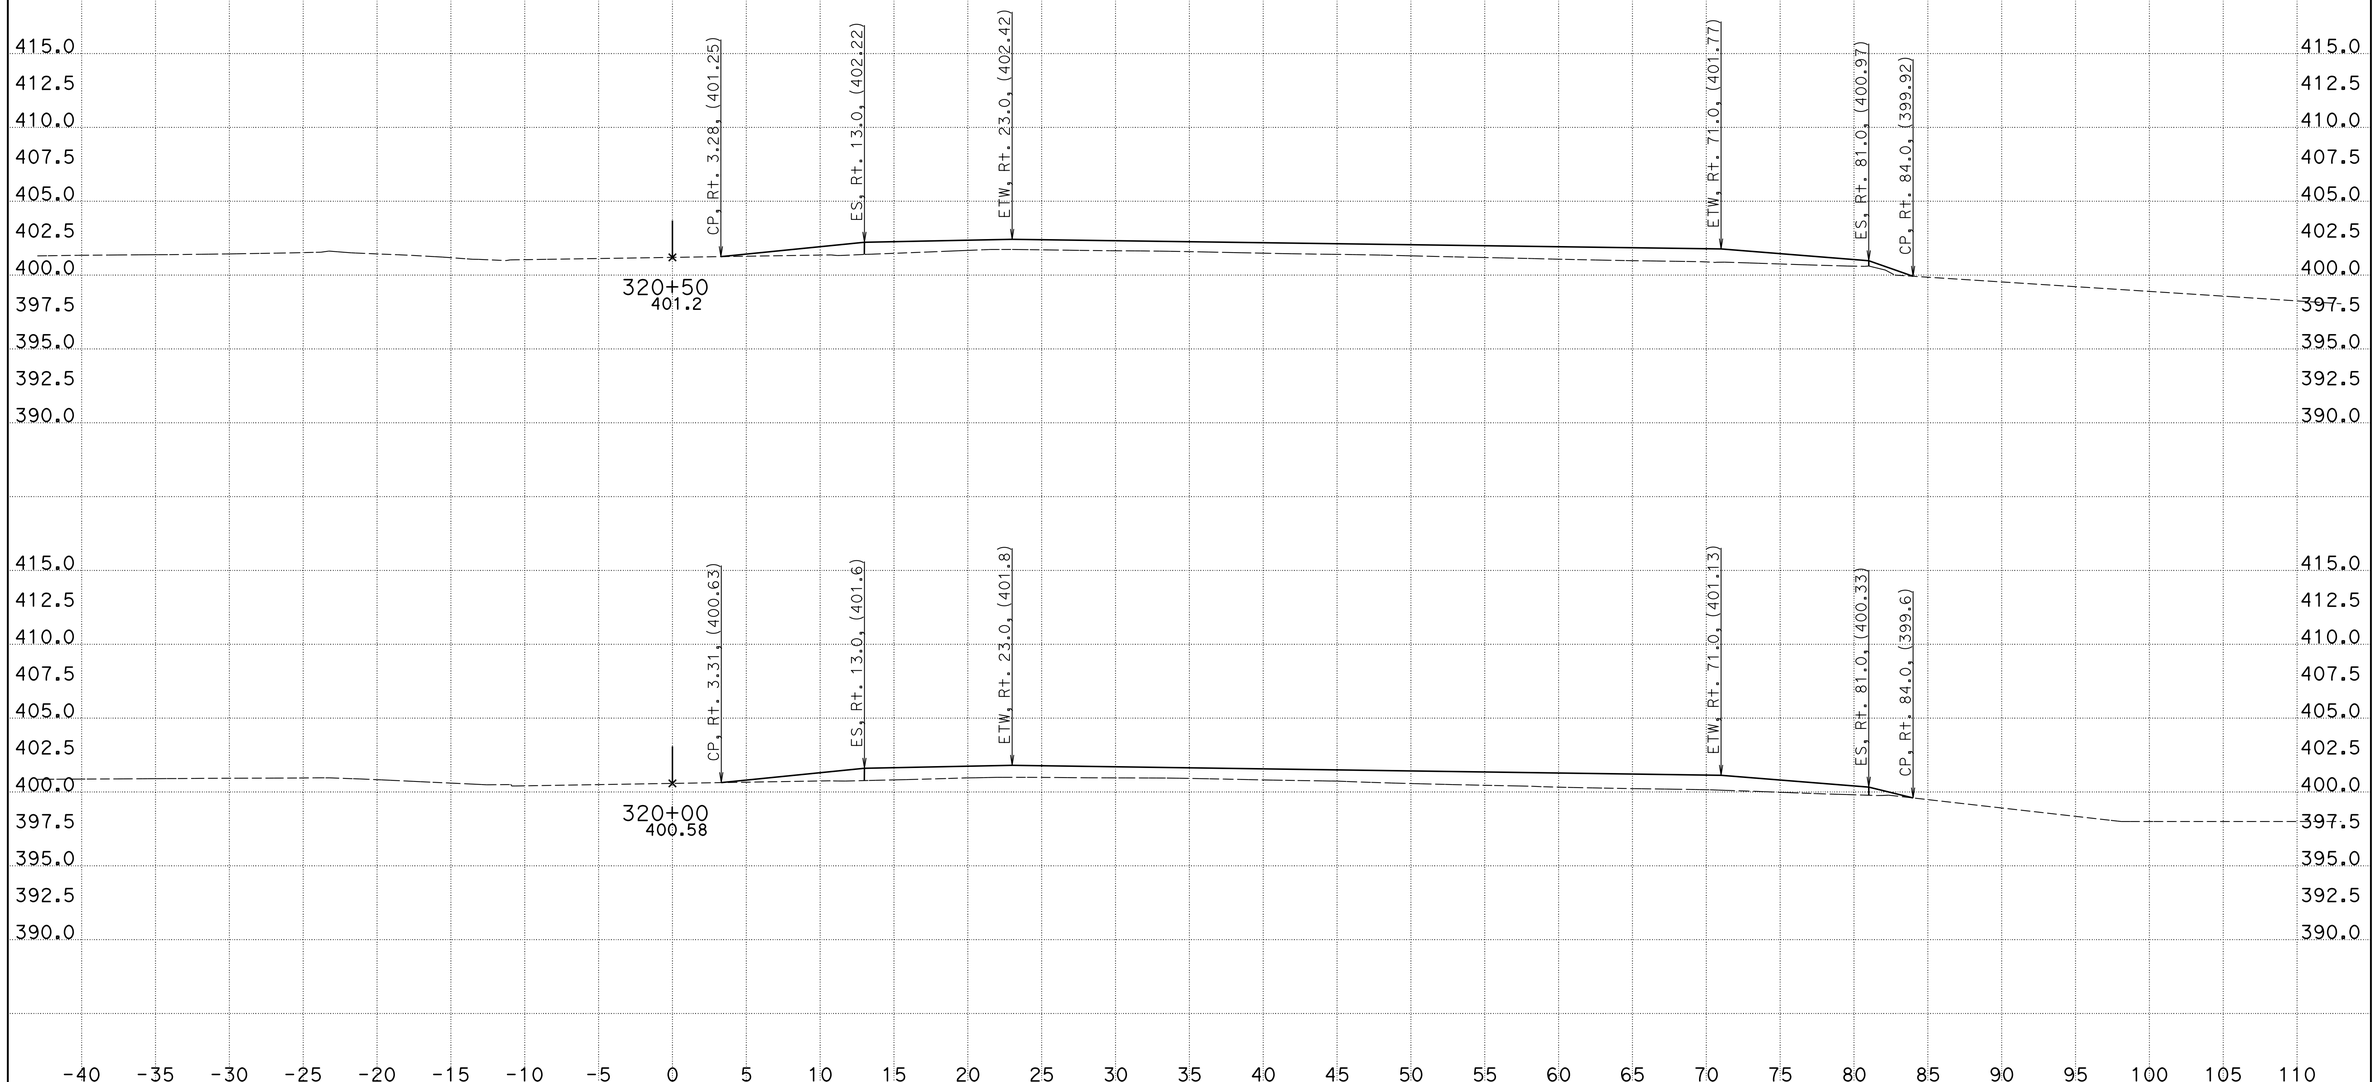

CREATED BY: Phoukhao Sasinouan
DATE: 11/29/2012
KC Project: 40280 File: H:\Projects\40280\Caice\40280\EAR\EB\EB_v15.ear

CONTRACT: 40280
DIST/CO/RTE/PM: 11/SD/52/5.0-6.2
PROJECT ID: 11000005411

SCALE: 1" = 5' Horiz.
1" = 5' Vert.

All Dimensions are US Survey Feet

SD-52
CROSS SECTIONS
SHEET 35 OF XXX

For Quantity Development Only

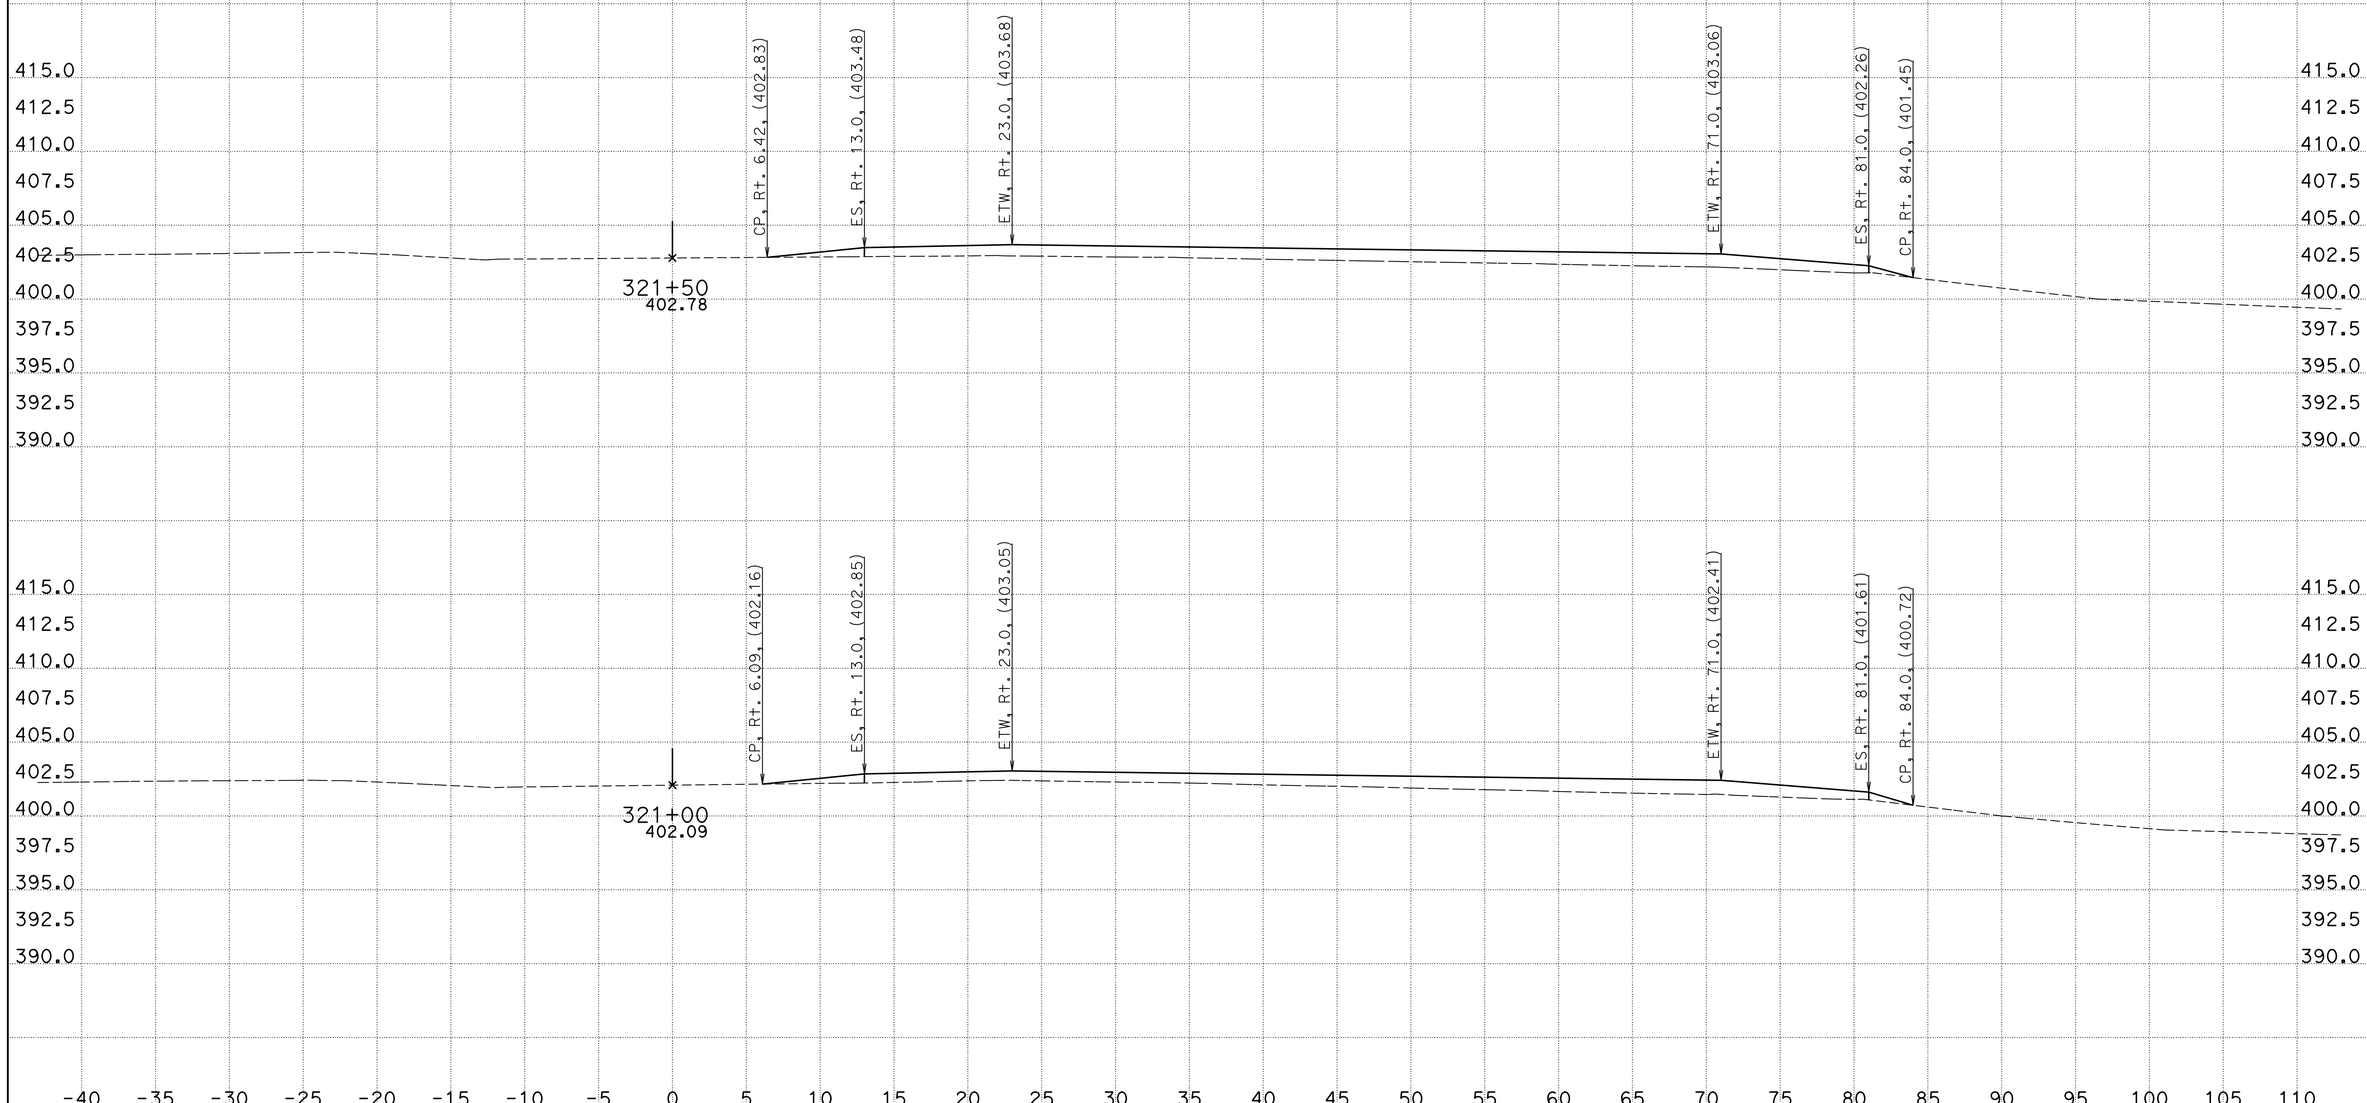

CREATED BY: Phoukhao Sasinouan
DATE: 11/29/2012
KC Project: 40280 File: H:\Projects\40280\Caice\40280\EAR\EB\EB_v15.ear

CONTRACT: 40280
DIST/CO/RTE/PM: 11/SD/52/5.0-6.2
PROJECT ID: 11000005411

SCALE: 1" = 5' Horiz.
1" = 5' Vert.

All Dimensions are US Survey Feet

SD-52
CROSS SECTIONS
SHEET 36 OF XXX

For Quantity Development Only

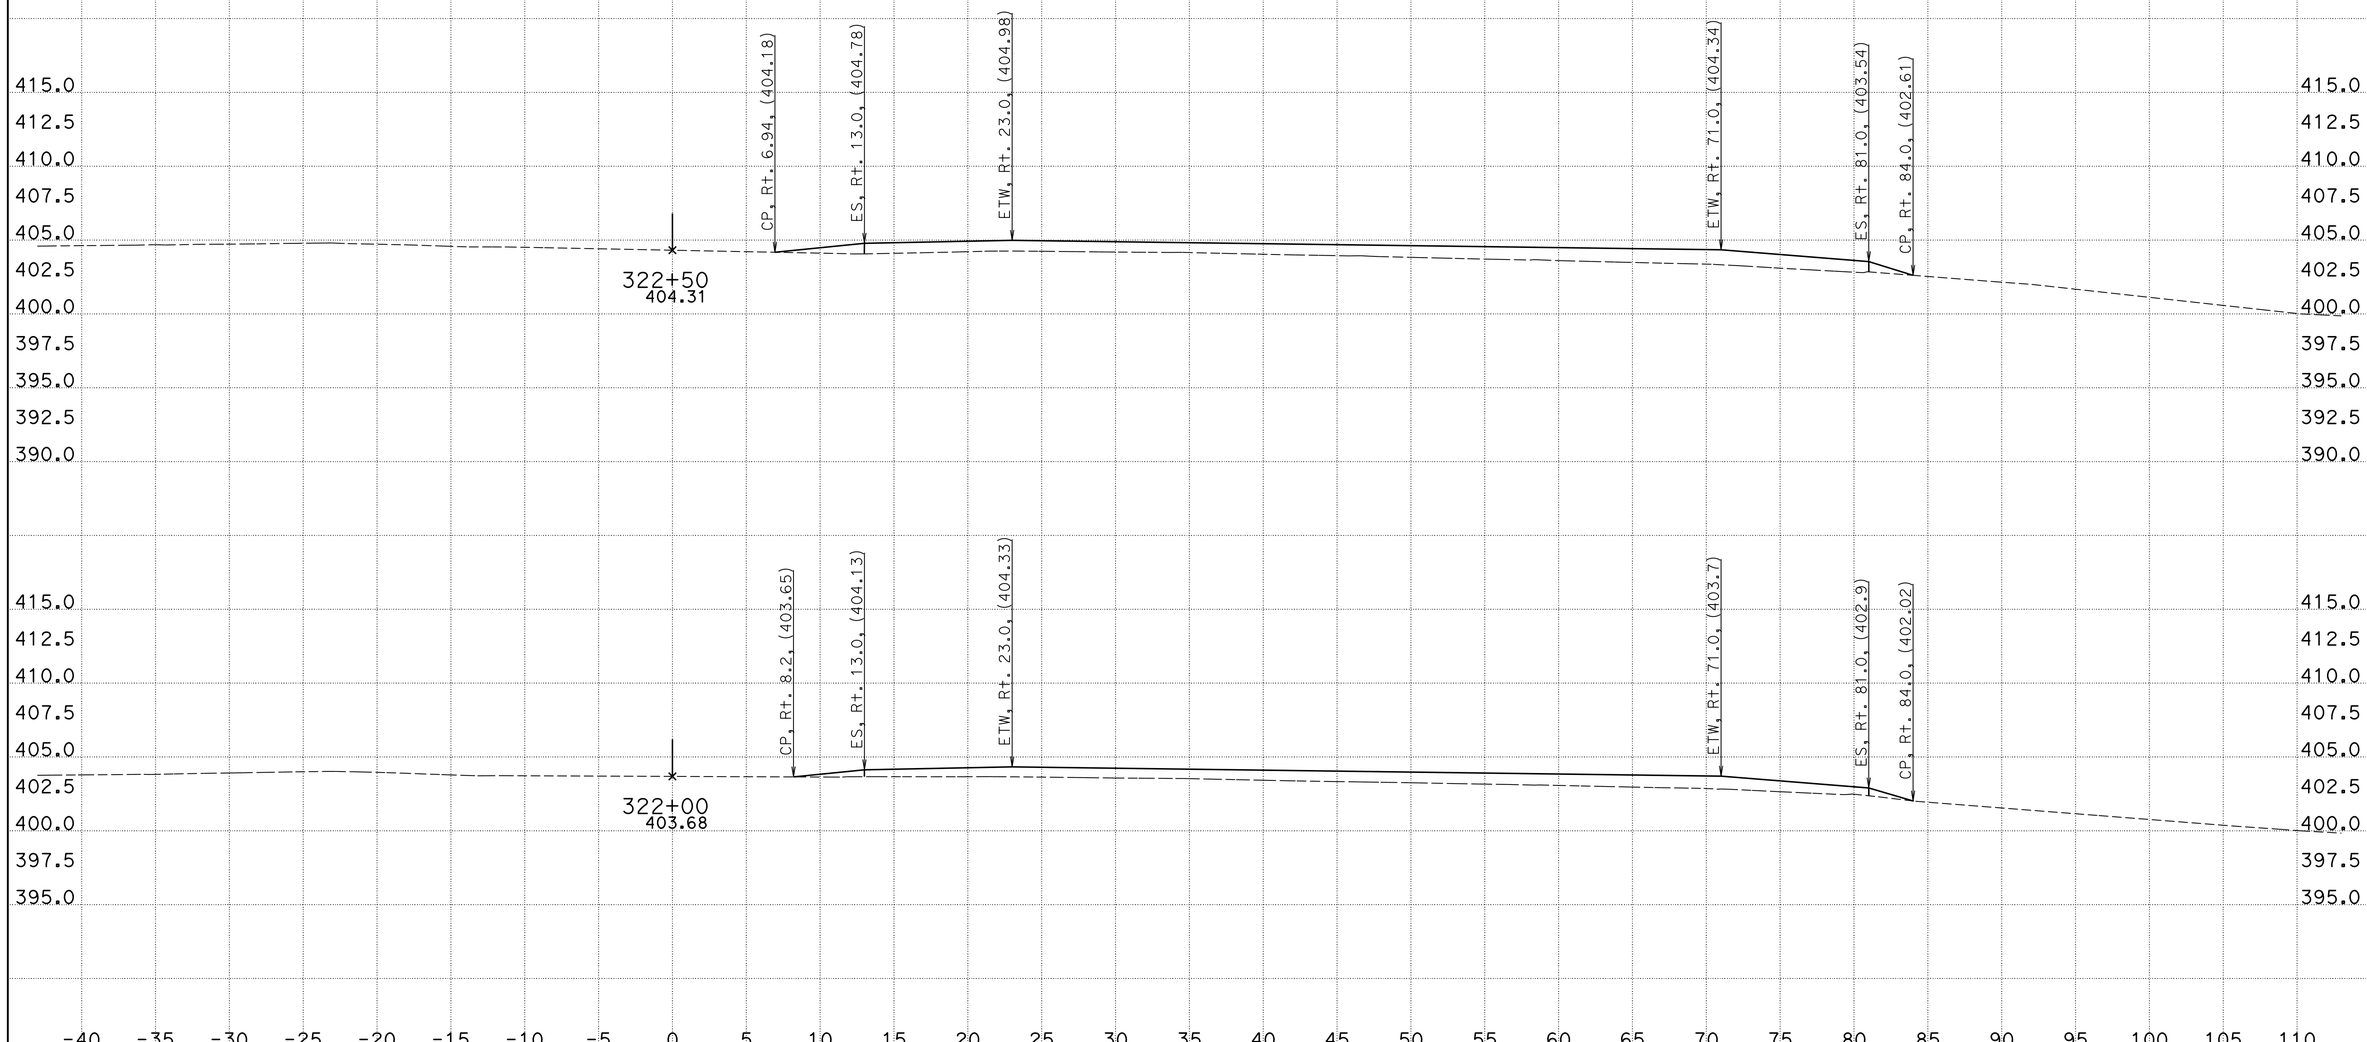

CREATED BY: Phoukhao Sasinouan
DATE: 11/29/2012
KC Project: 40280 File: H:\Projects\40280\Caice\40280\EAR\EB\EB_v15.ear

CONTRACT: 40280
DIST/CO/RTE/PM: 11/SD/52/5.0-6.2
PROJECT ID: 11000005411

SCALE: 1" = 5' Horiz.
1" = 5' Vert.

All Dimensions are US Survey Feet

SD-52
CROSS SECTIONS
SHEET 37 OF XXX

For Quantity Development Only

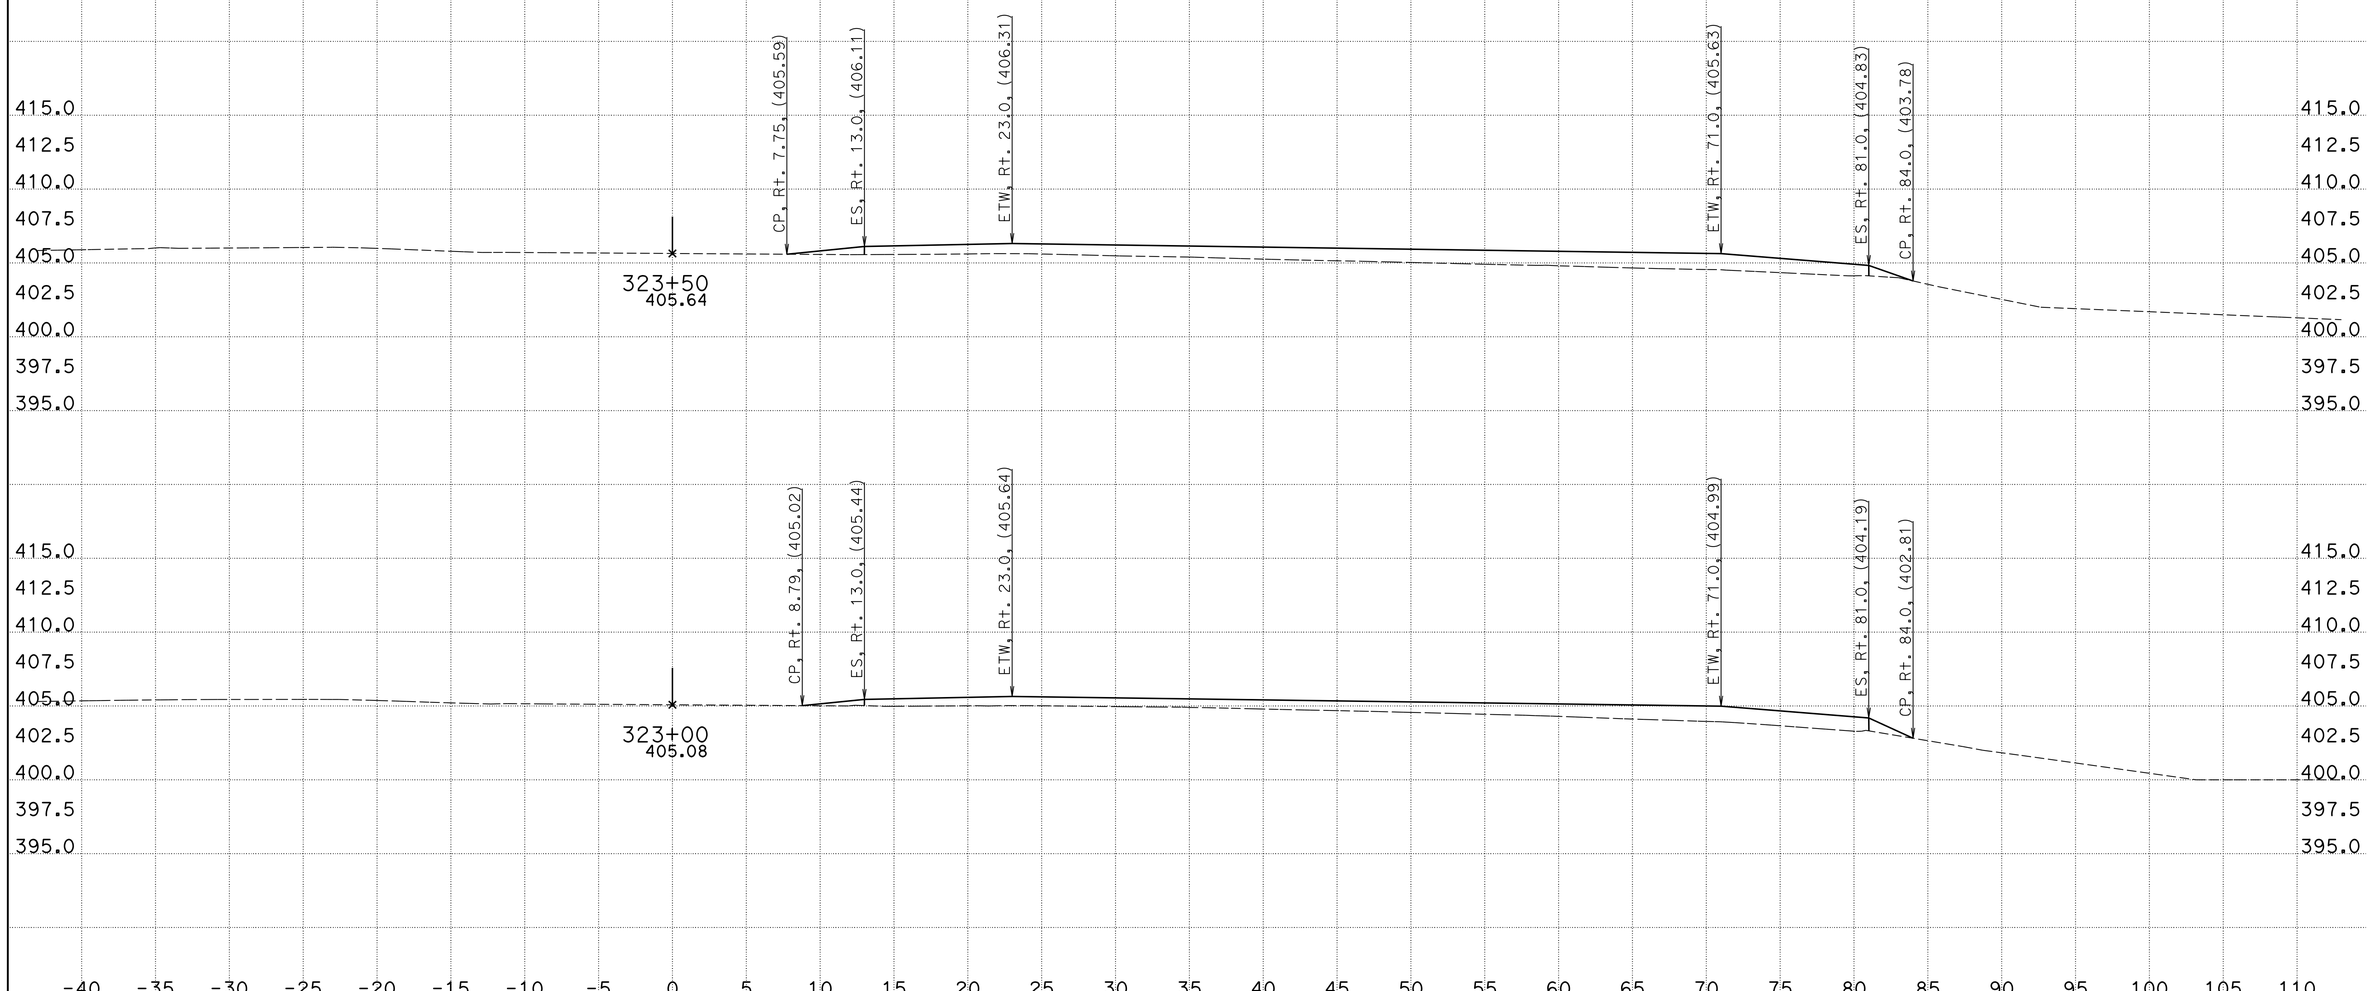

CREATED BY: Phoukhao Sasinouan
DATE: 11/29/2012
KC Project: 40280 File: H:\Projects\40280\Caice\40280\EAR\EB\EB_v15.ear

CONTRACT: 40280
DIST/CO/RTE/PM: 11/SD/52/5.0-6.2
PROJECT ID: 11000005411

SCALE: 1" = 5' Horiz.
1" = 5' Vert.

All Dimensions are US Survey Feet

SD-52
CROSS SECTIONS
SHEET 38 OF XXX

For Quantity Development Only

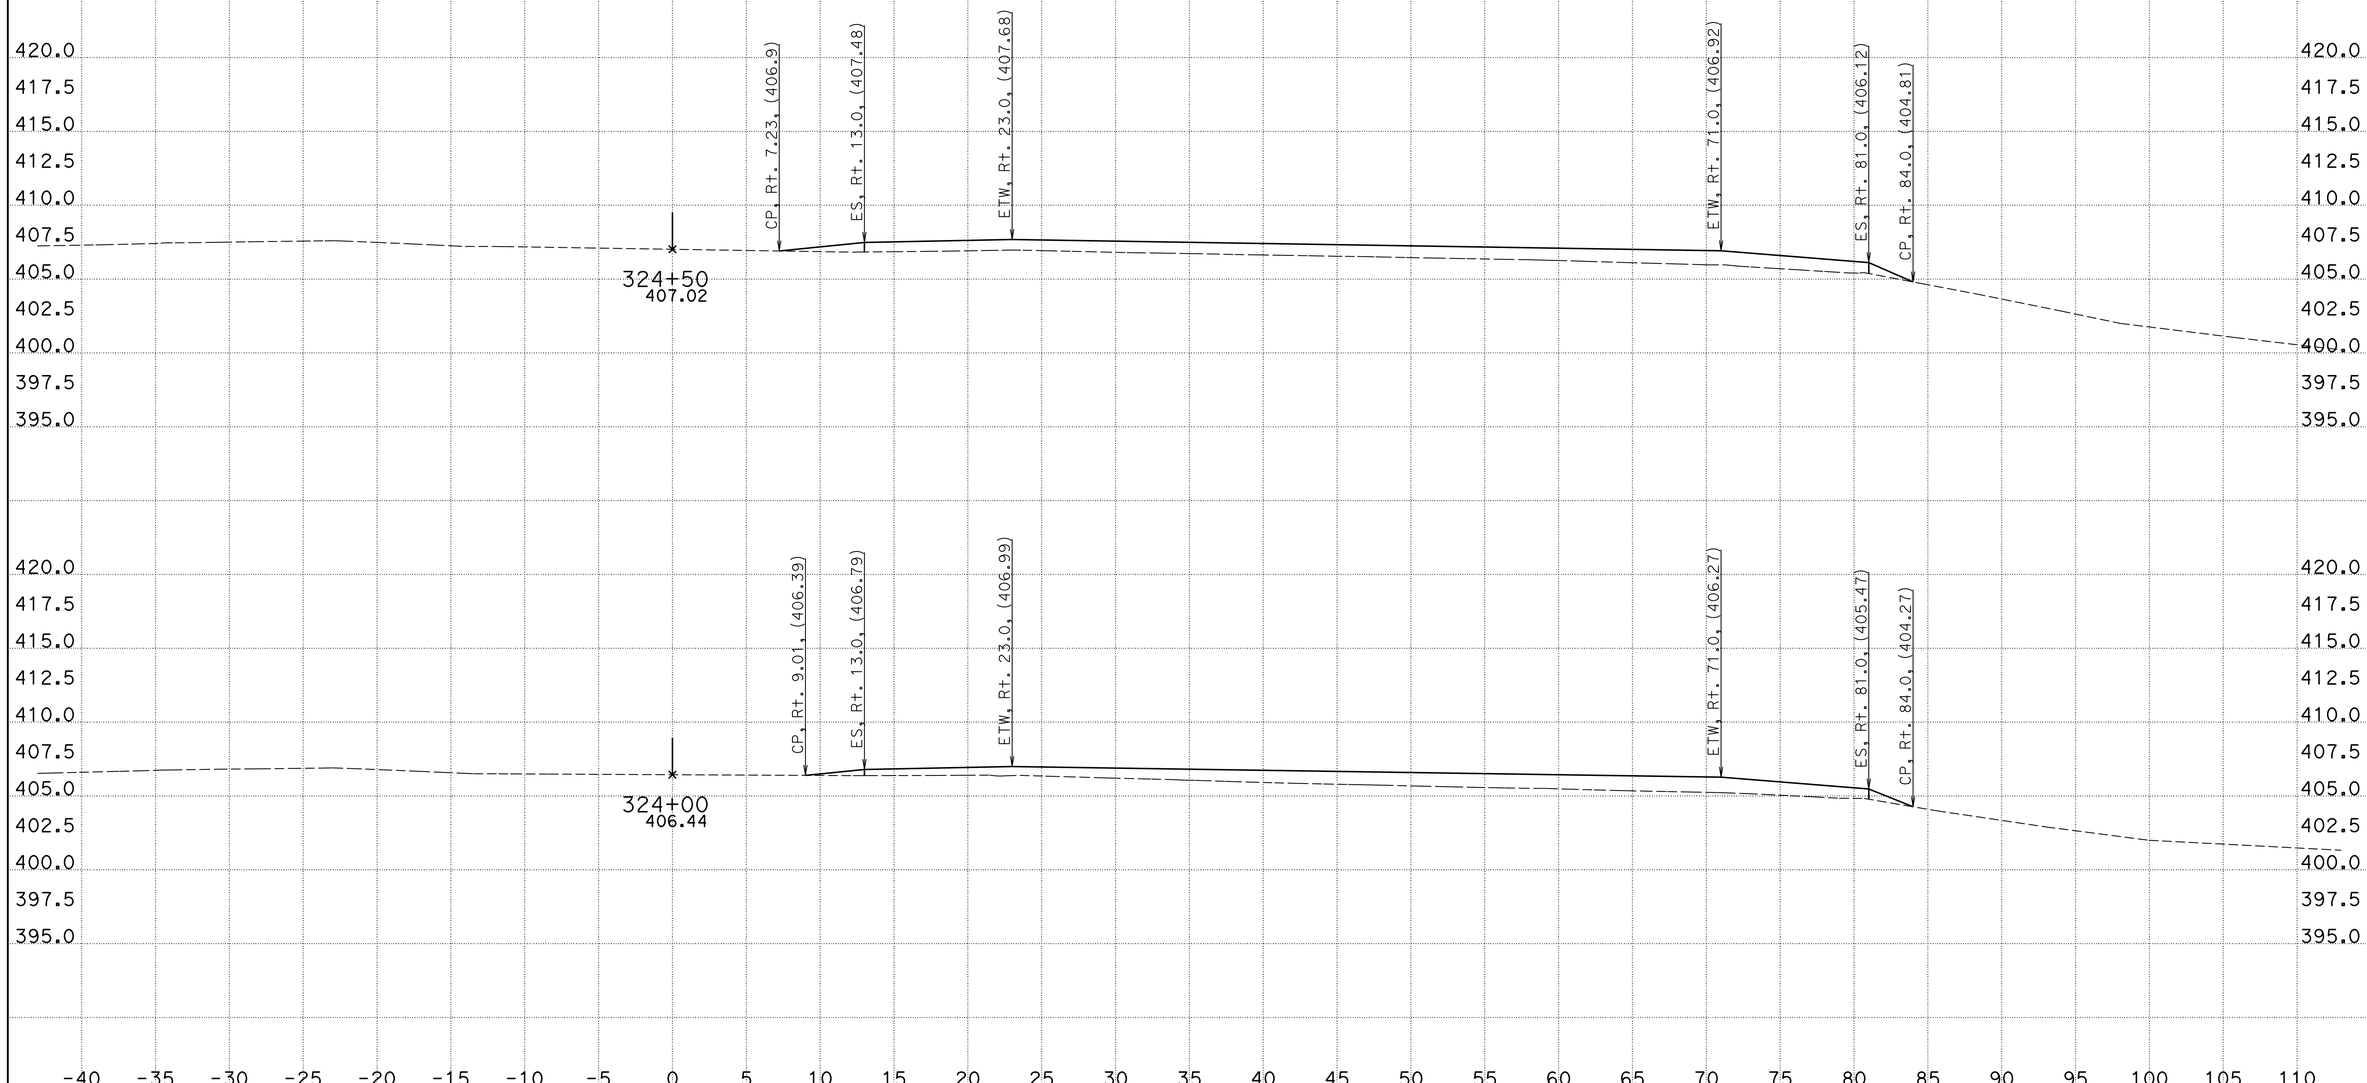

CREATED BY: Phoukhao Sasinouan
DATE: 11/29/2012
KC Project: 40280 File: H:\Projects\40280\Caice\40280\EAR\EB\EB_v15.ear

CONTRACT: 40280
DIST/CO/RTE/PM: 11/SD/52/5.0-6.2
PROJECT ID: 11000005411

SCALE: 1" = 5' Horiz.
1" = 5' Vert.

All Dimensions are US Survey Feet

SD-52
CROSS SECTIONS
SHEET 39 OF XXX

For Quantity Development Only

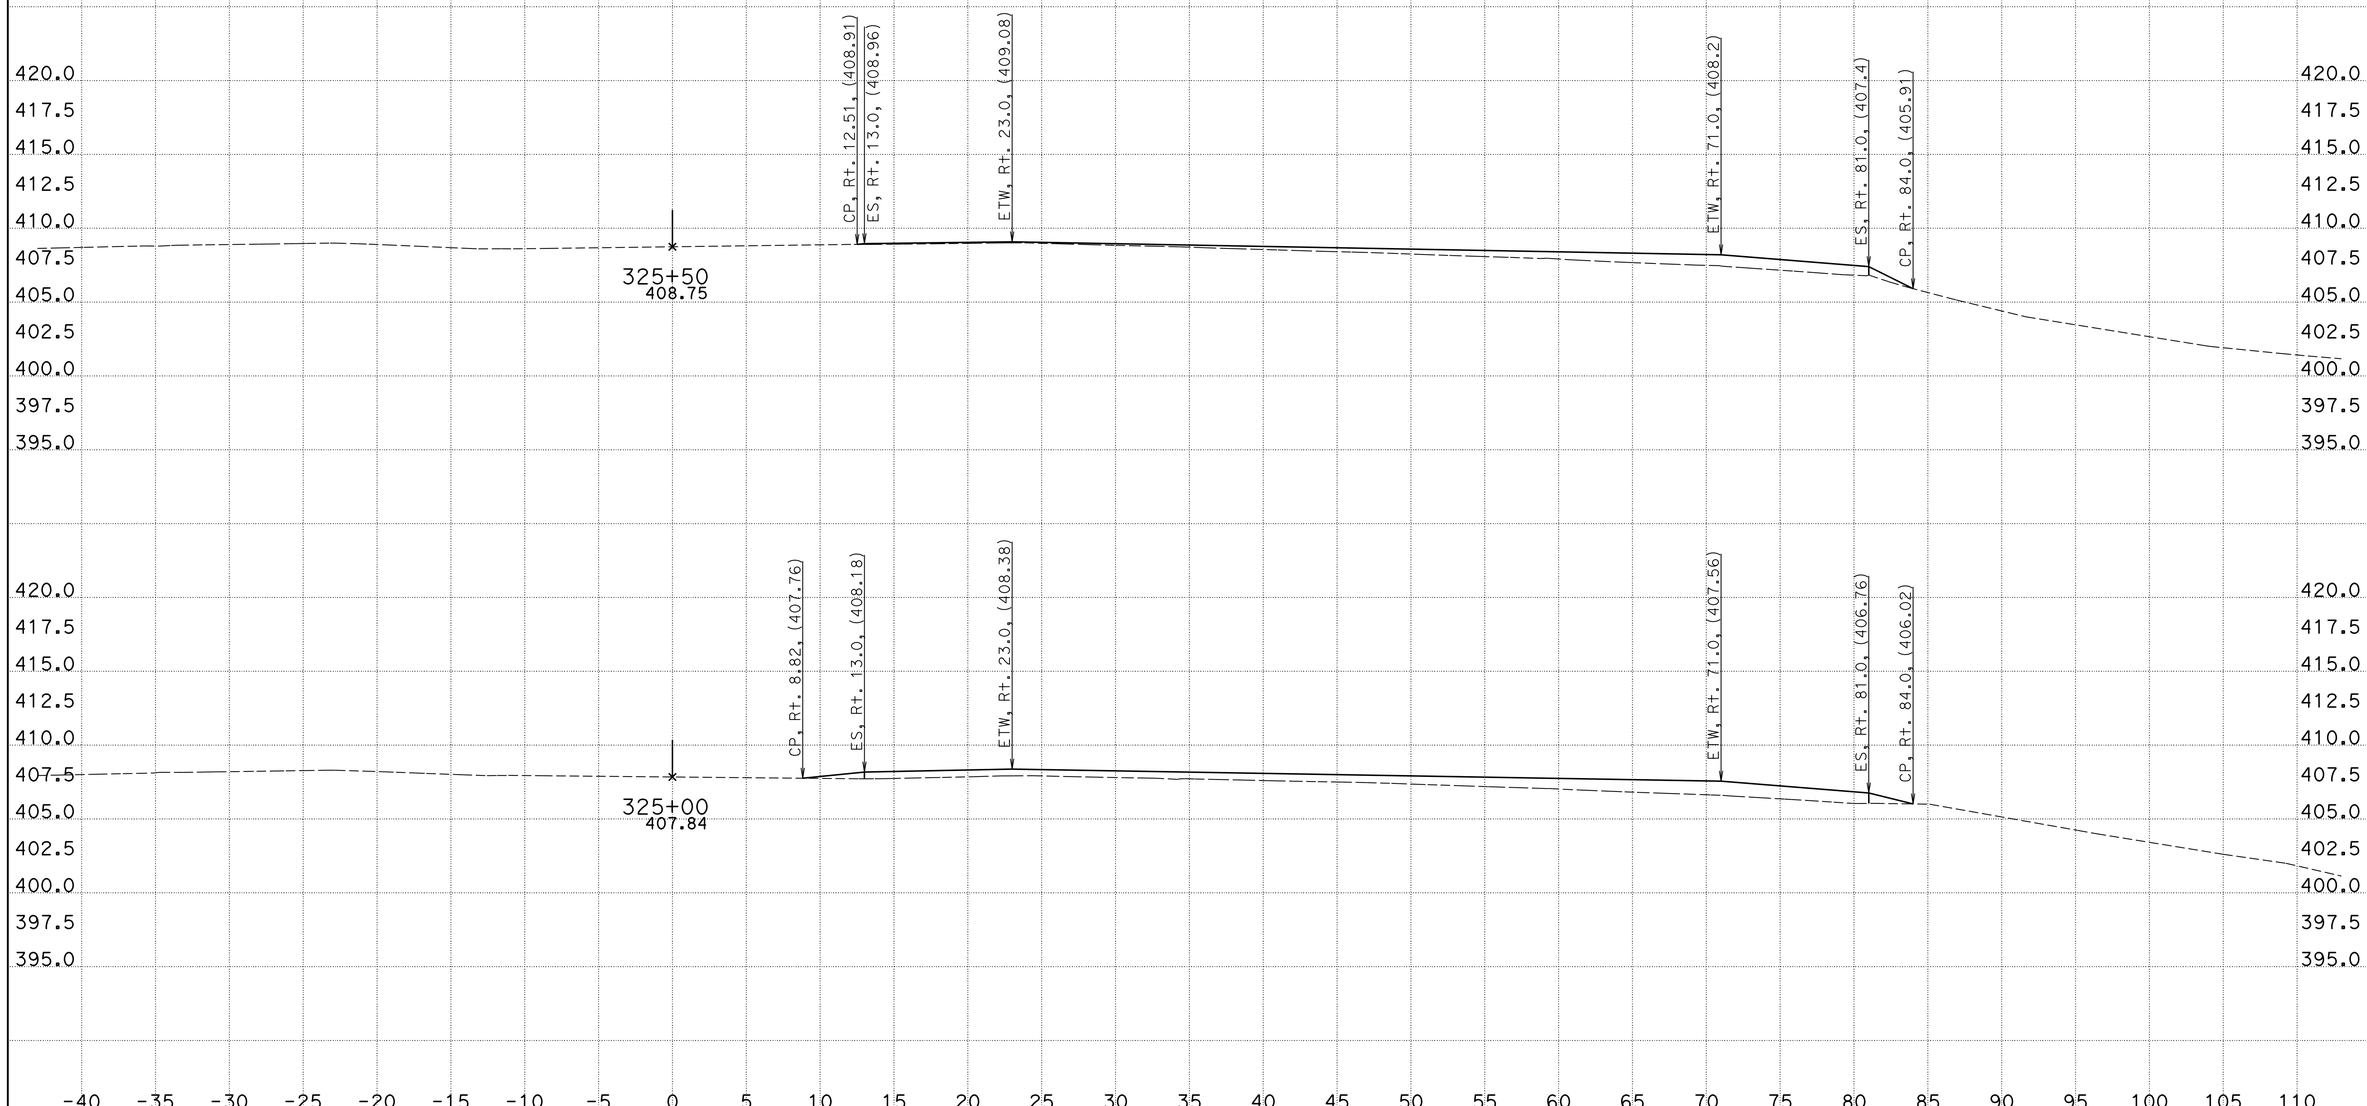

CREATED BY: Phoukhao Sasinouan
DATE: 11/29/2012
KC Project: 40280 File: H:\Projects\40280\Caice\40280\EAR\EB\EB_v15.ear

CONTRACT: 40280
DIST/CO/RTE/PM: 11/SD/52/5.0-6.2
PROJECT ID: 11000005411

SCALE: 1" = 5' Horiz.
1" = 5' Vert.

All Dimensions are US Survey Feet

SD-52
CROSS SECTIONS
SHEET 40 OF XXX

For Quantity Development Only

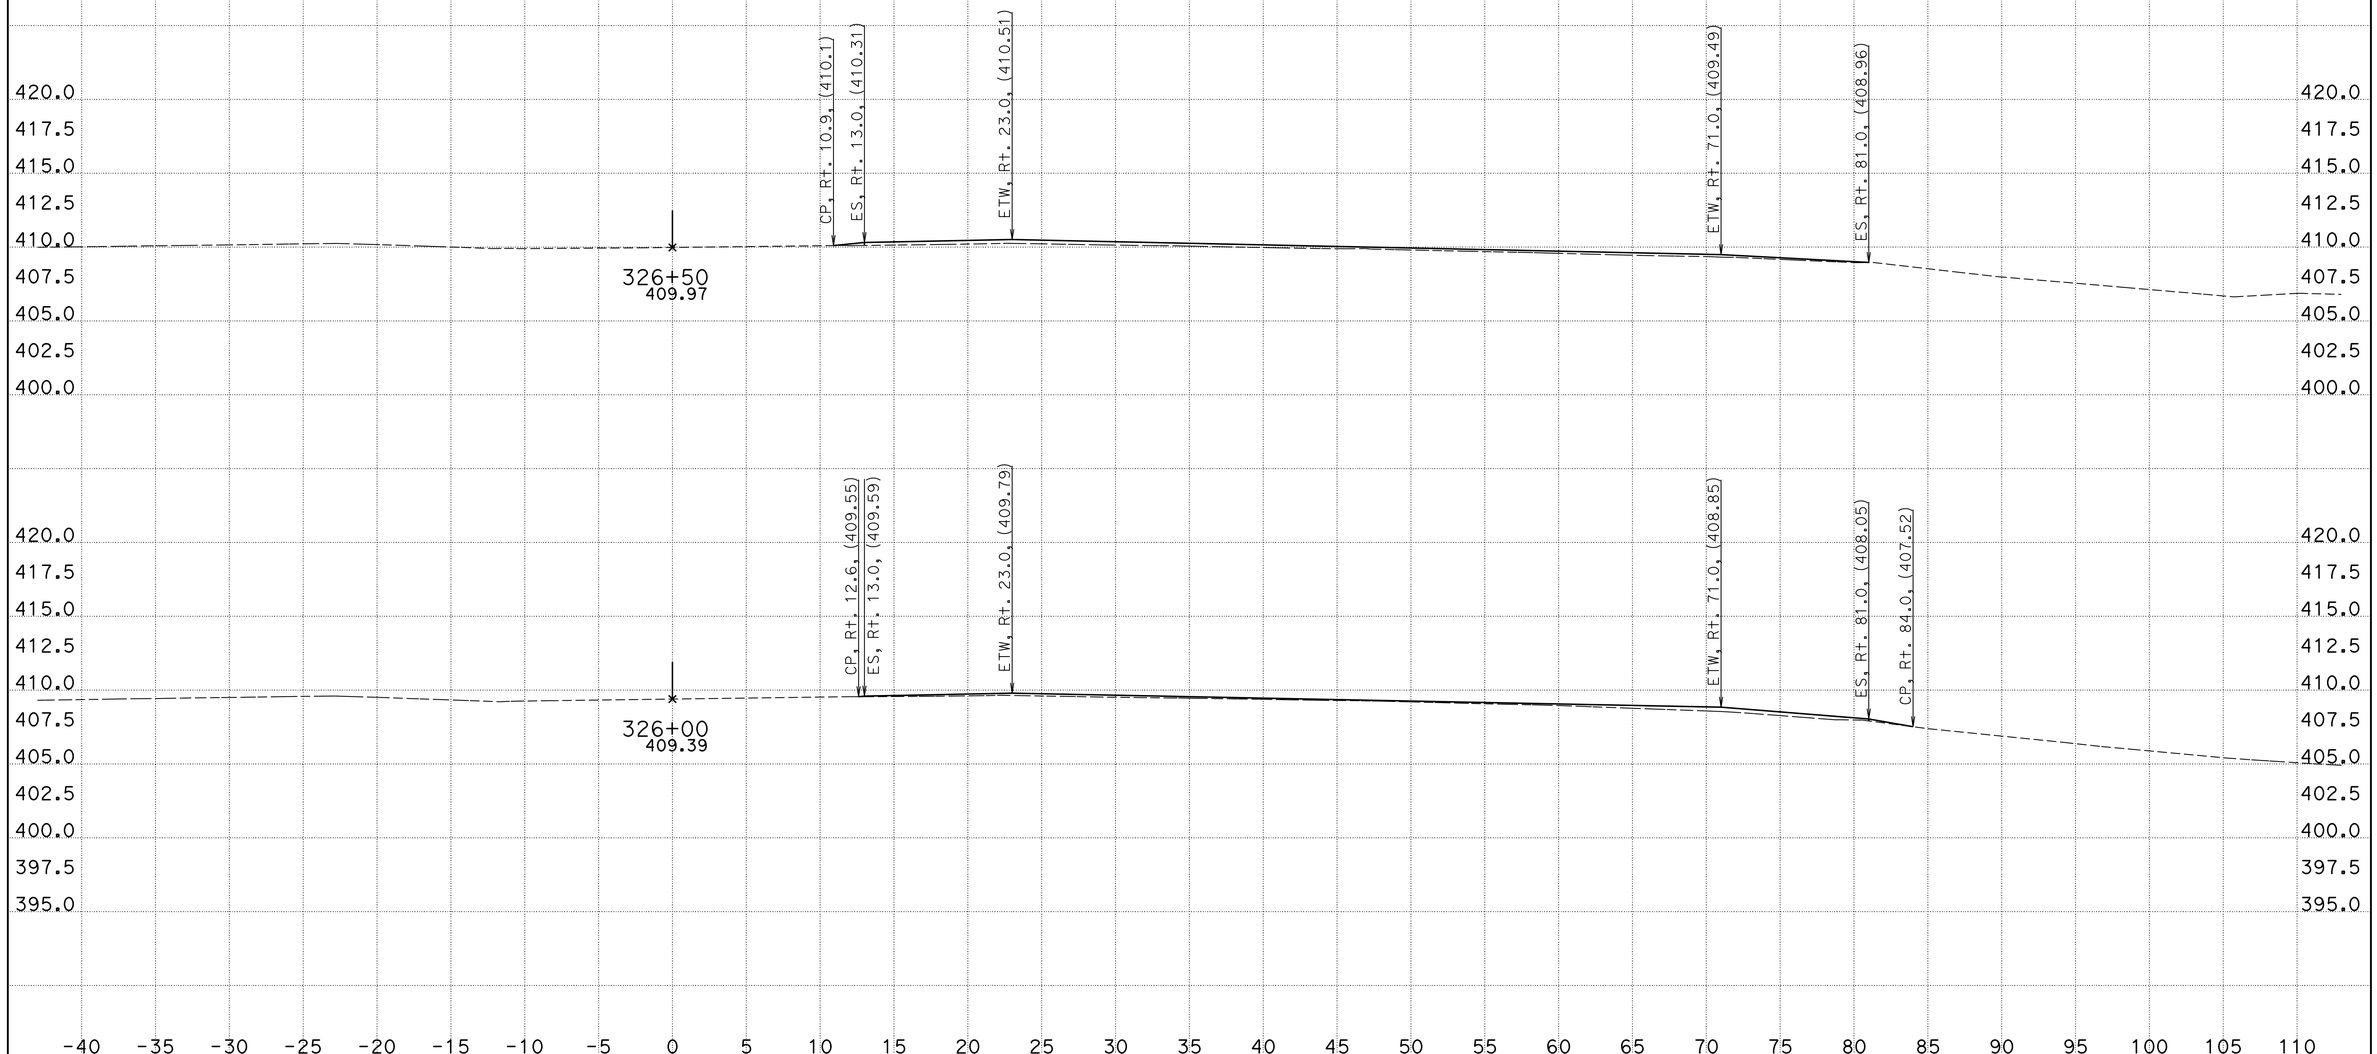

CREATED BY: Phoukhao Sasinouan
DATE: 11/29/2012
KC Project: 40280 File: H:\Projects\40280\Caice\40280\EAR\EB\EB_v15.ear

CONTRACT: 40280
DIST/CO/RTE/PM: 11/SD/52/5.0-6.2
PROJECT ID: 11000005411

SCALE: 1" = 5' Horiz.
1" = 5' Vert.

All Dimensions are US Survey Feet

SD-52
CROSS SECTIONS
SHEET 41 OF XXX

For Quantity Development Only

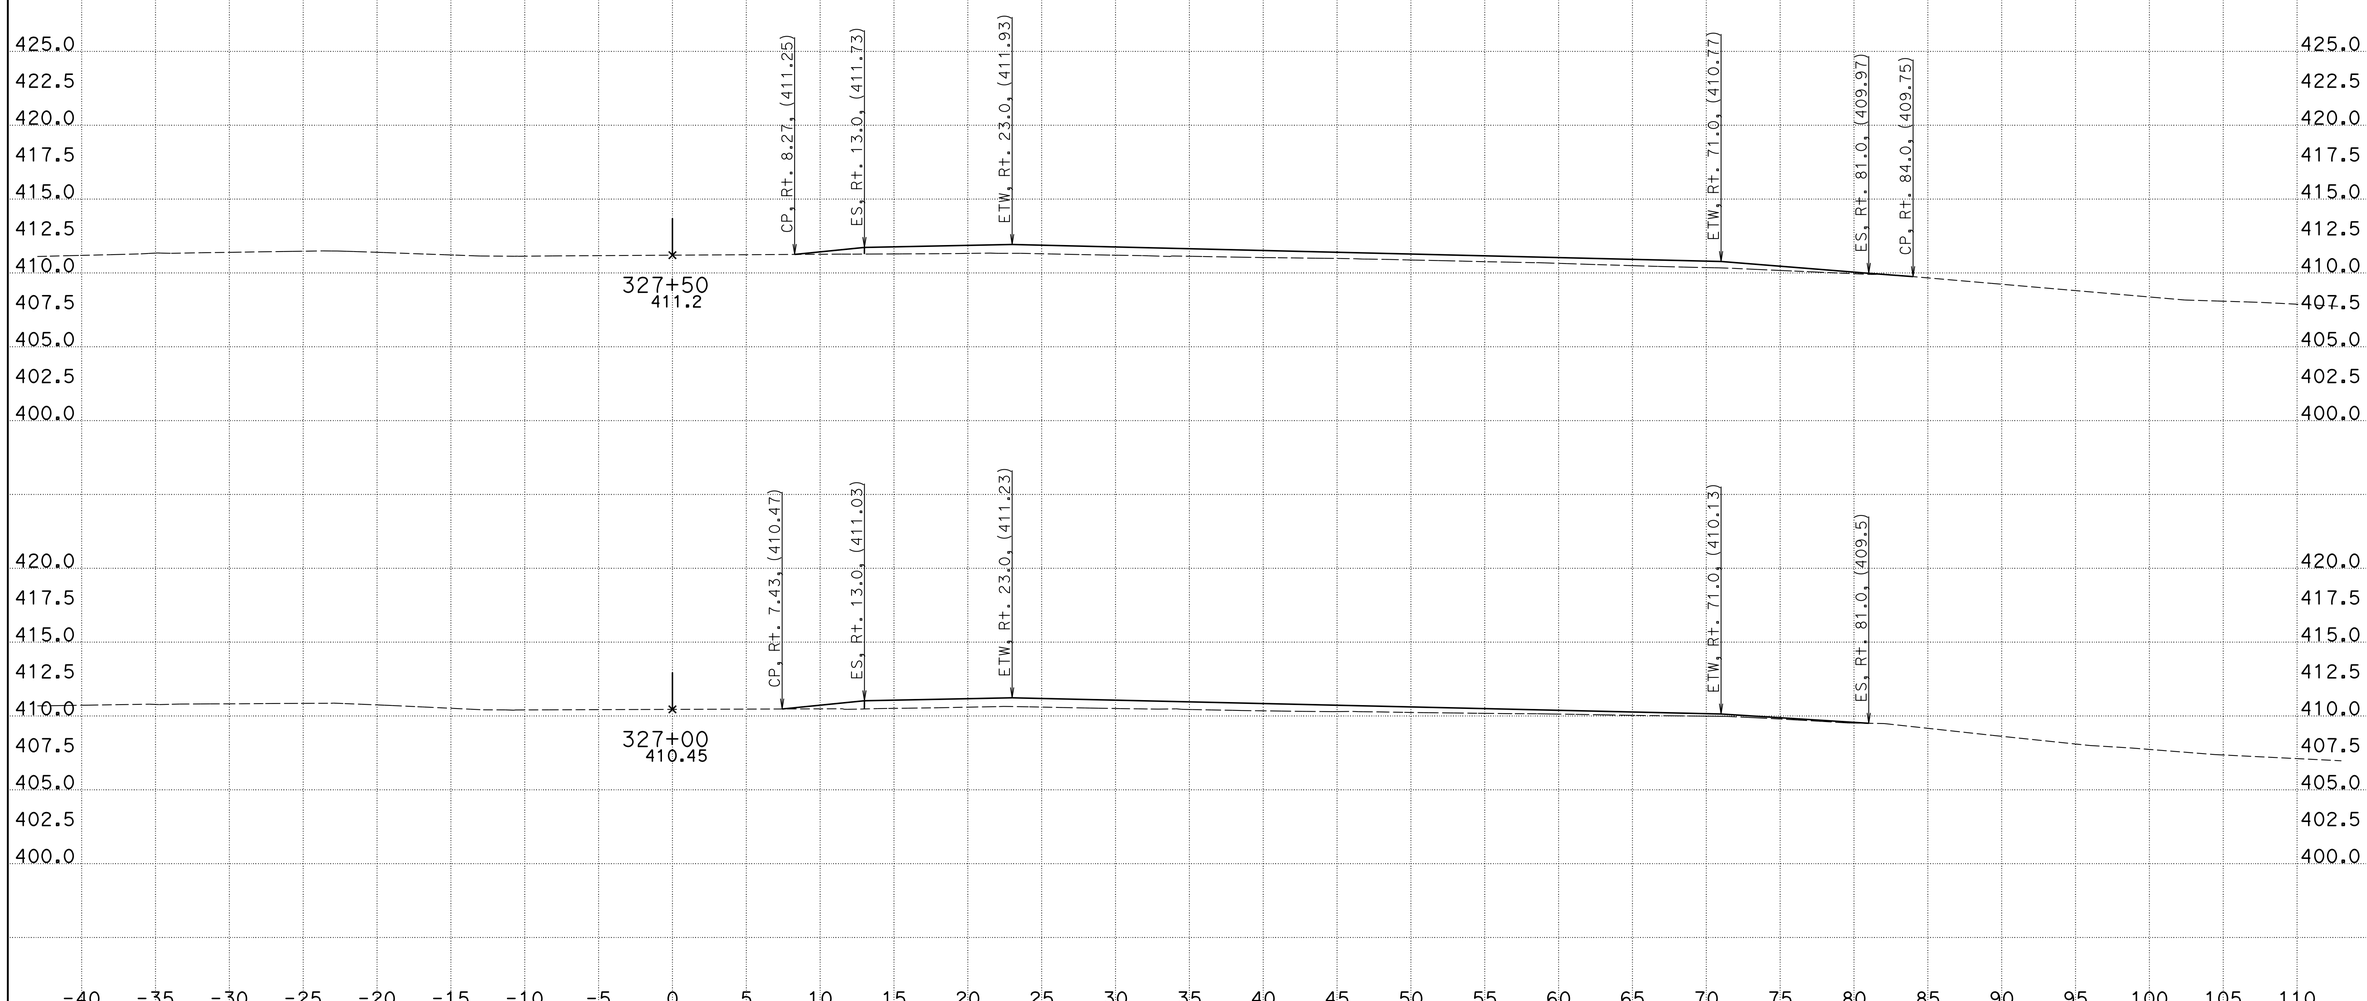

CREATED BY: Phoukhao Sasinouan
DATE: 11/29/2012
KC Project: 40280 File: H:\Projects\40280\Caice\40280\EAR\EB\EB_v15.ear

CONTRACT: 40280
DIST/CO/RTE/PM: 11/SD/52/5.0-6.2
PROJECT ID: 11000005411

SCALE: 1" = 5' Horiz.
1" = 5' Vert.

All Dimensions are US Survey Feet

SD-52
CROSS SECTIONS
SHEET 42 OF XXX

For Quantity Development Only

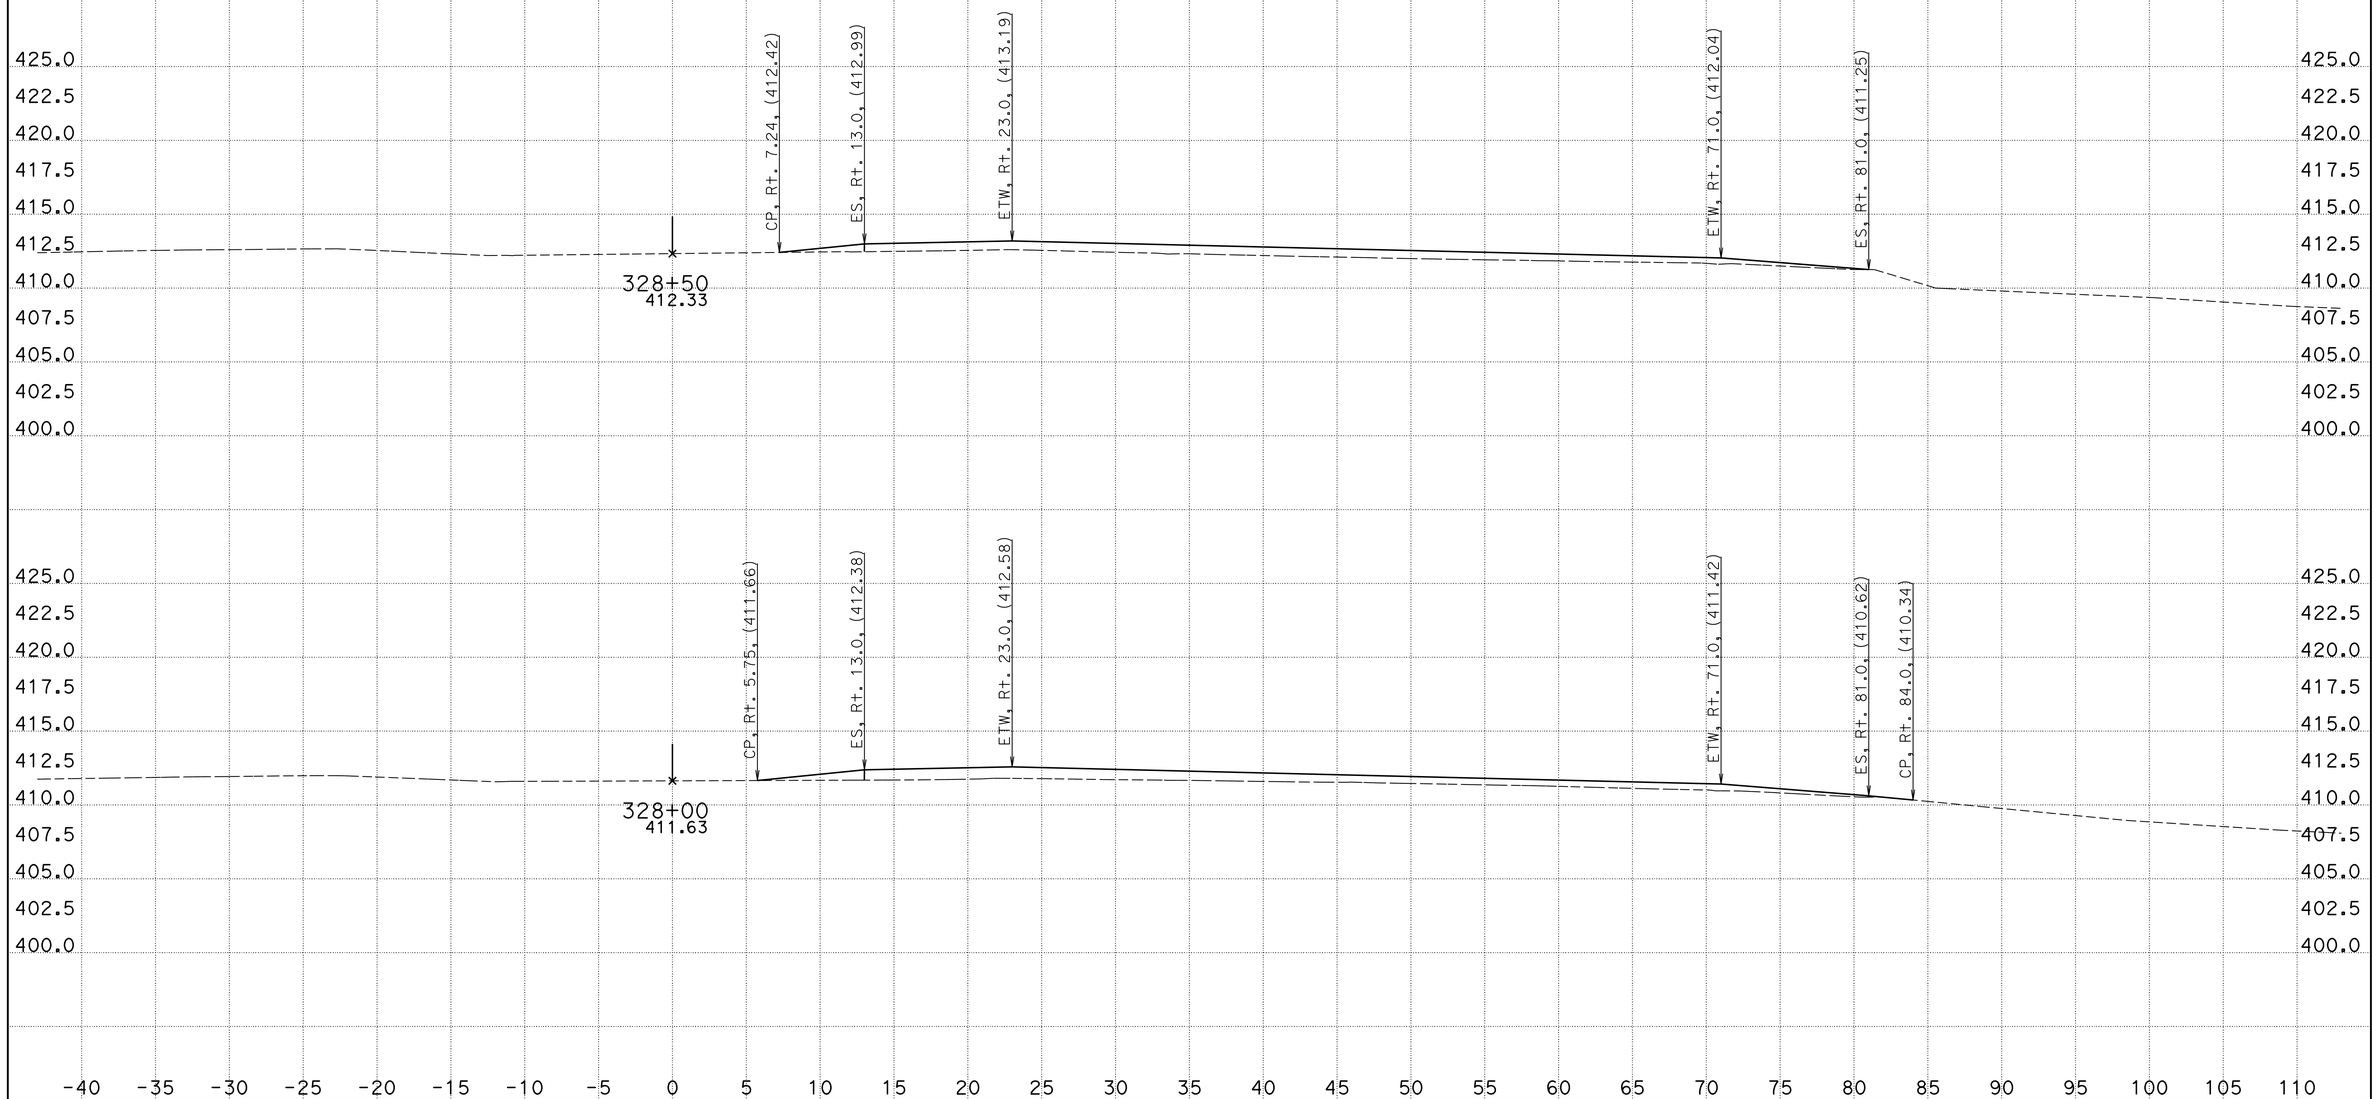

CREATED BY: Phoukhao Sasinouan
DATE: 11/29/2012
KC Project: 40280 File: H:\Projects\40280\Caice\40280\EAR\EB\EB_v15.ear

CONTRACT: 40280
DIST/CO/RTE/PM: 11/SD/52/5.0-6.2
PROJECT ID: 11000005411

SCALE: 1" = 5' Horiz.
1" = 5' Vert.

All Dimensions are US Survey Feet

SD-52
CROSS SECTIONS
SHEET 43 OF XXX

For Quantity Development Only

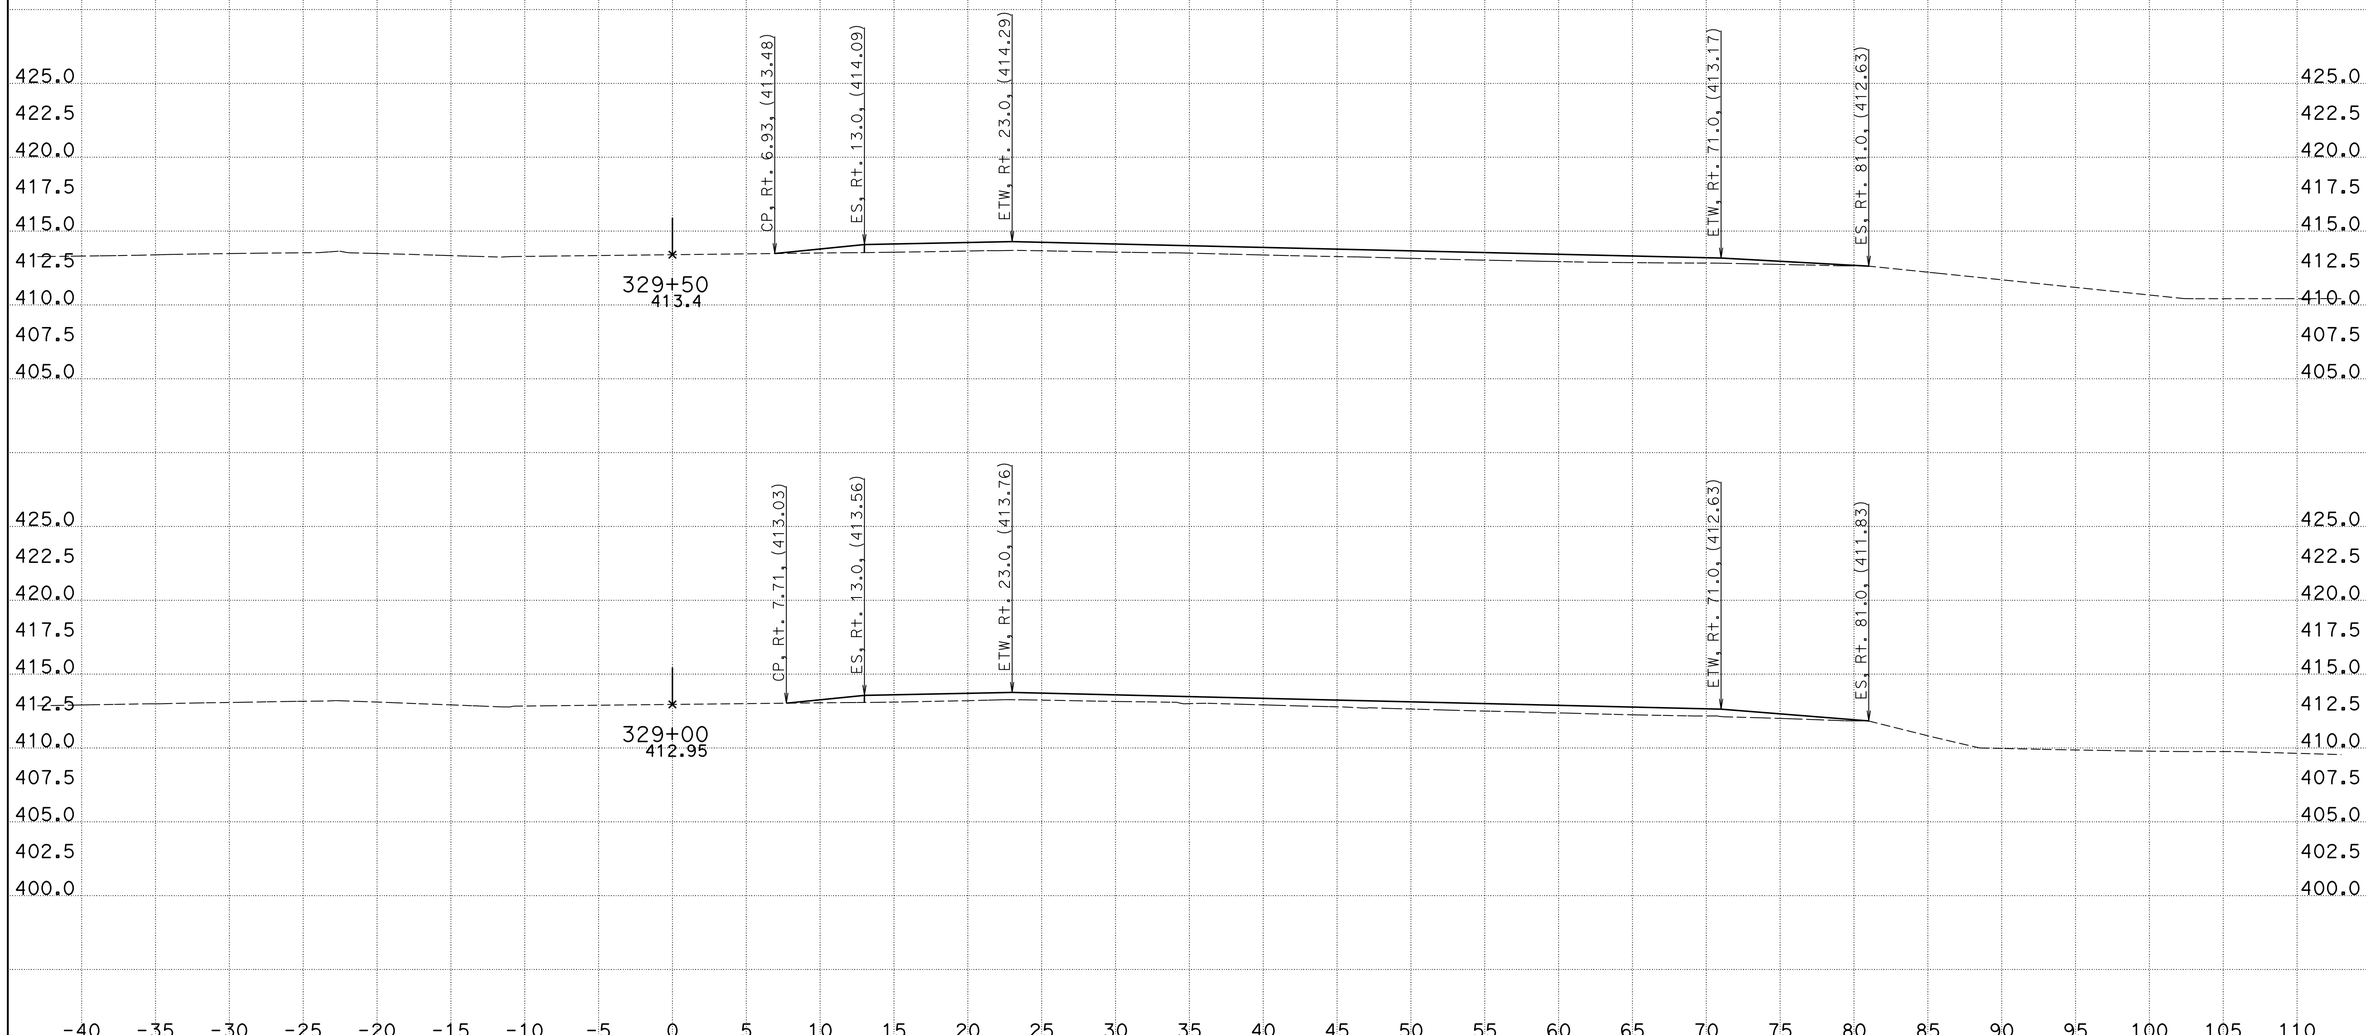

CREATED BY: Phoukhao Sasinouan
DATE: 11/29/2012
KC Project: 40280 File: H:\Projects\40280\Caice\40280\EAR\EB\EB_v15.ear

CONTRACT: 40280
DIST/CO/RTE/PM: 11/SD/52/5.0-6.2
PROJECT ID: 11000005411

SCALE: 1" = 5' Horiz.
1" = 5' Vert.

All Dimensions are US Survey Feet

SD-52
CROSS SECTIONS
SHEET 44 OF XXX

For Quantity Development Only

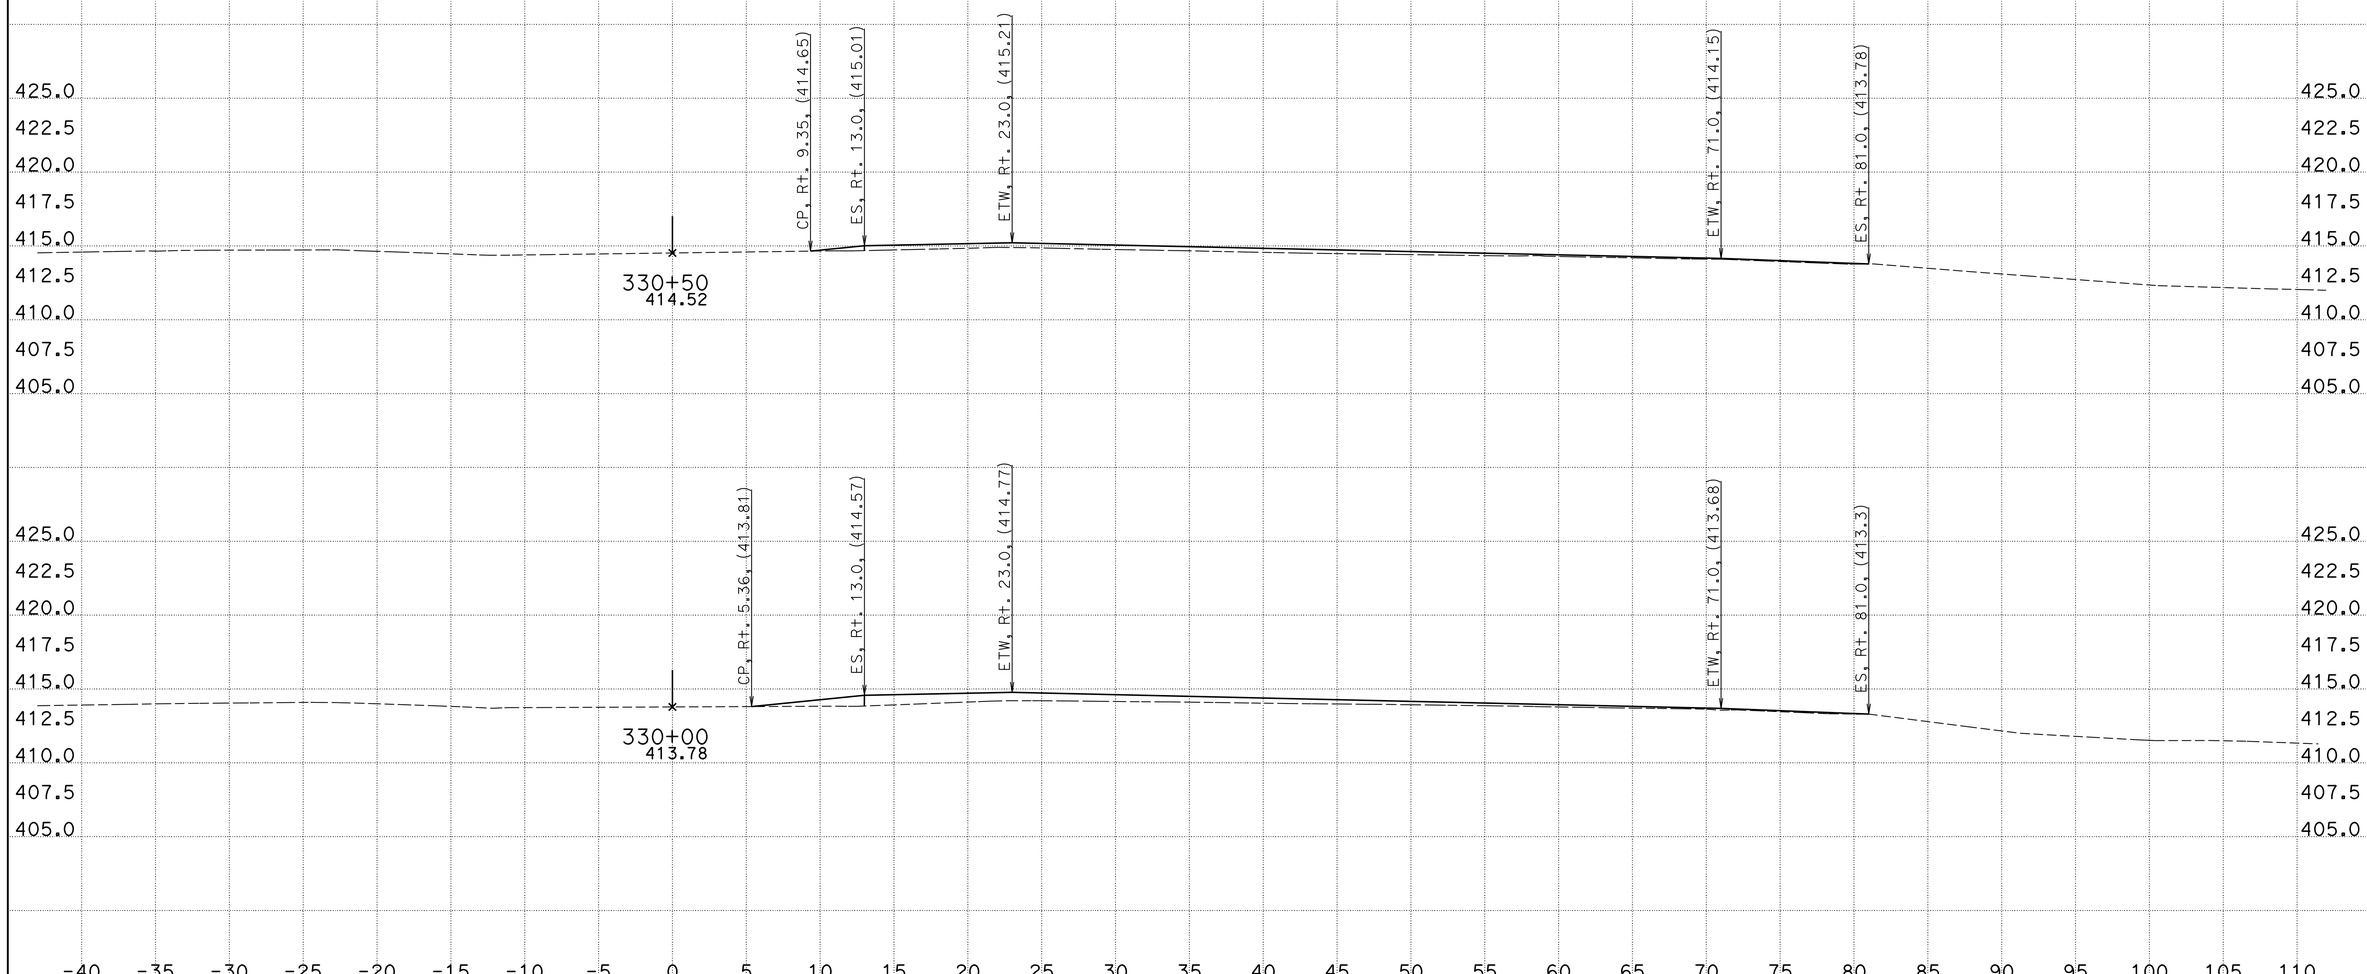

CREATED BY: Phoukhao Sasinouan
DATE: 11/29/2012
KC Project: 40280 File: H:\Projects\40280\Caice\40280\EAR\EB\EB_v15.ear

CONTRACT: 40280
DIST/CO/RTE/PM: 11/SD/52/5.0-6.2
PROJECT ID: 11000005411

SCALE: 1" = 5' Horiz.
1" = 5' Vert.

All Dimensions are US Survey Feet

SD-52
CROSS SECTIONS
SHEET 45 OF XXX

For Quantity Development Only

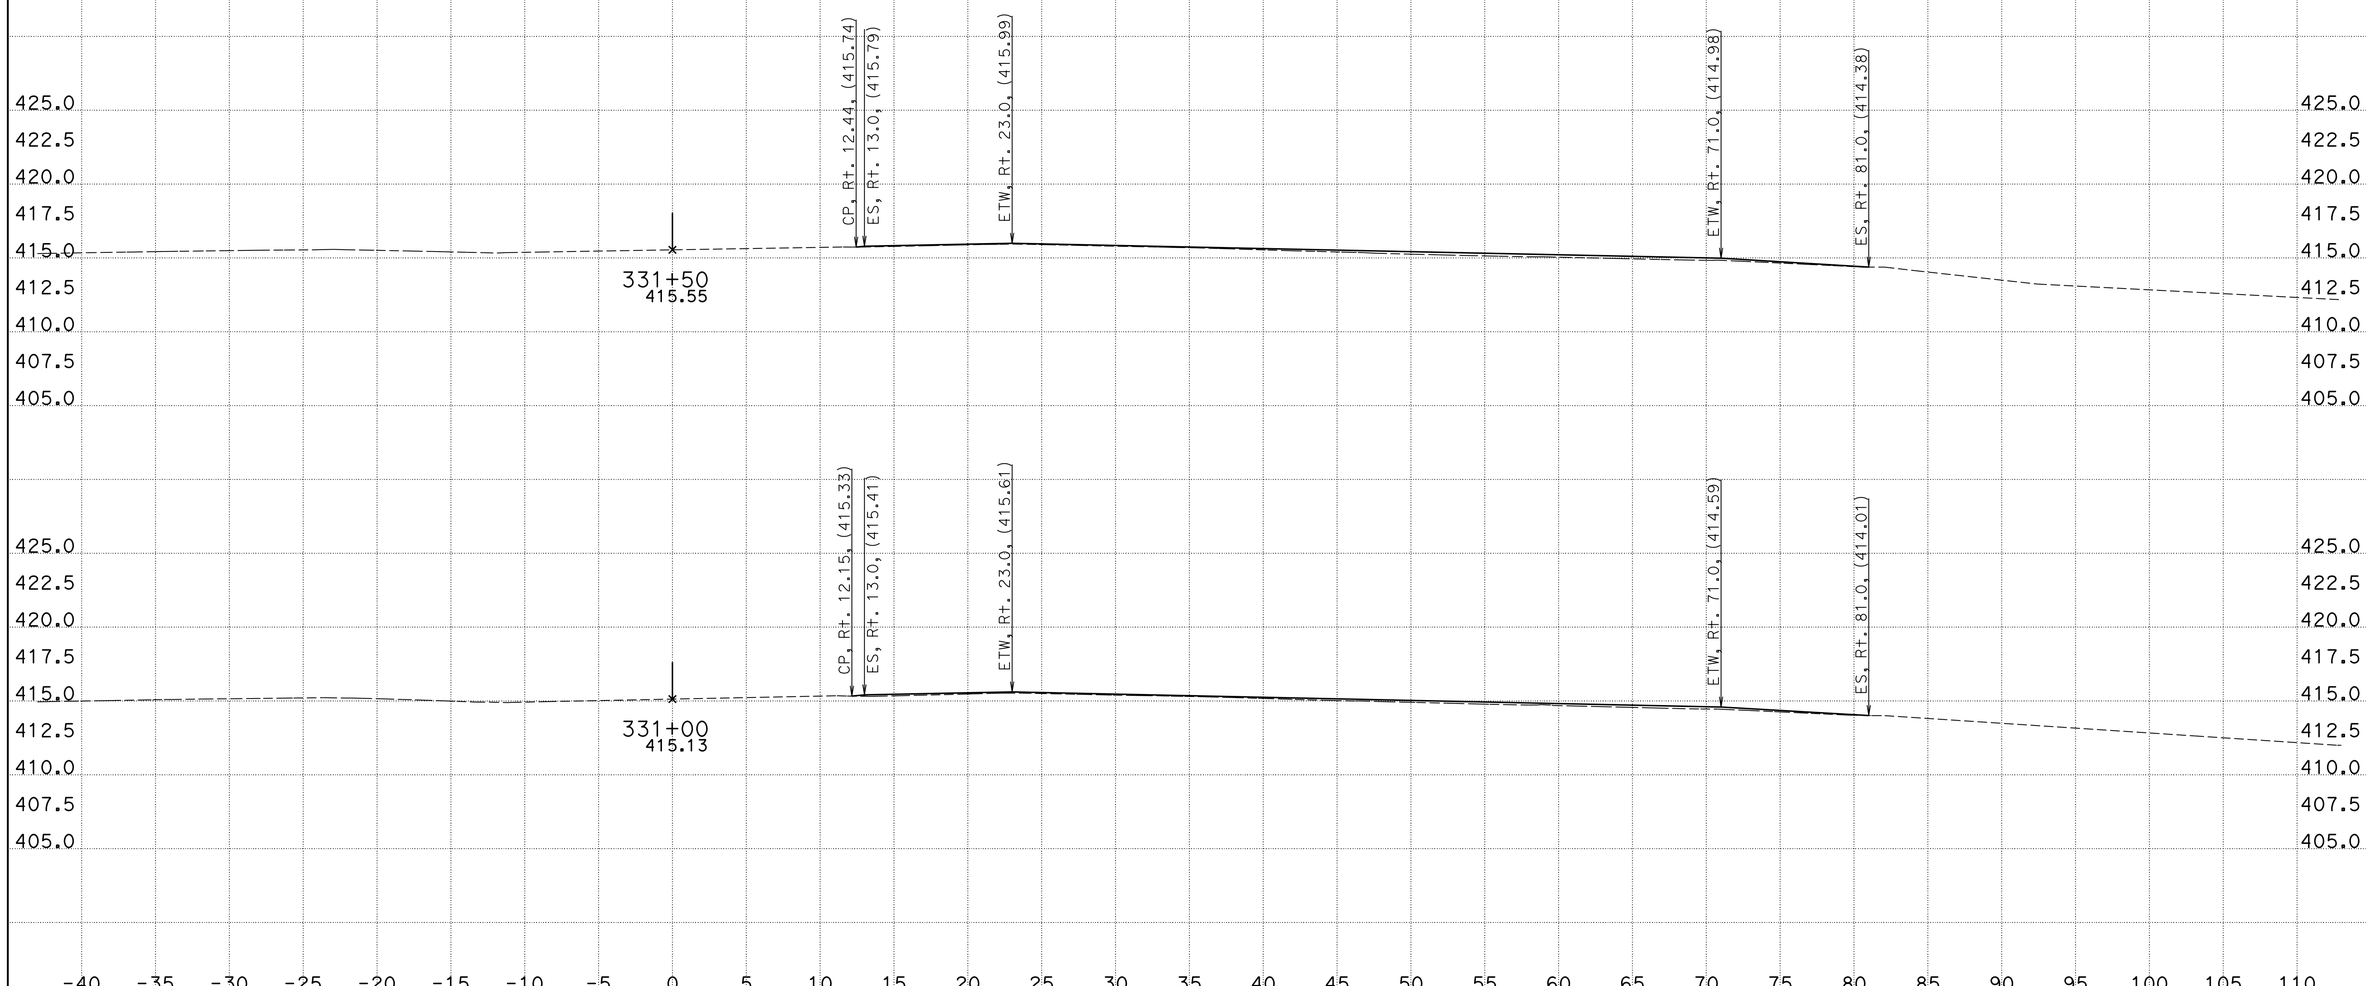

CREATED BY: Phoukhao Sasinouan
DATE: 11/29/2012
KC Project: 40280 File: H:\Projects\40280\Caice\40280\EAR\EB\EB_v15.ear

CONTRACT: 40280
DIST/CO/RTE/PM: 11/SD/52/5.0-6.2
PROJECT ID: 11000005411

SCALE: 1" = 5' Horiz.
1" = 5' Vert.

All Dimensions are US Survey Feet

SD-52
CROSS SECTIONS
SHEET 46 OF XXX

CREATED BY: Phoukhao Sasinouan
DATE: 11/29/2012
KC Project: 40280 File: H:\Projects\40280\Caice\40280\EAR\EB\EB_v15.ear

CONTRACT: 40280
DIST/CO/RTE/PM: 11/SD/52/5.0-6.2
PROJECT ID: 11000005411

SCALE: 1" = 5' Horiz.
1" = 5' Vert.

All Dimensions are US Survey Feet

SD-52
CROSS SECTIONS
SHEET 47 OF XXX

For Quantity Development Only

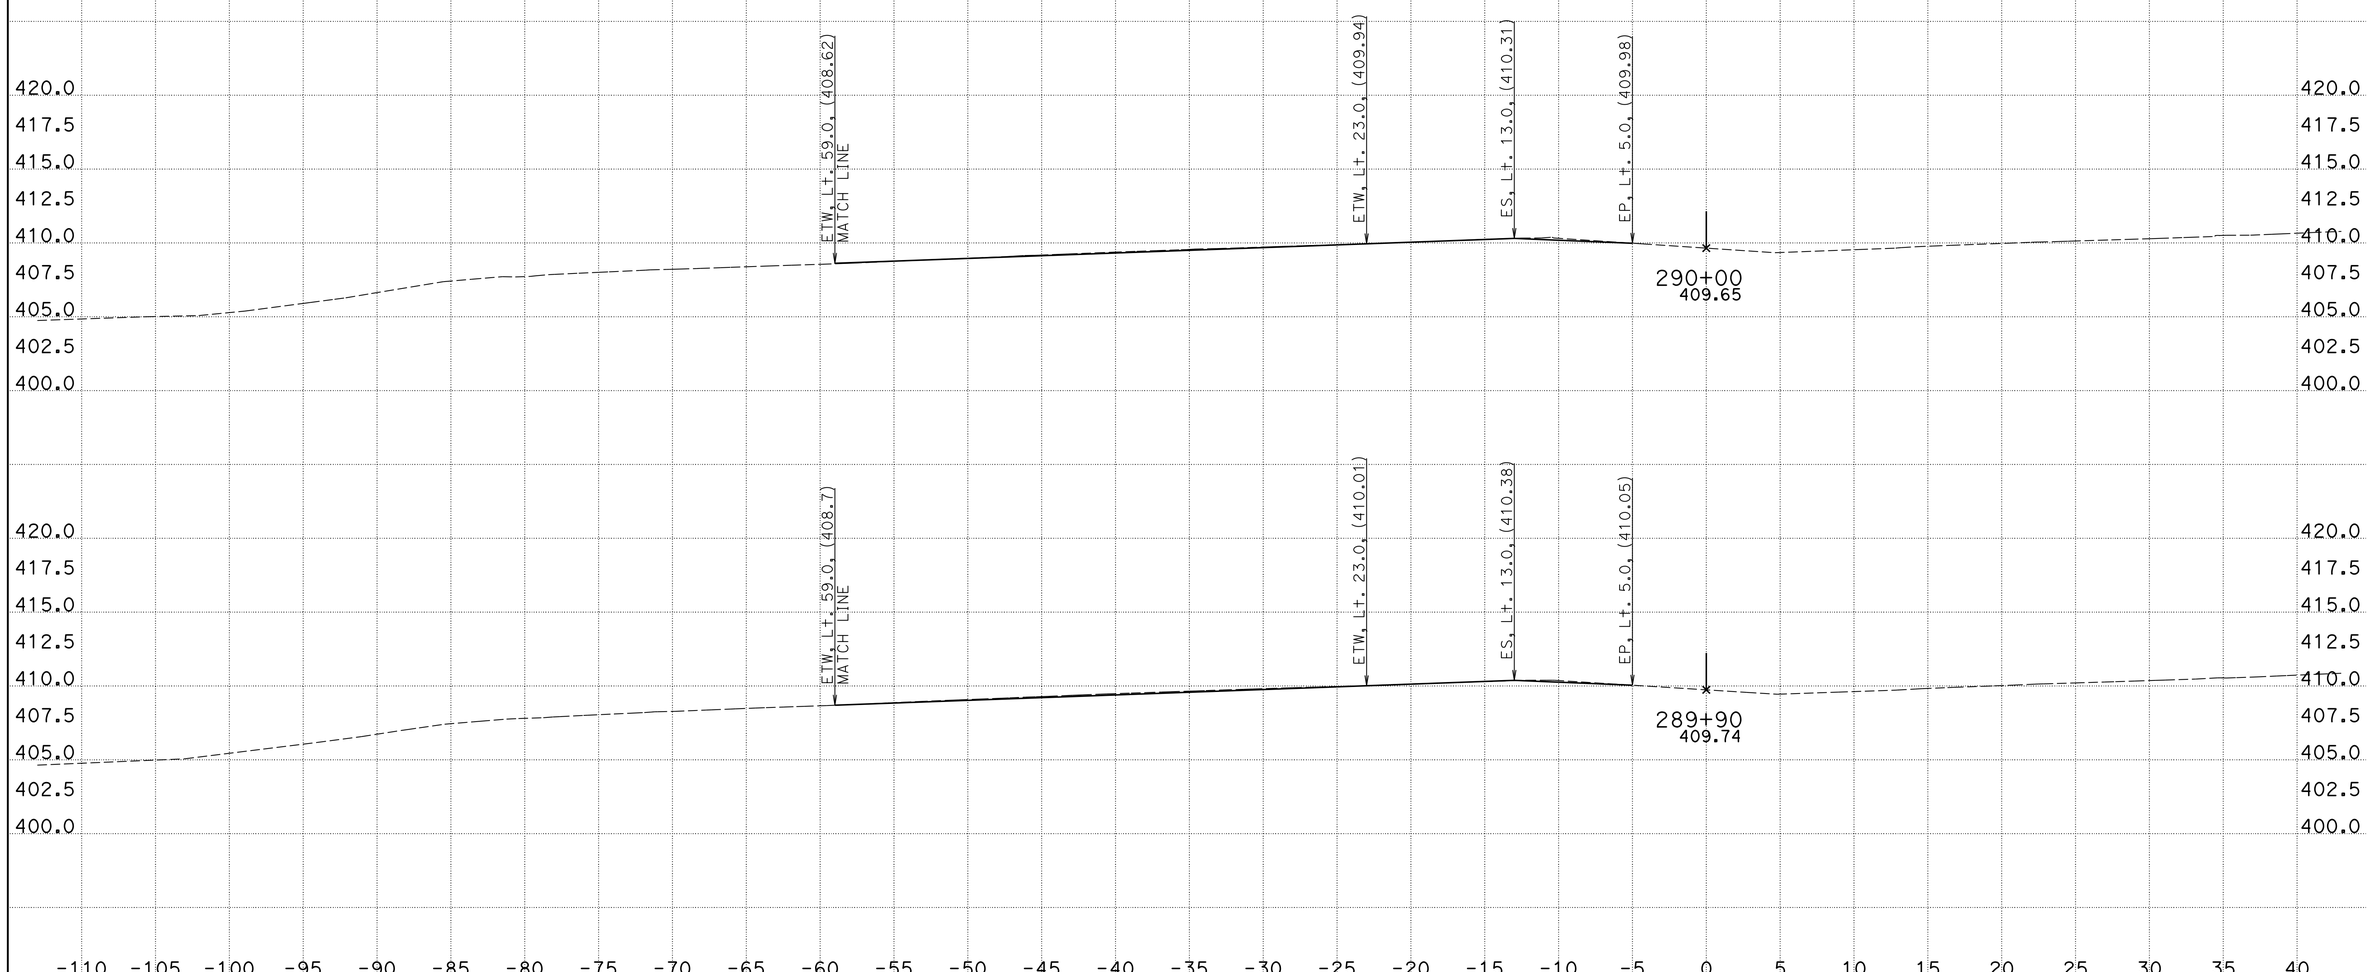

CREATED BY: Phoukhao Sasinouan
DATE: 11/29/2012
KC Project: 40280 File: H:\Projects\40280\Caice\40280\EAR\WB\WB_v15.ear

CONTRACT: 40280
DIST/CO/RTE/PM: 11/SD/52/5.0-6.2
PROJECT ID: 11000005411

SCALE: 1" = 5' Horiz.
1" = 5' Vert.

All Dimensions are US Survey Feet

SD-52
CROSS SECTIONS
SHEET 1 OF XXX

For Quantity Development Only

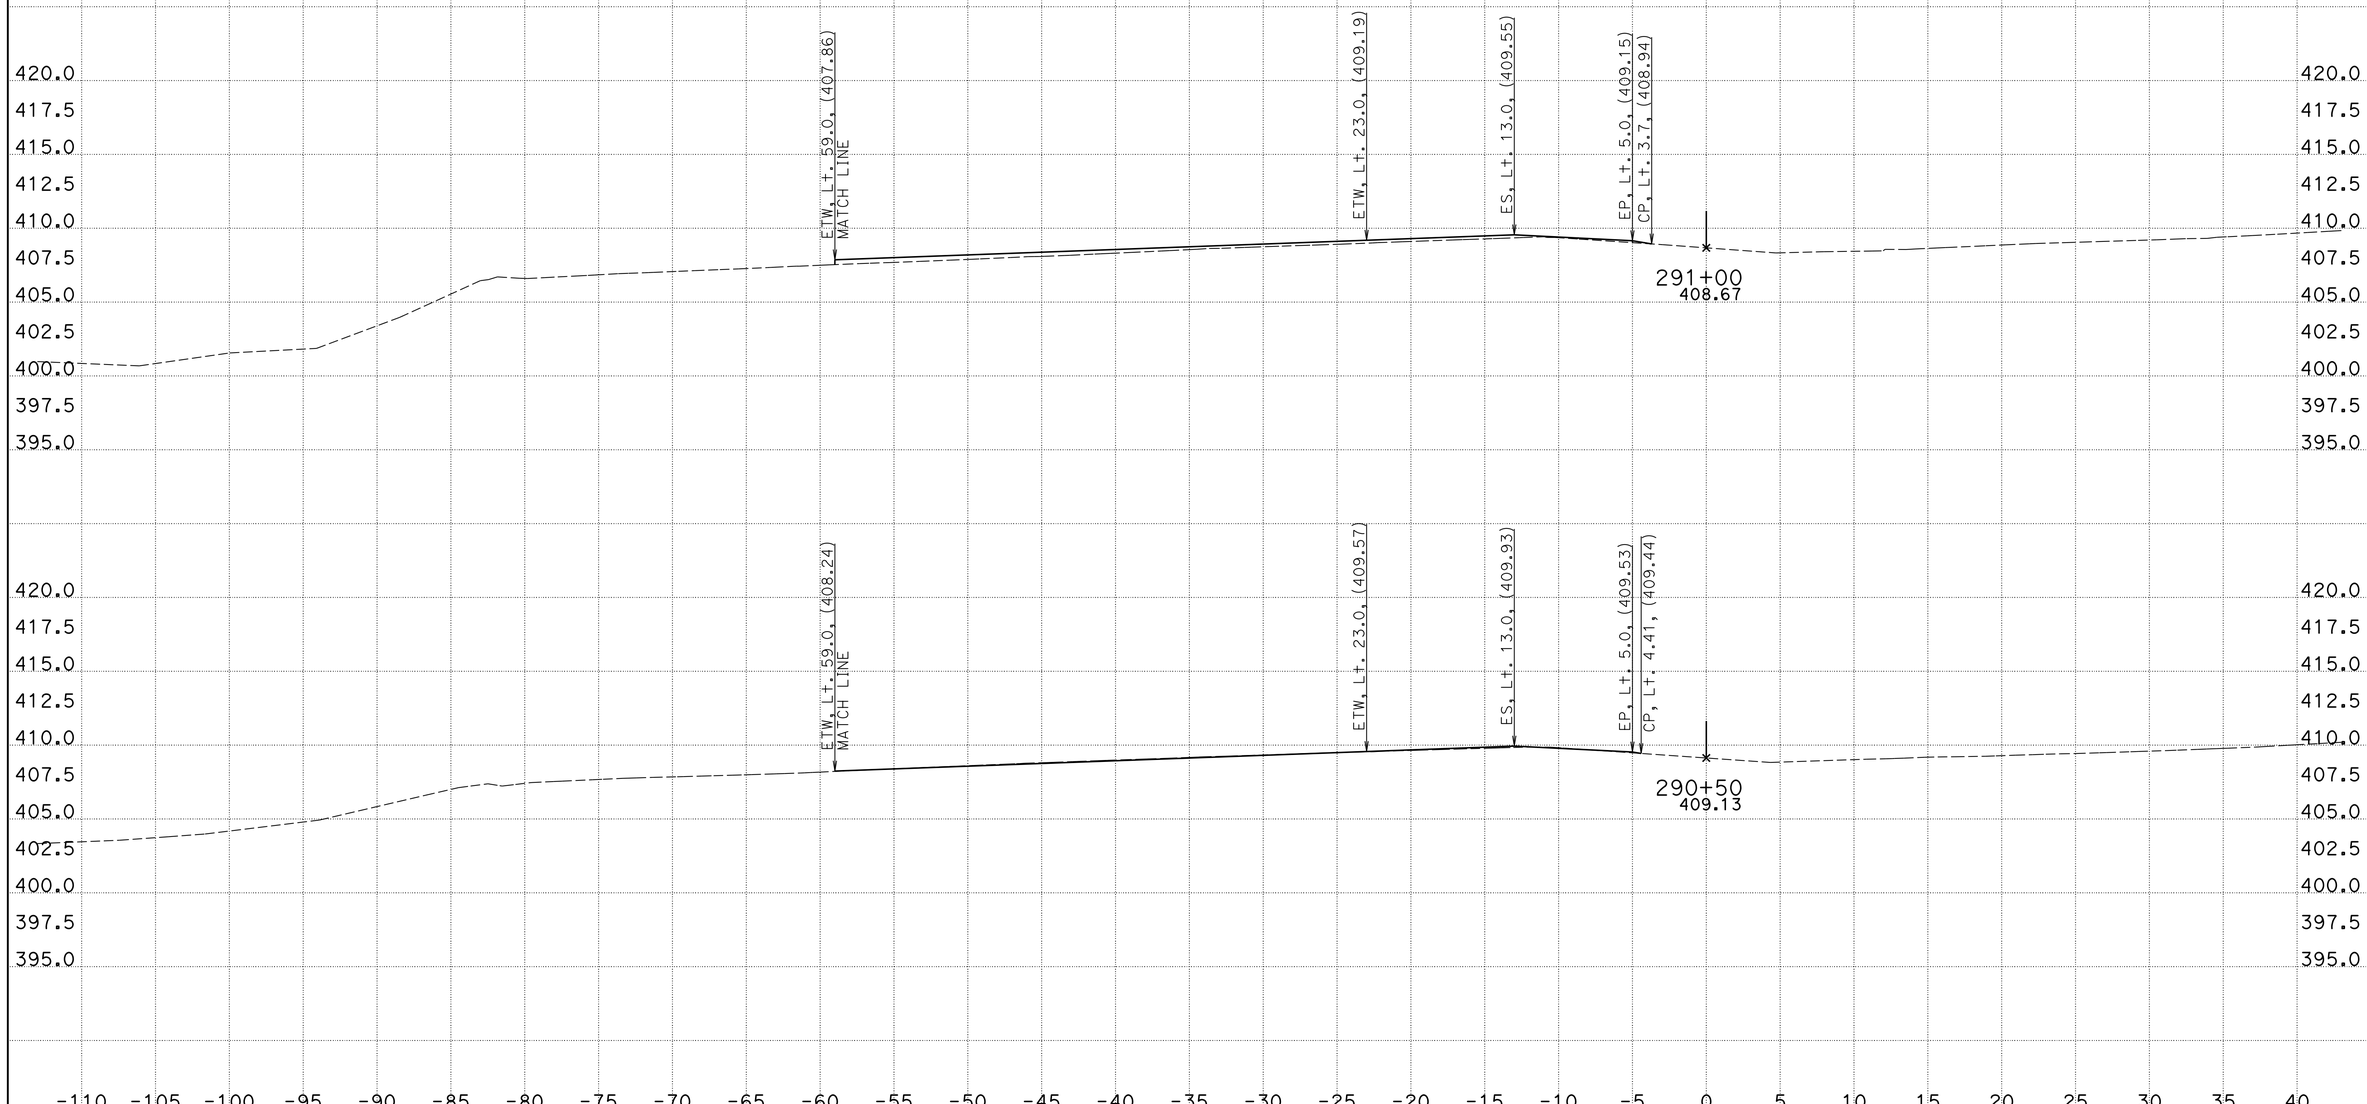

CREATED BY: Phoukhao Sasinouan
DATE: 11/29/2012
KC Project: 40280 File: H:\Projects\40280\Caice\40280\EAR\WB\WB_v15.ear

CONTRACT: 40280
DIST/CO/RTE/PM: 11/SD/52/5.0-6.2
PROJECT ID: 11000005411

SCALE: 1" = 5' Horiz.
1" = 5' Vert.

All Dimensions are US Survey Feet

SD-52
CROSS SECTIONS
SHEET 2 OF XXX

For Quantity Development Only

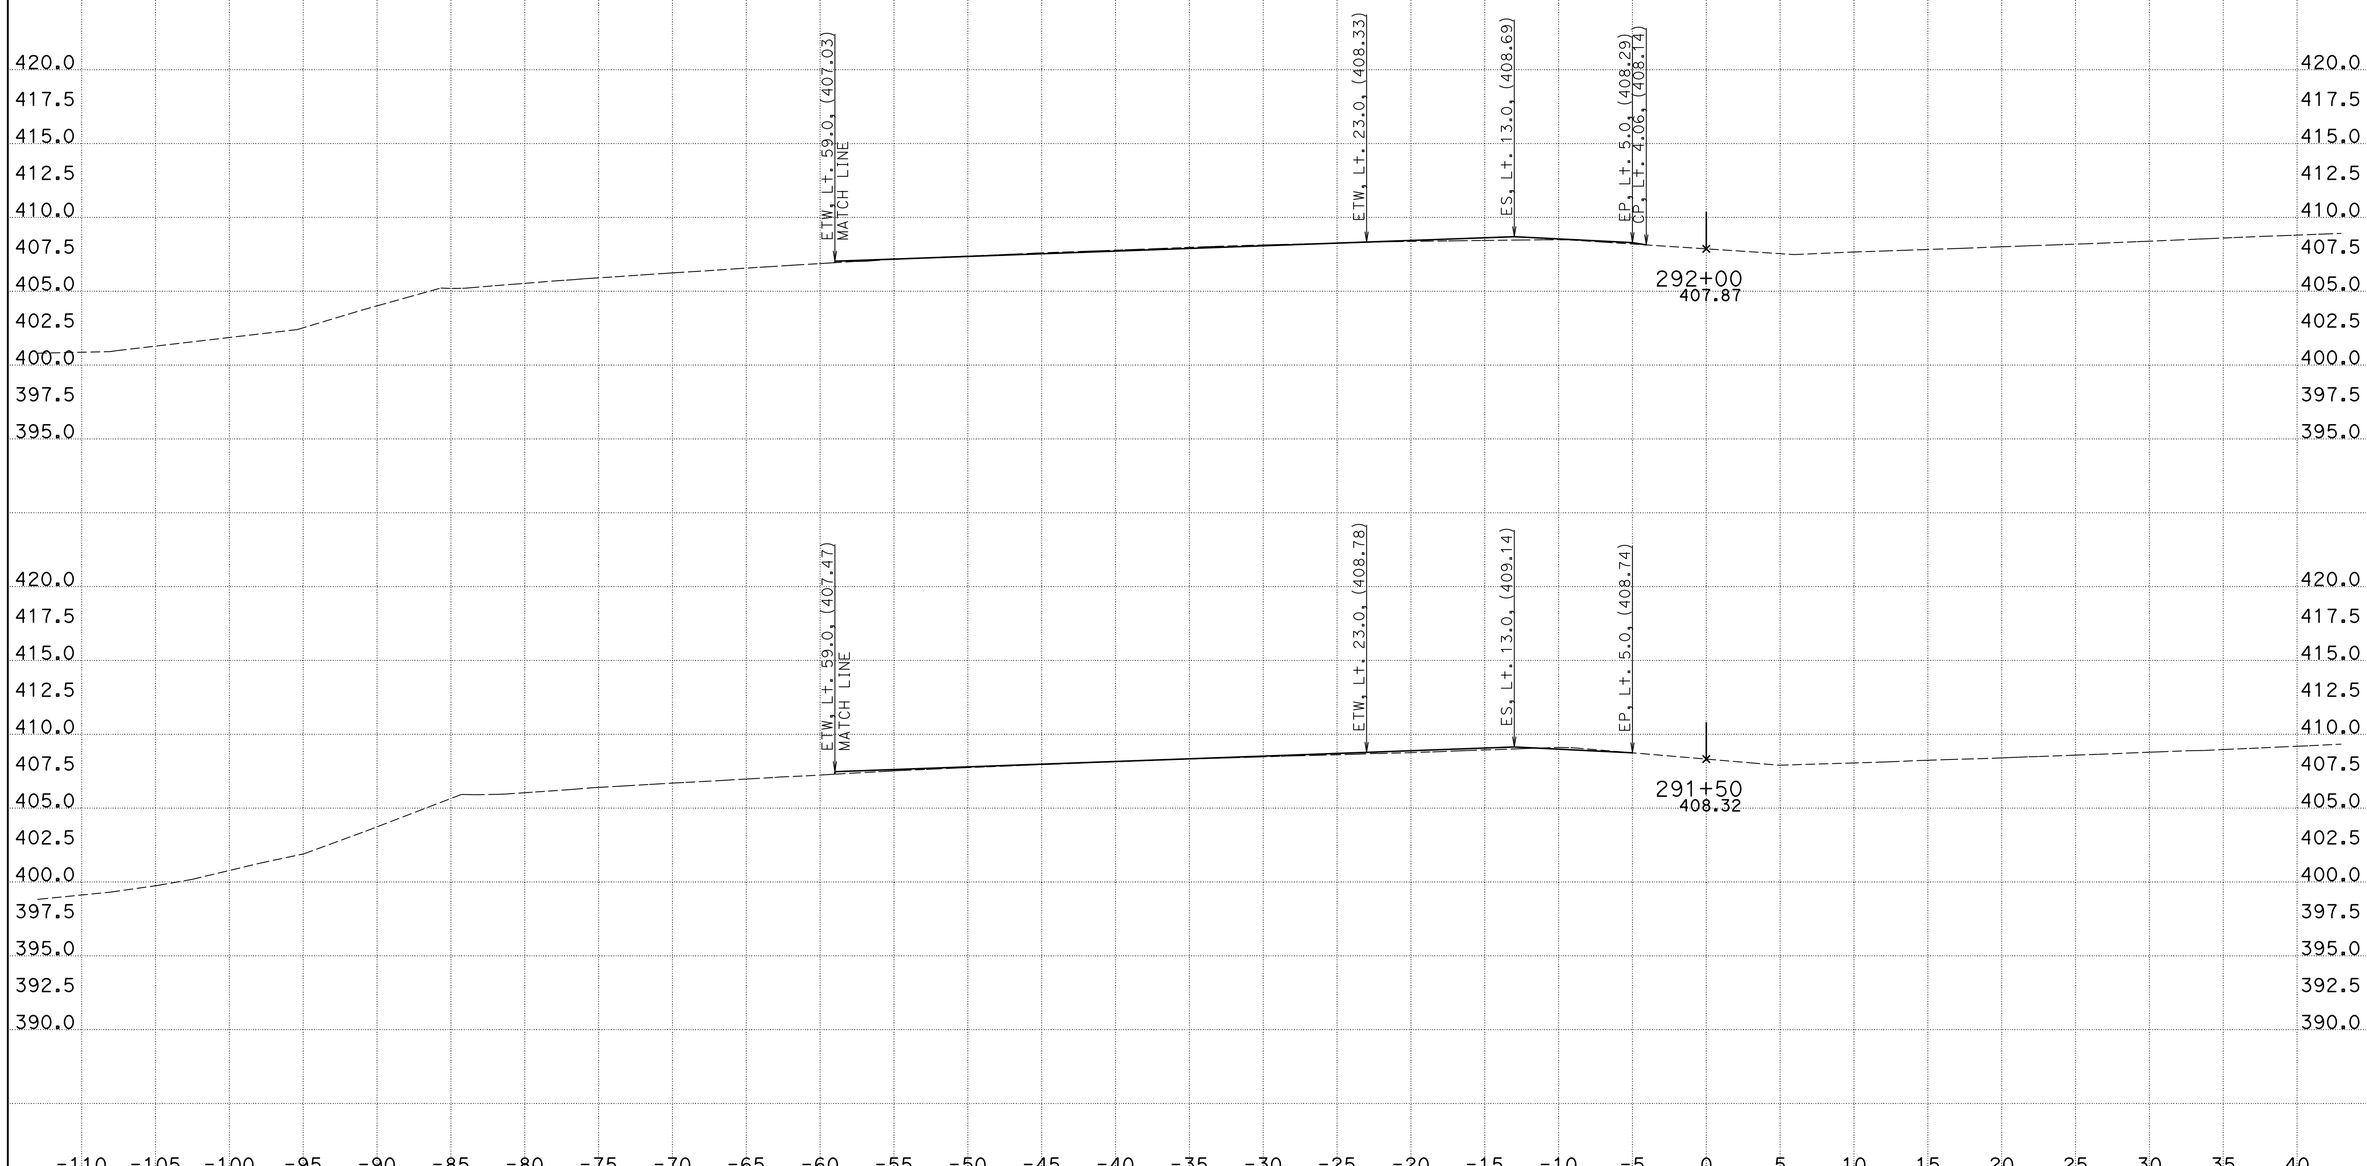

CREATED BY: Phoukhao Sasinouan
DATE: 11/29/2012
KC Project: 40280 File: H:\Projects\40280\Caice\40280\EAR\WB\WB_v15.ear

CONTRACT: 40280
DIST/CO/RTE/PM: 11/SD/52/5.0-6.2
PROJECT ID: 11000005411

SCALE: 1" = 5' Horiz.
1" = 5' Vert.
All Dimensions are US Survey Feet

SD-52
CROSS SECTIONS
SHEET 3 OF XXX

For Quantity Development Only

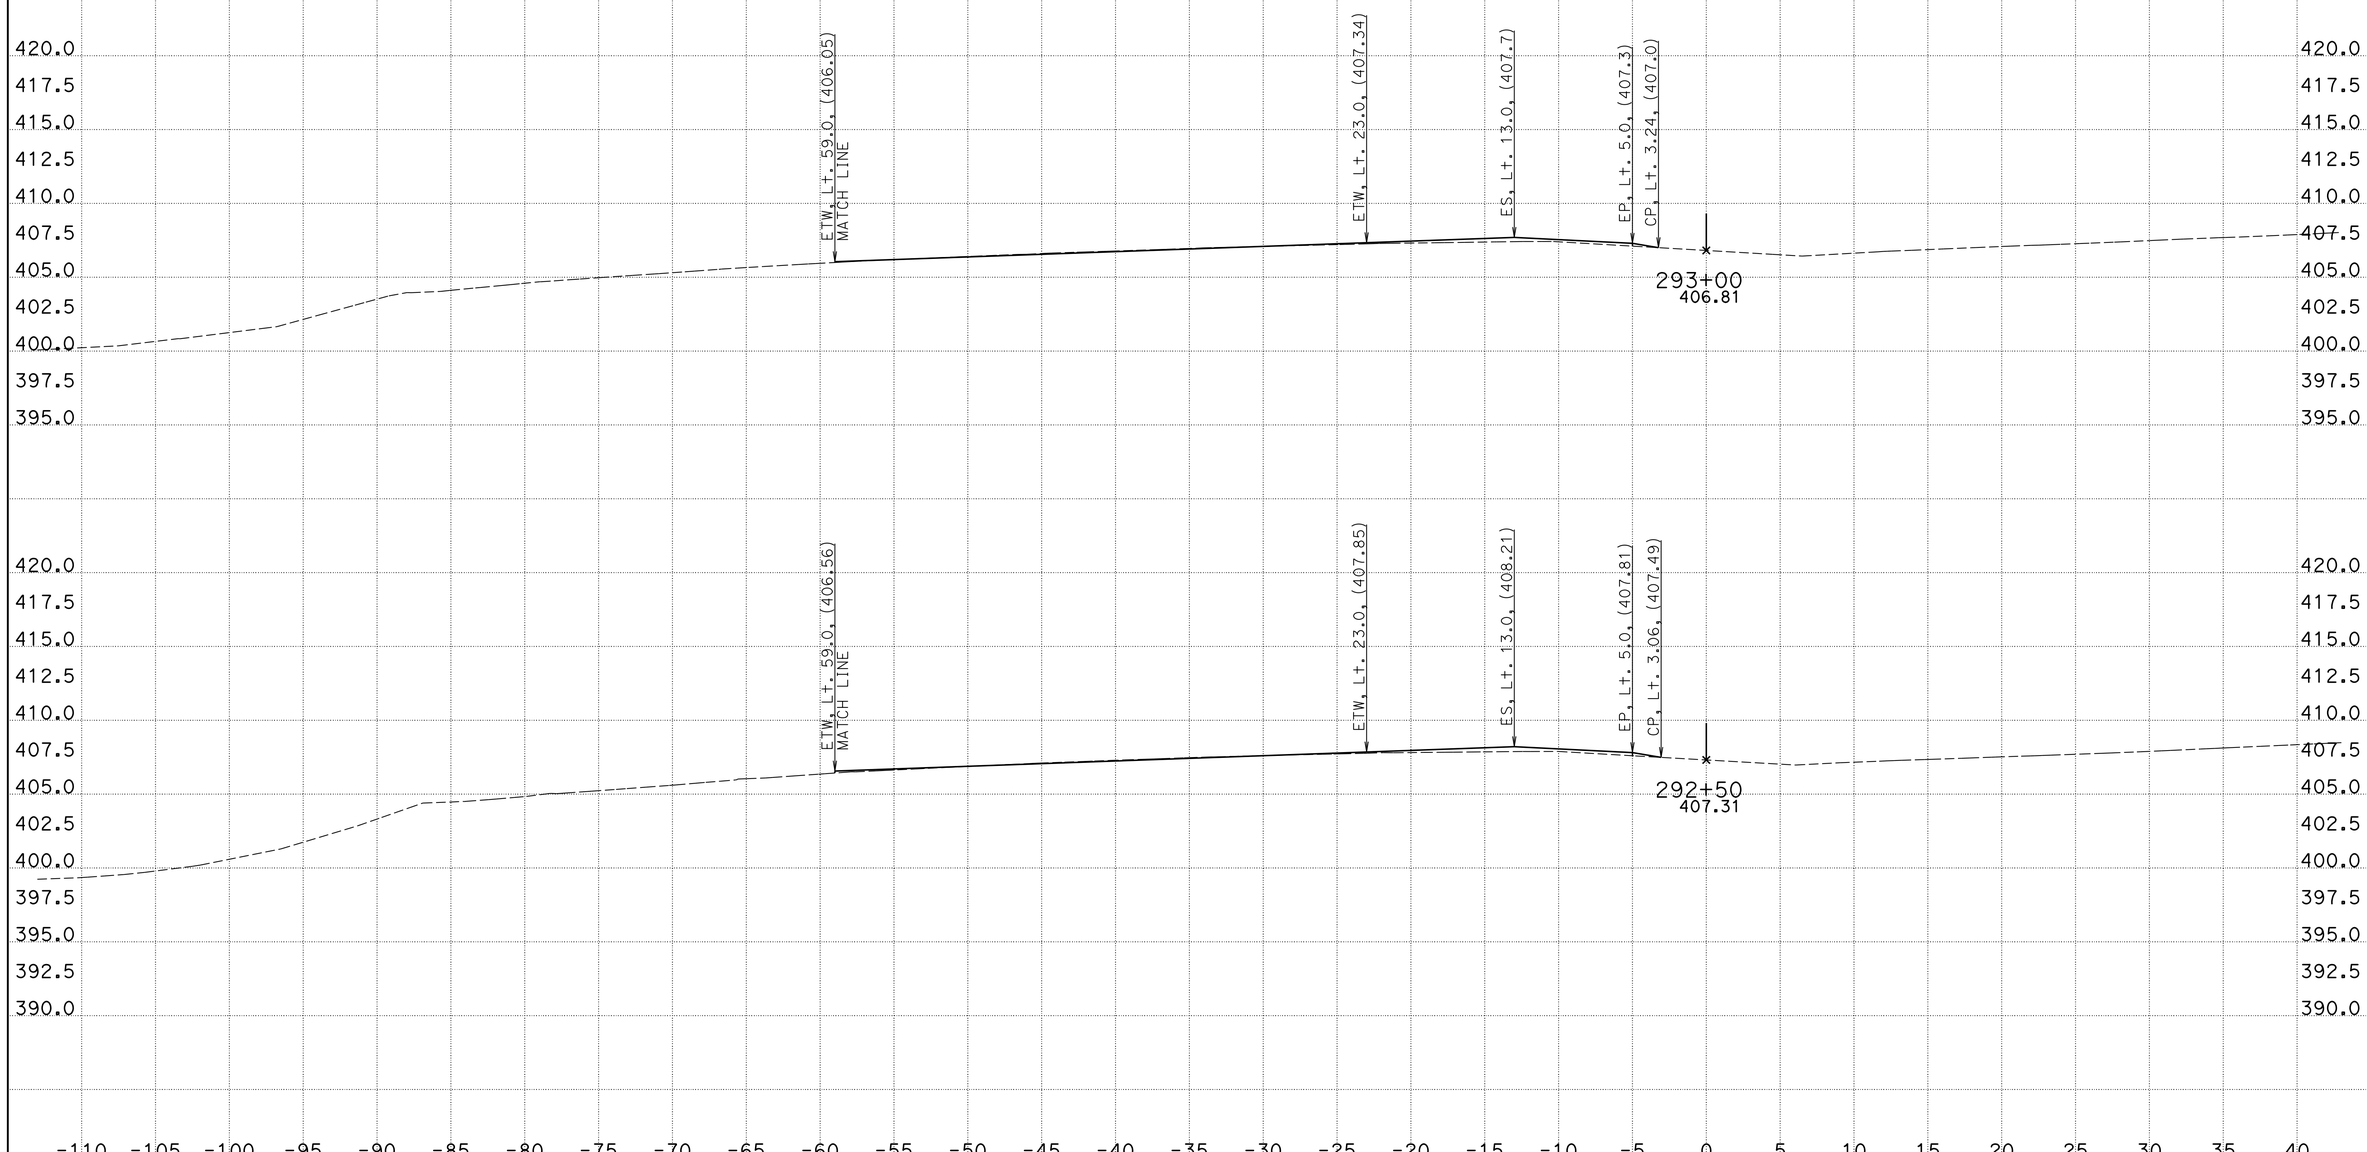

CREATED BY: Phoukhao Sasinouan
DATE: 11/29/2012
KC Project: 40280 File: H:\Projects\40280\Caice\40280\EAR\WB\WB_v15.ear

CONTRACT: 40280
DIST/CO/RTE/PM: 11/SD/52/5.0-6.2
PROJECT ID: 11000005411

SCALE: 1" = 5' Horiz.
1" = 5' Vert.

All Dimensions are US Survey Feet

SD-52
CROSS SECTIONS
SHEET 4 OF XXX

For Quantity Development Only

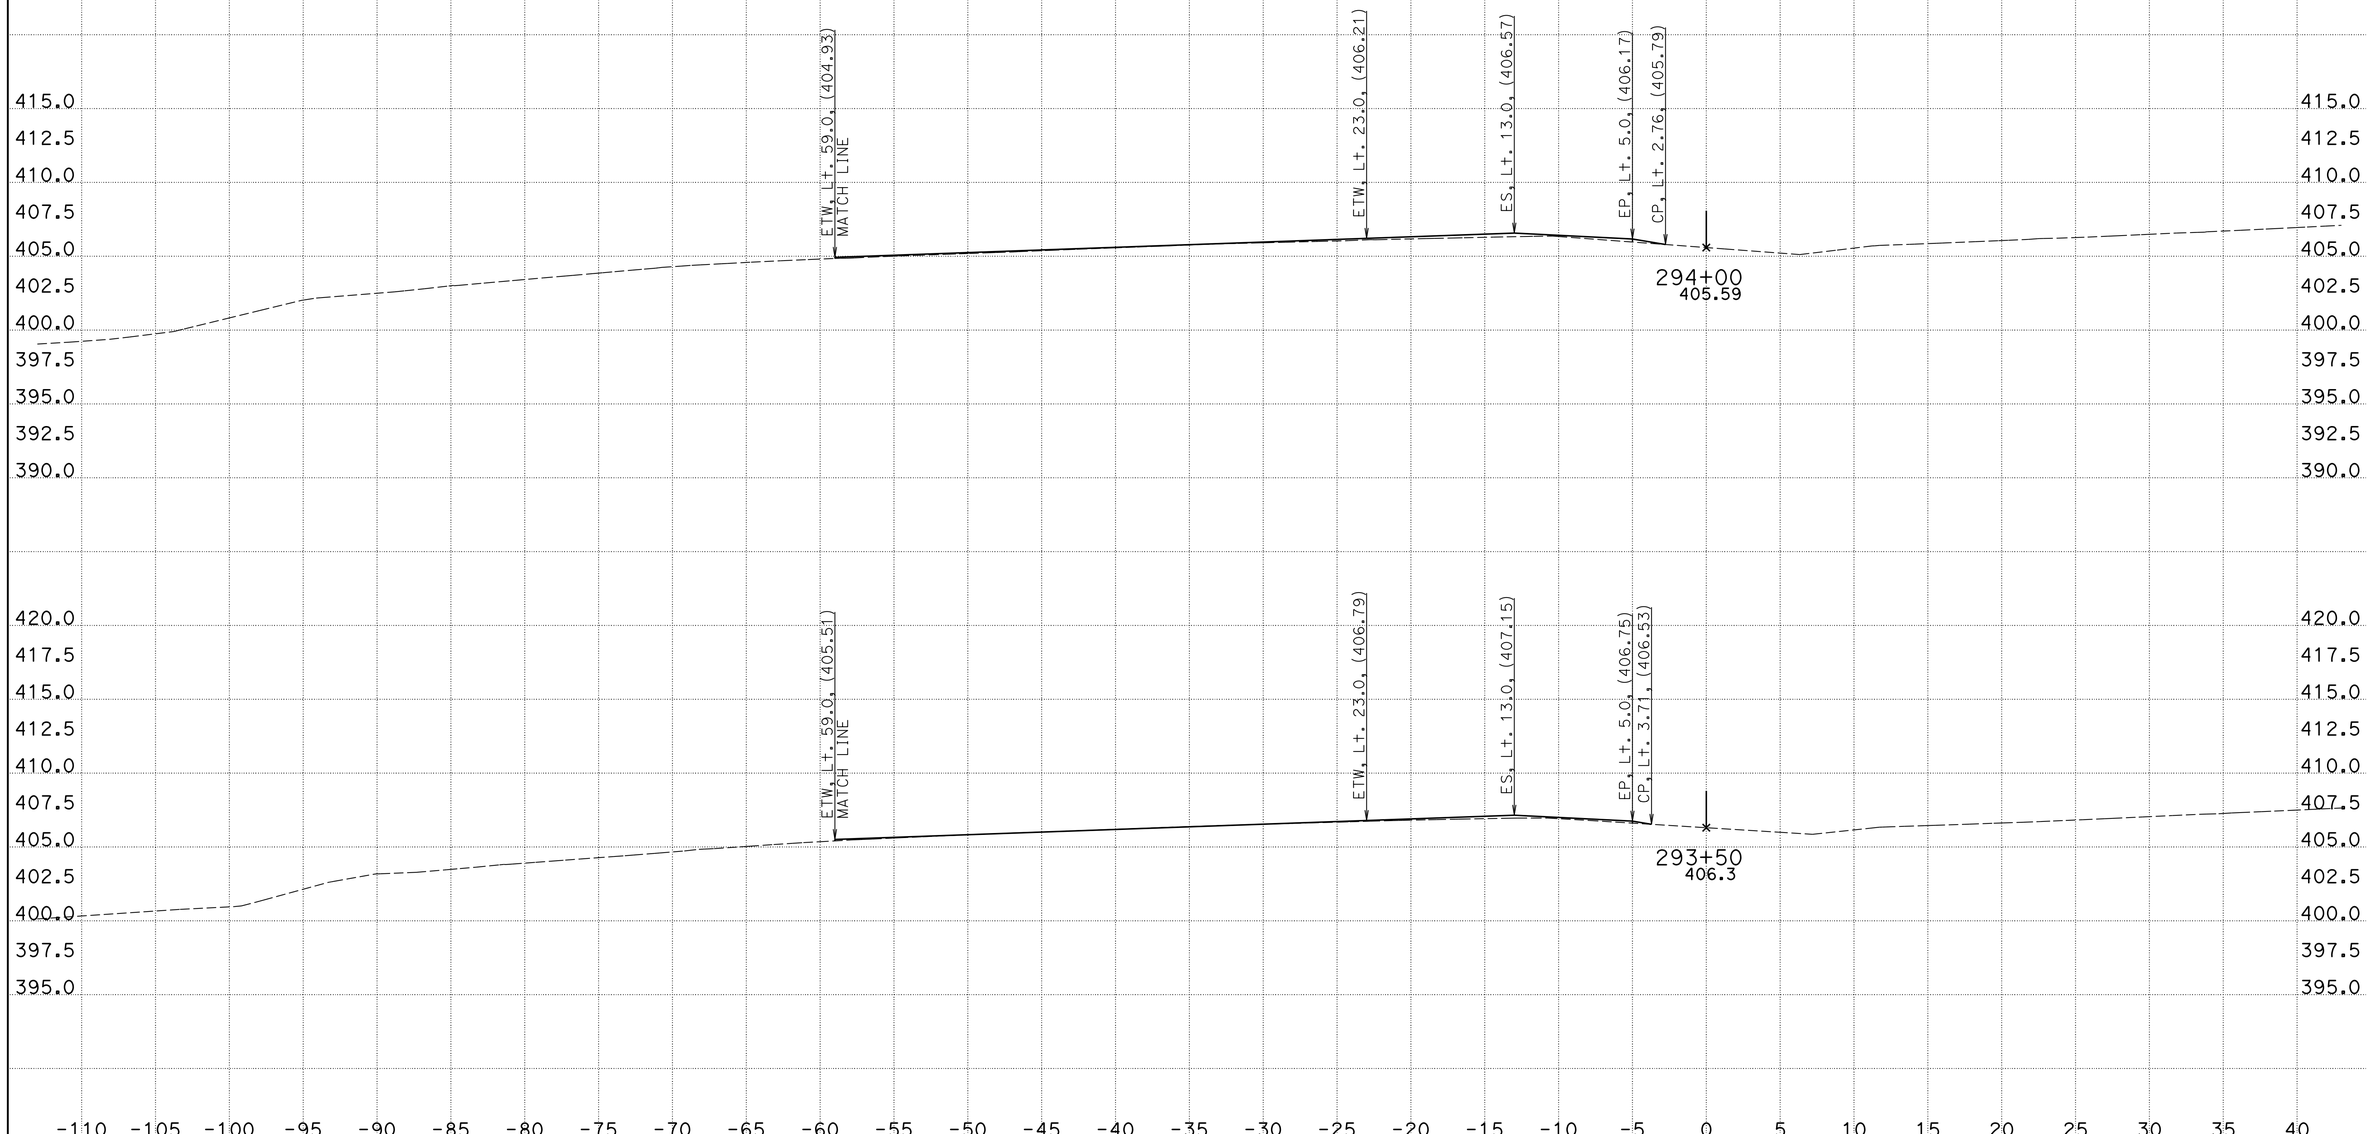

CREATED BY: Phoukhao Sasinouan
DATE: 11/29/2012
KC Project: 40280 File: H:\Projects\40280\Caice\40280\EAR\WB\WB_v15.ear

CONTRACT: 40280
DIST/CO/RTE/PM: 11/SD/52/5.0-6.2
PROJECT ID: 11000005411

SCALE: 1" = 5' Horiz.
1" = 5' Vert.

All Dimensions are US Survey Feet

SD-52
CROSS SECTIONS
SHEET 5 OF XXX

For Quantity Development Only

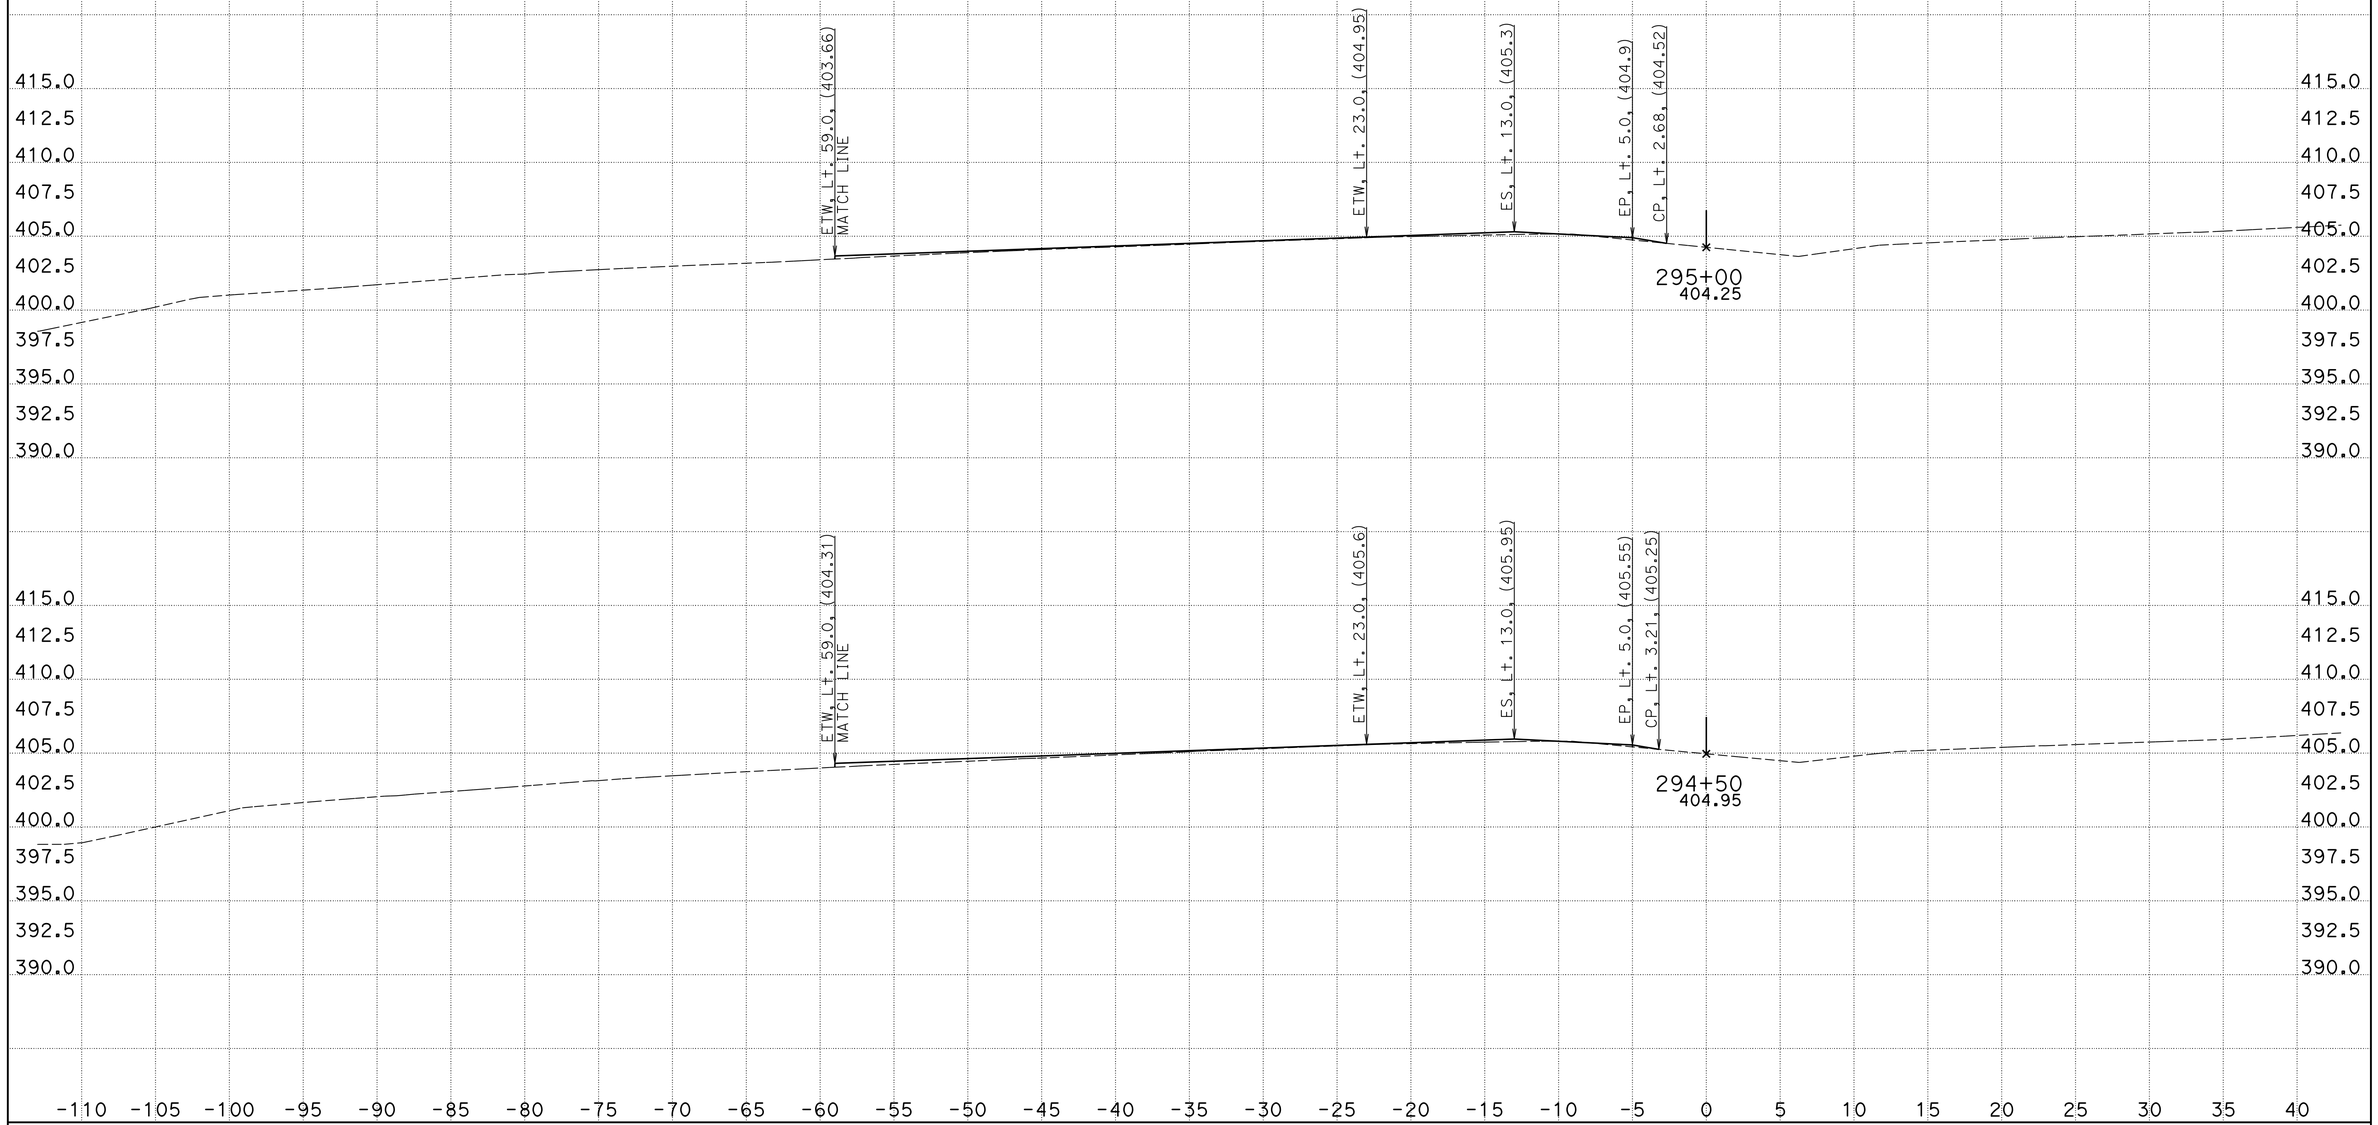

CREATED BY: Phoukhao Sasinouan
DATE: 11/29/2012
KC Project: 40280 File: H:\Projects\40280\Caice\40280\EAR\WB\WB_v15.ear

CONTRACT: 40280
DIST/CO/RTE/PM: 11/SD/52/5.0-6.2
PROJECT ID: 11000005411

SCALE: 1" = 5' Horiz.
1" = 5' Vert.

All Dimensions are US Survey Feet

SD-52
CROSS SECTIONS
SHEET 6 OF XXX

For Quantity Development Only

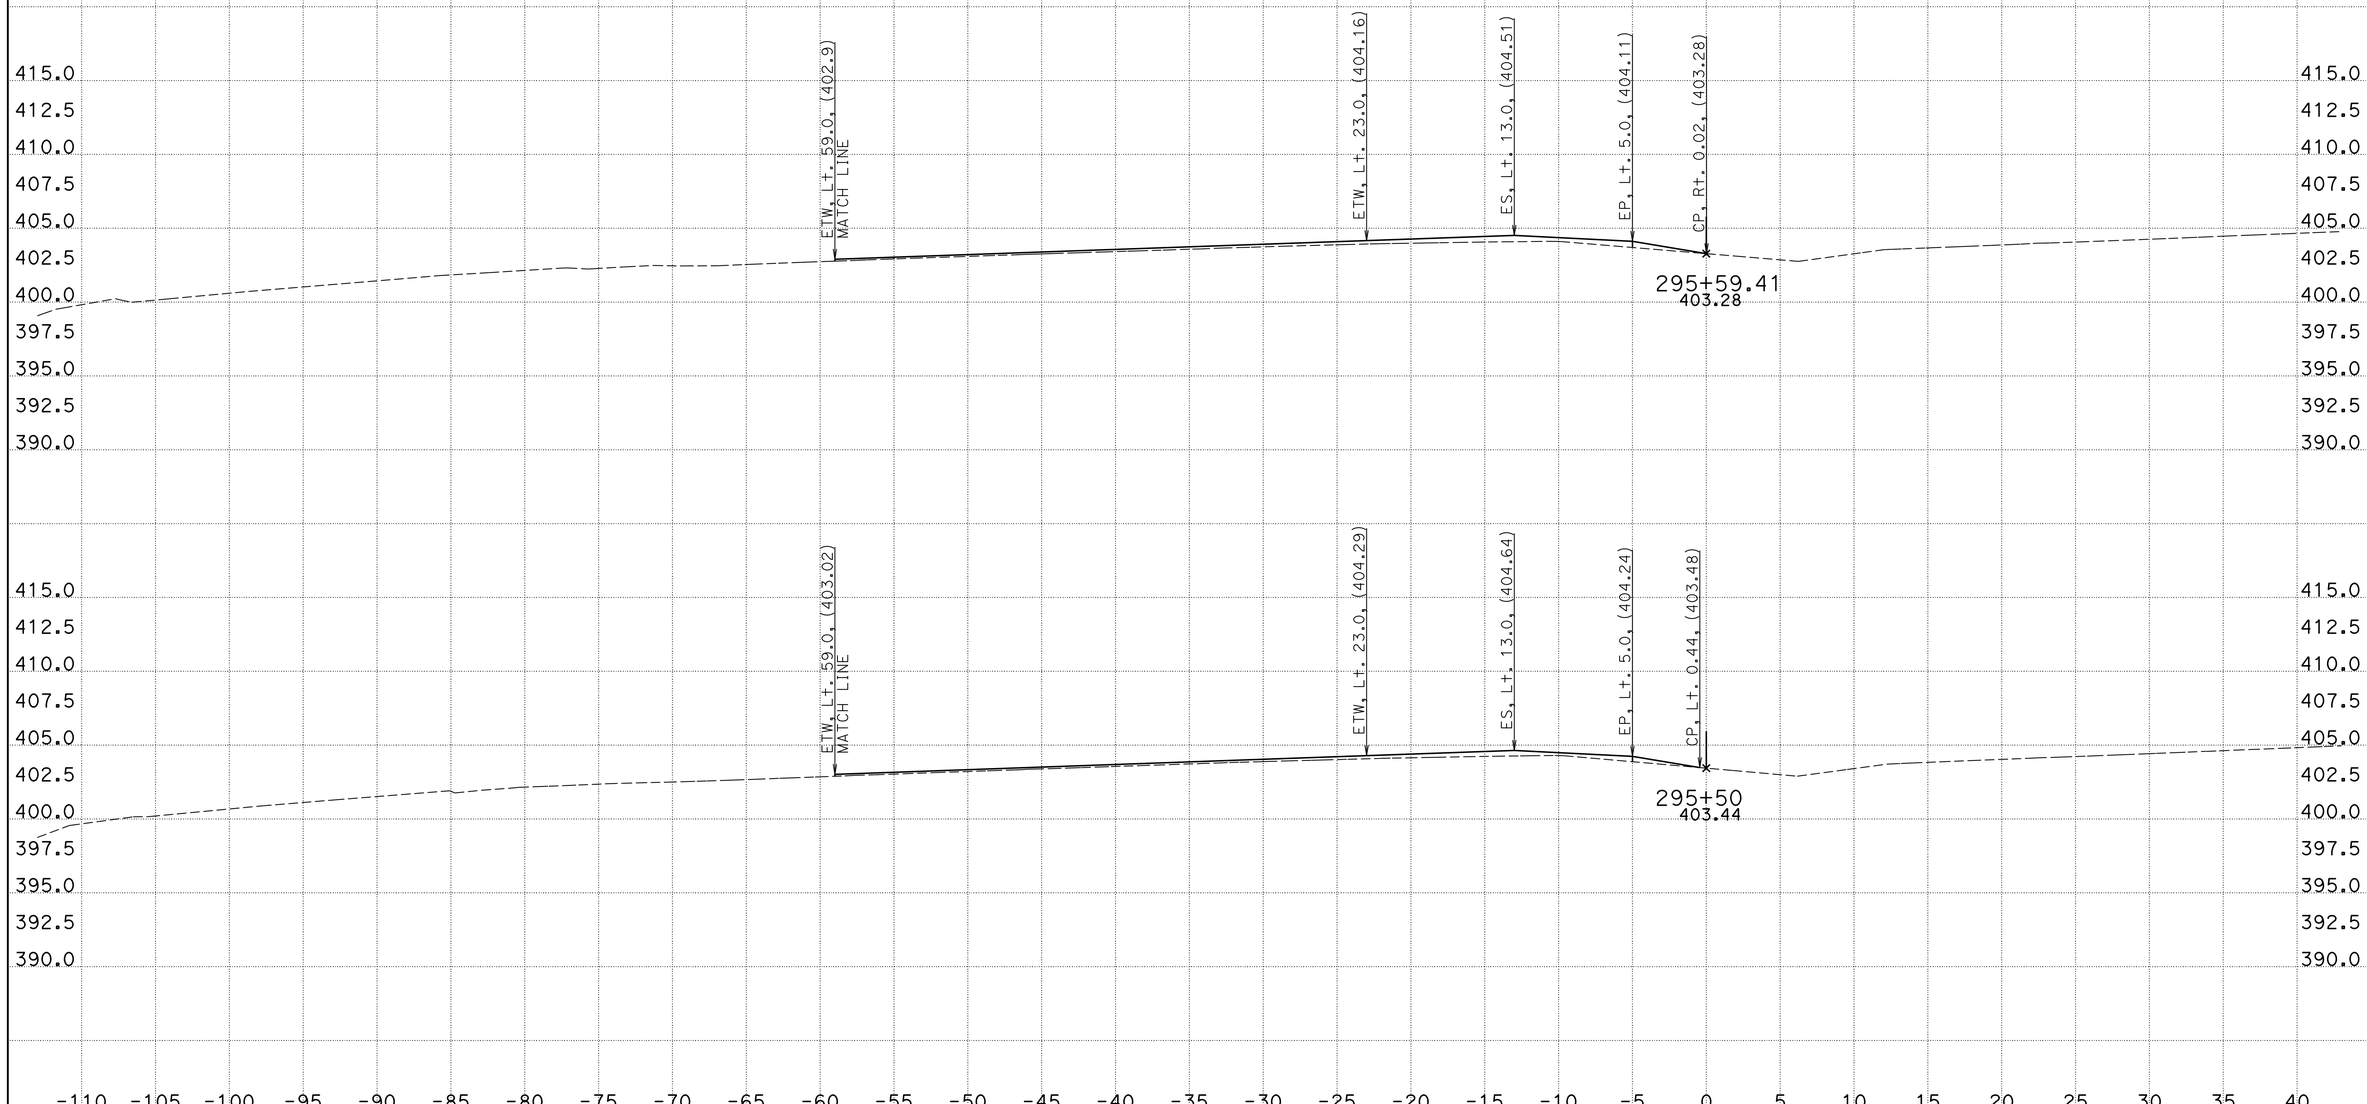

CREATED BY: Phoukhao Sasinouan
DATE: 11/29/2012
KC Project: 40280 File: H:\Projects\40280\Caice\40280\EAR\WB\WB_v15.ear

CONTRACT: 40280
DIST/CO/RTE/PM: 11/SD/52/5.0-6.2
PROJECT ID: 11000005411

SCALE: 1" = 5' Horiz.
1" = 5' Vert.

All Dimensions are US Survey Feet

SD-52
CROSS SECTIONS
SHEET 7 OF XXX

For Quantity Development Only

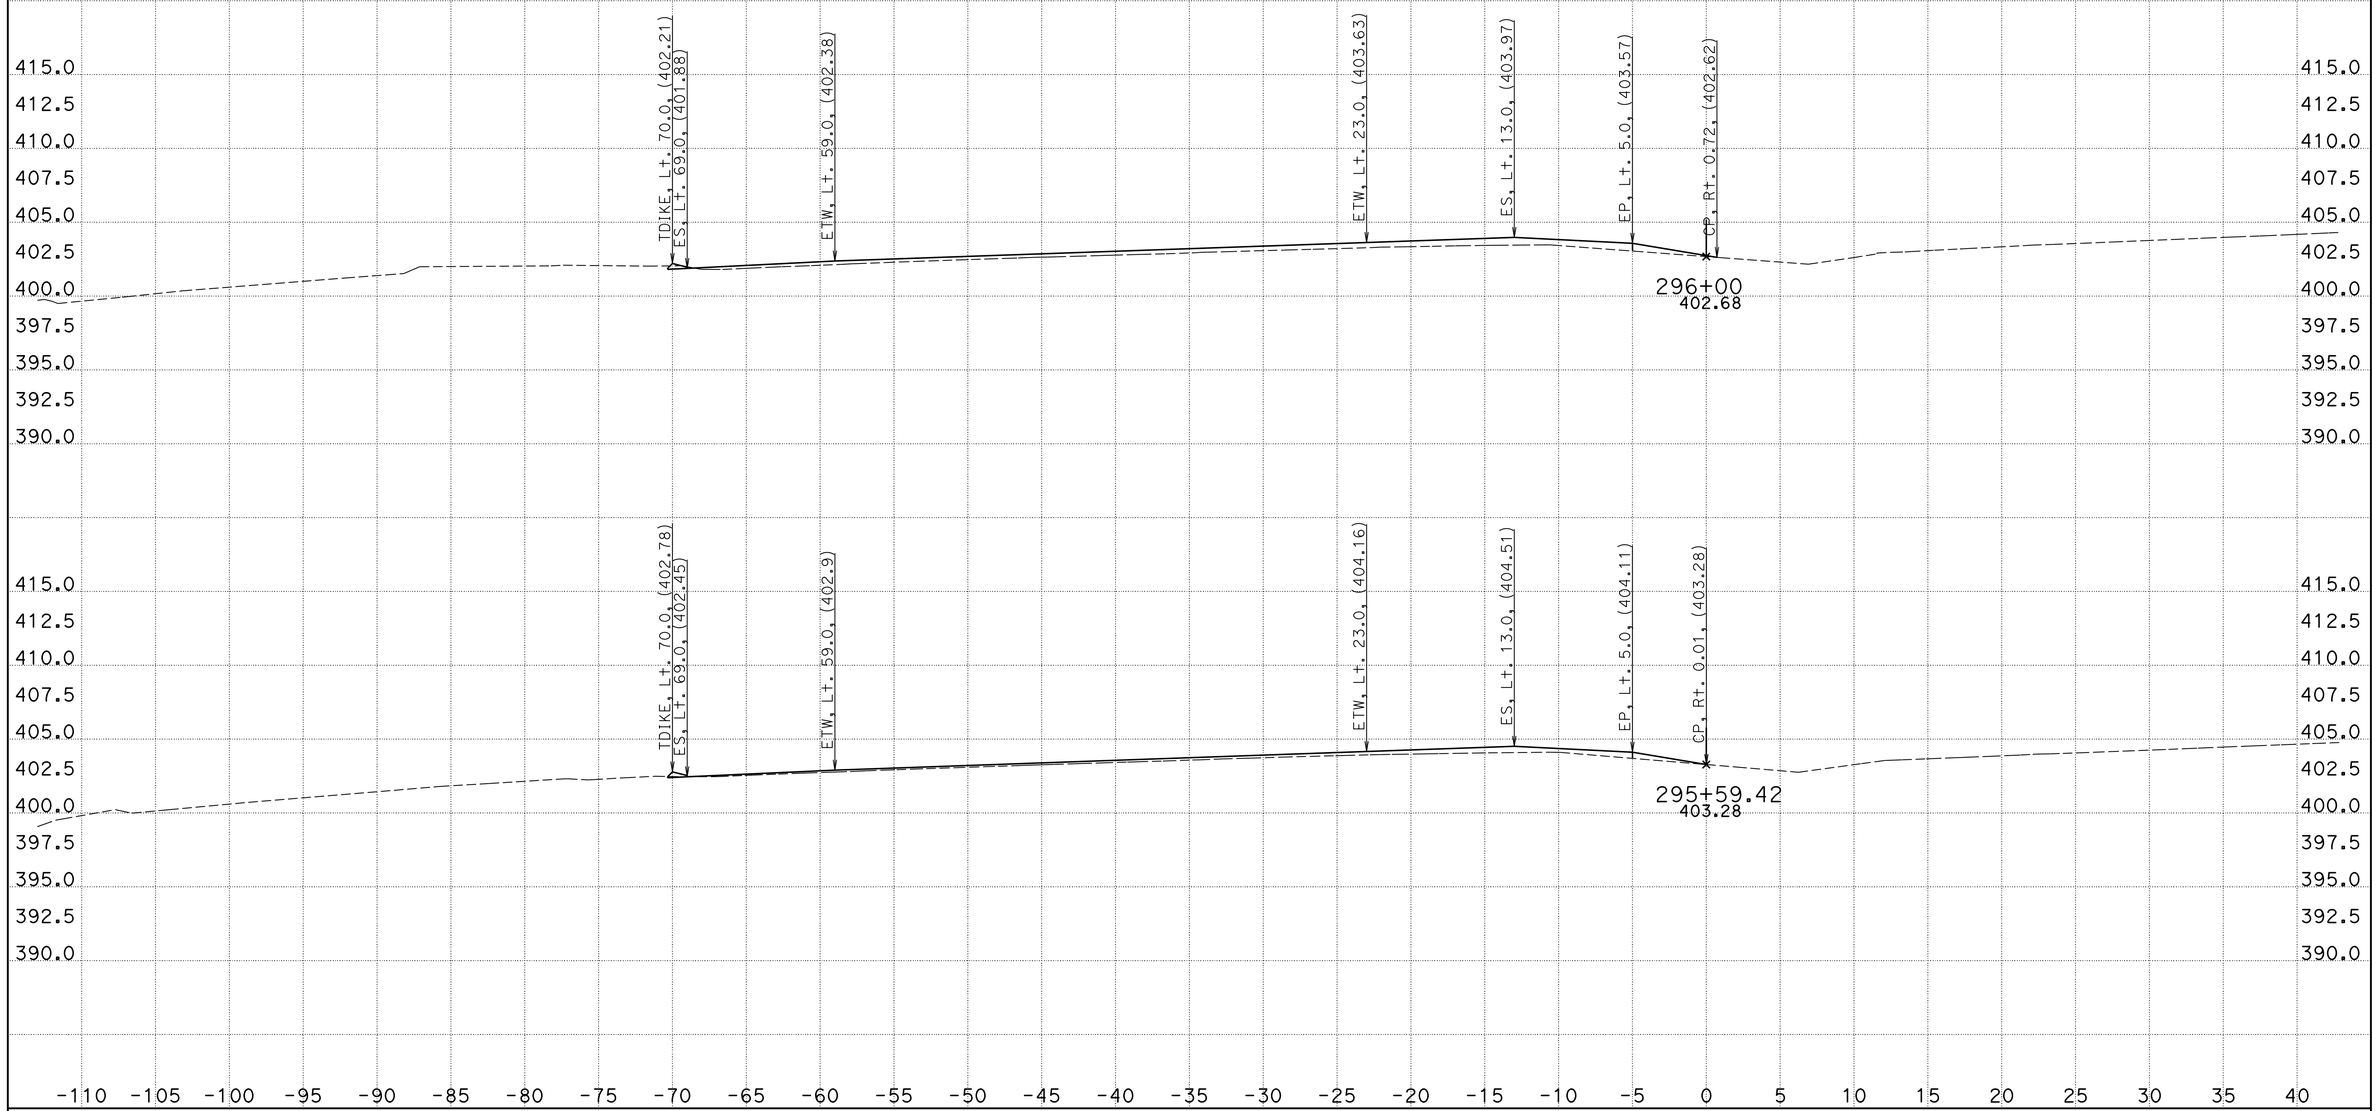

CREATED BY: Phoukhao Sasinouan
DATE: 11/29/2012
KC Project: 40280 File: H:\Projects\40280\Caice\40280\EAR\WB\WB_v15.ear

CONTRACT: 40280
DIST/CO/RTE/PM: 11/SD/52/5.0-6.2
PROJECT ID: 11000005411

SCALE: 1" = 5' Horiz.
1" = 5' Vert.

All Dimensions are US Survey Feet

SD-52
CROSS SECTIONS
SHEET 8 OF XXX

For Quantity Development Only

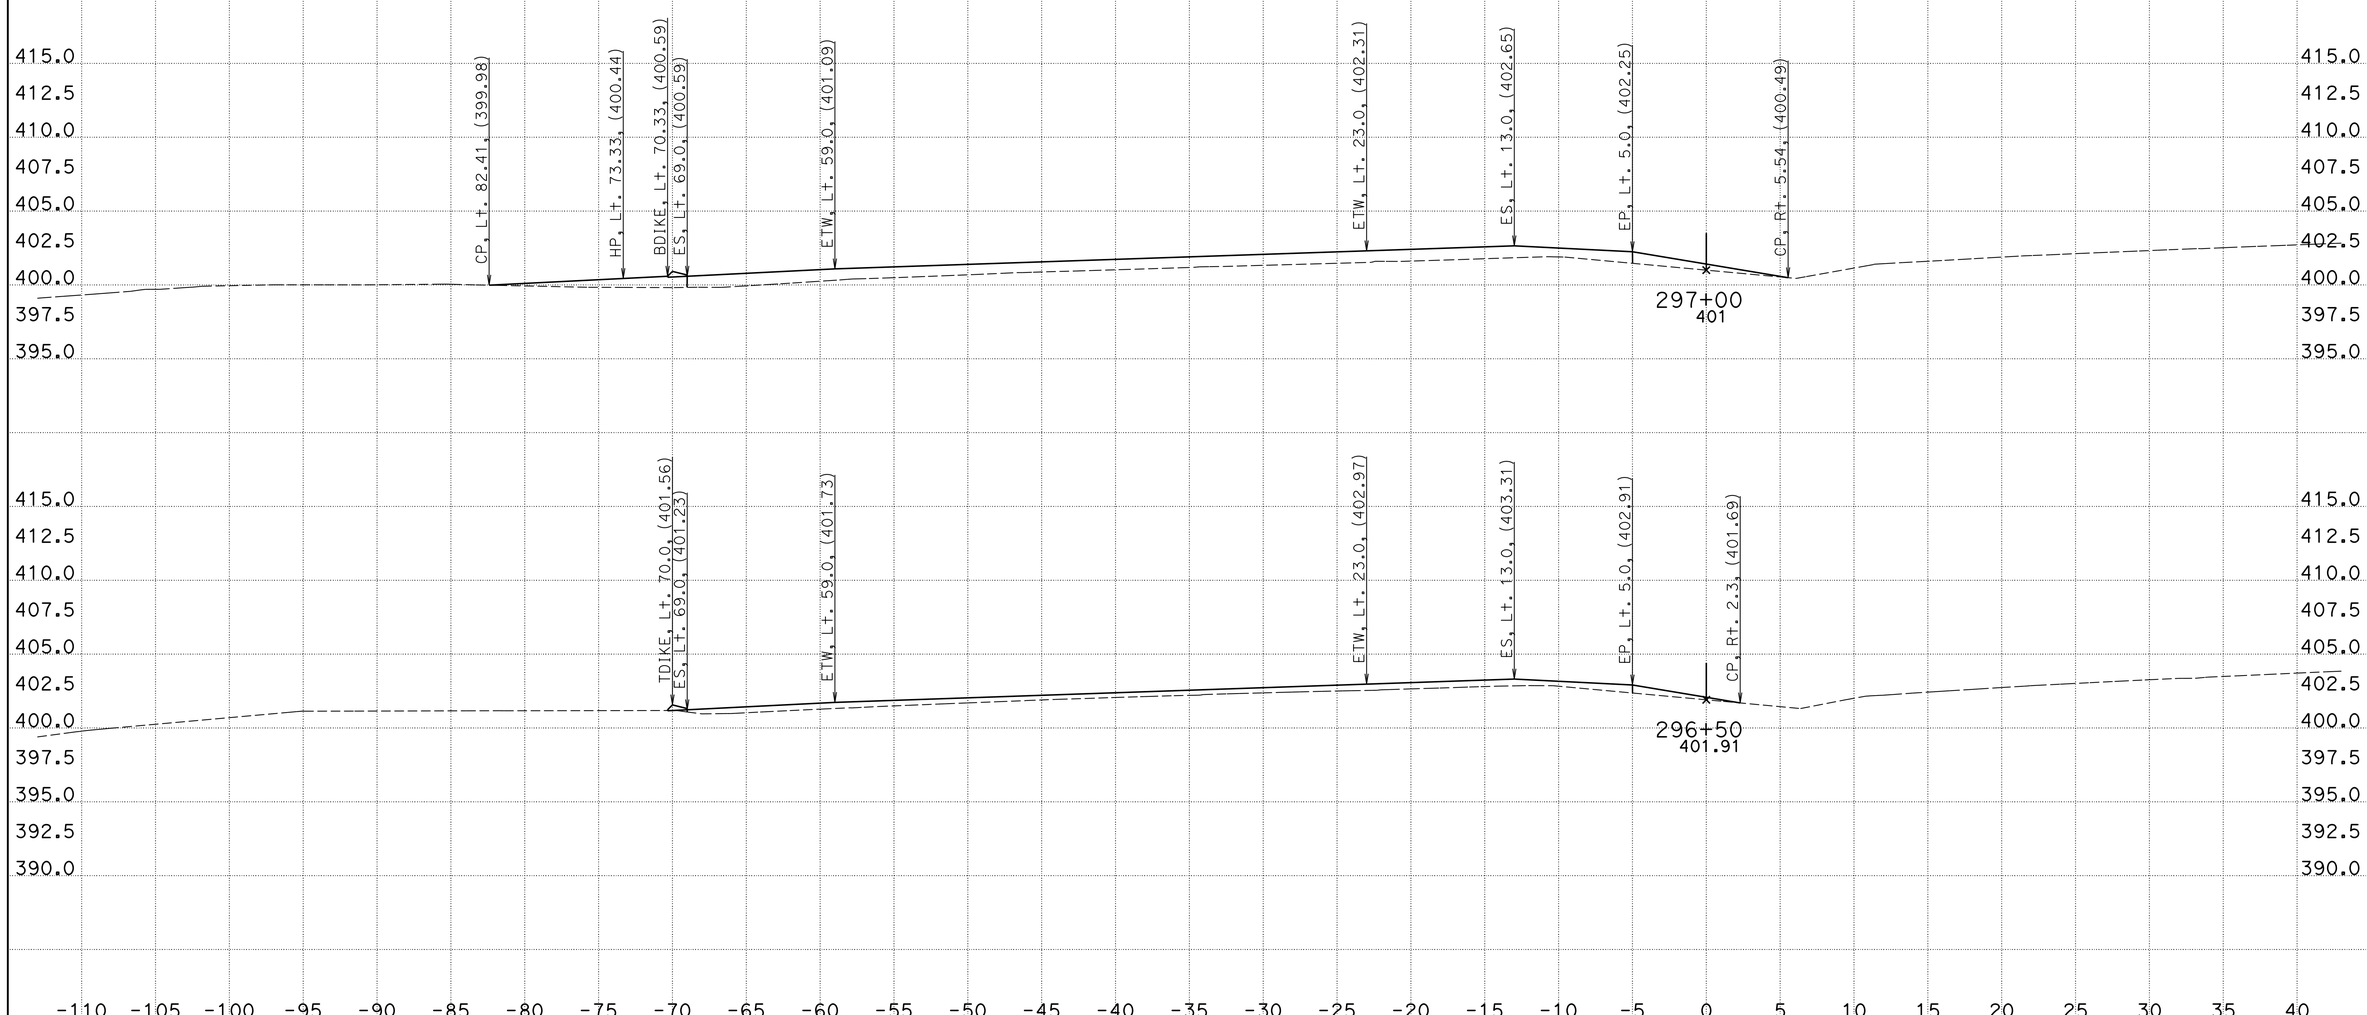

CREATED BY: Phoukhao Sasinouan
DATE: 11/29/2012
KC Project: 40280 File: H:\Projects\40280\Caice\40280\EAR\WB\WB_v15.ear

CONTRACT: 40280
DIST/CO/RTE/PM: 11/SD/52/5.0-6.2
PROJECT ID: 11000005411

SCALE: 1" = 5' Horiz.
1" = 5' Vert.

All Dimensions are US Survey Feet

SD-52
CROSS SECTIONS
SHEET 9 OF XXX

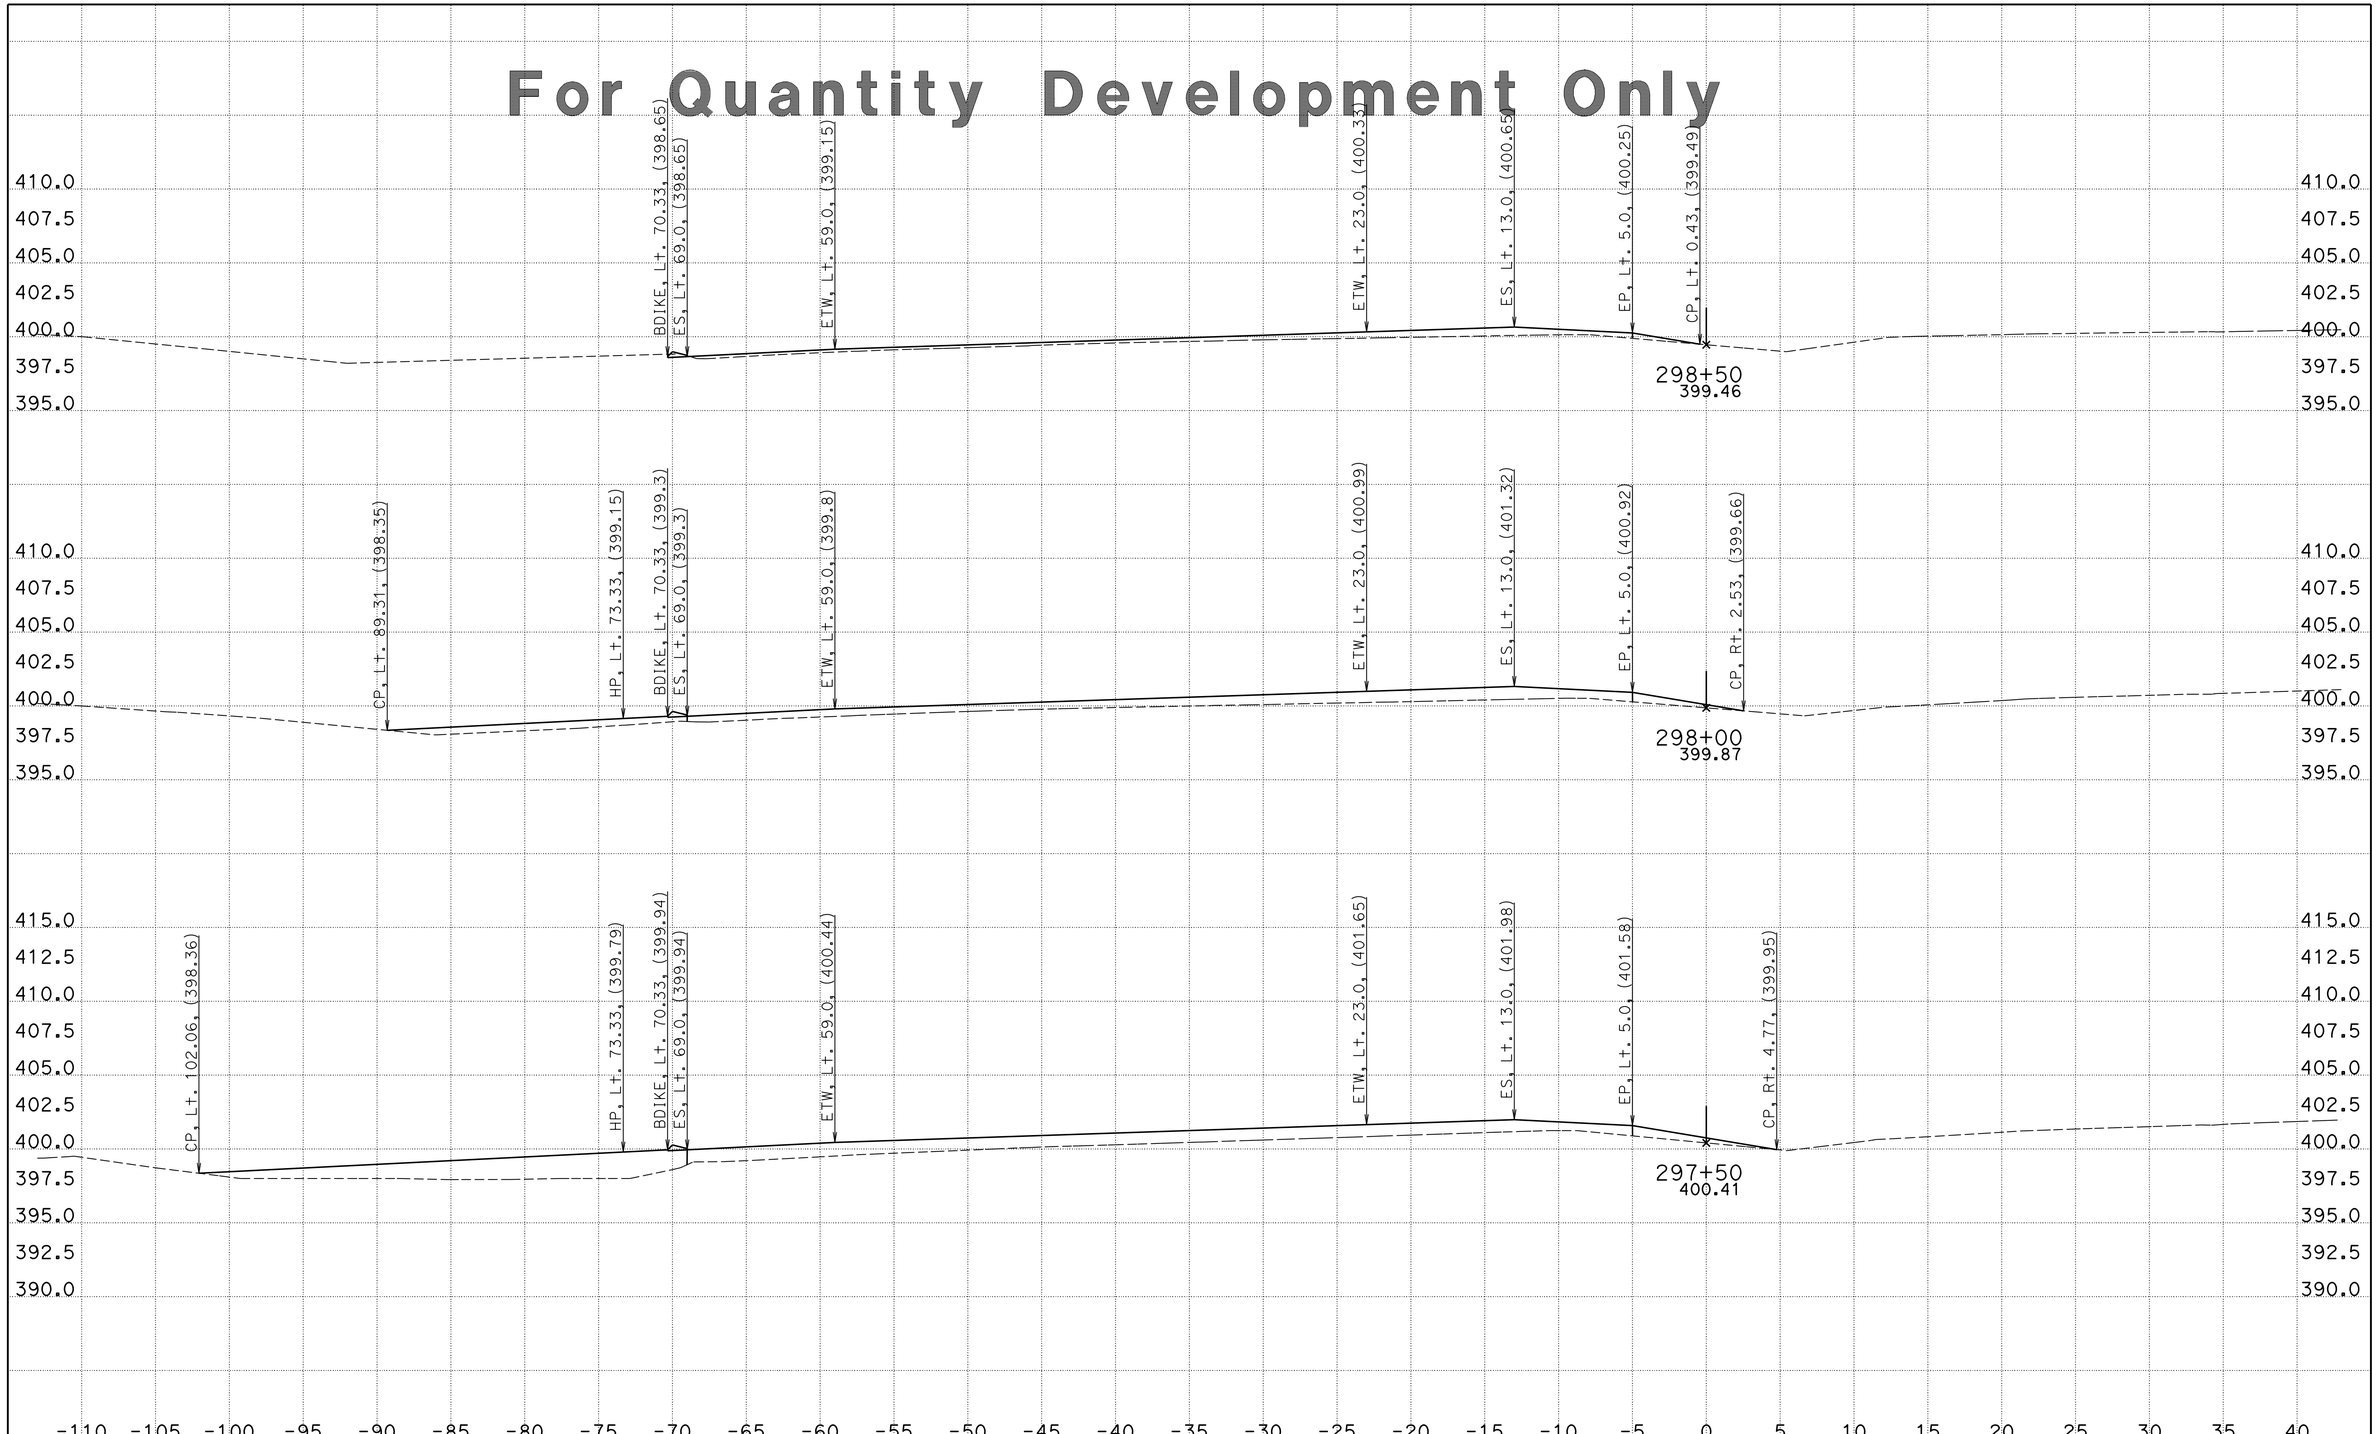

CREATED BY: Phoukhao Sasinouan
DATE: 11/29/2012
KC Project: 40280 File: H:\Projects\40280\Caice\40280\EAR\WB\WB_v15.ear

CONTRACT: 40280
DIST/CO/RTE/PM: 11/SD/52/5.0-6.2
PROJECT ID: 11000005411

SCALE: 1" = 5' Horiz.
1" = 5' Vert.

All Dimensions are US Survey Feet

SD-52
CROSS SECTIONS
SHEET 10 OF XXX

For Quantity Development Only

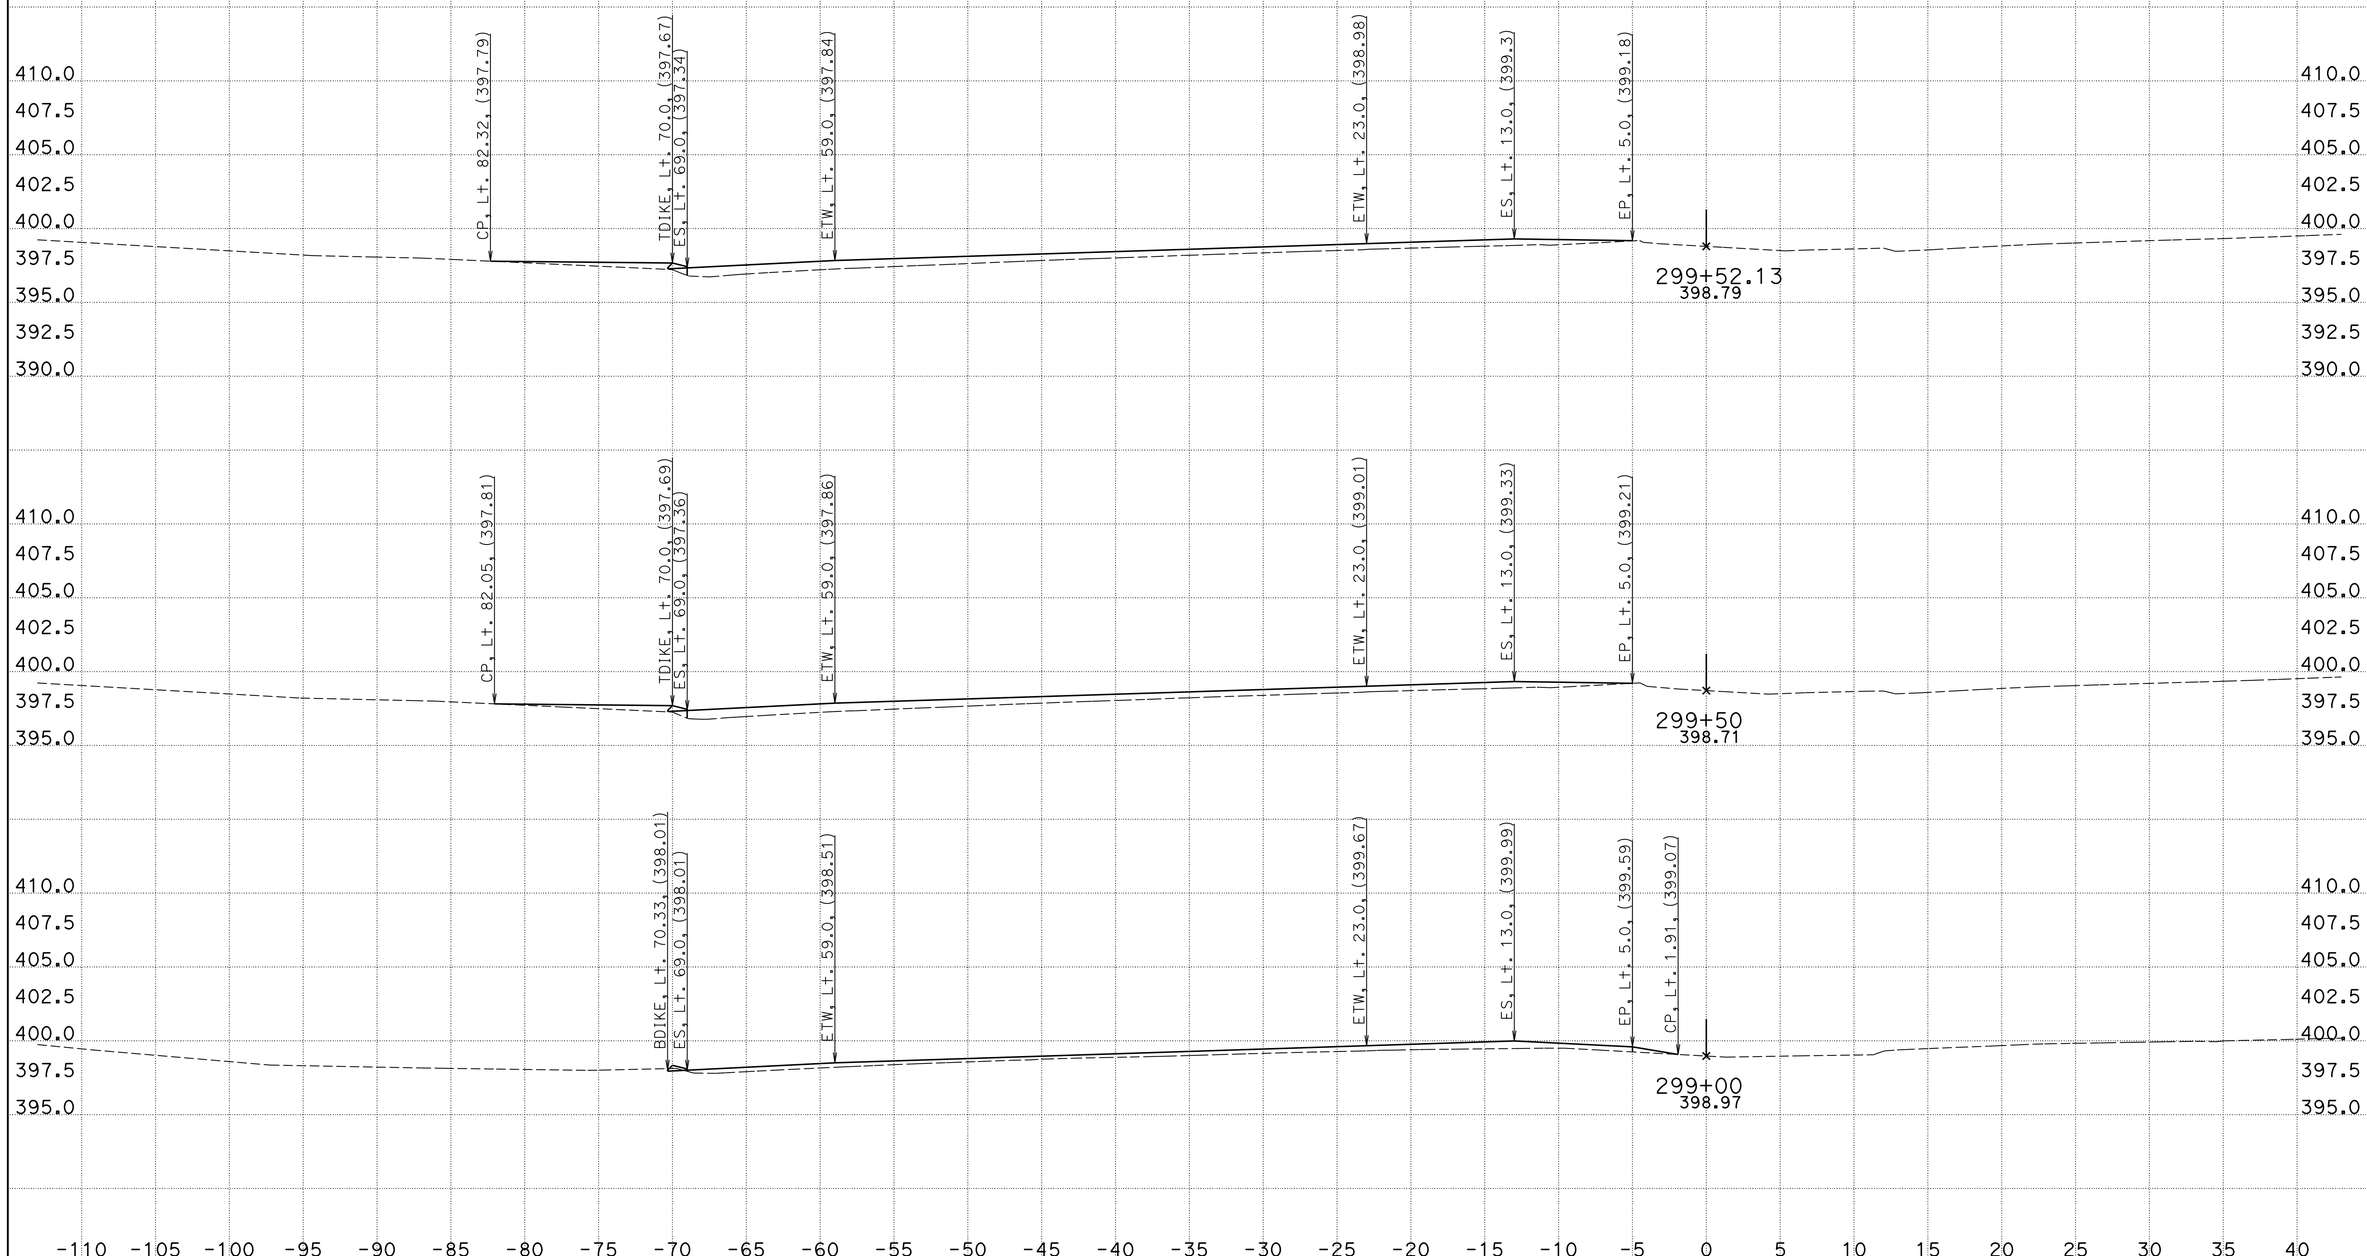

CREATED BY: Phoukhao Sasinouan
DATE: 11/29/2012
KC Project: 40280 File: H:\Projects\40280\Caice\40280\EAR\WB\WB_v15.ear

CONTRACT: 40280
DIST/CO/RTE/PM: 11/SD/52/5.0-6.2
PROJECT ID: 11000005411

SCALE: 1" = 5' Horiz.
1" = 5' Vert.

All Dimensions are US Survey Feet

SD-52
CROSS SECTIONS
SHEET 11 OF XXX

For Quantity Development Only

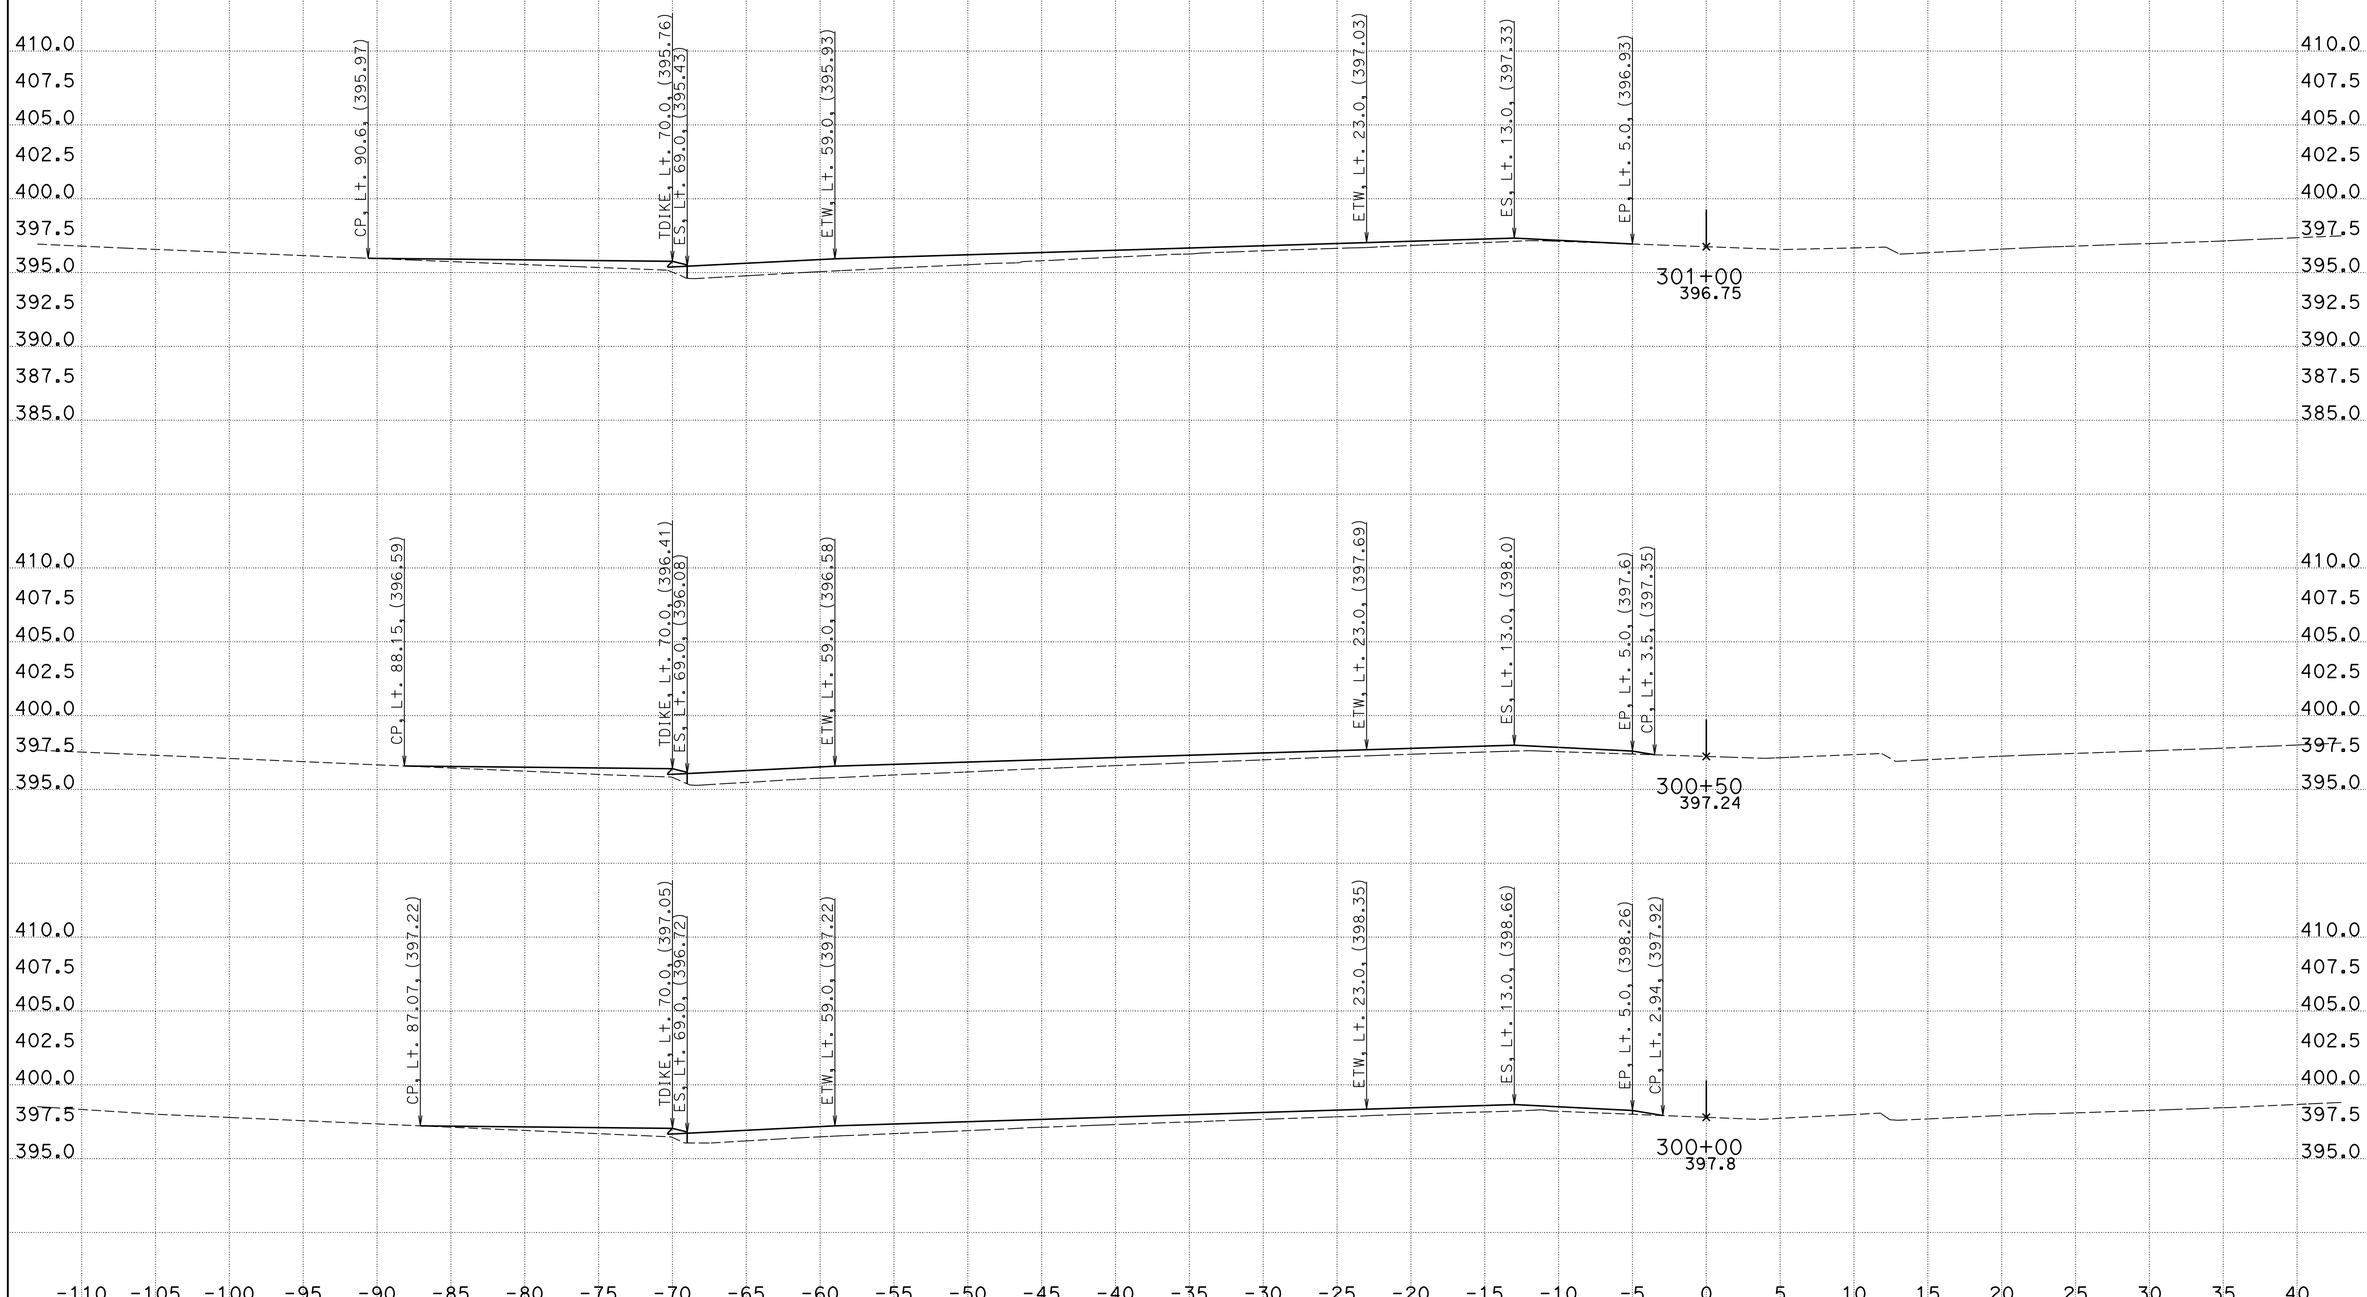

CREATED BY: Phoukhao Sasinouan
DATE: 11/29/2012
KC Project: 40280 File: H:\Projects\40280\Caice\40280\EAR\WB\WB_v15.ear

CONTRACT: 40280
DIST/CO/RTE/PM: 11/SD/52/5.0-6.2
PROJECT ID: 11000005411

SCALE: 1" = 5' Horiz.
1" = 5' Vert.

All Dimensions are US Survey Feet

SD-52
CROSS SECTIONS
SHEET 12 OF XXX

For Quantity Development Only

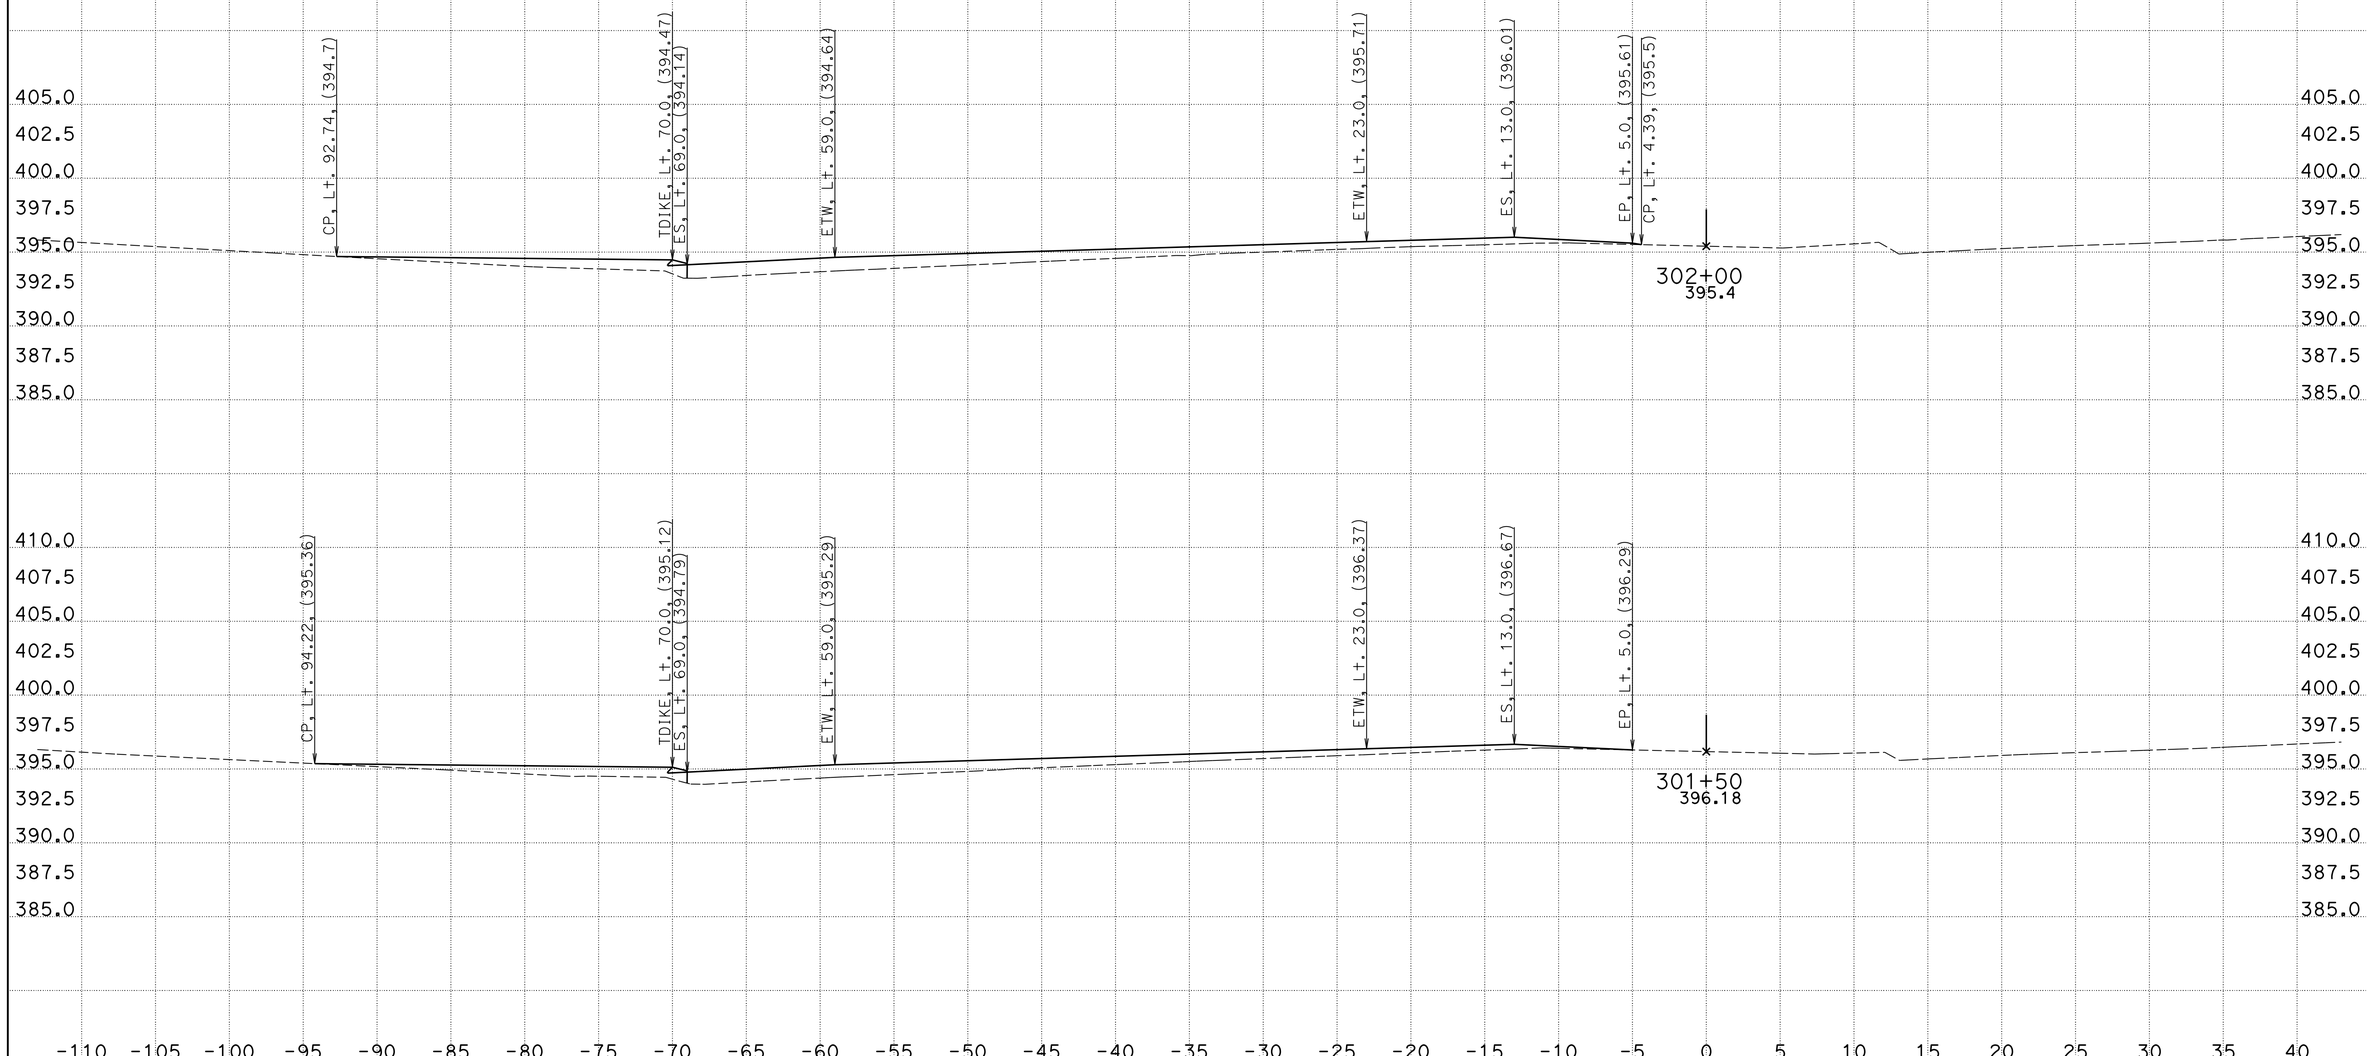

CREATED BY: Phoukhao Sasinouan
DATE: 11/29/2012
KC Project: 40280 File: H:\Projects\40280\Caice\40280\EAR\WB\WB_v15.ear

CONTRACT: 40280
DIST/CO/RTE/PM: 11/SD/52/5.0-6.2
PROJECT ID: 11000005411

SCALE: 1" = 5' Horiz.
1" = 5' Vert.

All Dimensions are US Survey Feet

SD-52
CROSS SECTIONS
SHEET 13 OF XXX

For Quantity Development Only

CREATED BY: Phoukhao Sasinouan
DATE: 11/29/2012
KC Project: 40280 File: H:\Projects\40280\Caice\40280\EAR\WB\WB_v15.ear

CONTRACT: 40280
DIST/CO/RTE/PM: 11/SD/52/5.0-6.2
PROJECT ID: 11000005411

SCALE: 1" = 5' Horiz.
1" = 5' Vert.

All Dimensions are US Survey Feet

SD-52
CROSS SECTIONS
SHEET 14 OF XXX

For Quantity Development Only

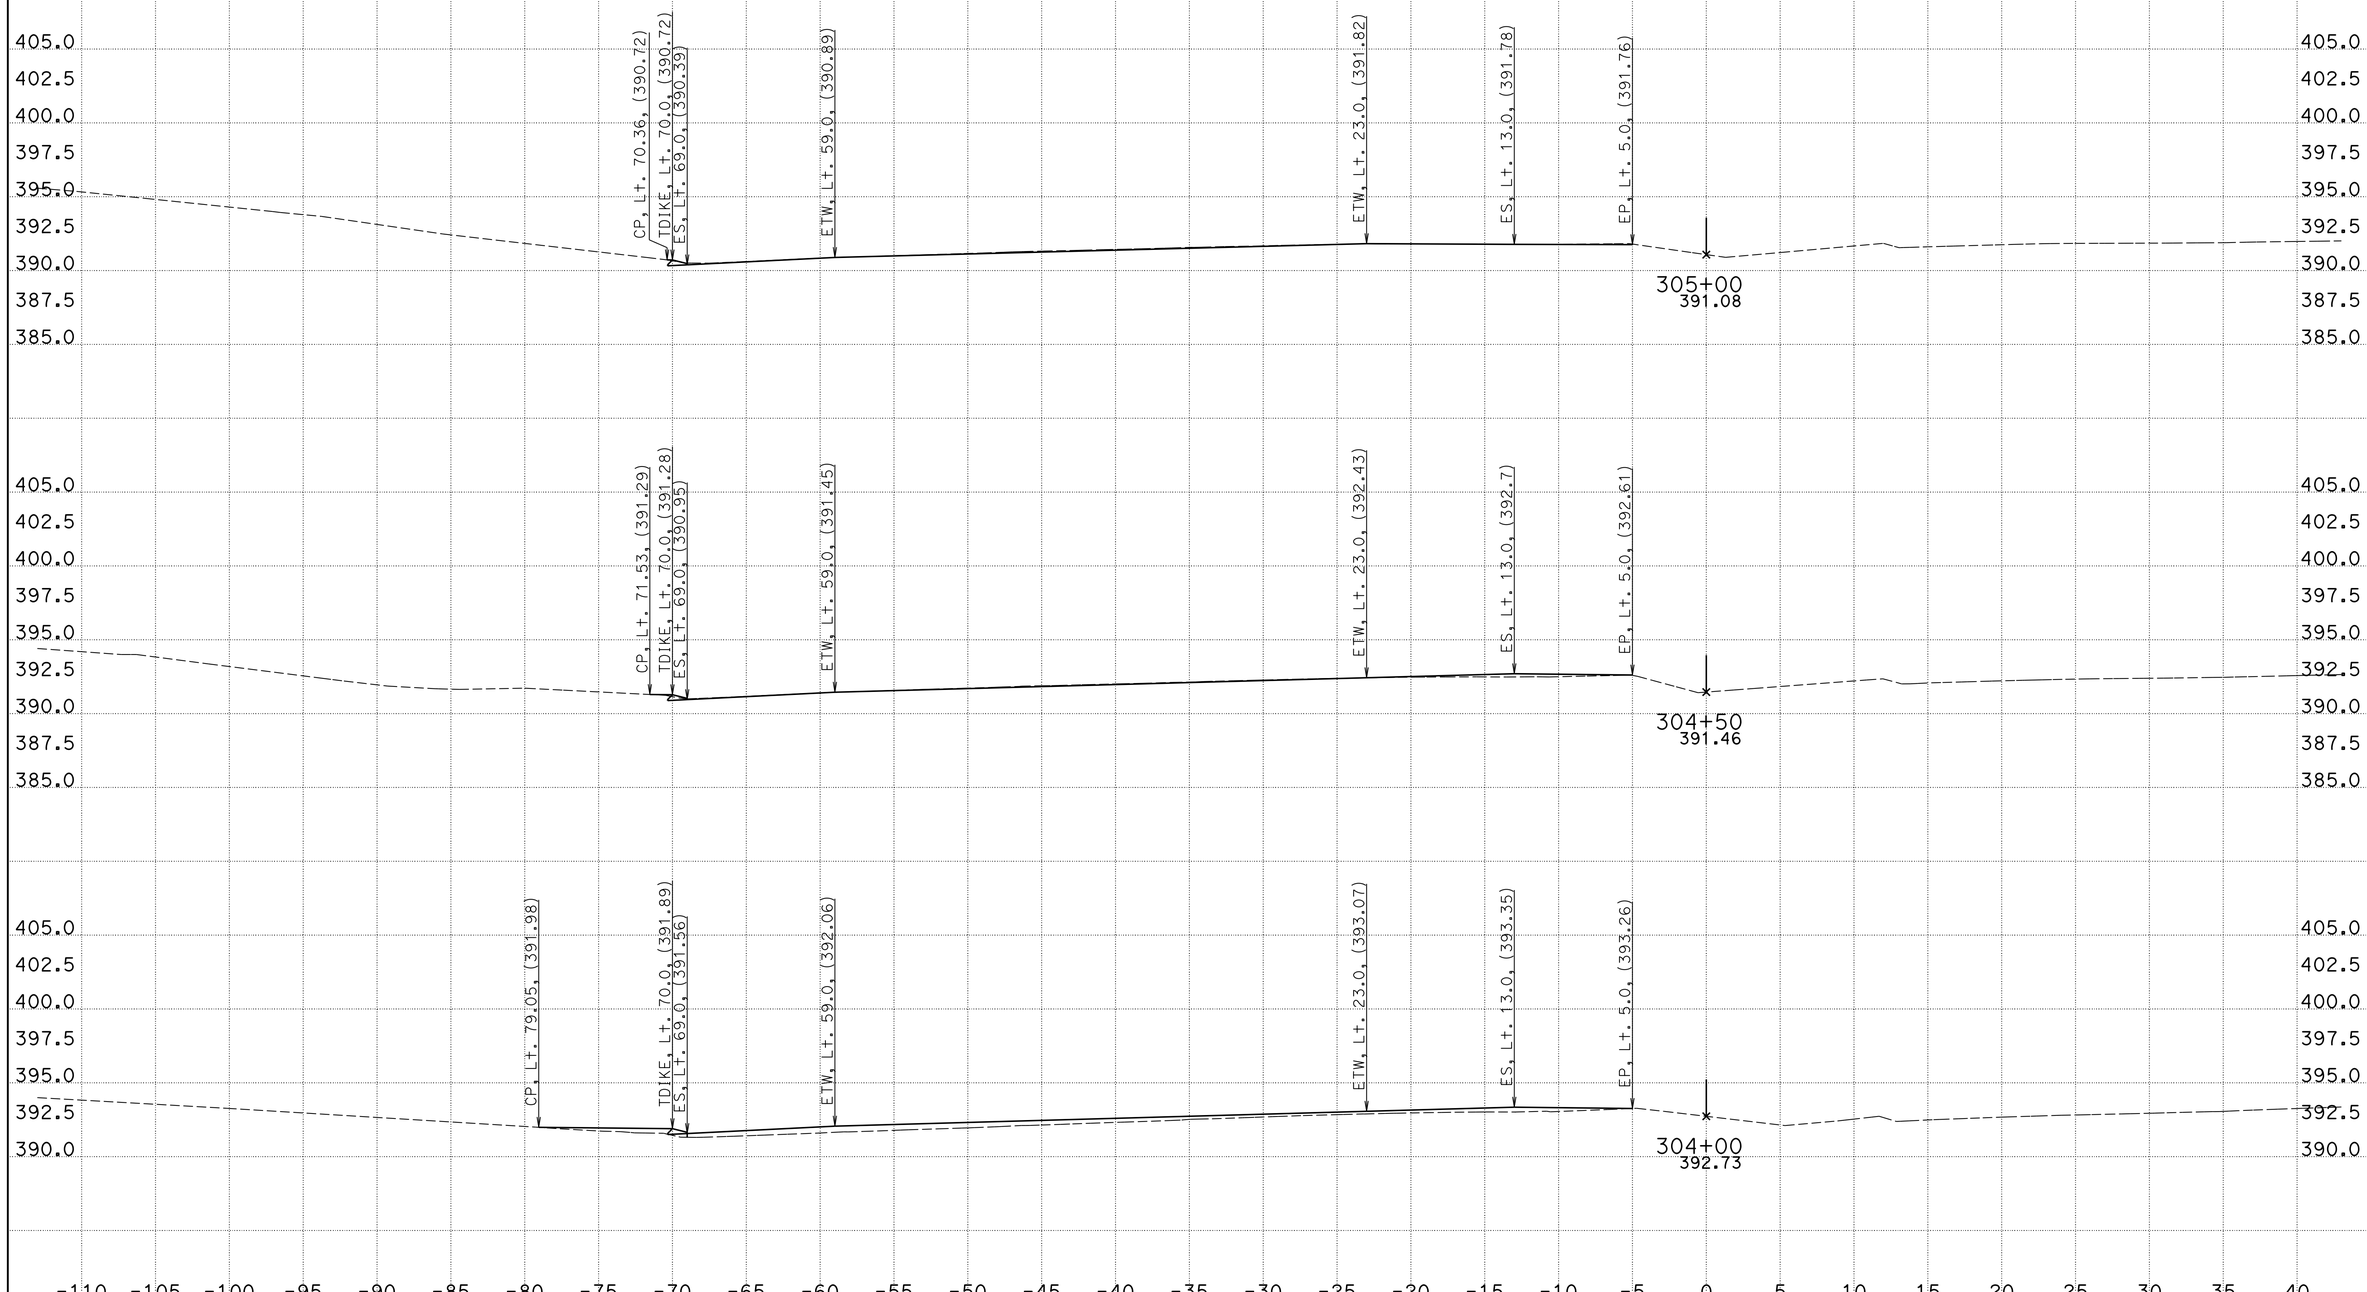

CREATED BY: Phoukhao Sasinouan
DATE: 11/29/2012
KC Project: 40280 File: H:\Projects\40280\Caice\40280\EAR\WB\WB_v15.ear

CONTRACT: 40280
DIST/CO/RTE/PM: 11/SD/52/5.0-6.2
PROJECT ID: 11000005411

SCALE: 1" = 5' Horiz.
1" = 5' Vert.

All Dimensions are US Survey Feet

SD-52
CROSS SECTIONS
SHEET 15 OF XXX

For Quantity Development Only

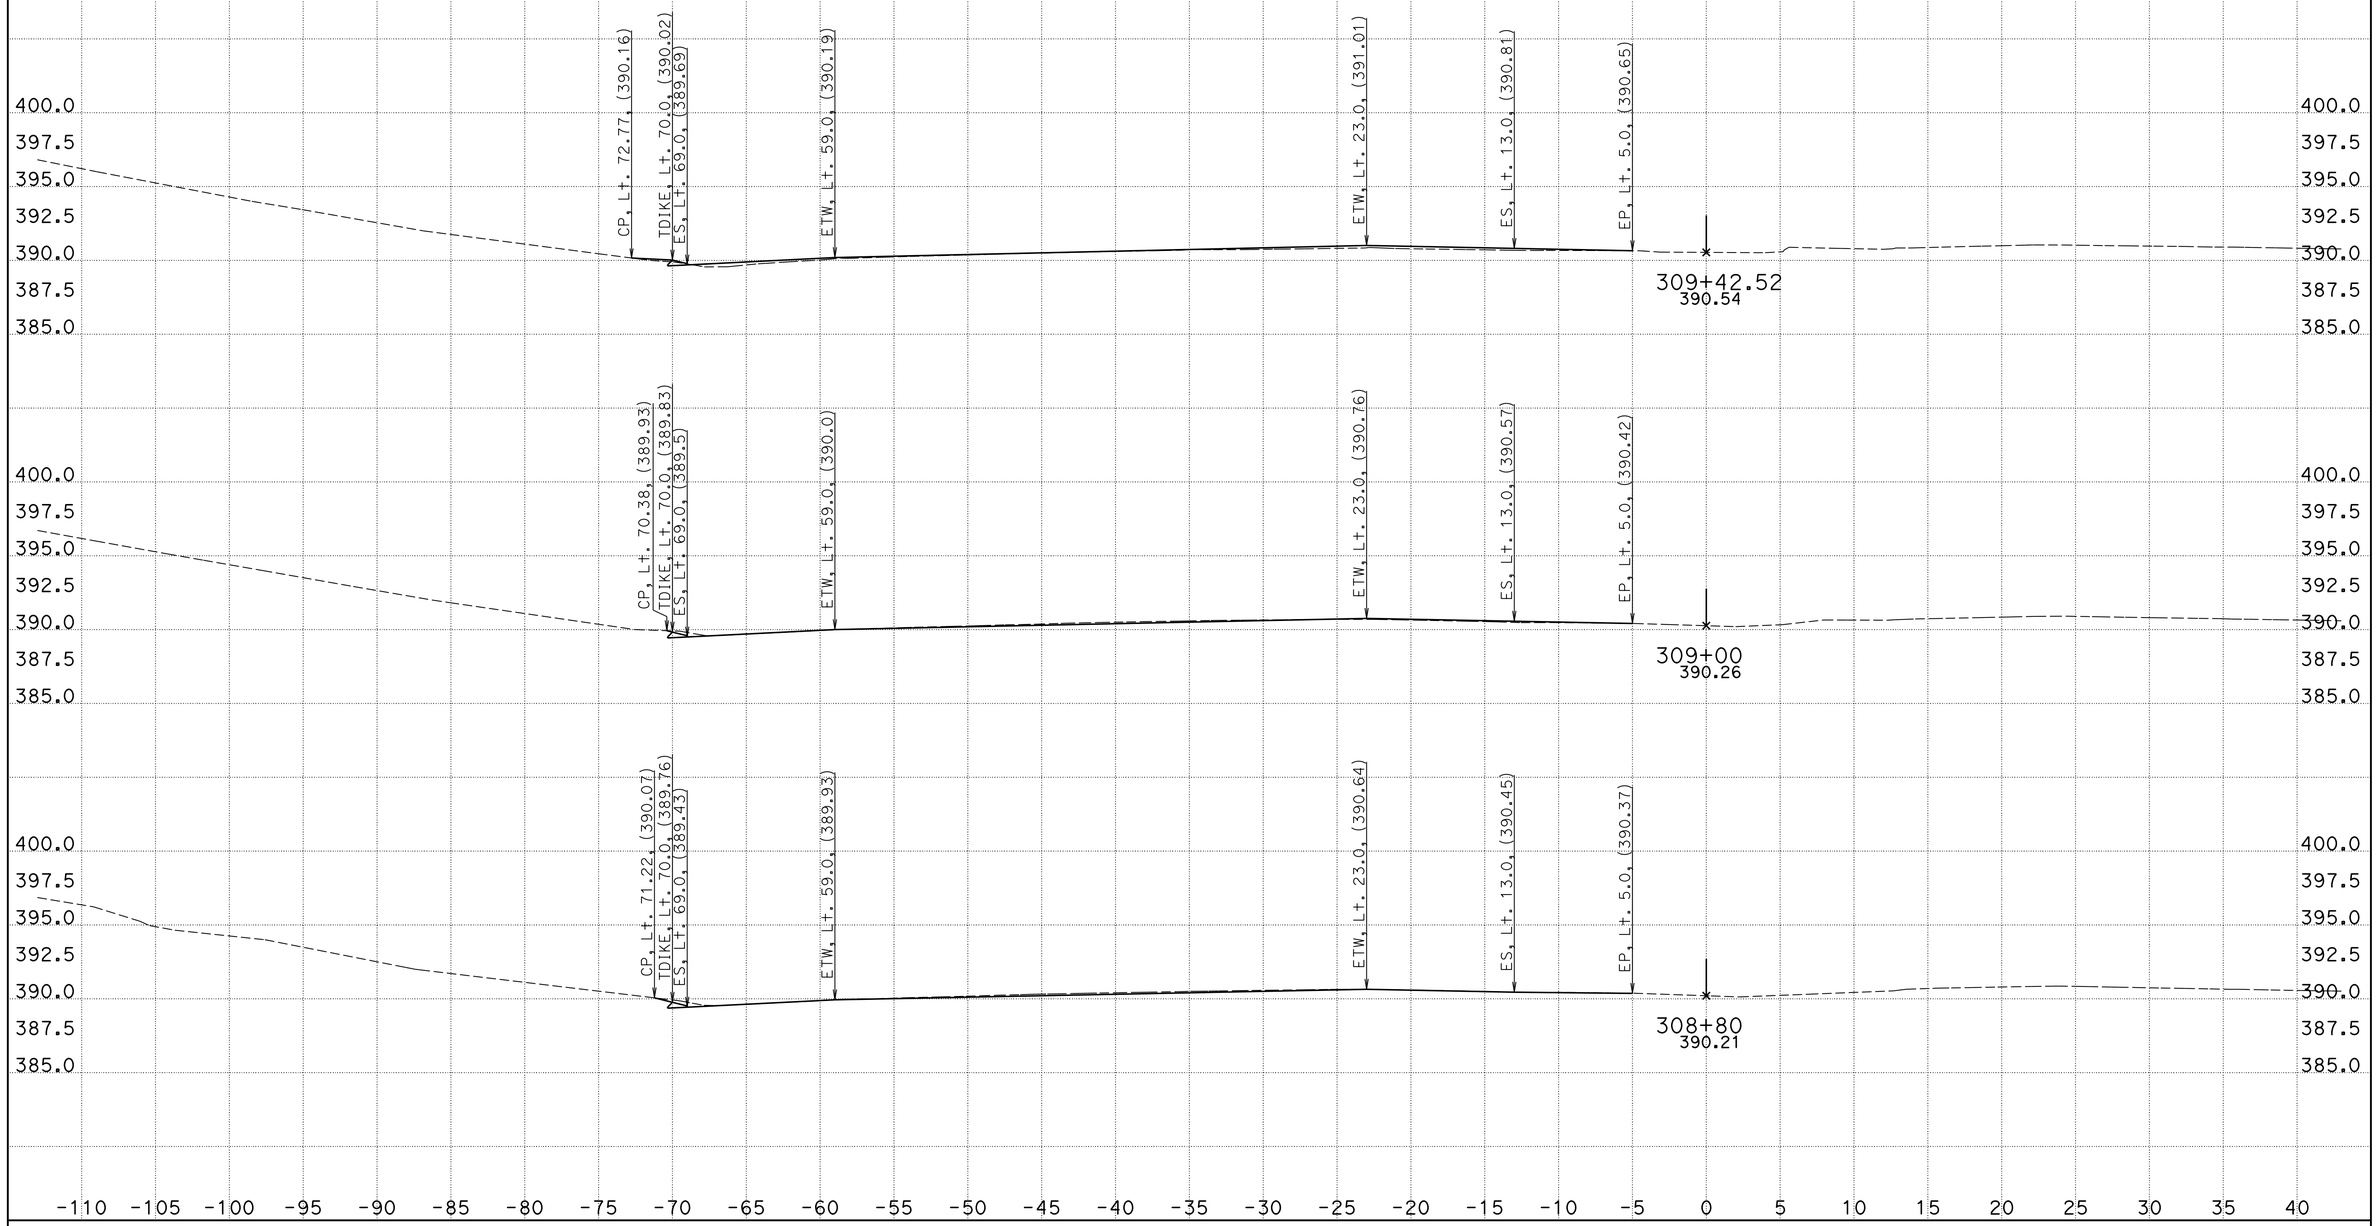

CREATED BY: Phoukhao Sasinouan
DATE: 11/29/2012
KC Project: 40280 File: H:\Projects\40280\Caice\40280\EAR\WB\WB_v15.ear

CONTRACT: 40280
DIST/CO/RTE/PM: 11/SD/52/5.0-6.2
PROJECT ID: 11000005411

SCALE: 1" = 5' Horiz.
1" = 5' Vert.

All Dimensions are US Survey Feet

SD-52
CROSS SECTIONS
SHEET 20 OF XXX

For Quantity Development Only

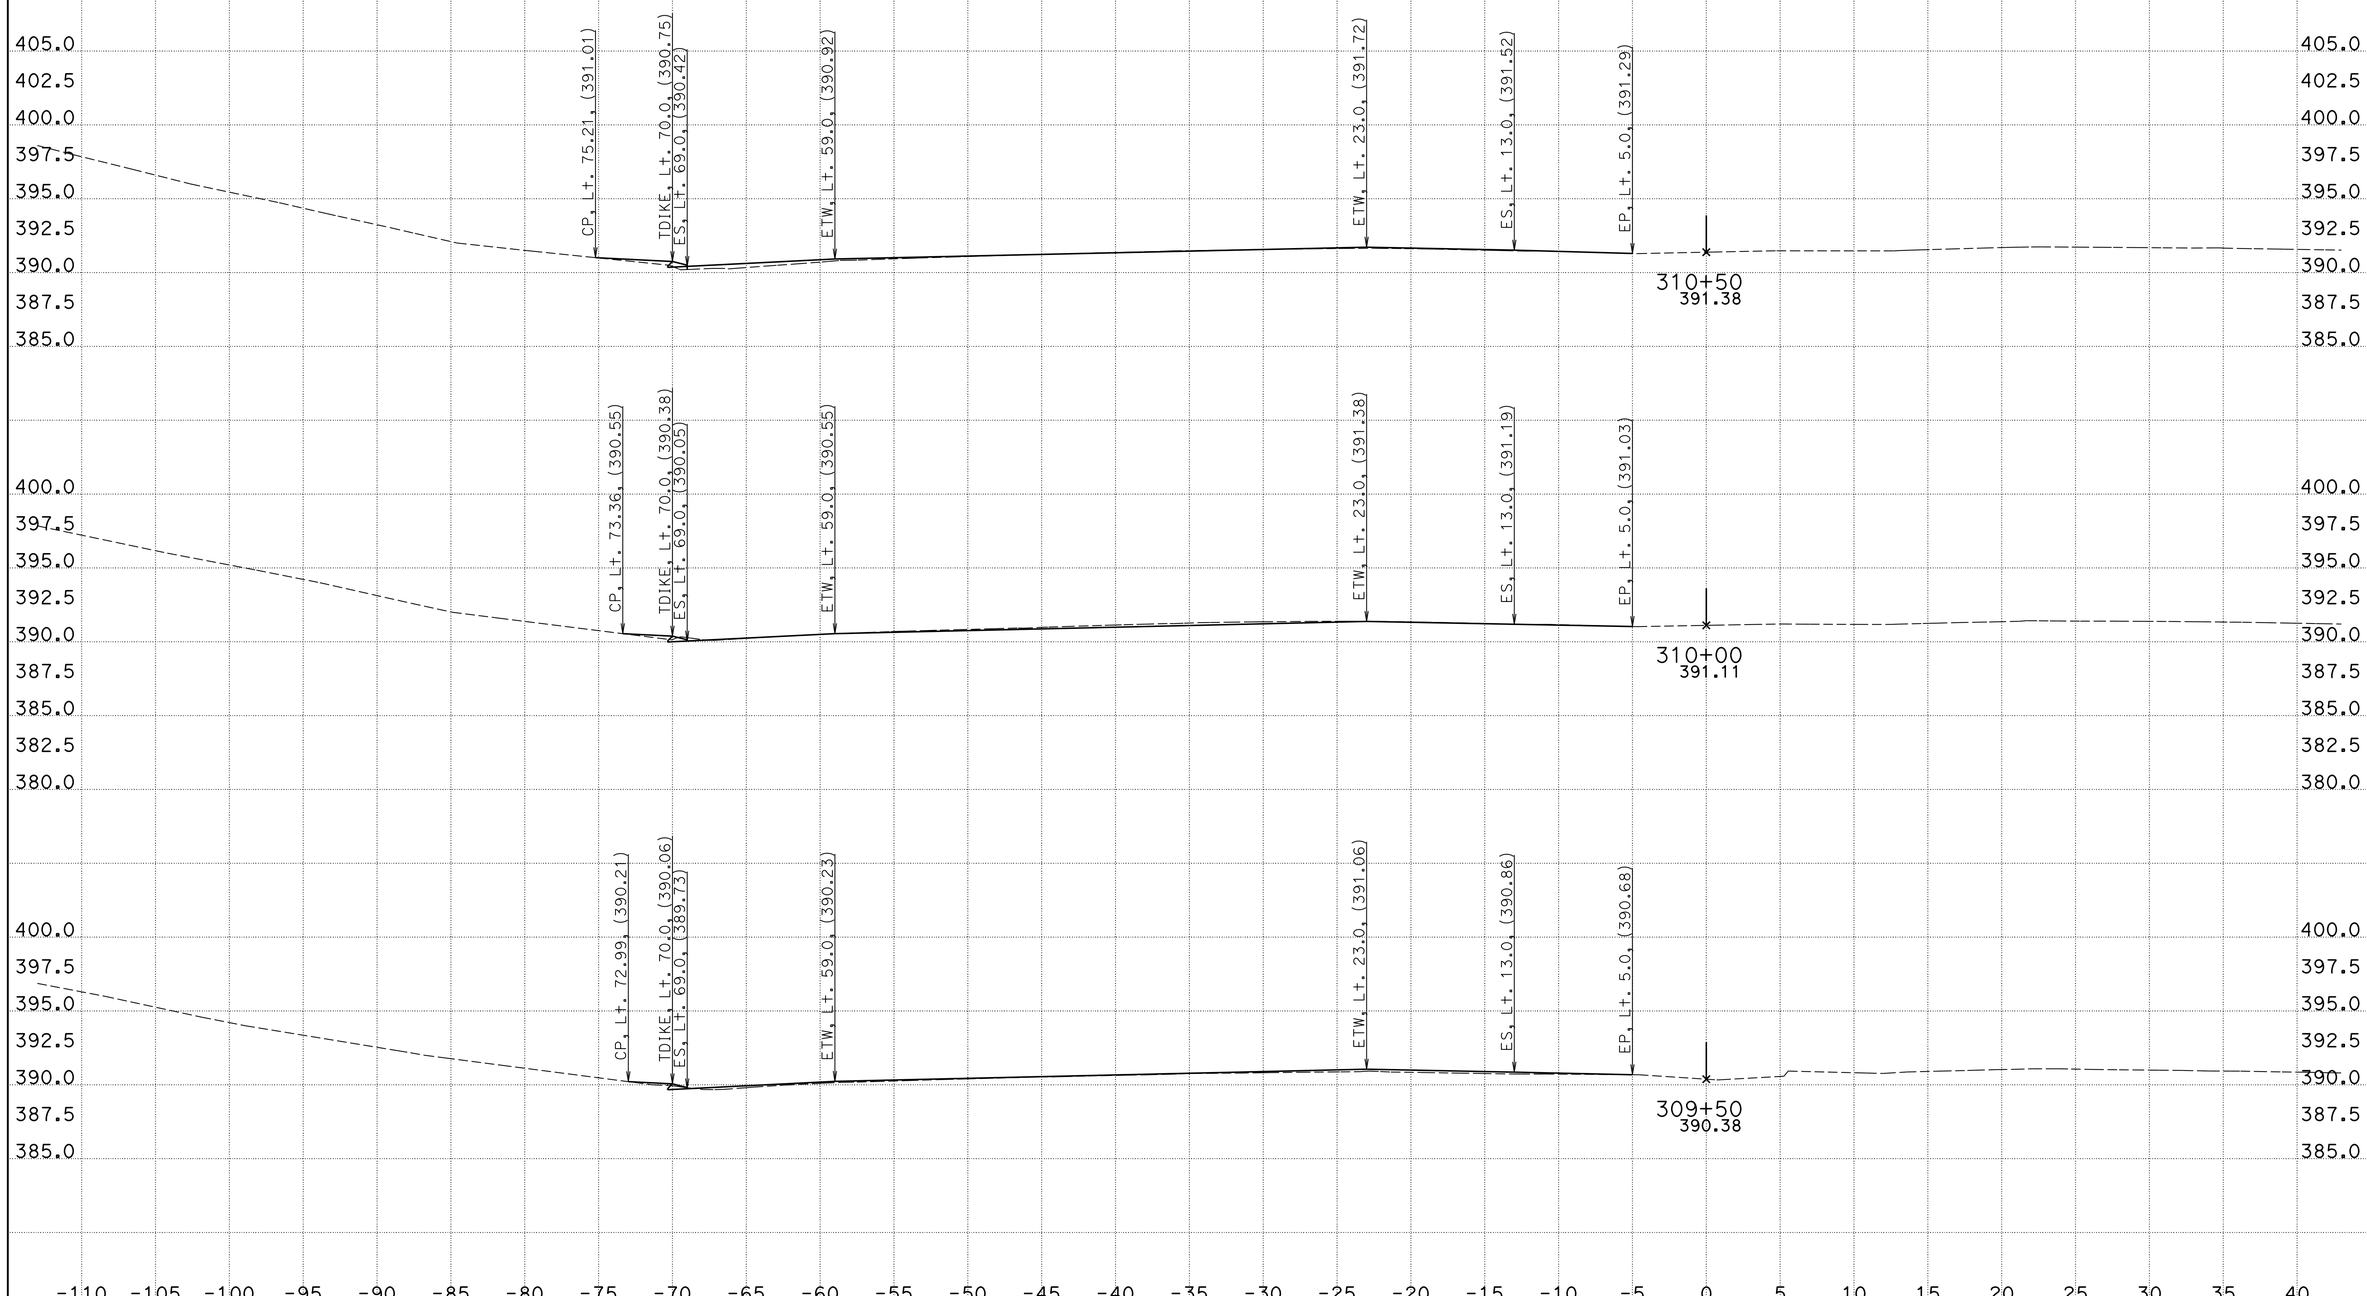

CREATED BY: Phoukhao Sasinouan
DATE: 11/29/2012
KC Project: 40280 File: H:\Projects\40280\Caice\40280\EAR\WB\WB_v15.ear

CONTRACT: 40280
DIST/CO/RTE/PM: 11/SD/52/5.0-6.2
PROJECT ID: 11000005411

SCALE: 1" = 5' Horiz.
1" = 5' Vert.

All Dimensions are US Survey Feet

SD-52
CROSS SECTIONS
SHEET 21 OF XXX

For Quantity Development Only

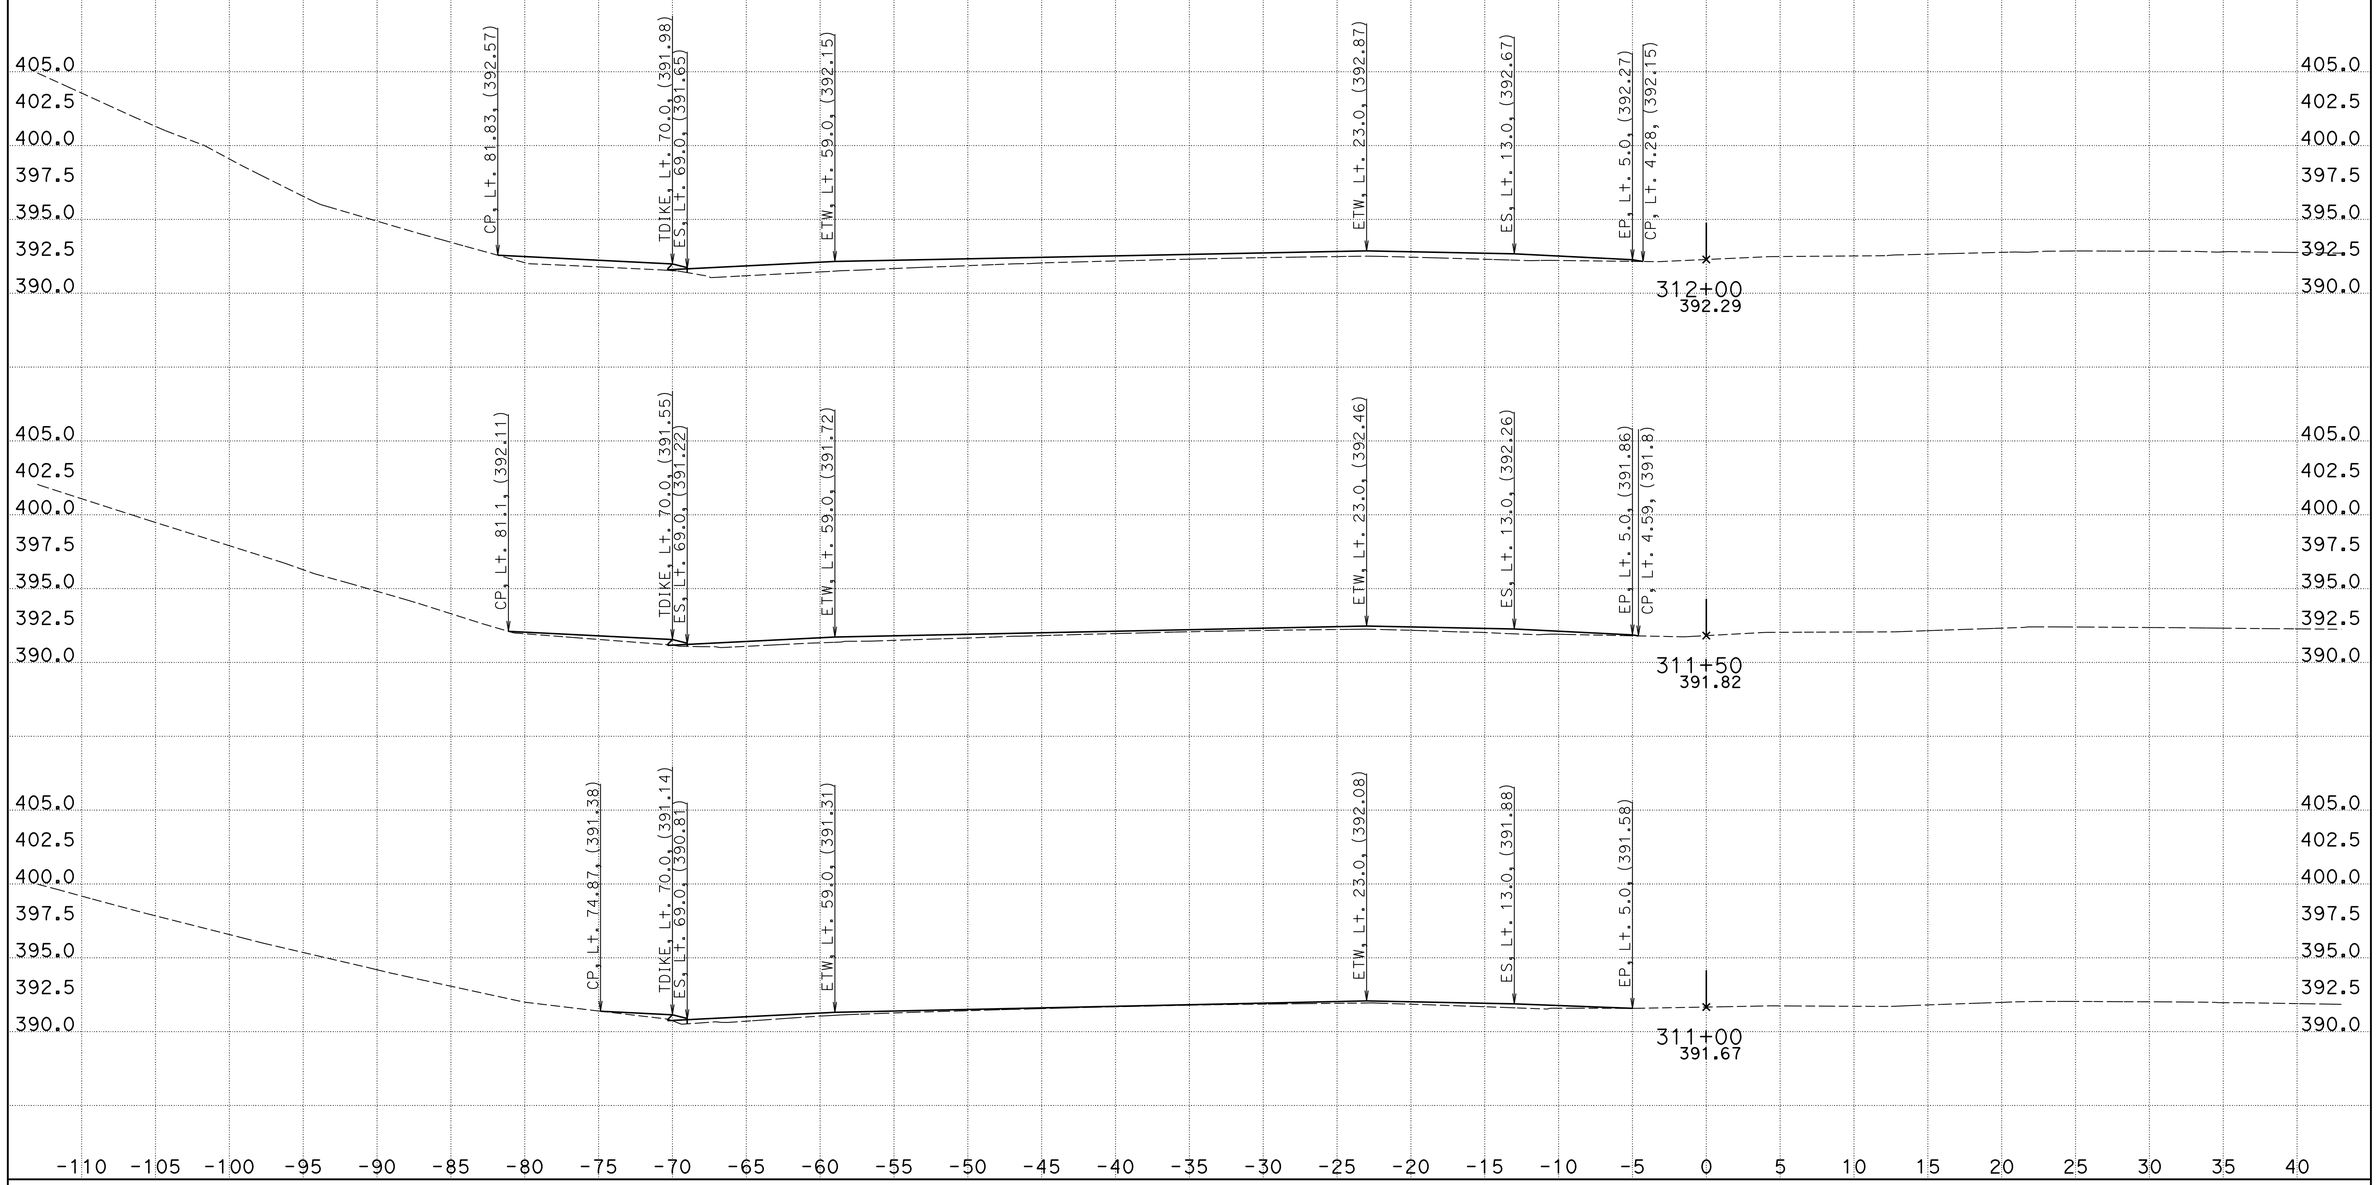

CREATED BY: Phoukhao Sasinouan
DATE: 11/29/2012
KC Project: 40280 File: H:\Projects\40280\Caice\40280\EAR\WB\WB_v15.ear

CONTRACT: 40280
DIST/CO/RTE/PM: 11/SD/52/5.0-6.2
PROJECT ID: 11000005411

SCALE: 1" = 5' Horiz.
1" = 5' Vert.

All Dimensions are US Survey Feet

SD-52
CROSS SECTIONS
SHEET 22 OF XXX

For Quantity Development Only

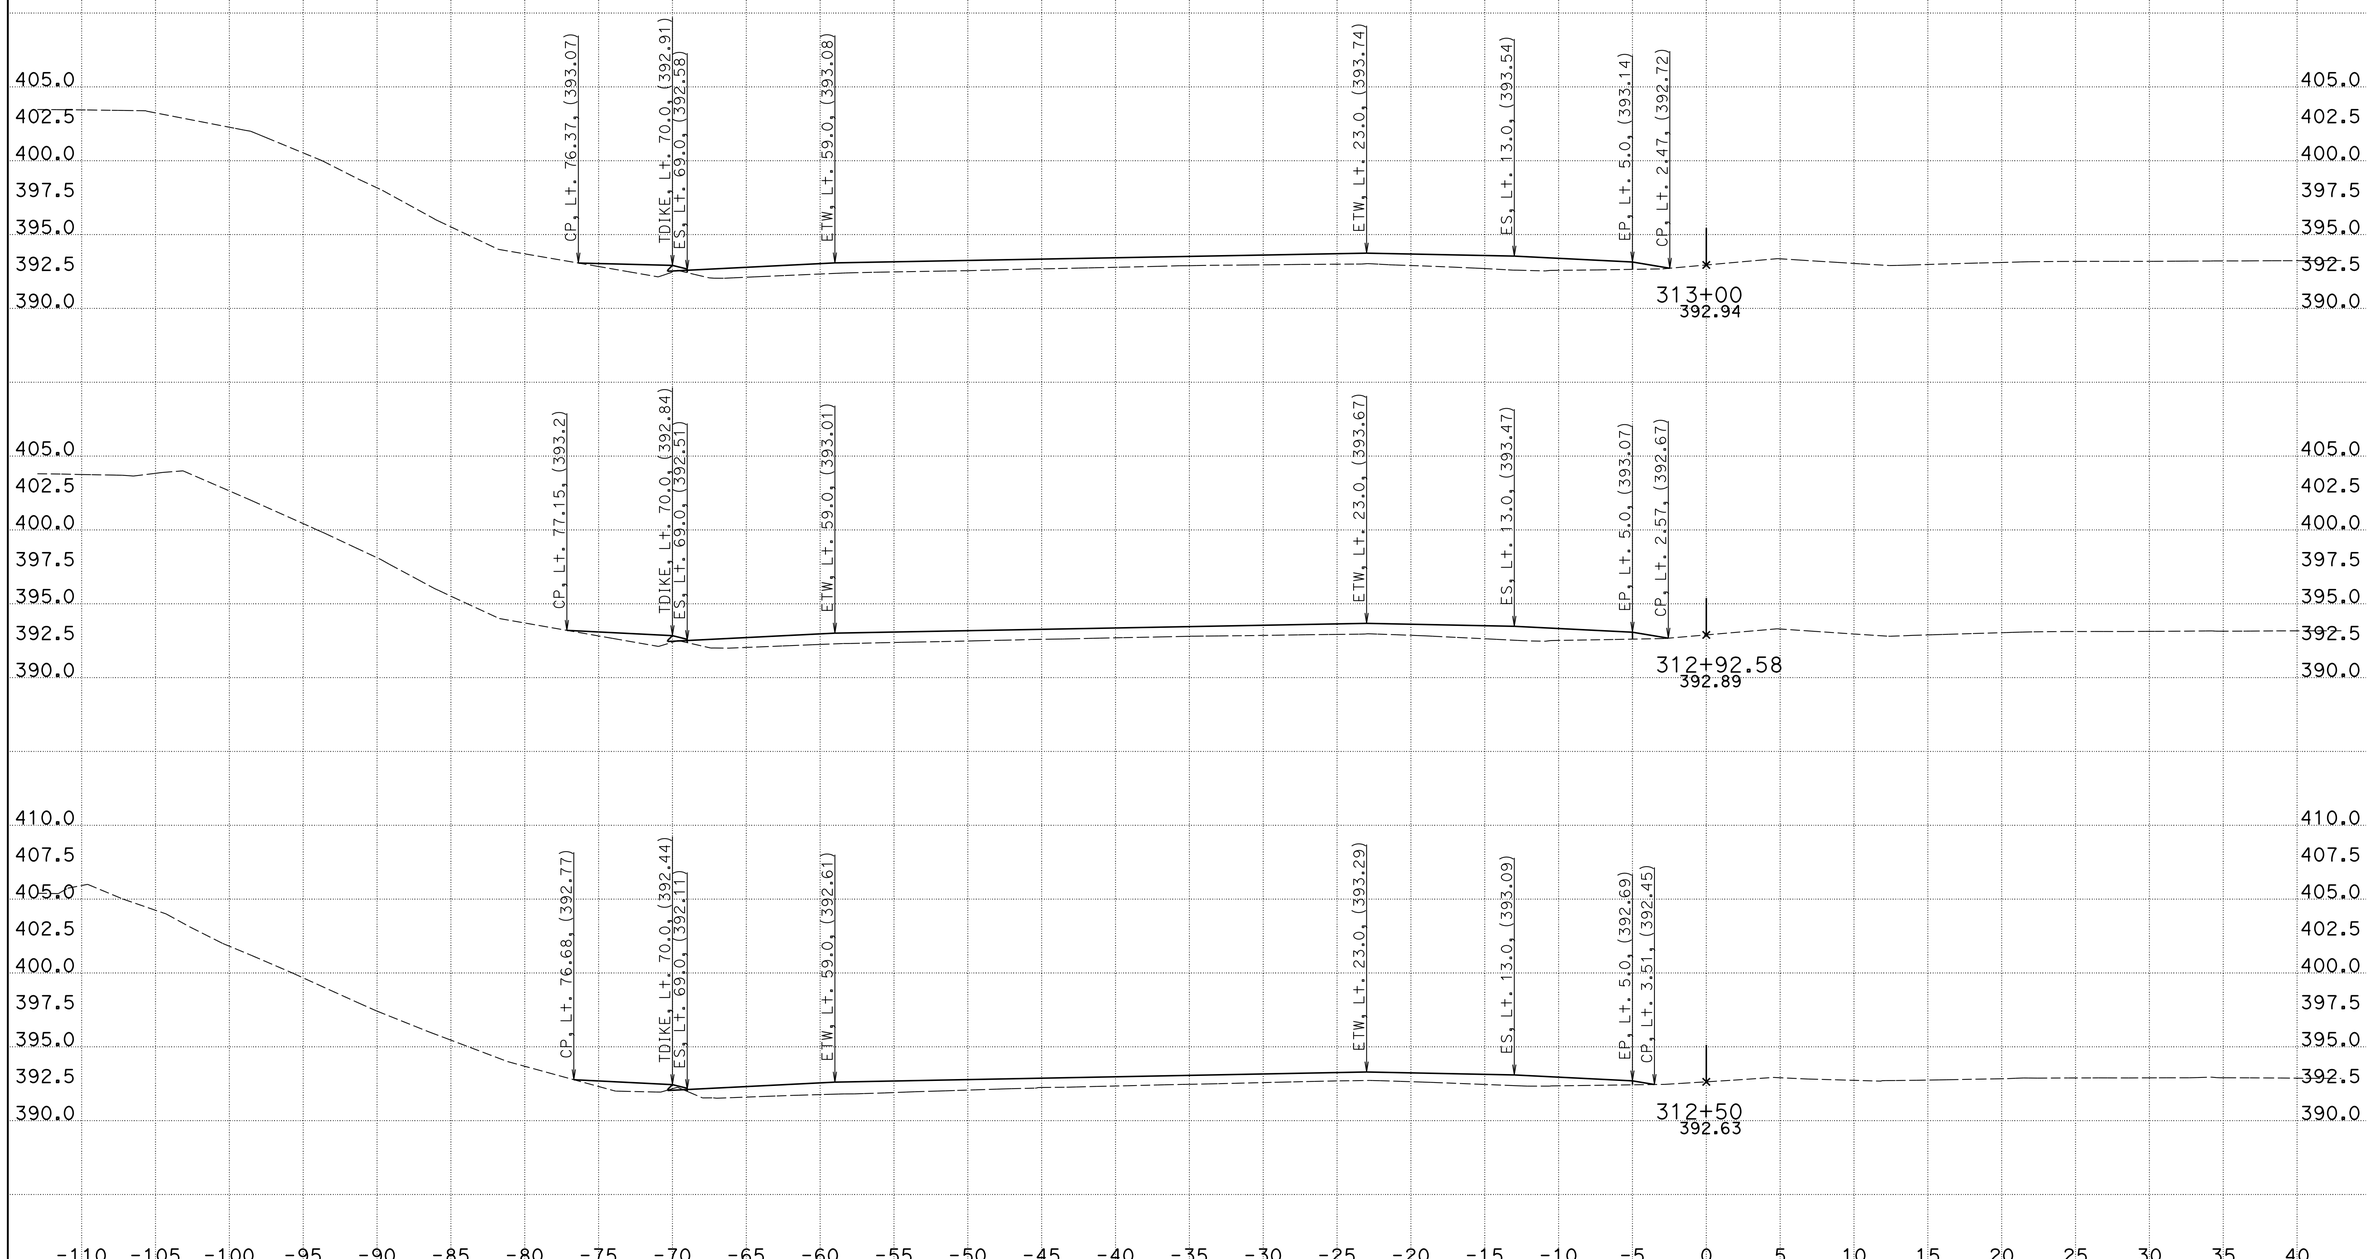

CREATED BY: Phoukhao Sasinouan
DATE: 11/29/2012
KC Project: 40280 File: H:\Projects\40280\Caice\40280\EAR\WB\WB_v15.ear

CONTRACT: 40280
DIST/CO/RTE/PM: 11/SD/52/5.0-6.2
PROJECT ID: 11000005411

SCALE: 1" = 5' Horiz.
1" = 5' Vert.

All Dimensions are US Survey Feet

SD-52
CROSS SECTIONS
SHEET 23 OF XXX

For Quantity Development Only

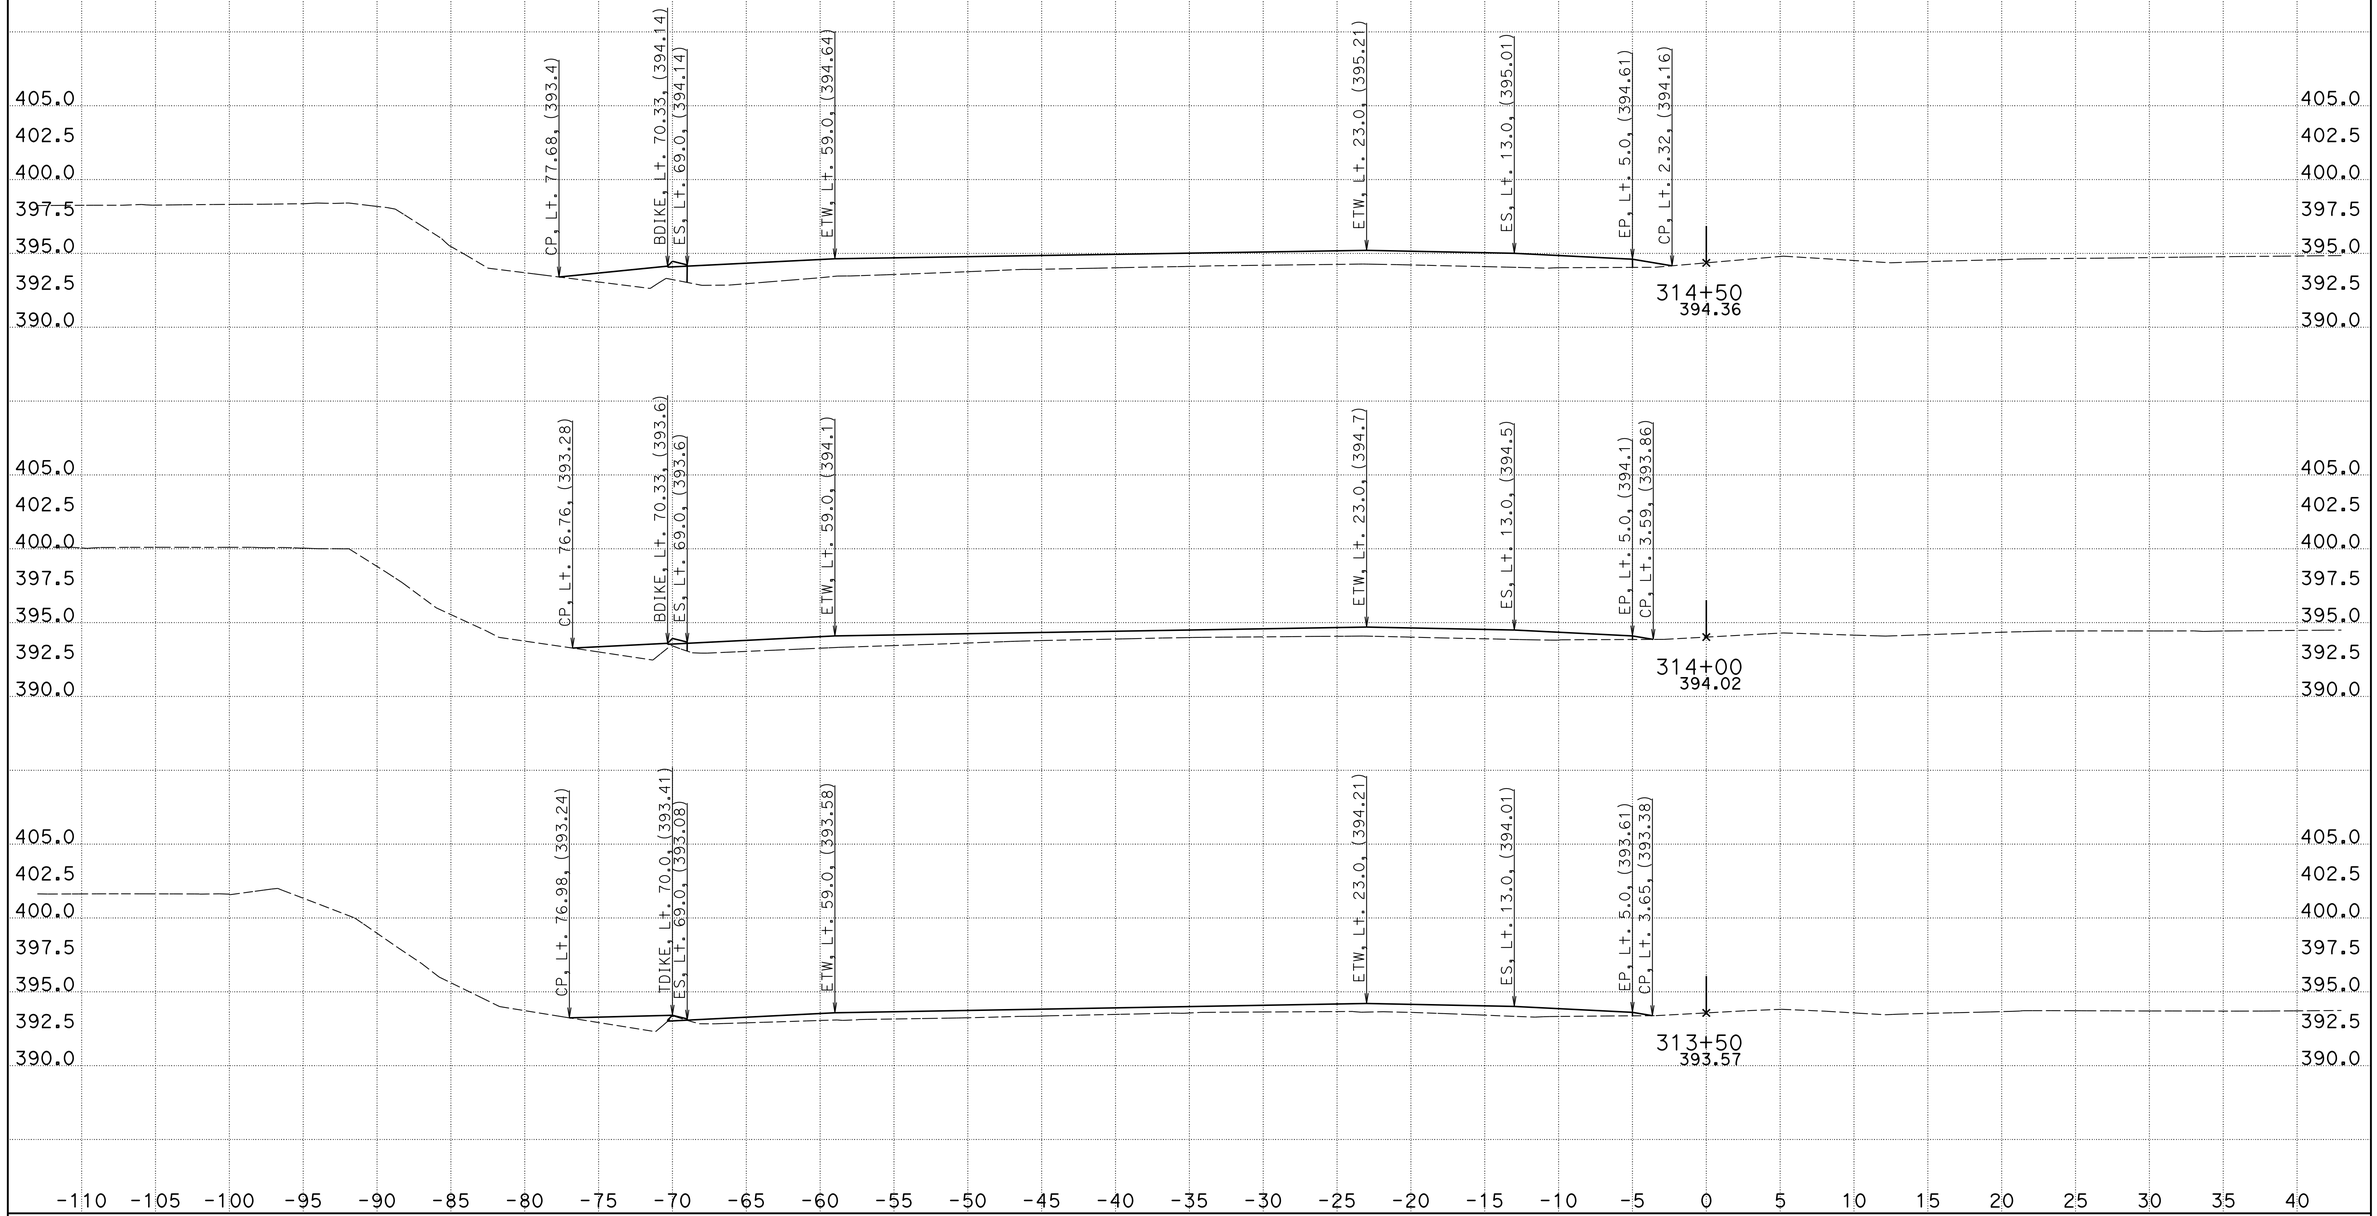

CREATED BY: Phoukhao Sasinouan
DATE: 11/29/2012
KC Project: 40280 File: H:\Projects\40280\Caice\40280\EAR\WB\WB_v15.ear

CONTRACT: 40280
DIST/CO/RTE/PM: 11/SD/52/5.0-6.2
PROJECT ID: 11000005411

SCALE: 1" = 5' Horiz.
1" = 5' Vert.

All Dimensions are US Survey Feet

SD-52
CROSS SECTIONS
SHEET 24 OF XXX

For Quantity Development Only

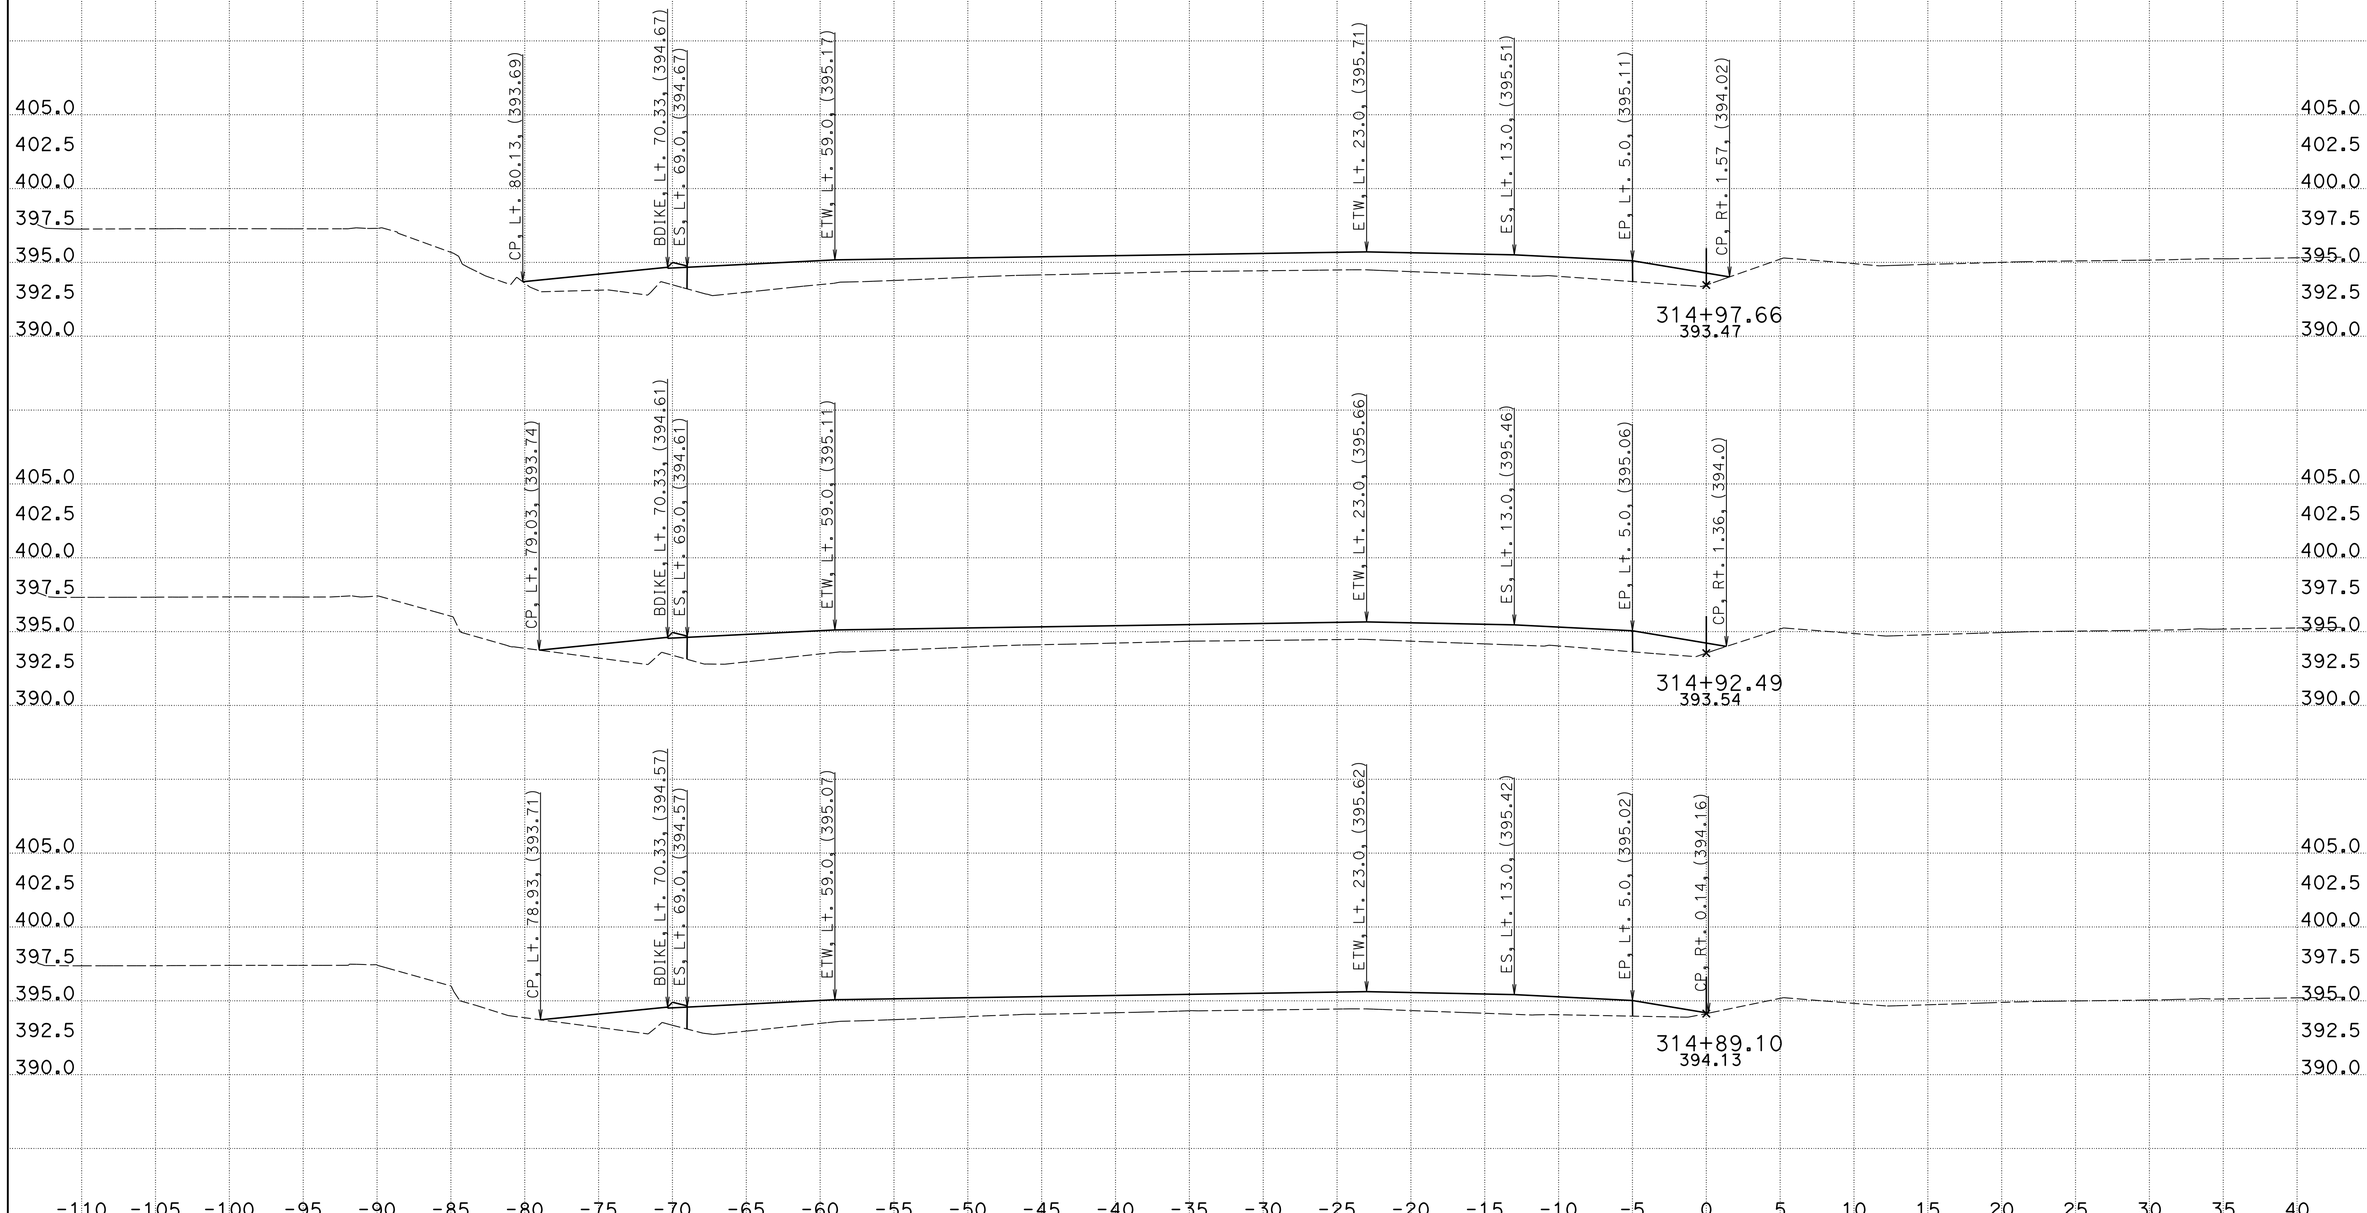

CREATED BY: Phoukhao Sasinouan
DATE: 11/29/2012
KC Project: 40280 File: H:\Projects\40280\Caice\40280\EAR\WB\WB_v15.ear

CONTRACT: 40280
DIST/CO/RTE/PM: 11/SD/52/5.0-6.2
PROJECT ID: 11000005411

SCALE: 1" = 5' Horiz.
1" = 5' Vert.

All Dimensions are US Survey Feet

SD-52
CROSS SECTIONS
SHEET 25 OF XXX

For Quantity Development Only

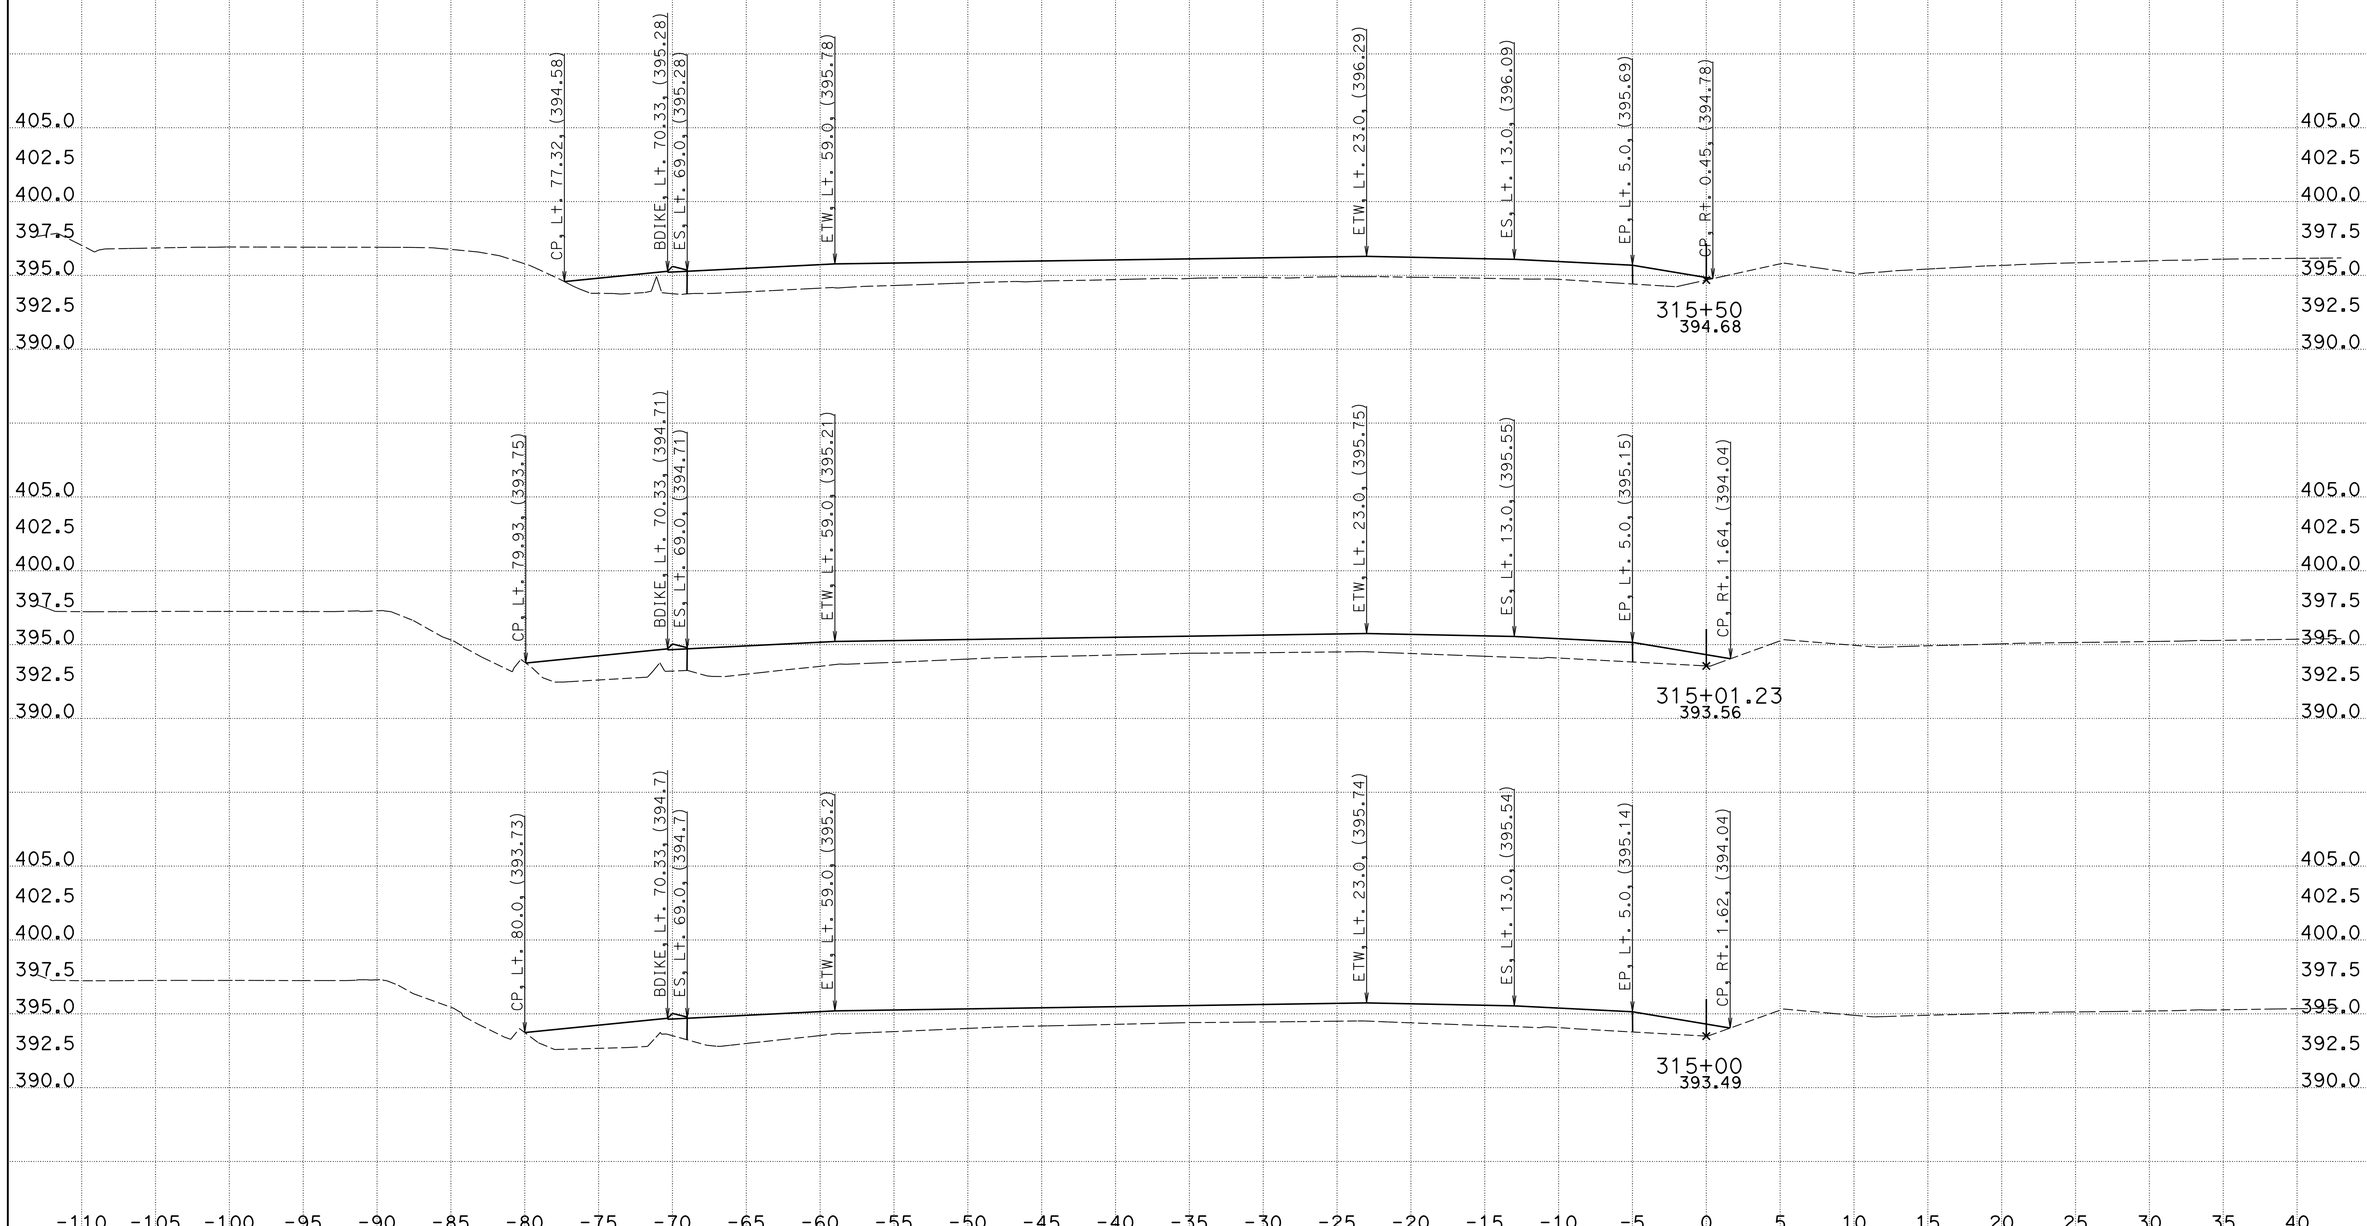

CREATED BY: Phoukhao Sasinouan
DATE: 11/29/2012
KC Project: 40280 File: H:\Projects\40280\Caice\40280\EAR\WB\WB_v15.ear

CONTRACT: 40280
DIST/CO/RTE/PM: 11/SD/52/5.0-6.2
PROJECT ID: 11000005411

SCALE: 1" = 5' Horiz.
1" = 5' Vert.

All Dimensions are US Survey Feet

SD-52
CROSS SECTIONS
SHEET 26 OF XXX

For Quantity Development Only

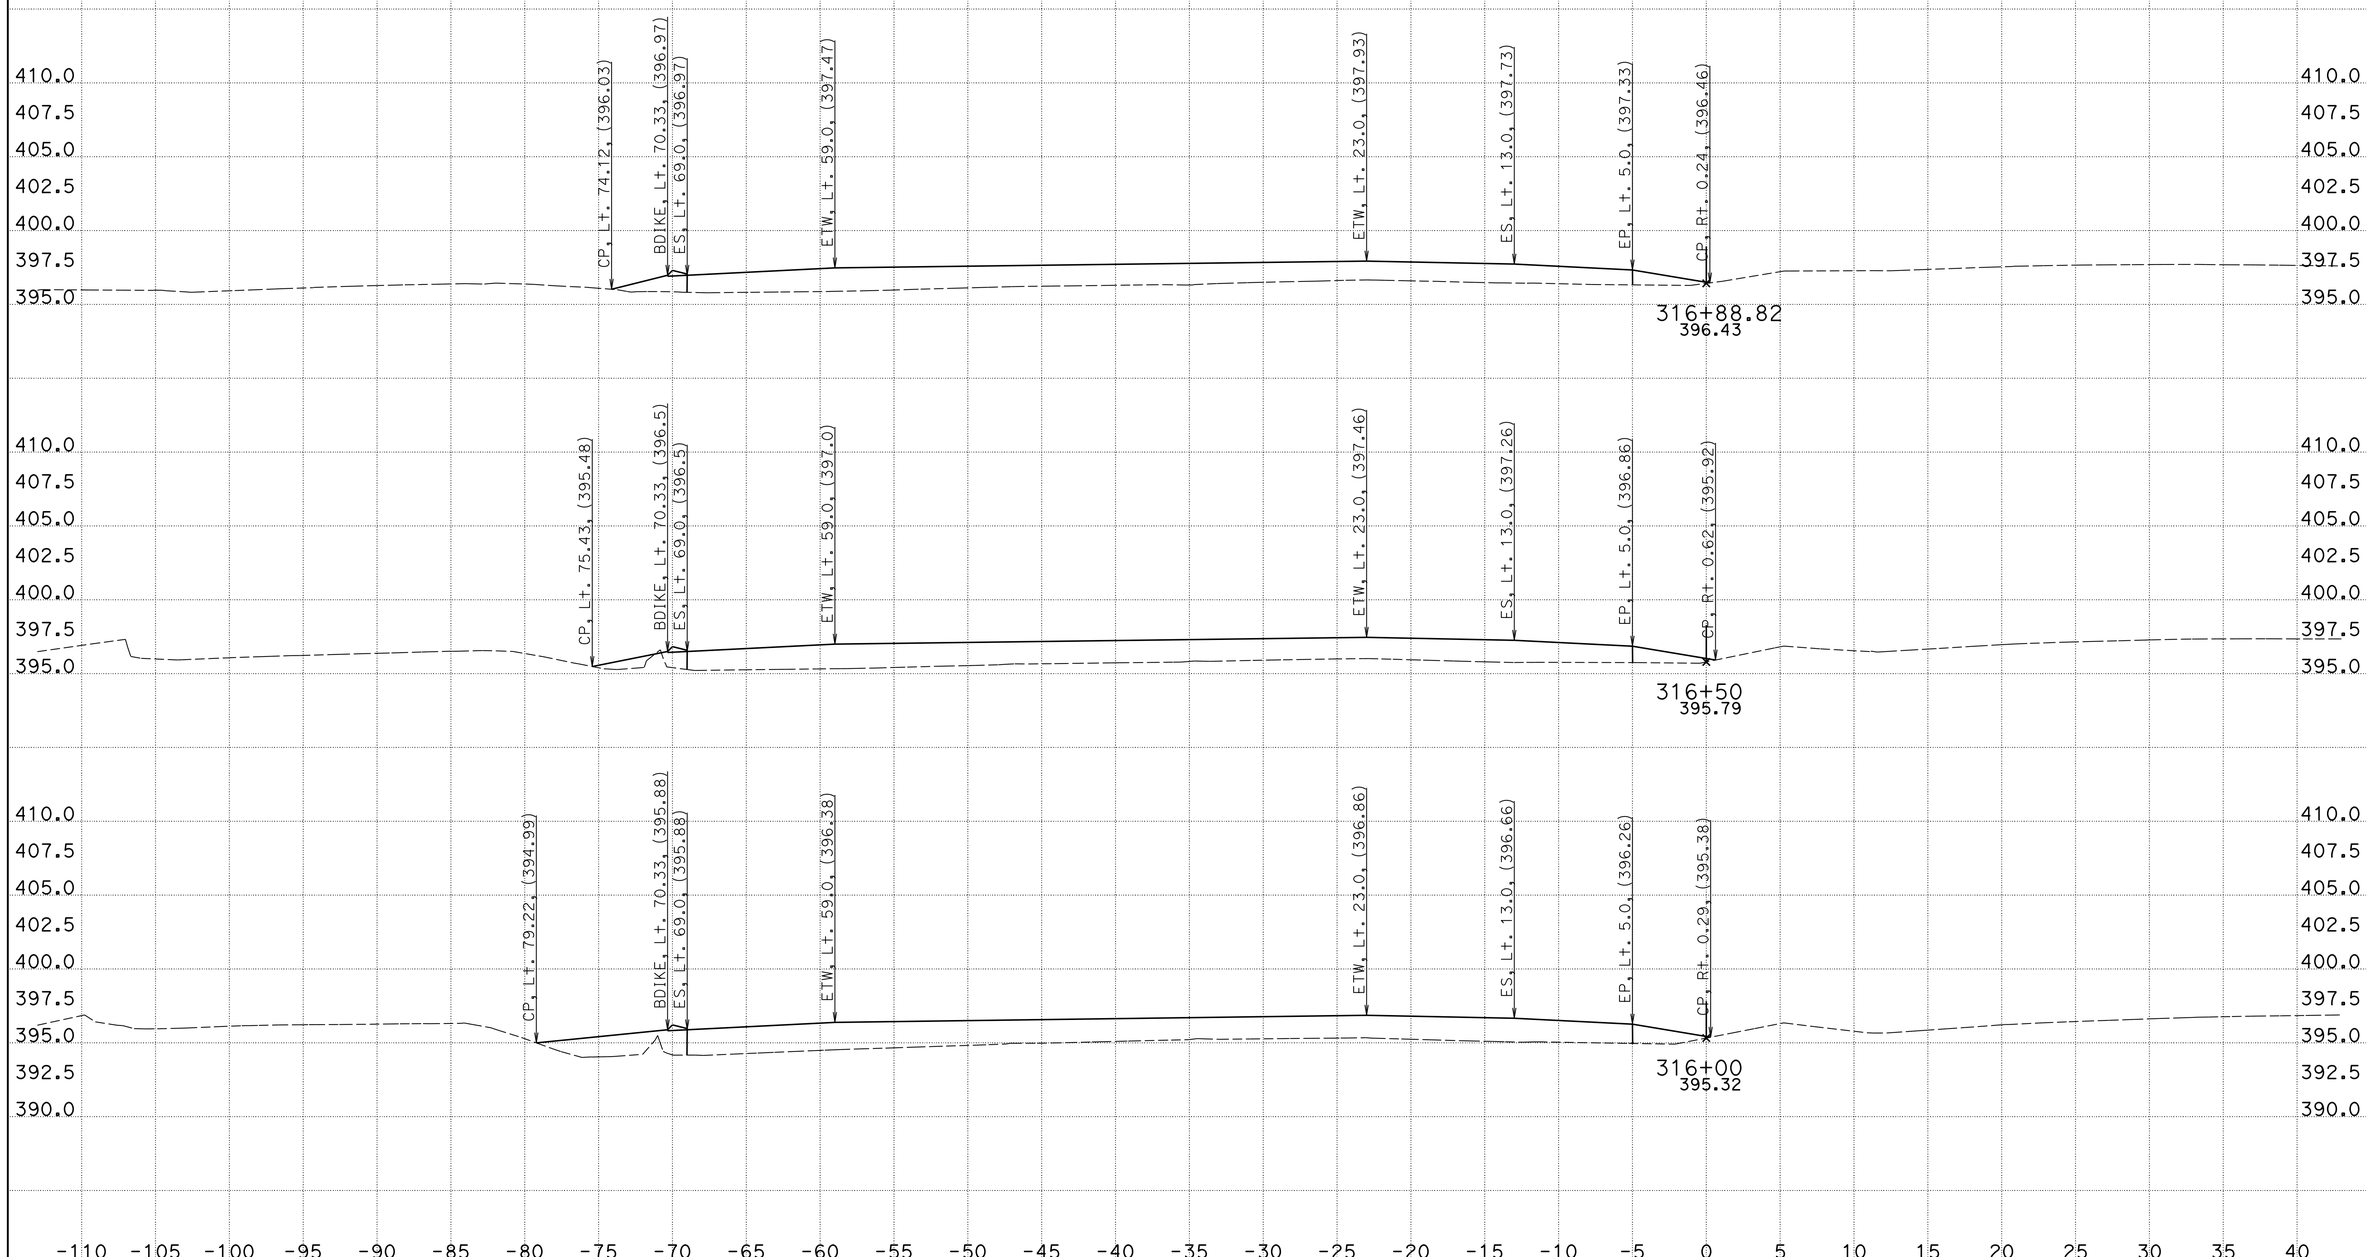

CREATED BY: Phoukhao Sasinouan
DATE: 11/29/2012
KC Project: 40280 File: H:\Projects\40280\Caice\40280\EAR\WB\WB_v15.ear

CONTRACT: 40280
DIST/CO/RTE/PM: 11/SD/52/5.0-6.2
PROJECT ID: 11000005411

SCALE: 1" = 5' Horiz.
1" = 5' Vert.

All Dimensions are US Survey Feet

SD-52
CROSS SECTIONS
SHEET 27 OF XXX

For Quantity Development Only

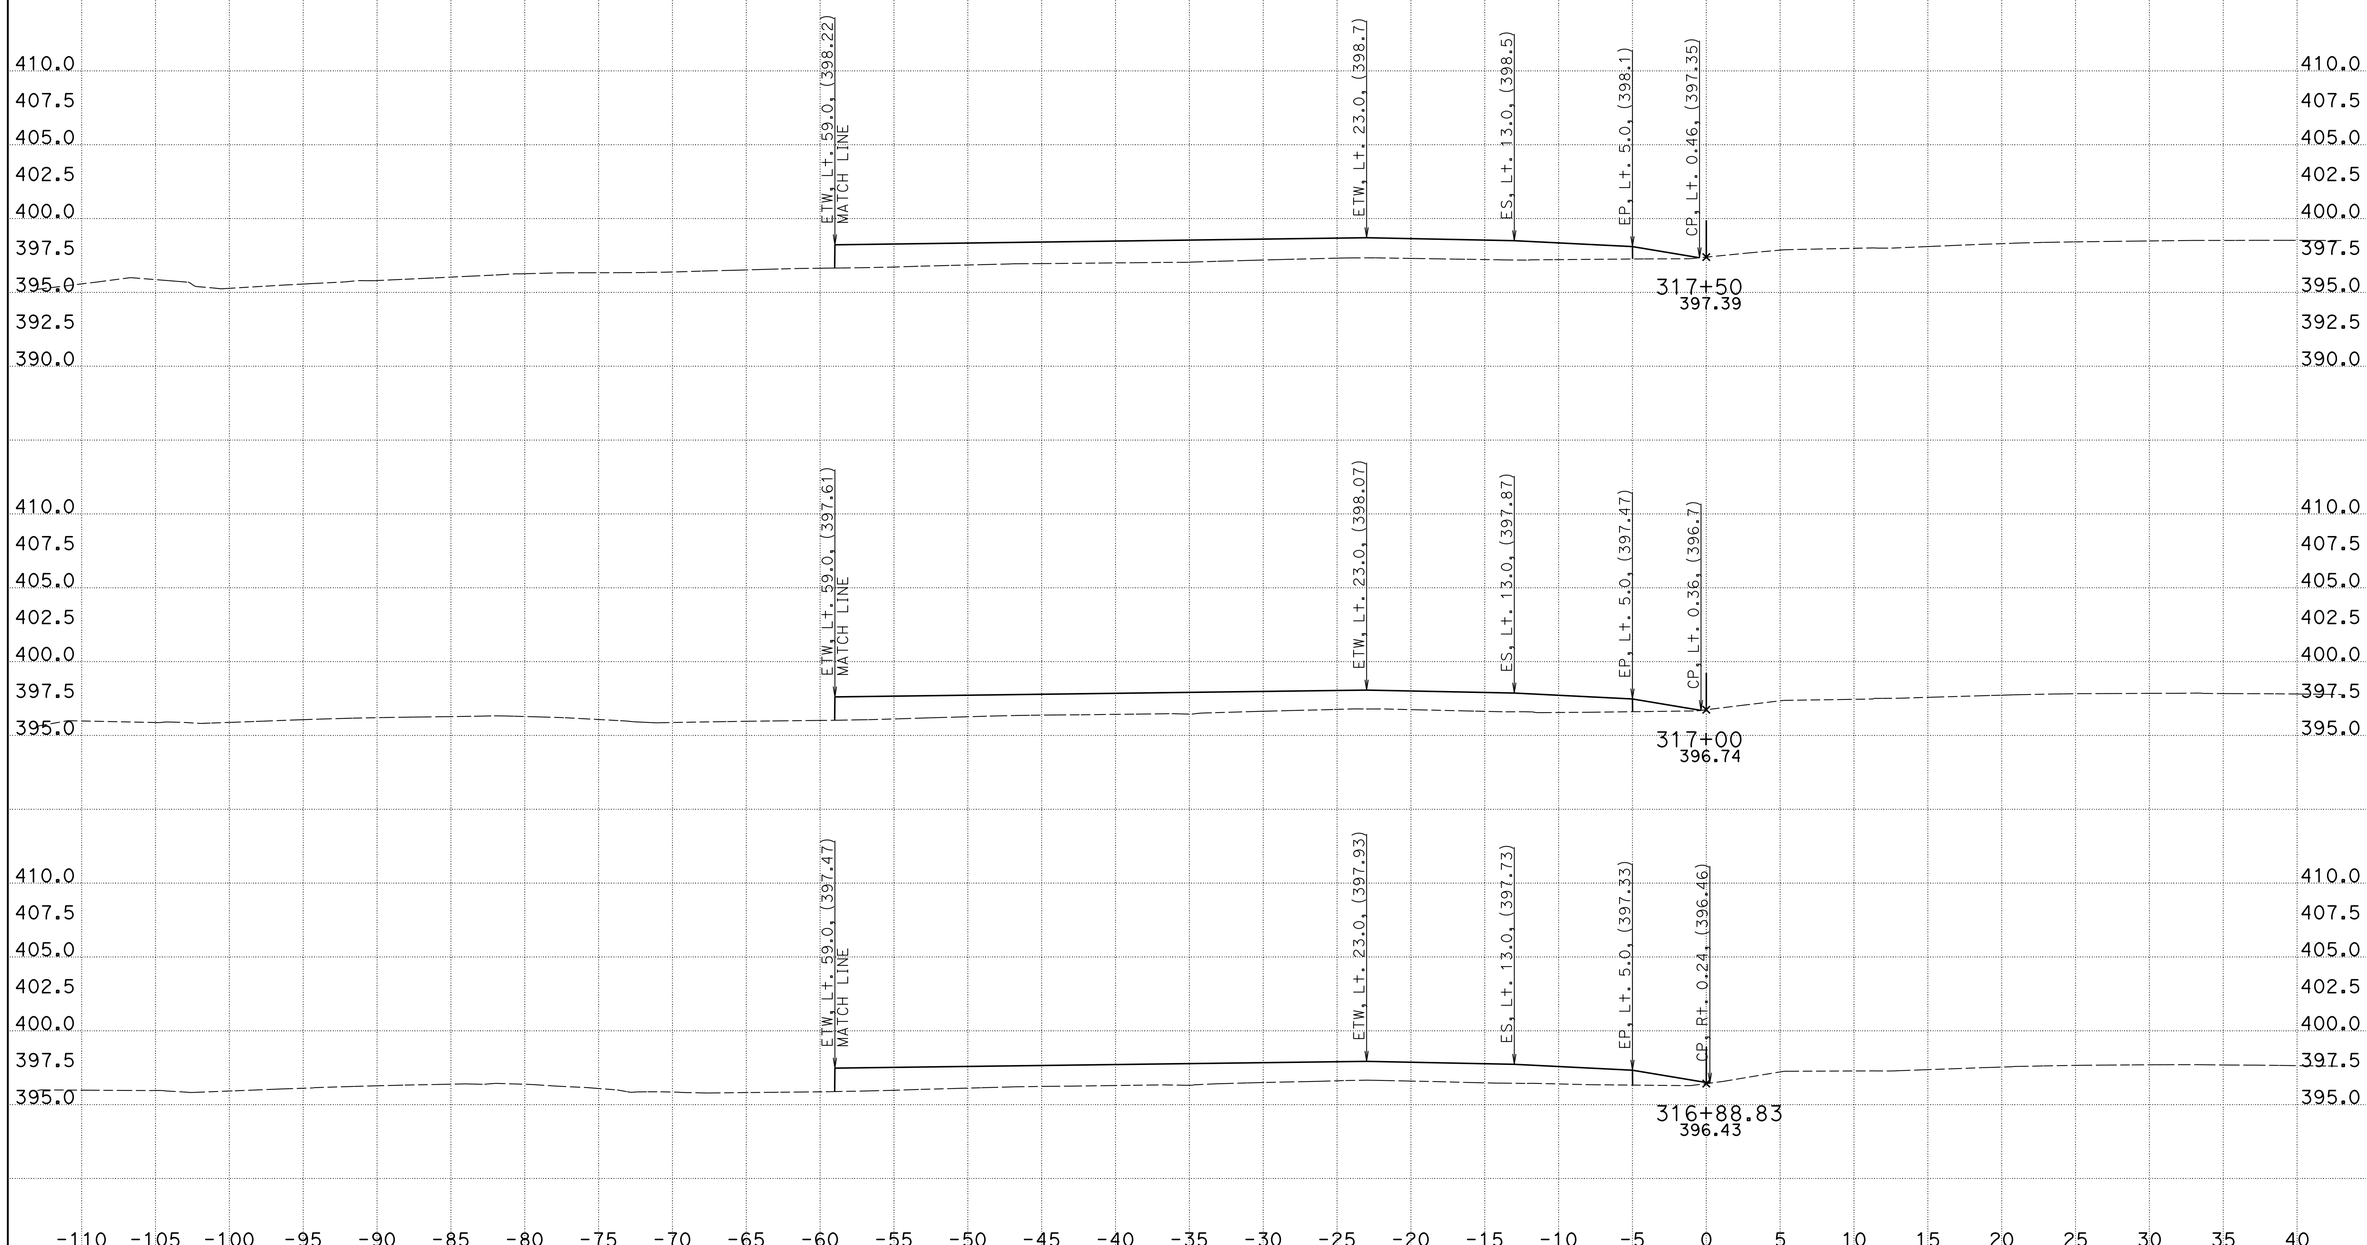

CREATED BY: Phoukhao Sasinouan
DATE: 11/29/2012
KC Project: 40280 File: H:\Projects\40280\Caice\40280\EAR\WB\WB_v15.ear

CONTRACT: 40280
DIST/CO/RTE/PM: 11/SD/52/5.0-6.2
PROJECT ID: 11000005411

SCALE: 1" = 5' Horiz.
1" = 5' Vert.

All Dimensions are US Survey Feet

SD-52
CROSS SECTIONS
SHEET 28 OF XXX

For Quantity Development Only

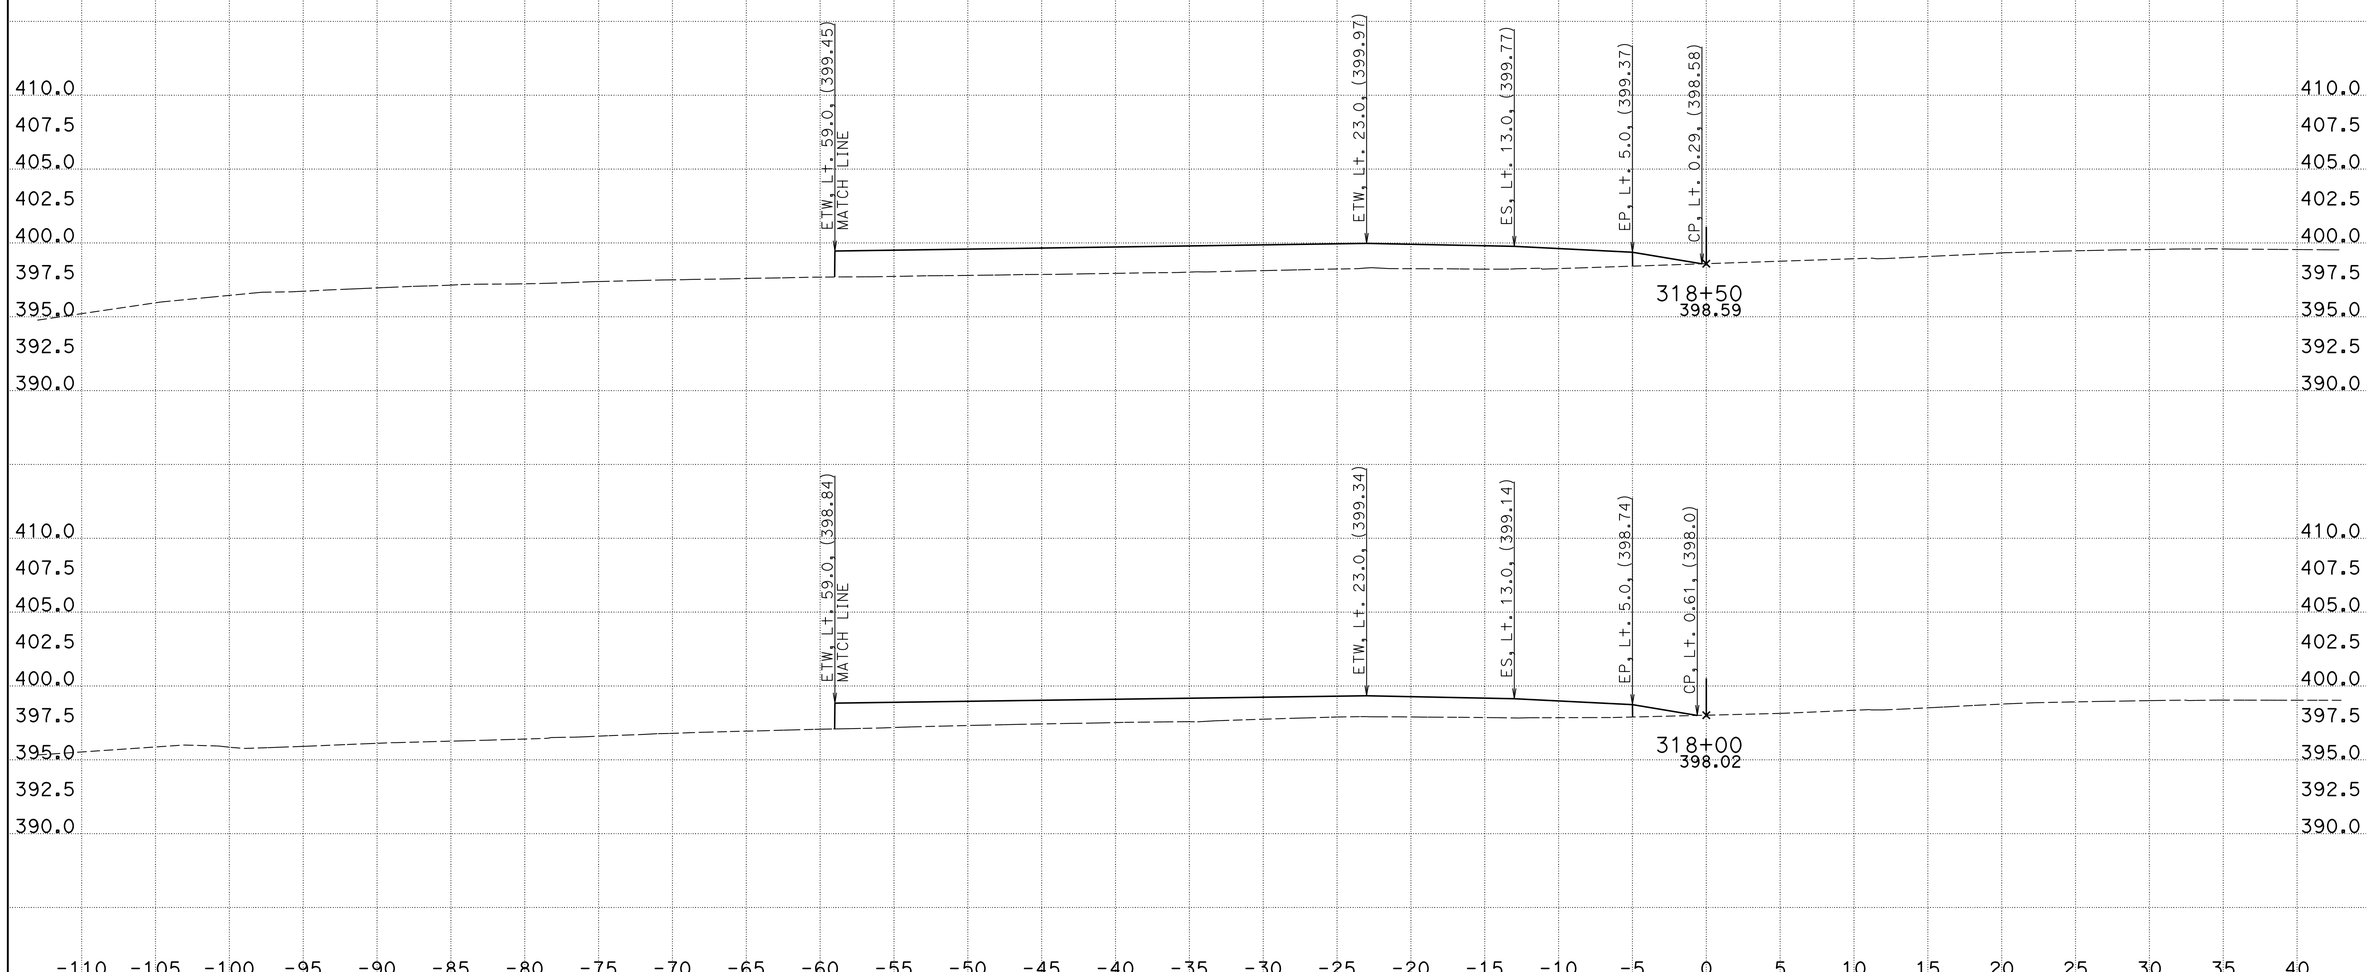

CREATED BY: Phoukhao Sasinouan
DATE: 11/29/2012
KC Project: 40280 File: H:\Projects\40280\Caice\40280\EAR\WB\WB_v15.ear

CONTRACT: 40280
DIST/CO/RTE/PM: 11/SD/52/5.0-6.2
PROJECT ID: 11000005411

SCALE: 1" = 5' Horiz.
1" = 5' Vert.

All Dimensions are US Survey Feet

SD-52
CROSS SECTIONS
SHEET 29 OF XXX

For Quantity Development Only

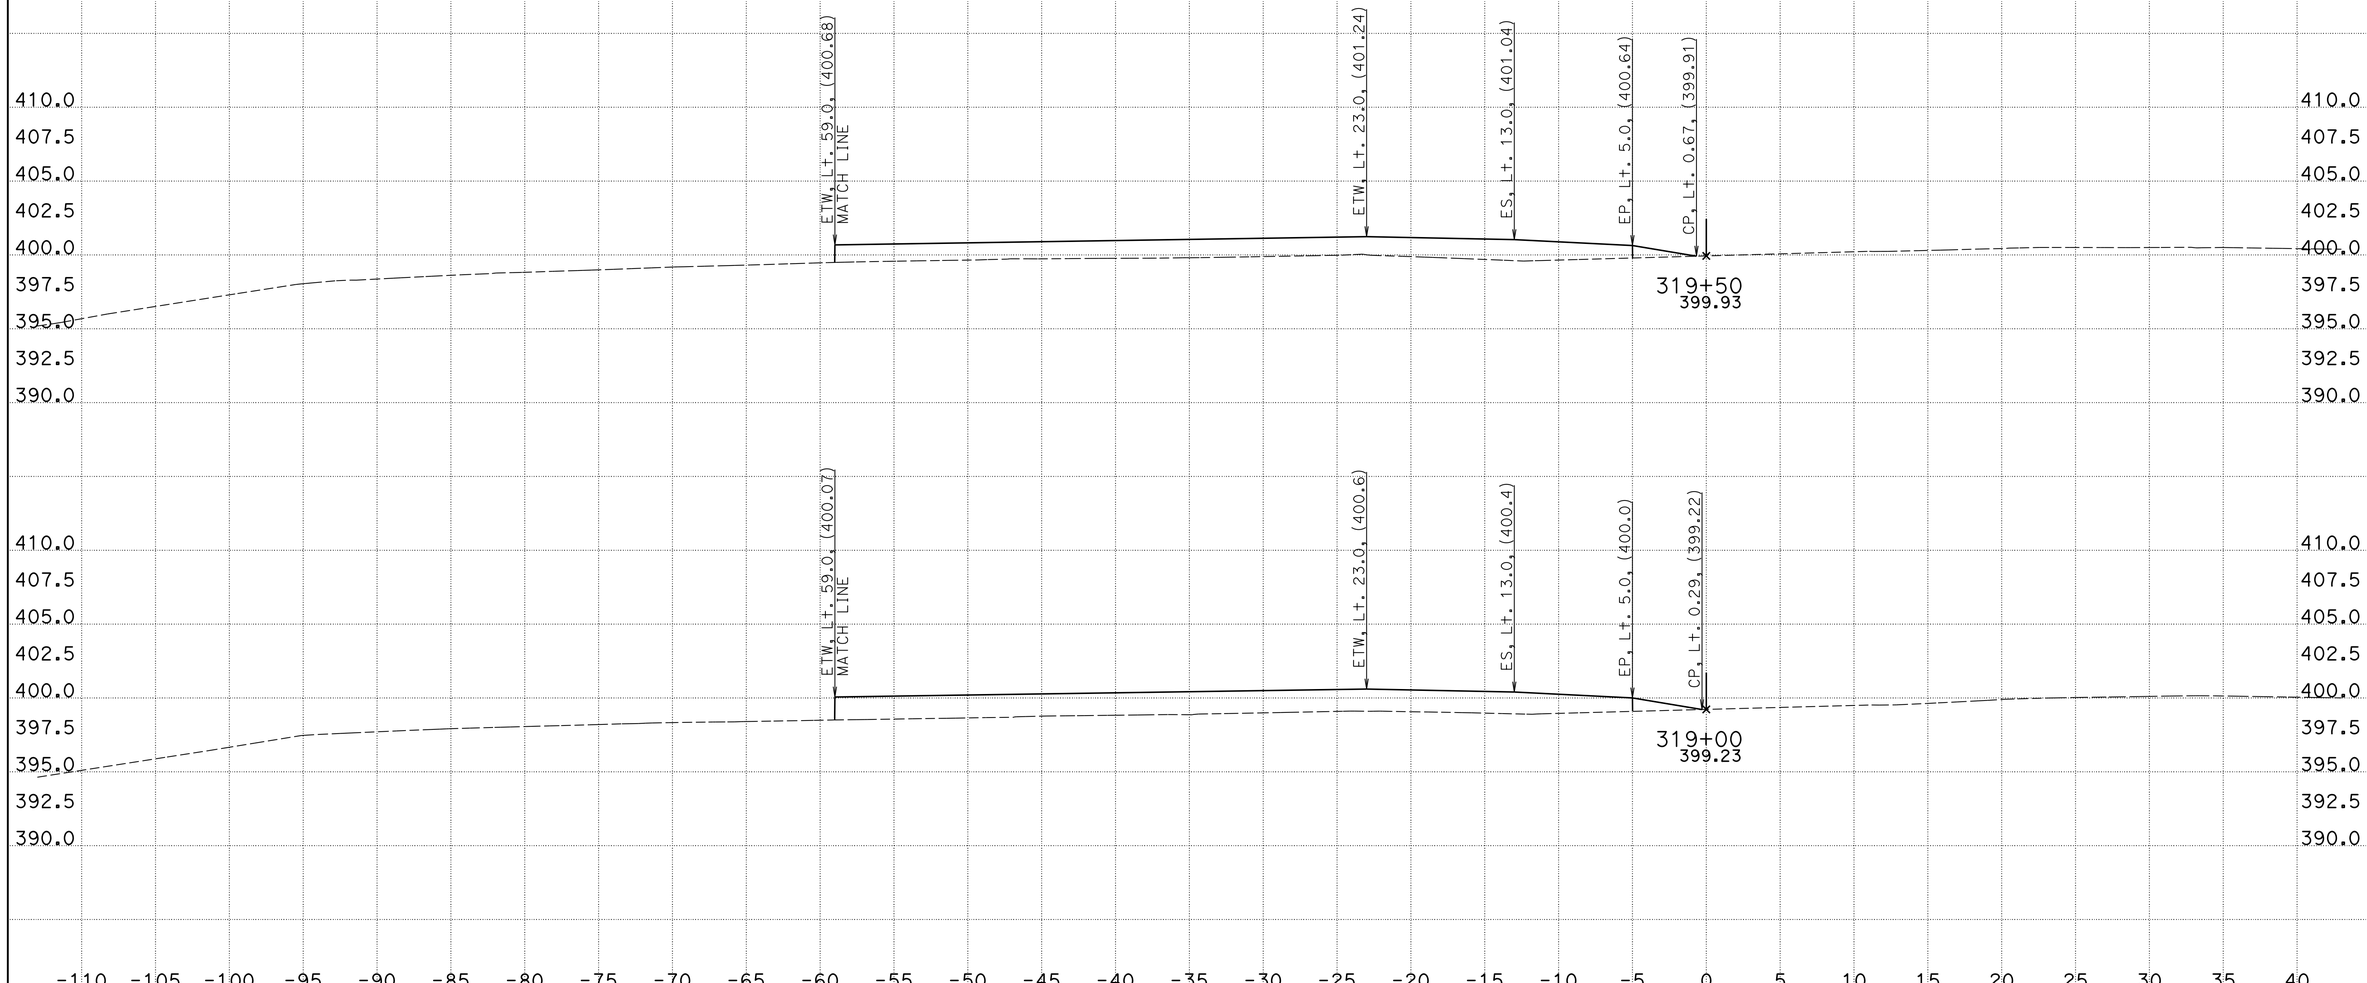

CREATED BY: Phoukhao Sasinouan
DATE: 11/29/2012
KC Project: 40280 File: H:\Projects\40280\Caice\40280\EAR\WB\WB_v15.ear

CONTRACT: 40280
DIST/CO/RTE/PM: 11/SD/52/5.0-6.2
PROJECT ID: 11000005411

SCALE: 1" = 5' Horiz.
1" = 5' Vert.

All Dimensions are US Survey Feet

SD-52
CROSS SECTIONS
SHEET 30 OF XXX

For Quantity Development Only

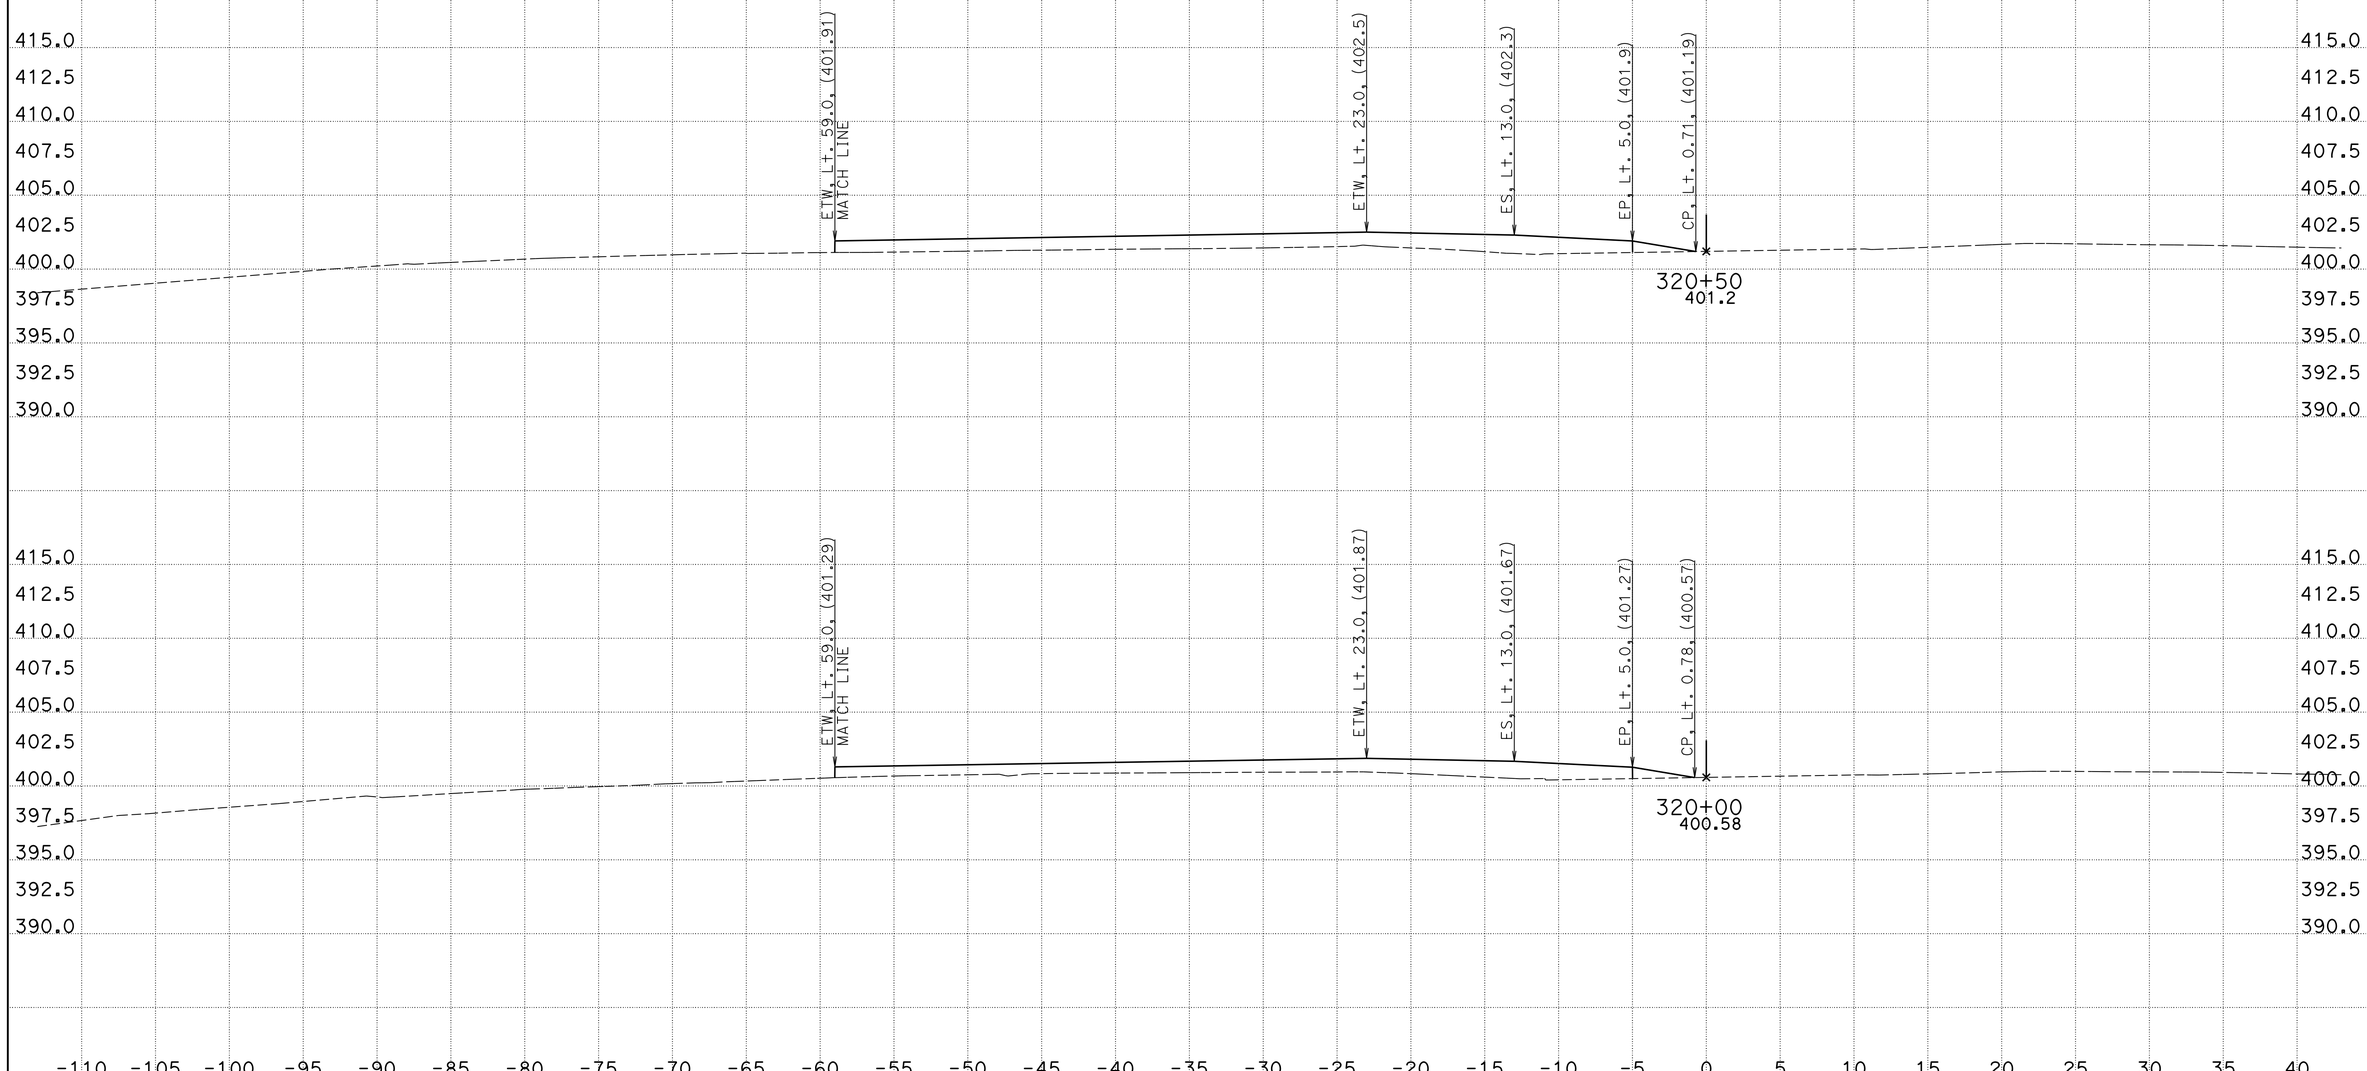

CREATED BY: Phoukhao Sasinouan
DATE: 11/29/2012
KC Project: 40280 File: H:\Projects\40280\Caice\40280\EAR\WB\WB_v15.ear

CONTRACT: 40280
DIST/CO/RTE/PM: 11/SD/52/5.0-6.2
PROJECT ID: 11000005411

SCALE: 1" = 5' Horiz.
1" = 5' Vert.

All Dimensions are US Survey Feet

SD-52
CROSS SECTIONS
SHEET 31 OF XXX

For Quantity Development Only

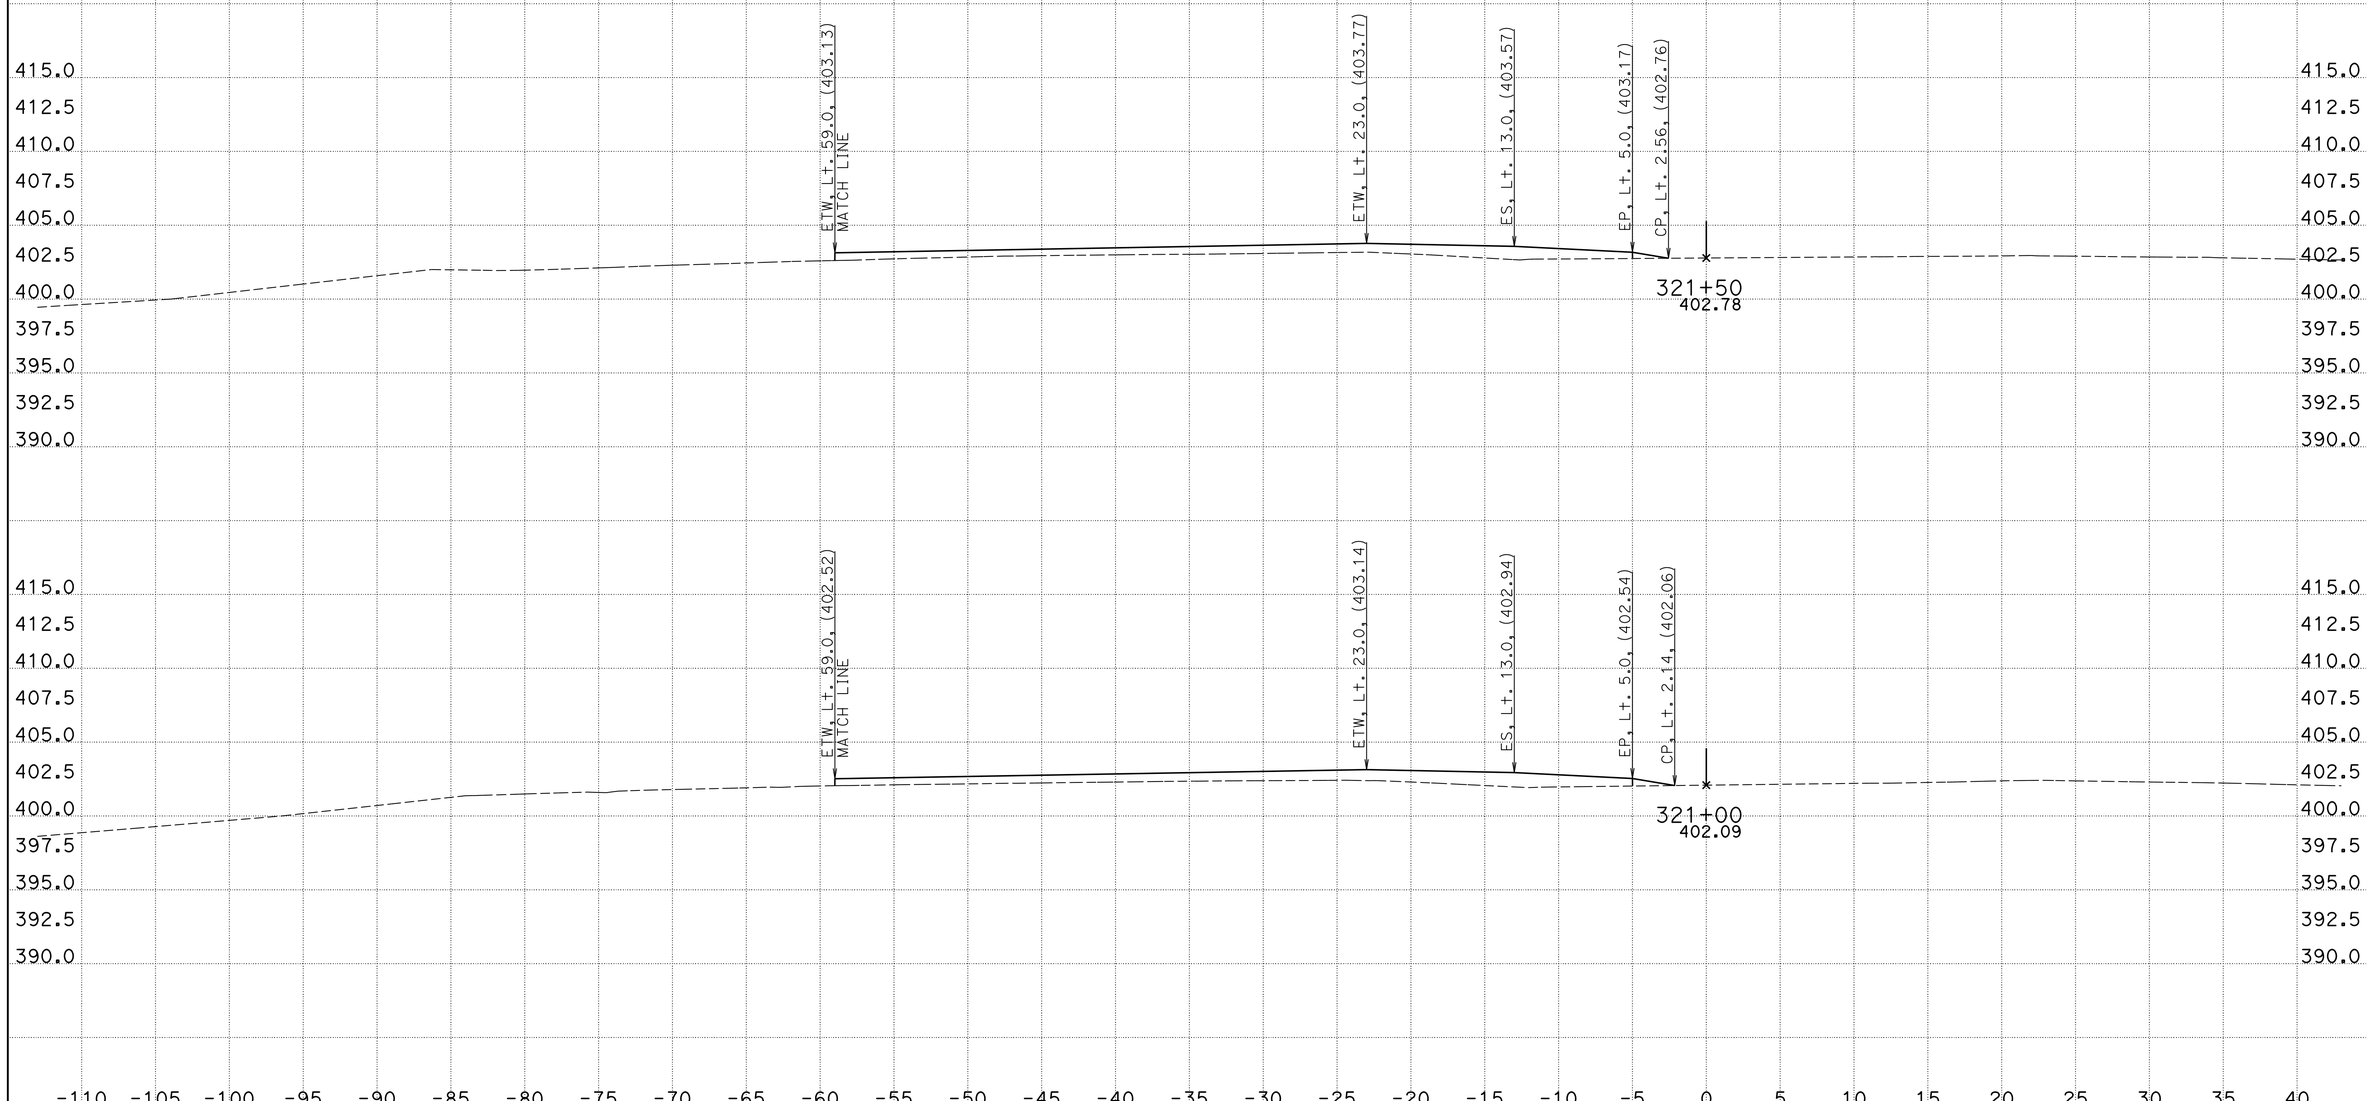

CREATED BY: Phoukhao Sasinouan
DATE: 11/29/2012
KC Project: 40280 File: H:\Projects\40280\Caice\40280\EAR\WB\WB_v15.ear

CONTRACT: 40280
DIST/CO/RTE/PM: 11/SD/52/5.0-6.2
PROJECT ID: 11000005411

SCALE: 1" = 5' Horiz.
1" = 5' Vert.

All Dimensions are US Survey Feet

SD-52
CROSS SECTIONS
SHEET 32 OF XXX

For Quantity Development Only

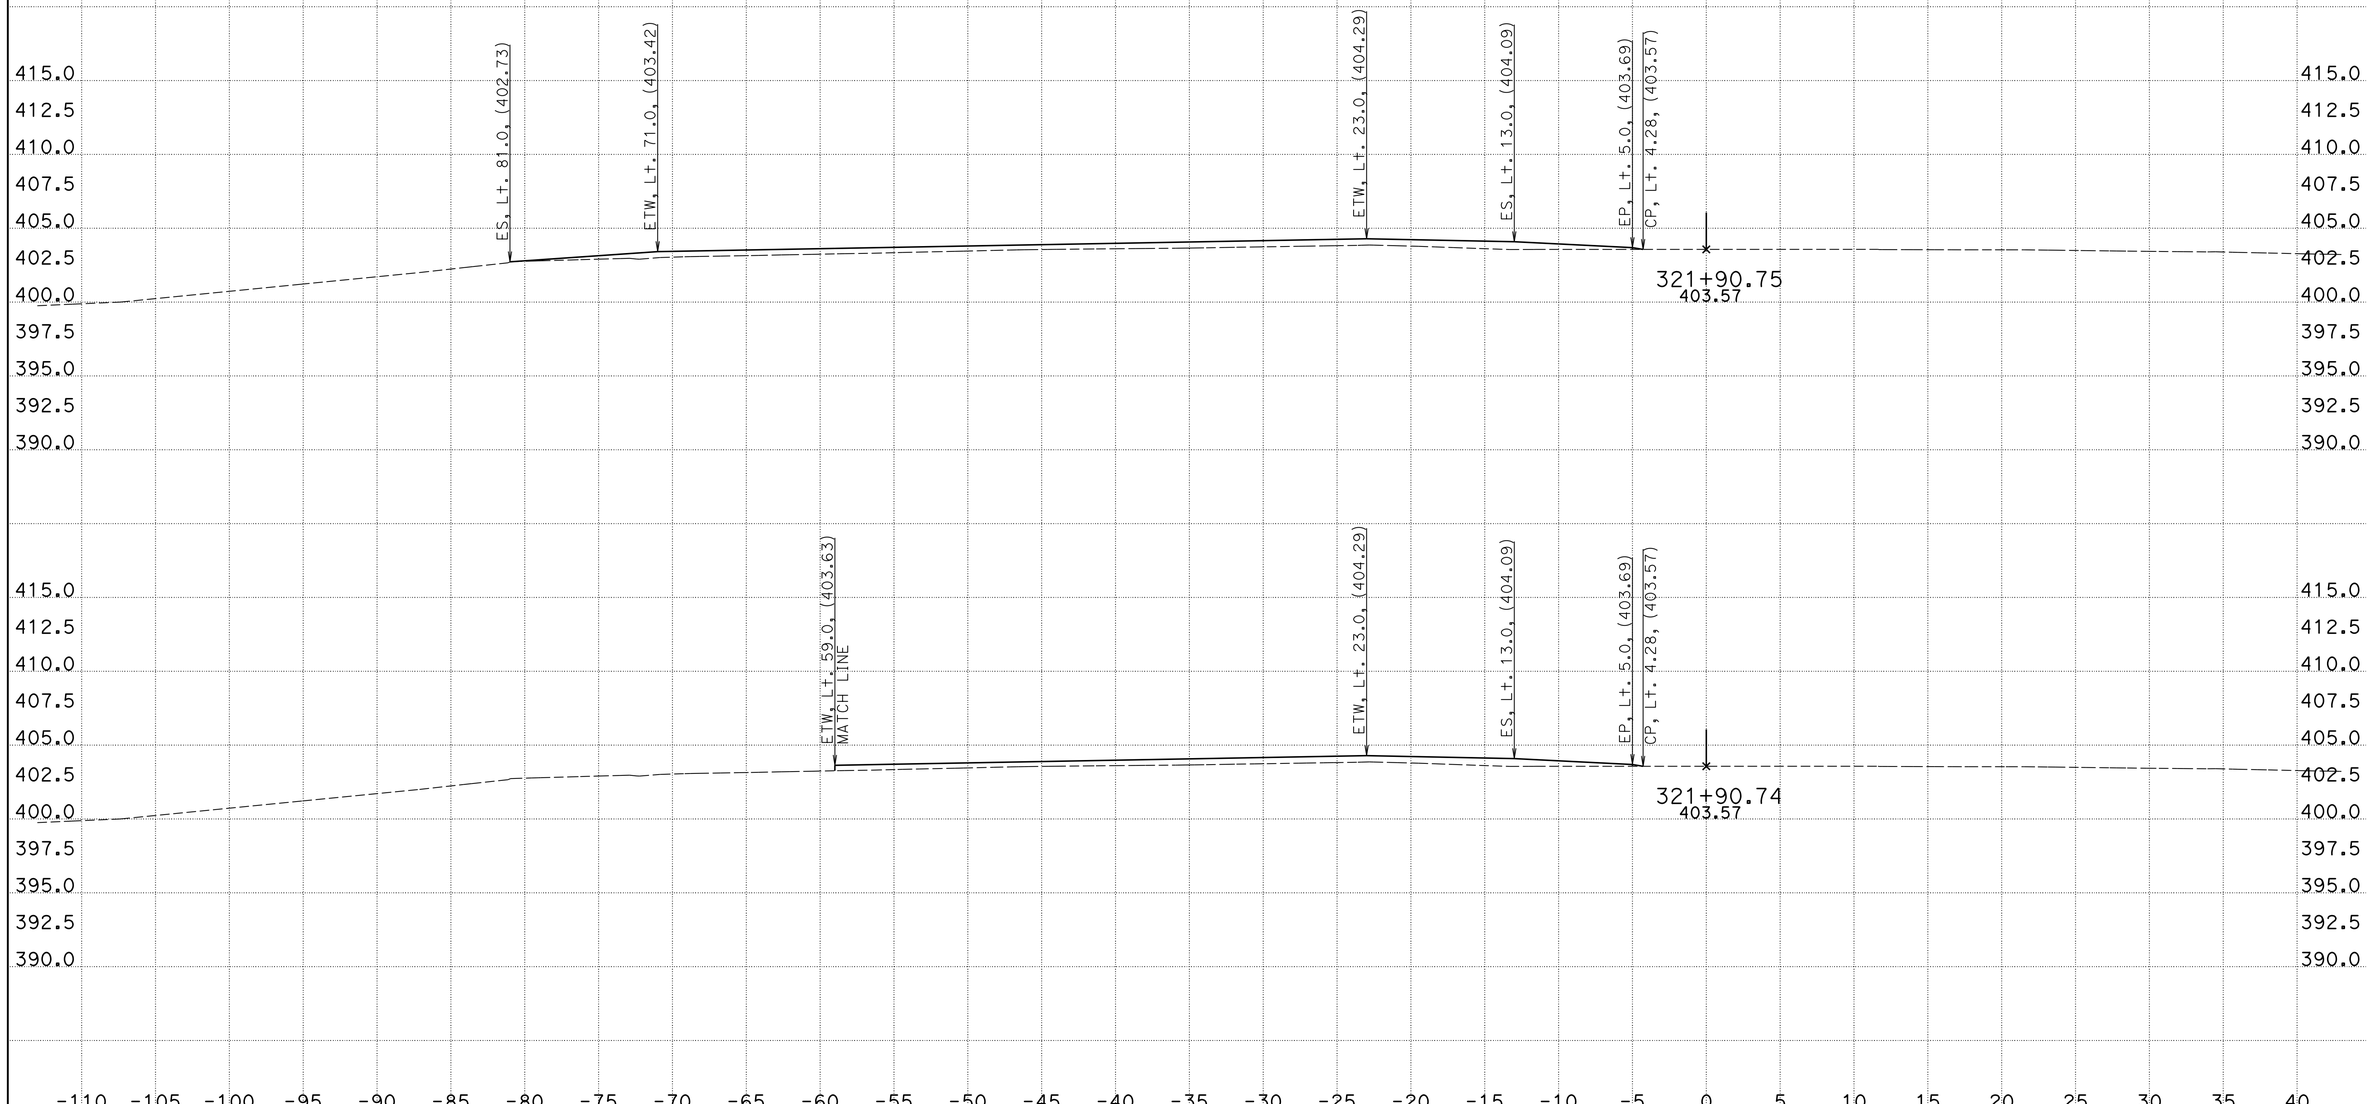

CREATED BY: Phoukhao Sasinouan
DATE: 11/29/2012
KC Project: 40280 File: H:\Projects\40280\Caice\40280\EAR\WB\WB_v15.ear

CONTRACT: 40280
DIST/CO/RTE/PM: 11/SD/52/5.0-6.2
PROJECT ID: 11000005411

SCALE: 1" = 5' Horiz.
1" = 5' Vert.

All Dimensions are US Survey Feet

SD-52
CROSS SECTIONS
SHEET 33 OF XXX

For Quantity Development Only

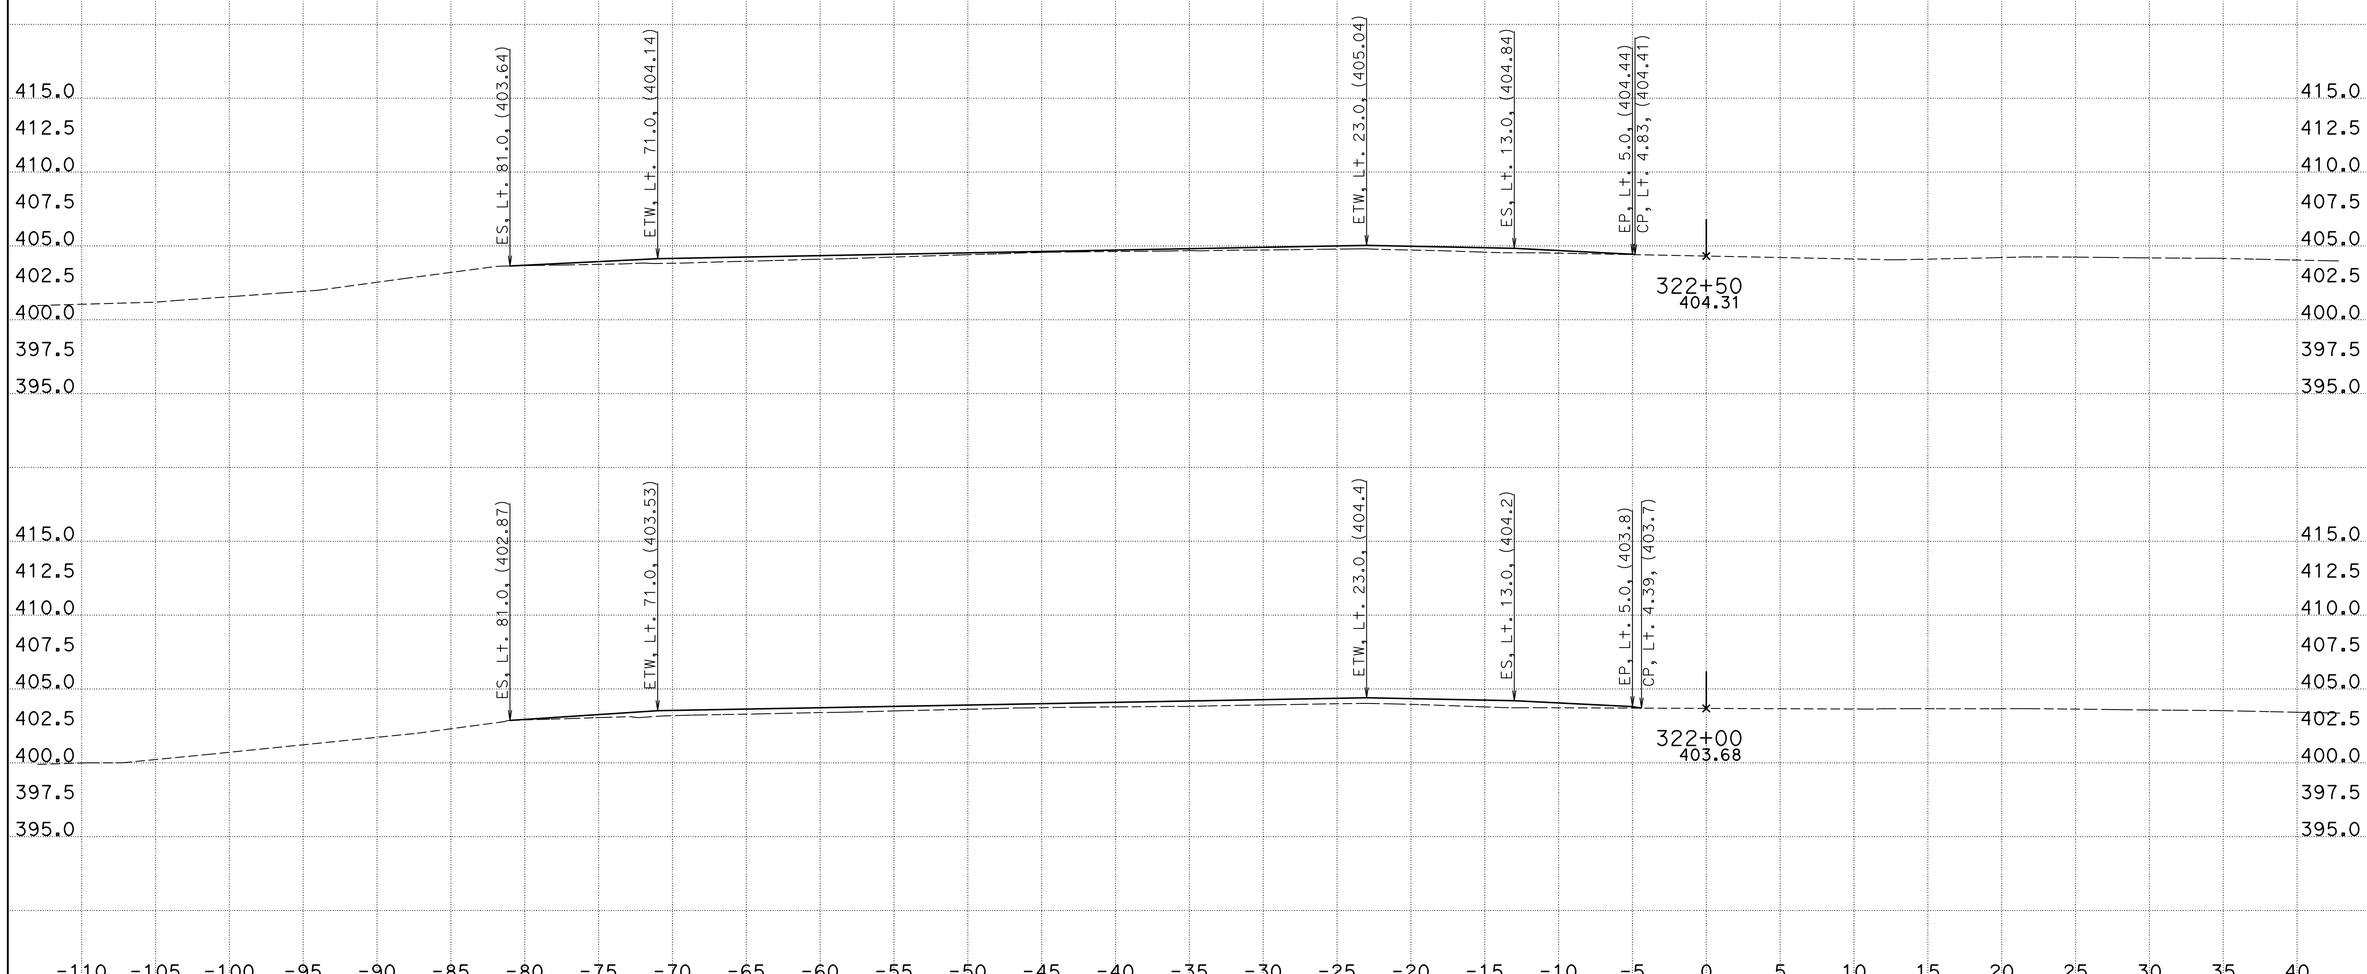

CREATED BY: Phoukhao Sasinouan
DATE: 11/29/2012
KC Project: 40280 File: H:\Projects\40280\Caice\40280\EAR\WB\WB_v15.ear

CONTRACT: 40280
DIST/CO/RTE/PM: 11/SD/52/5.0-6.2
PROJECT ID: 11000005411

SCALE: 1" = 5' Horiz.
1" = 5' Vert.

All Dimensions are US Survey Feet

SD-52
CROSS SECTIONS
SHEET 34 OF XXX

For Quantity Development Only

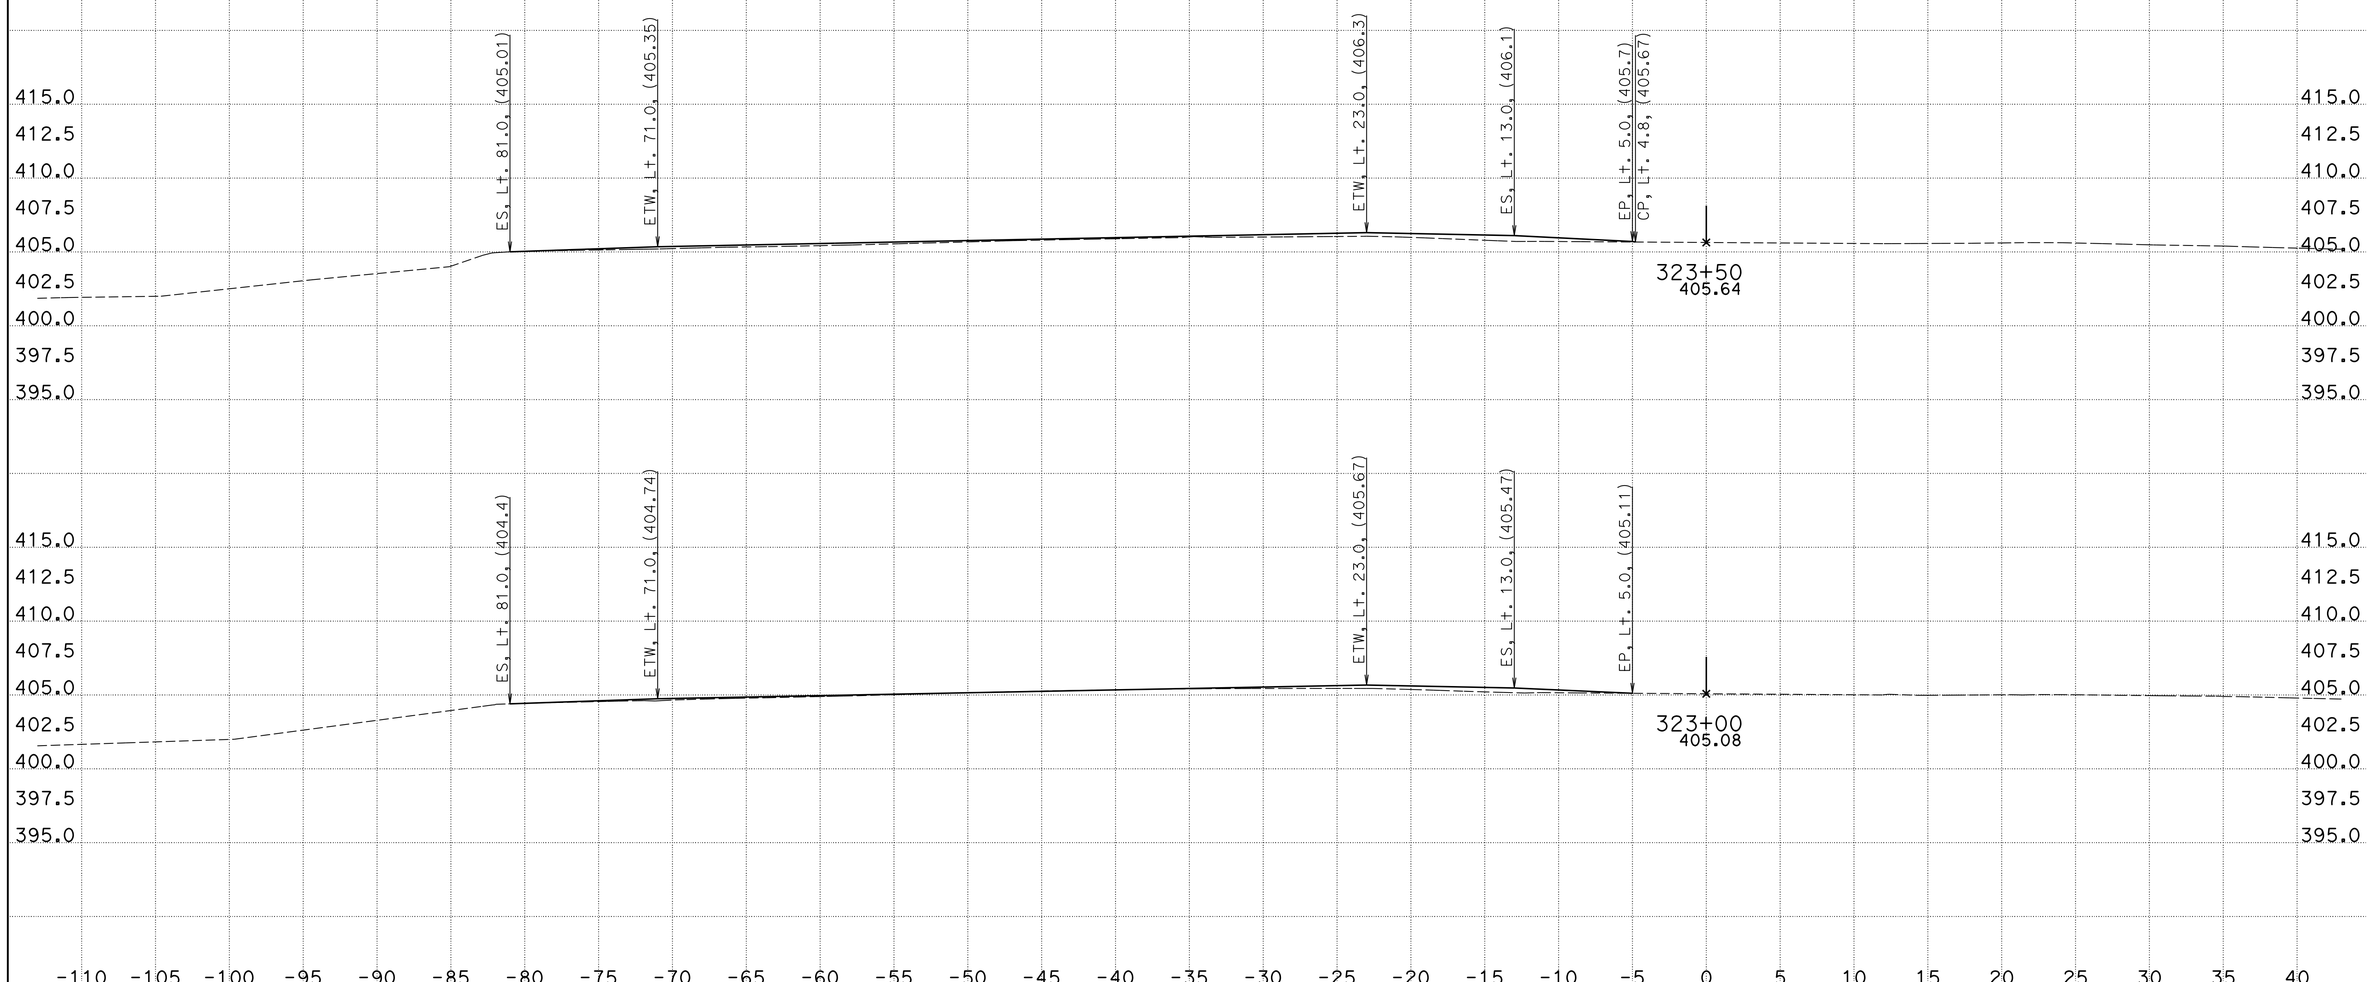

CREATED BY: Phoukhao Sasinouan
DATE: 11/29/2012
KC Project: 40280 File: H:\Projects\40280\Caice\40280\EAR\WB\WB_v15.ear

CONTRACT: 40280
DIST/CO/RTE/PM: 11/SD/52/5.0-6.2
PROJECT ID: 11000005411

SCALE: 1" = 5' Horiz.
1" = 5' Vert.

All Dimensions are US Survey Feet

SD-52
CROSS SECTIONS
SHEET 35 OF XXX

For Quantity Development Only

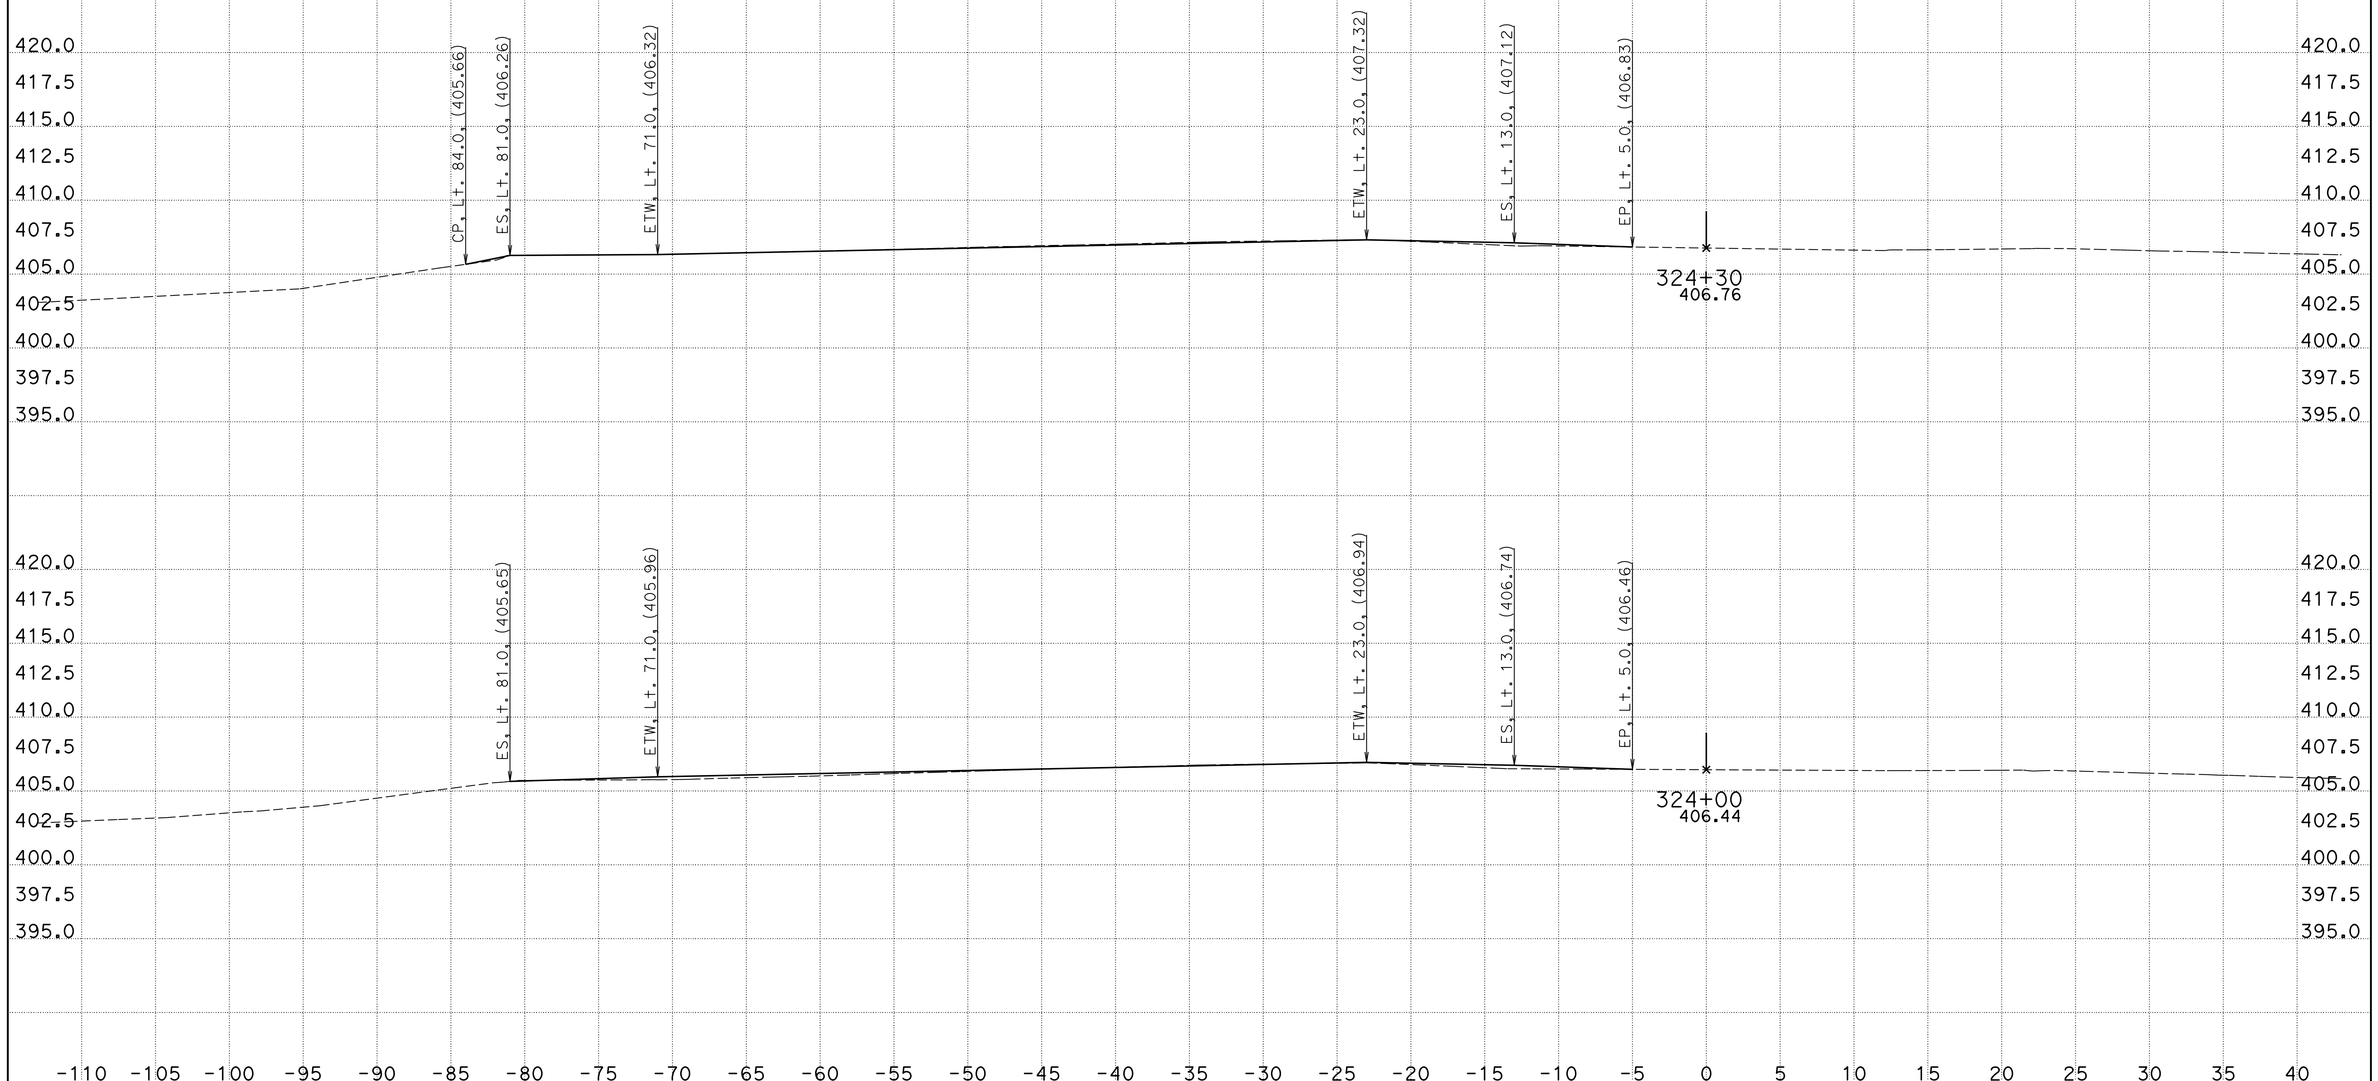

CREATED BY: Phoukhao Sasinouan
DATE: 11/29/2012
KC Project: 40280 File: H:\Projects\40280\Caice\40280\EAR\WB\WB_v15.ear

CONTRACT: 40280
DIST/CO/RTE/PM: 11/SD/52/5.0-6.2
PROJECT ID: 11000005411

SCALE: 1" = 5' Horiz.
1" = 5' Vert.

All Dimensions are US Survey Feet

SD-52
CROSS SECTIONS
SHEET 36 OF XXX

For Quantity Development Only

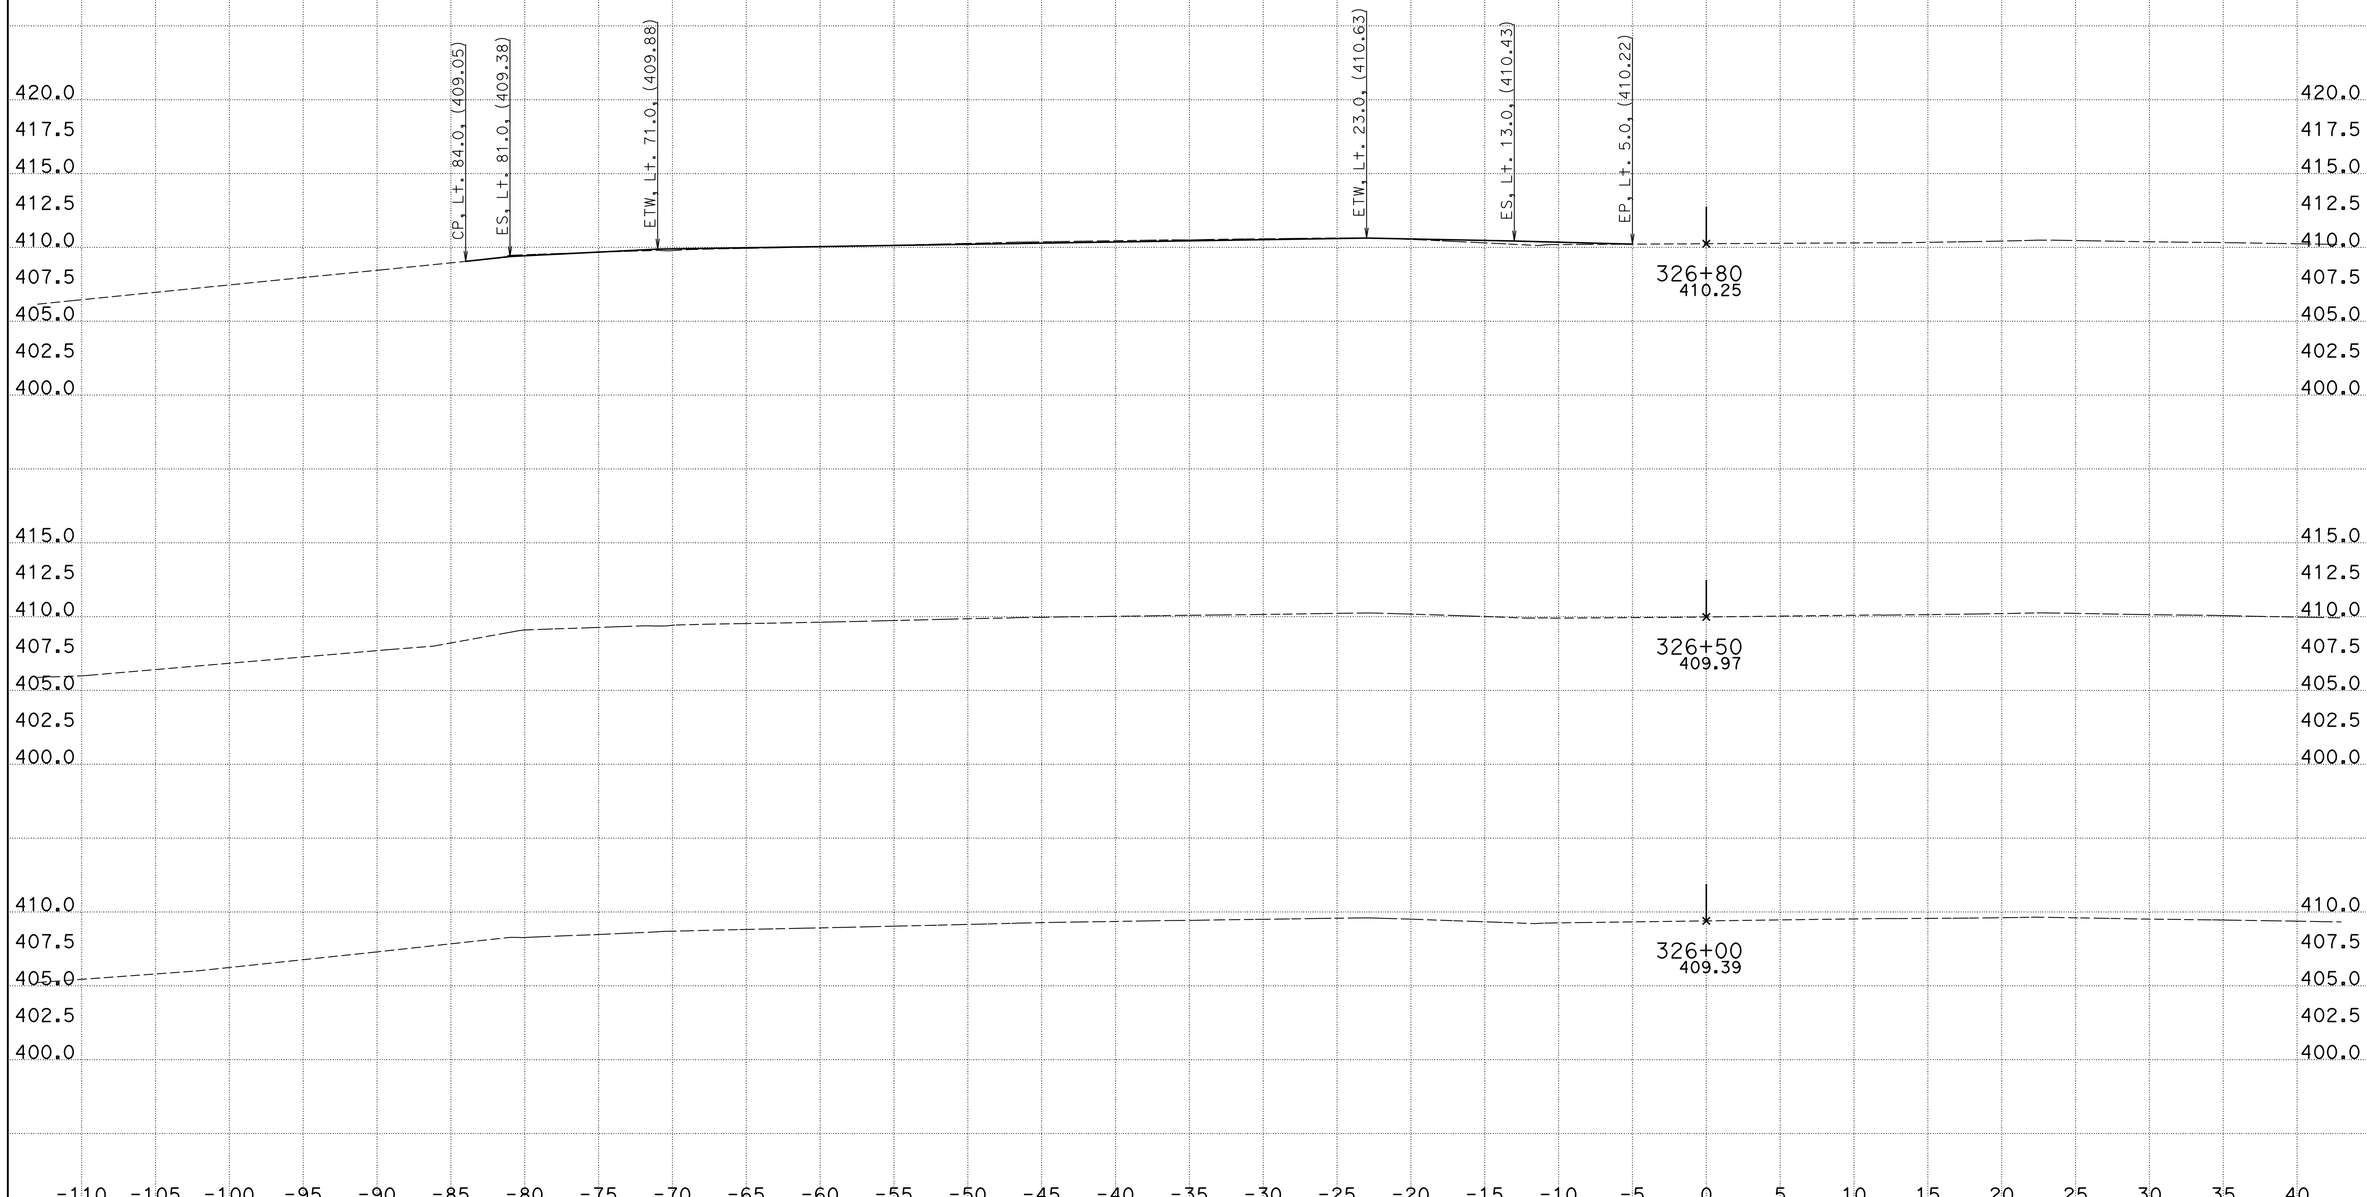

CREATED BY: Phoukhao Sasinouan
DATE: 11/29/2012
KC Project: 40280 File: H:\Projects\40280\Caice\40280\EAR\WB\WB_v15.ear

CONTRACT: 40280
DIST/CO/RTE/PM: 11/SD/52/5.0-6.2
PROJECT ID: 11000005411

SCALE: 1" = 5' Horiz.
1" = 5' Vert.

All Dimensions are US Survey Feet

SD-52
CROSS SECTIONS
SHEET 38 OF XXX

For Quantity Development Only

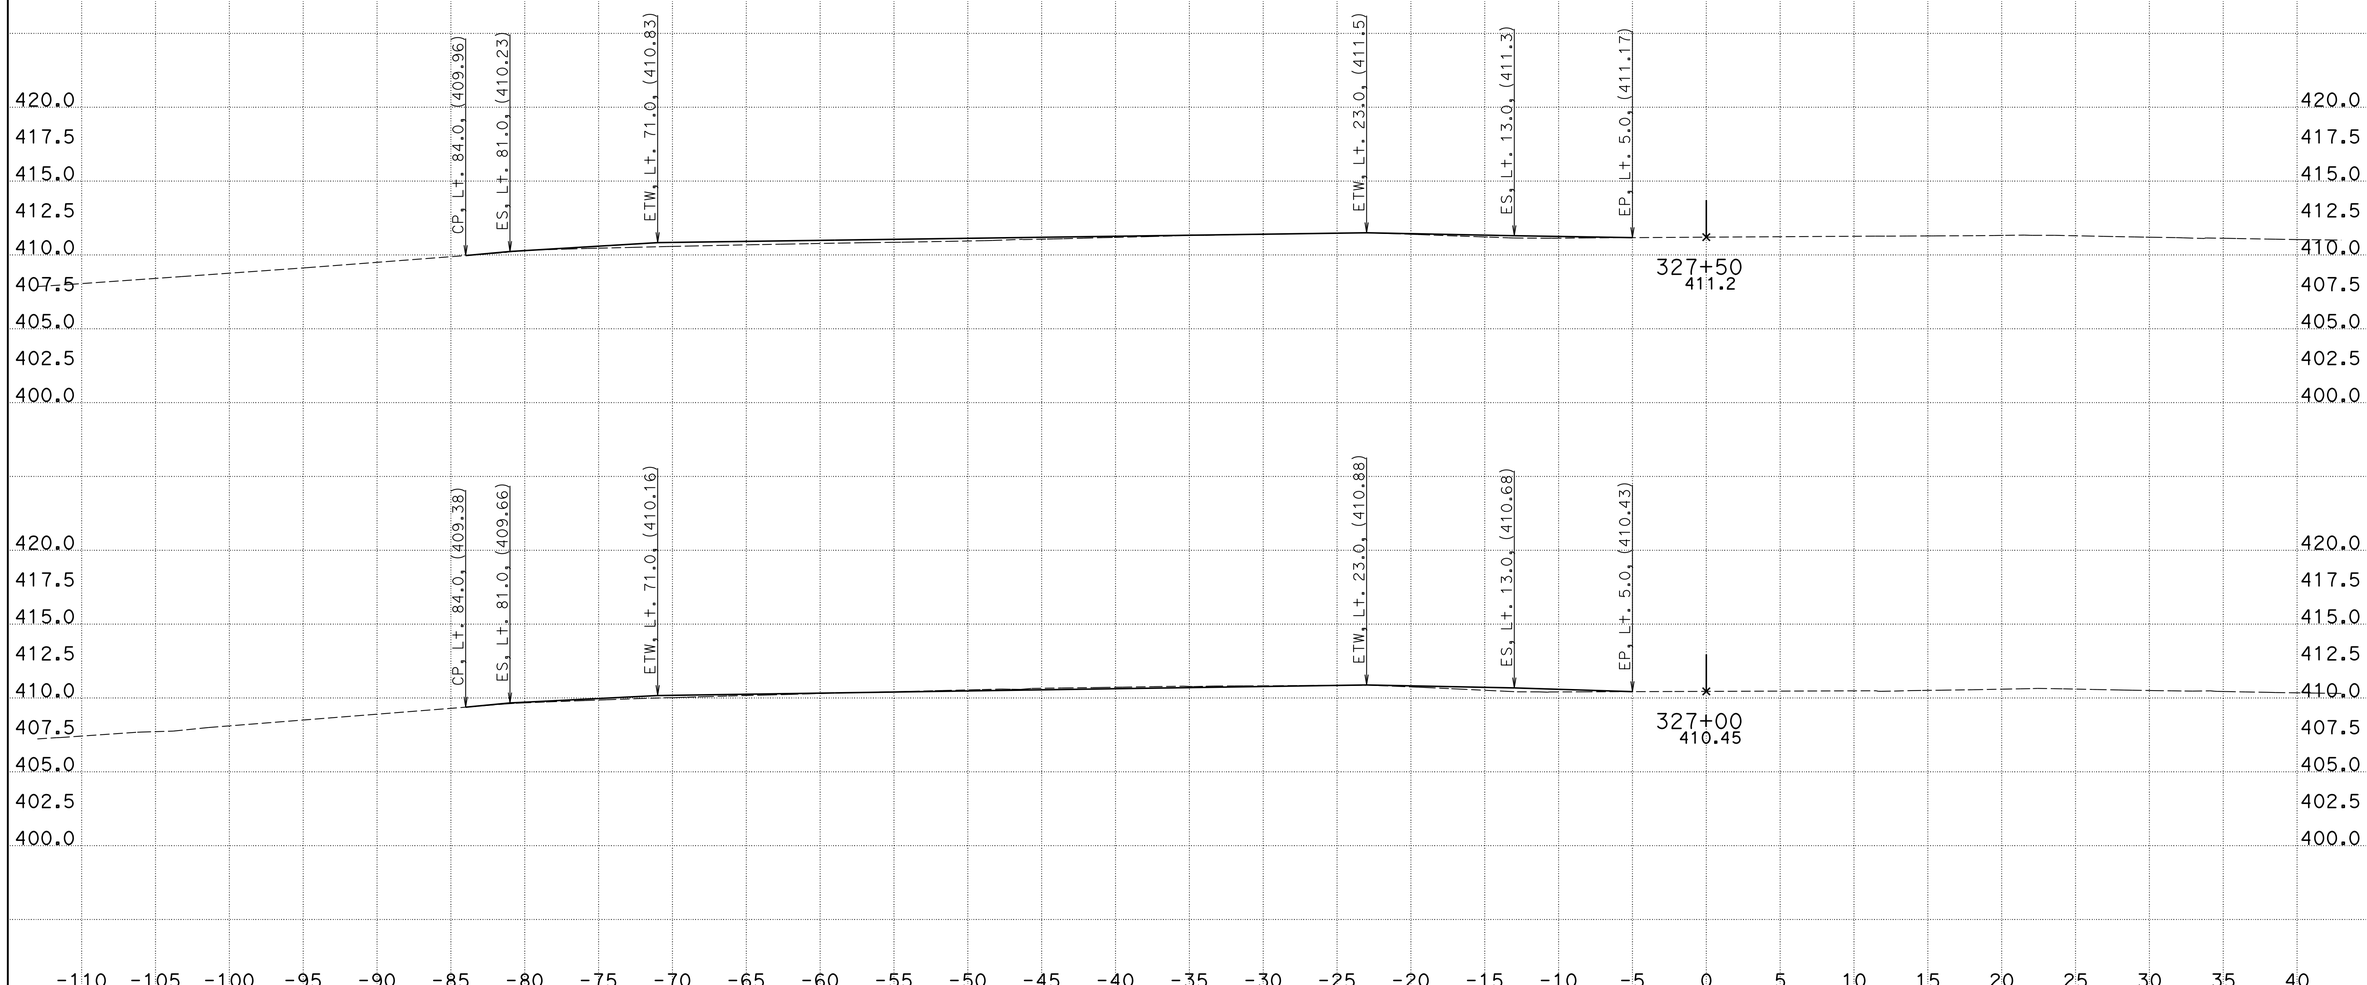

CREATED BY: Phoukhao Sasinouan
DATE: 11/29/2012
KC Project: 40280 File: H:\Projects\40280\Caice\40280\EAR\WB\WB_v15.ear

CONTRACT: 40280
DIST/CO/RTE/PM: 11/SD/52/5.0-6.2
PROJECT ID: 11000005411

SCALE: 1" = 5' Horiz.
1" = 5' Vert.

All Dimensions are US Survey Feet

SD-52
CROSS SECTIONS
SHEET 39 OF XXX

For Quantity Development Only

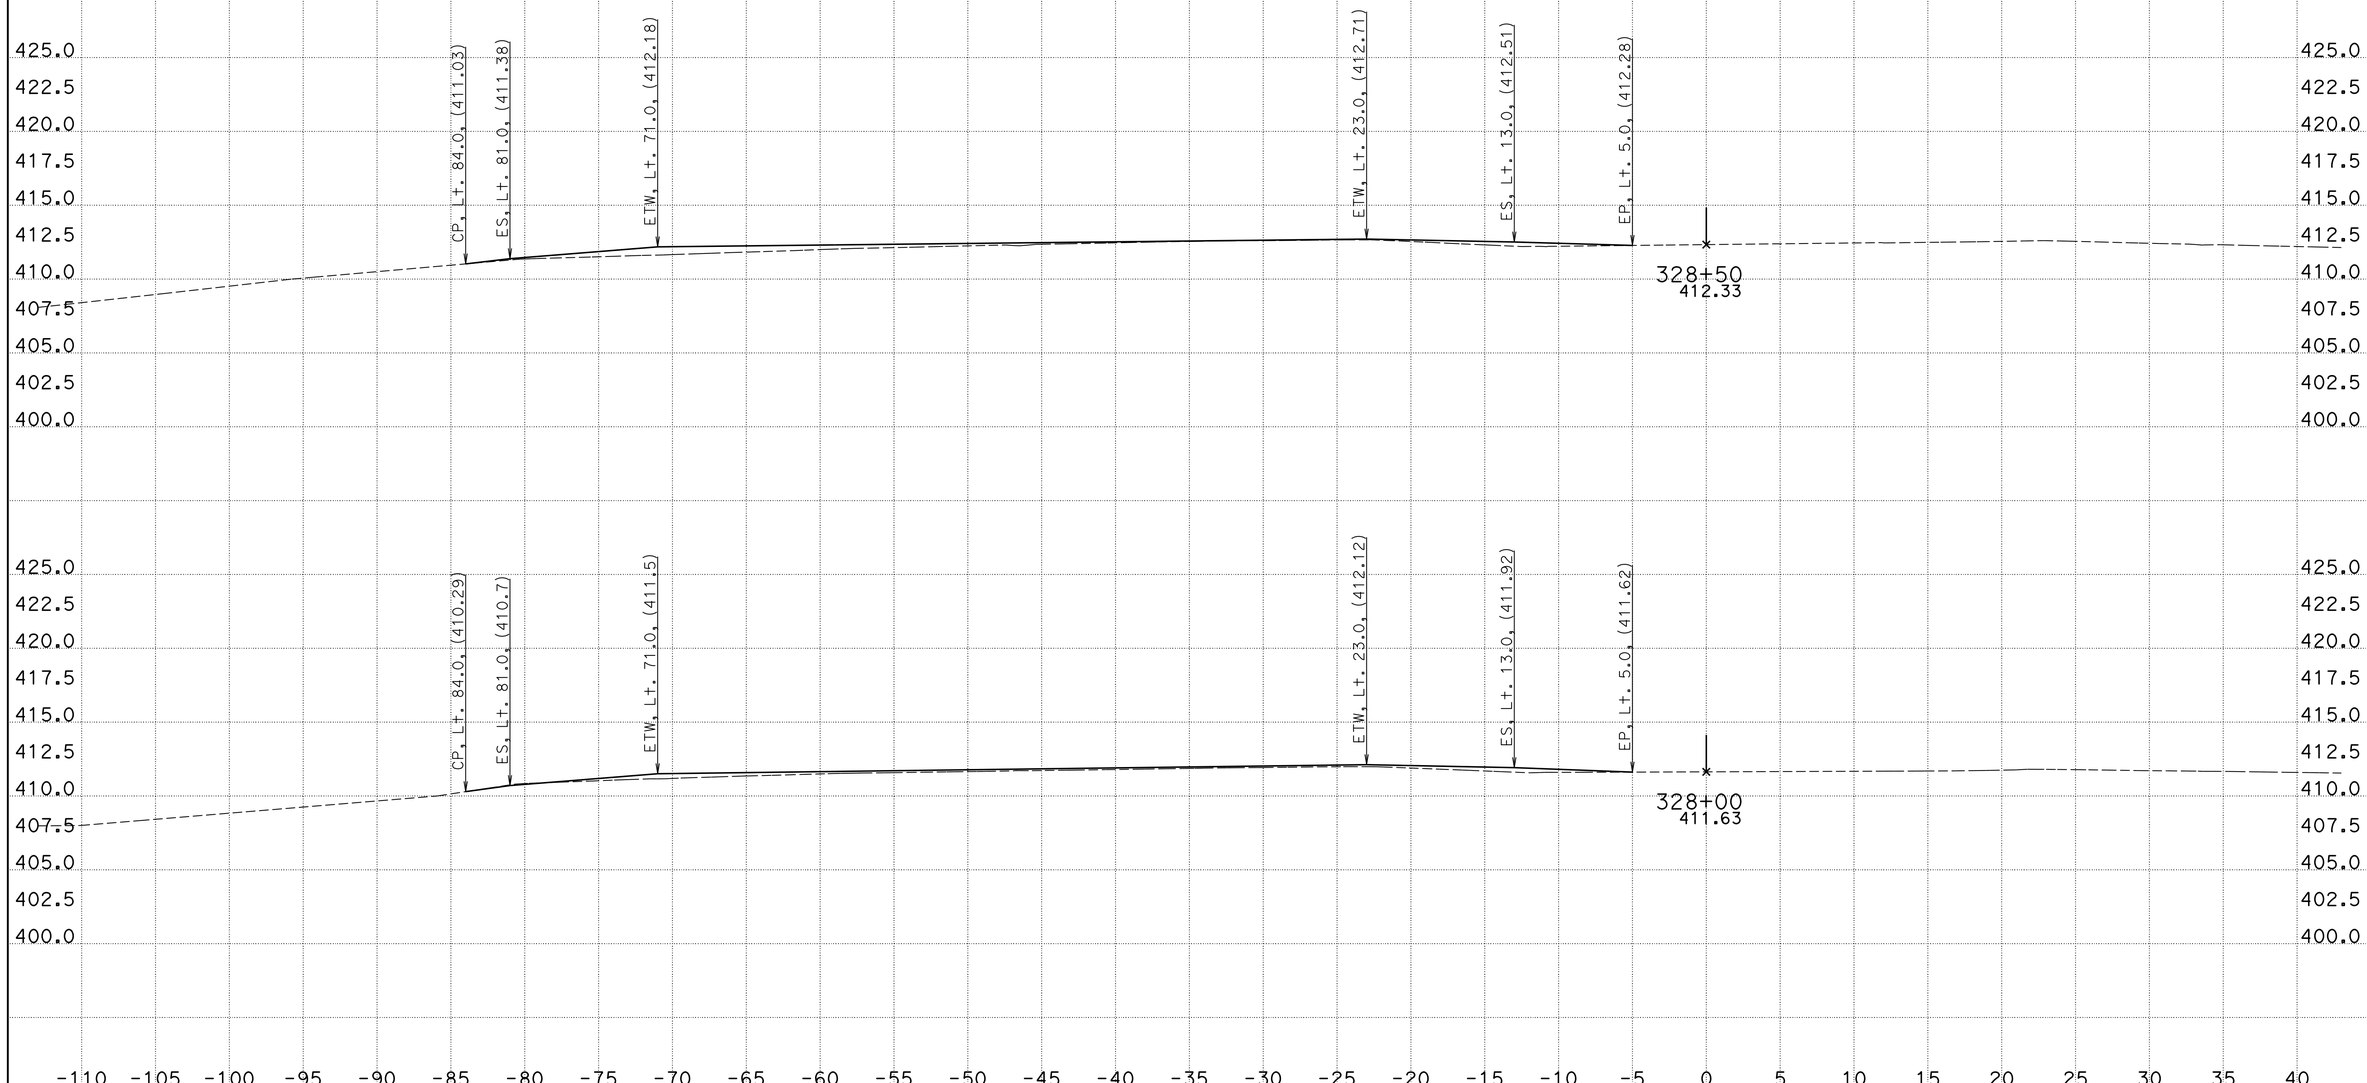

CREATED BY: Phoukhao Sasinouan
DATE: 11/29/2012
KC Project: 40280 File: H:\Projects\40280\Caice\40280\EAR\WB\WB_v15.ear

CONTRACT: 40280
DIST/CO/RTE/PM: 11/SD/52/5.0-6.2
PROJECT ID: 11000005411

SCALE: 1" = 5' Horiz.
1" = 5' Vert.

All Dimensions are US Survey Feet

SD-52
CROSS SECTIONS
SHEET 40 OF XXX

For Quantity Development Only

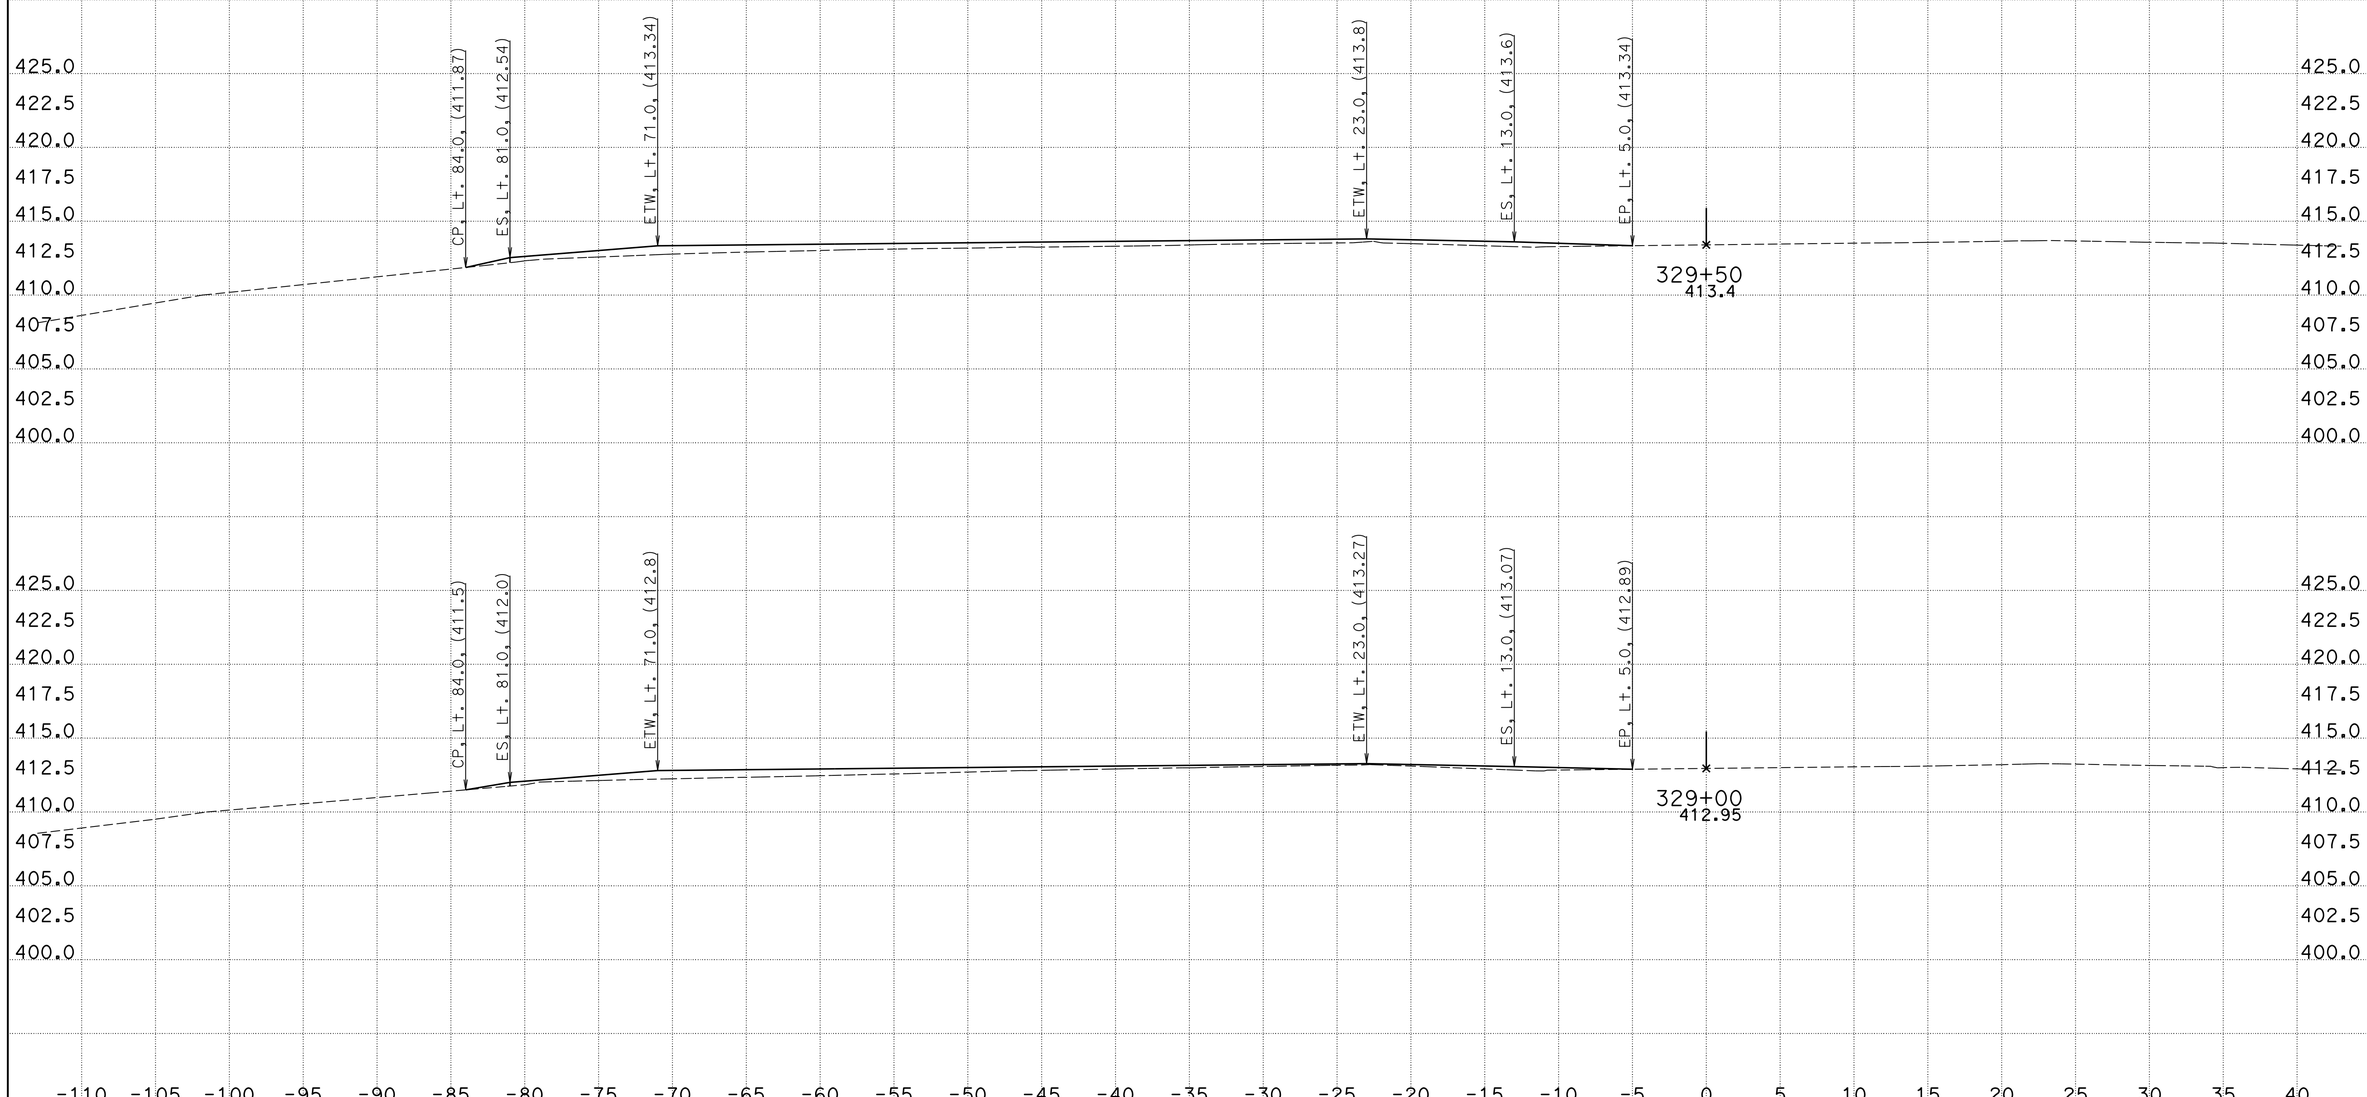

CREATED BY: Phoukhao Sasinouan
DATE: 11/29/2012
KC Project: 40280 File: H:\Projects\40280\Caice\40280\EAR\WB\WB_v15.ear

CONTRACT: 40280
DIST/CO/RTE/PM: 11/SD/52/5.0-6.2
PROJECT ID: 11000005411

SCALE: 1" = 5' Horiz.
1" = 5' Vert.

All Dimensions are US Survey Feet

SD-52
CROSS SECTIONS
SHEET 41 OF XXX

For Quantity Development Only

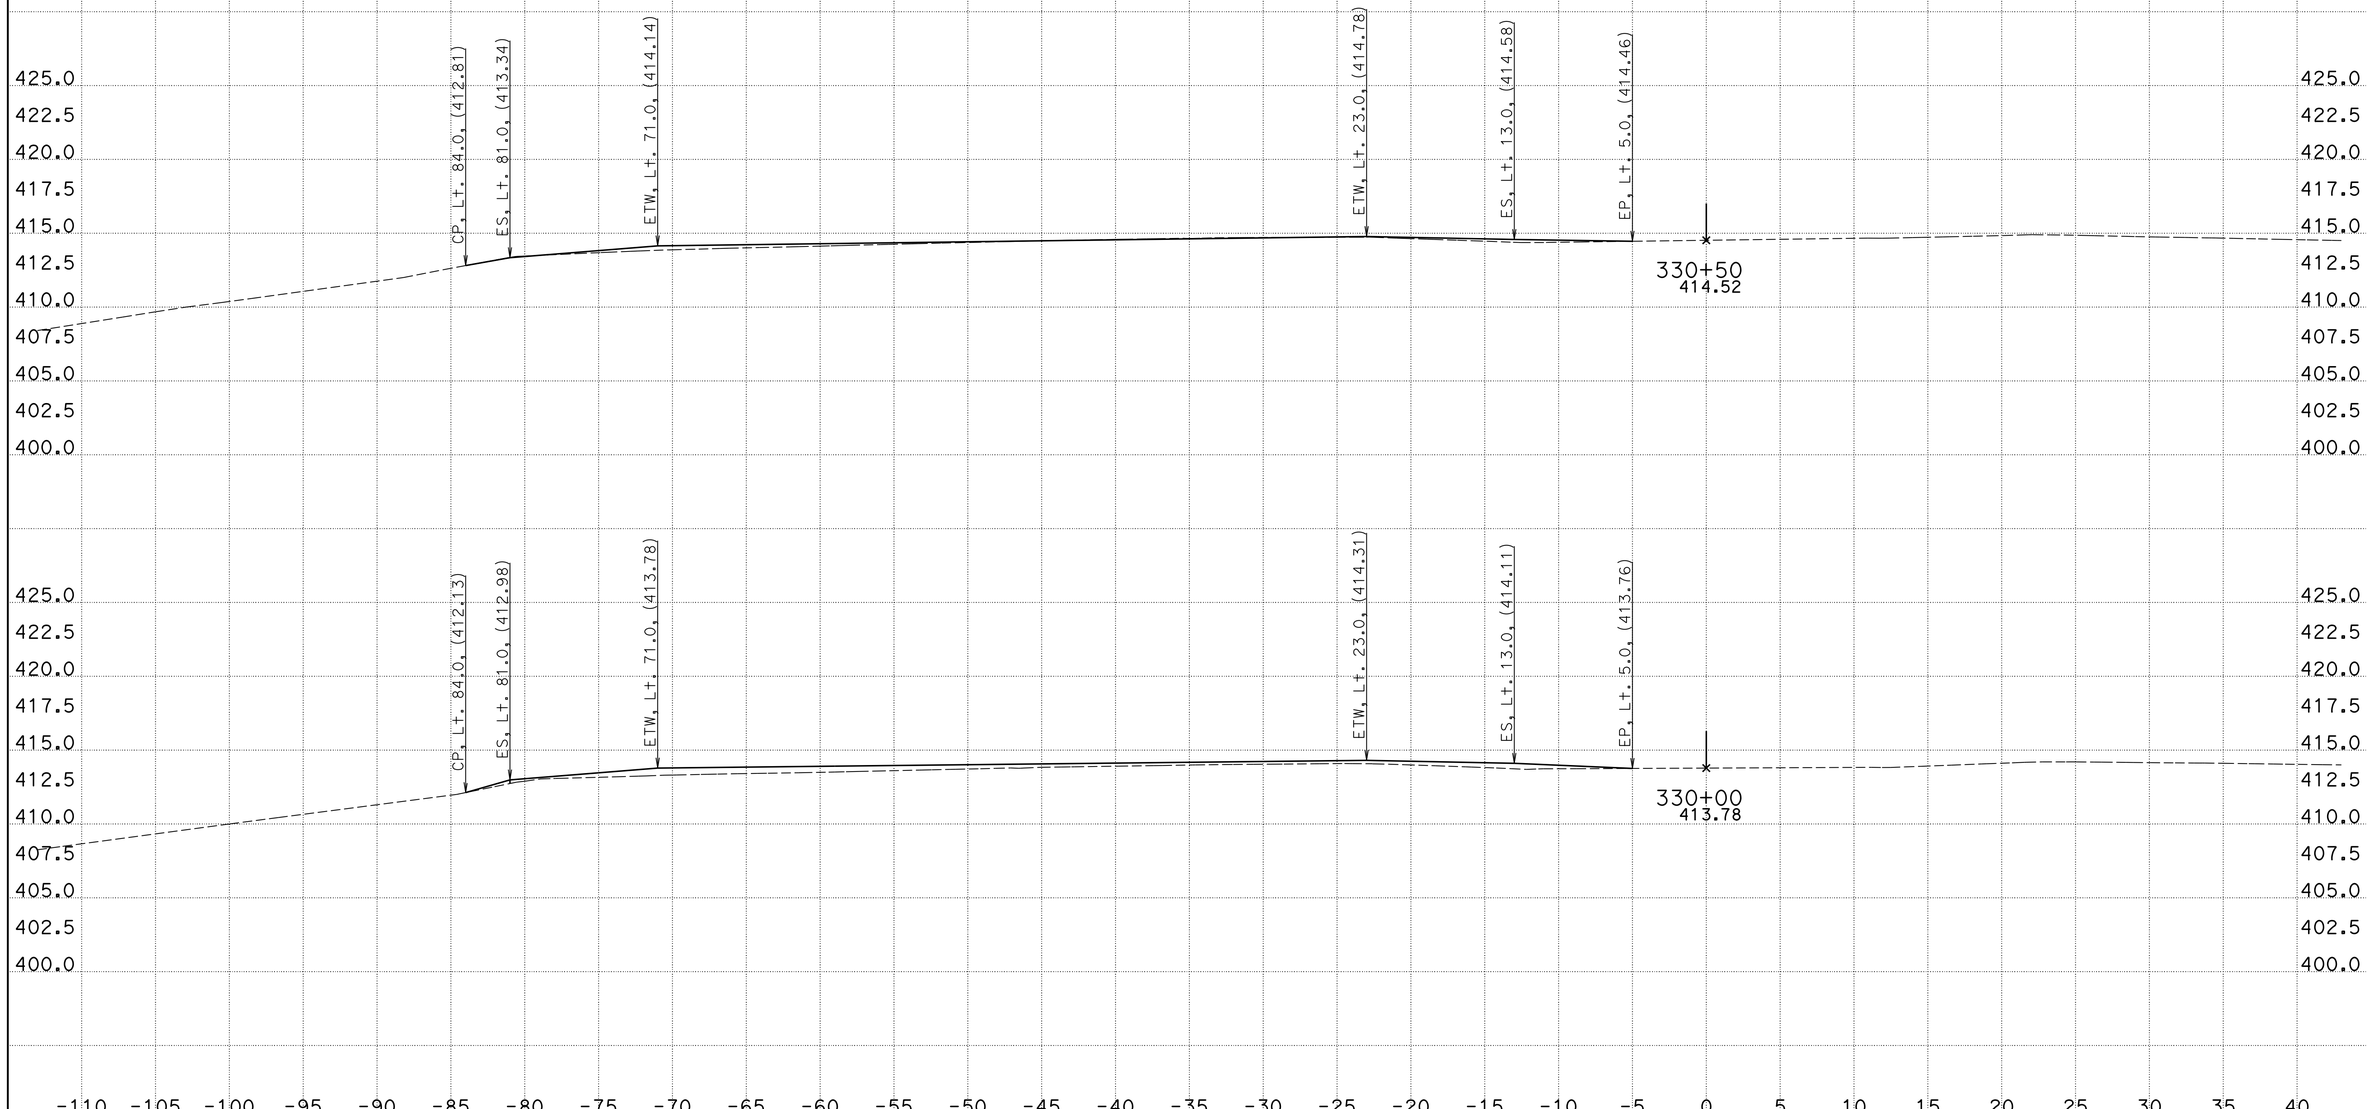

CREATED BY: Phoukhao Sasinouan
DATE: 11/29/2012
KC Project: 40280 File: H:\Projects\40280\Caice\40280\EAR\WB\WB_v15.ear

CONTRACT: 40280
DIST/CO/RTE/PM: 11/SD/52/5.0-6.2
PROJECT ID: 11000005411

SCALE: 1" = 5' Horiz.
1" = 5' Vert.

All Dimensions are US Survey Feet

SD-52
CROSS SECTIONS
SHEET 42 OF XXX

For Quantity Development Only

CREATED BY: Phoukhao Sasinouan
DATE: 11/29/2012
KC Project: 40280 File: H:\Projects\40280\Caice\40280\EAR\WB\WB_v15.ear

CONTRACT: 40280
DIST/CO/RTE/PM: 11/SD/52/5.0-6.2
PROJECT ID: 11000005411

SCALE: 1" = 5' Horiz.
1" = 5' Vert.

All Dimensions are US Survey Feet

SD-52
CROSS SECTIONS
SHEET 43 OF XXX

For Quantity Development Only

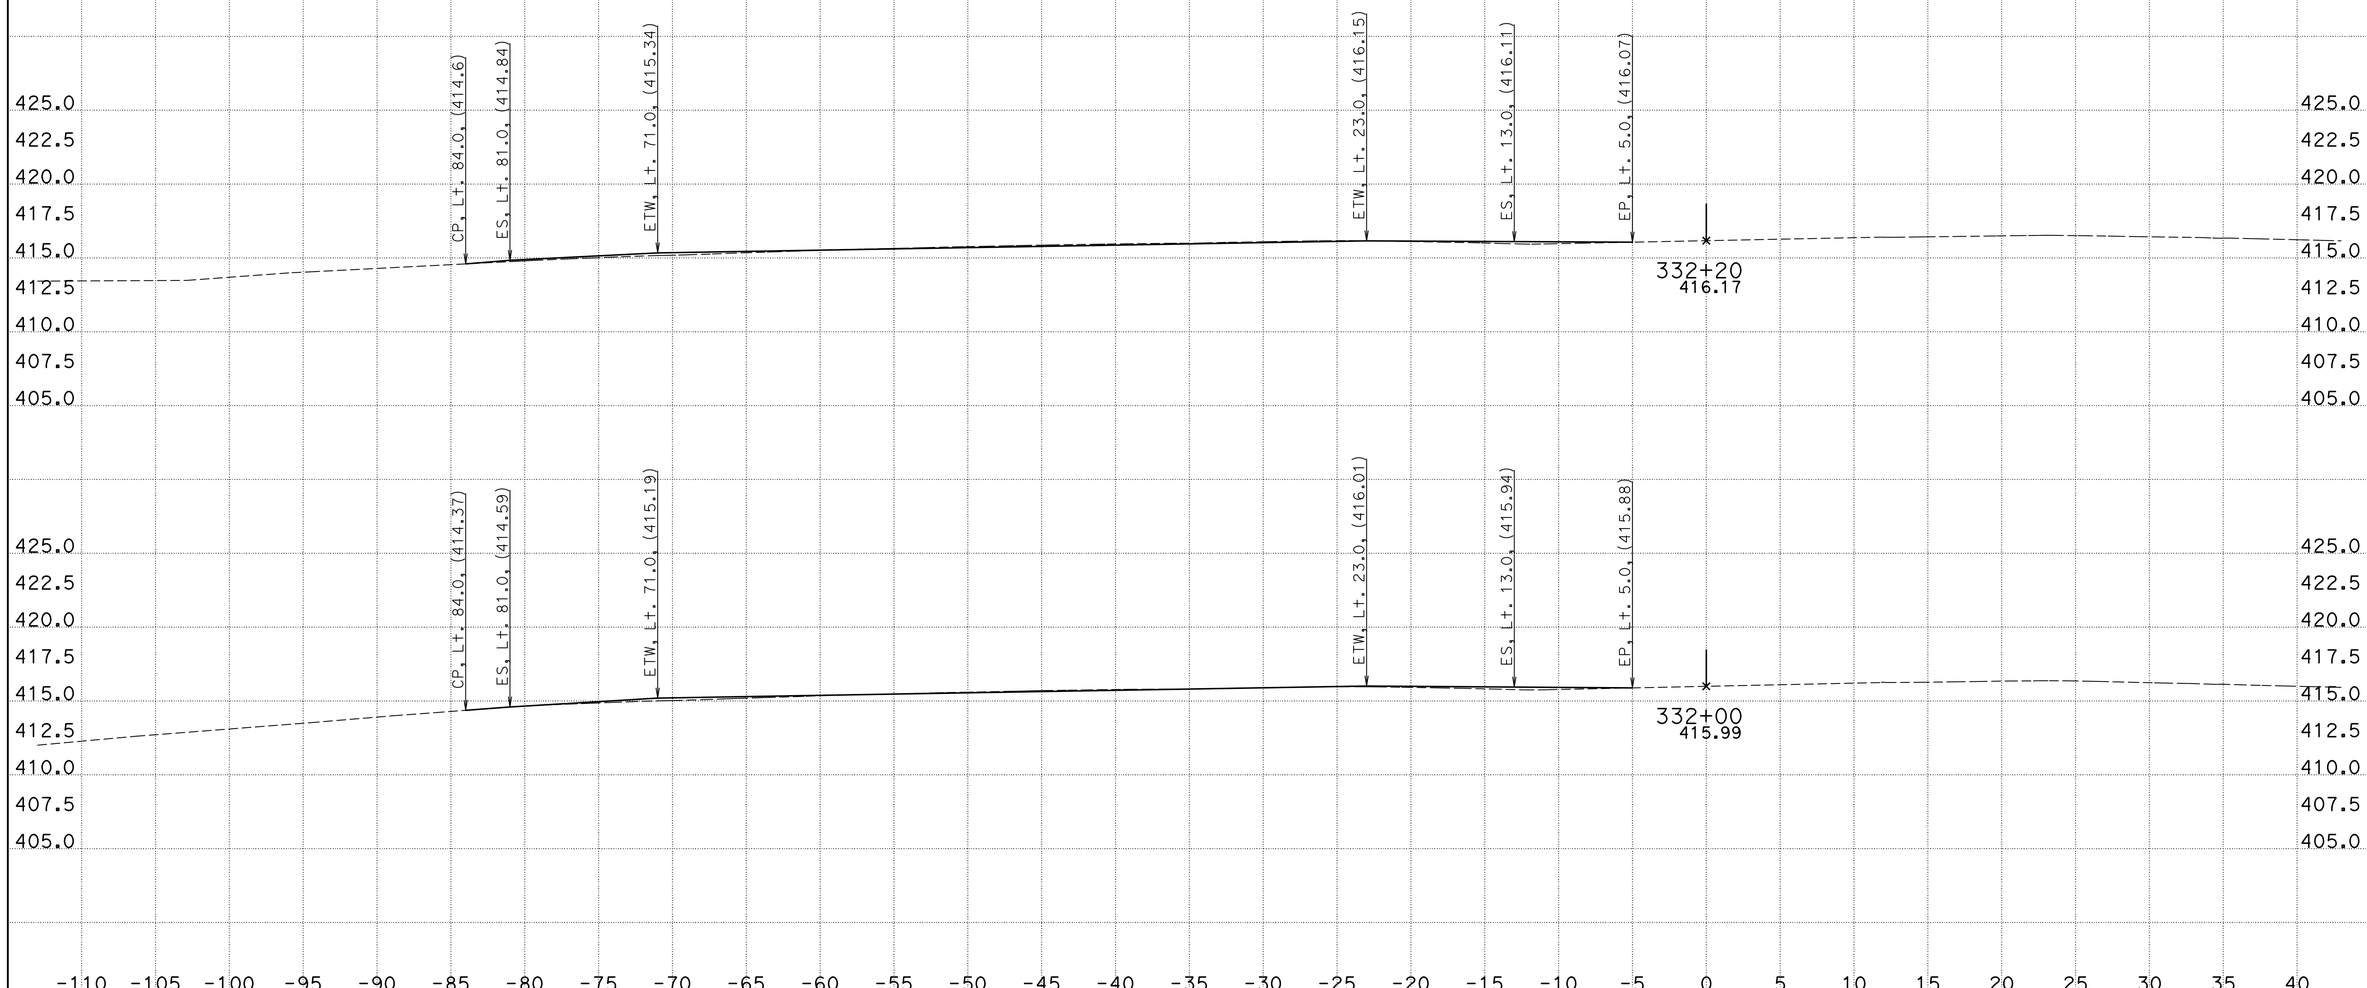

CREATED BY: Phoukhao Sasinouan
DATE: 11/29/2012
KC Project: 40280 File: H:\Projects\40280\Caice\40280\EAR\WB\WB_v15.ear

CONTRACT: 40280
DIST/CO/RTE/PM: 11/SD/52/5.0-6.2
PROJECT ID: 11000005411

SCALE: 1" = 5' Horiz.
1" = 5' Vert.

All Dimensions are US Survey Feet

SD-52
CROSS SECTIONS
SHEET 44 OF XXX

For Quantity Development Only

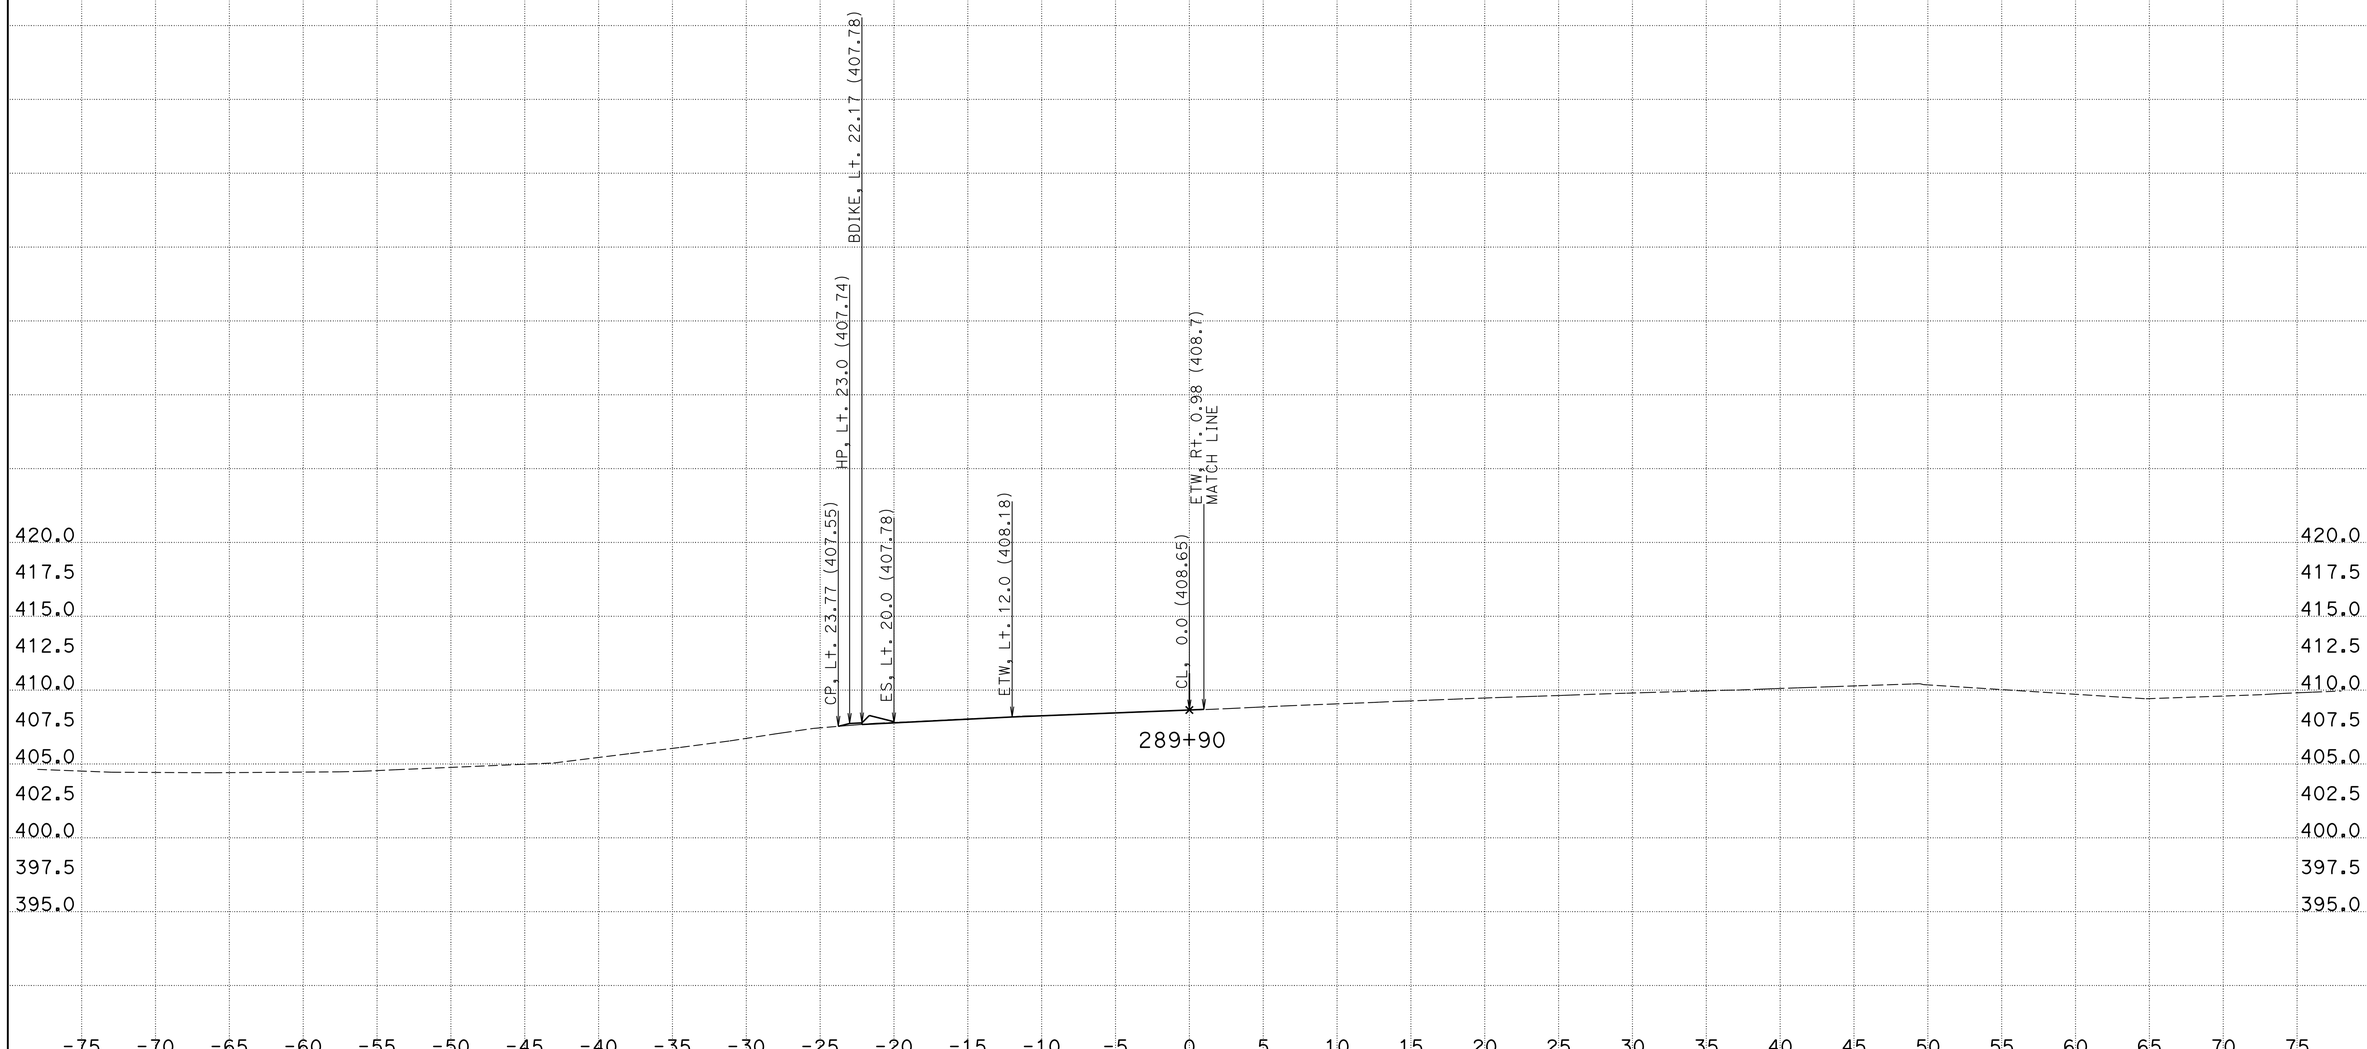

CREATED BY: Phoukhao Sasinouan
DATE: 12/13/2012
KC Project: 40280 File: H:\Projects\40280\Caice\40280\EAR\C1\c1-v4.ear

CONTRACT: 40280
DIST/CO/RTE/PM: 11/SD/52/5.0-6.2
PROJECT ID: 11000005411

SCALE: 1" = 5' Horiz.
1" = 5' Vert.

All Dimensions are US Survey Feet

C-1
CROSS SECTIONS
SHEET 1 OF XXX

For Quantity Development Only

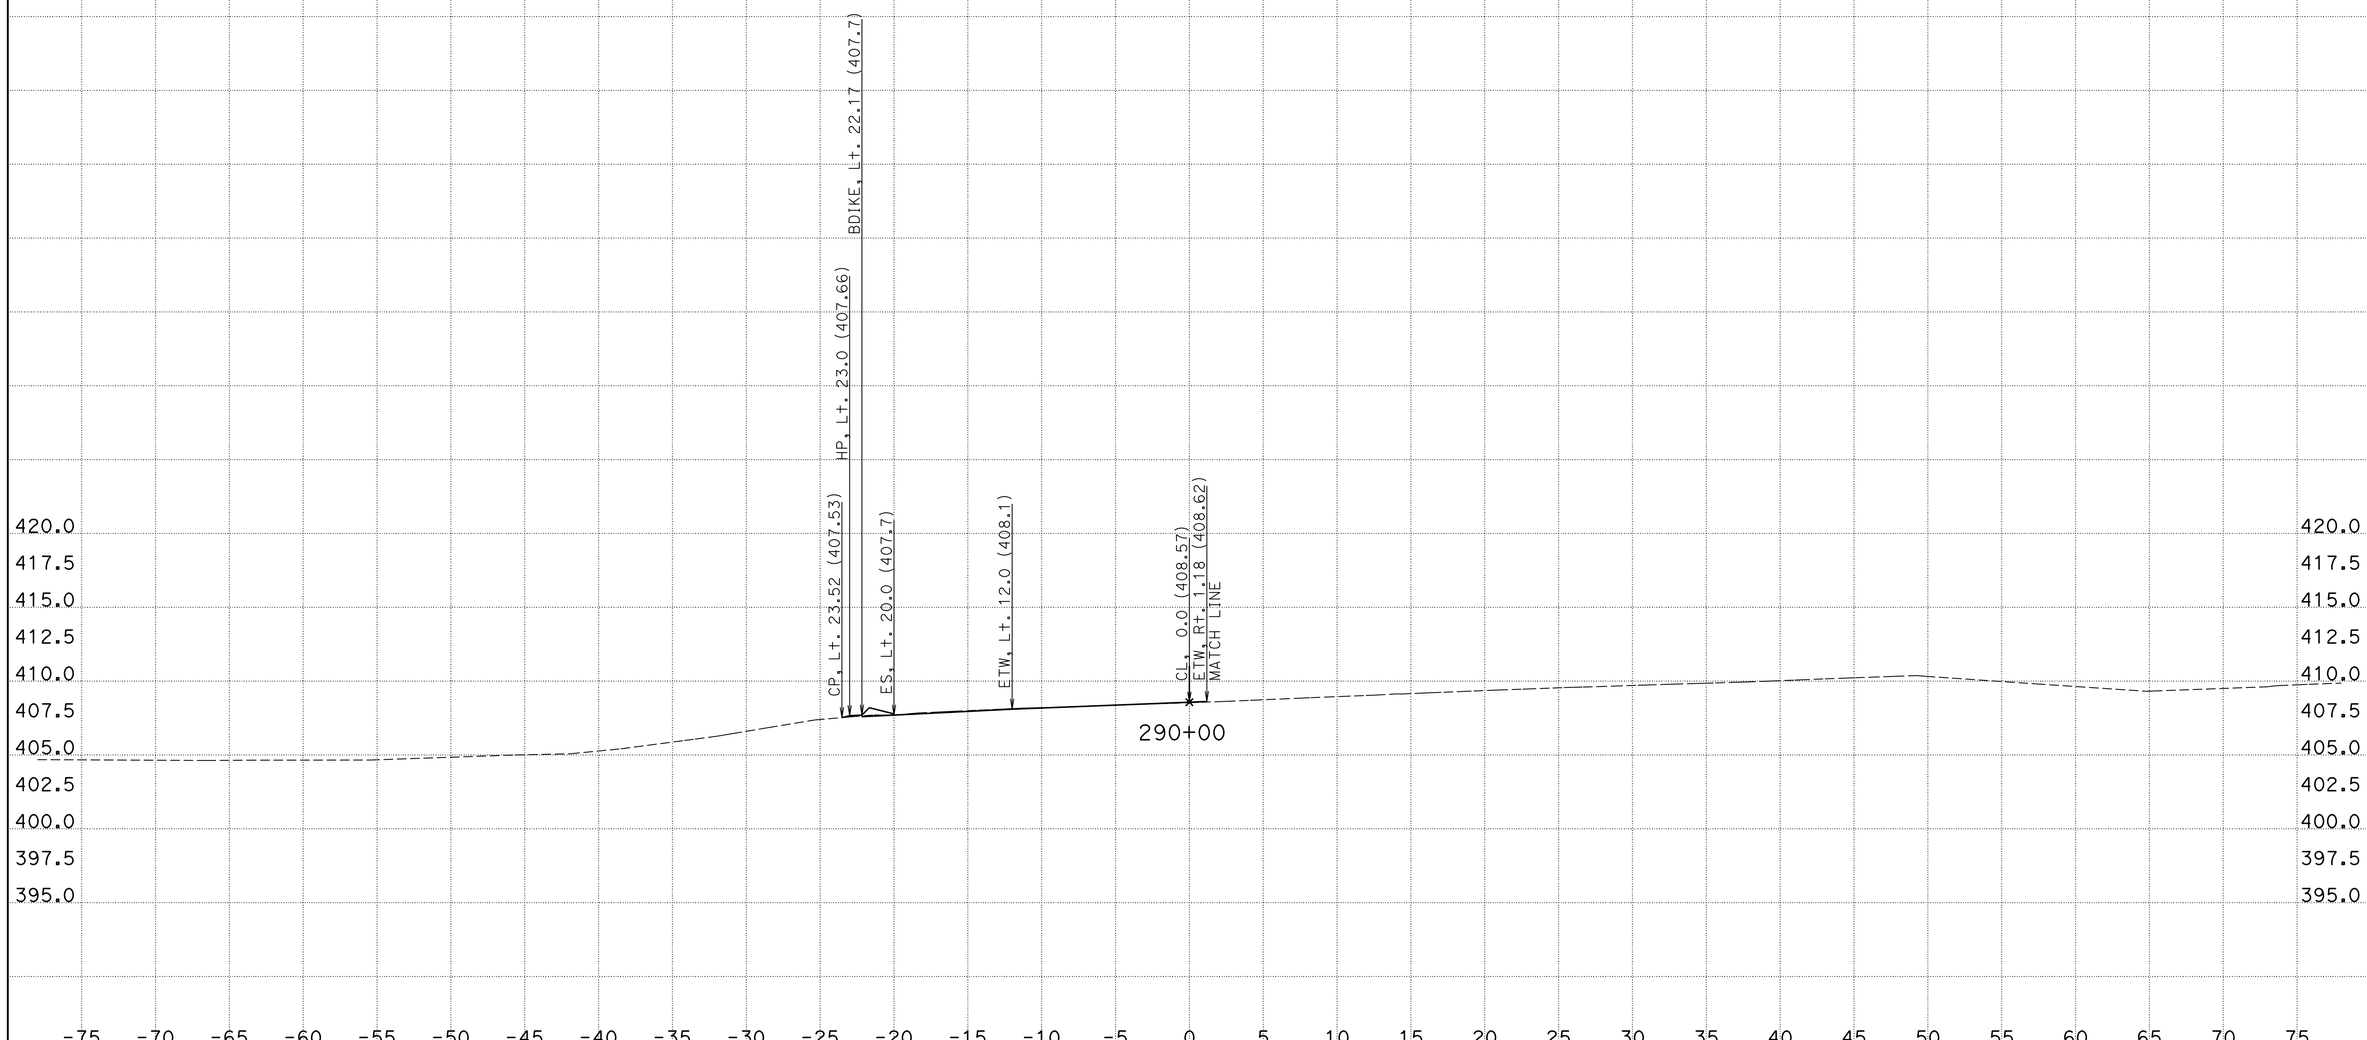

CREATED BY: Phoukhao Sasinouan
DATE: 12/13/2012
KC Project: 40280 File: H:\Projects\40280\Caice\40280\EAR\C1\c1-v4.ear

CONTRACT: 40280
DIST/CO/RTE/PM: 11/SD/52/5.0-6.2
PROJECT ID: 11000005411

SCALE: 1" = 5' Horiz.
1" = 5' Vert.

All Dimensions are US Survey Feet

C-1
CROSS SECTIONS
SHEET 2 OF XXX

For Quantity Development Only

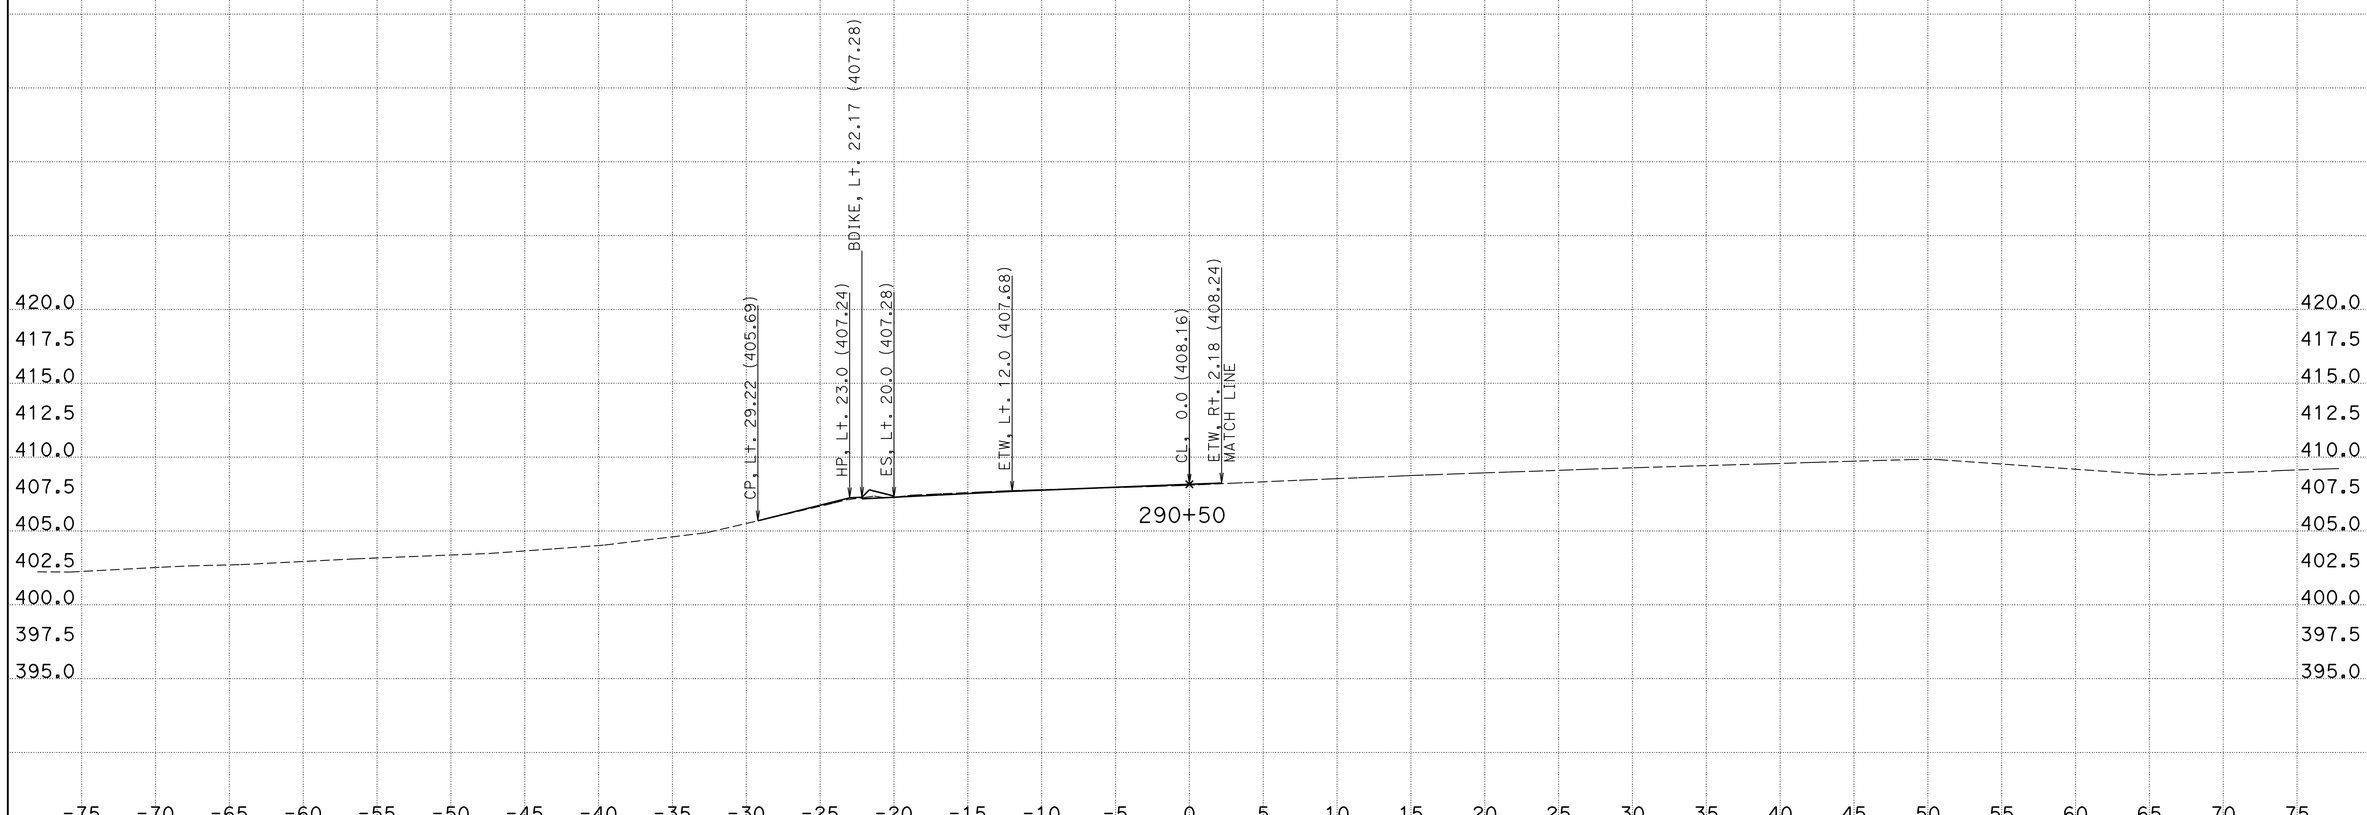

CREATED BY: Phoukhao Sasinouan
DATE: 12/13/2012
KC Project: 40280 File: H:\Projects\40280\Caice\40280\EAR\C1\c1-v4.ear

CONTRACT: 40280
DIST/CO/RTE/PM: 11/SD/52/5.0-6.2
PROJECT ID: 11000005411

SCALE: 1" = 5' Horiz.
1" = 5' Vert.

All Dimensions are US Survey Feet

C-1
CROSS SECTIONS
SHEET 3 OF XXX

For Quantity Development Only

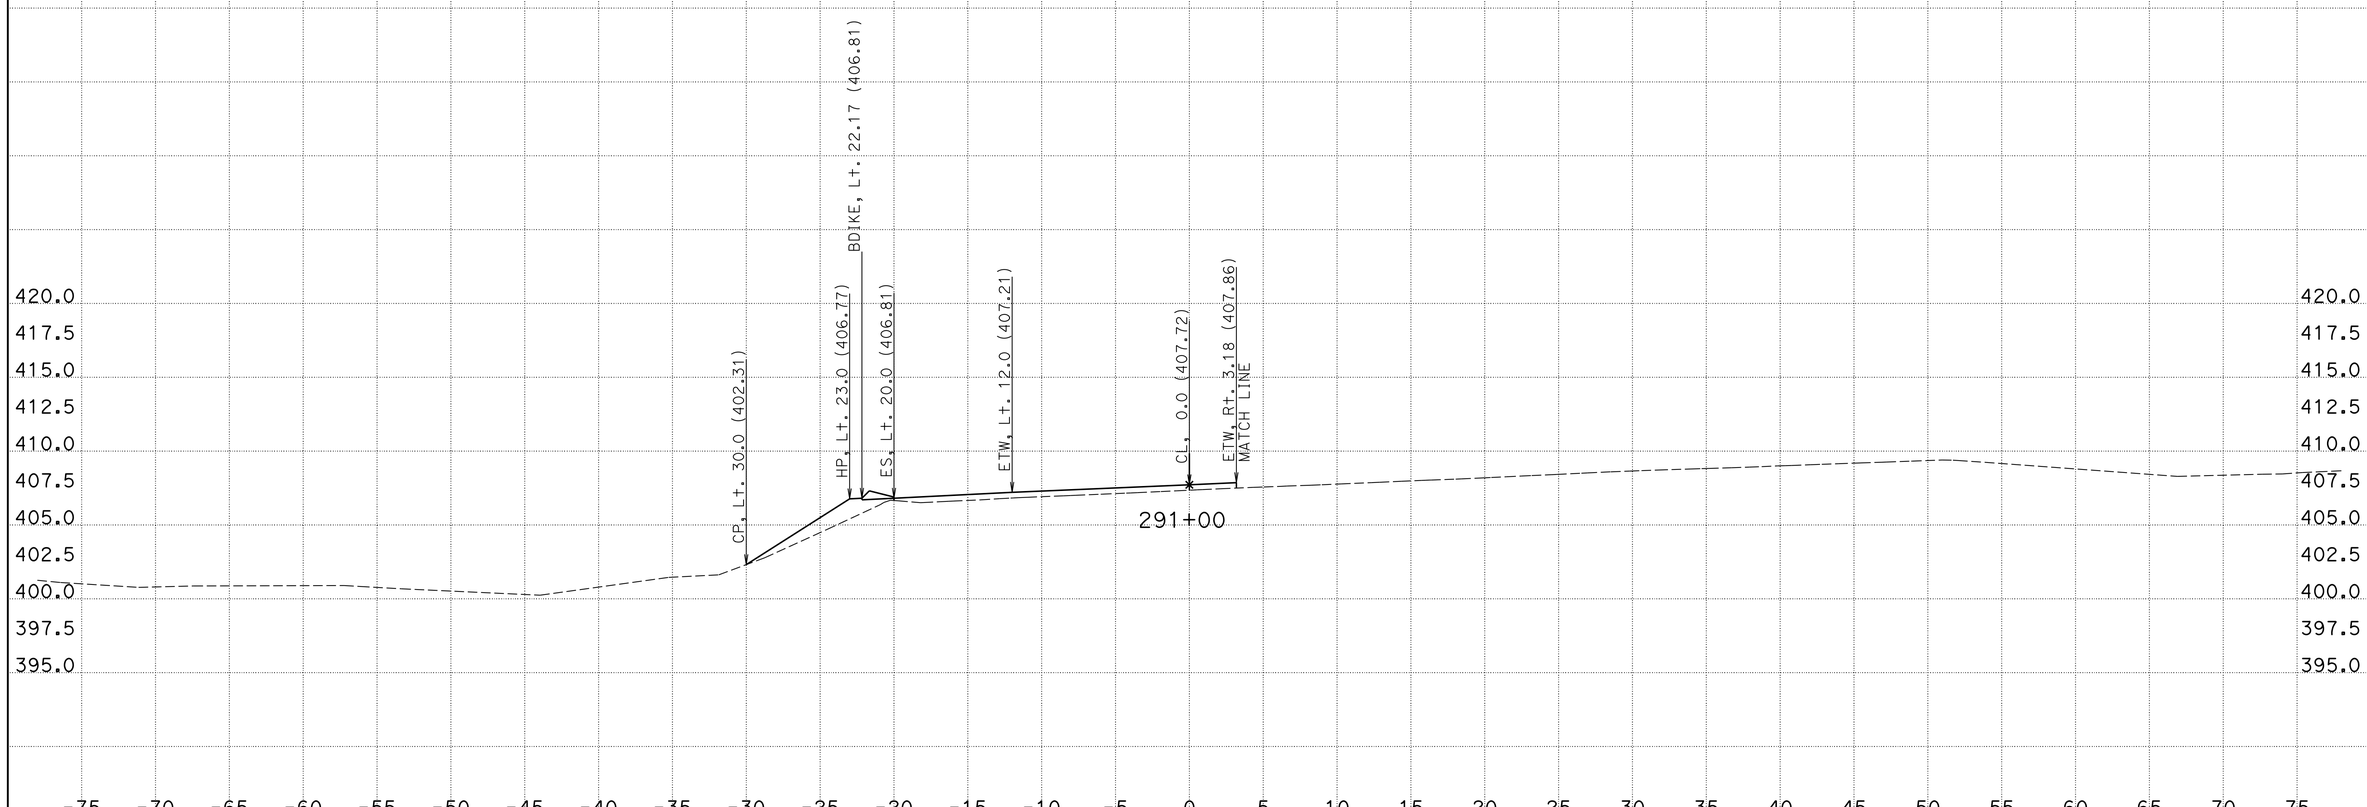

CREATED BY: Phoukhao Sasinouan
DATE: 12/13/2012
KC Project: 40280 File: H:\Projects\40280\Caice\40280\EAR\C1\c1-v4.ear

CONTRACT: 40280
DIST/CO/RTE/PM: 11/SD/52/5.0-6.2
PROJECT ID: 11000005411

SCALE: 1" = 5' Horiz.
1" = 5' Vert.

All Dimensions are US Survey Feet

C-1
CROSS SECTIONS
SHEET 4 OF XXX

For Quantity Development Only

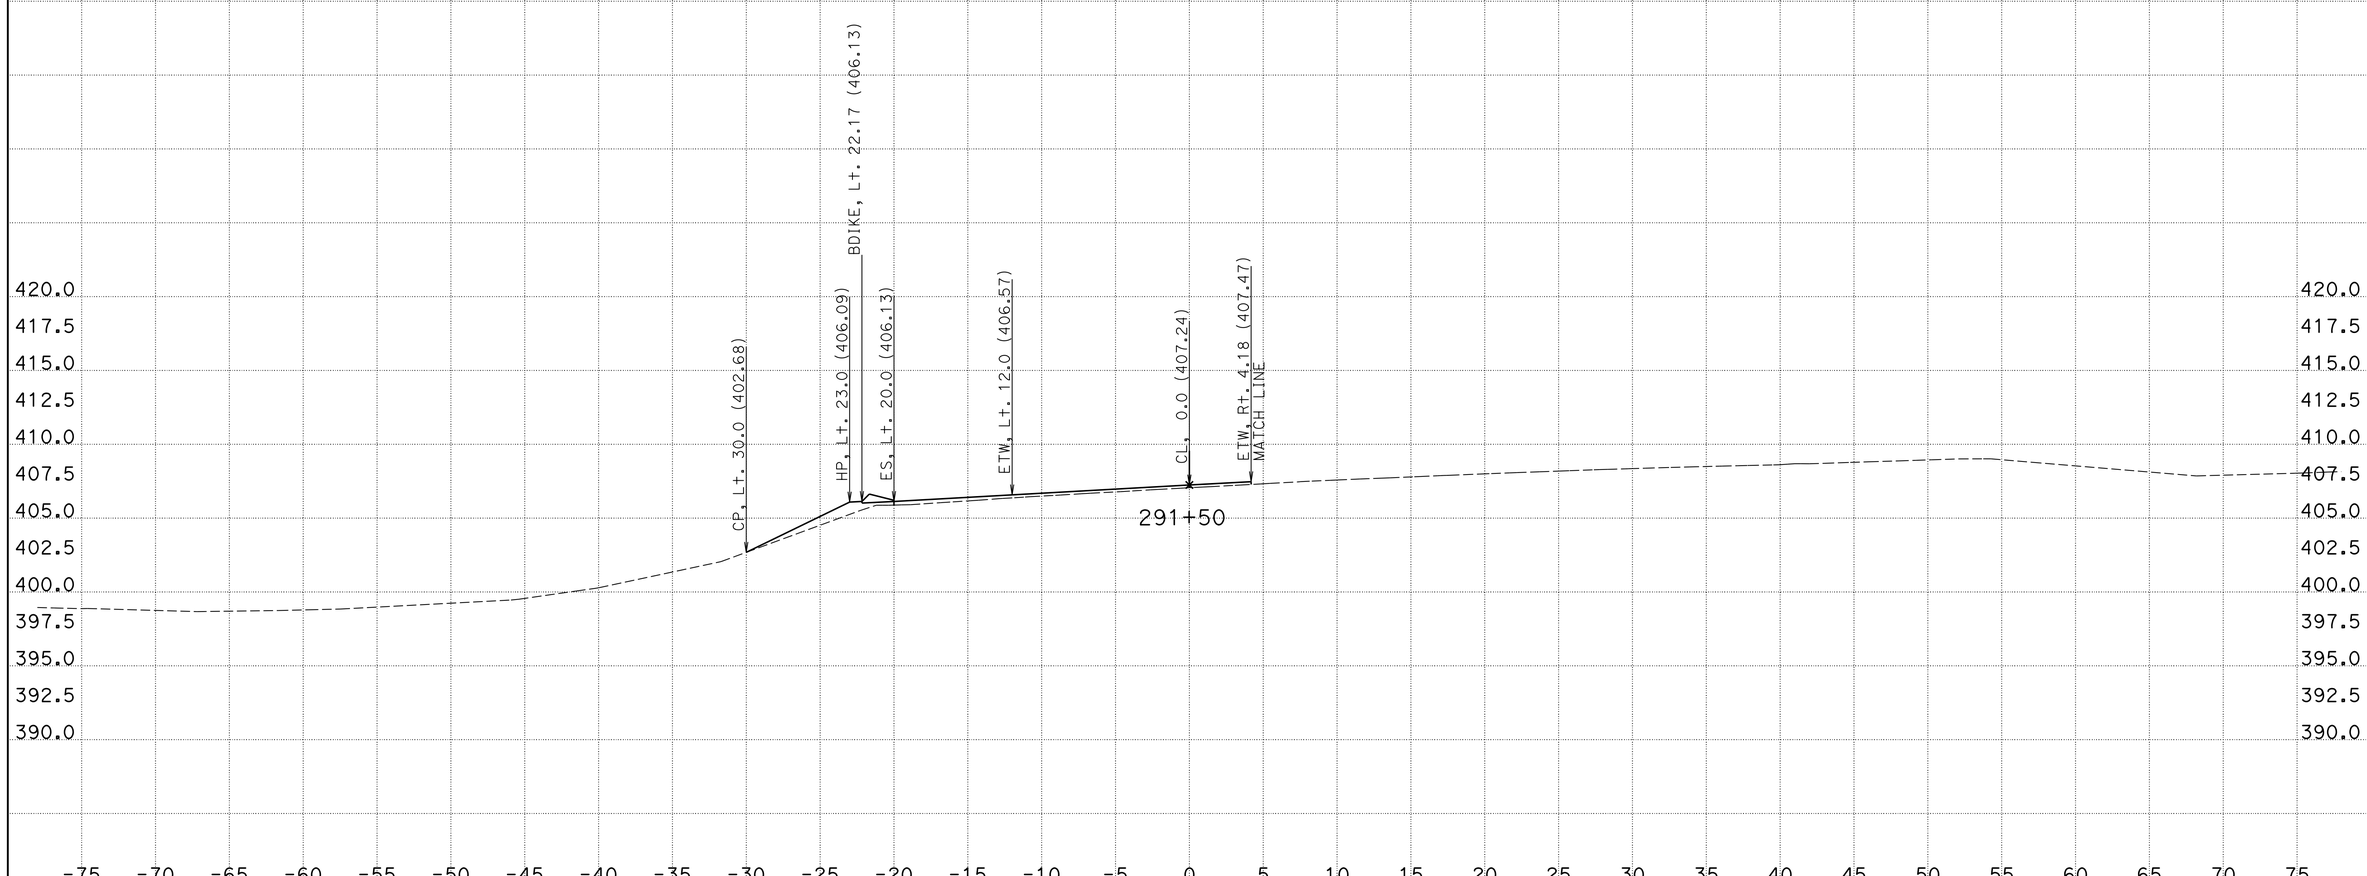

CREATED BY: Phoukhao Sasinouan
DATE: 12/13/2012
KC Project: 40280 File: H:\Projects\40280\Caice\40280\EAR\C1\c1-v4.ear

CONTRACT: 40280
DIST/CO/RTE/PM: 11/SD/52/5.0-6.2
PROJECT ID: 11000005411

SCALE: 1" = 5' Horiz.
1" = 5' Vert.

All Dimensions are US Survey Feet

C-1
CROSS SECTIONS
SHEET 5 OF XXX

For Quantity Development Only

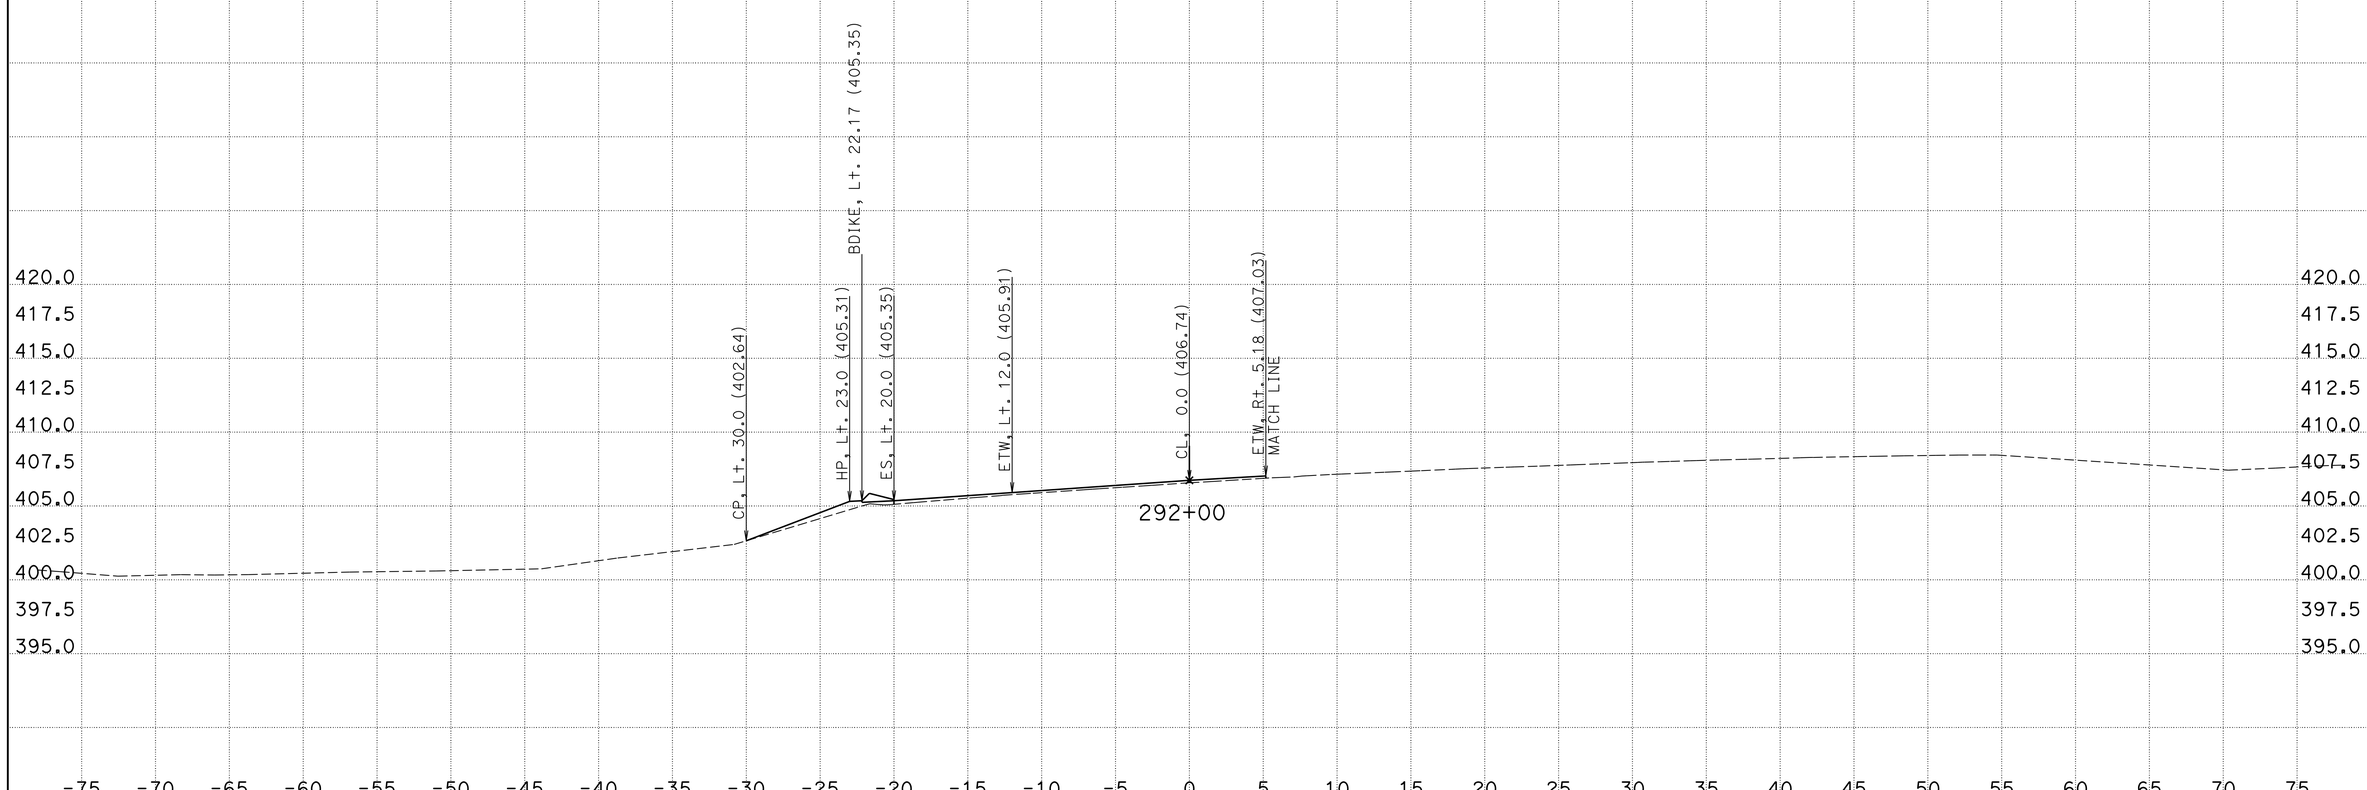

CREATED BY: Phoukhao Sasinouan
DATE: 12/13/2012
KC Project: 40280 File: H:\Projects\40280\Caice\40280\EAR\C1\c1-v4.ear

CONTRACT: 40280
DIST/CO/RTE/PM: 11/SD/52/5.0-6.2
PROJECT ID: 11000005411

SCALE: 1" = 5' Horiz.
1" = 5' Vert.

All Dimensions are US Survey Feet

C-1
CROSS SECTIONS
SHEET 6 OF XXX

For Quantity Development Only

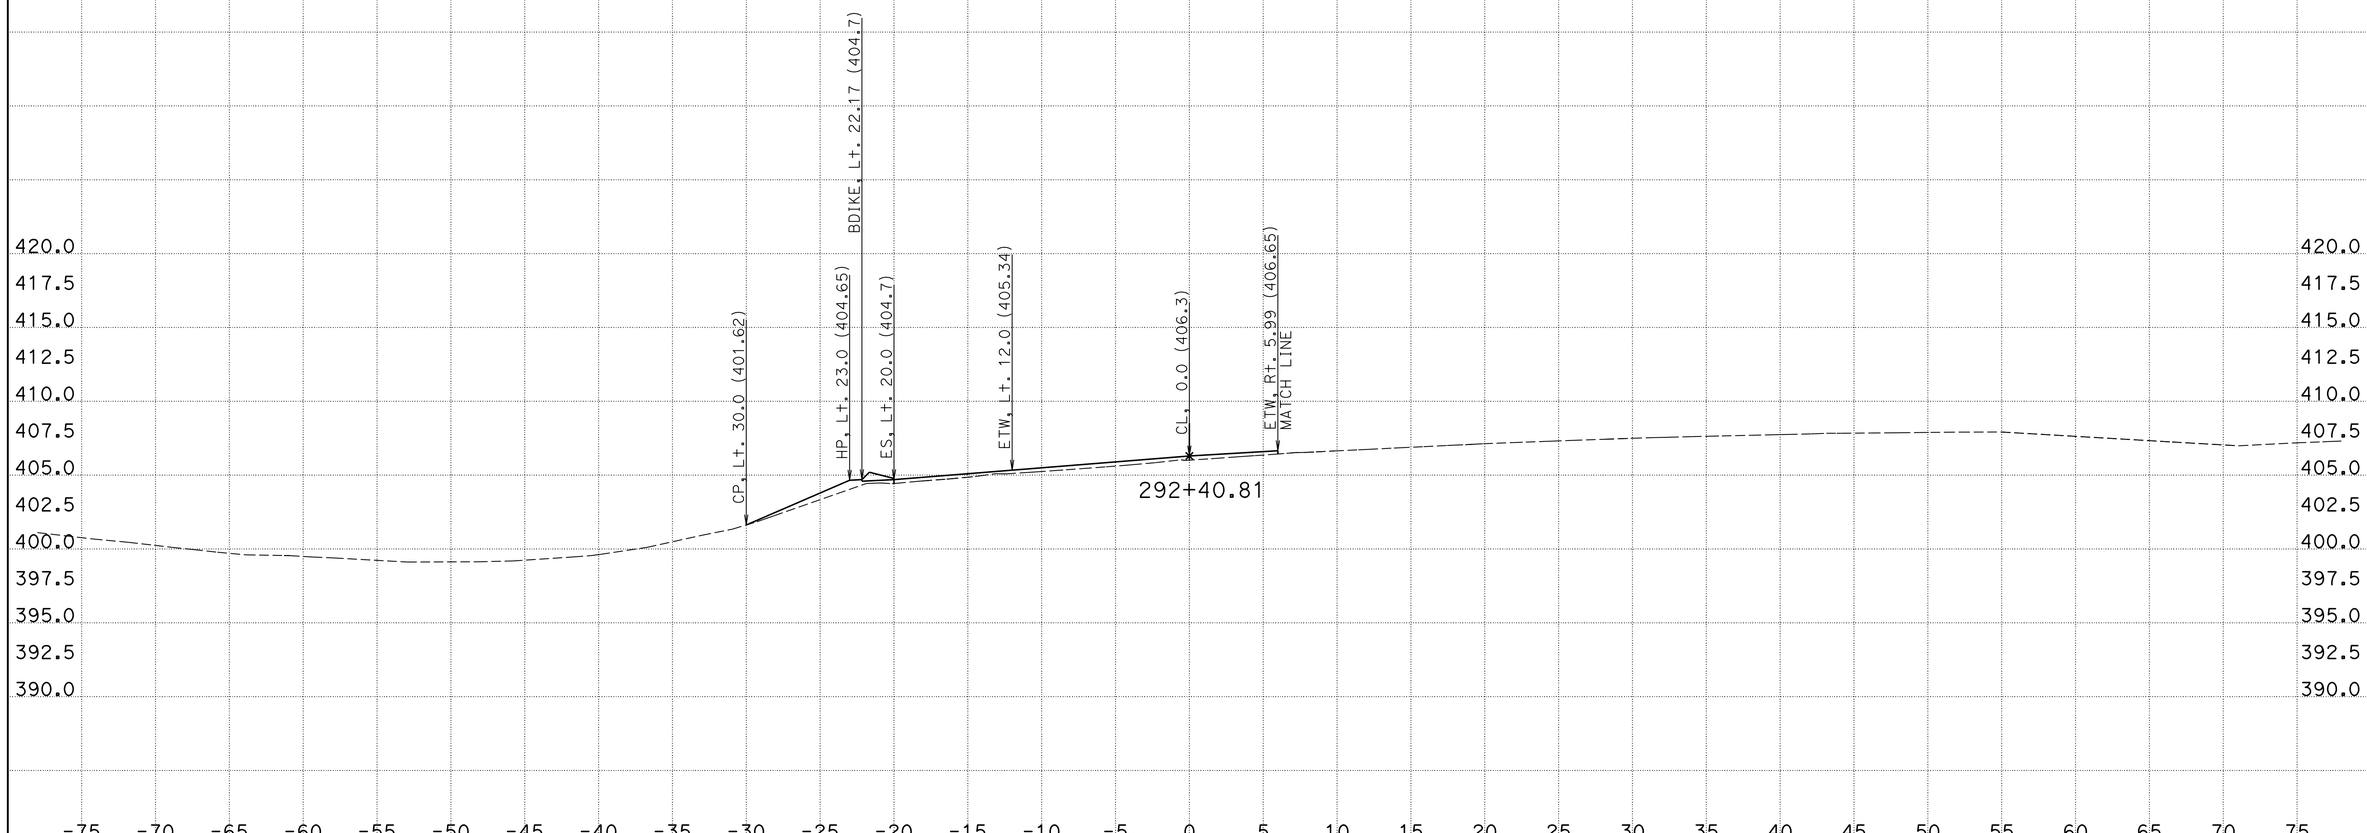

CREATED BY: Phoukhao Sasinouan
DATE: 12/13/2012
KC Project: 40280 File: H:\Projects\40280\Caice\40280\EAR\C1\c1-v4.ear

CONTRACT: 40280
DIST/CO/RTE/PM: 11/SD/52/5.0-6.2
PROJECT ID: 11000005411

SCALE: 1" = 5' Horiz.
1" = 5' Vert.

All Dimensions are US Survey Feet

C-1
CROSS SECTIONS
SHEET 7 OF XXX

For Quantity Development Only

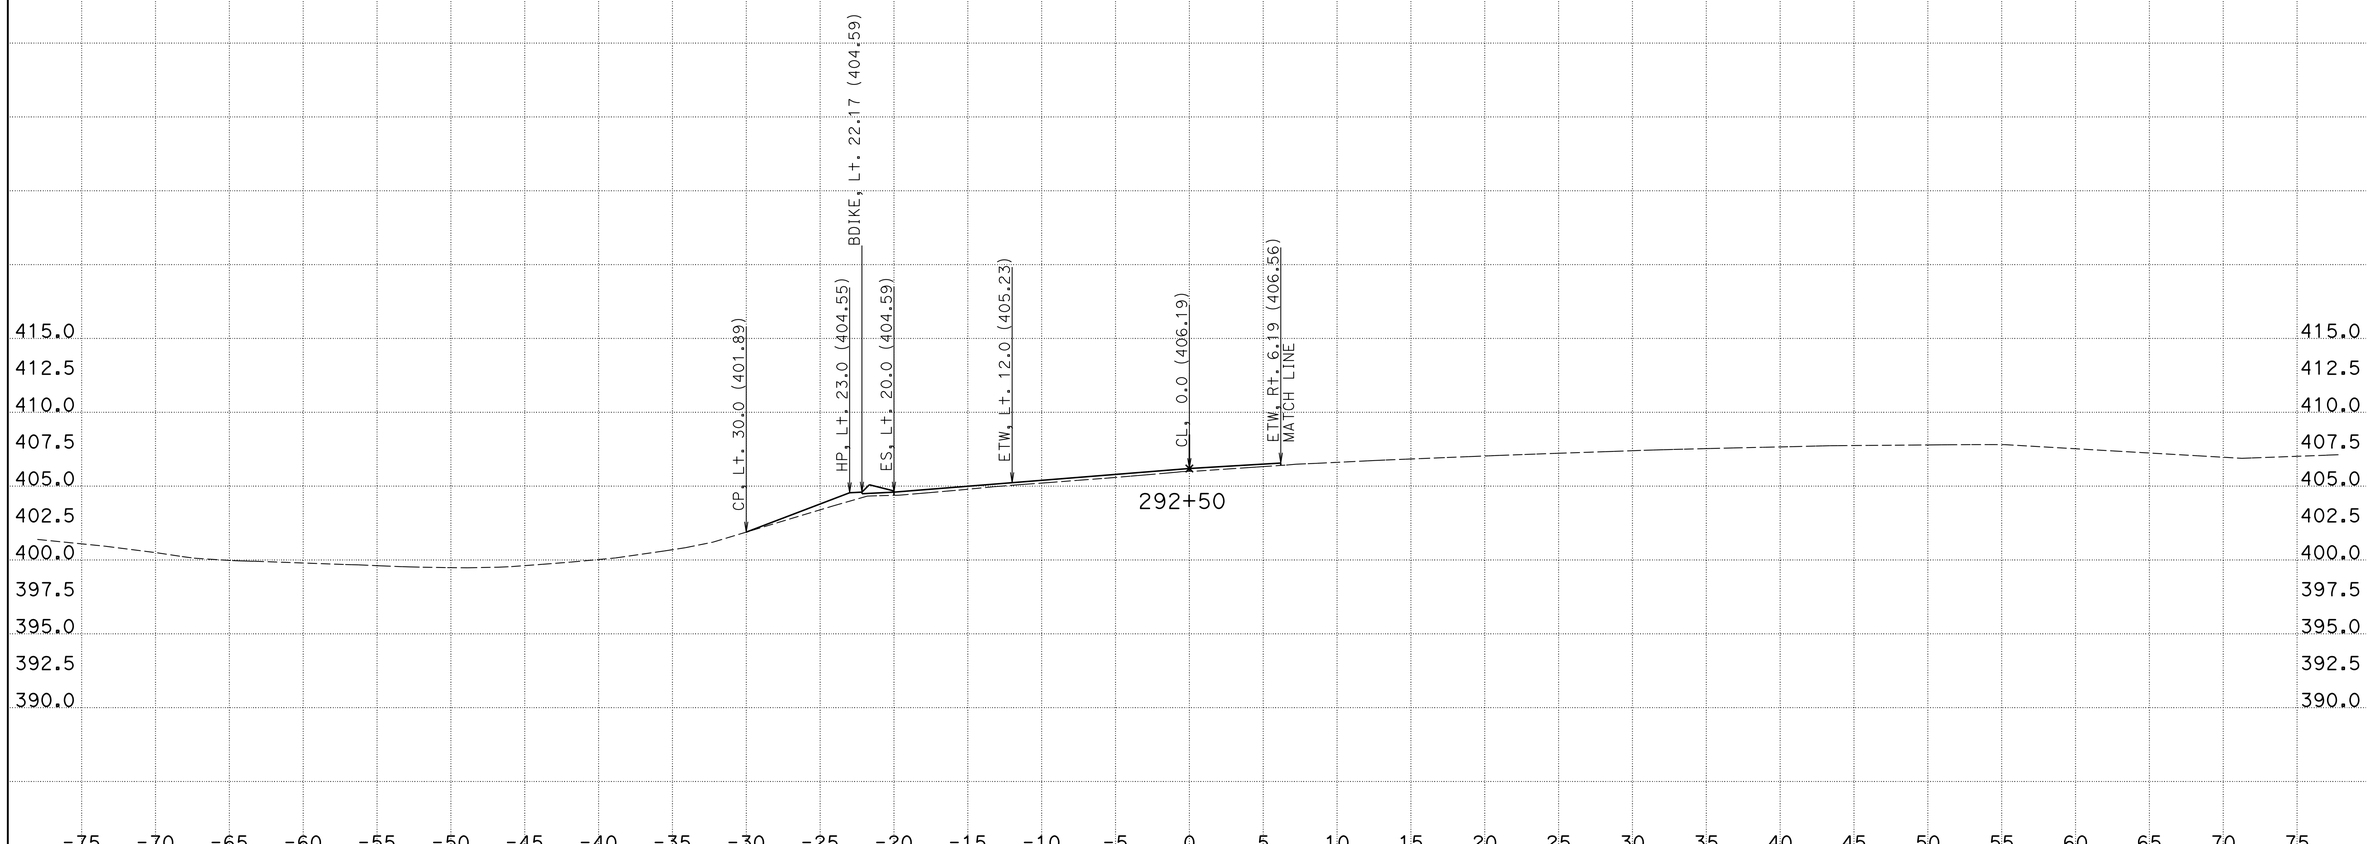

CREATED BY: Phoukhao Sasinouan
DATE: 12/13/2012
KC Project: 40280 File: H:\Projects\40280\Caice\40280\EAR\C1\c1-v4.ear

CONTRACT: 40280
DIST/CO/RTE/PM: 11/SD/52/5.0-6.2
PROJECT ID: 11000005411

SCALE: 1" = 5' Horiz.
1" = 5' Vert.

All Dimensions are US Survey Feet

C-1
CROSS SECTIONS
SHEET 8 OF XXX

For Quantity Development Only

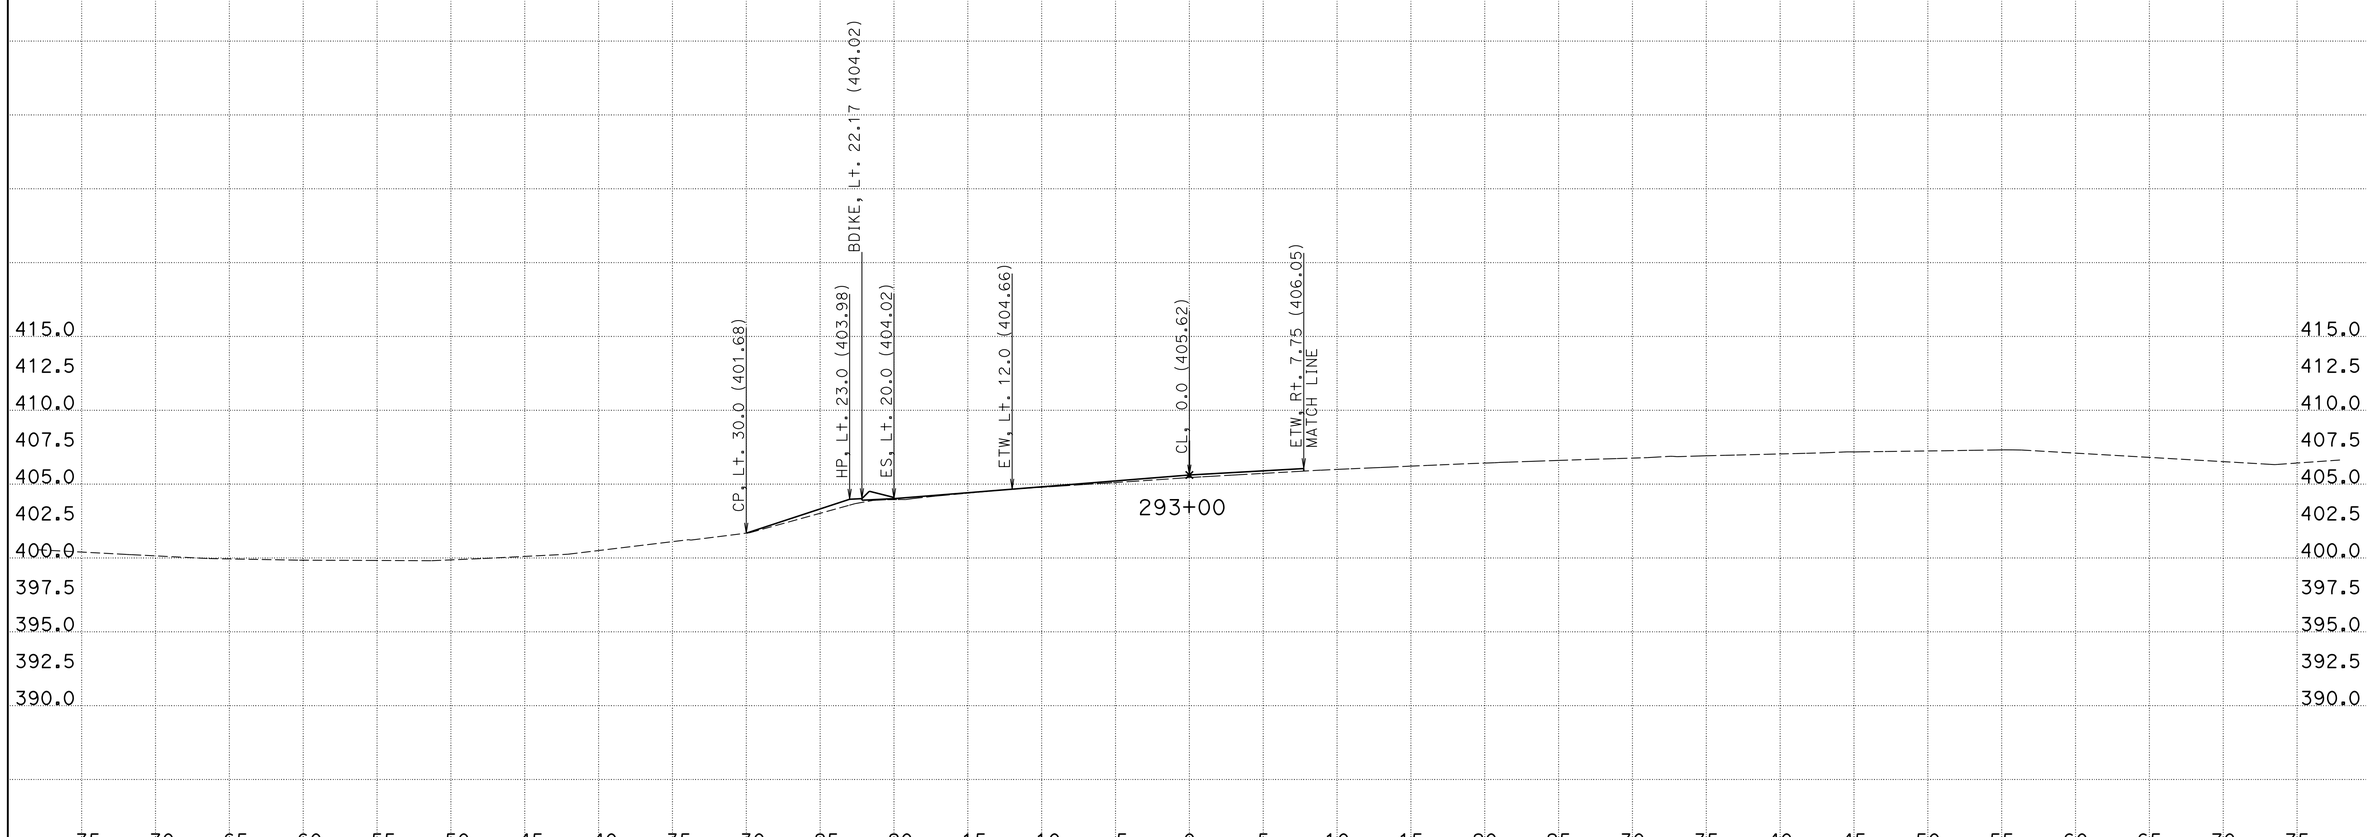

CREATED BY: Phoukhao Sasinouan
DATE: 12/13/2012
KC Project: 40280 File: H:\Projects\40280\Caice\40280\EAR\C1\c1-v4.ear

CONTRACT: 40280
DIST/CO/RTE/PM: 11/SD/52/5.0-6.2
PROJECT ID: 11000005411

SCALE: 1" = 5' Horiz.
1" = 5' Vert.

All Dimensions are US Survey Feet

C-1
CROSS SECTIONS
SHEET 9 OF XXX

For Quantity Development Only

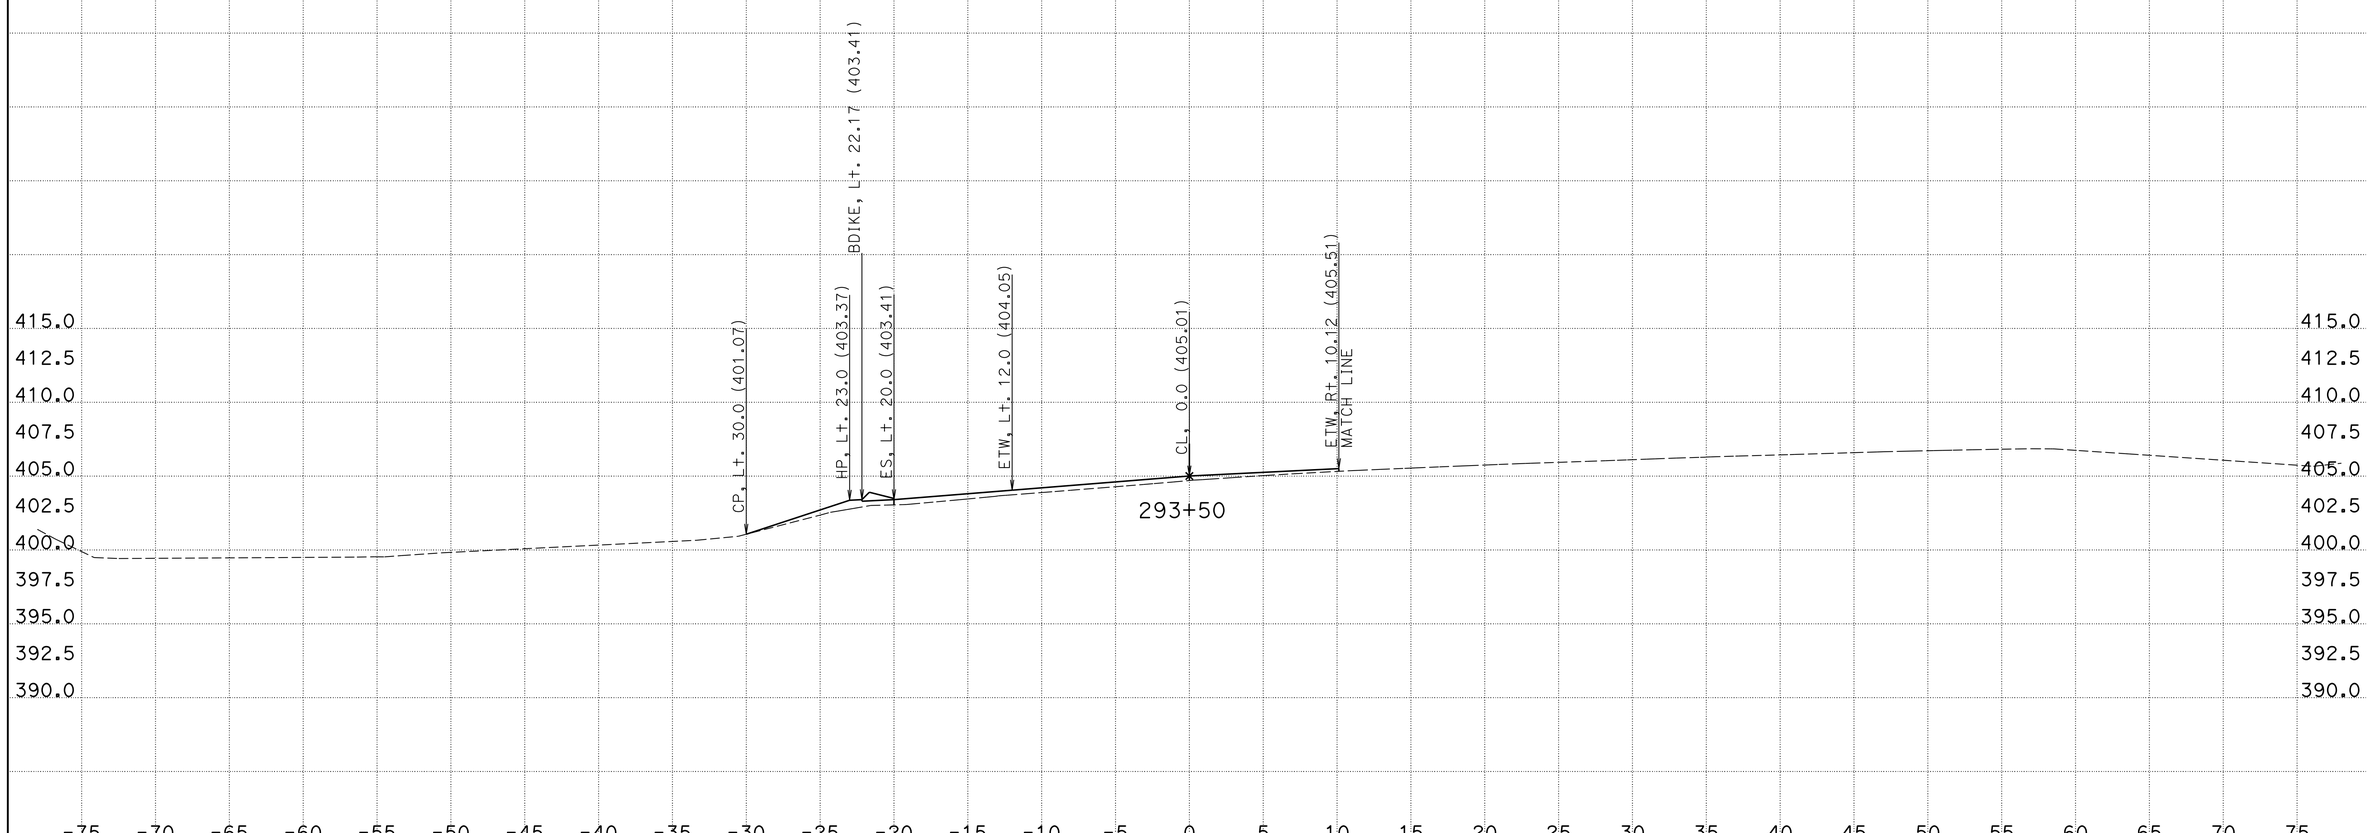

CREATED BY: Phoukhao Sasinouan
DATE: 12/13/2012
KC Project: 40280 File: H:\Projects\40280\Caice\40280\EAR\C1\c1-v4.ear

CONTRACT: 40280
DIST/CO/RTE/PM: 11/SD/52/5.0-6.2
PROJECT ID: 11000005411

SCALE: 1" = 5' Horiz.
1" = 5' Vert.

All Dimensions are US Survey Feet

C-1
CROSS SECTIONS
SHEET 10 OF XXX

For Quantity Development Only

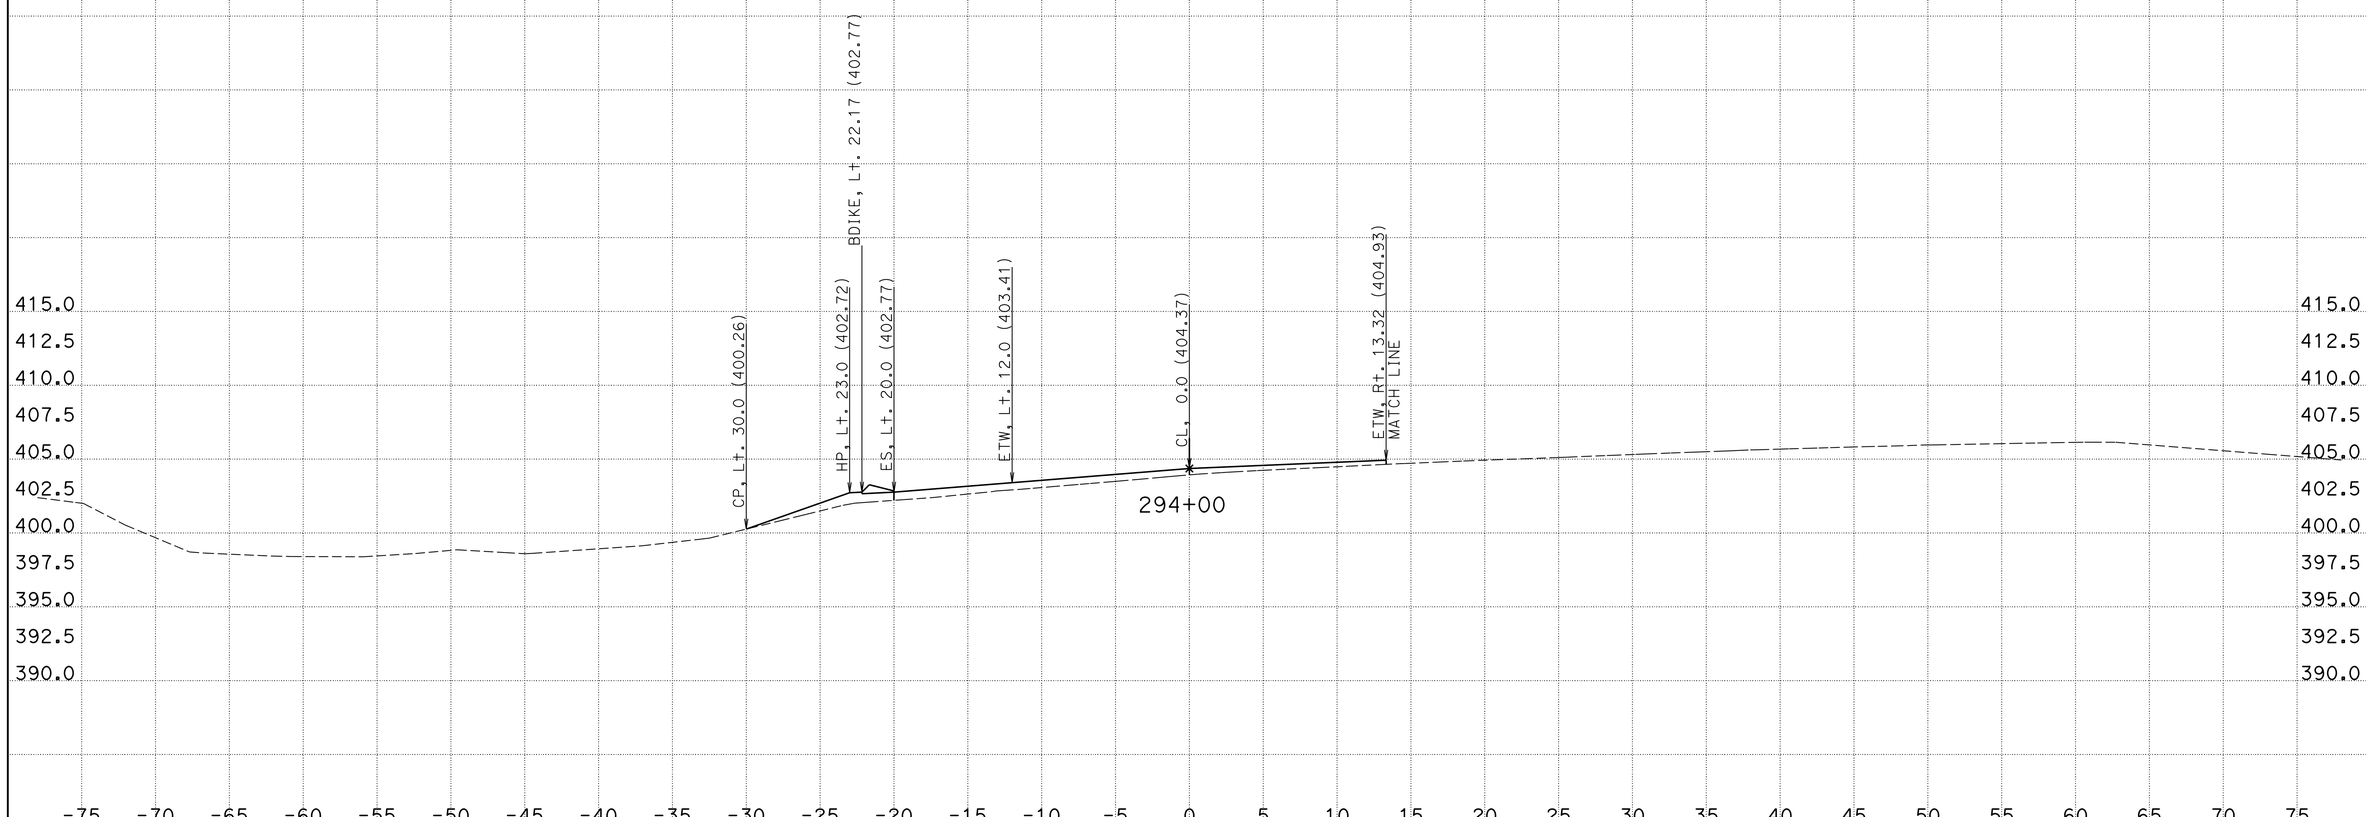

CREATED BY: Phoukhao Sasinouan
DATE: 12/13/2012
KC Project: 40280 File: H:\Projects\40280\Caice\40280\EAR\C1\c1-v4.ear

CONTRACT: 40280
DIST/CO/RTE/PM: 11/SD/52/5.0-6.2
PROJECT ID: 11000005411

SCALE: 1" = 5' Horiz.
1" = 5' Vert.

All Dimensions are US Survey Feet

C-1
CROSS SECTIONS
SHEET 11 OF XXX

For Quantity Development Only

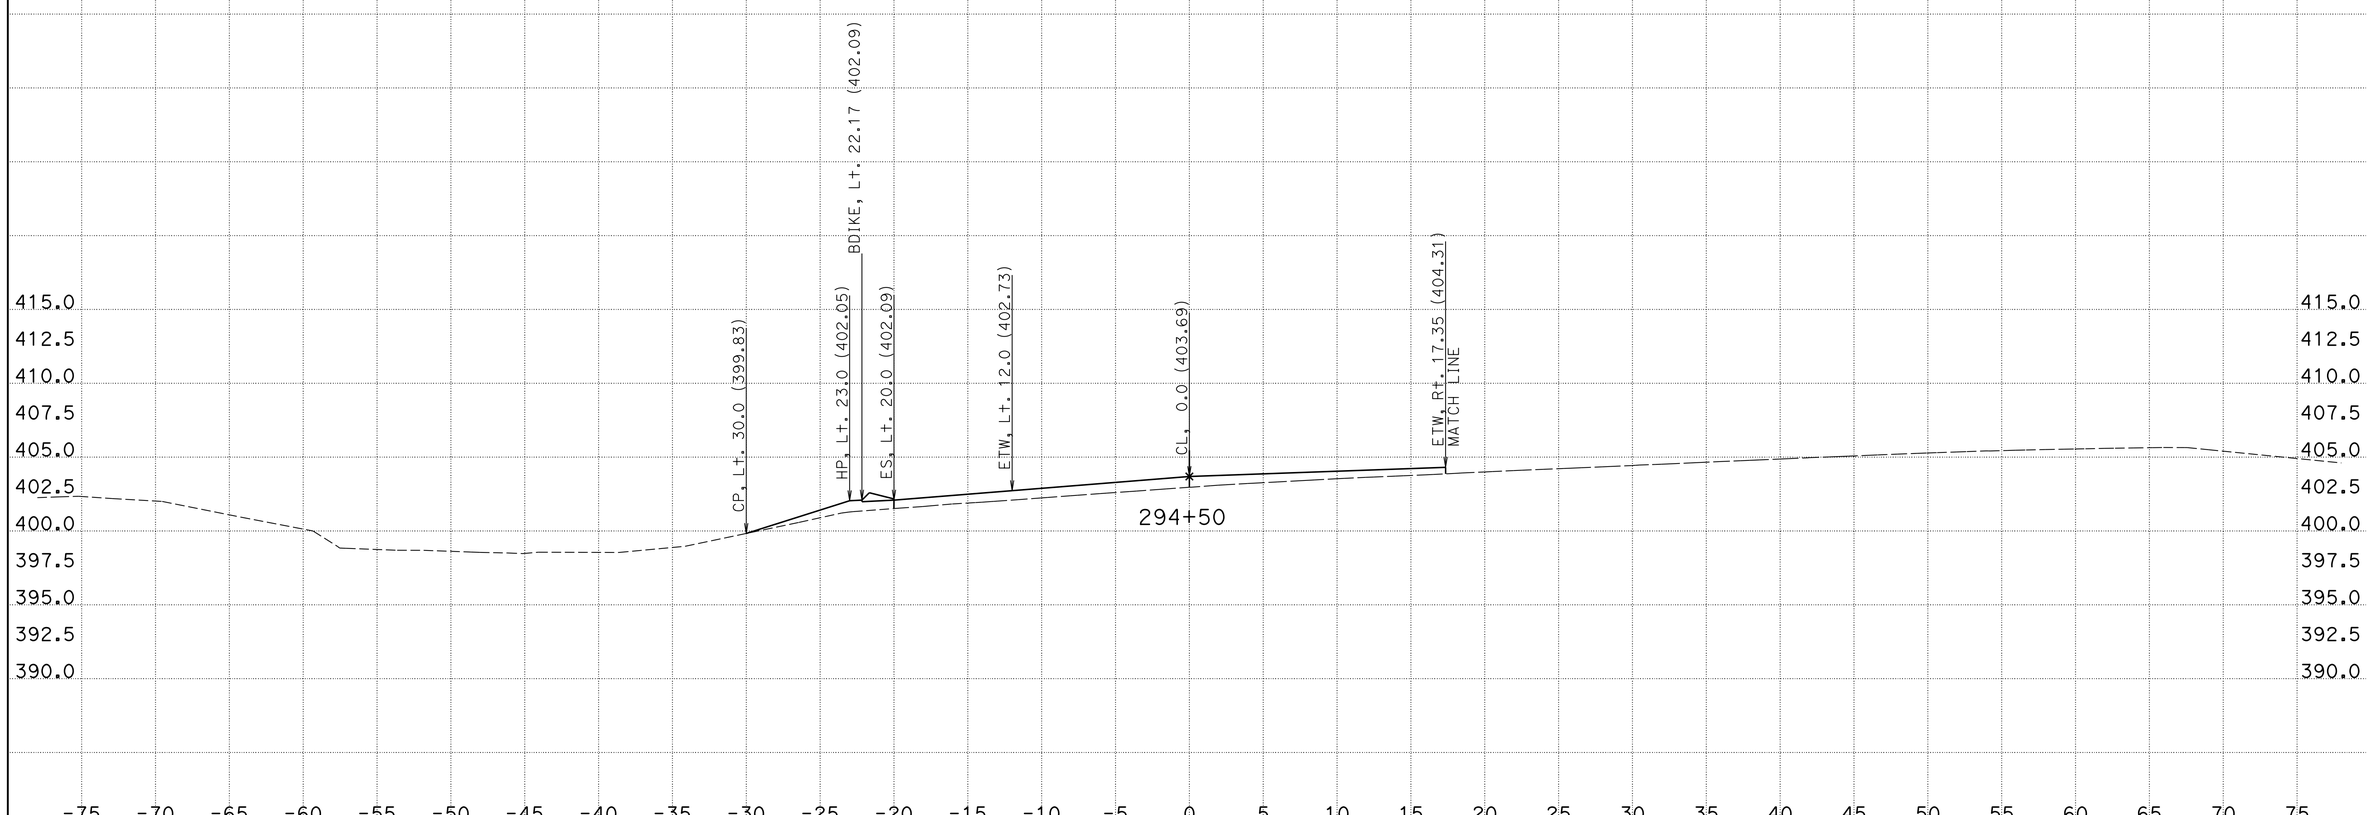

CREATED BY: Phoukhao Sasinouan
DATE: 12/13/2012
KC Project: 40280 File: H:\Projects\40280\Caice\40280\EAR\C1\c1-v4.ear

CONTRACT: 40280
DIST/CO/RTE/PM: 11/SD/52/5.0-6.2
PROJECT ID: 11000005411

SCALE: 1" = 5' Horiz.
1" = 5' Vert.

All Dimensions are US Survey Feet

C-1
CROSS SECTIONS
SHEET 12 OF XXX

For Quantity Development Only

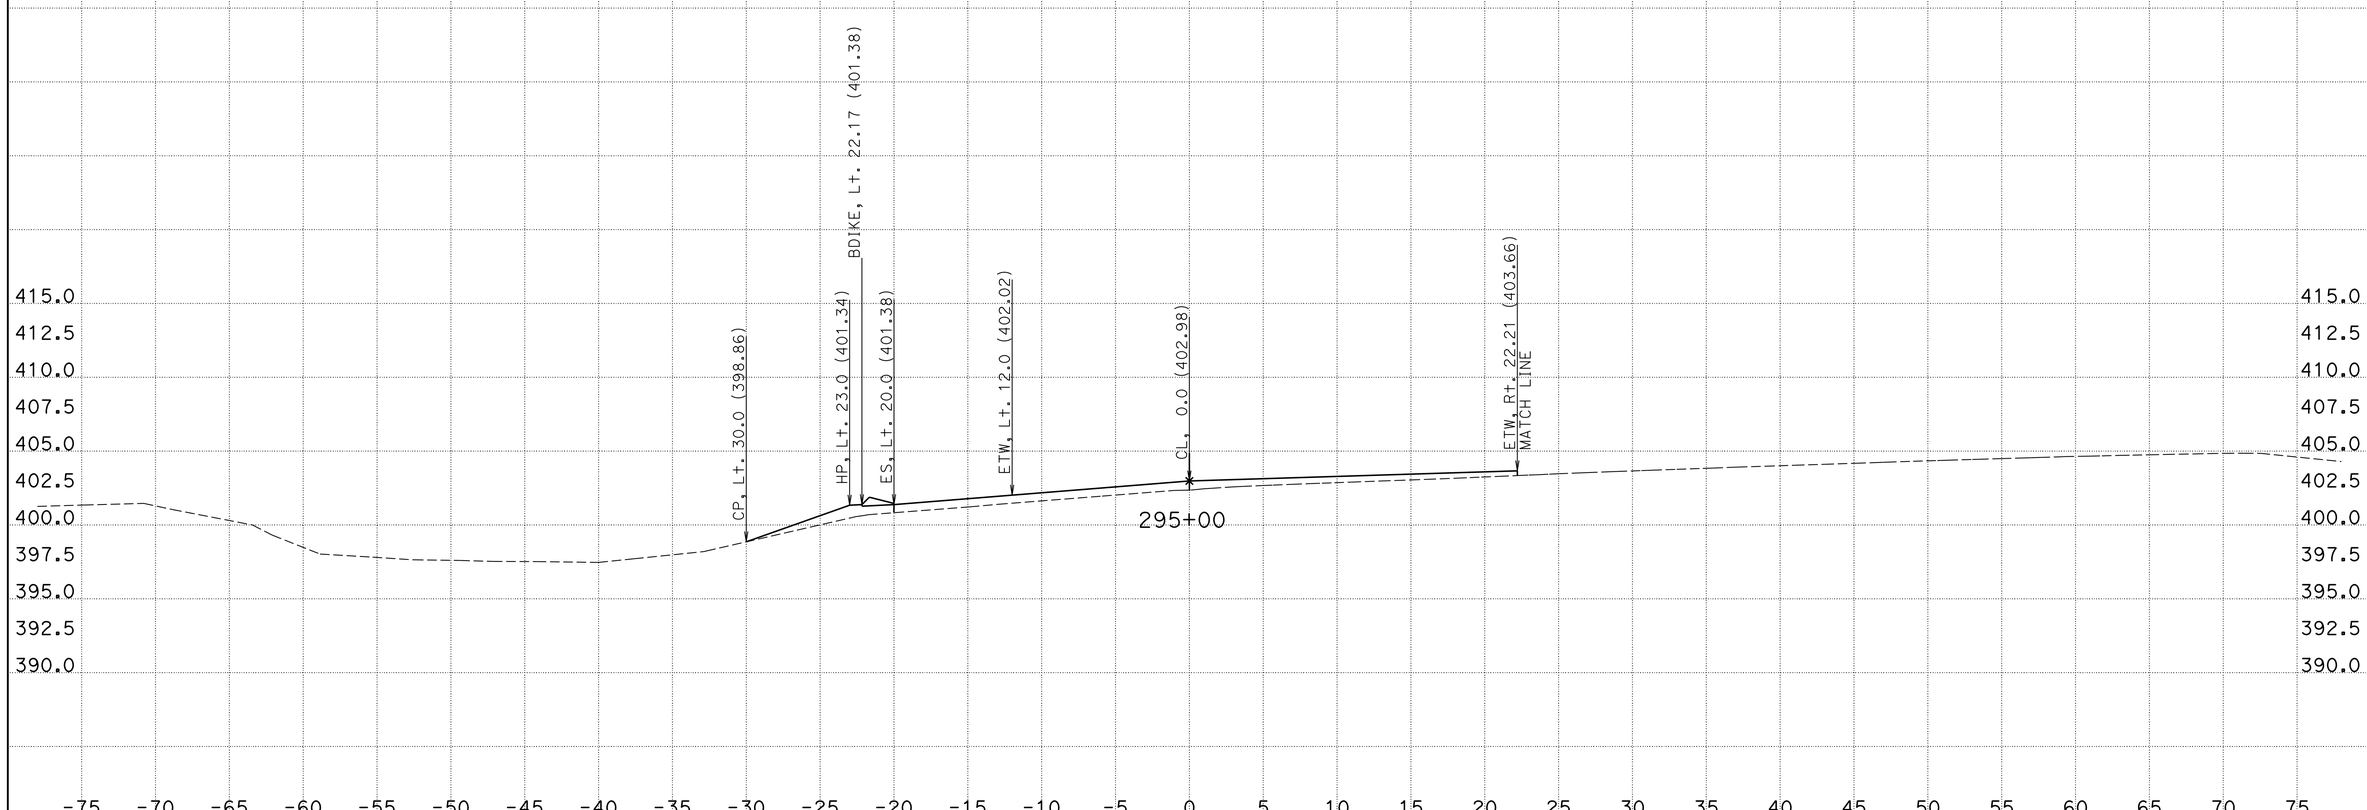

CREATED BY: Phoukhao Sasinouan
DATE: 12/13/2012
KC Project: 40280 File: H:\Projects\40280\Caice\40280\EAR\C1\c1-v4.ear

CONTRACT: 40280
DIST/CO/RTE/PM: 11/SD/52/5.0-6.2
PROJECT ID: 11000005411

SCALE: 1" = 5' Horiz.
1" = 5' Vert.

All Dimensions are US Survey Feet

C-1
CROSS SECTIONS
SHEET 13 OF XXX

For Quantity Development Only

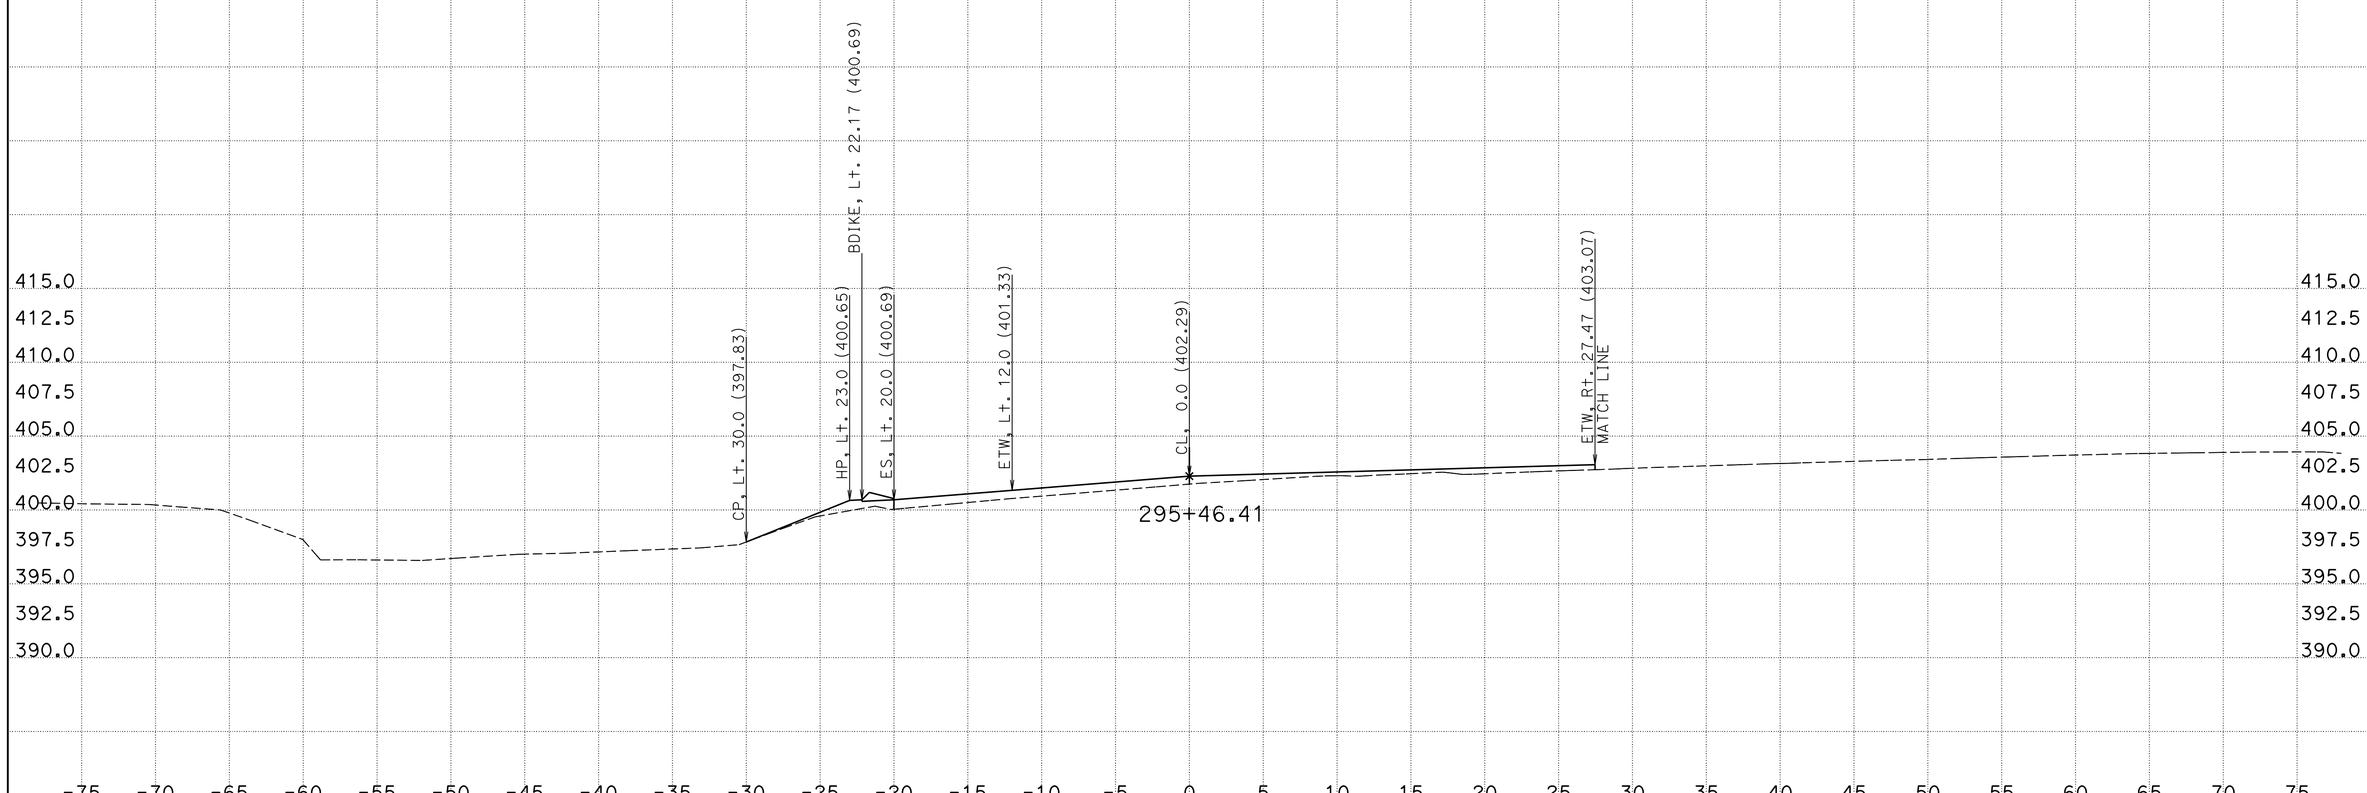

CREATED BY: Phoukhao Sasinouan
DATE: 12/13/2012
KC Project: 40280 File: H:\Projects\40280\Caice\40280\EAR\C1\c1-v4.ear

CONTRACT: 40280
DIST/CO/RTE/PM: 11/SD/52/5.0-6.2
PROJECT ID: 11000005411

SCALE: 1" = 5' Horiz.
1" = 5' Vert.

All Dimensions are US Survey Feet

C-1
CROSS SECTIONS
SHEET 14 OF XXX

For Quantity Development Only

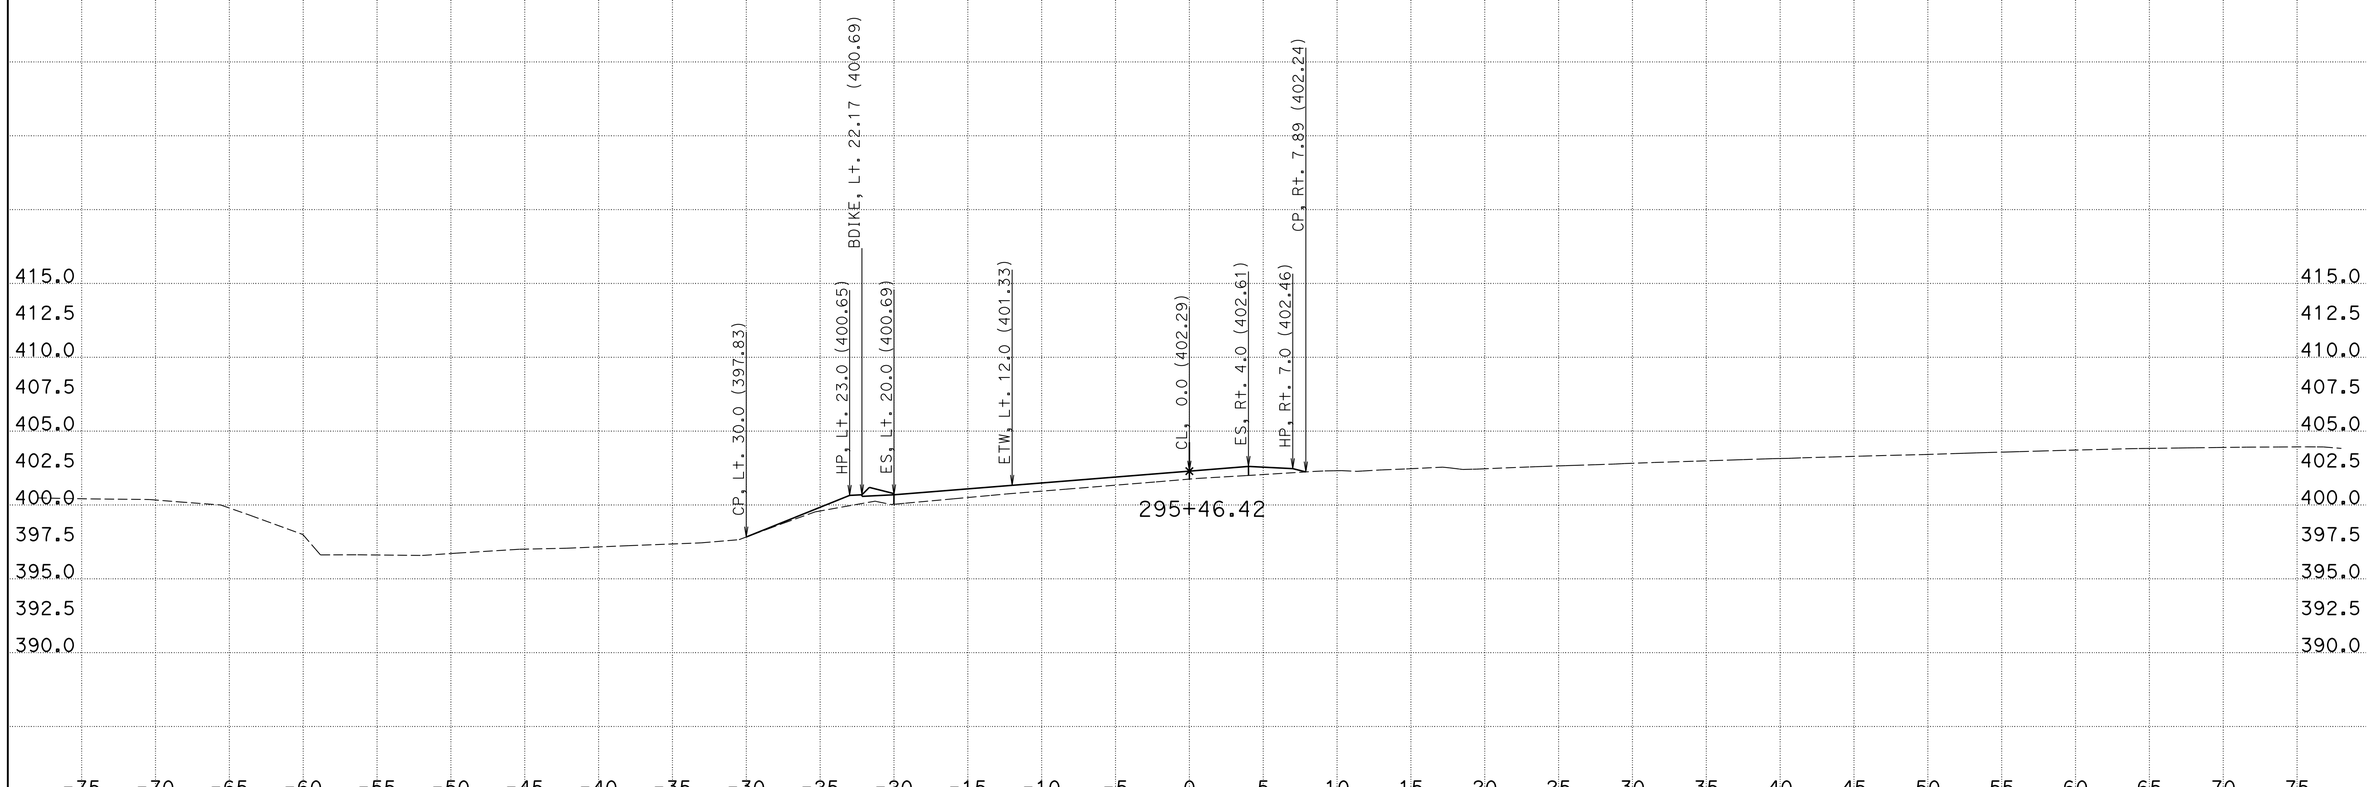

CREATED BY: Phoukhao Sasinouan
DATE: 12/13/2012
KC Project: 40280 File: H:\Projects\40280\Caice\40280\EAR\C1\c1-v4.ear

CONTRACT: 40280
DIST/CO/RTE/PM: 11/SD/52/5.0-6.2
PROJECT ID: 11000005411

SCALE: 1" = 5' Horiz.
1" = 5' Vert.

All Dimensions are US Survey Feet

C-1
CROSS SECTIONS
SHEET 15 OF XXX

For Quantity Development Only

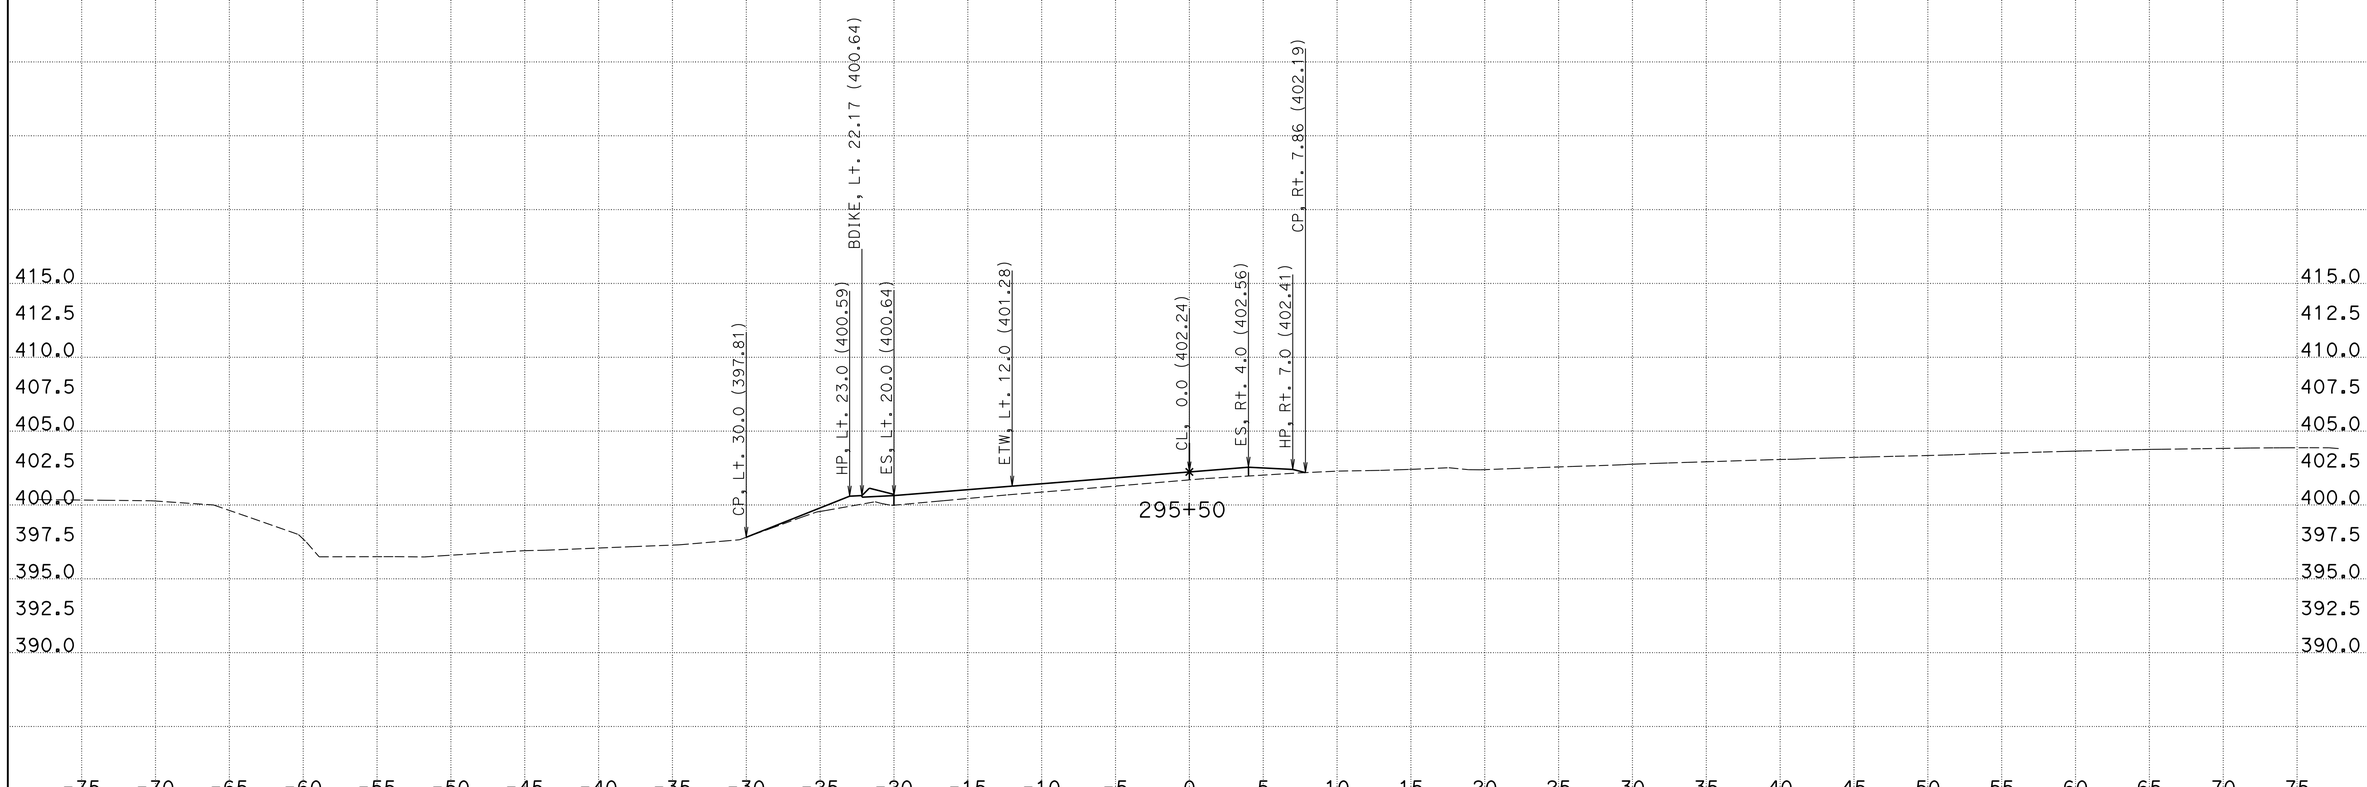

CREATED BY: Phoukhao Sasinouan
DATE: 12/13/2012
KC Project: 40280 File: H:\Projects\40280\Caice\40280\EAR\C1\c1-v4.ear

CONTRACT: 40280
DIST/CO/RTE/PM: 11/SD/52/5.0-6.2
PROJECT ID: 11000005411

SCALE: 1" = 5' Horiz.
1" = 5' Vert.

All Dimensions are US Survey Feet

C-1
CROSS SECTIONS
SHEET 16 OF XXX

For Quantity Development Only

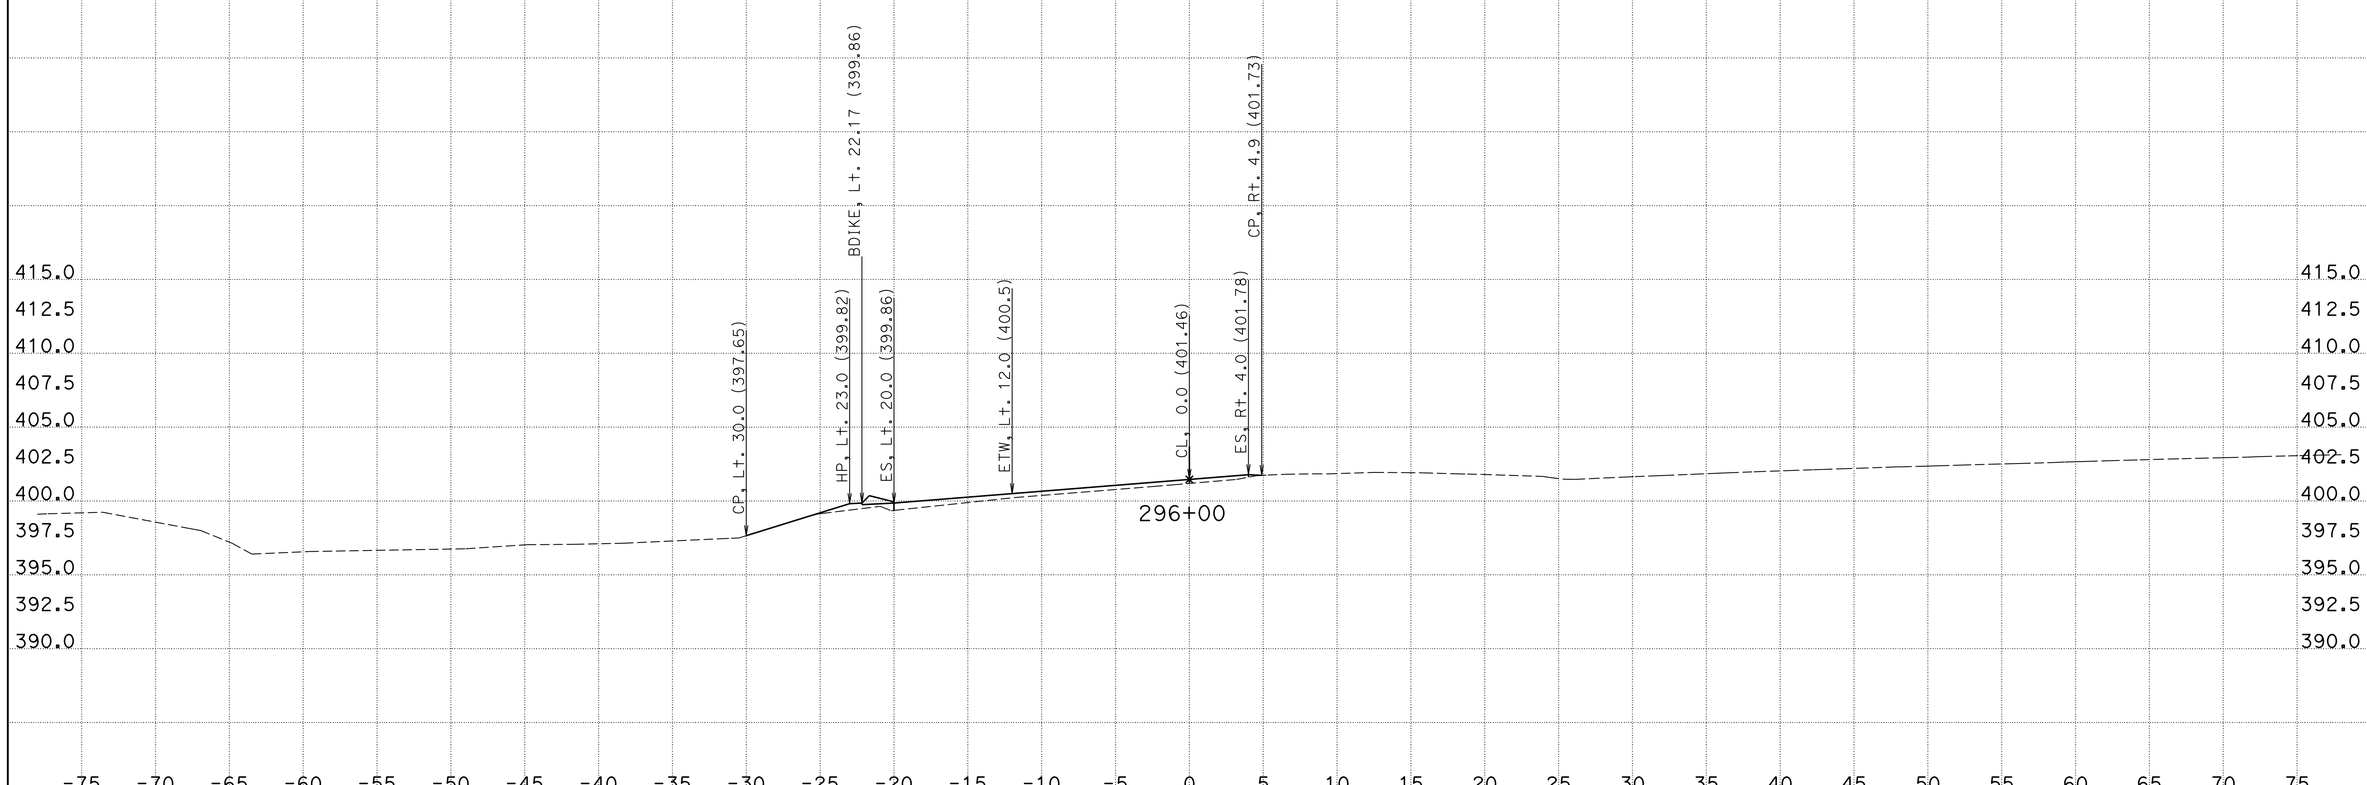

CREATED BY: Phoukhao Sasinouan
DATE: 12/13/2012
KC Project: 40280 File: H:\Projects\40280\Caice\40280\EAR\C1\c1-v4.ear

CONTRACT: 40280
DIST/CO/RTE/PM: 11/SD/52/5.0-6.2
PROJECT ID: 11000005411

SCALE: 1" = 5' Horiz.
1" = 5' Vert.

All Dimensions are US Survey Feet

C-1
CROSS SECTIONS
SHEET 17 OF XXX

For Quantity Development Only

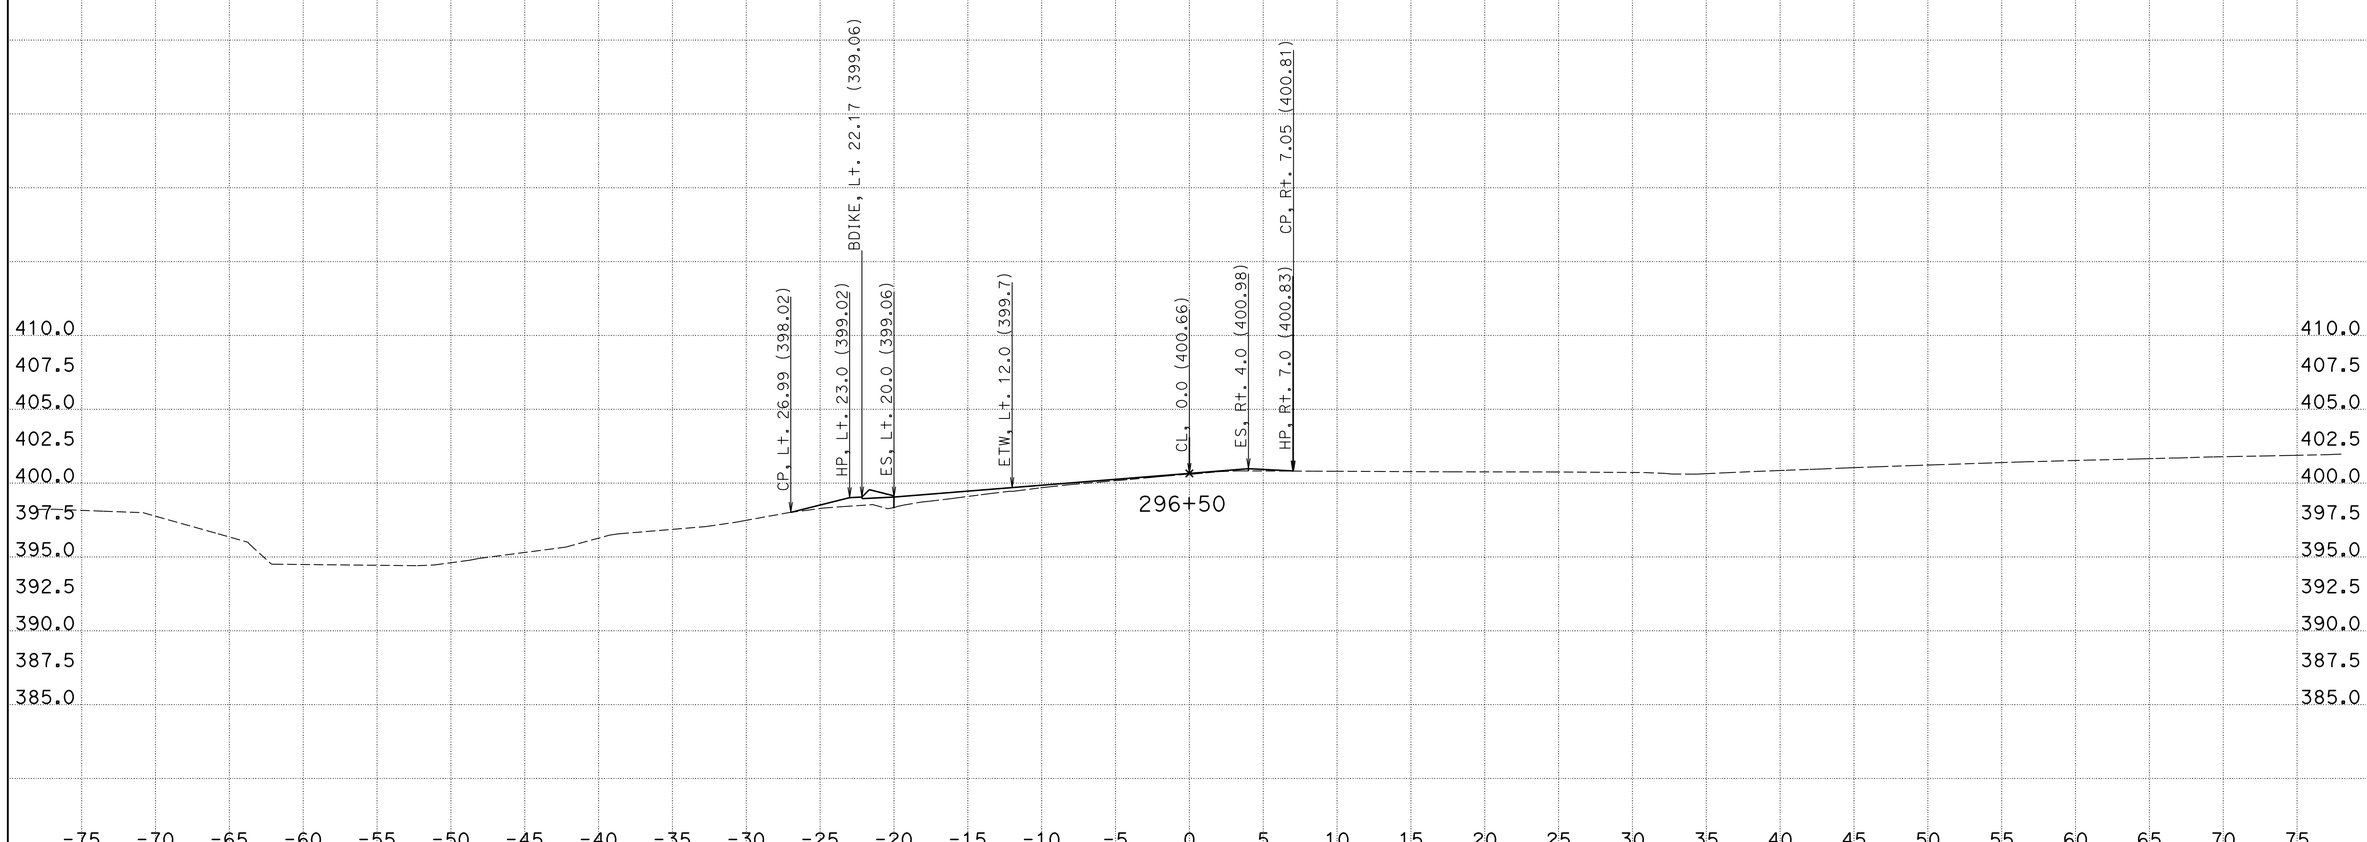

CREATED BY: Phoukhao Sasinouan
DATE: 12/13/2012
KC Project: 40280 File: H:\Projects\40280\Caice\40280\EAR\C1\c1-v4.ear

CONTRACT: 40280
DIST/CO/RTE/PM: 11/SD/52/5.0-6.2
PROJECT ID: 11000005411

SCALE: 1" = 5' Horiz.
1" = 5' Vert.

All Dimensions are US Survey Feet

C-1
CROSS SECTIONS
SHEET 18 OF XXX

For Quantity Development Only

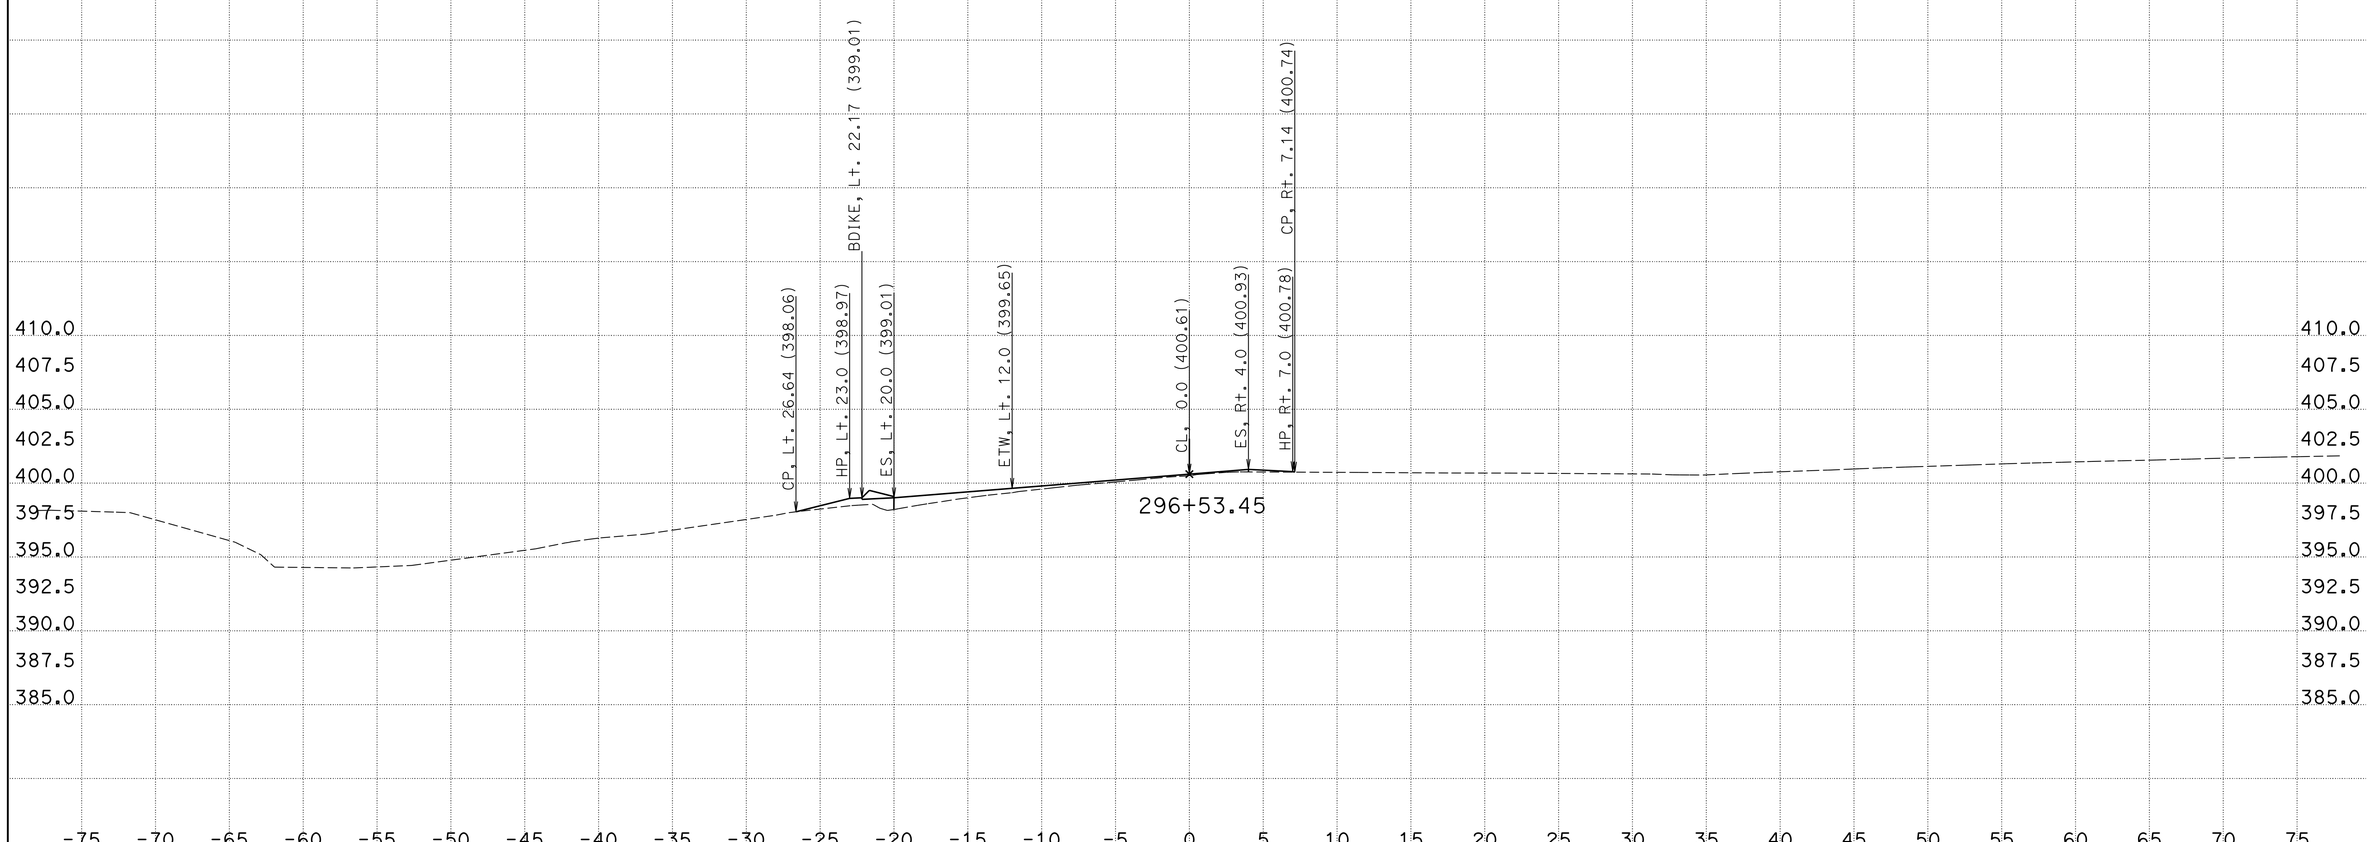

CREATED BY: Phoukhao Sasinouan
DATE: 12/13/2012
KC Project: 40280 File: H:\Projects\40280\Caice\40280\EAR\C1\c1-v4.ear

CONTRACT: 40280
DIST/CO/RTE/PM: 11/SD/52/5.0-6.2
PROJECT ID: 11000005411

SCALE: 1" = 5' Horiz.
1" = 5' Vert.

All Dimensions are US Survey Feet

C-1
CROSS SECTIONS
SHEET 19 OF XXX

For Quantity Development Only

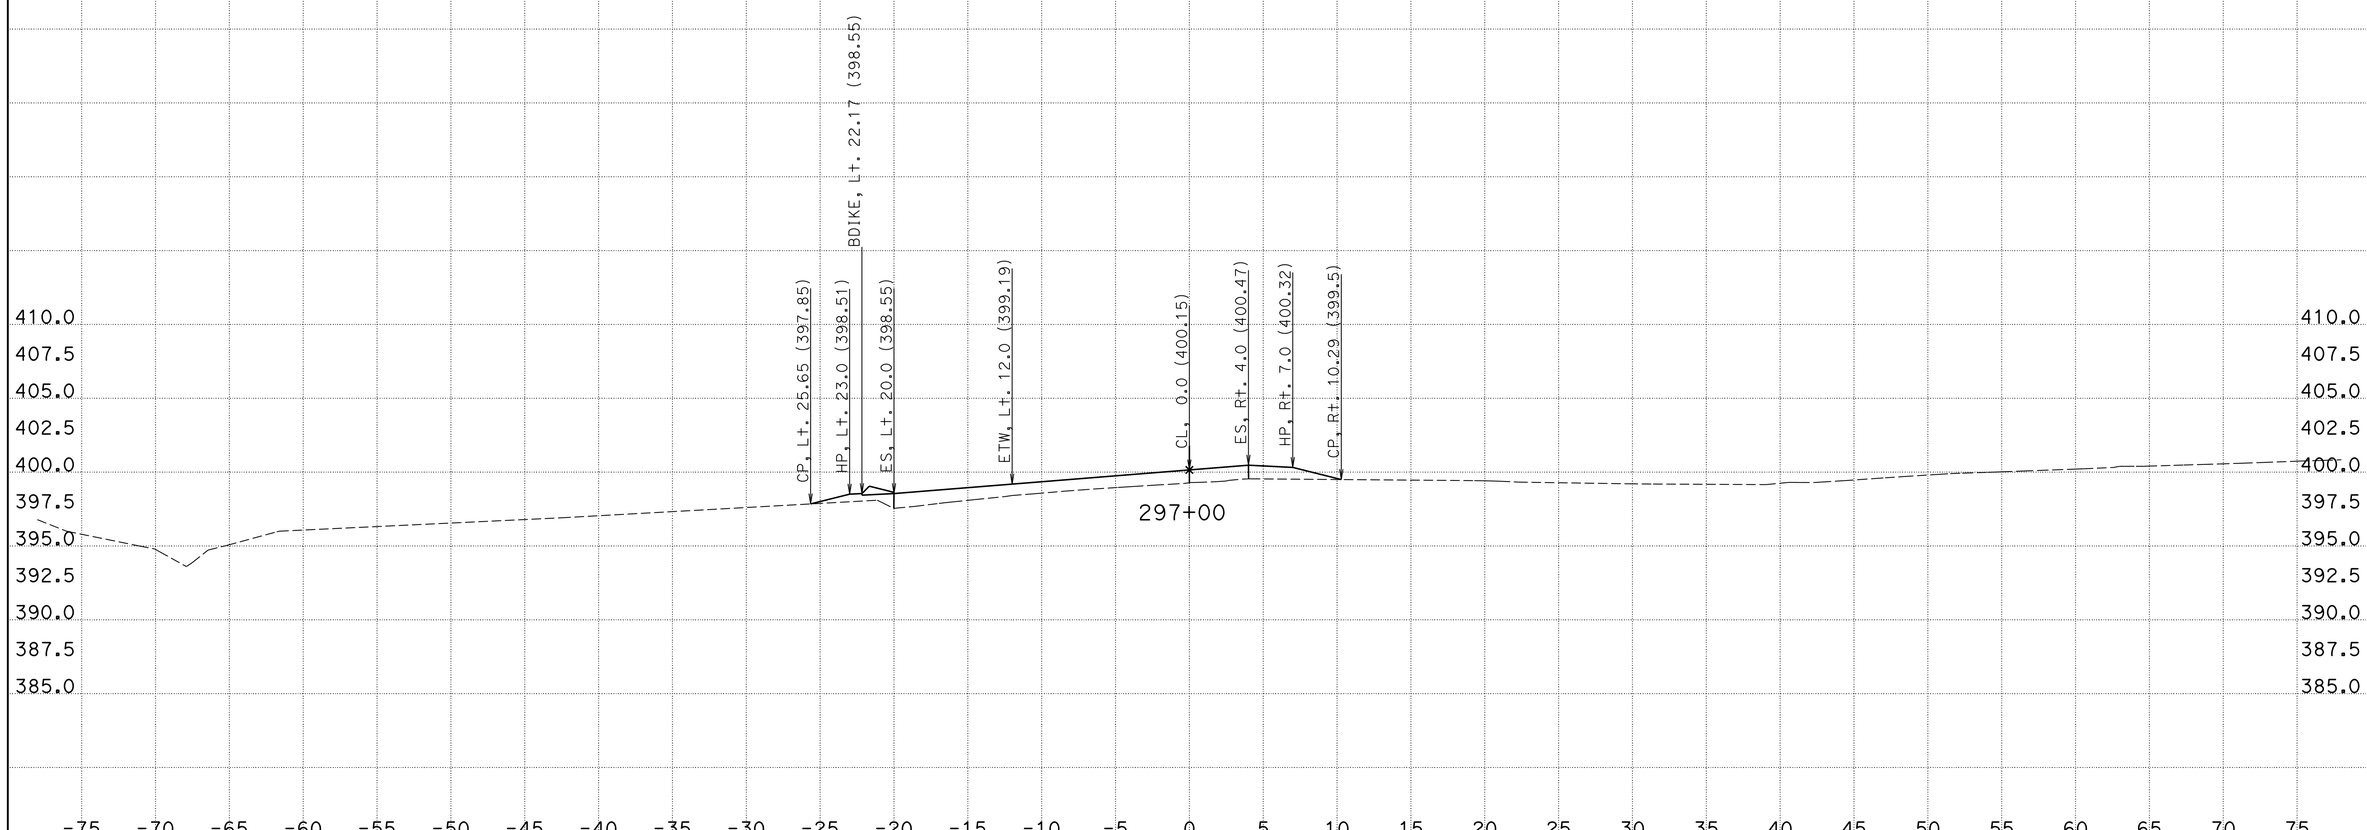

CREATED BY: Phoukhao Sasinouan
DATE: 12/13/2012
KC Project: 40280 File: H:\Projects\40280\Caice\40280\EAR\C1\c1-v4.ear

CONTRACT: 40280
DIST/CO/RTE/PM: 11/SD/52/5.0-6.2
PROJECT ID: 11000005411

SCALE: 1" = 5' Horiz.
1" = 5' Vert.

All Dimensions are US Survey Feet

C-1
CROSS SECTIONS
SHEET 20 OF XXX

For Quantity Development Only

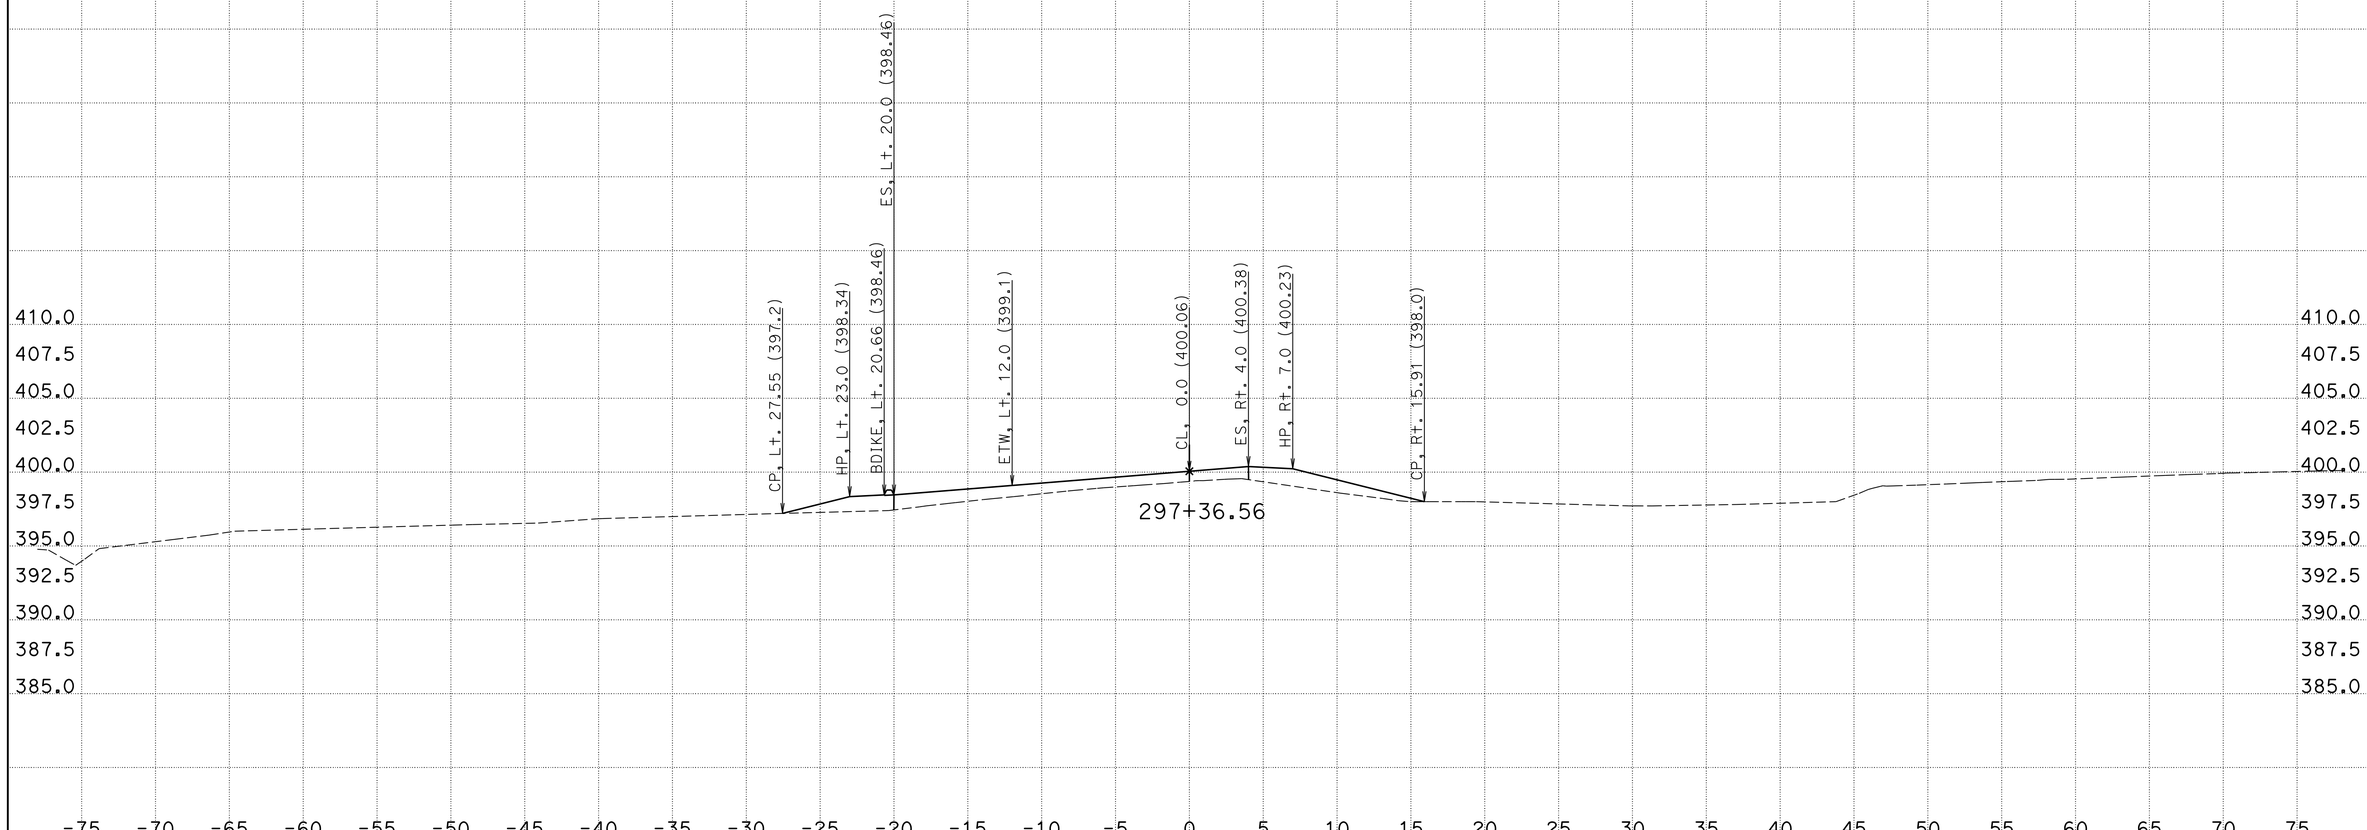

CREATED BY: Phoukhao Sasinouan
DATE: 12/13/2012
KC Project: 40280 File: H:\Projects\40280\Caice\40280\EAR\C1\c1-v4.ear

CONTRACT: 40280
DIST/CO/RTE/PM: 11/SD/52/5.0-6.2
PROJECT ID: 11000005411

SCALE: 1" = 5' Horiz.
1" = 5' Vert.
All Dimensions are US Survey Feet

C-1
CROSS SECTIONS
SHEET 21 OF XXX

For Quantity Development Only

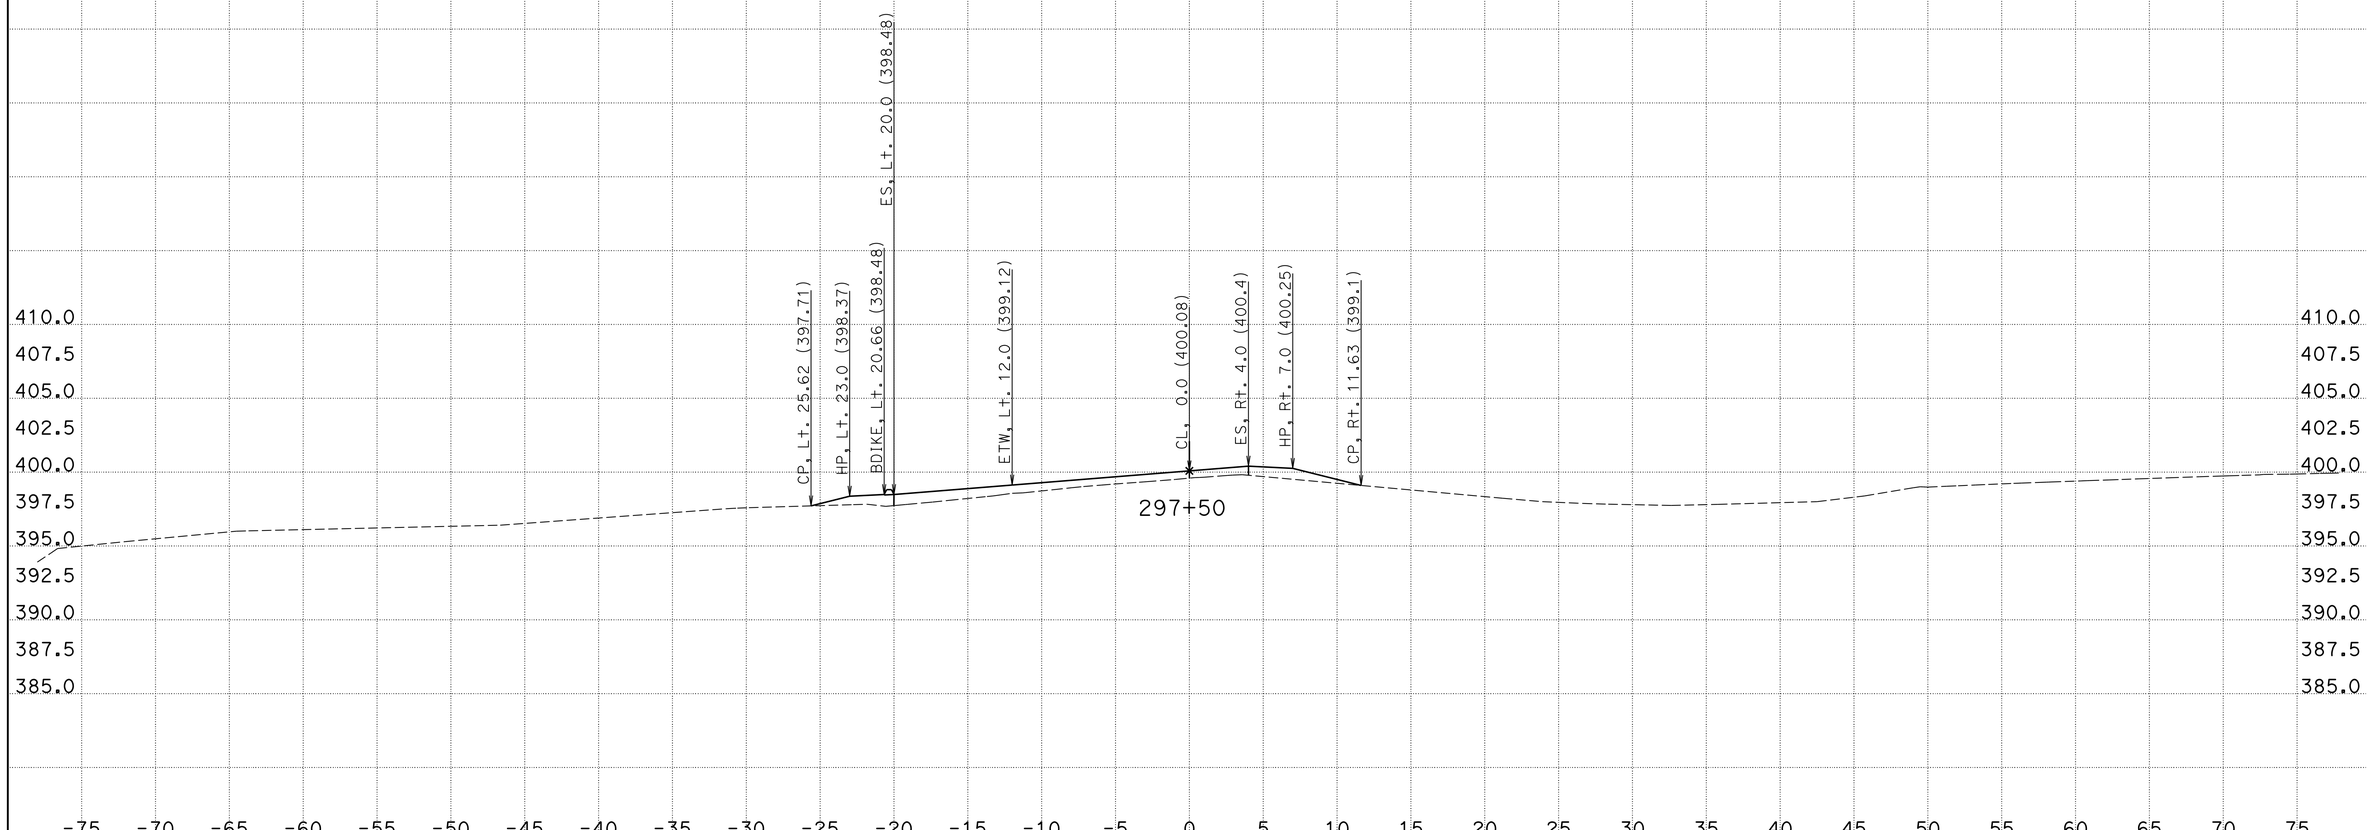

CREATED BY: Phoukhao Sasinouan
DATE: 12/13/2012
KC Project: 40280 File: H:\Projects\40280\Caice\40280\EAR\C1\c1-v4.ear

CONTRACT: 40280
DIST/CO/RTE/PM: 11/SD/52/5.0-6.2
PROJECT ID: 11000005411

SCALE: 1" = 5' Horiz.
1" = 5' Vert.
All Dimensions are US Survey Feet

C-1
CROSS SECTIONS
SHEET 22 OF XXX

For Quantity Development Only

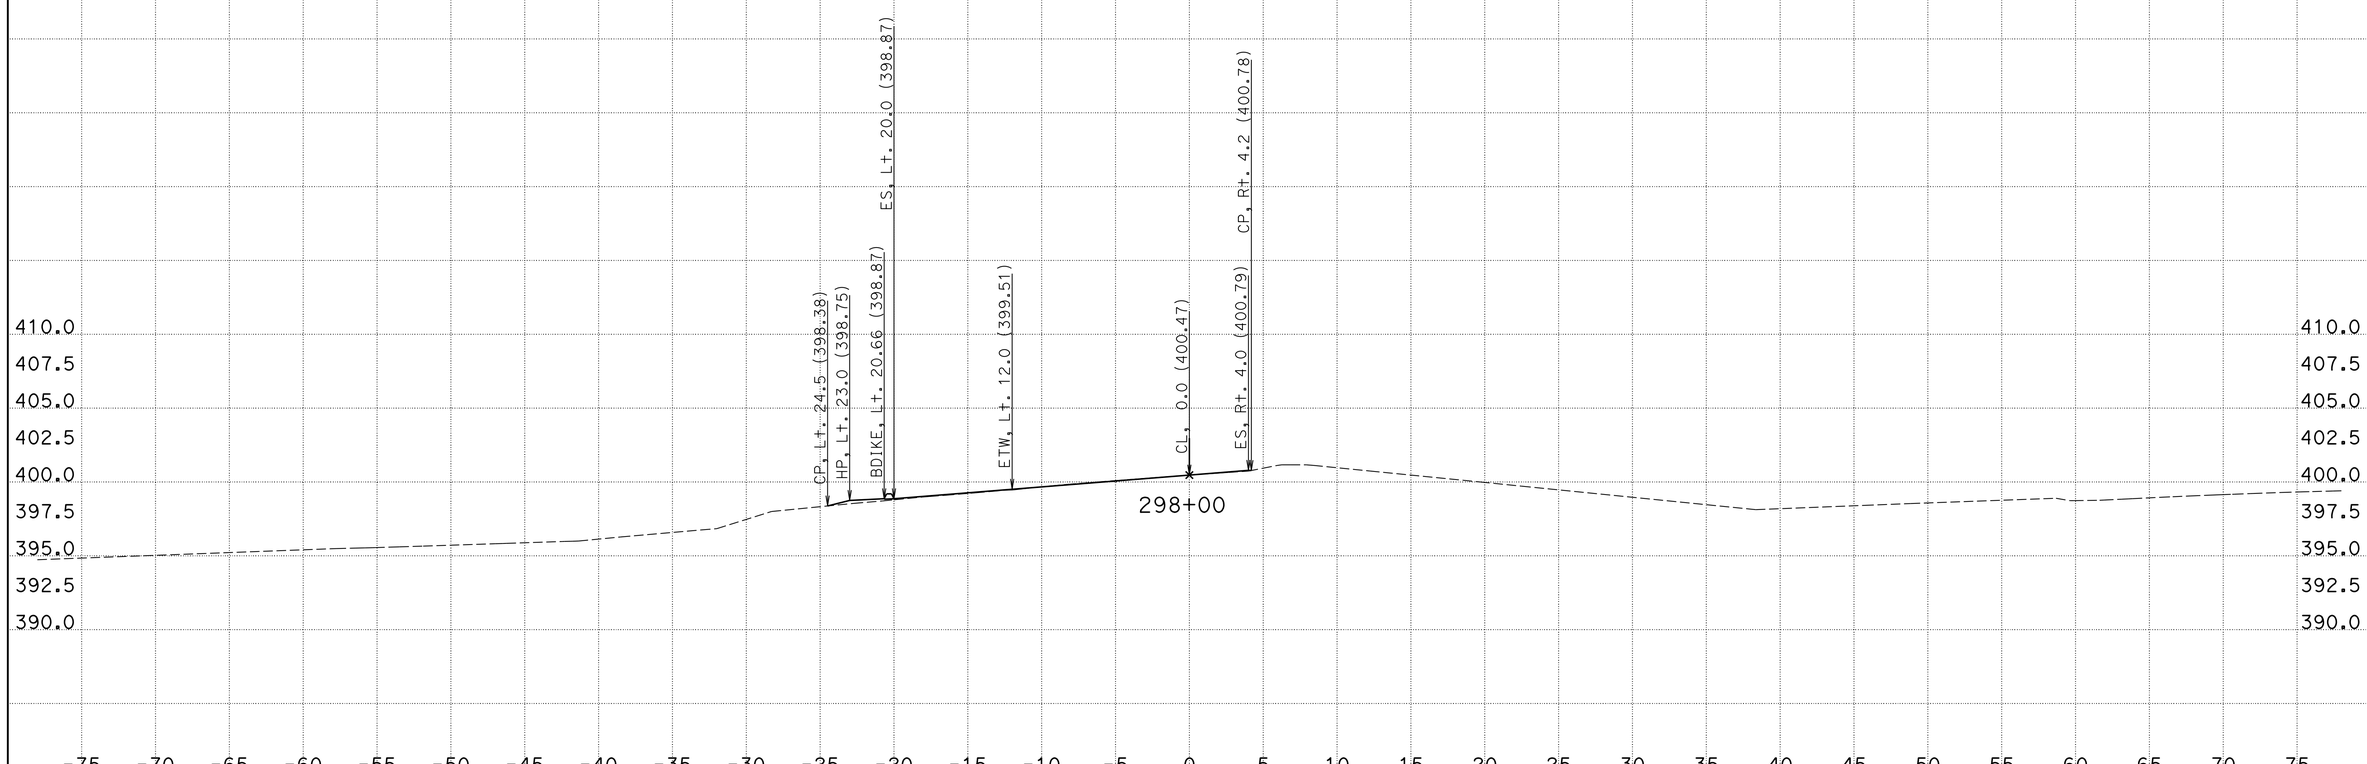

CREATED BY: Phoukhao Sasinouan
DATE: 12/13/2012
KC Project: 40280 File: H:\Projects\40280\Caice\40280\EAR\C1\c1-v4.ear

CONTRACT: 40280
DIST/CO/RTE/PM: 11/SD/52/5.0-6.2
PROJECT ID: 11000005411

SCALE: 1" = 5' Horiz.
1" = 5' Vert.

All Dimensions are US Survey Feet

C-1
CROSS SECTIONS
SHEET 23 OF XXX

For Quantity Development Only

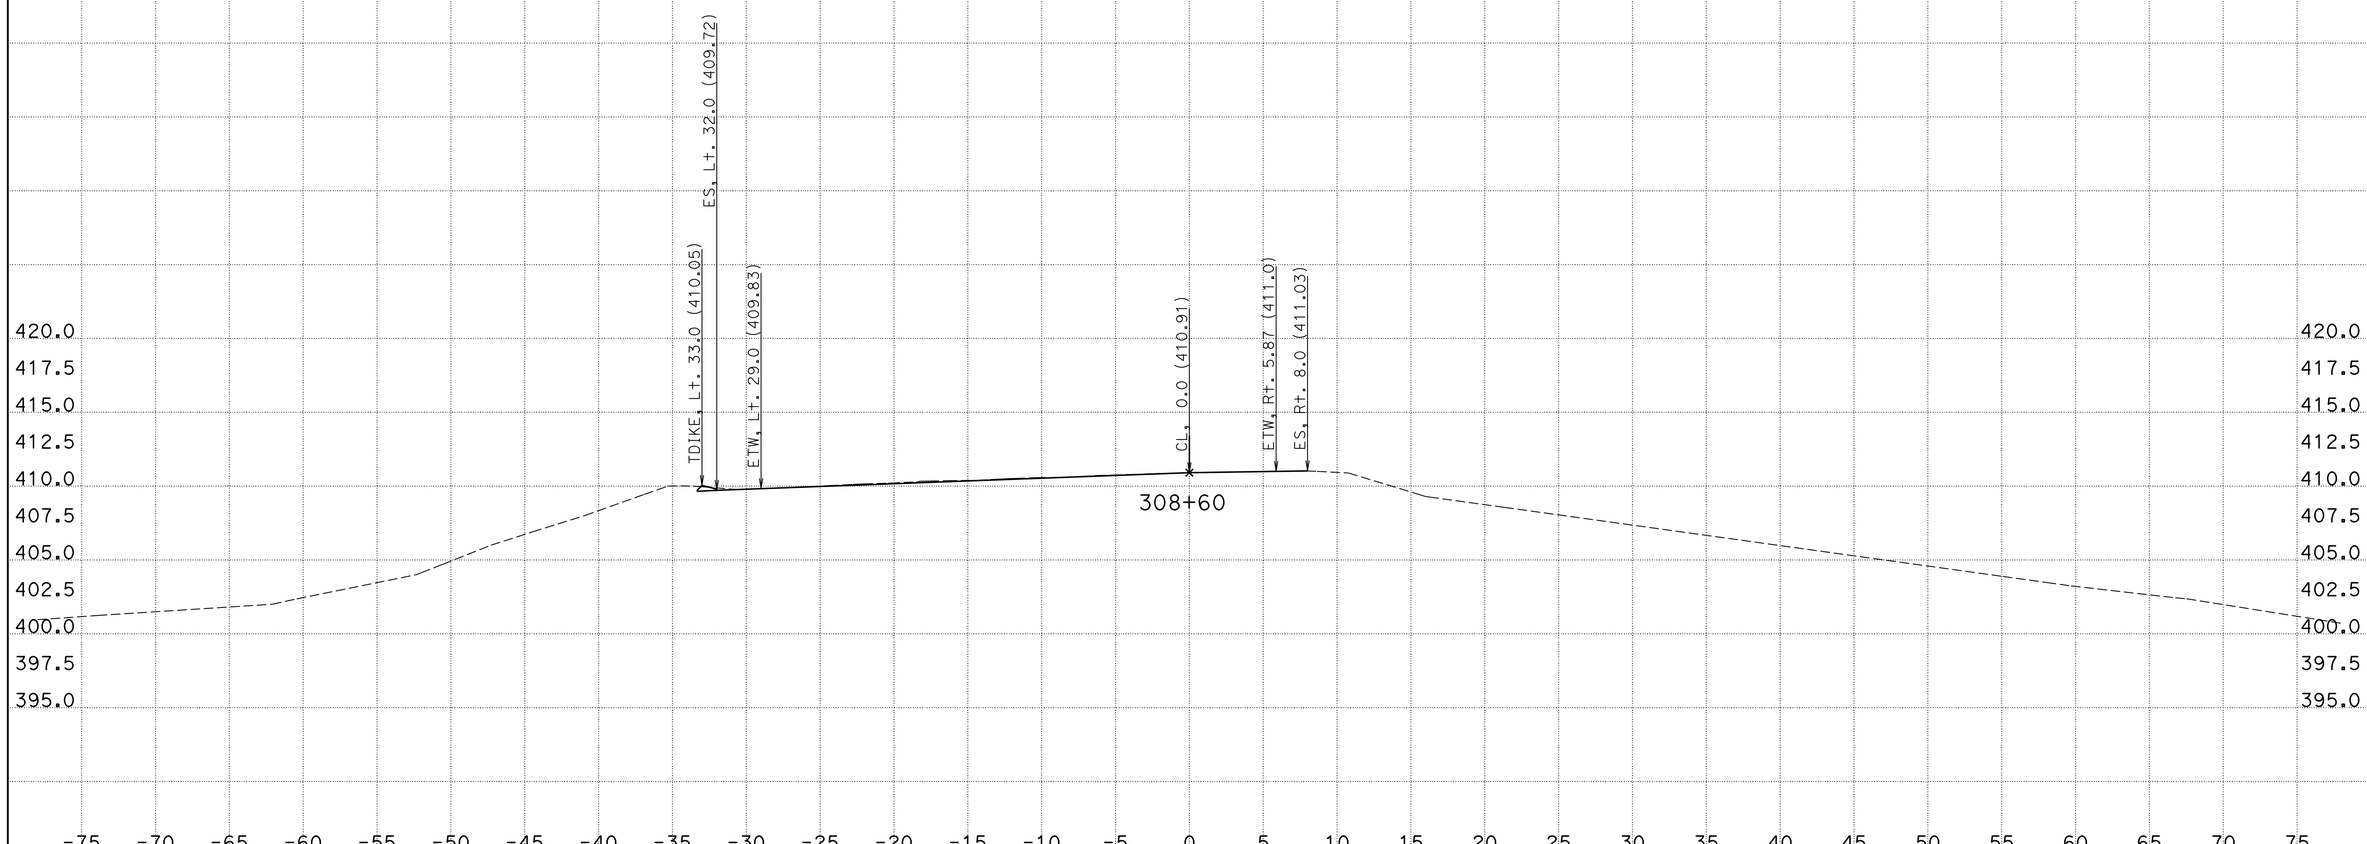

CREATED BY: Phoukhao Sasinouan
DATE: 12/5/2012
KC Project: 40280 File: H:\Projects\40280\Caice\40280\EAR\C2\C2-v10r.ear

CONTRACT: 40280
DIST/CO/RTE/PM: 11/SD/52/5.0-6.2
PROJECT ID: 11000005411

SCALE: 1" = 5' Horiz.
1" = 5' Vert.

All Dimensions are US Survey Feet

C-2
CROSS SECTIONS
SHEET 1 OF XXX

For Quantity Development Only

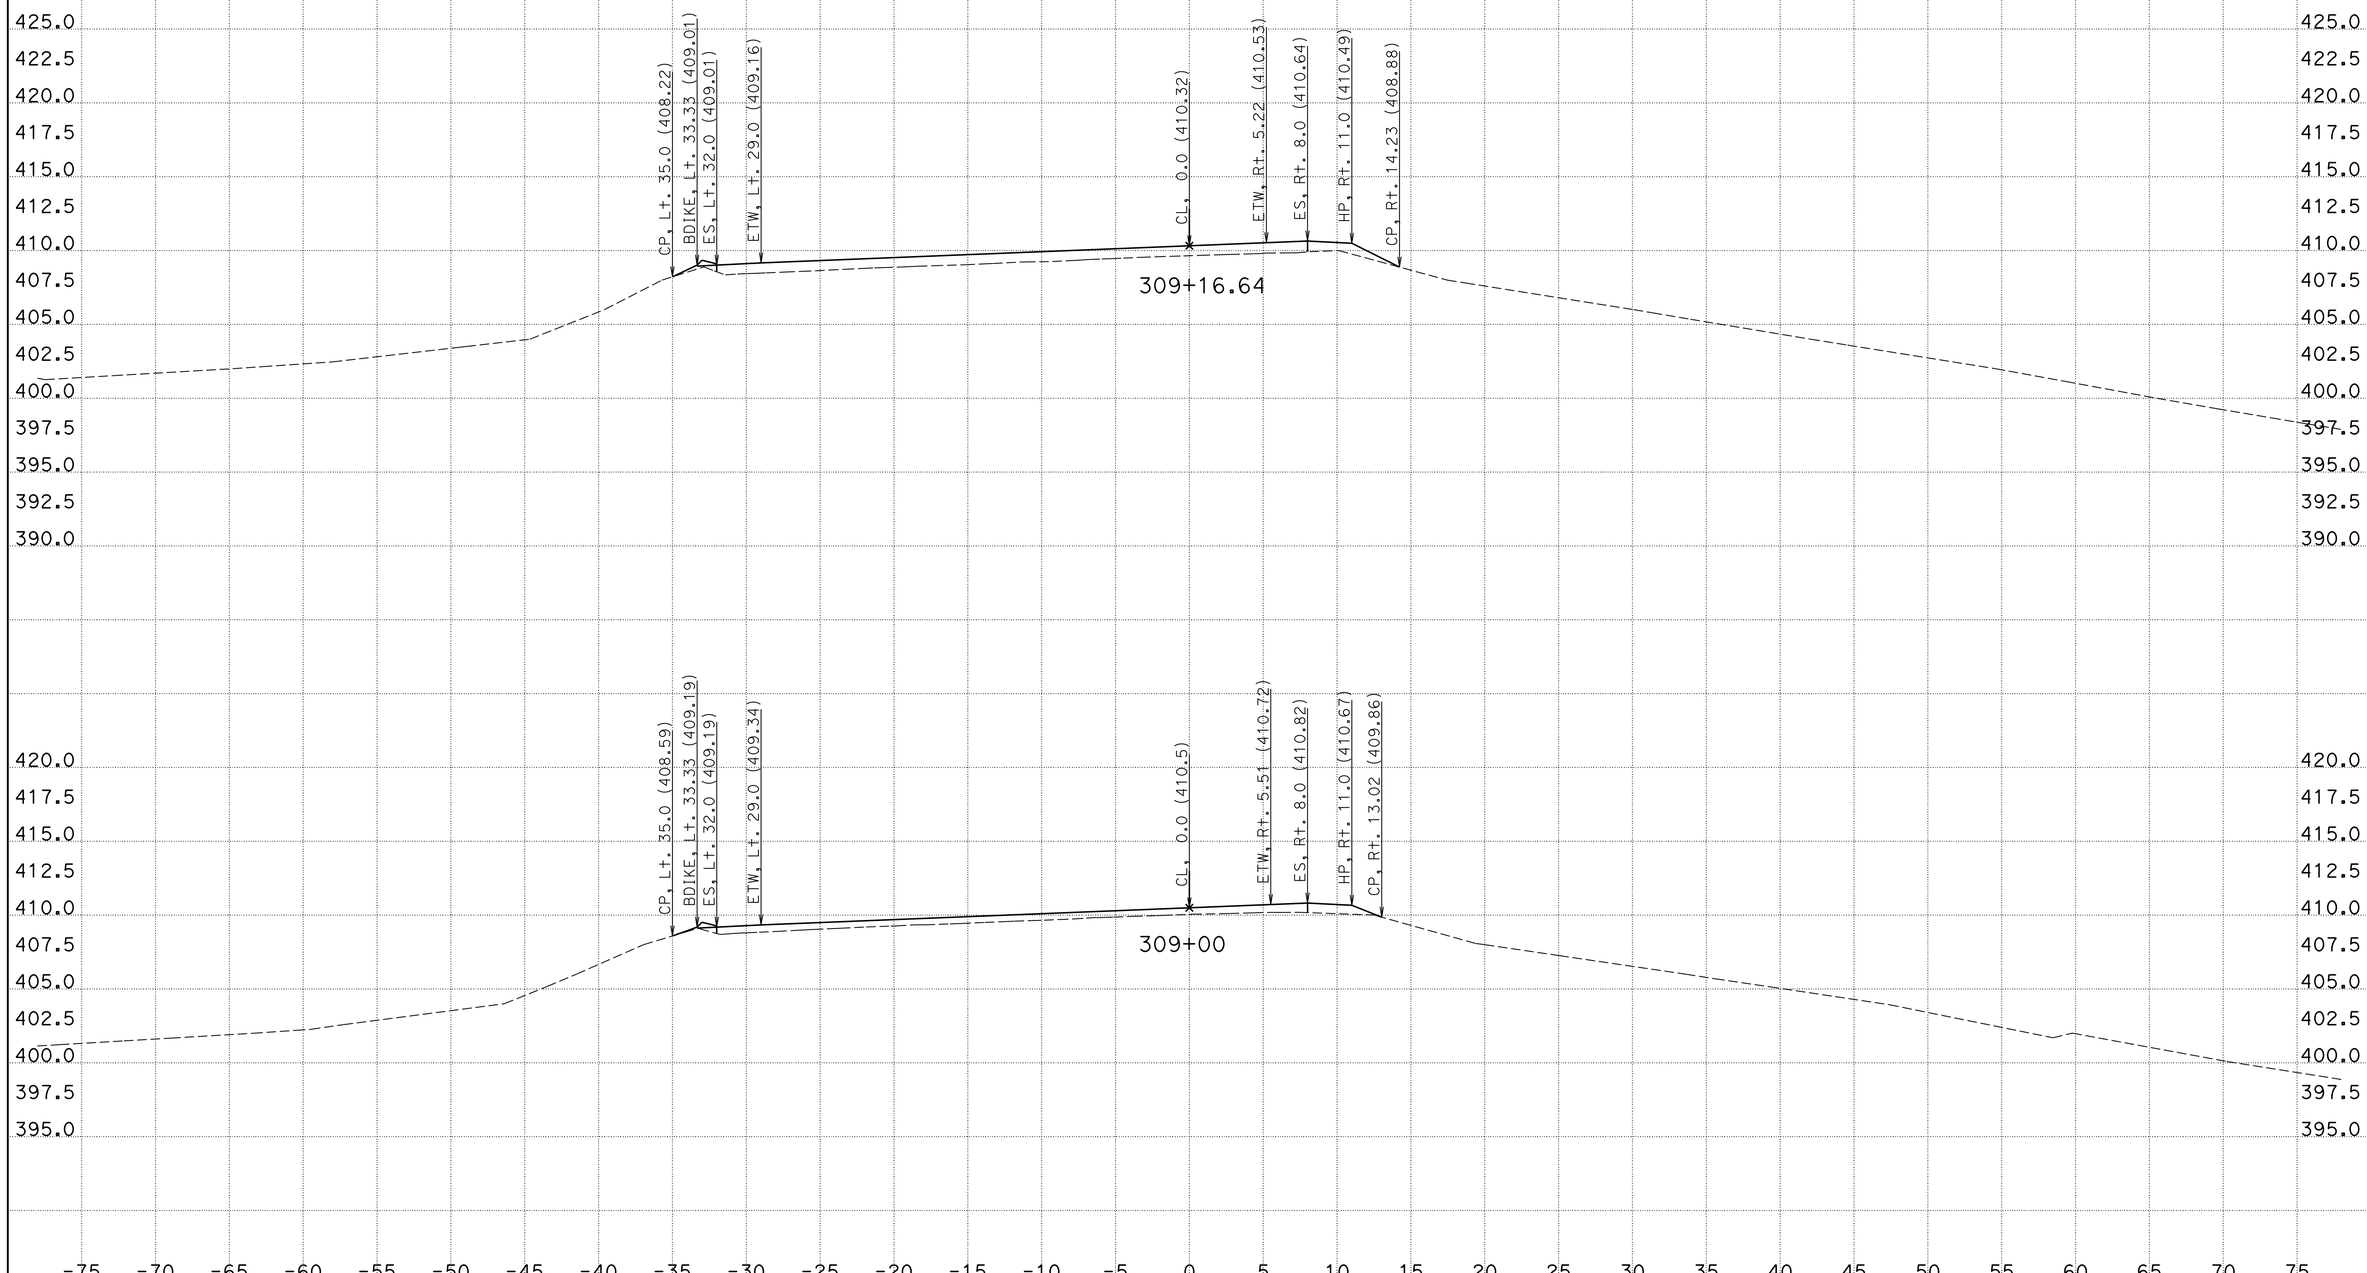

CREATED BY: Phoukhao Sasinouan
DATE: 12/5/2012
KC Project: 40280 File: H:\Projects\40280\Caice\40280\EAR\C2\C2-v10r.ear

CONTRACT: 40280
DIST/CO/RTE/PM: 11/SD/52/5.0-6.2
PROJECT ID: 11000005411

SCALE: 1" = 5' Horiz.
1" = 5' Vert.

All Dimensions are US Survey Feet

C-2
CROSS SECTIONS
SHEET 2 OF XXX

For Quantity Development Only

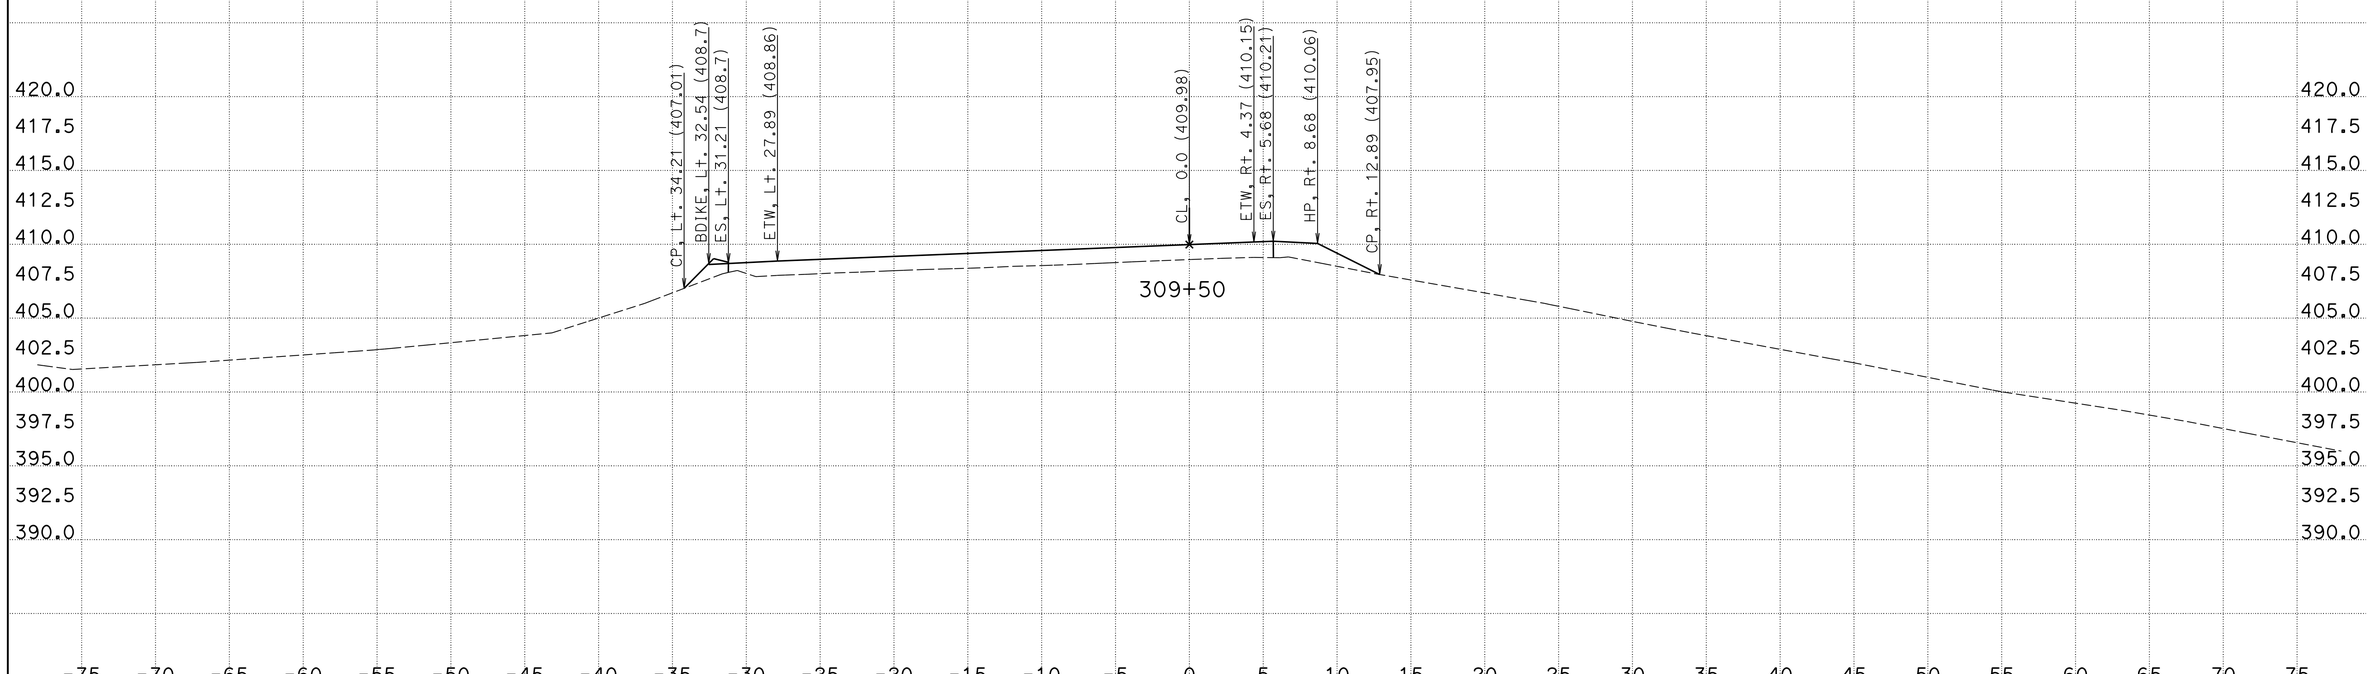

CREATED BY: Phoukhao Sasinouan
DATE: 12/5/2012
KC Project: 40280 File: H:\Projects\40280\Caice\40280\EAR\C2\C2-v10r.ear

CONTRACT: 40280
DIST/CO/RTE/PM: 11/SD/52/5.0-6.2
PROJECT ID: 11000005411

SCALE: 1" = 5' Horiz.
1" = 5' Vert.

All Dimensions are US Survey Feet

C-2
CROSS SECTIONS
SHEET 3 OF XXX

For Quantity Development Only

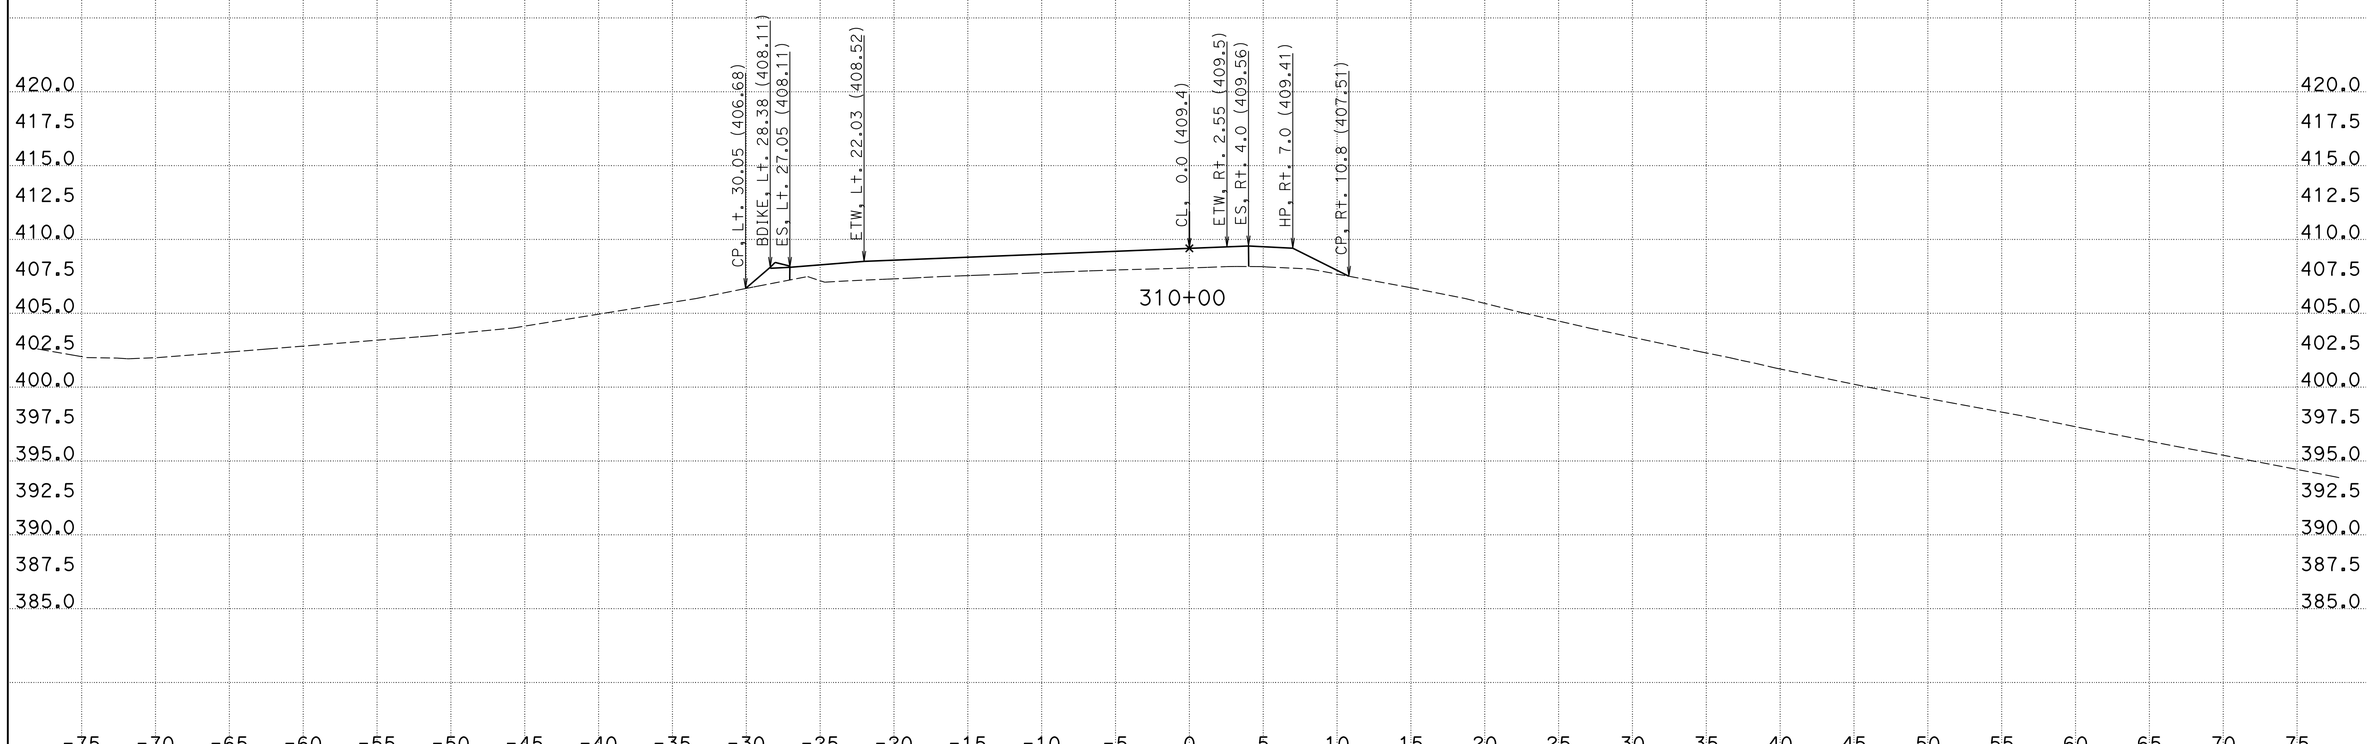

CREATED BY: Phoukhao Sasinouan
DATE: 12/5/2012
KC Project: 40280 File: H:\Projects\40280\Caice\40280\EAR\C2\C2-v10r.ear

CONTRACT: 40280
DIST/CO/RTE/PM: 11/SD/52/5.0-6.2
PROJECT ID: 11000005411

SCALE: 1" = 5' Horiz.
1" = 5' Vert.

All Dimensions are US Survey Feet

C-2
CROSS SECTIONS
SHEET 4 OF XXX

For Quantity Development Only

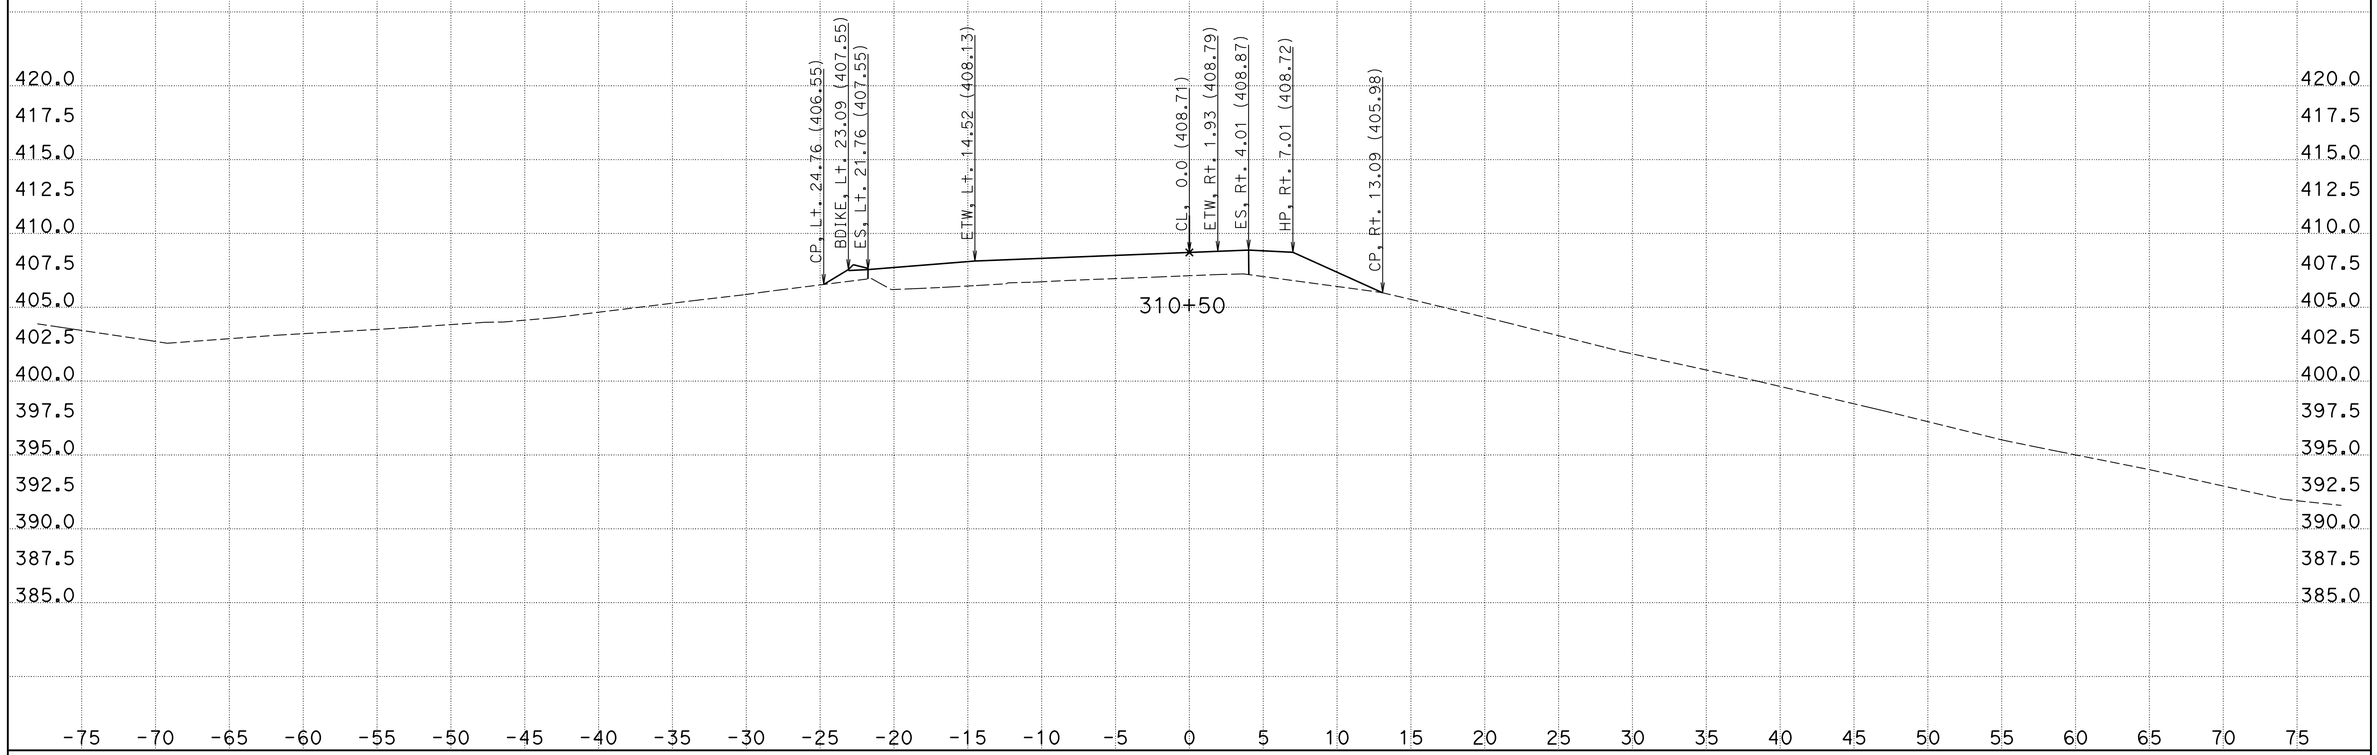

CREATED BY: Phoukhao Sasinouan
DATE: 12/5/2012
KC Project: 40280 File: H:\Projects\40280\Caice\40280\EAR\C2\C2-v10r.ear

CONTRACT: 40280
DIST/CO/RTE/PM: 11/SD/52/5.0-6.2
PROJECT ID: 11000005411

SCALE: 1" = 5' Horiz.
1" = 5' Vert.

All Dimensions are US Survey Feet

C-2
CROSS SECTIONS
SHEET 5 OF XXX

For Quantity Development Only

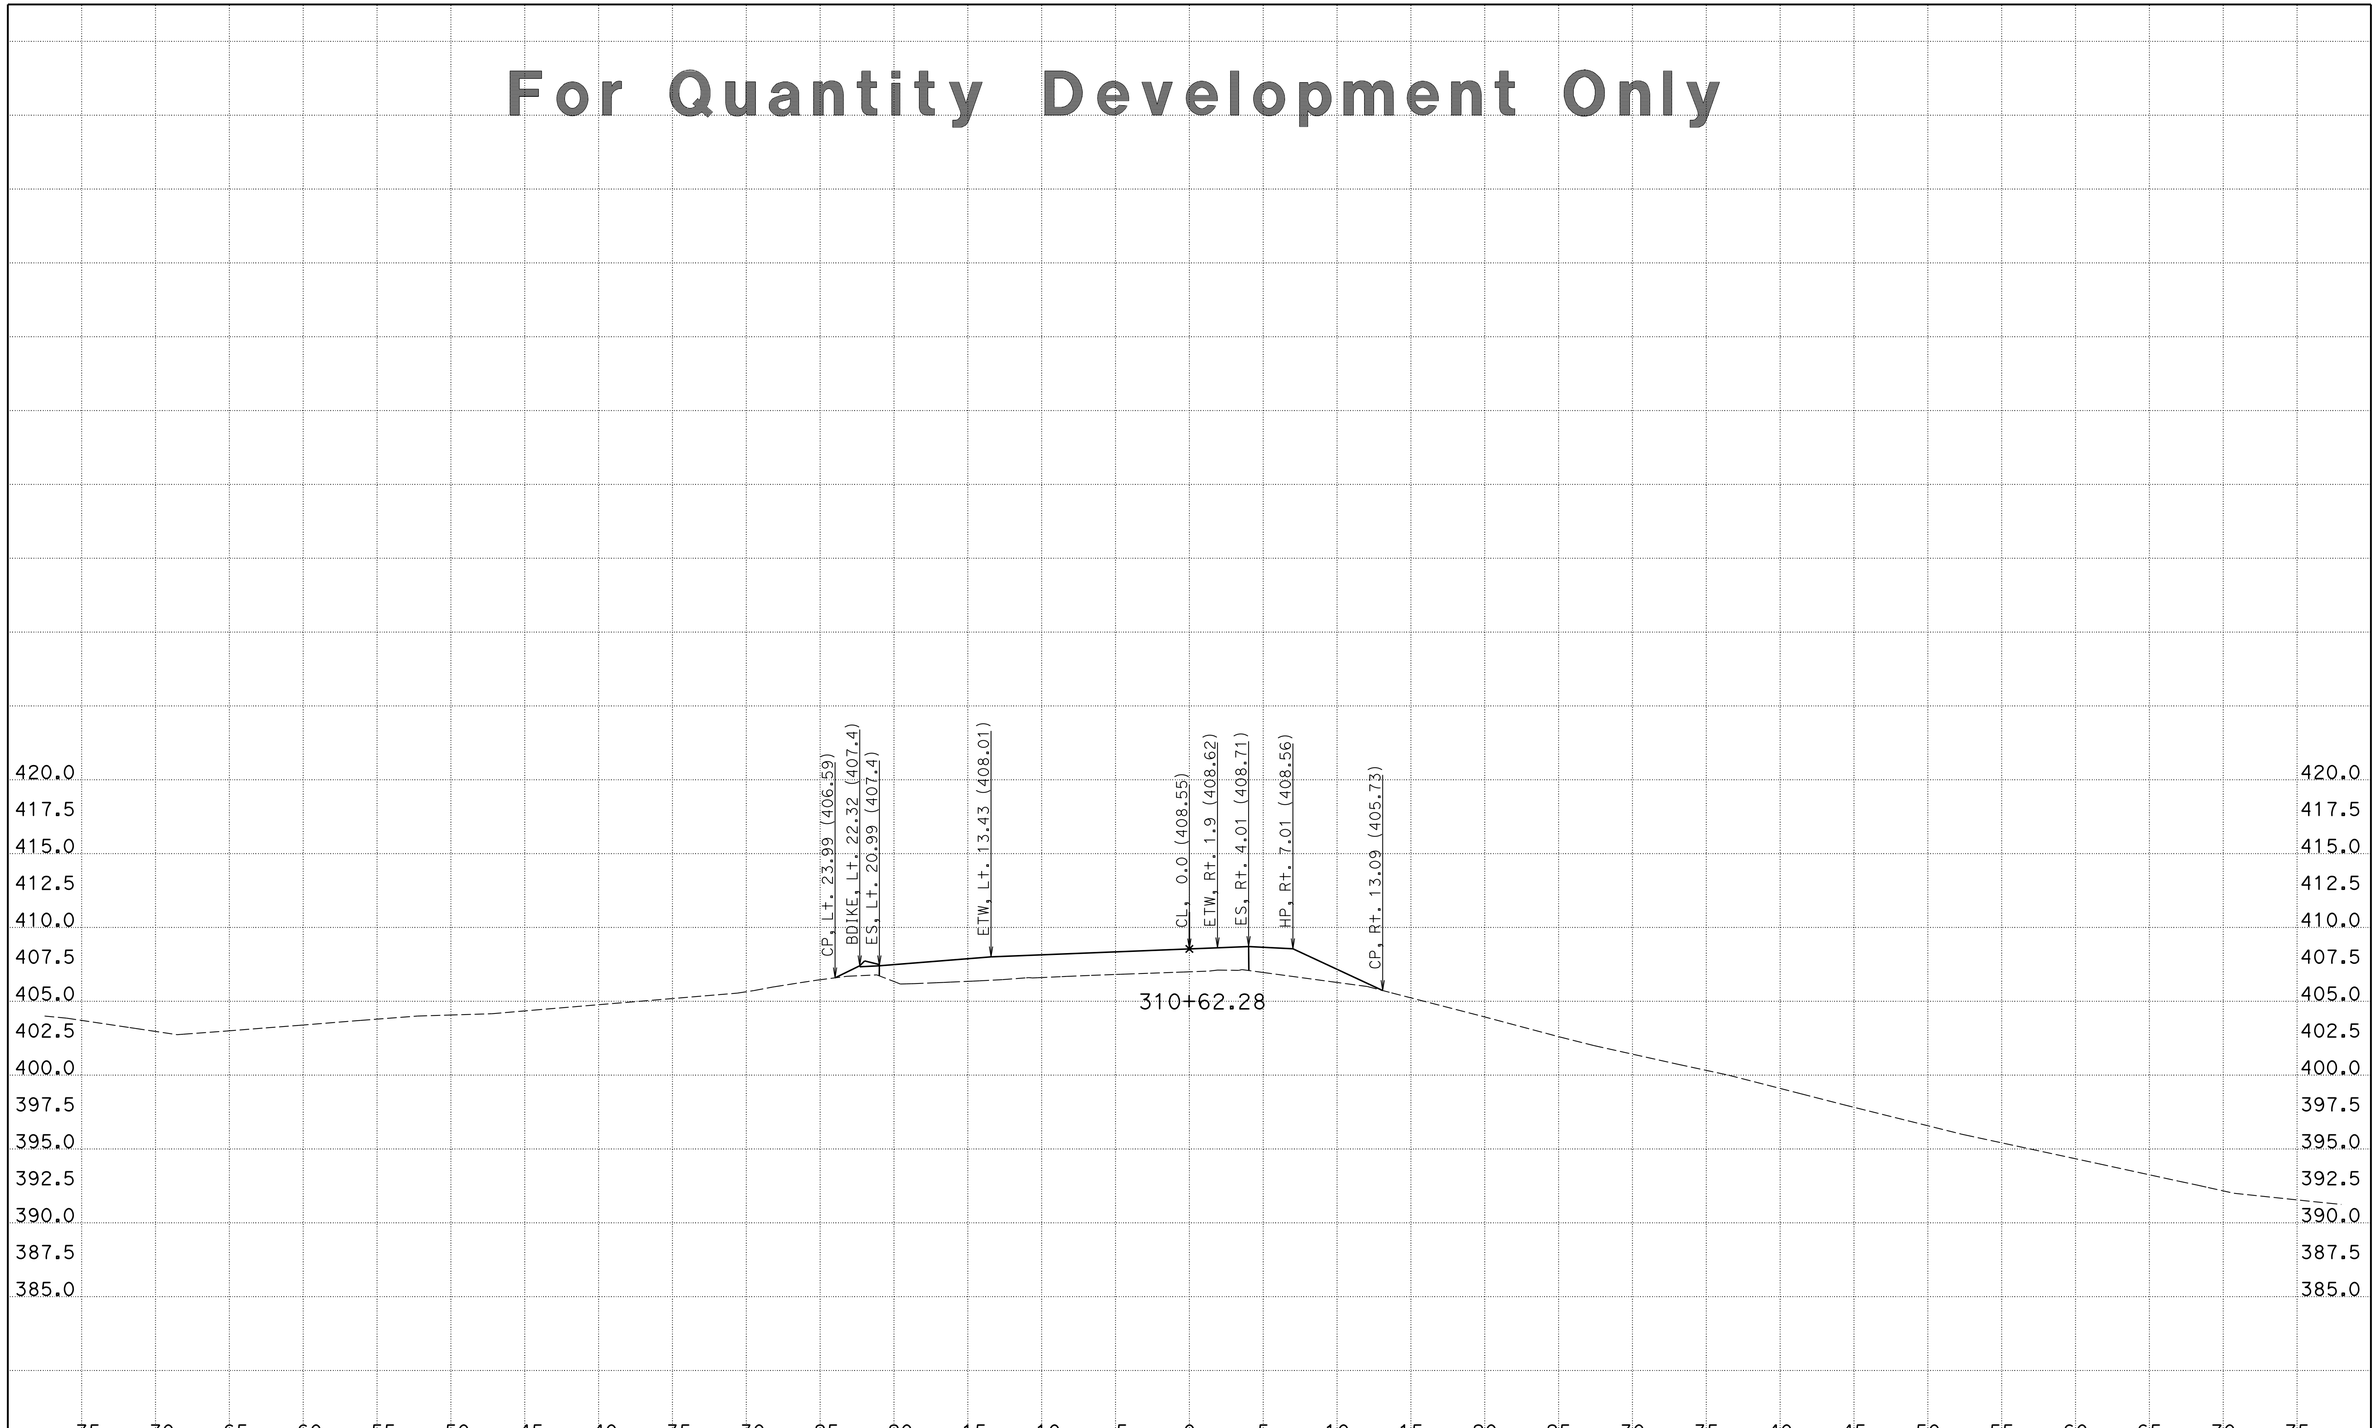

CREATED BY: Phoukhao Sasinouan
DATE: 12/5/2012
KC Project: 40280 File: H:\Projects\40280\Caice\40280\EAR\C2\C2-v10r.ear

CONTRACT: 40280
DIST/CO/RTE/PM: 11/SD/52/5.0-6.2
PROJECT ID: 11000005411

SCALE: 1" = 5' Horiz.
1" = 5' Vert.

All Dimensions are US Survey Feet

C-2
CROSS SECTIONS
SHEET 6 OF XXX

For Quantity Development Only

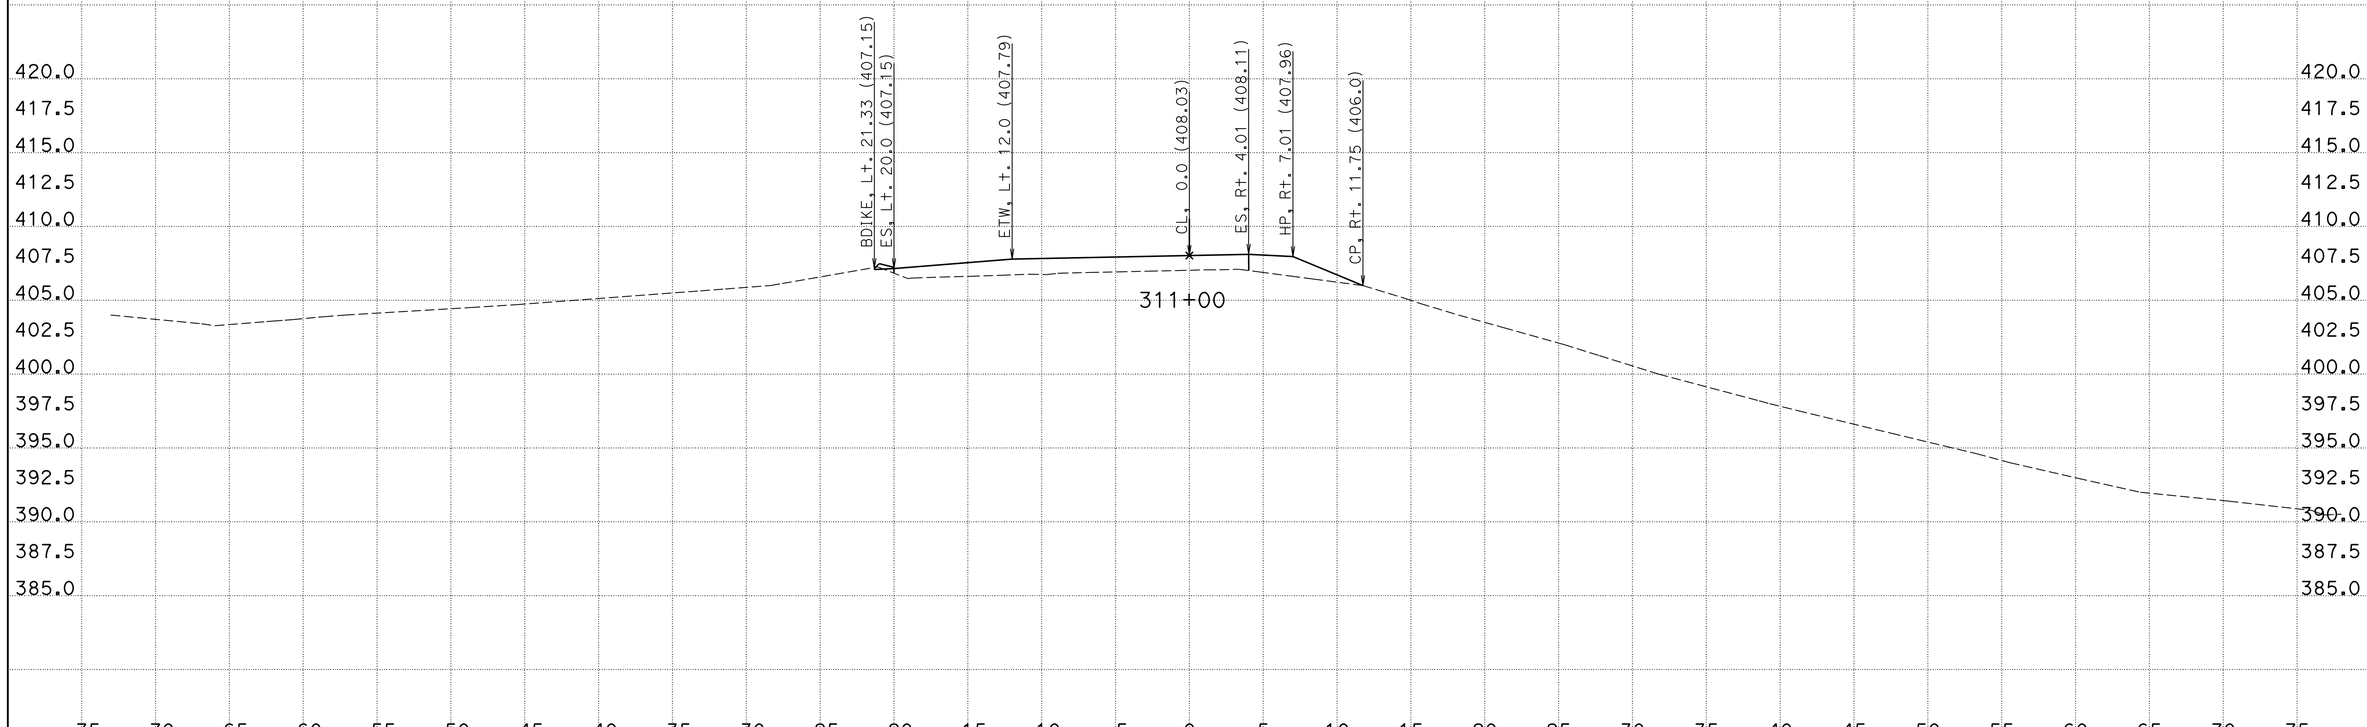

CREATED BY: Phoukhao Sasinouan
DATE: 12/5/2012
KC Project: 40280 File: H:\Projects\40280\Caice\40280\EAR\C2\C2-v10r.ear

CONTRACT: 40280
DIST/CO/RTE/PM: 11/SD/52/5.0-6.2
PROJECT ID: 11000005411

SCALE: 1" = 5' Horiz.
1" = 5' Vert.

All Dimensions are US Survey Feet

C-2
CROSS SECTIONS
SHEET 7 OF XXX

For Quantity Development Only

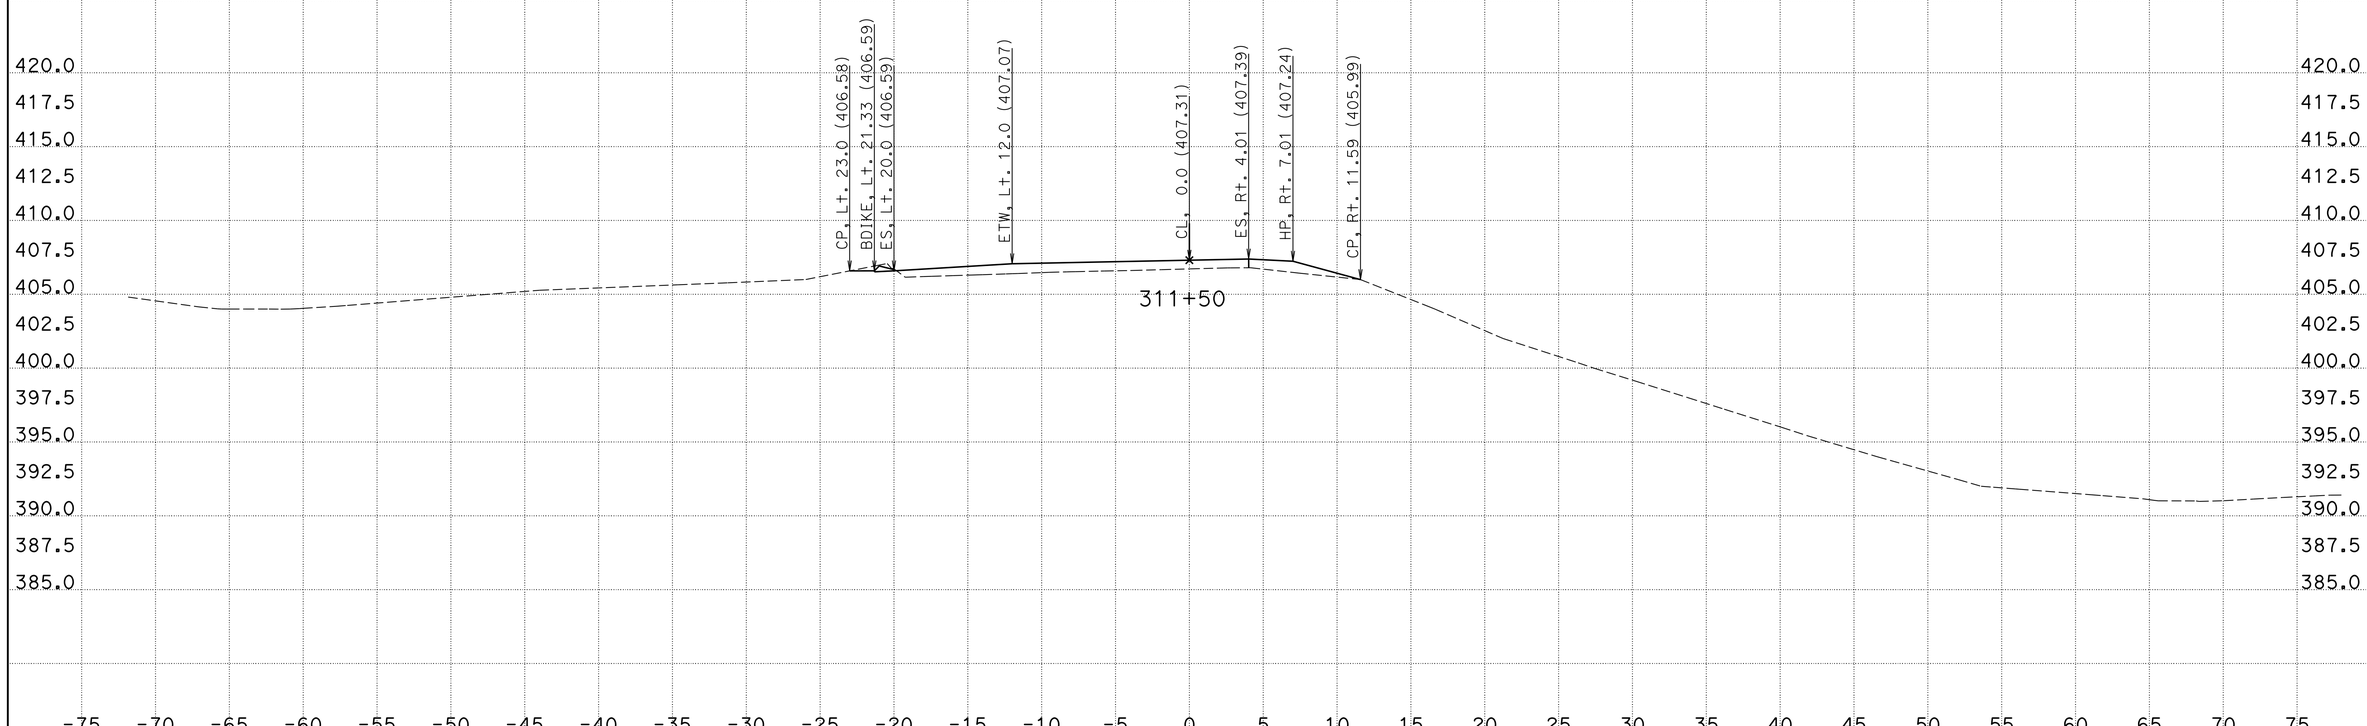

CREATED BY: Phoukhao Sasinouan
DATE: 12/5/2012
KC Project: 40280 File: H:\Projects\40280\Caice\40280\EAR\C2\C2-v10r.ear

CONTRACT: 40280
DIST/CO/RTE/PM: 11/SD/52/5.0-6.2
PROJECT ID: 11000005411

SCALE: 1" = 5' Horiz.
1" = 5' Vert.

All Dimensions are US Survey Feet

C-2
CROSS SECTIONS
SHEET 8 OF XXX

For Quantity Development Only

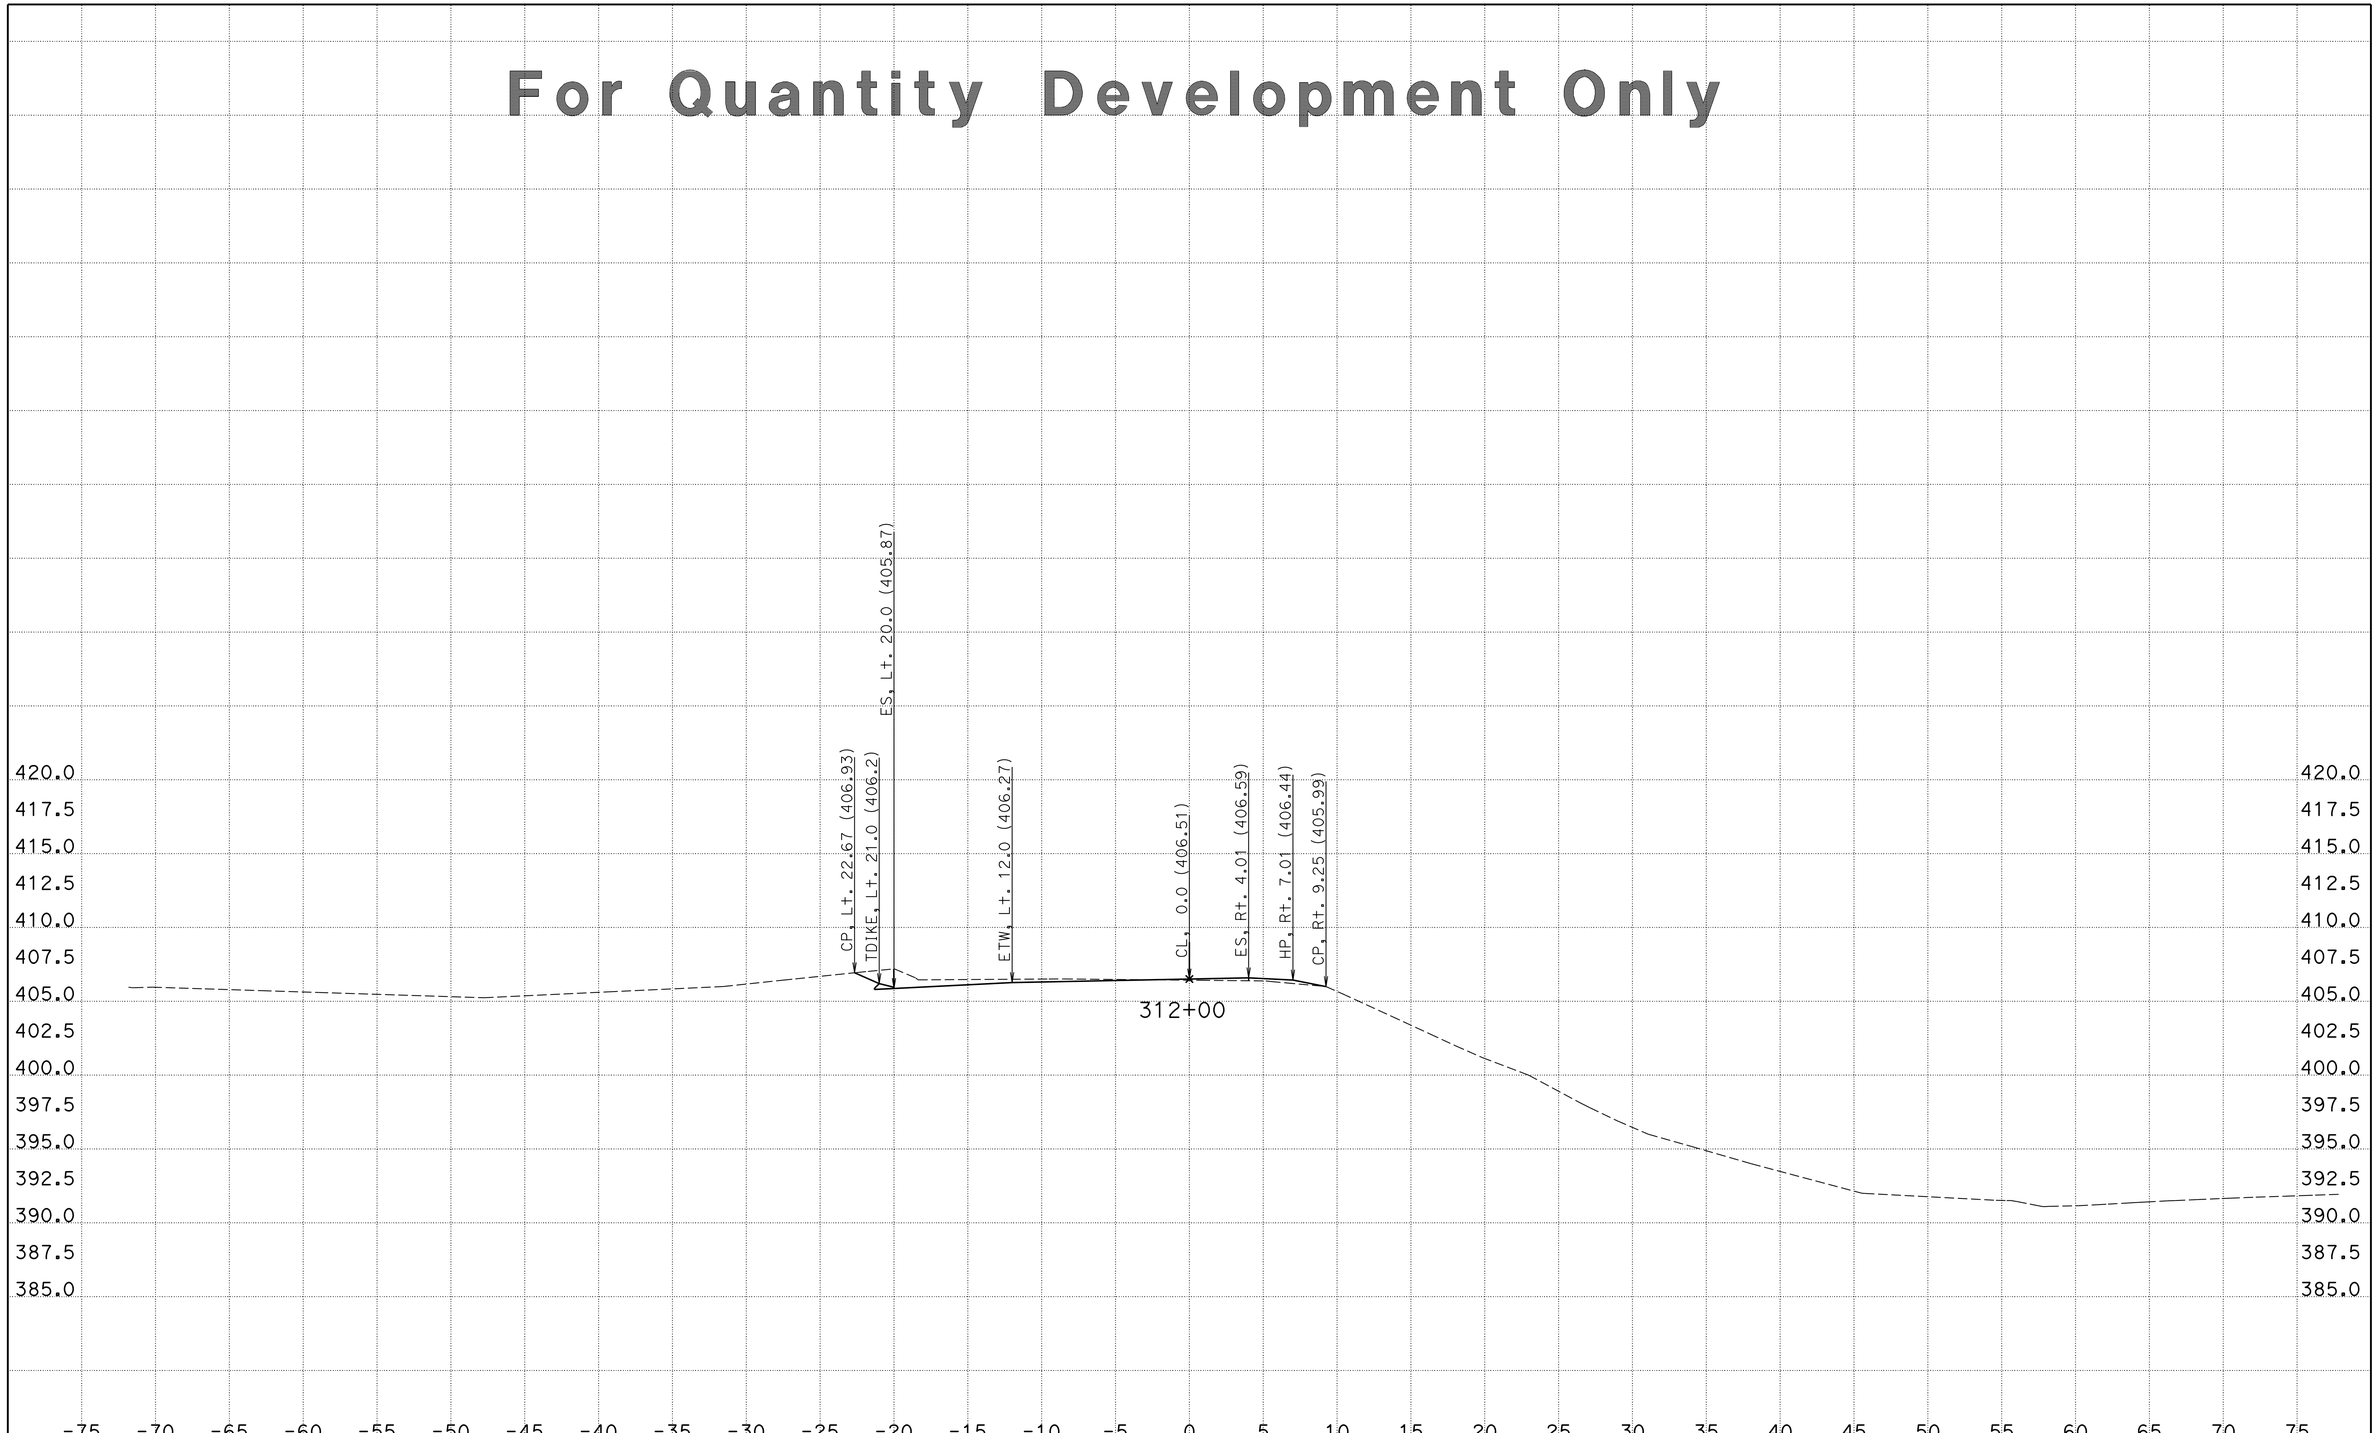

CREATED BY: Phoukhao Sasinouan
DATE: 12/5/2012
KC Project: 40280 File: H:\Projects\40280\Caice\40280\EAR\C2\C2-v10r.ear

CONTRACT: 40280
DIST/CO/RTE/PM: 11/SD/52/5.0-6.2
PROJECT ID: 11000005411

SCALE: 1" = 5' Horiz.
1" = 5' Vert.

All Dimensions are US Survey Feet

C-2
CROSS SECTIONS
SHEET 9 OF XXX

For Quantity Development Only

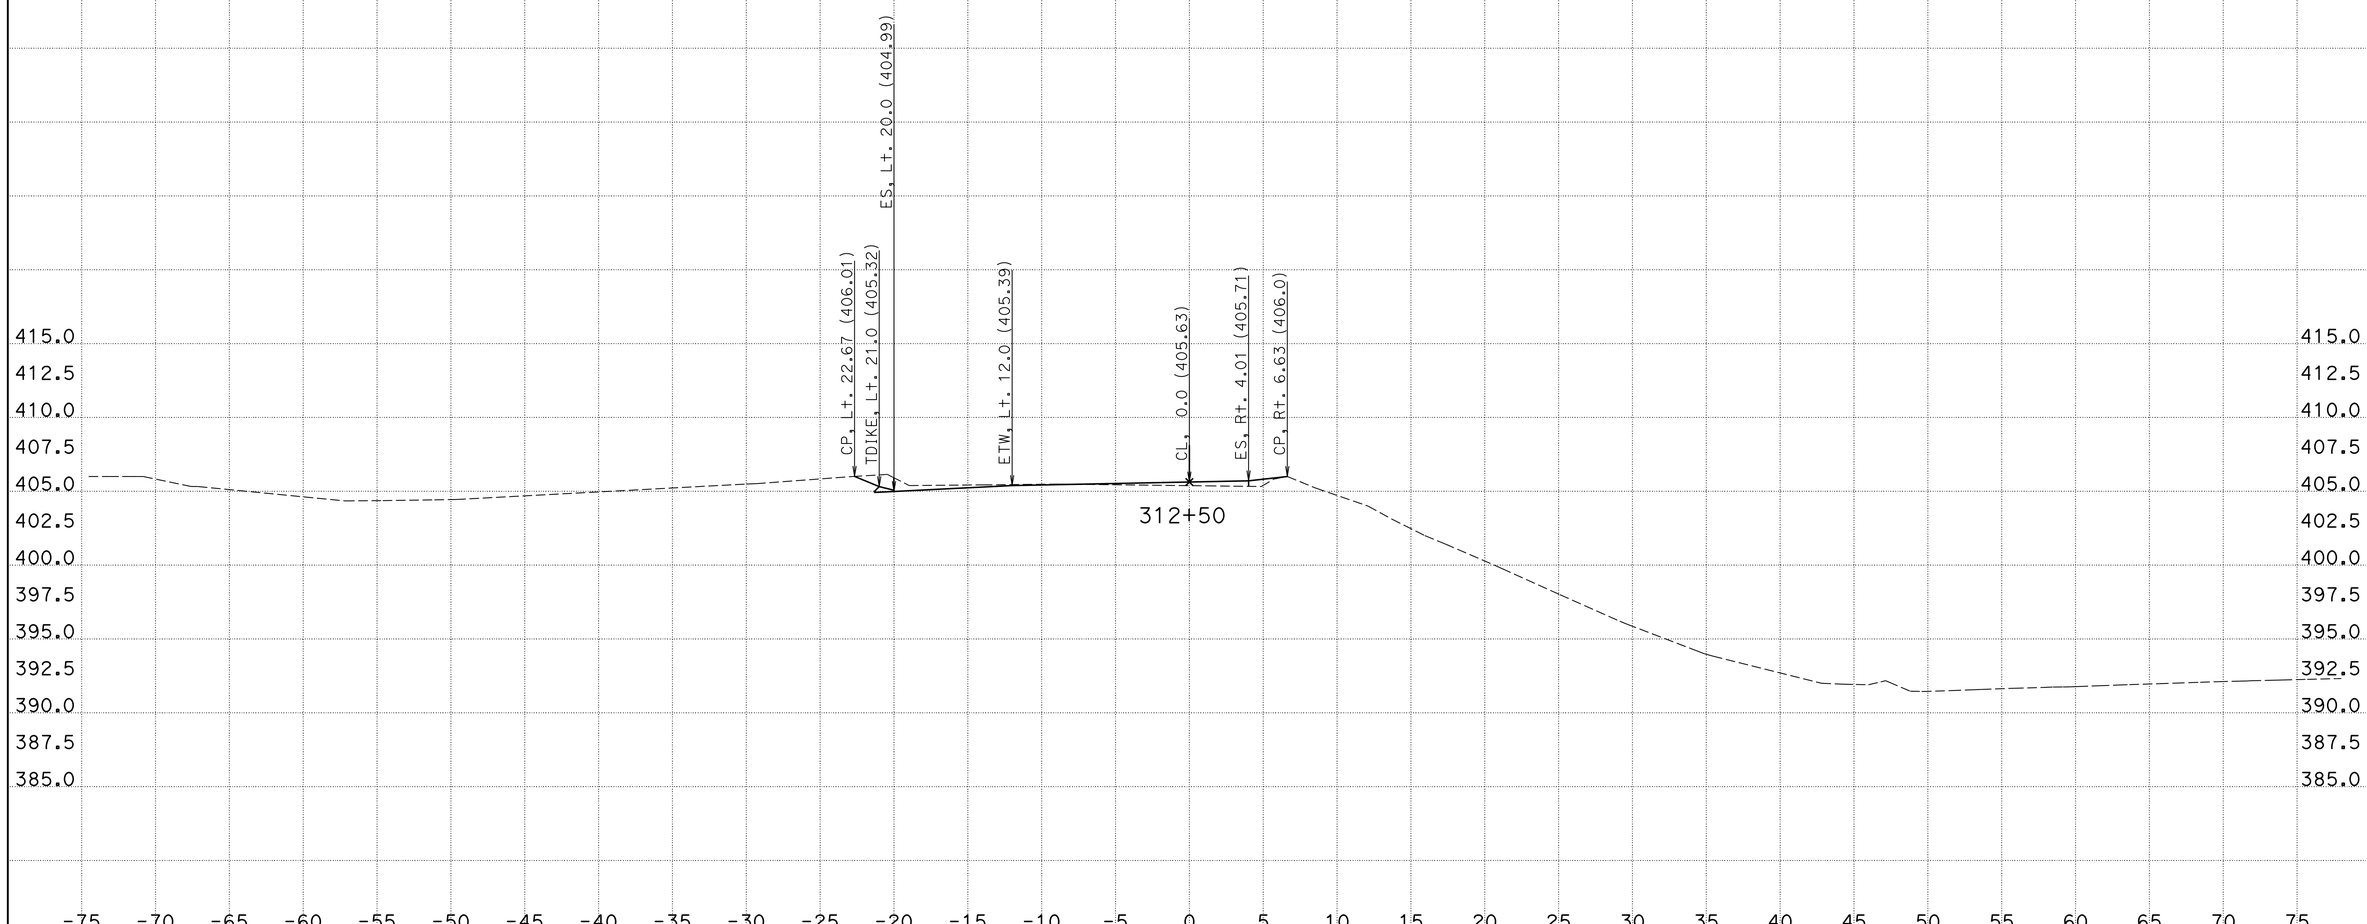

CREATED BY: Phoukhao Sasinouan
DATE: 12/5/2012
KC Project: 40280 File: H:\Projects\40280\Caice\40280\EAR\C2\C2-v10r.ear

CONTRACT: 40280
DIST/CO/RTE/PM: 11/SD/52/5.0-6.2
PROJECT ID: 11000005411

SCALE: 1" = 5' Horiz.
1" = 5' Vert.

All Dimensions are US Survey Feet

C-2
CROSS SECTIONS
SHEET 10 OF XXX

For Quantity Development Only

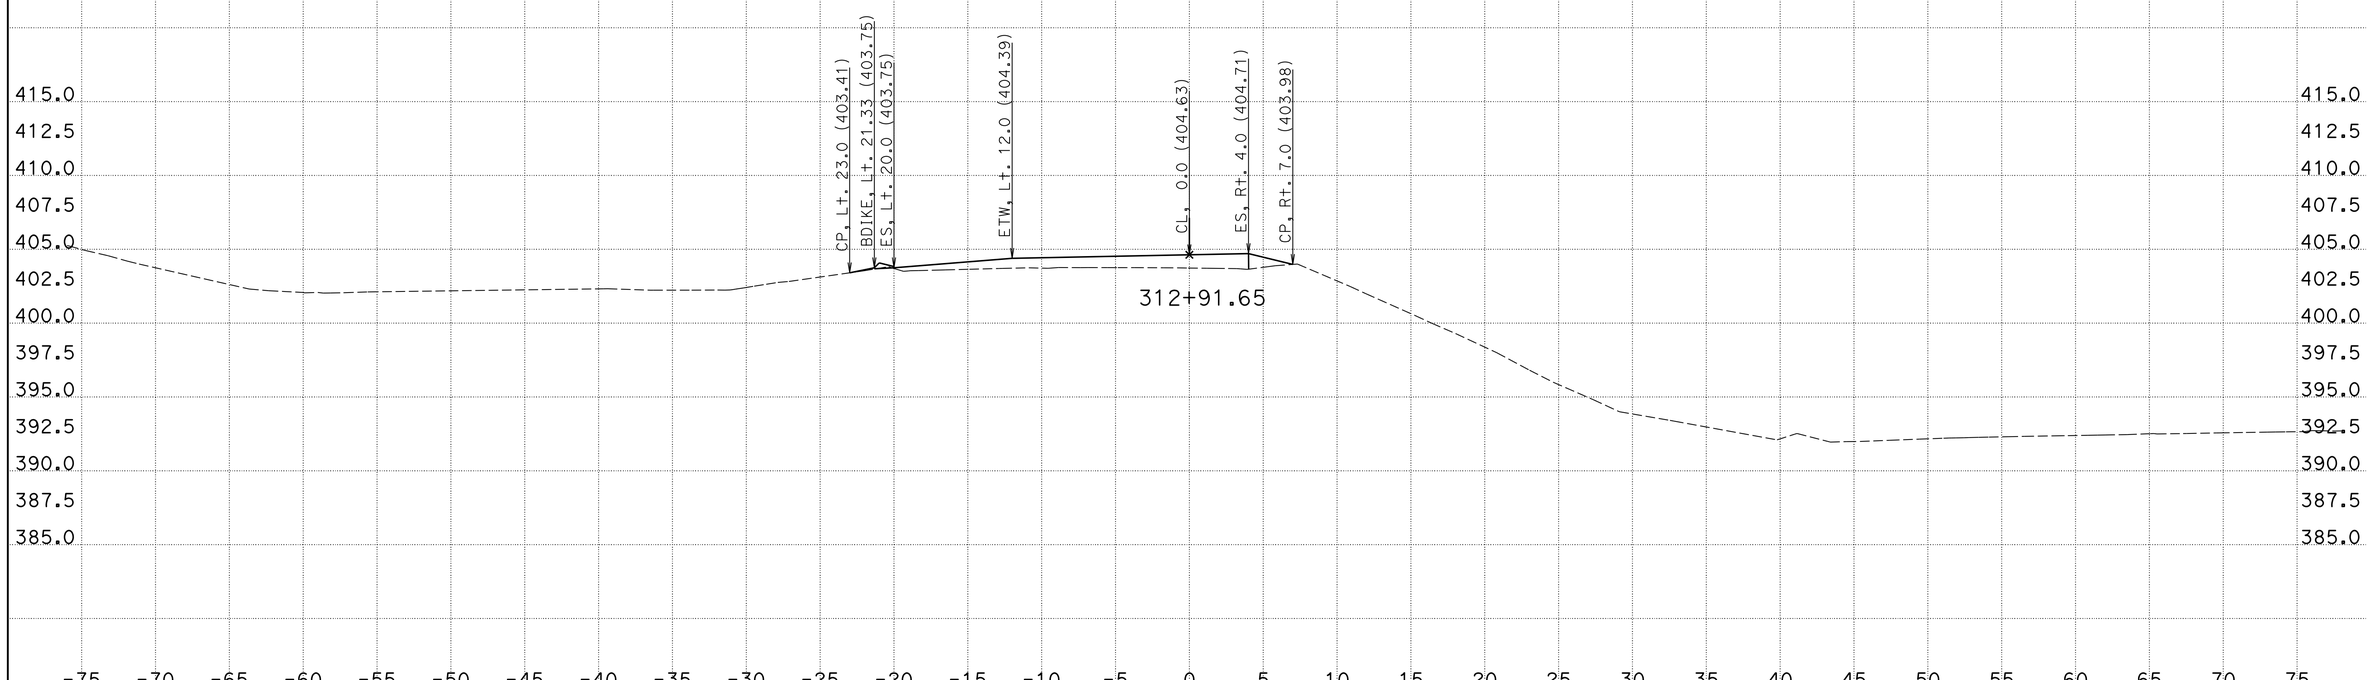

CREATED BY: Phoukhao Sasinouan
DATE: 12/5/2012
KC Project: 40280 File: H:\Projects\40280\Caice\40280\EAR\C2\C2-v10r.ear

CONTRACT: 40280
DIST/CO/RTE/PM: 11/SD/52/5.0-6.2
PROJECT ID: 11000005411

SCALE: 1" = 5' Horiz.
1" = 5' Vert.

All Dimensions are US Survey Feet

C-2
CROSS SECTIONS
SHEET 11 OF XXX

For Quantity Development Only

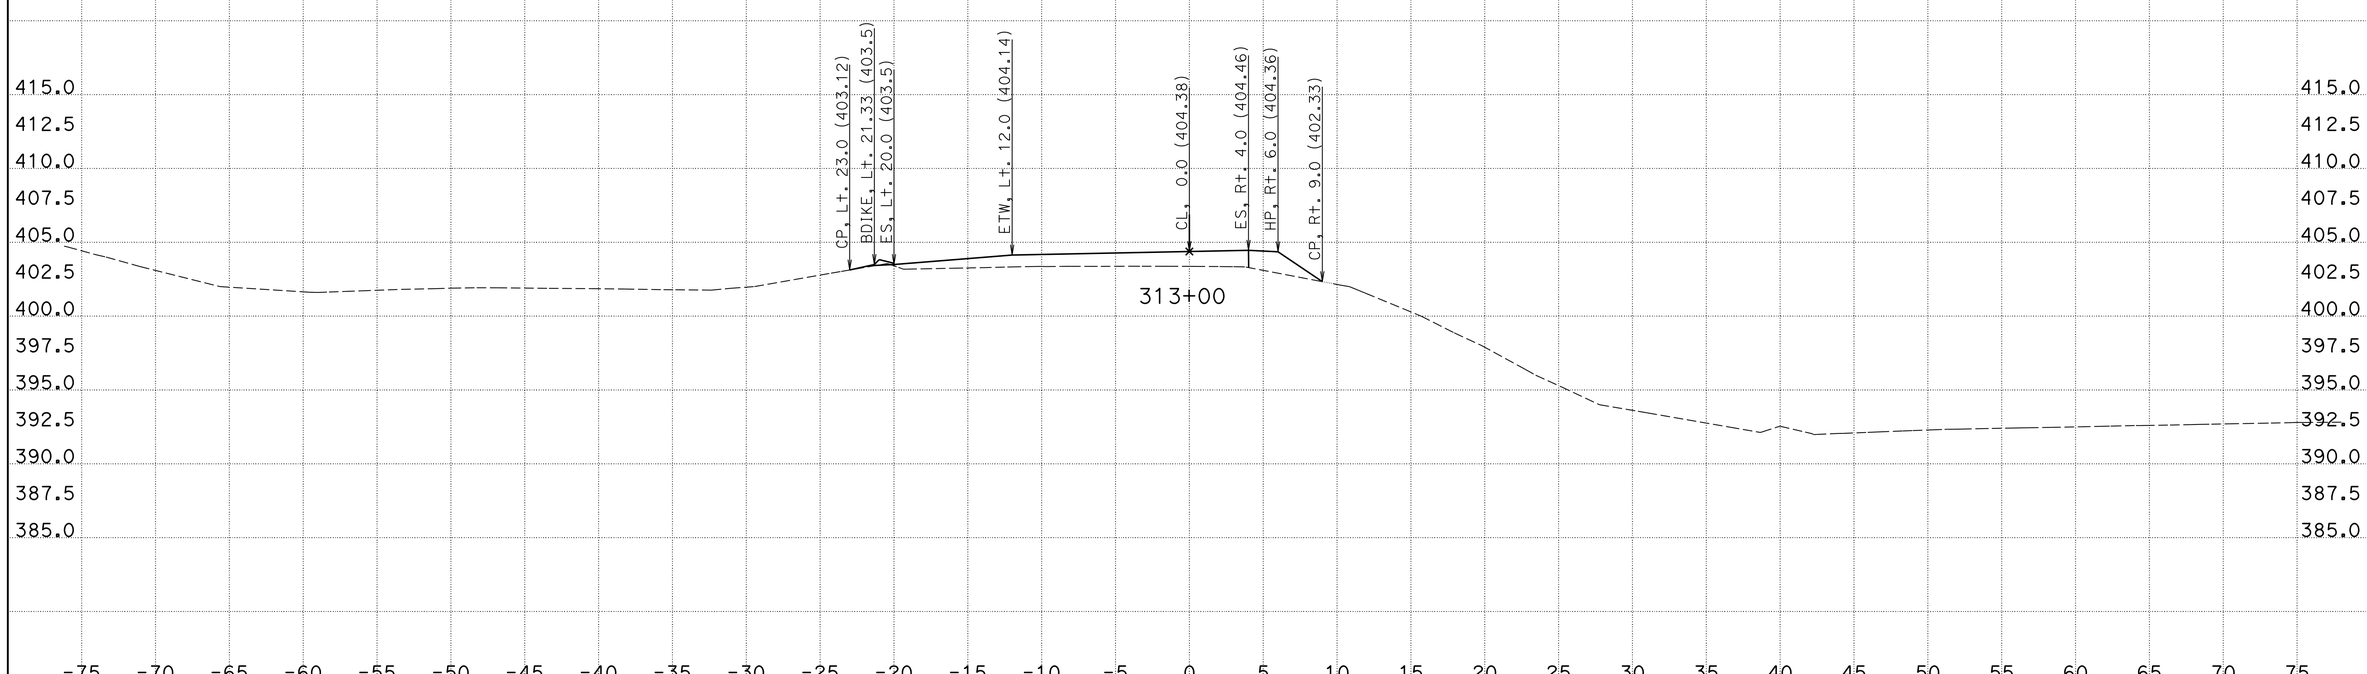

CREATED BY: Phoukhao Sasinouan
DATE: 12/5/2012
KC Project: 40280 File: H:\Projects\40280\Caice\40280\EAR\C2\C2-v10r.ear

CONTRACT: 40280
DIST/CO/RTE/PM: 11/SD/52/5.0-6.2
PROJECT ID: 11000005411

SCALE: 1" = 5' Horiz.
1" = 5' Vert.

All Dimensions are US Survey Feet

C-2
CROSS SECTIONS
SHEET 12 OF XXX

For Quantity Development Only

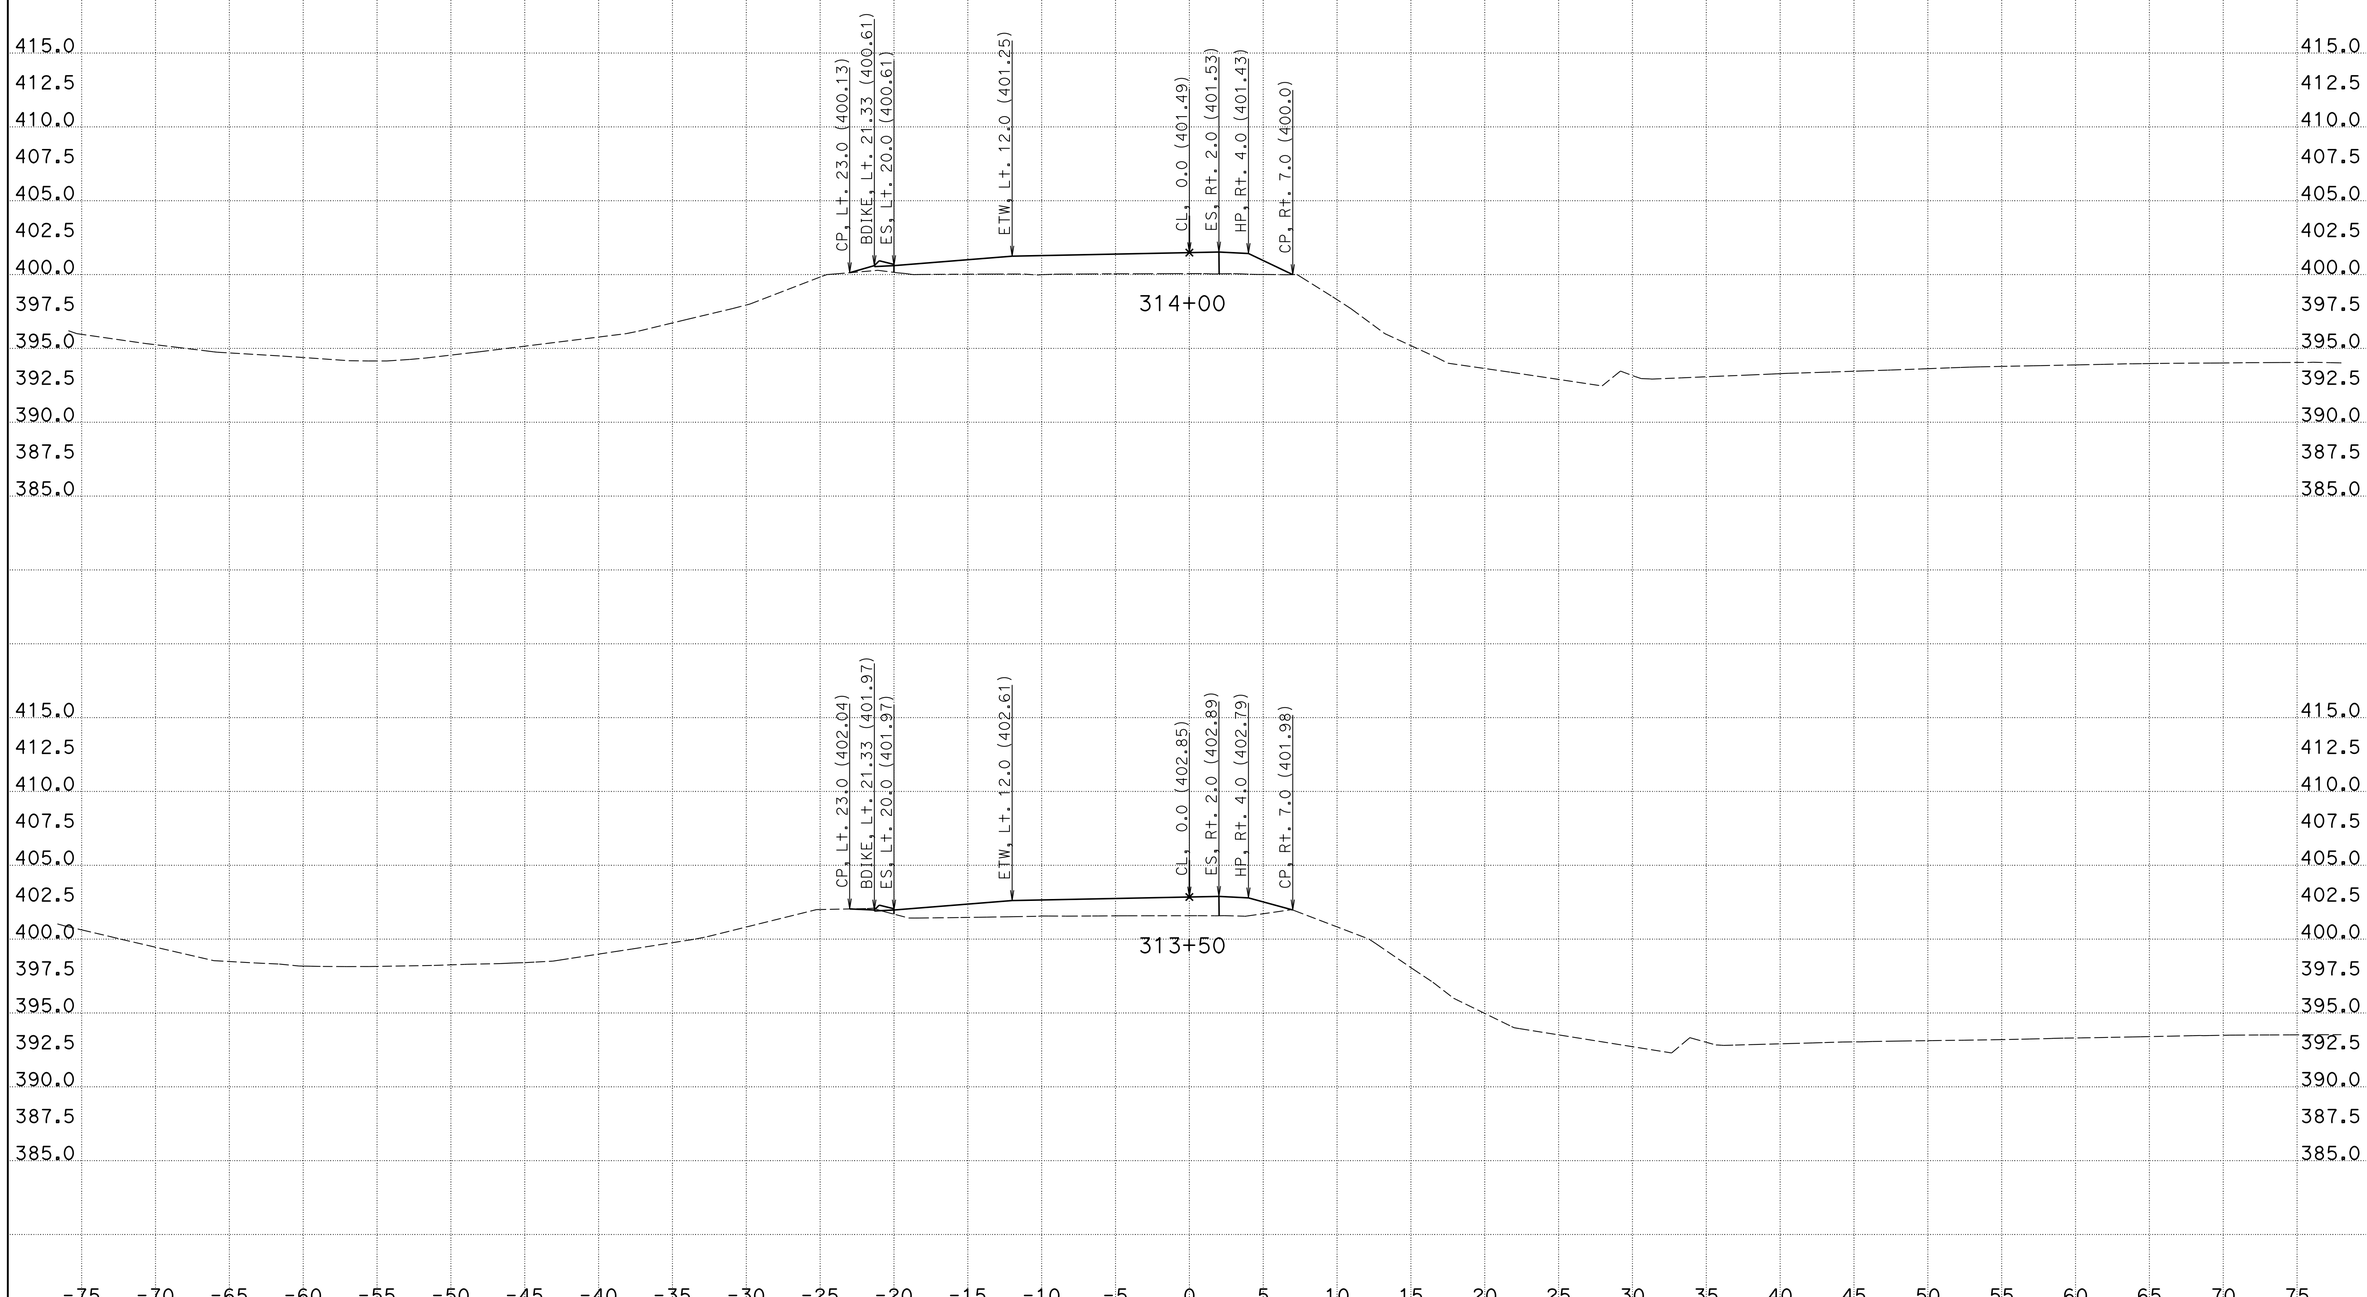

CREATED BY: Phoukhao Sasinouan
DATE: 12/5/2012
KC Project: 40280 File: H:\Projects\40280\Caice\40280\EAR\C2\C2-v10r.ear

CONTRACT: 40280
DIST/CO/RTE/PM: 11/SD/52/5.0-6.2
PROJECT ID: 11000005411

SCALE: 1" = 5' Horiz.
1" = 5' Vert.

All Dimensions are US Survey Feet

C-2
CROSS SECTIONS
SHEET 13 OF XXX

For Quantity Development Only

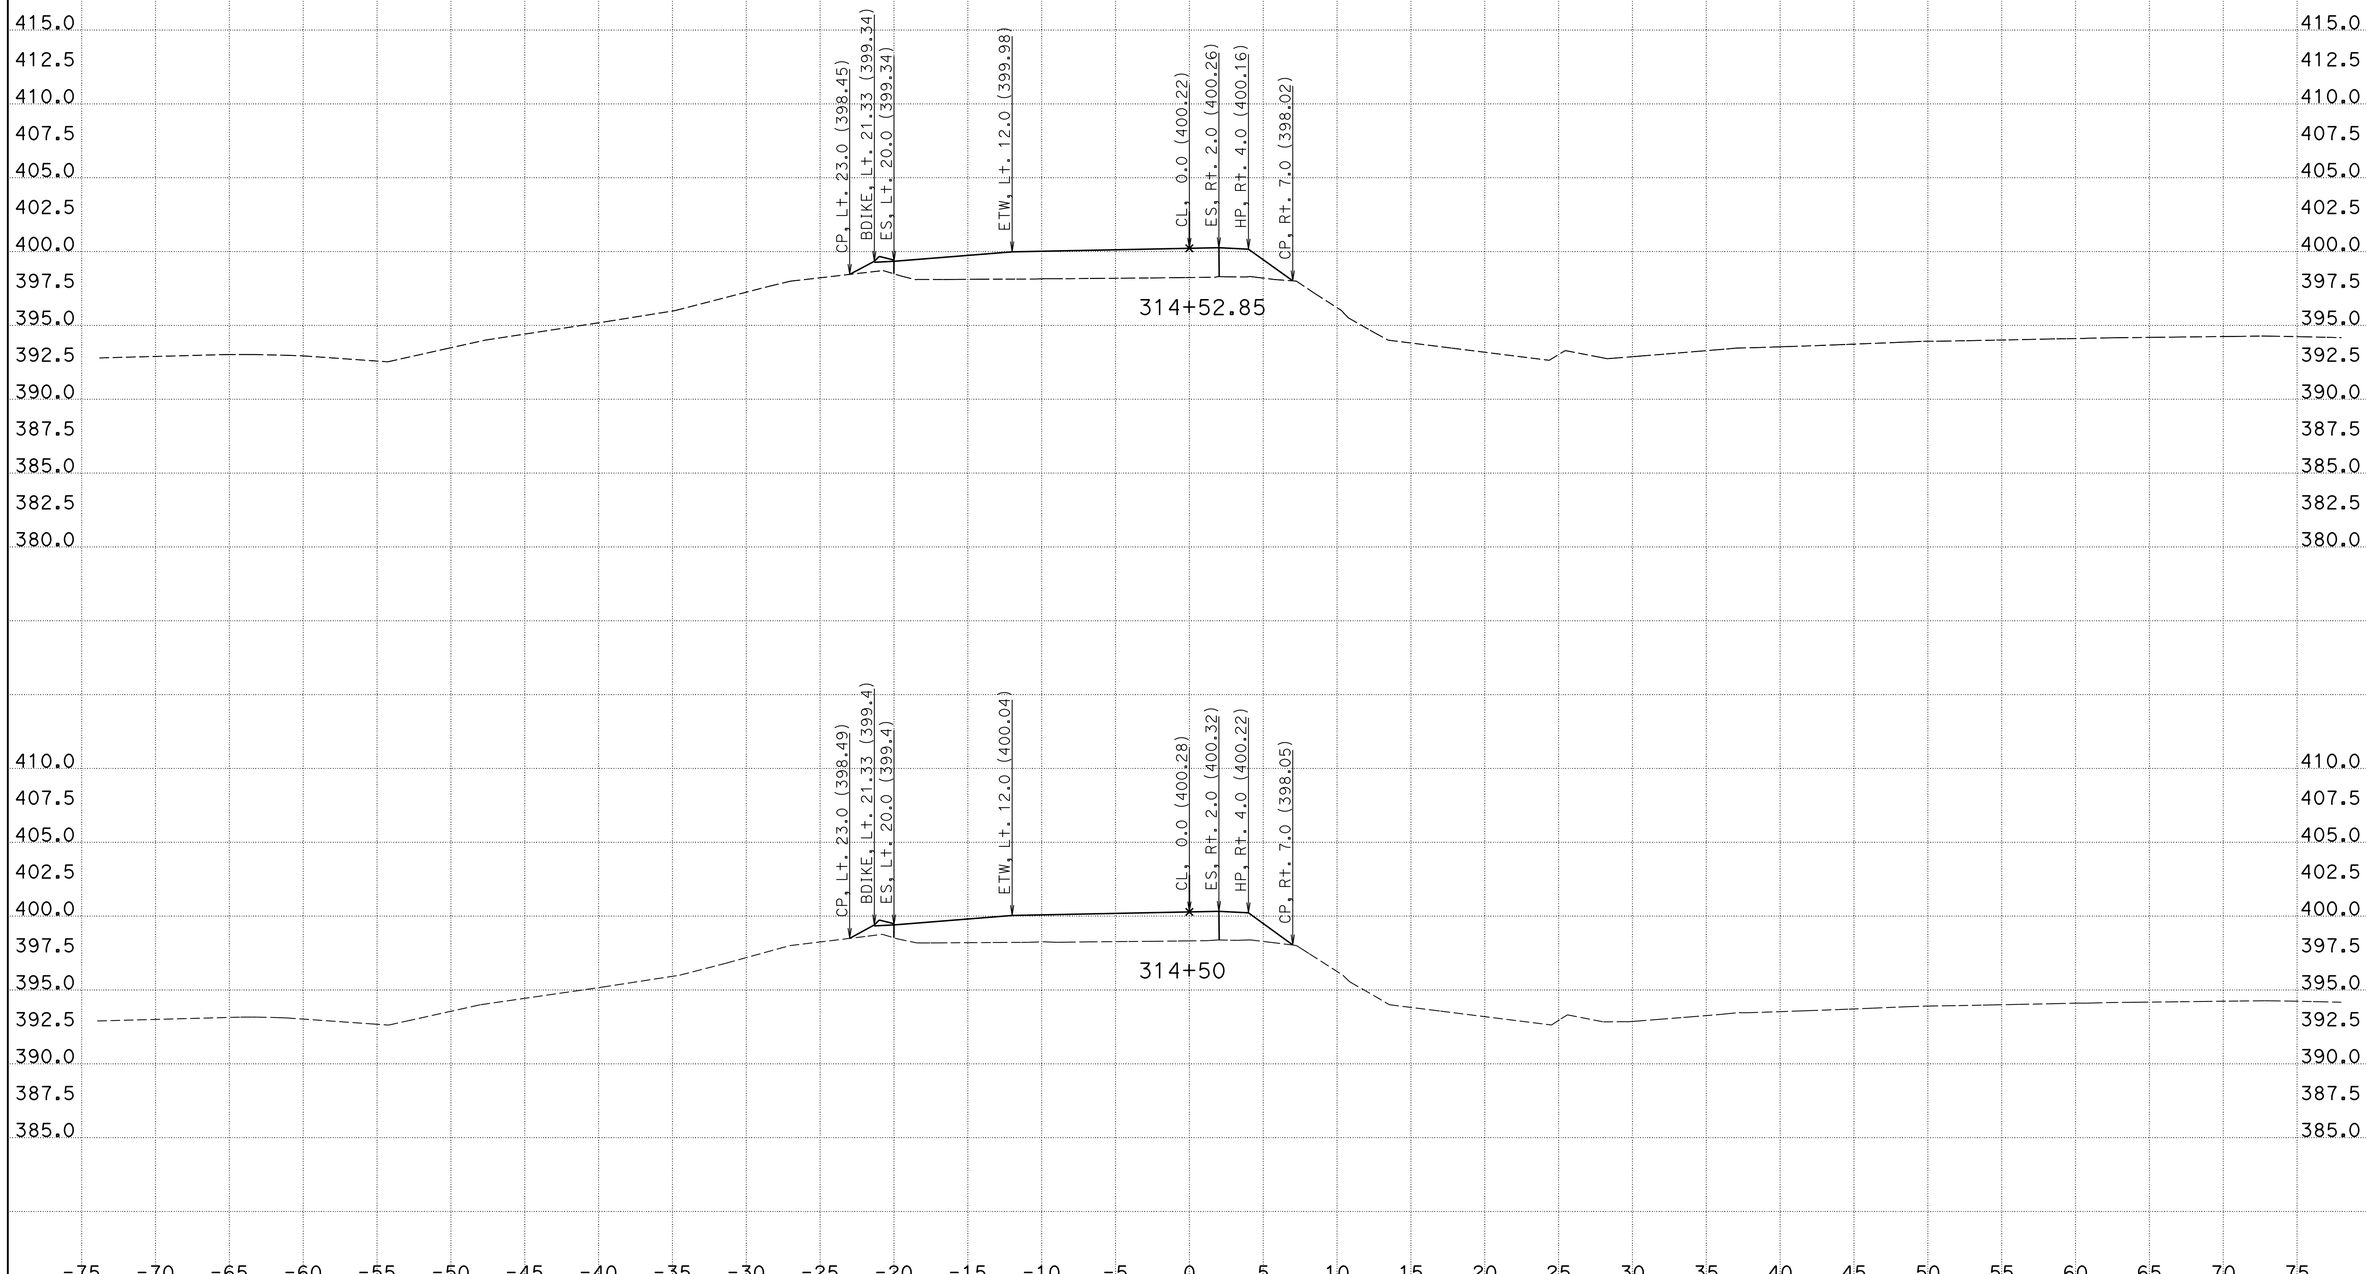

CREATED BY: Phoukhao Sasinouan
DATE: 12/5/2012
KC Project: 40280 File: H:\Projects\40280\Caice\40280\EAR\C2\C2-v10r.ear

CONTRACT: 40280
DIST/CO/RTE/PM: 11/SD/52/5.0-6.2
PROJECT ID: 11000005411

SCALE: 1" = 5' Horiz.
1" = 5' Vert.

All Dimensions are US Survey Feet

C-2
CROSS SECTIONS
SHEET 14 OF XXX

For Quantity Development Only

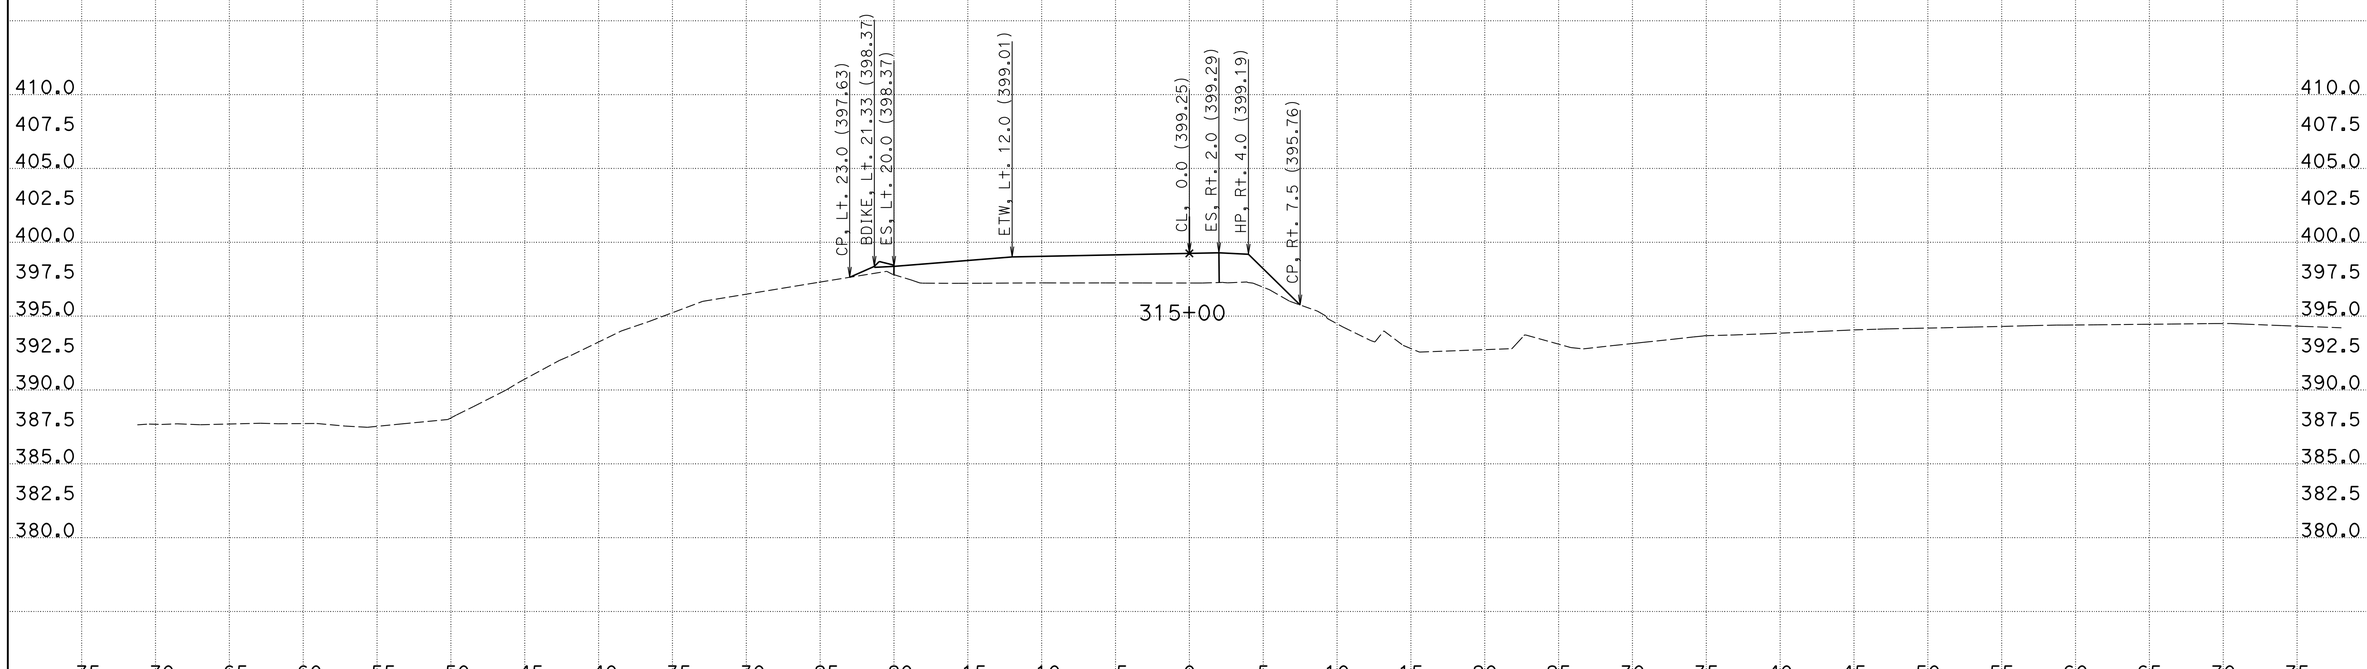

CREATED BY: Phoukhao Sasinouan
DATE: 12/5/2012
KC Project: 40280 File: H:\Projects\40280\Caice\40280\EAR\C2\C2-v10r.ear

CONTRACT: 40280
DIST/CO/RTE/PM: 11/SD/52/5.0-6.2
PROJECT ID: 11000005411

SCALE: 1" = 5' Horiz.
1" = 5' Vert.

All Dimensions are US Survey Feet

C-2
CROSS SECTIONS
SHEET 15 OF XXX

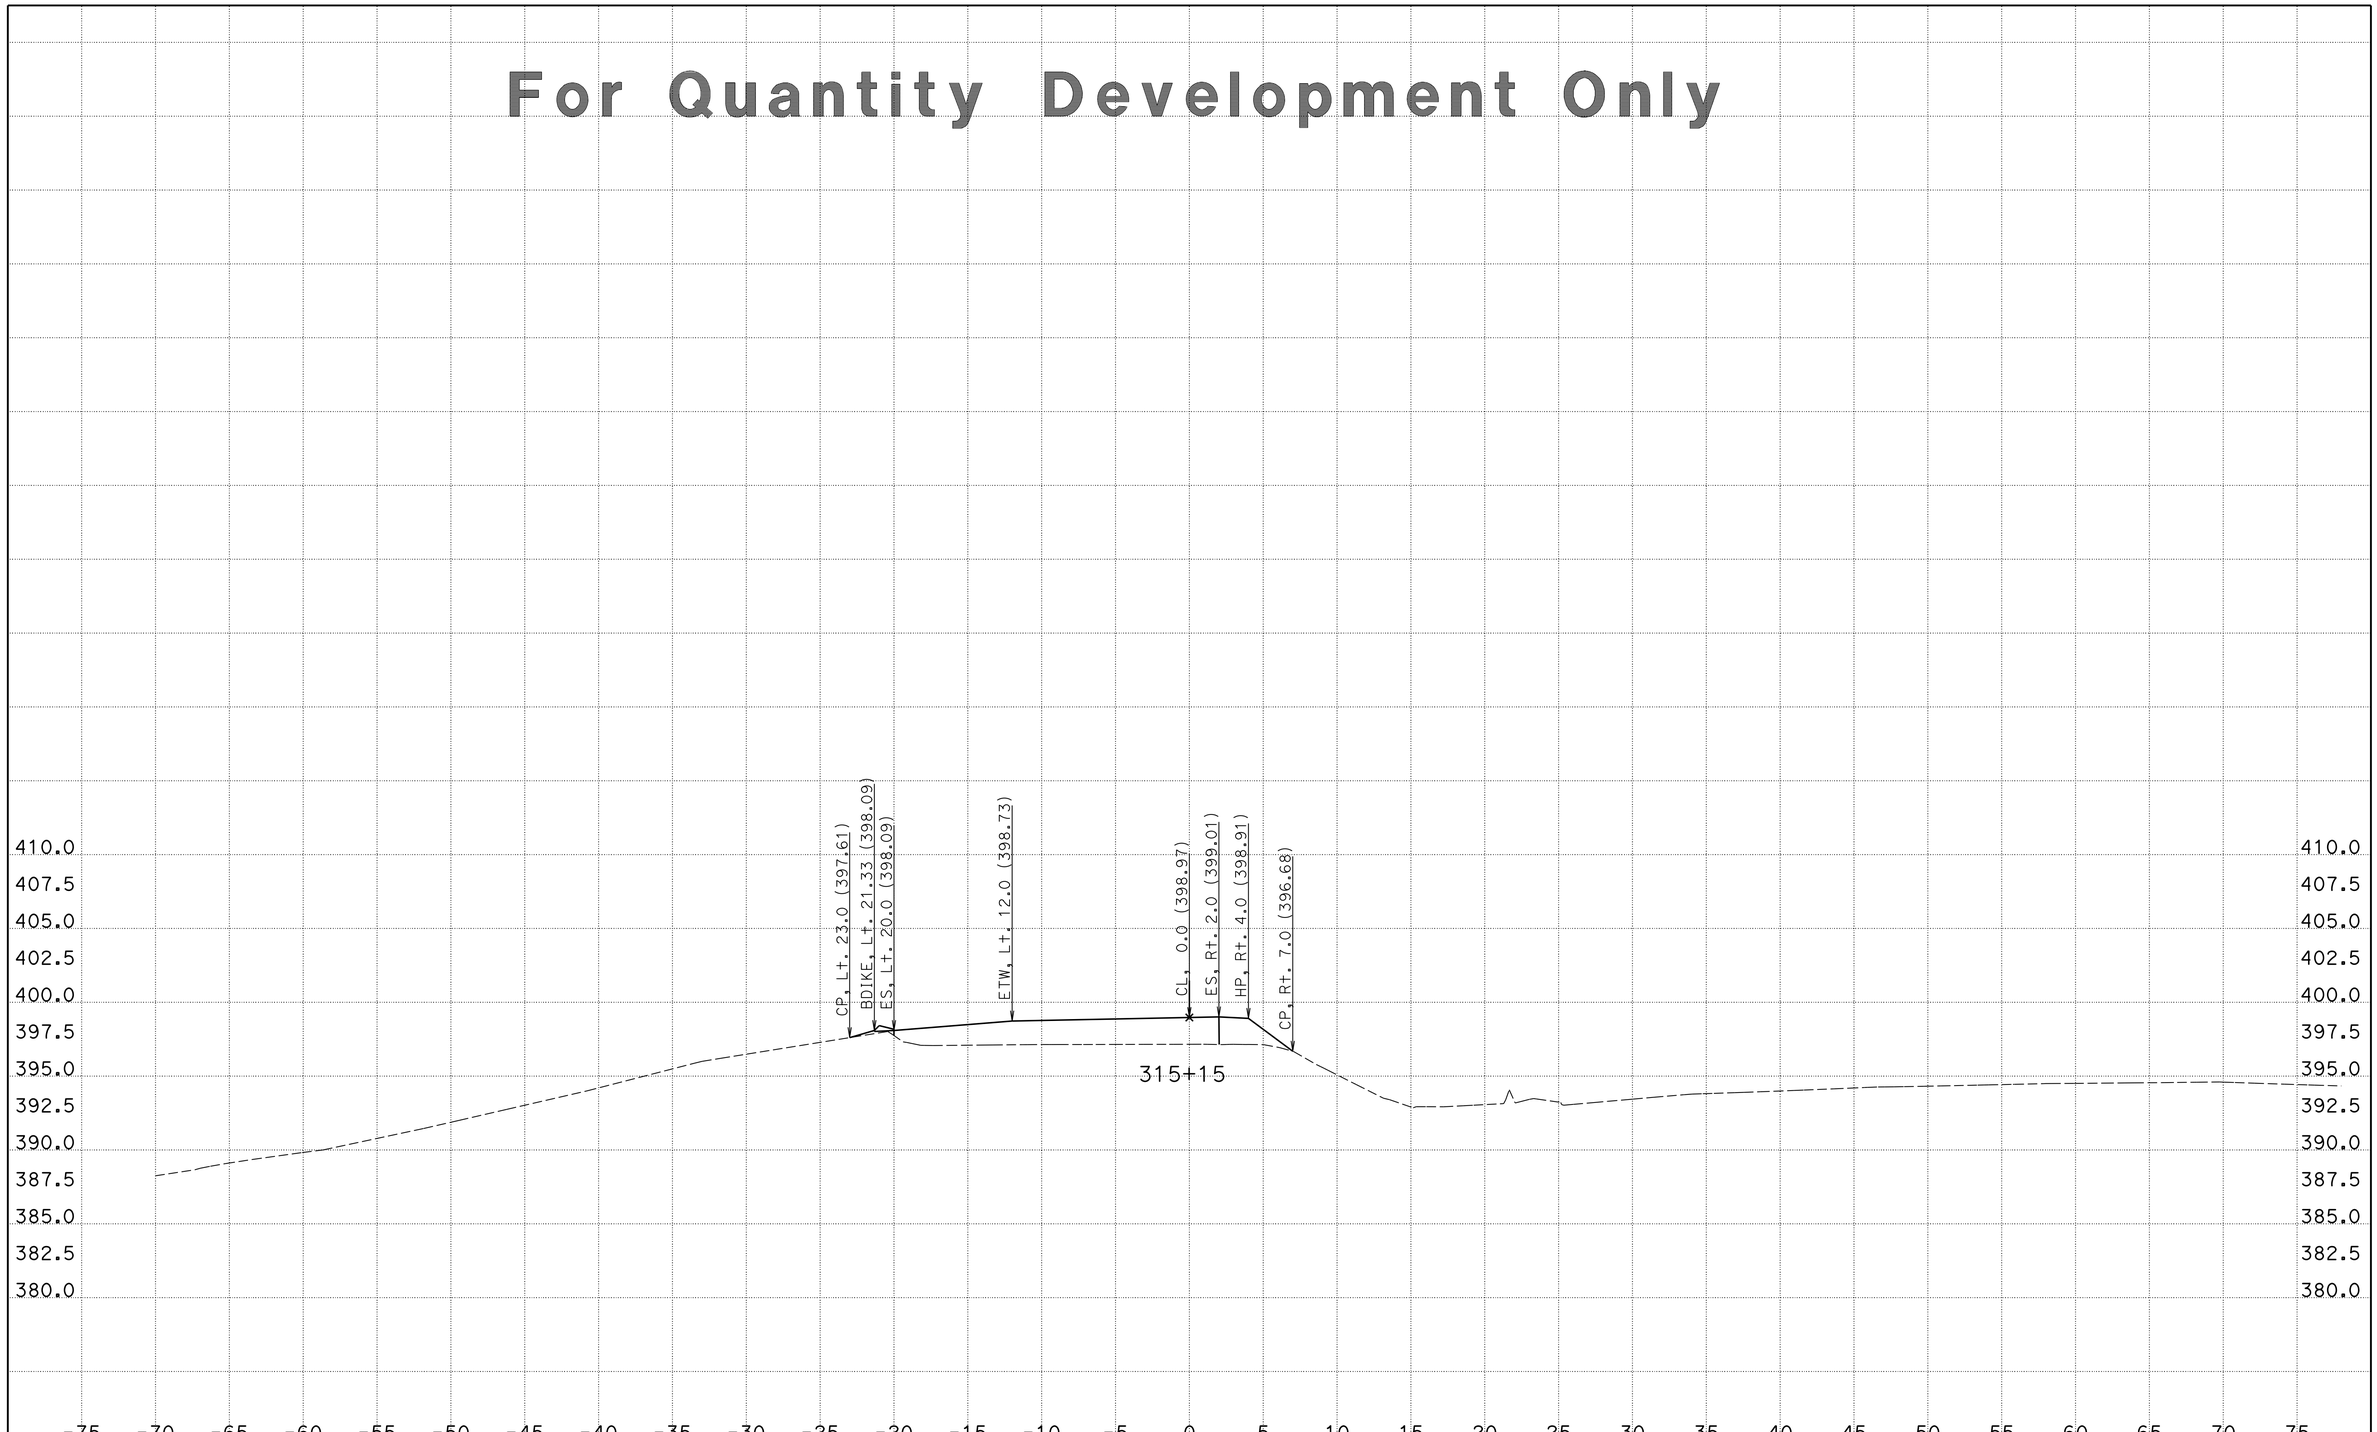

CREATED BY: Phoukhao Sasinouan
DATE: 12/5/2012
KC Project: 40280 File: H:\Projects\40280\Caice\40280\EAR\C2\C2-v10r.ear

CONTRACT: 40280
DIST/CO/RTE/PM: 11/SD/52/5.0-6.2
PROJECT ID: 11000005411

SCALE: 1" = 5' Horiz.
1" = 5' Vert.
All Dimensions are US Survey Feet

C-2
CROSS SECTIONS
SHEET 16 OF XXX

For Quantity Development Only

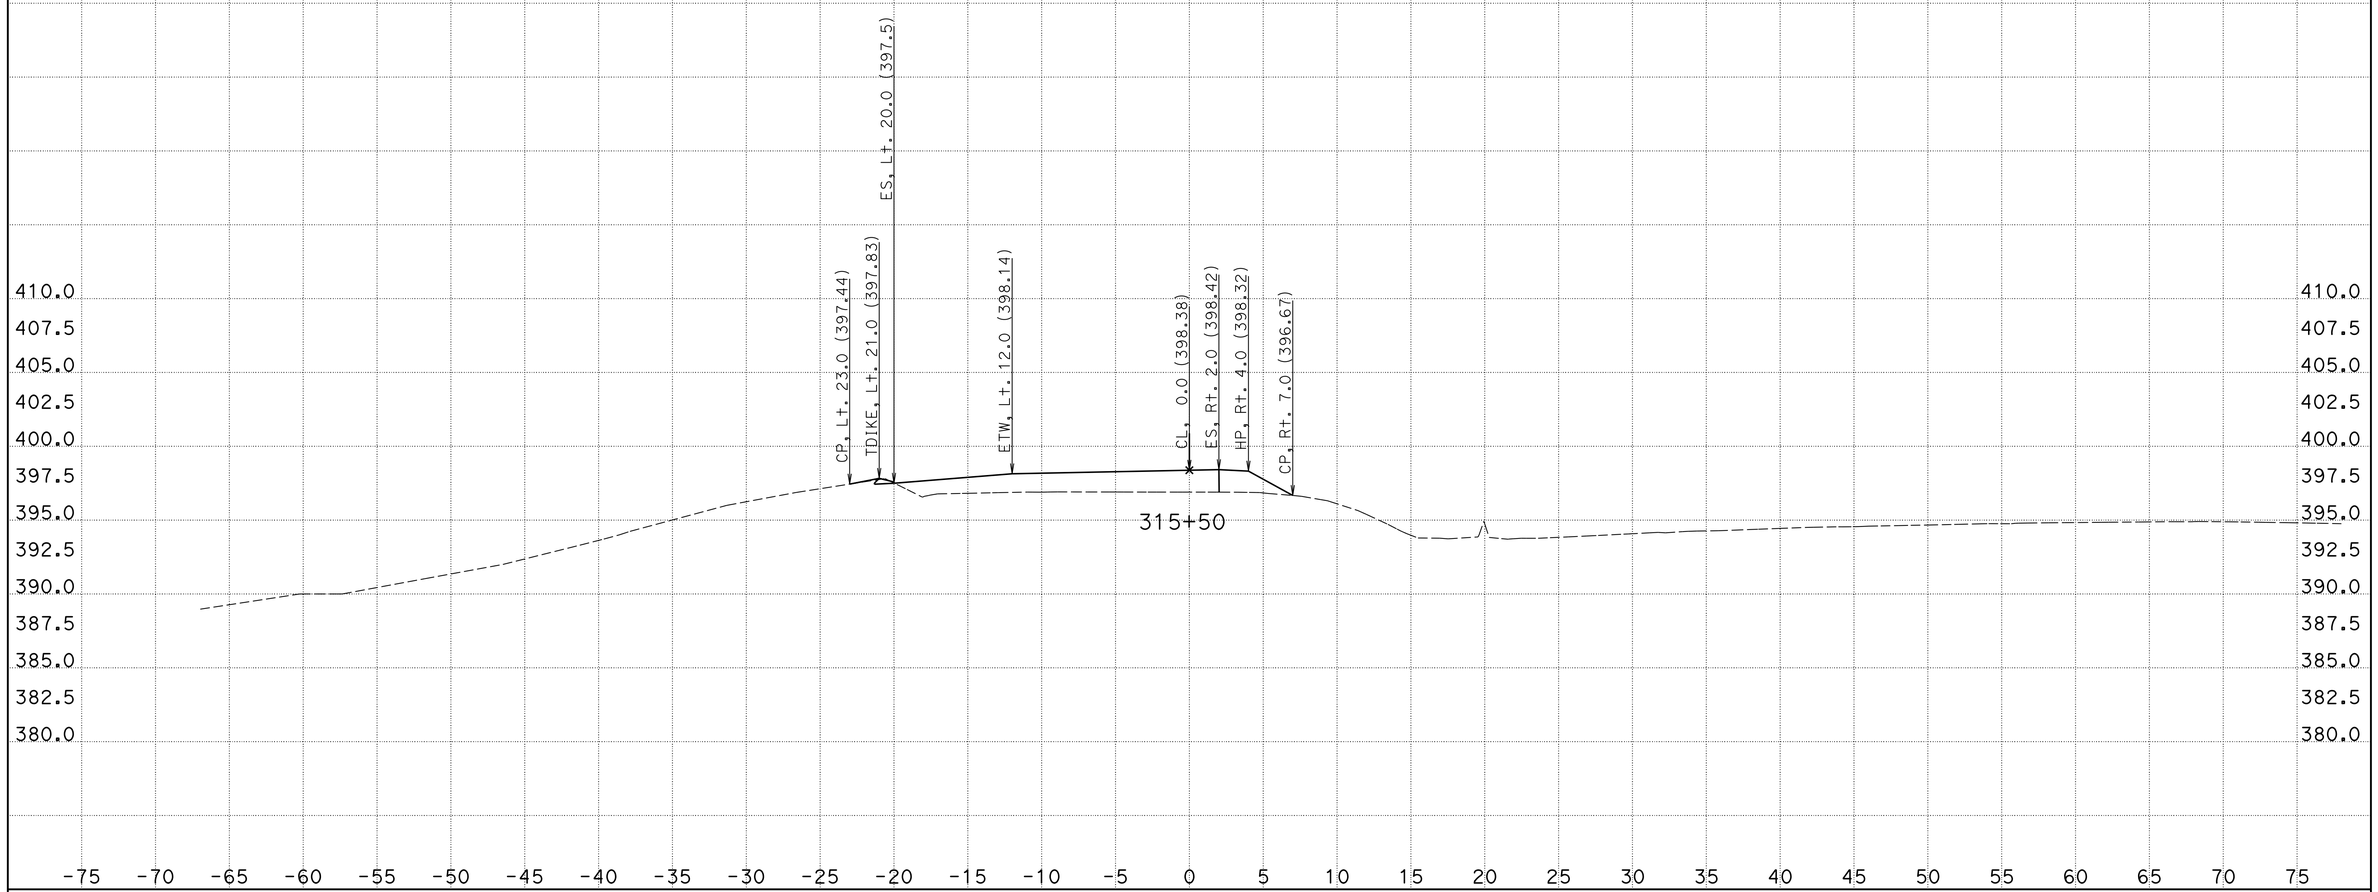

CREATED BY: Phoukhao Sasinouan
DATE: 12/5/2012
KC Project: 40280 File: H:\Projects\40280\Caice\40280\EAR\C2\C2-v10r.ear

CONTRACT: 40280
DIST/CO/RTE/PM: 11/SD/52/5.0-6.2
PROJECT ID: 11000005411

SCALE: 1" = 5' Horiz.
1" = 5' Vert.

All Dimensions are US Survey Feet

C-2
CROSS SECTIONS
SHEET 17 OF XXX

For Quantity Development Only

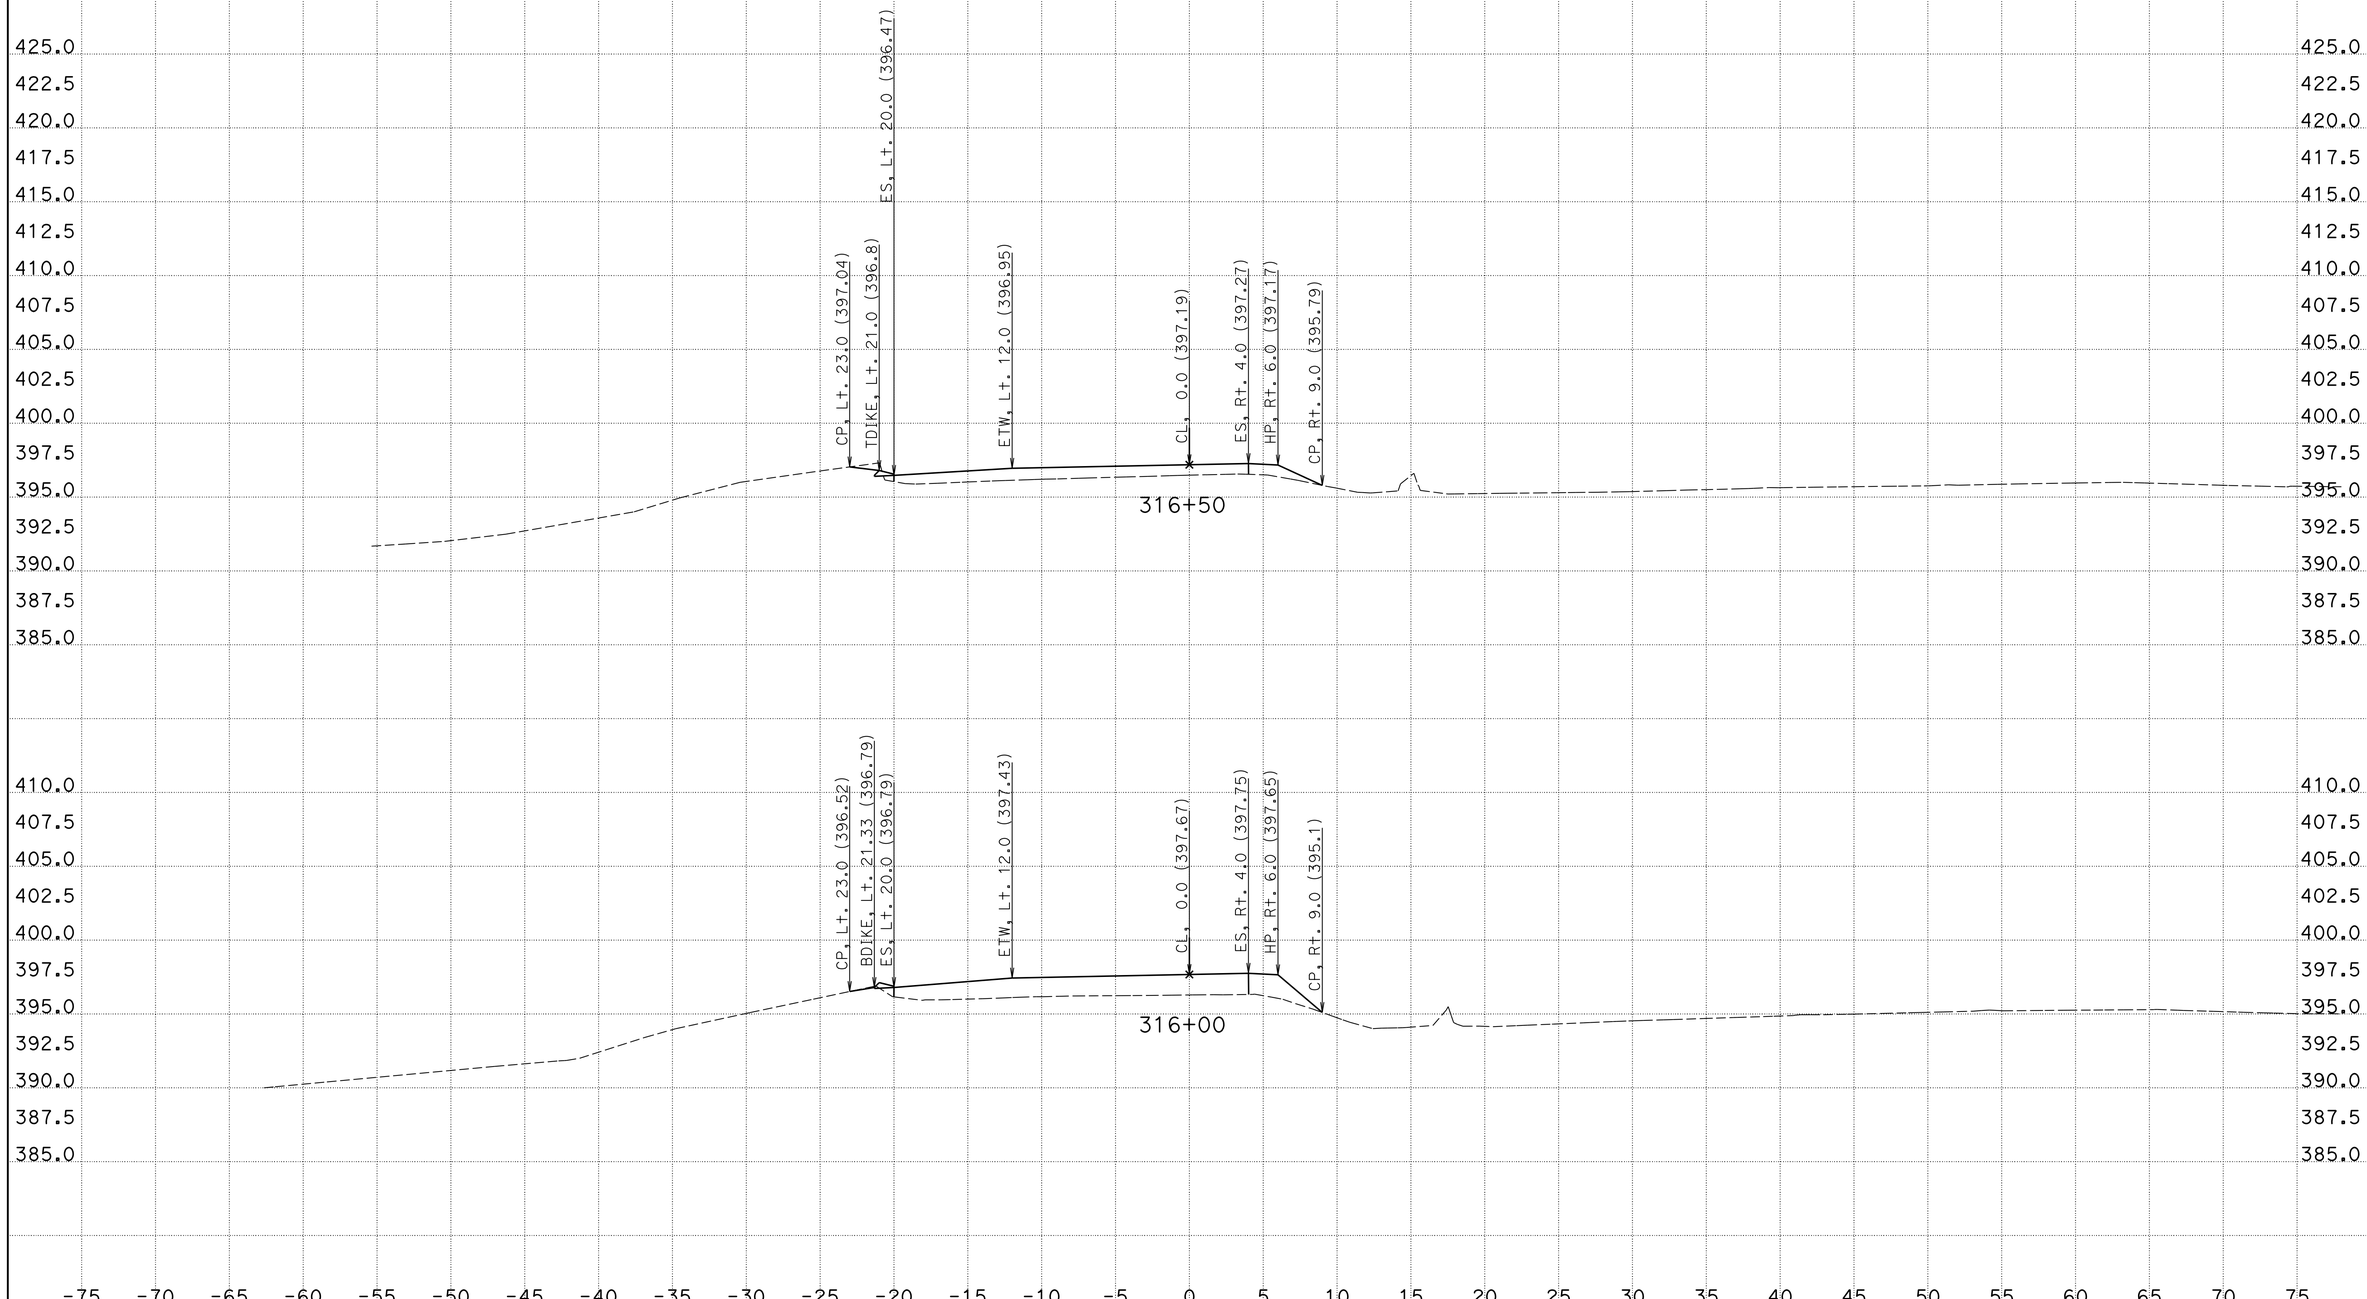

CREATED BY: Phoukhao Sasinouan
DATE: 12/5/2012
KC Project: 40280 File: H:\Projects\40280\Caice\40280\EAR\C2\C2-v10r.ear

CONTRACT: 40280
DIST/CO/RTE/PM: 11/SD/52/5.0-6.2
PROJECT ID: 11000005411

SCALE: 1" = 5' Horiz.
1" = 5' Vert.

All Dimensions are US Survey Feet

C-2
CROSS SECTIONS
SHEET 18 OF XXX

For Quantity Development Only

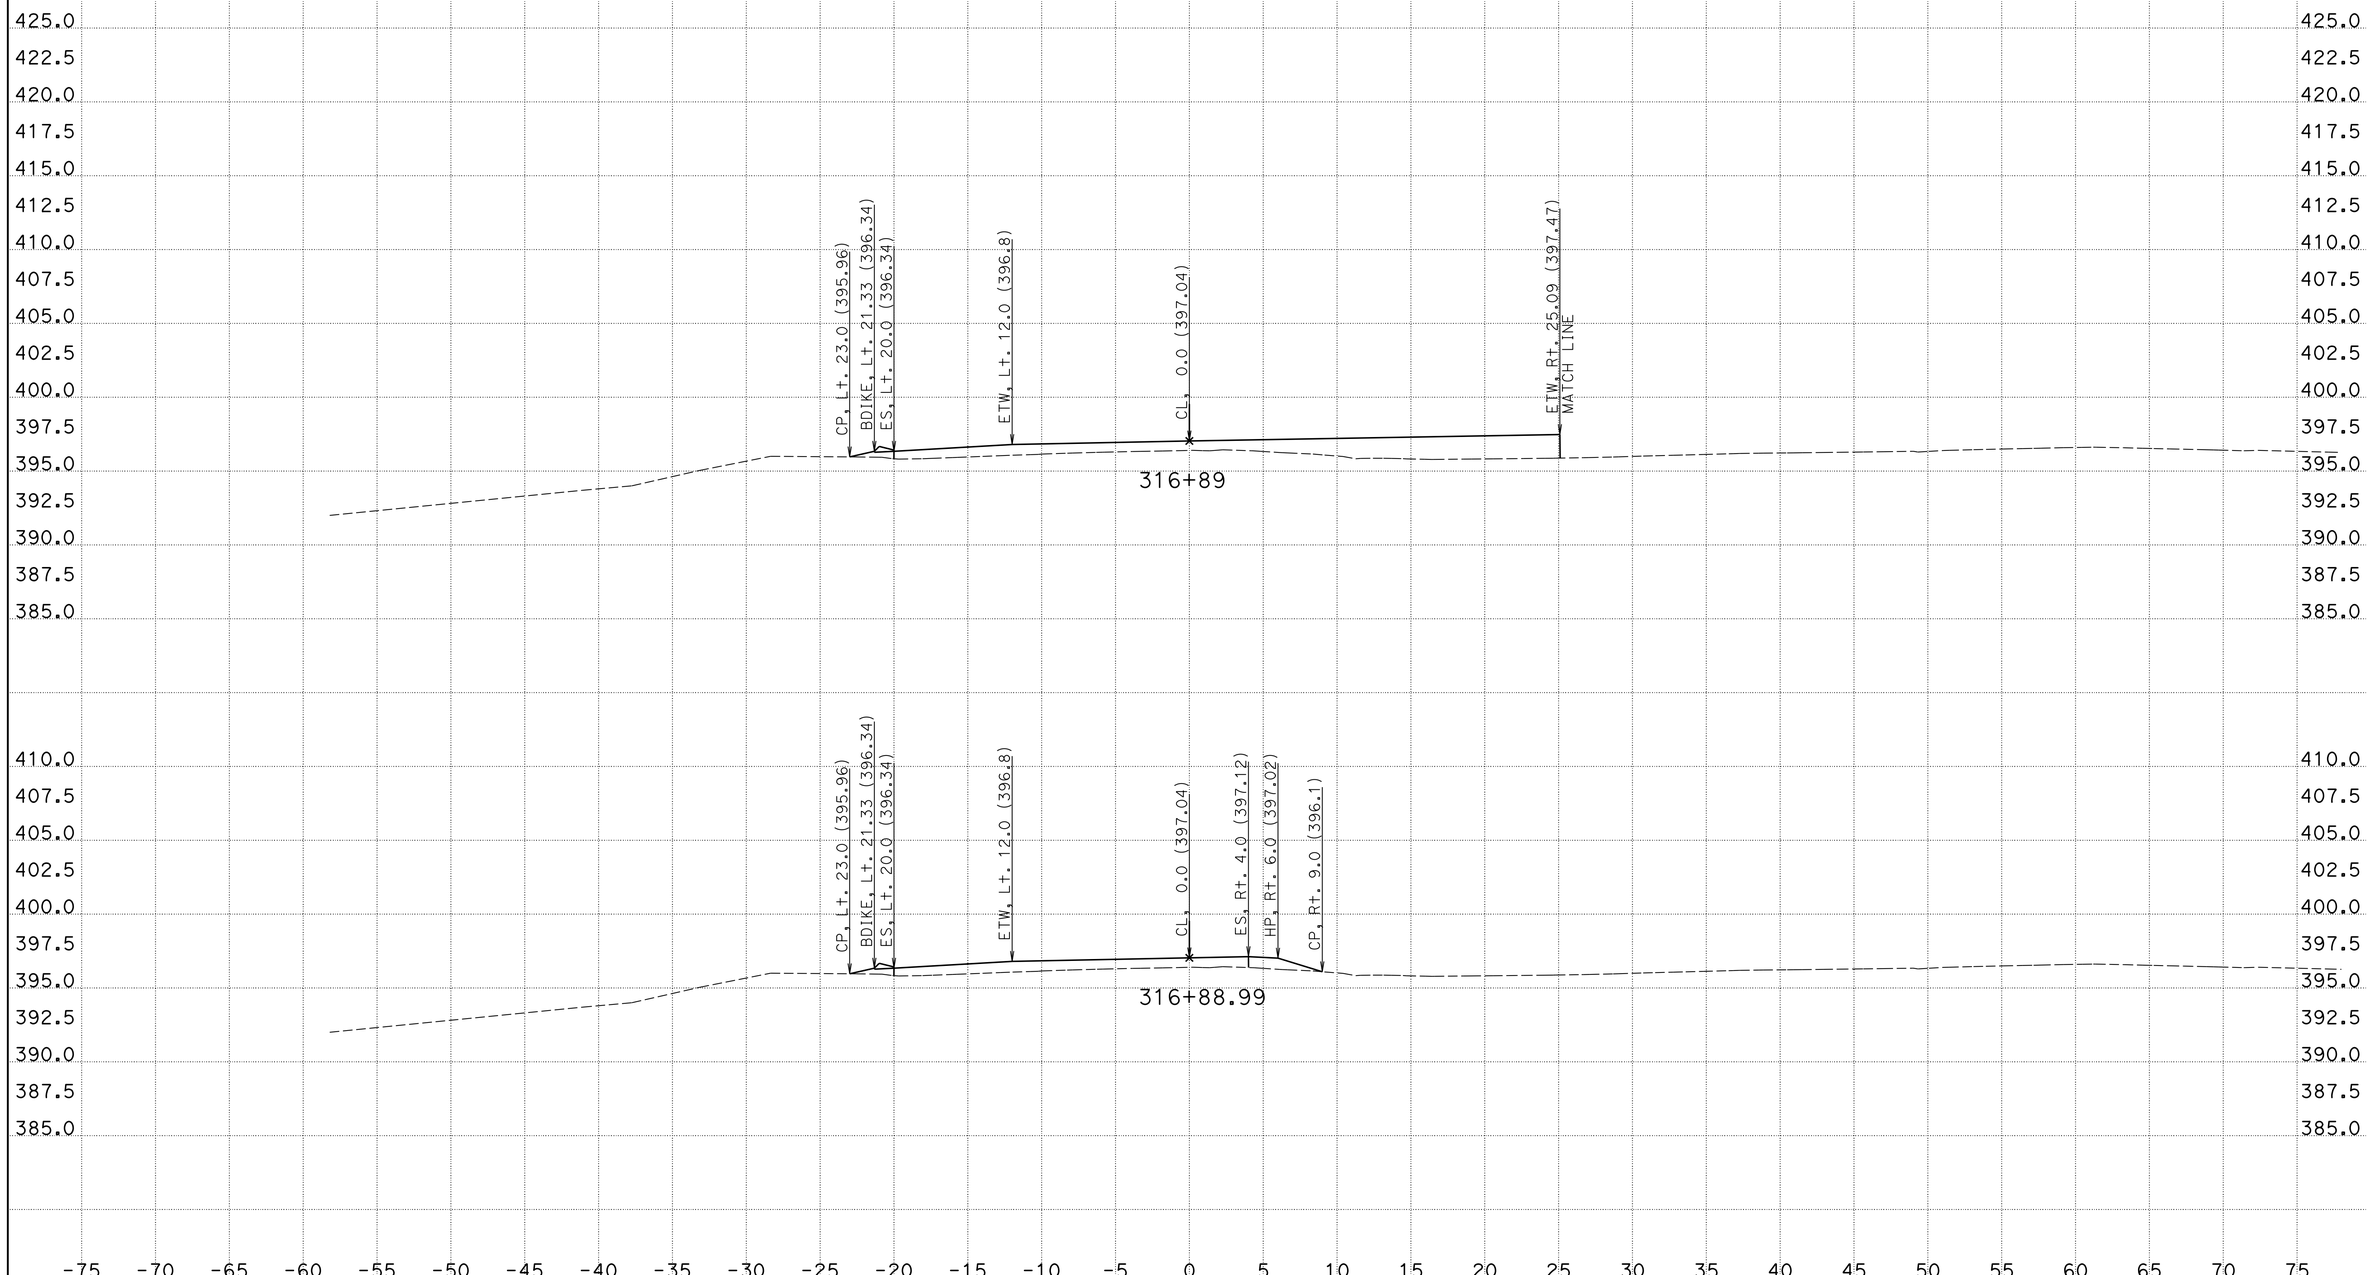

CREATED BY: Phoukhao Sasinouan
DATE: 12/5/2012
KC Project: 40280 File: H:\Projects\40280\Caice\40280\EAR\C2\C2-v10r.ear

CONTRACT: 40280
DIST/CO/RTE/PM: 11/SD/52/5.0-6.2
PROJECT ID: 11000005411

SCALE: 1" = 5' Horiz.
1" = 5' Vert.

All Dimensions are US Survey Feet

C-2
CROSS SECTIONS
SHEET 19 OF XXX

For Quantity Development Only

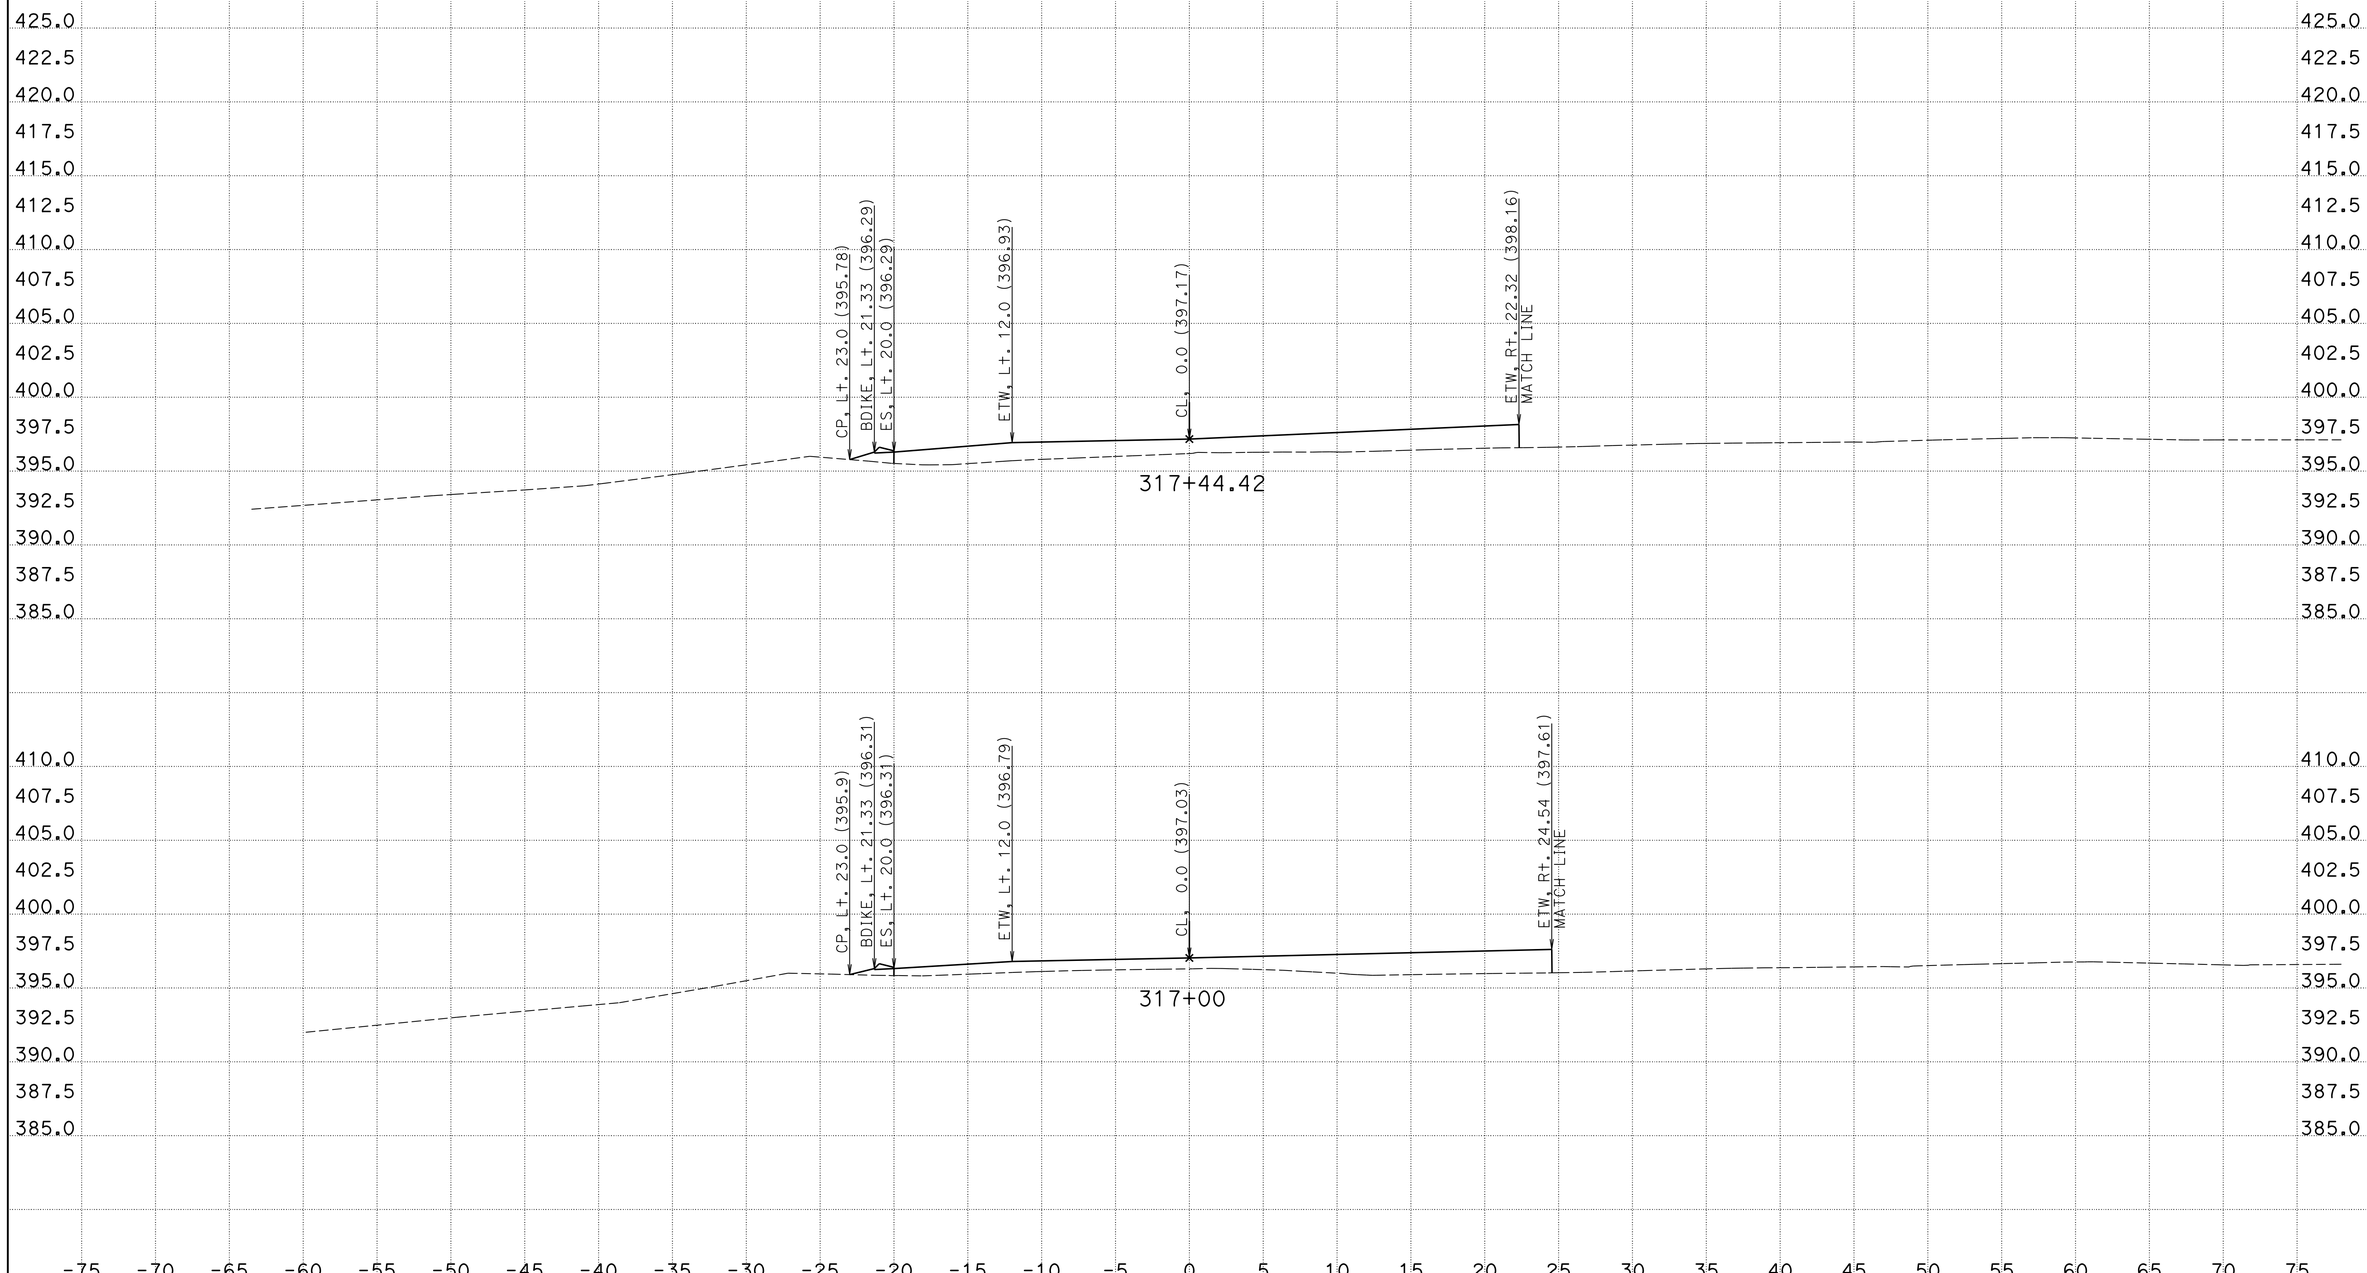

CREATED BY: Phoukhao Sasinouan
DATE: 12/5/2012
KC Project: 40280 File: H:\Projects\40280\Caice\40280\EAR\C2\C2-v10r.ear

CONTRACT: 40280
DIST/CO/RTE/PM: 11/SD/52/5.0-6.2
PROJECT ID: 11000005411

SCALE: 1" = 5' Horiz.
1" = 5' Vert.

All Dimensions are US Survey Feet

C-2
CROSS SECTIONS
SHEET 20 OF XXX

For Quantity Development Only

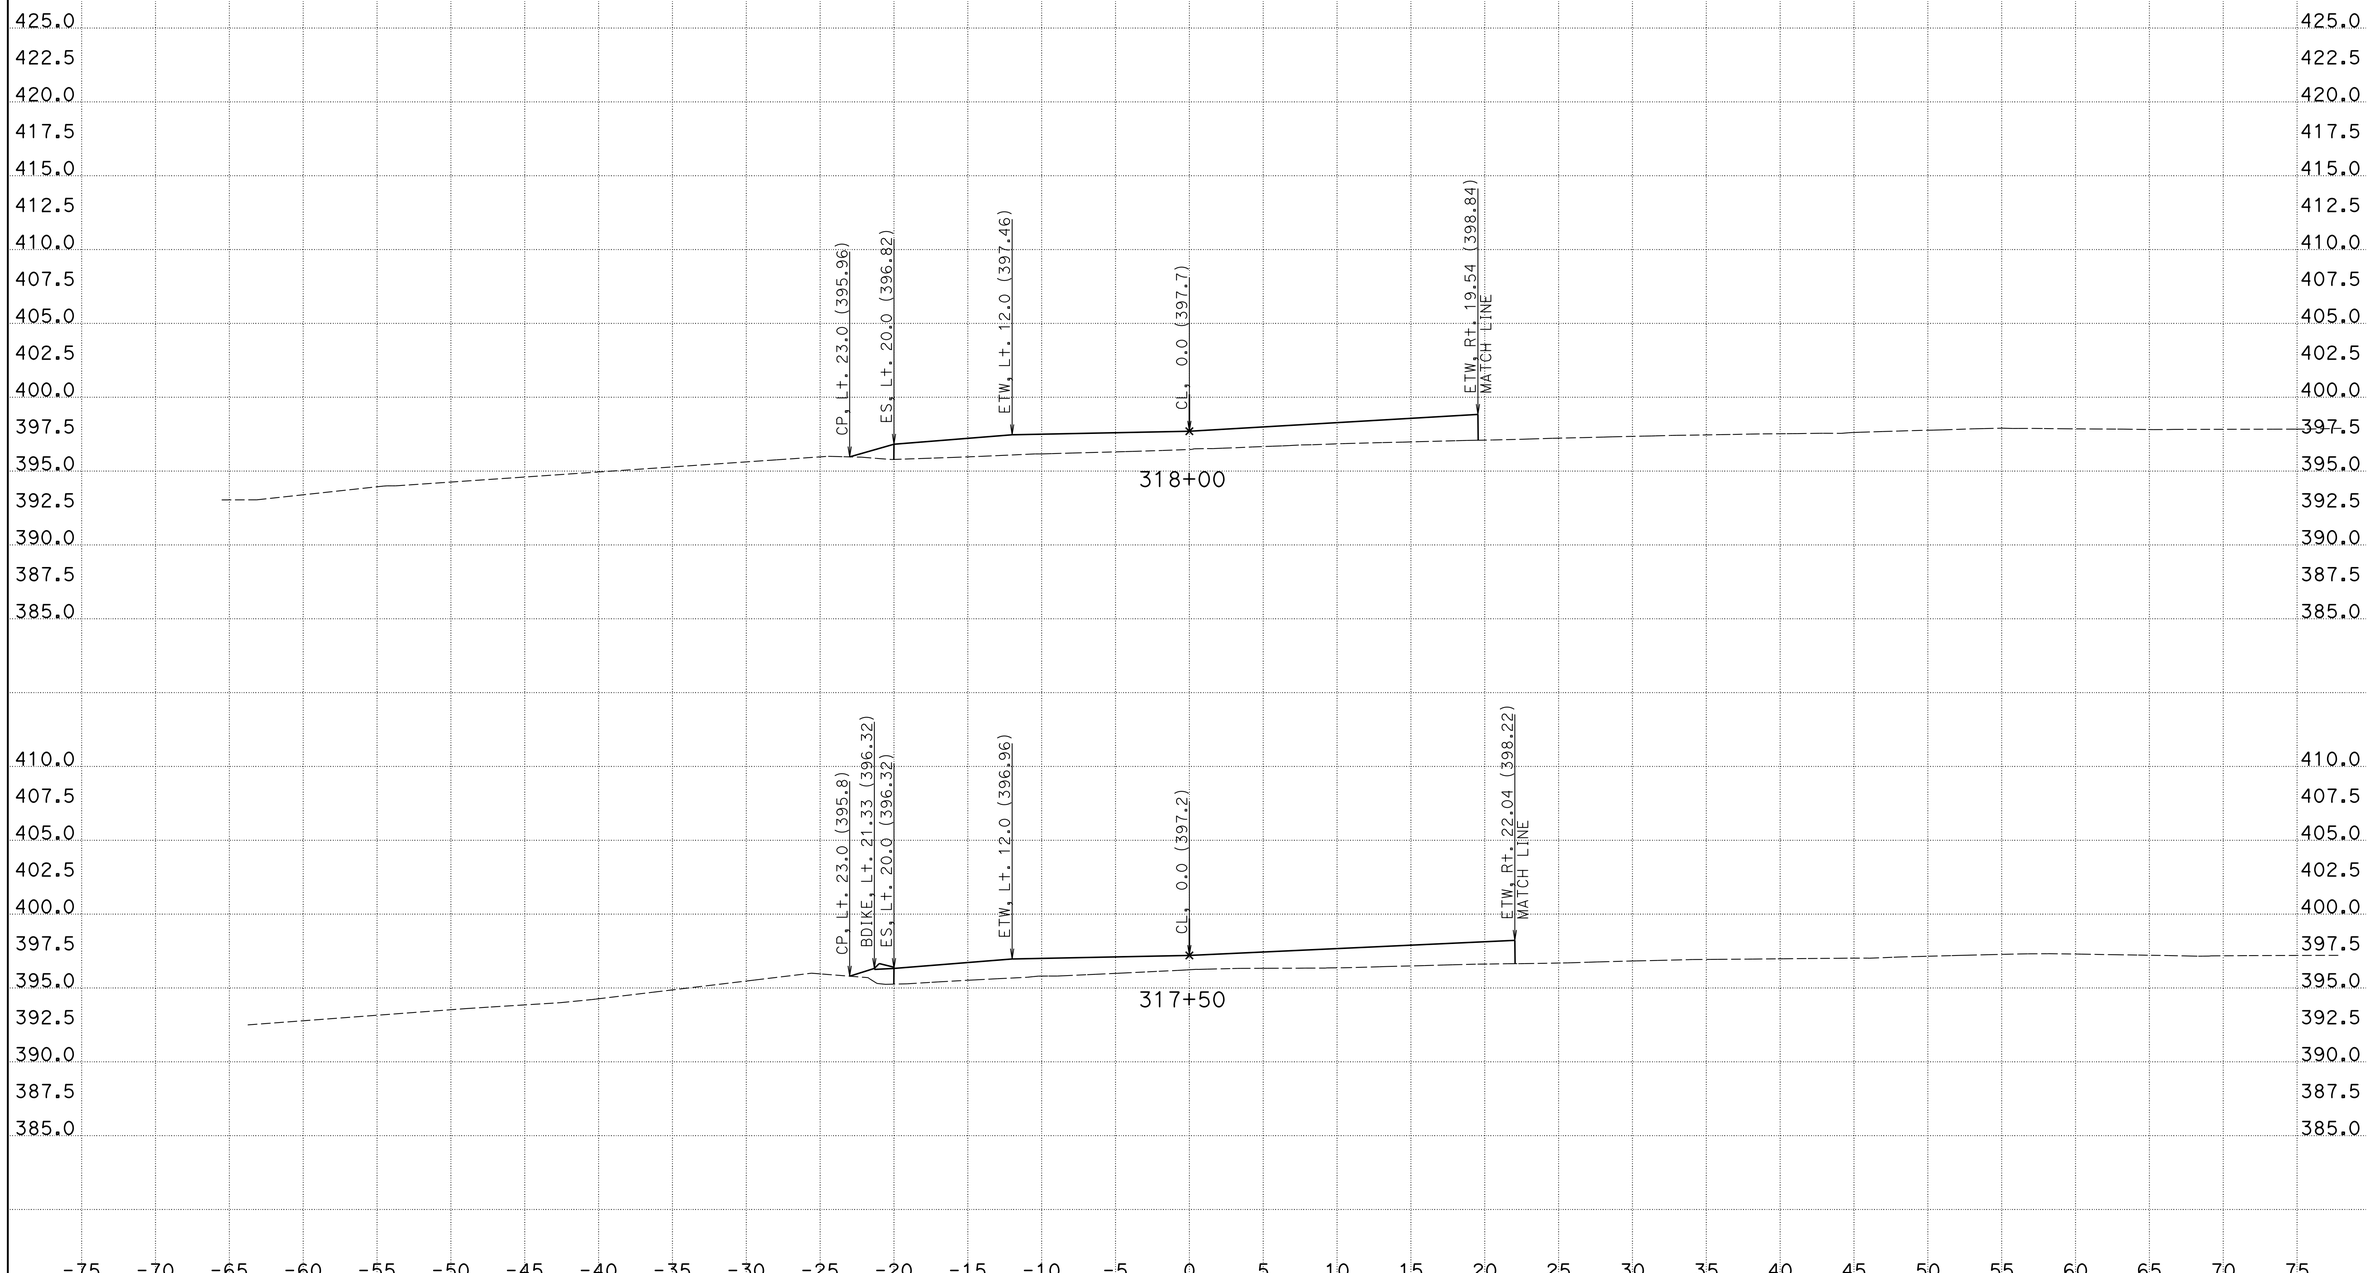

CREATED BY: Phoukhao Sasinouan
DATE: 12/5/2012
KC Project: 40280 File: H:\Projects\40280\Caice\40280\EAR\C2\C2-v10r.ear

CONTRACT: 40280
DIST/CO/RTE/PM: 11/SD/52/5.0-6.2
PROJECT ID: 11000005411

SCALE: 1" = 5' Horiz.
1" = 5' Vert.

All Dimensions are US Survey Feet

C-2
CROSS SECTIONS
SHEET 21 OF XXX

For Quantity Development Only

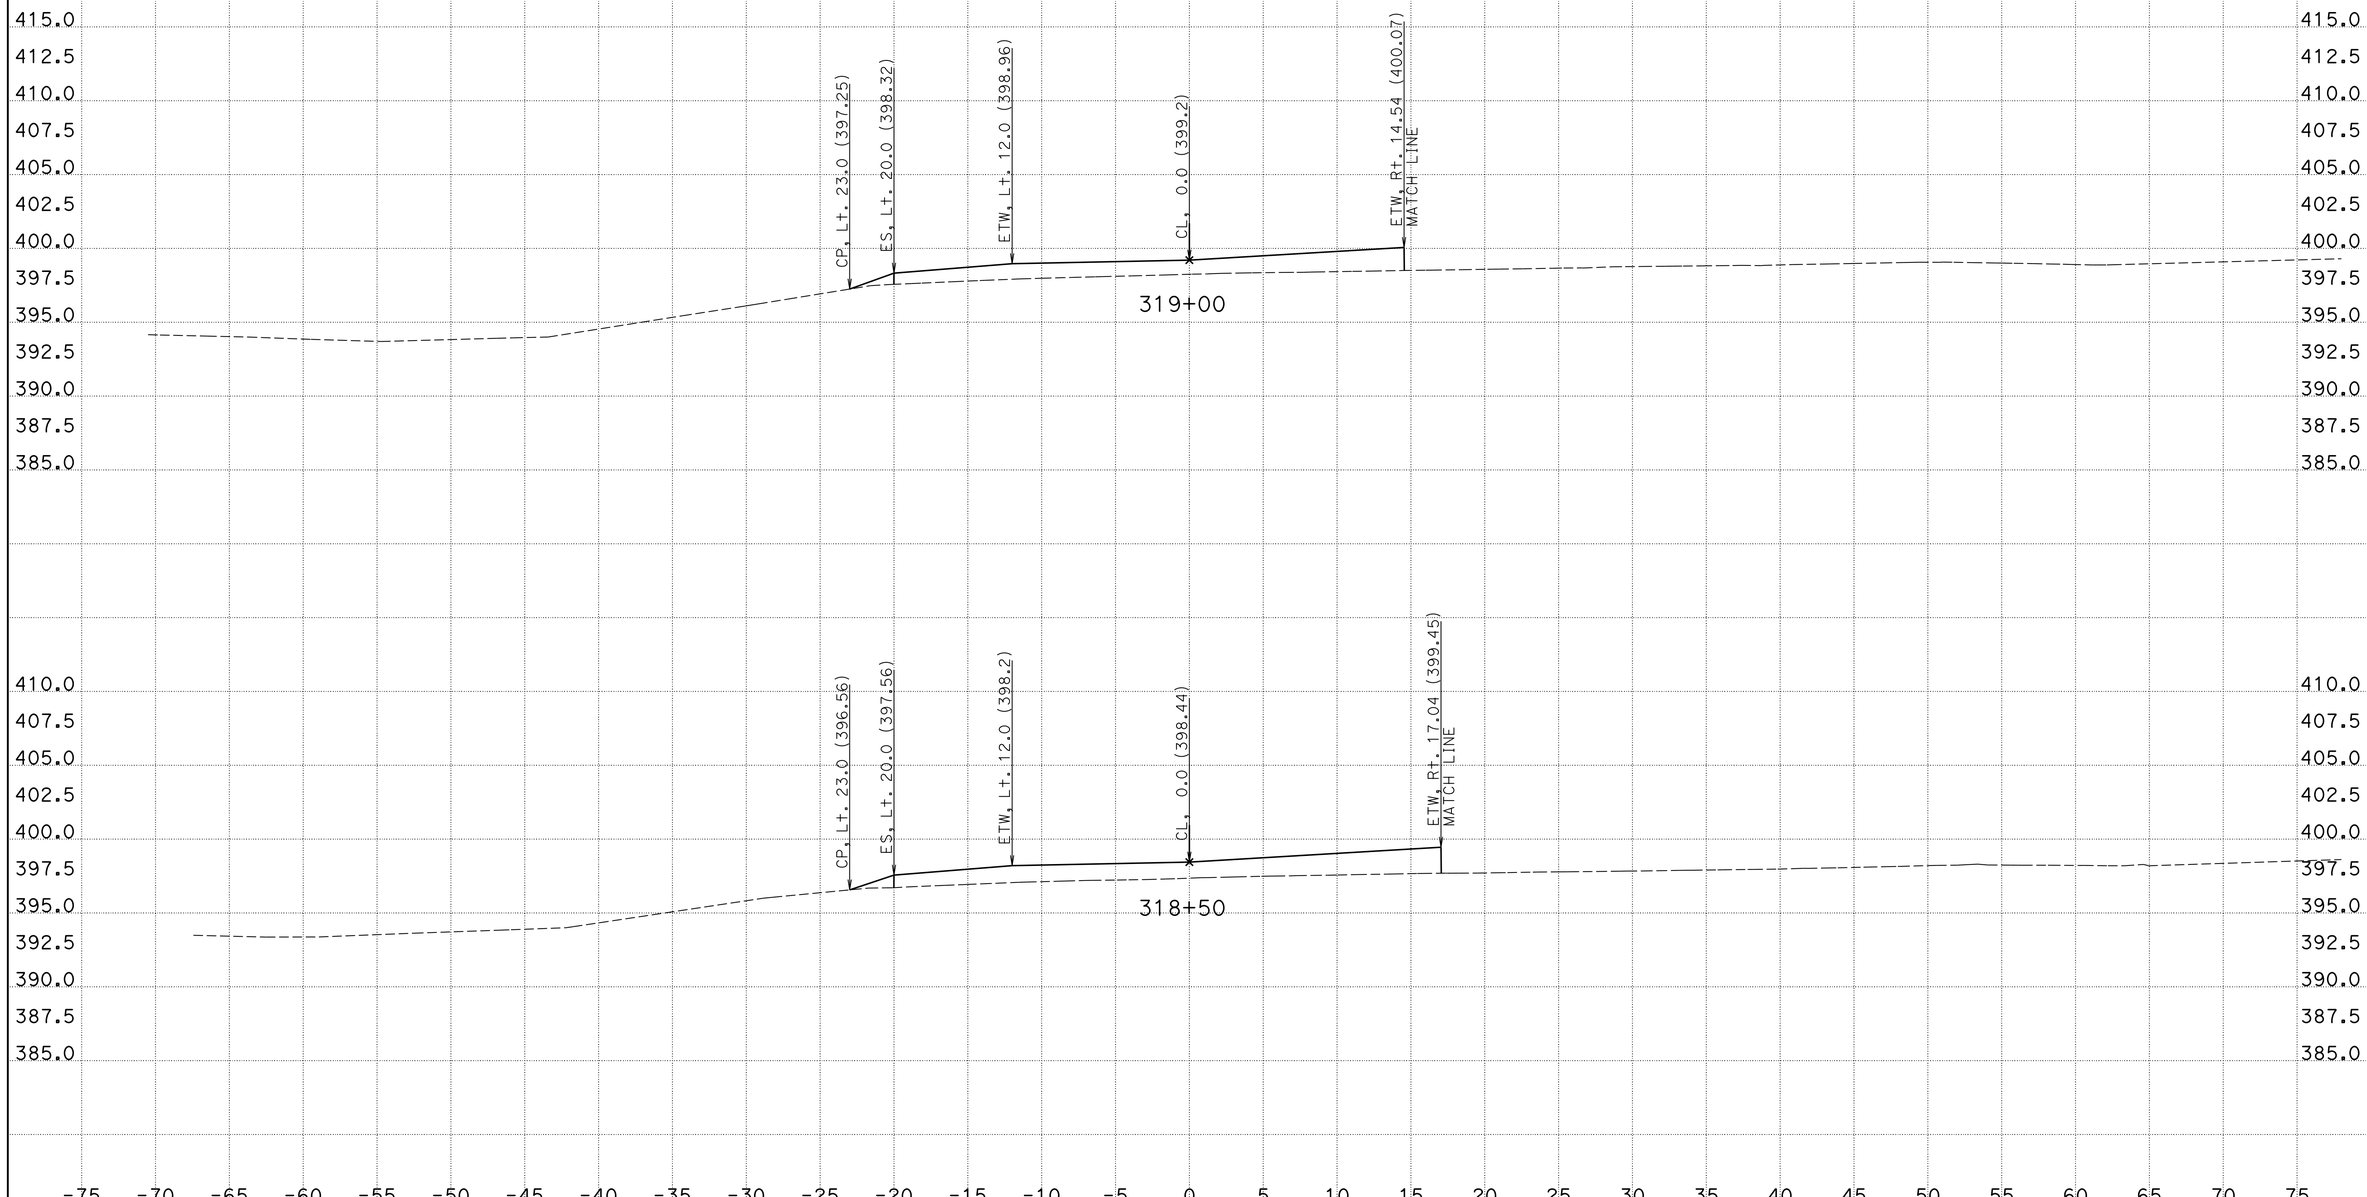

CREATED BY: Phoukhao Sasinouan
DATE: 12/5/2012
KC Project: 40280 File: H:\Projects\40280\Caice\40280\EAR\C2\C2-v10r.ear

CONTRACT: 40280
DIST/CO/RTE/PM: 11/SD/52/5.0-6.2
PROJECT ID: 11000005411

SCALE: 1" = 5' Horiz.
1" = 5' Vert.

All Dimensions are US Survey Feet

C-2
CROSS SECTIONS
SHEET 22 OF XXX

For Quantity Development Only

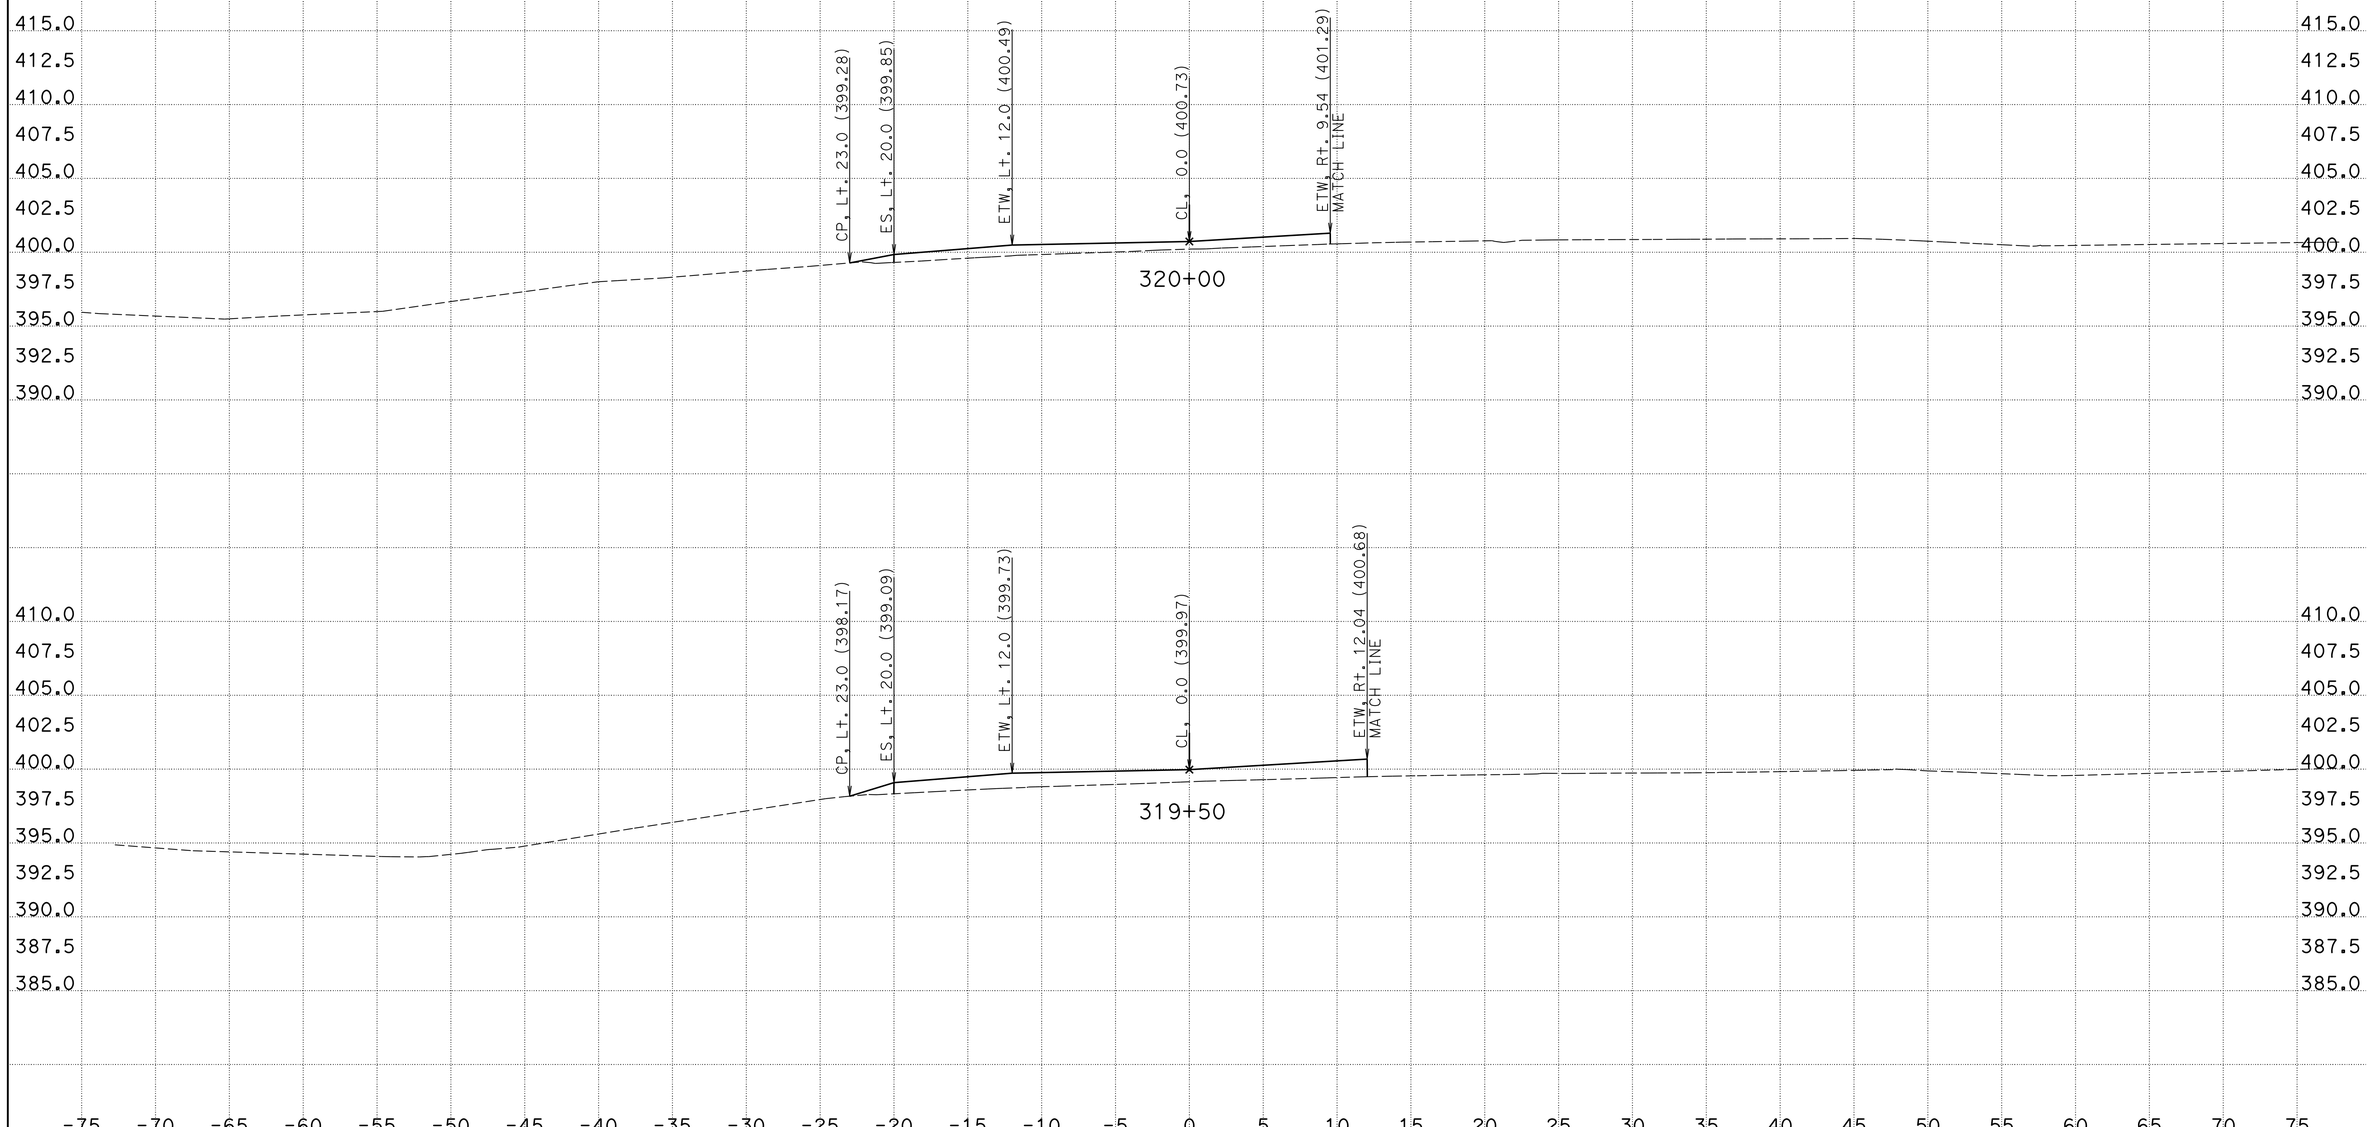

CREATED BY: Phoukhao Sasinouan
DATE: 12/5/2012
KC Project: 40280 File: H:\Projects\40280\Caice\40280\EAR\C2\C2-v10r.ear

CONTRACT: 40280
DIST/CO/RTE/PM: 11/SD/52/5.0-6.2
PROJECT ID: 11000005411

SCALE: 1" = 5' Horiz.
1" = 5' Vert.
All Dimensions are US Survey Feet

C-2
CROSS SECTIONS
SHEET 23 OF XXX

For Quantity Development Only

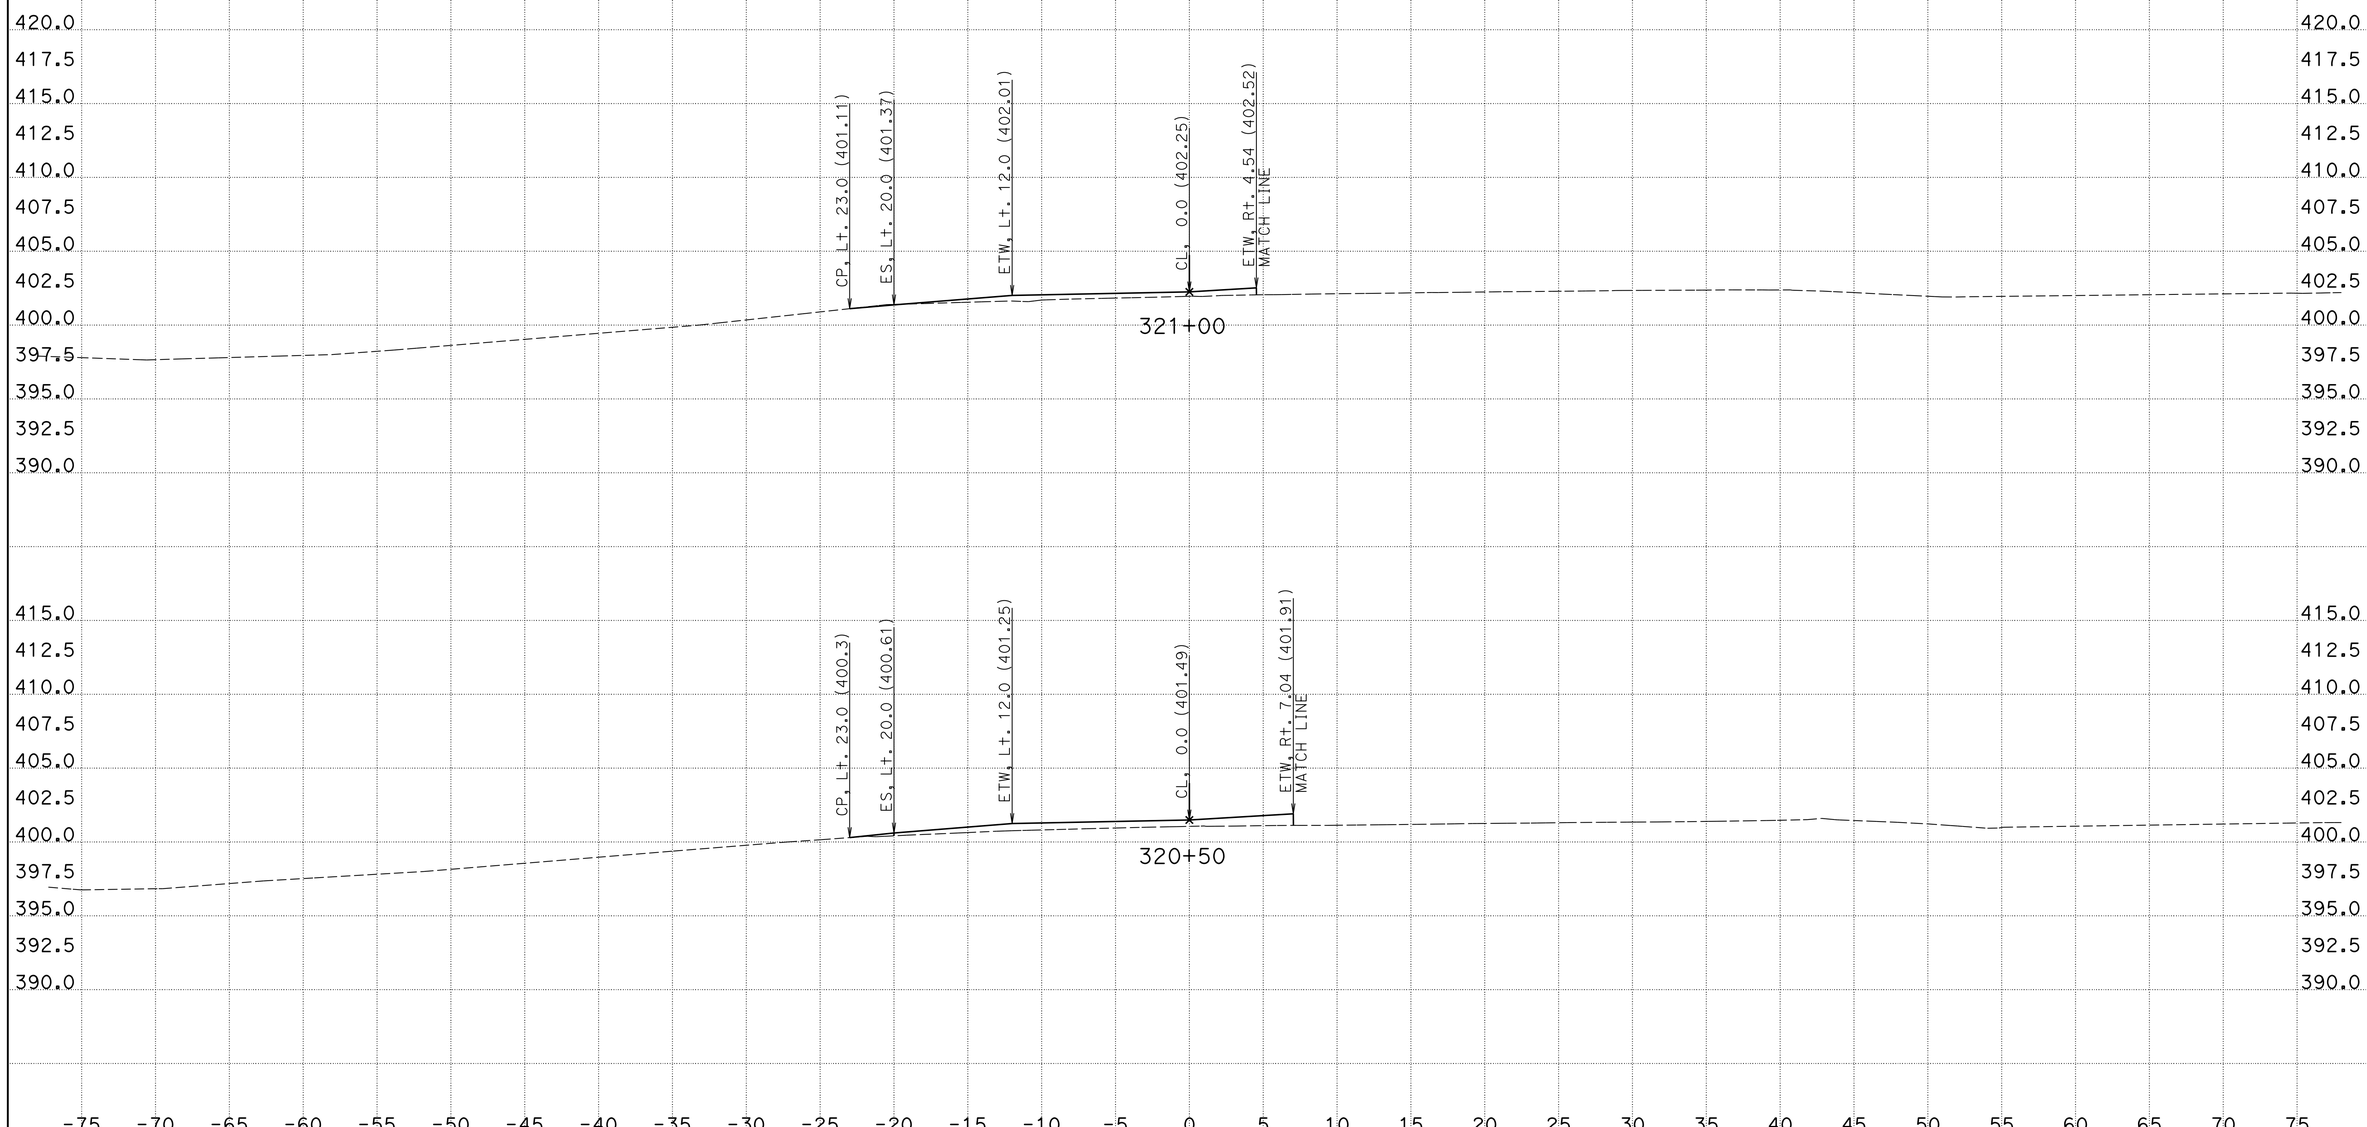

CREATED BY: Phoukhao Sasinouan
DATE: 12/5/2012
KC Project: 40280 File: H:\Projects\40280\Caice\40280\EAR\C2\C2-v10r.ear

CONTRACT: 40280
DIST/CO/RTE/PM: 11/SD/52/5.0-6.2
PROJECT ID: 11000005411

SCALE: 1" = 5' Horiz.
1" = 5' Vert.

All Dimensions are US Survey Feet

C-2
CROSS SECTIONS
SHEET 24 OF XXX

For Quantity Development Only

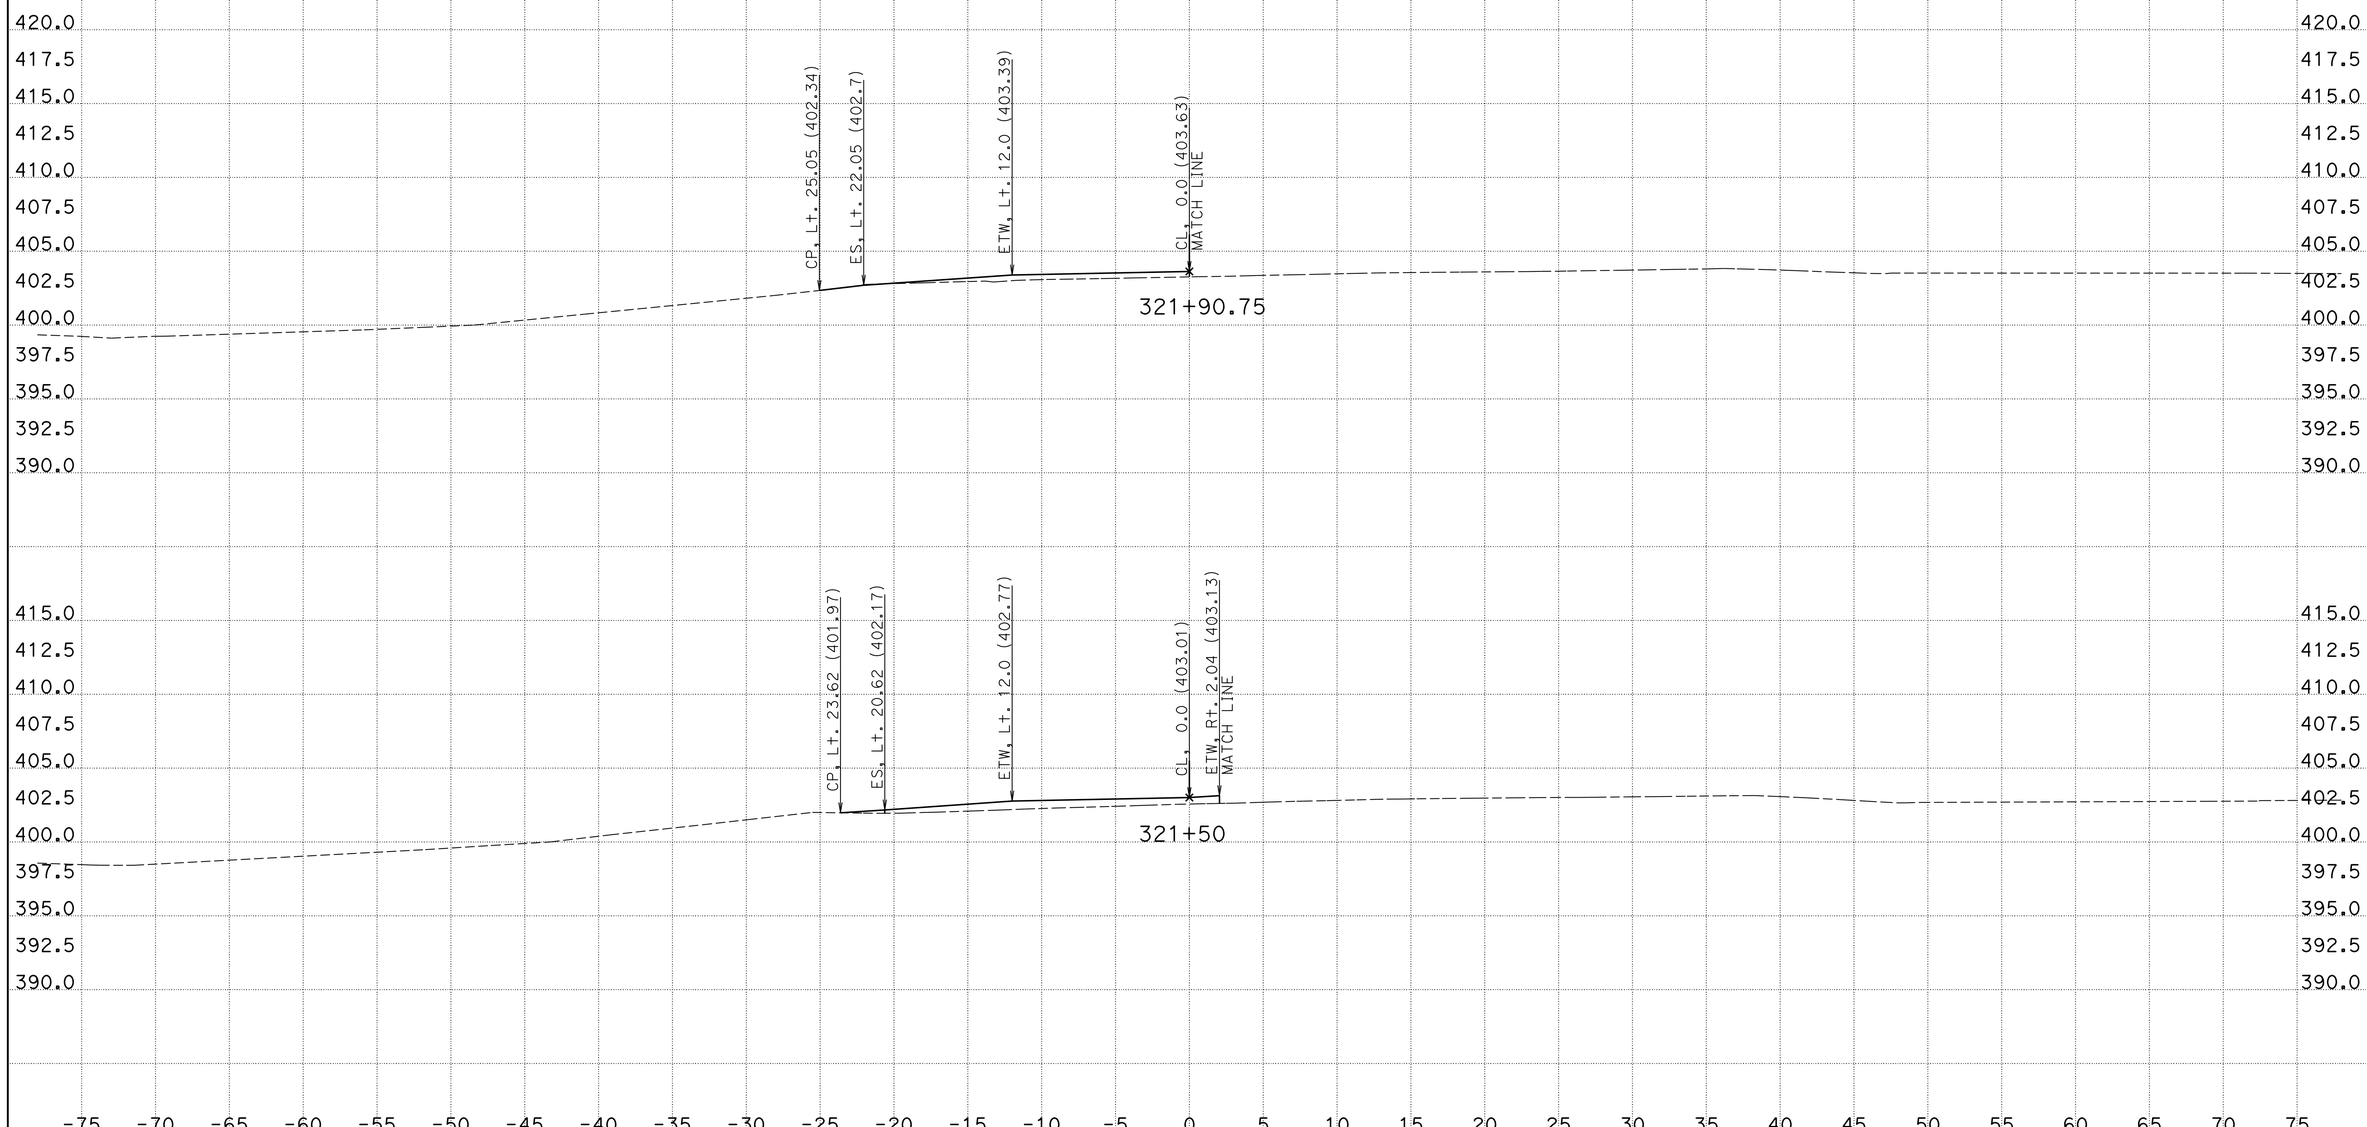

CREATED BY: Phoukhao Sasinouan
DATE: 12/5/2012
KC Project: 40280 File: H:\Projects\40280\Caice\40280\EAR\C2\C2-v10r.ear

CONTRACT: 40280
DIST/CO/RTE/PM: 11/SD/52/5.0-6.2
PROJECT ID: 11000005411

SCALE: 1" = 5' Horiz.
1" = 5' Vert.

All Dimensions are US Survey Feet

C-2
CROSS SECTIONS
SHEET 25 OF XXX

For Quantity Development Only

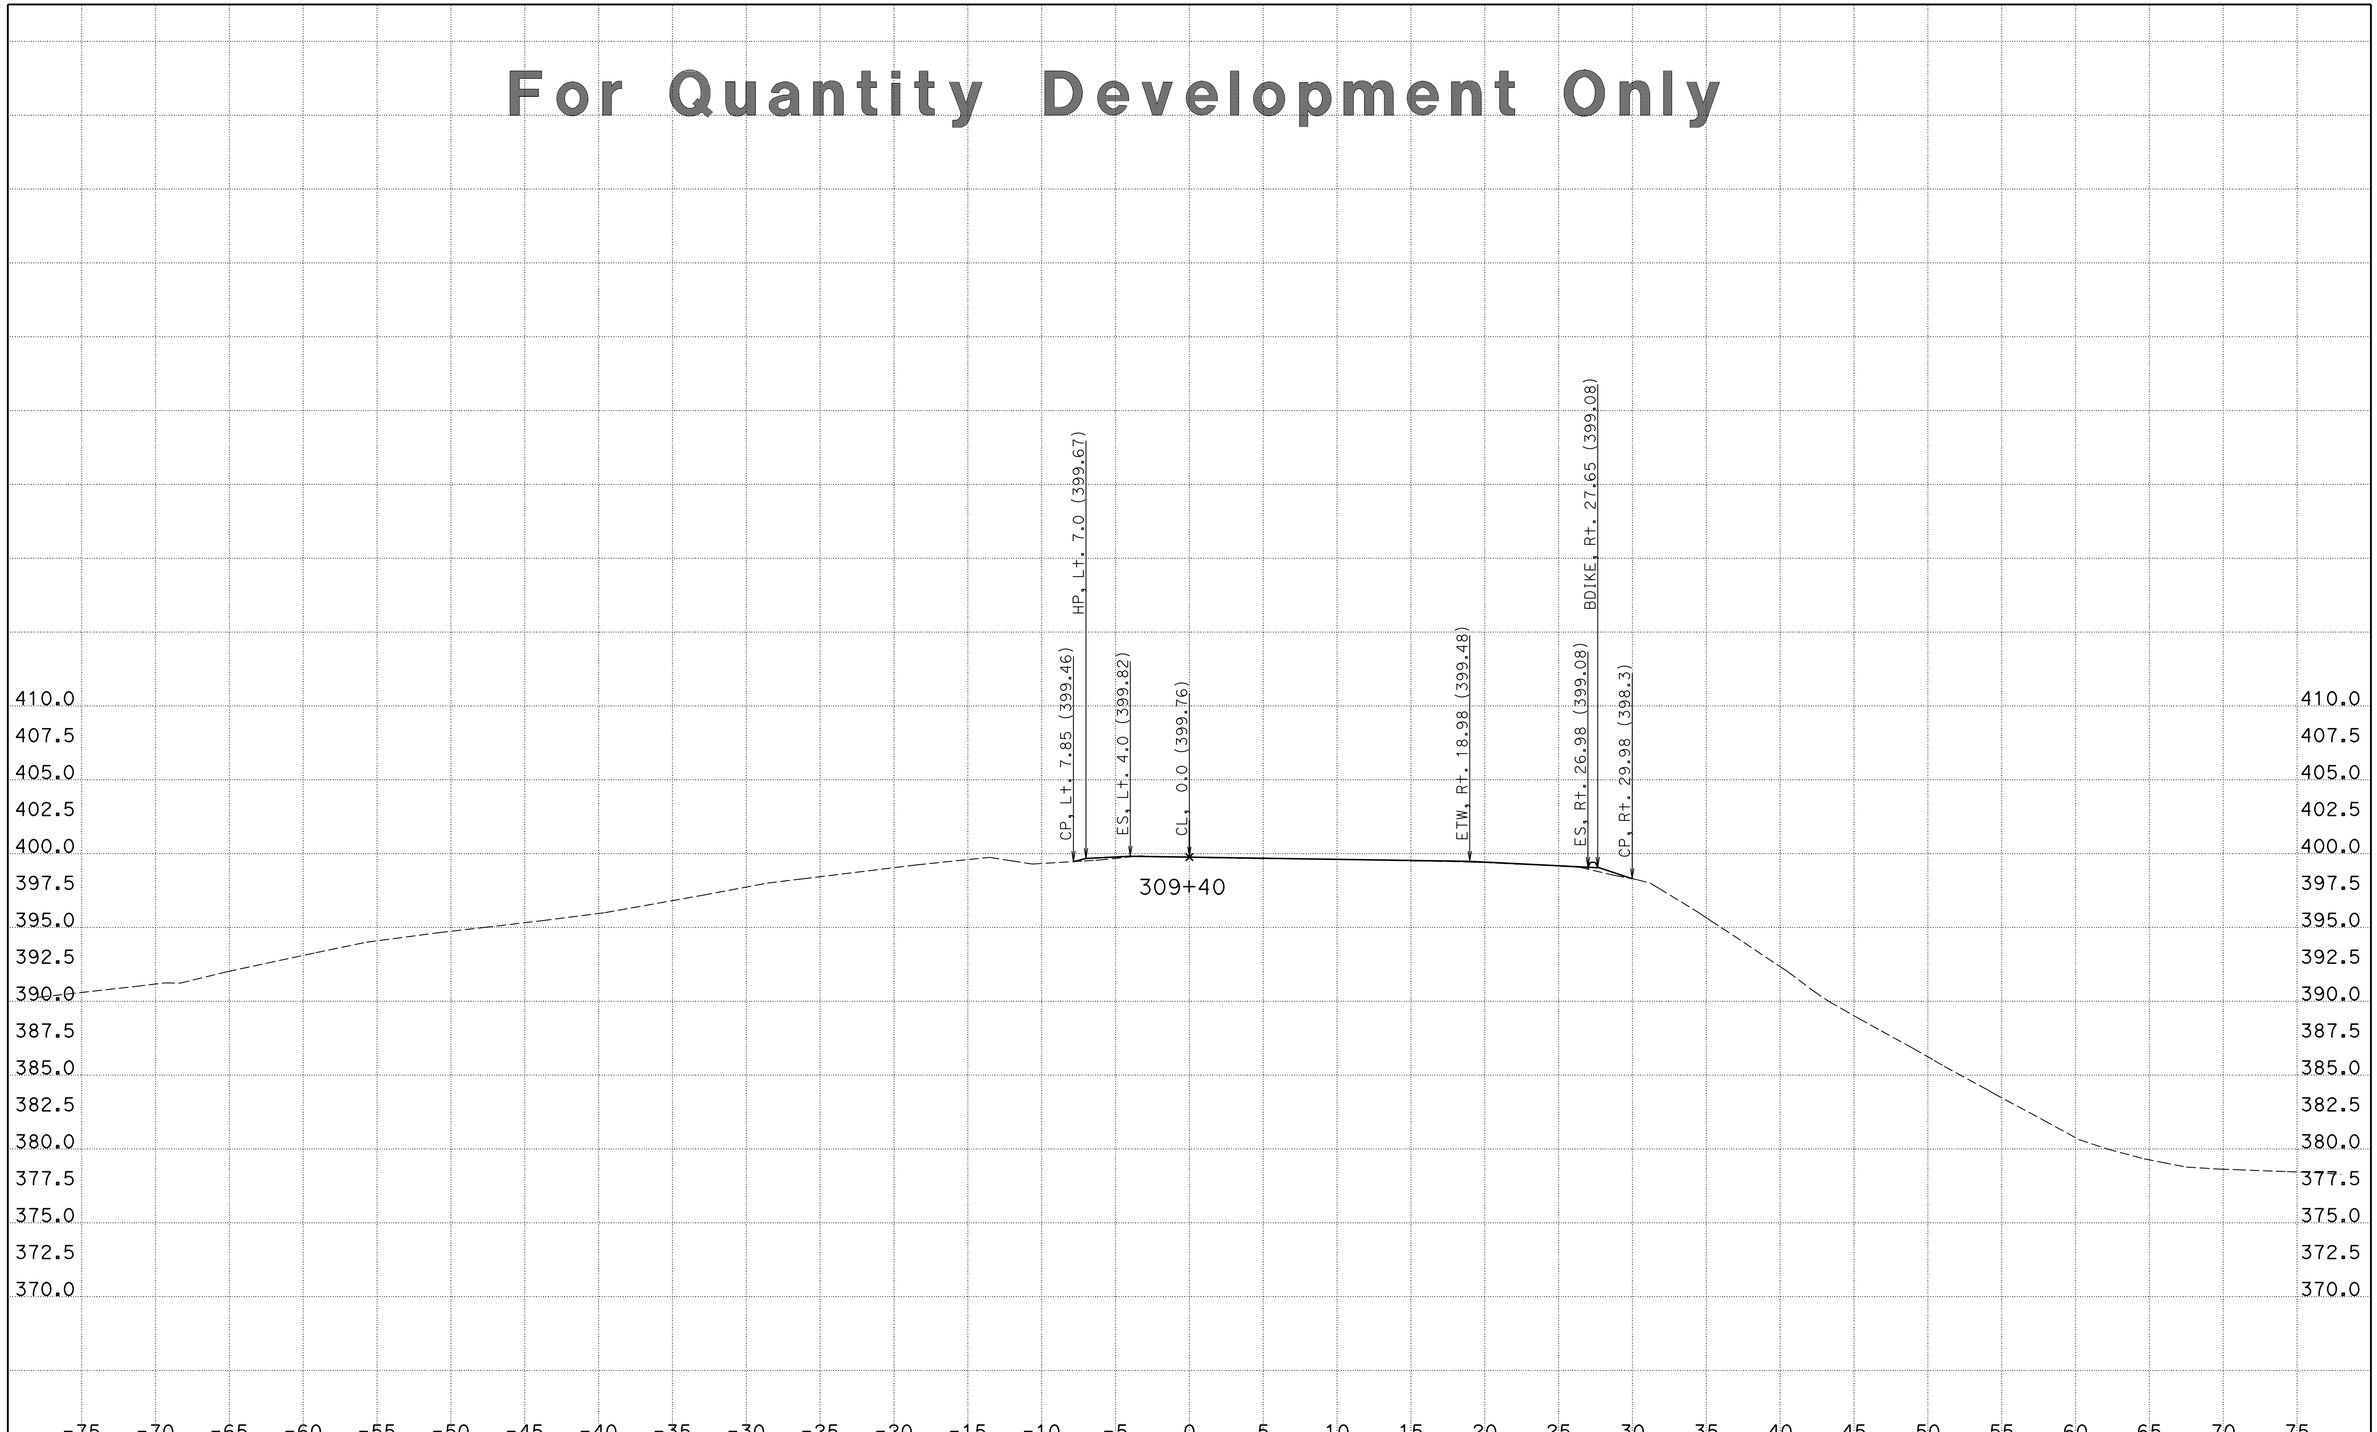

CREATED BY: Phoukhao Sasinouan
DATE: 12/5/2012
KC Project: 40280 File: H:\Projects\40280\Caice\40280\EAR\C3\C3-v6.ear

CONTRACT: 40280
DIST/CO/RTE/PM: 11/SD/52/5.0-6.2
PROJECT ID: 11000005411

SCALE: 1" = 5' Horiz.
1" = 5' Vert.

All Dimensions are US Survey Feet

C-3
CROSS SECTIONS
SHEET 1 OF XXX

For Quantity Development Only

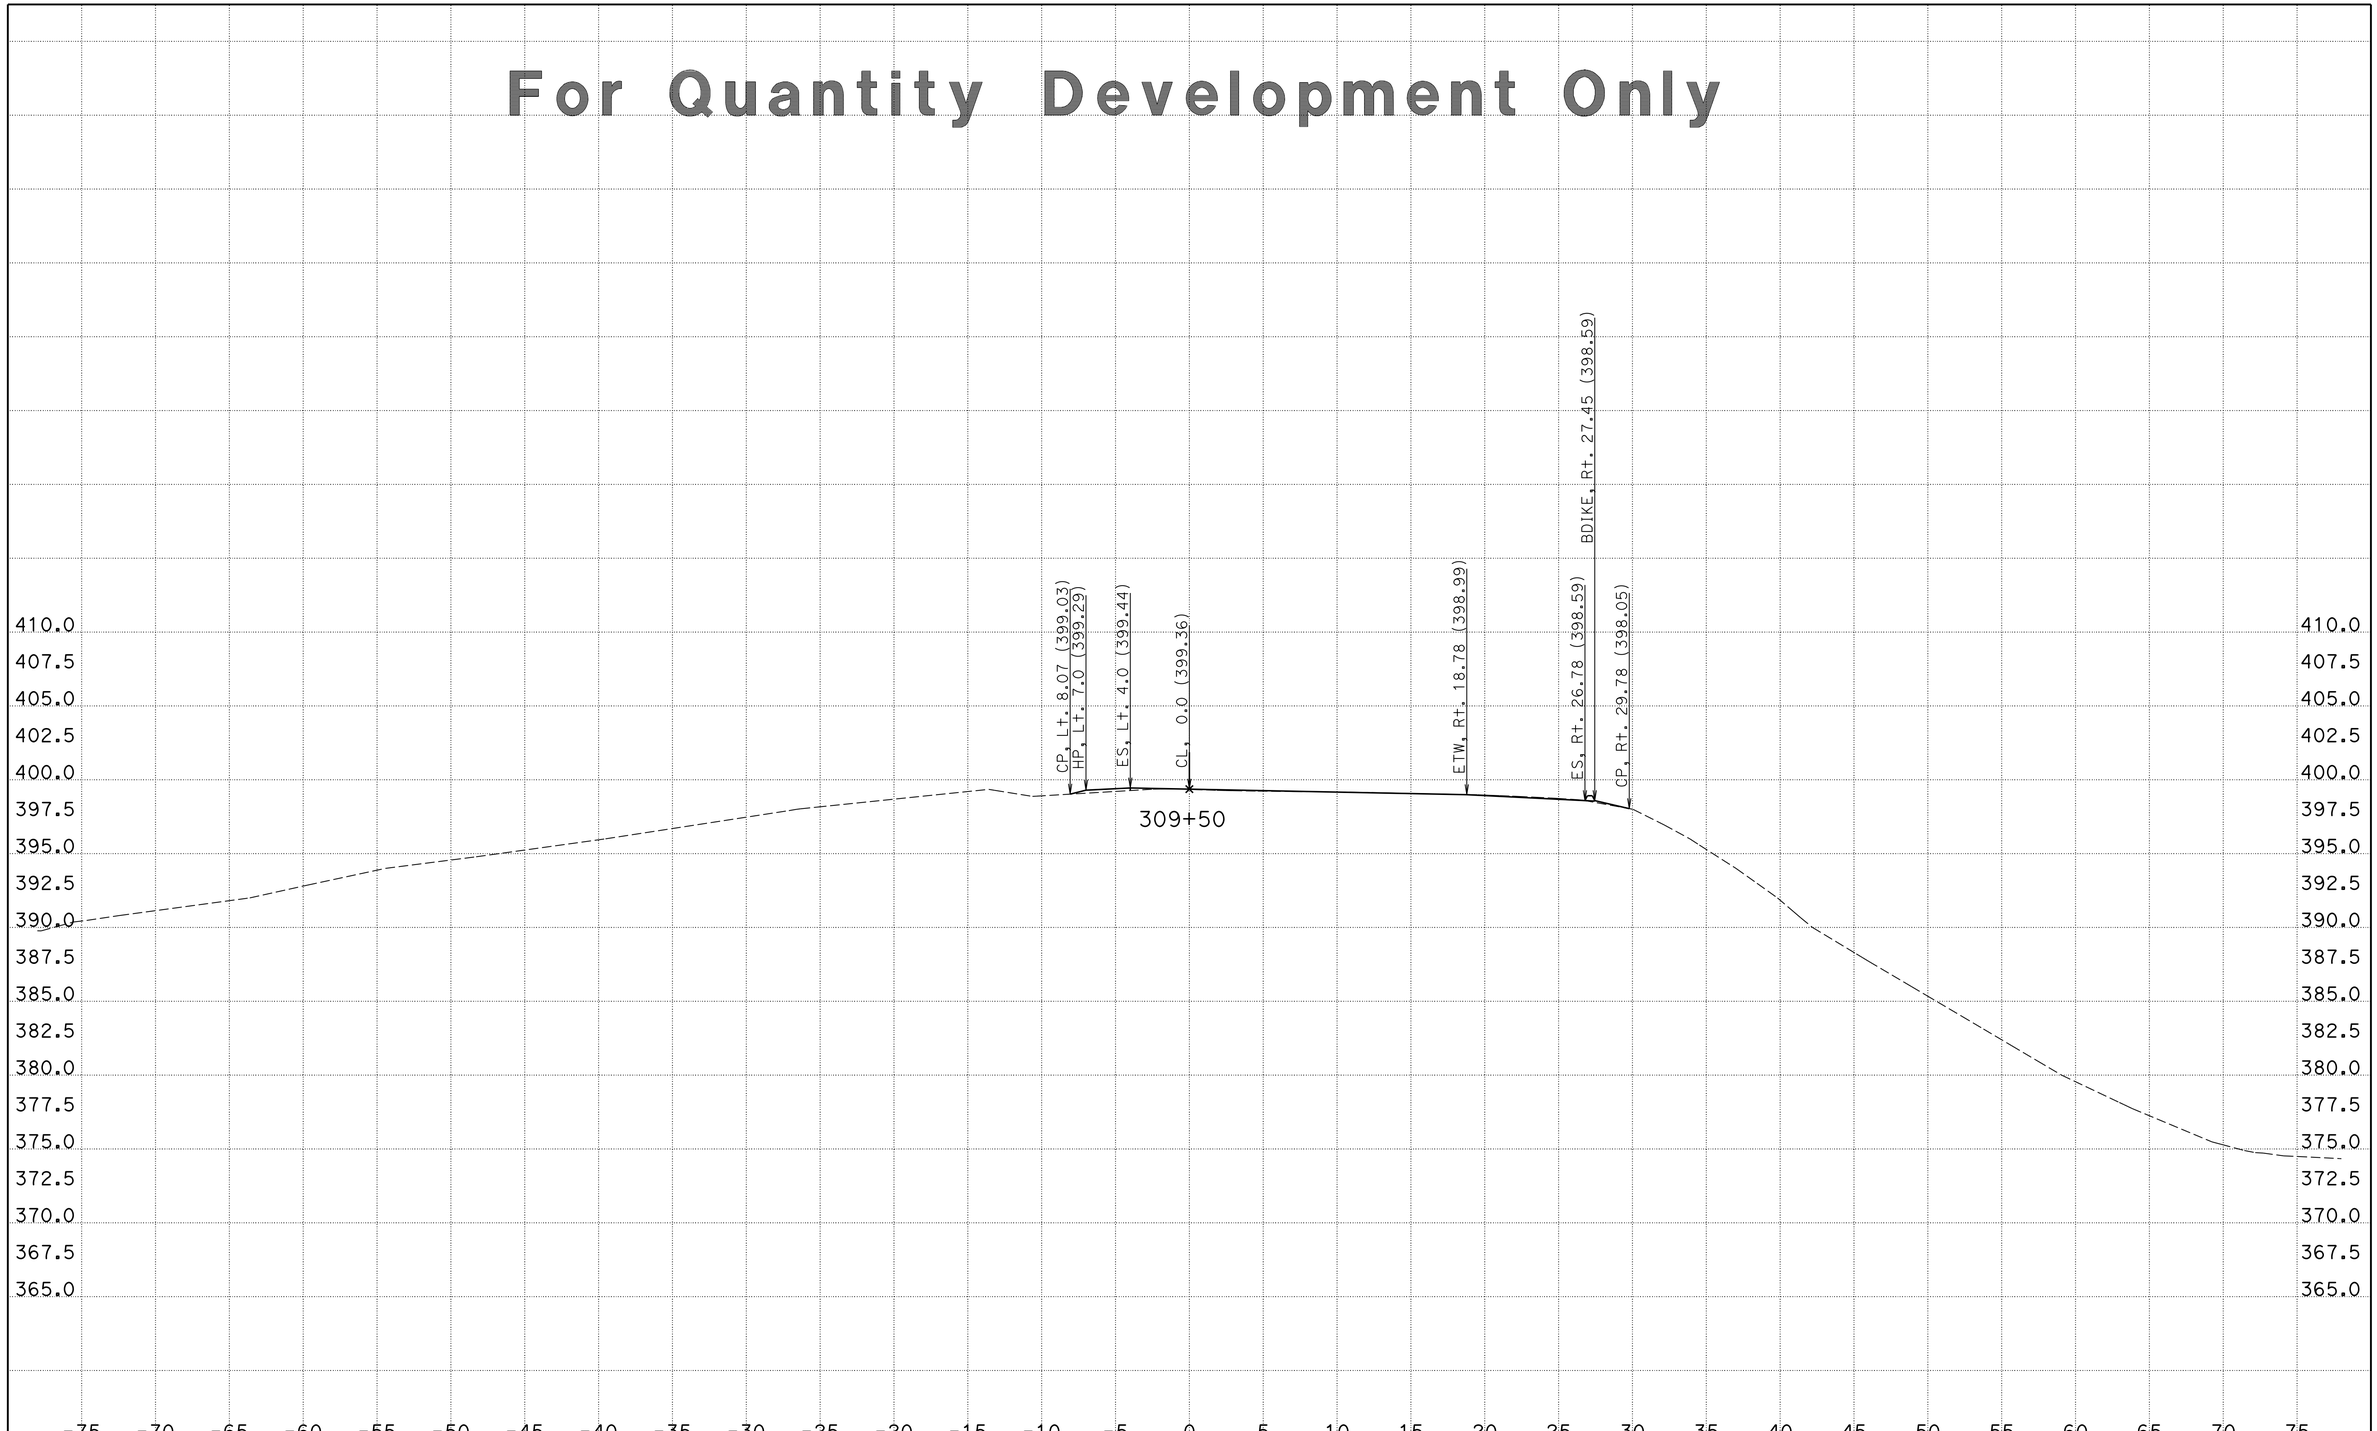

CREATED BY: Phoukhao Sasinouan
DATE: 12/5/2012
KC Project: 40280 File: H:\Projects\40280\Caice\40280\EAR\C3\C3-v6.ear

CONTRACT: 40280
DIST/CO/RTE/PM: 11/SD/52/5.0-6.2
PROJECT ID: 11000005411

SCALE: 1" = 5' Horiz.
1" = 5' Vert.

All Dimensions are US Survey Feet

C-3
CROSS SECTIONS
SHEET 2 OF XXX

For Quantity Development Only

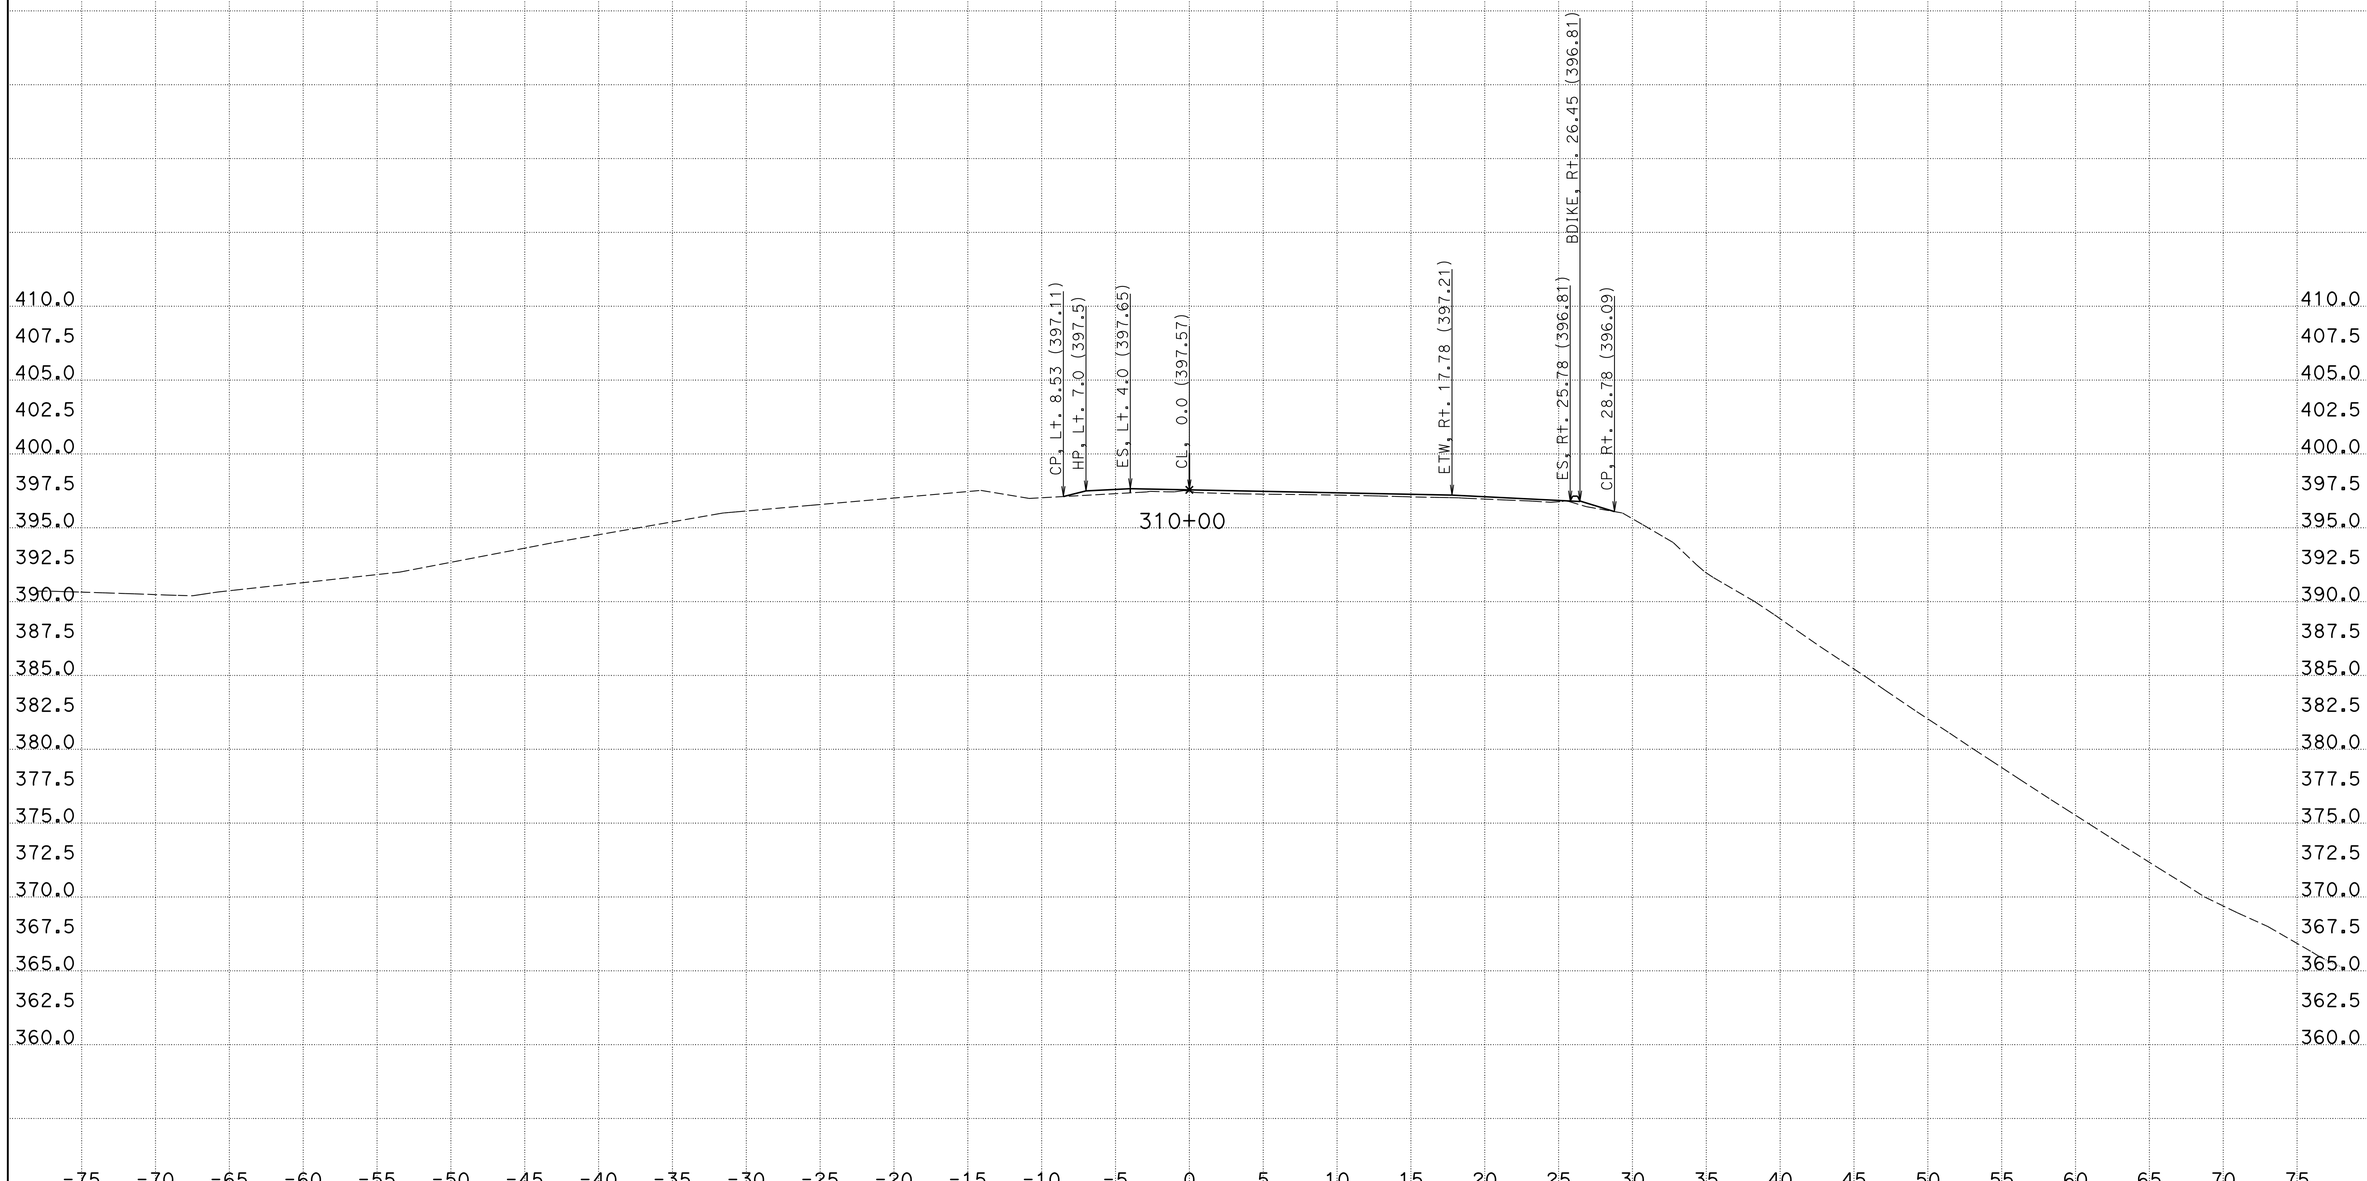

CREATED BY: Phoukhao Sasinouan
DATE: 12/5/2012
KC Project: 40280 File: H:\Projects\40280\Caice\40280\EAR\C3\C3-v6.ear

CONTRACT: 40280
DIST/CO/RTE/PM: 11/SD/52/5.0-6.2
PROJECT ID: 11000005411

SCALE: 1" = 5' Horiz.
1" = 5' Vert.

All Dimensions are US Survey Feet

C-3
CROSS SECTIONS
SHEET 3 OF XXX

For Quantity Development Only

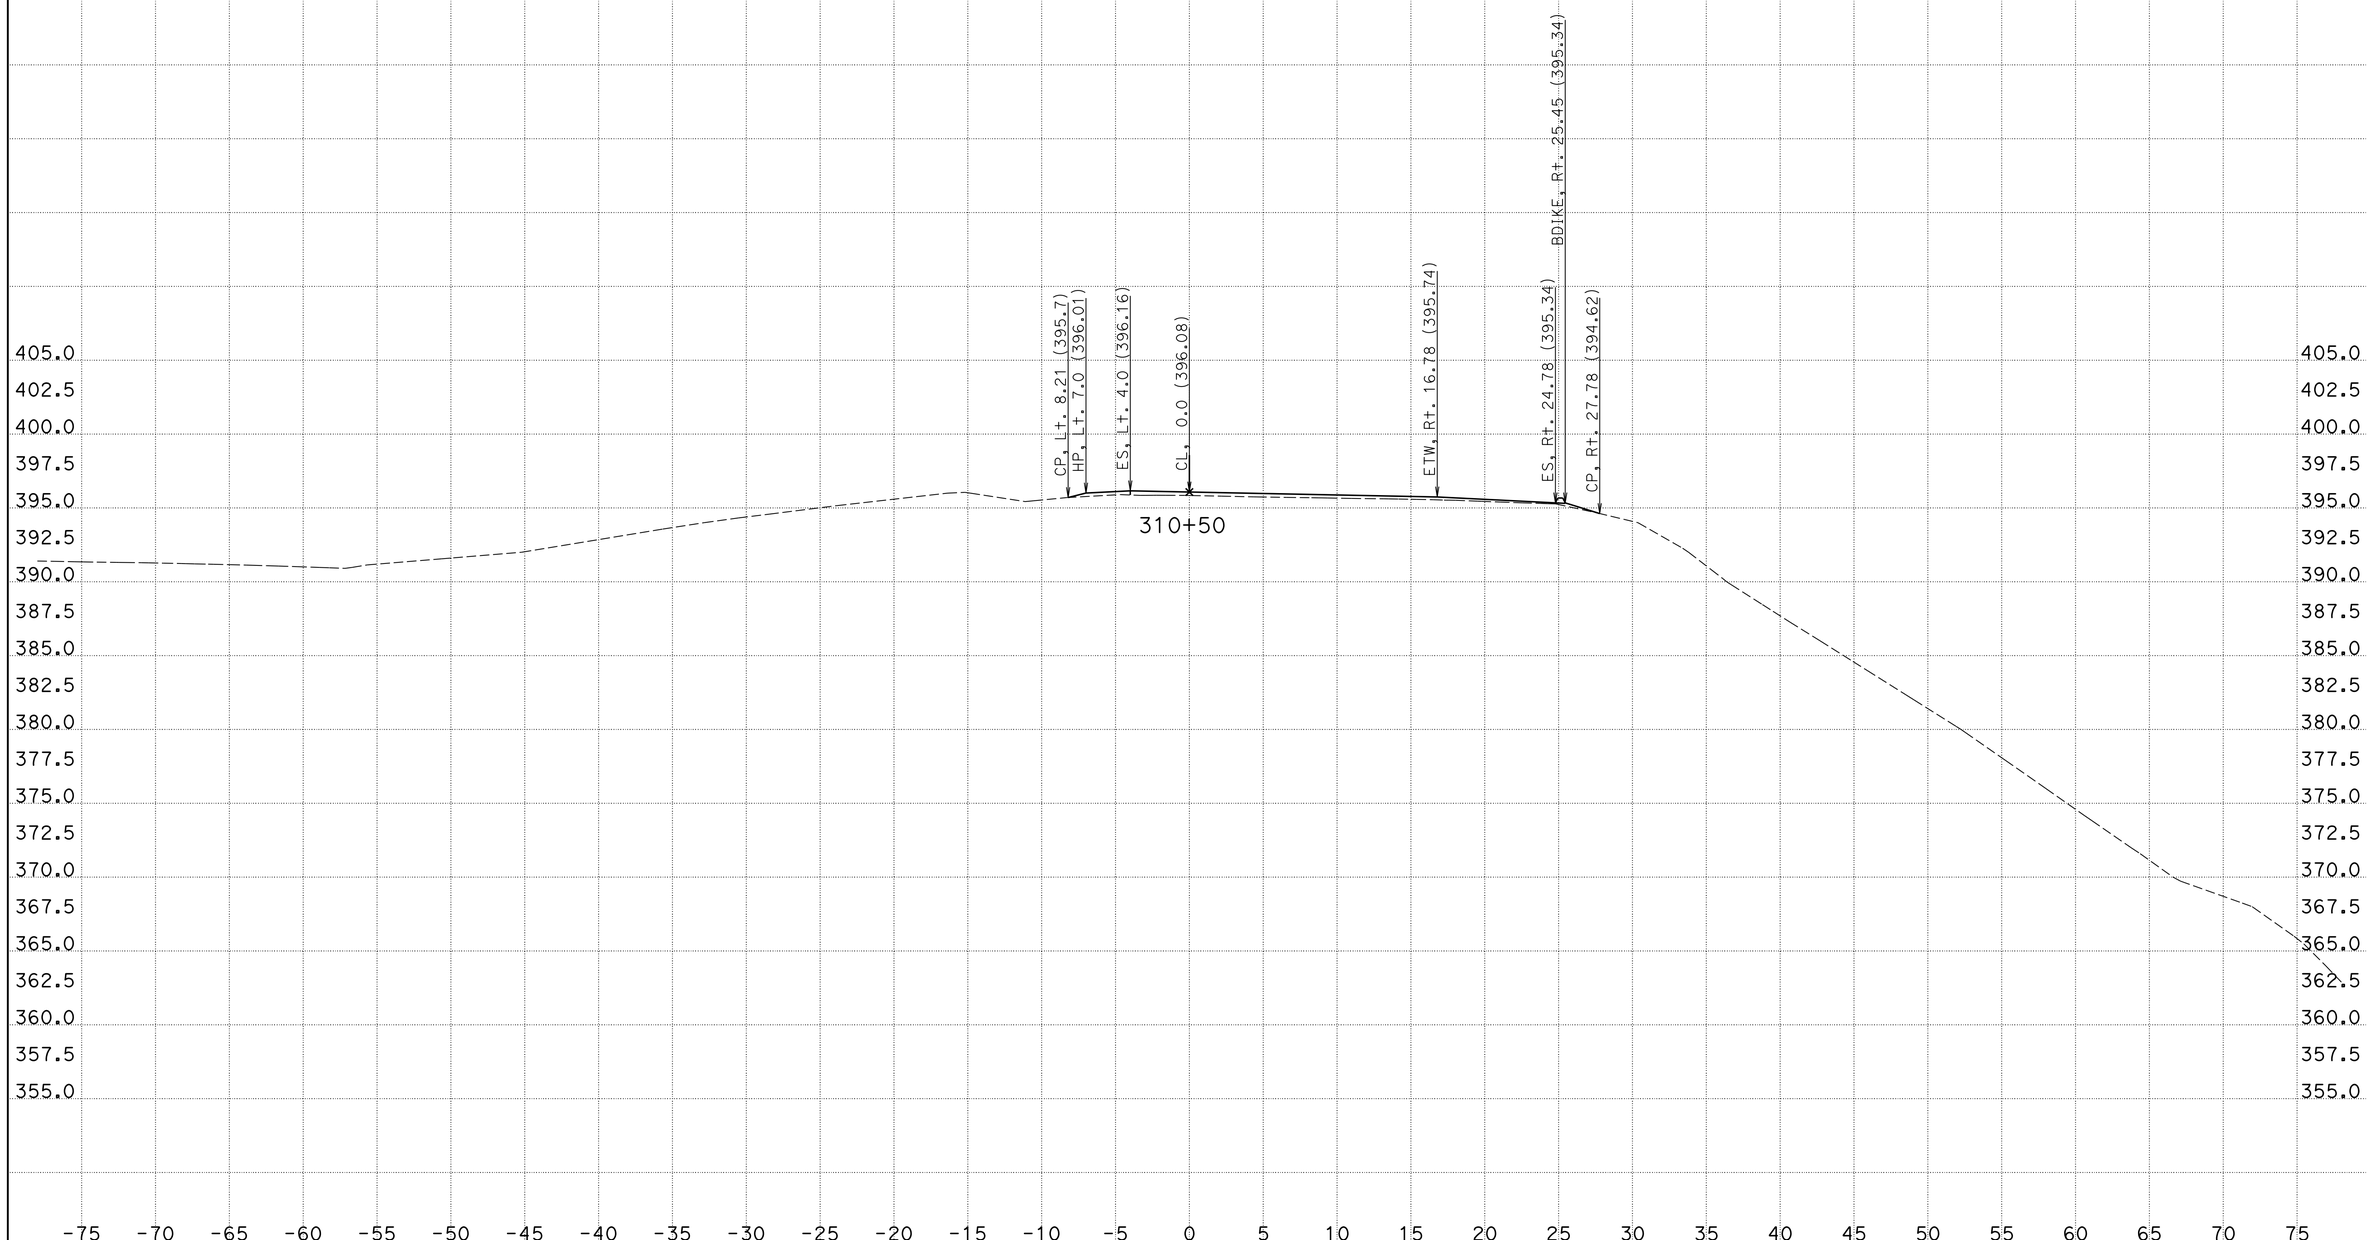

CREATED BY: Phoukhao Sasinouan
DATE: 12/5/2012
KC Project: 40280 File: H:\Projects\40280\Caice\40280\EAR\C3\C3-v6.ear

CONTRACT: 40280
DIST/CO/RTE/PM: 11/SD/52/5.0-6.2
PROJECT ID: 11000005411

SCALE: 1" = 5' Horiz.
1" = 5' Vert.
All Dimensions are US Survey Feet

C-3
CROSS SECTIONS
SHEET 4 OF XXX

For Quantity Development Only

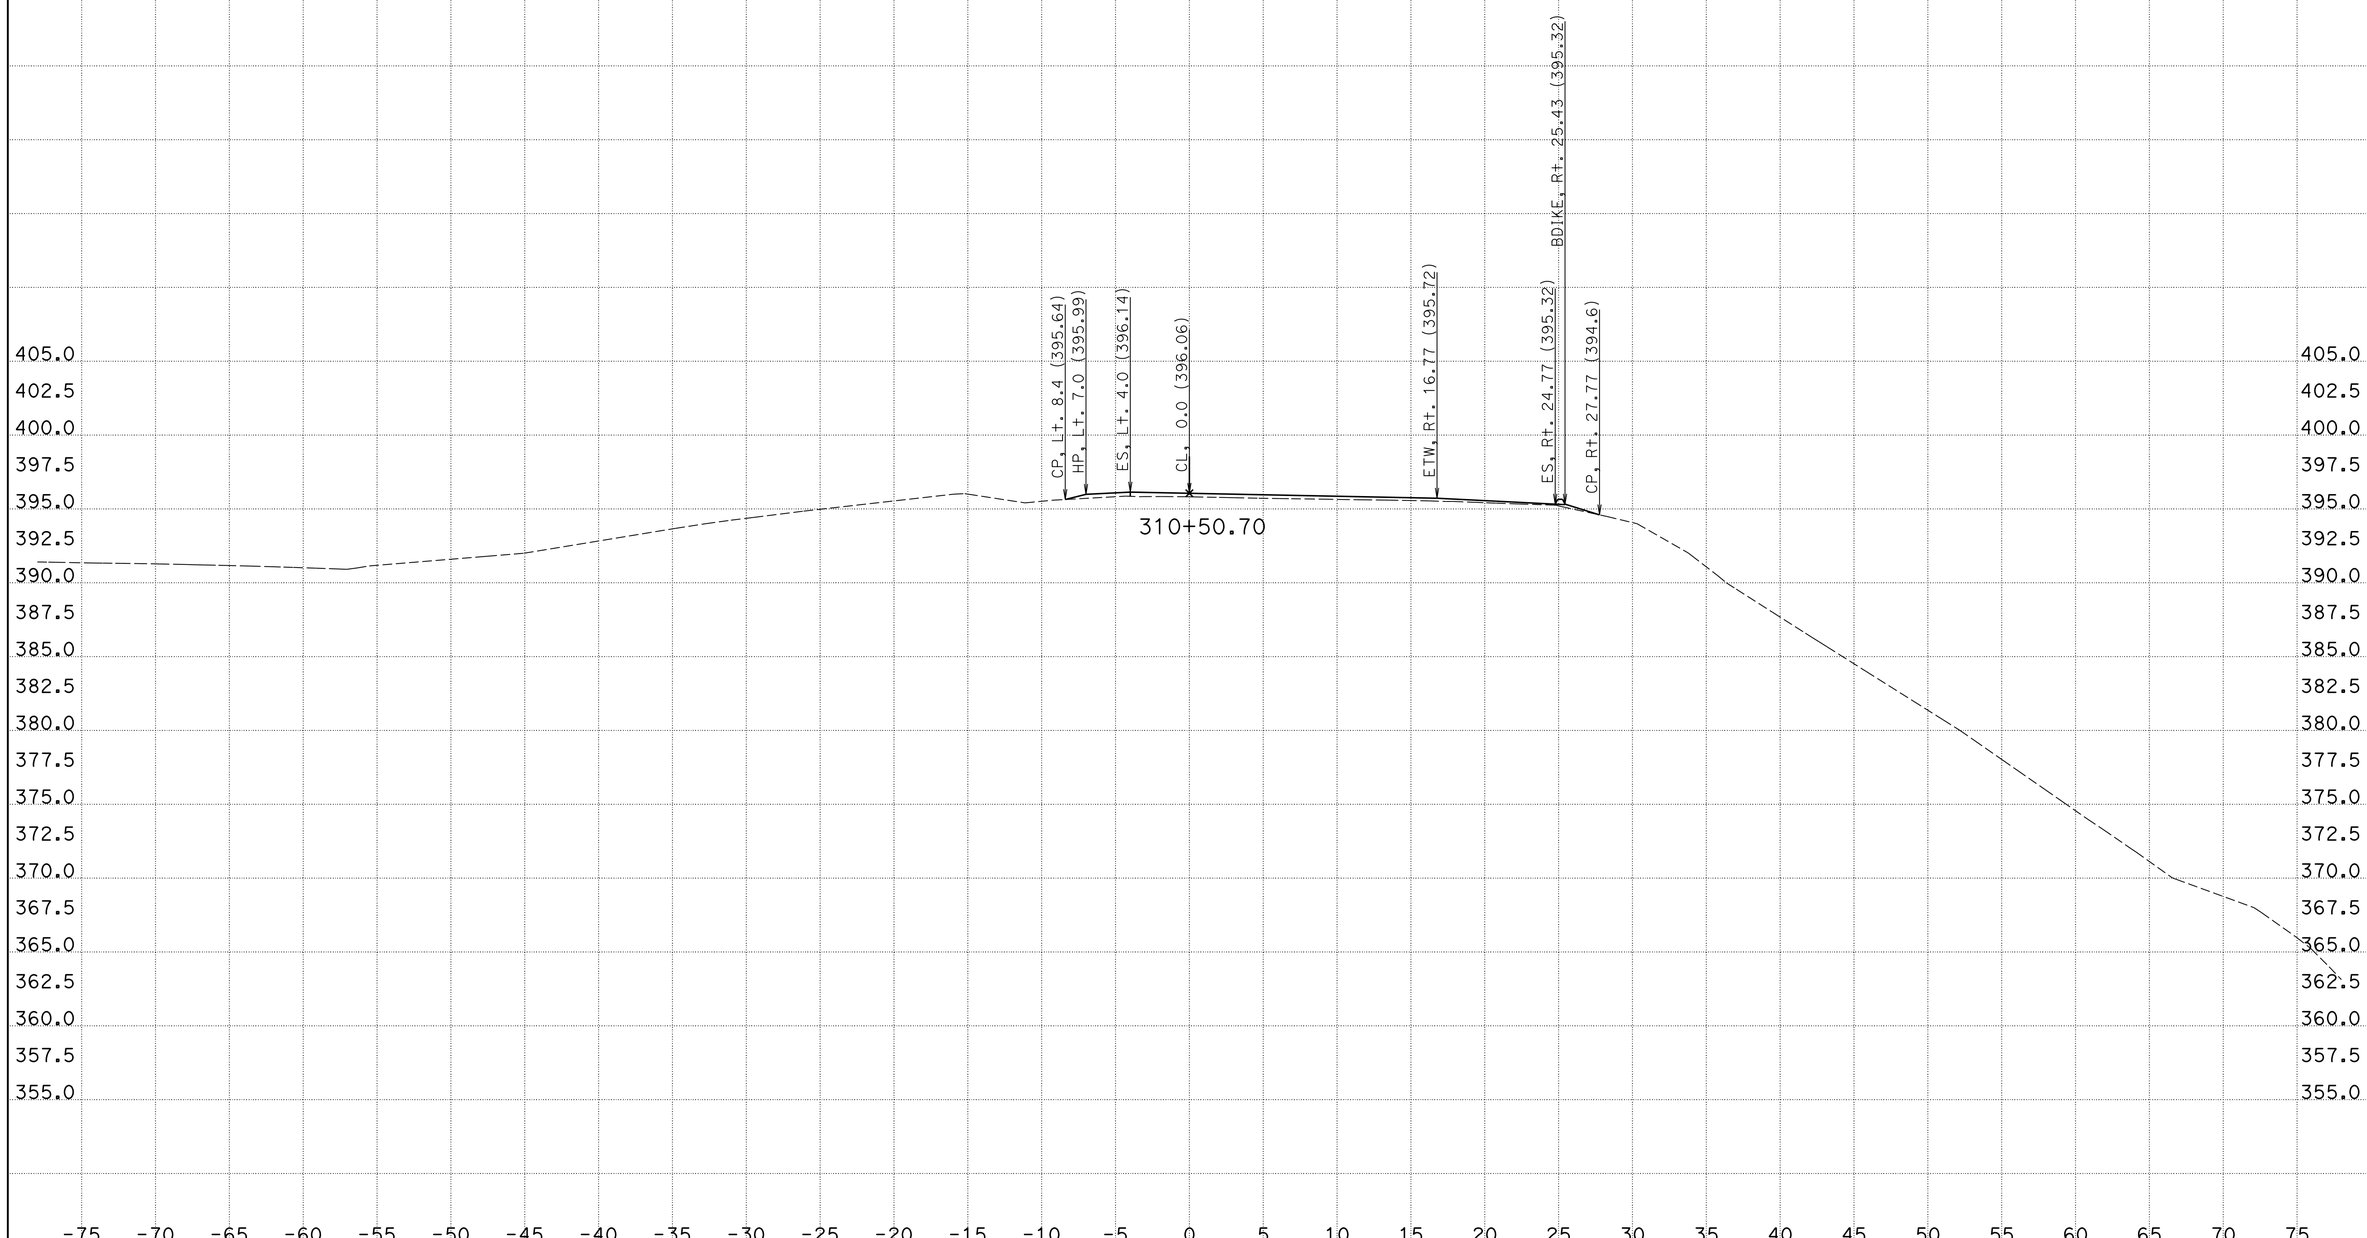

CREATED BY: Phoukhao Sasinouan
DATE: 12/5/2012
KC Project: 40280 File: H:\Projects\40280\Caice\40280\EAR\C3\C3-v6.ear

CONTRACT: 40280
DIST/CO/RTE/PM: 11/SD/52/5.0-6.2
PROJECT ID: 11000005411

SCALE: 1" = 5' Horiz.
1" = 5' Vert.
All Dimensions are US Survey Feet

C-3
CROSS SECTIONS
SHEET 5 OF XXX

For Quantity Development Only

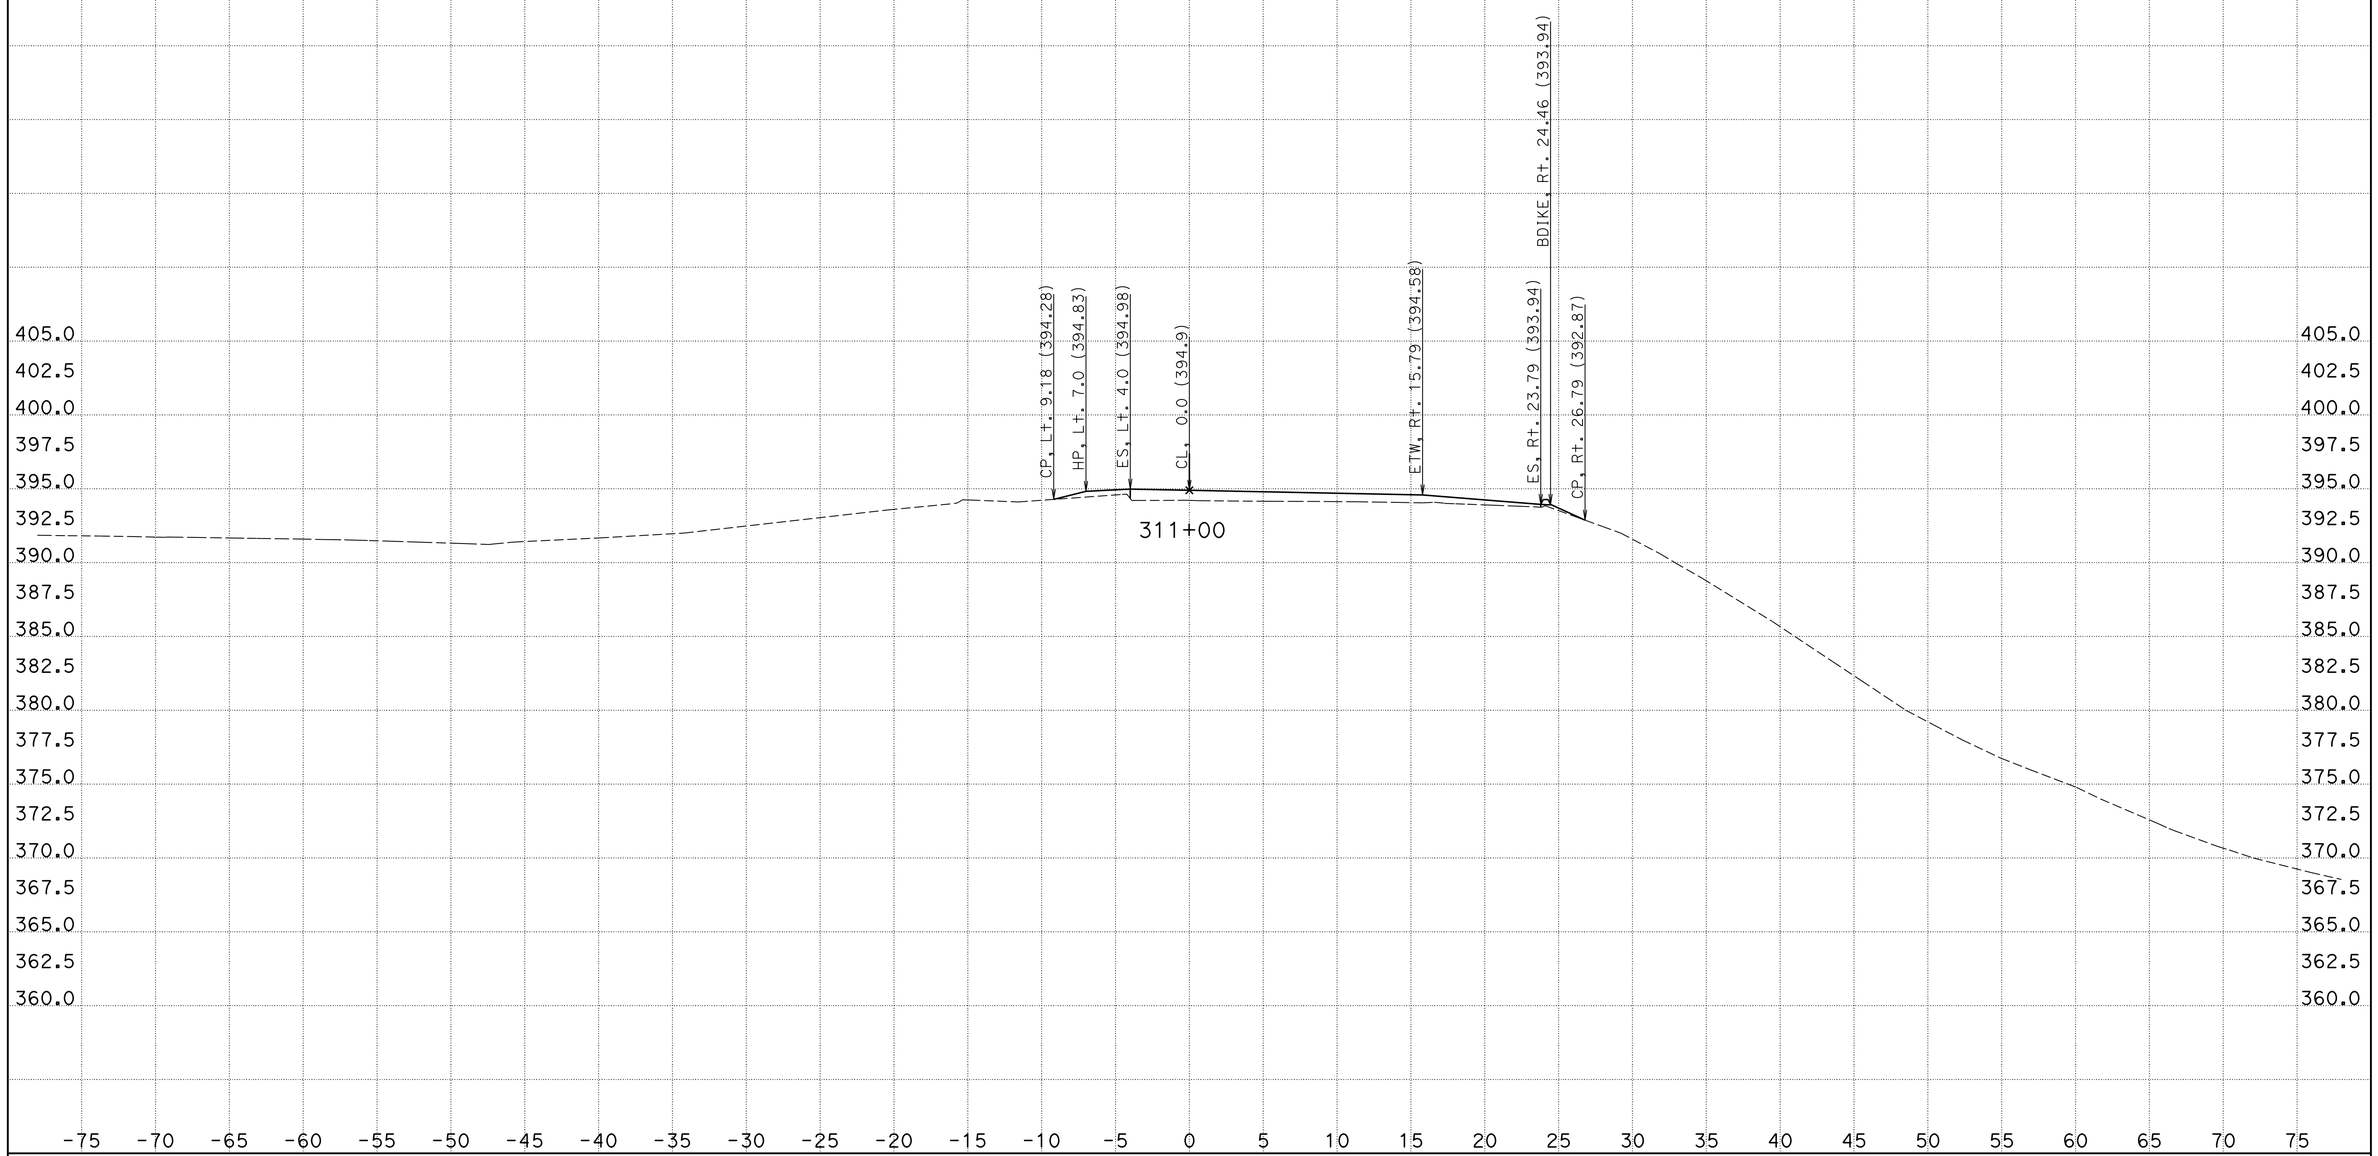

CREATED BY: Phoukhao Sasinouan
DATE: 12/5/2012
KC Project: 40280 File: H:\Projects\40280\Caice\40280\EAR\C3\C3-v6.ear

CONTRACT: 40280
DIST/CO/RTE/PM: 11/SD/52/5.0-6.2
PROJECT ID: 11000005411

SCALE: 1" = 5' Horiz.
1" = 5' Vert.

All Dimensions are US Survey Feet

C-3
CROSS SECTIONS
SHEET 6 OF XXX

For Quantity Development Only

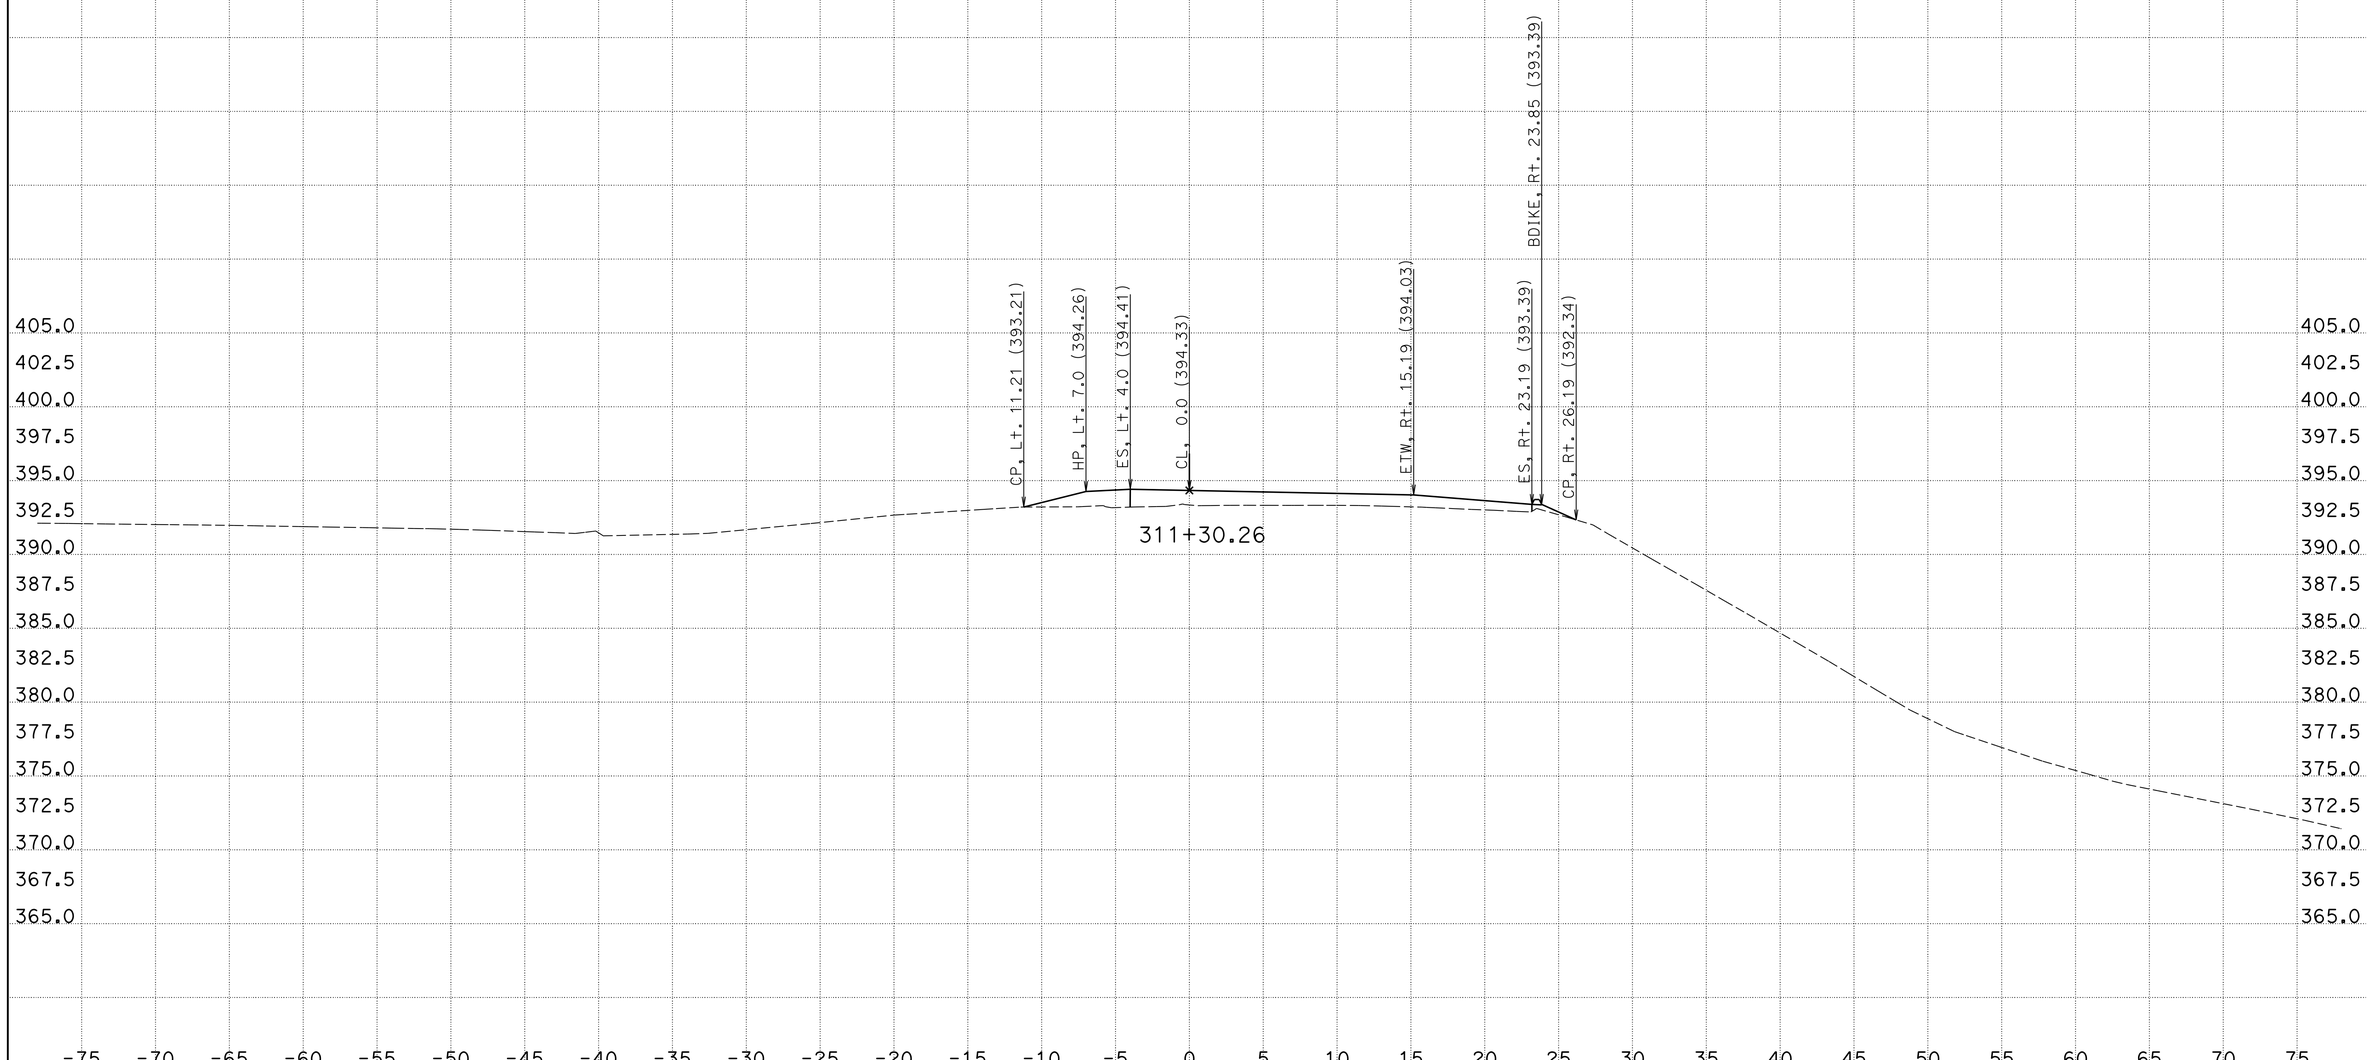

CREATED BY: Phoukhao Sasinouan
DATE: 12/5/2012
KC Project: 40280 File: H:\Projects\40280\Caice\40280\EAR\C3\C3-v6.ear

CONTRACT: 40280
DIST/CO/RTE/PM: 11/SD/52/5.0-6.2
PROJECT ID: 11000005411

SCALE: 1" = 5' Horiz.
1" = 5' Vert.

All Dimensions are US Survey Feet

C-3
CROSS SECTIONS
SHEET 7 OF XXX

For Quantity Development Only

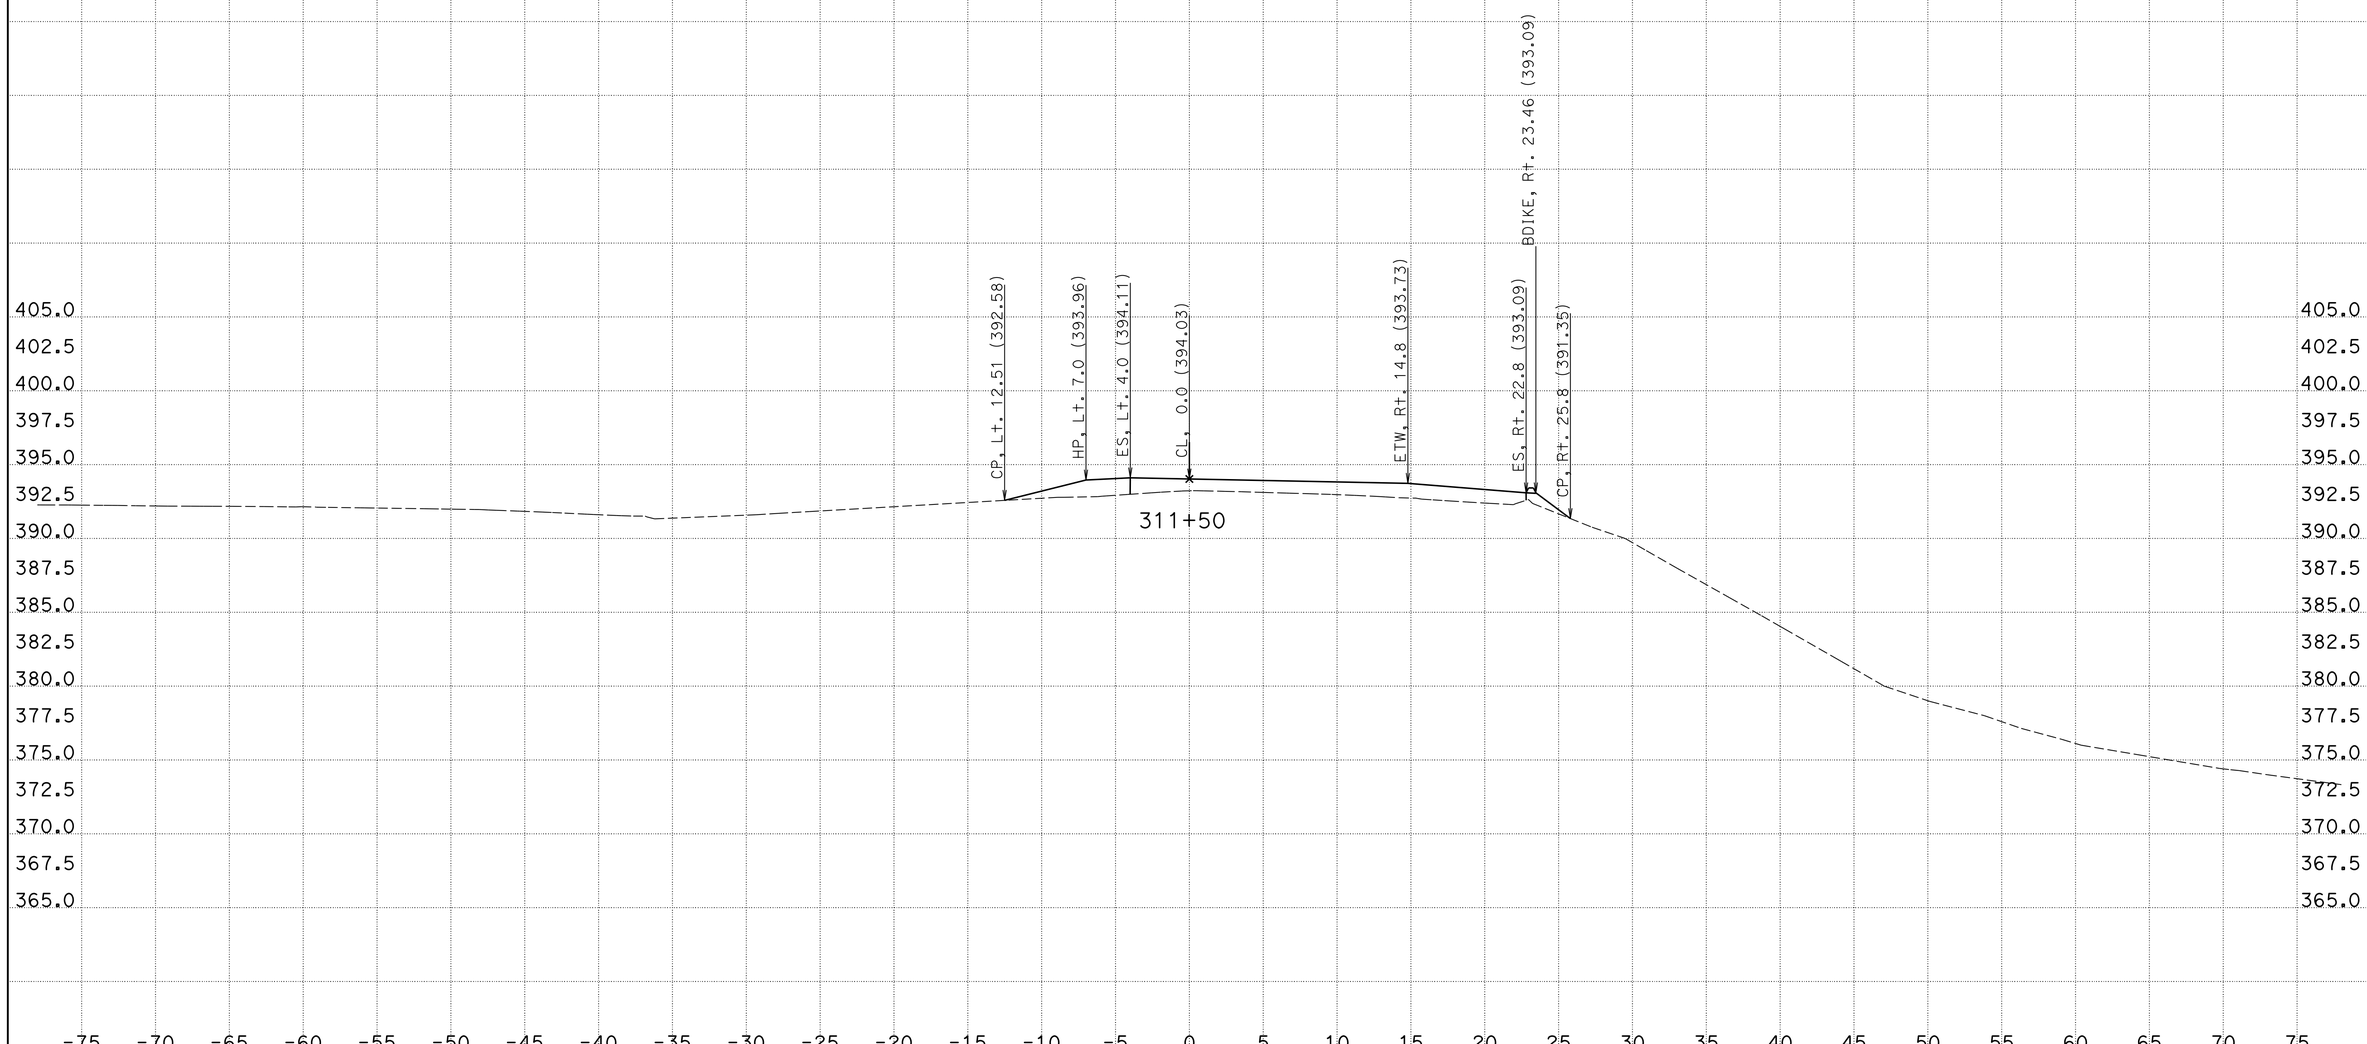

CREATED BY: Phoukhao Sasinouan
DATE: 12/5/2012
KC Project: 40280 File: H:\Projects\40280\Caice\40280\EAR\C3\C3-v6.ear

CONTRACT: 40280
DIST/CO/RTE/PM: 11/SD/52/5.0-6.2
PROJECT ID: 11000005411

SCALE: 1" = 5' Horiz.
1" = 5' Vert.

All Dimensions are US Survey Feet

C-3
CROSS SECTIONS
SHEET 8 OF XXX

For Quantity Development Only

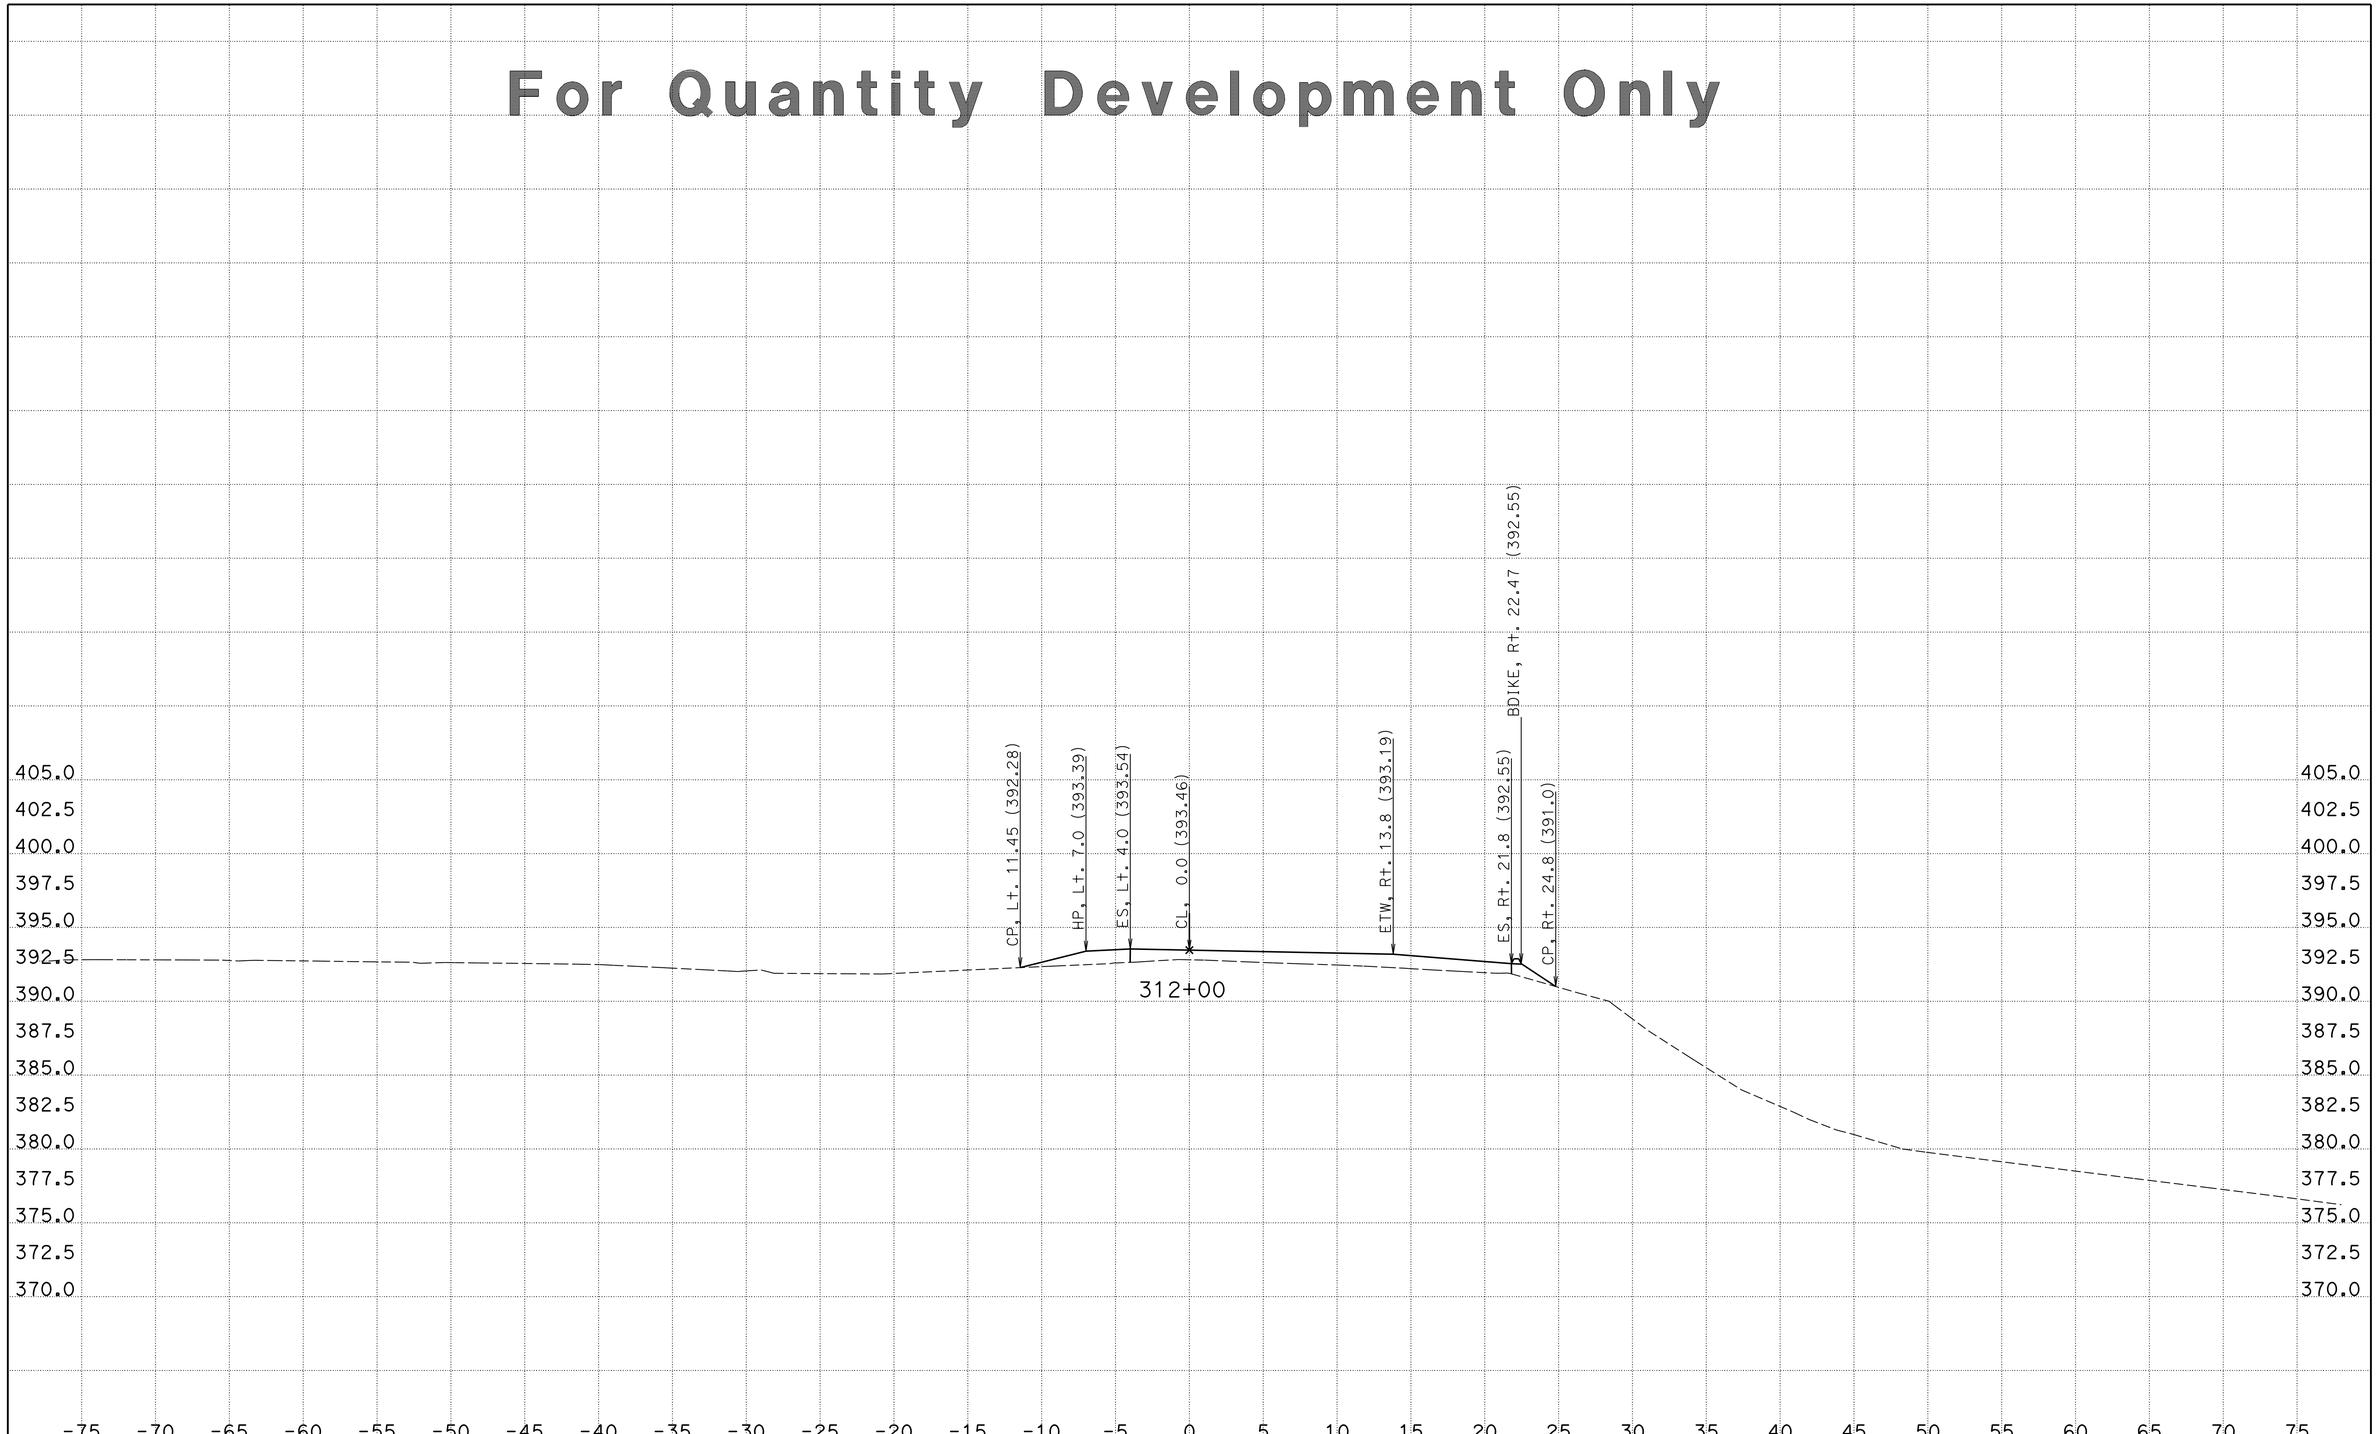

CREATED BY: Phoukhao Sasinouan
DATE: 12/5/2012
KC Project: 40280 File: H:\Projects\40280\Caice\40280\EAR\C3\C3-v6.ear

CONTRACT: 40280
DIST/CO/RTE/PM: 11/SD/52/5.0-6.2
PROJECT ID: 11000005411

SCALE: 1" = 5' Horiz.
1" = 5' Vert.

All Dimensions are US Survey Feet

C-3
CROSS SECTIONS
SHEET 9 OF XXX

For Quantity Development Only

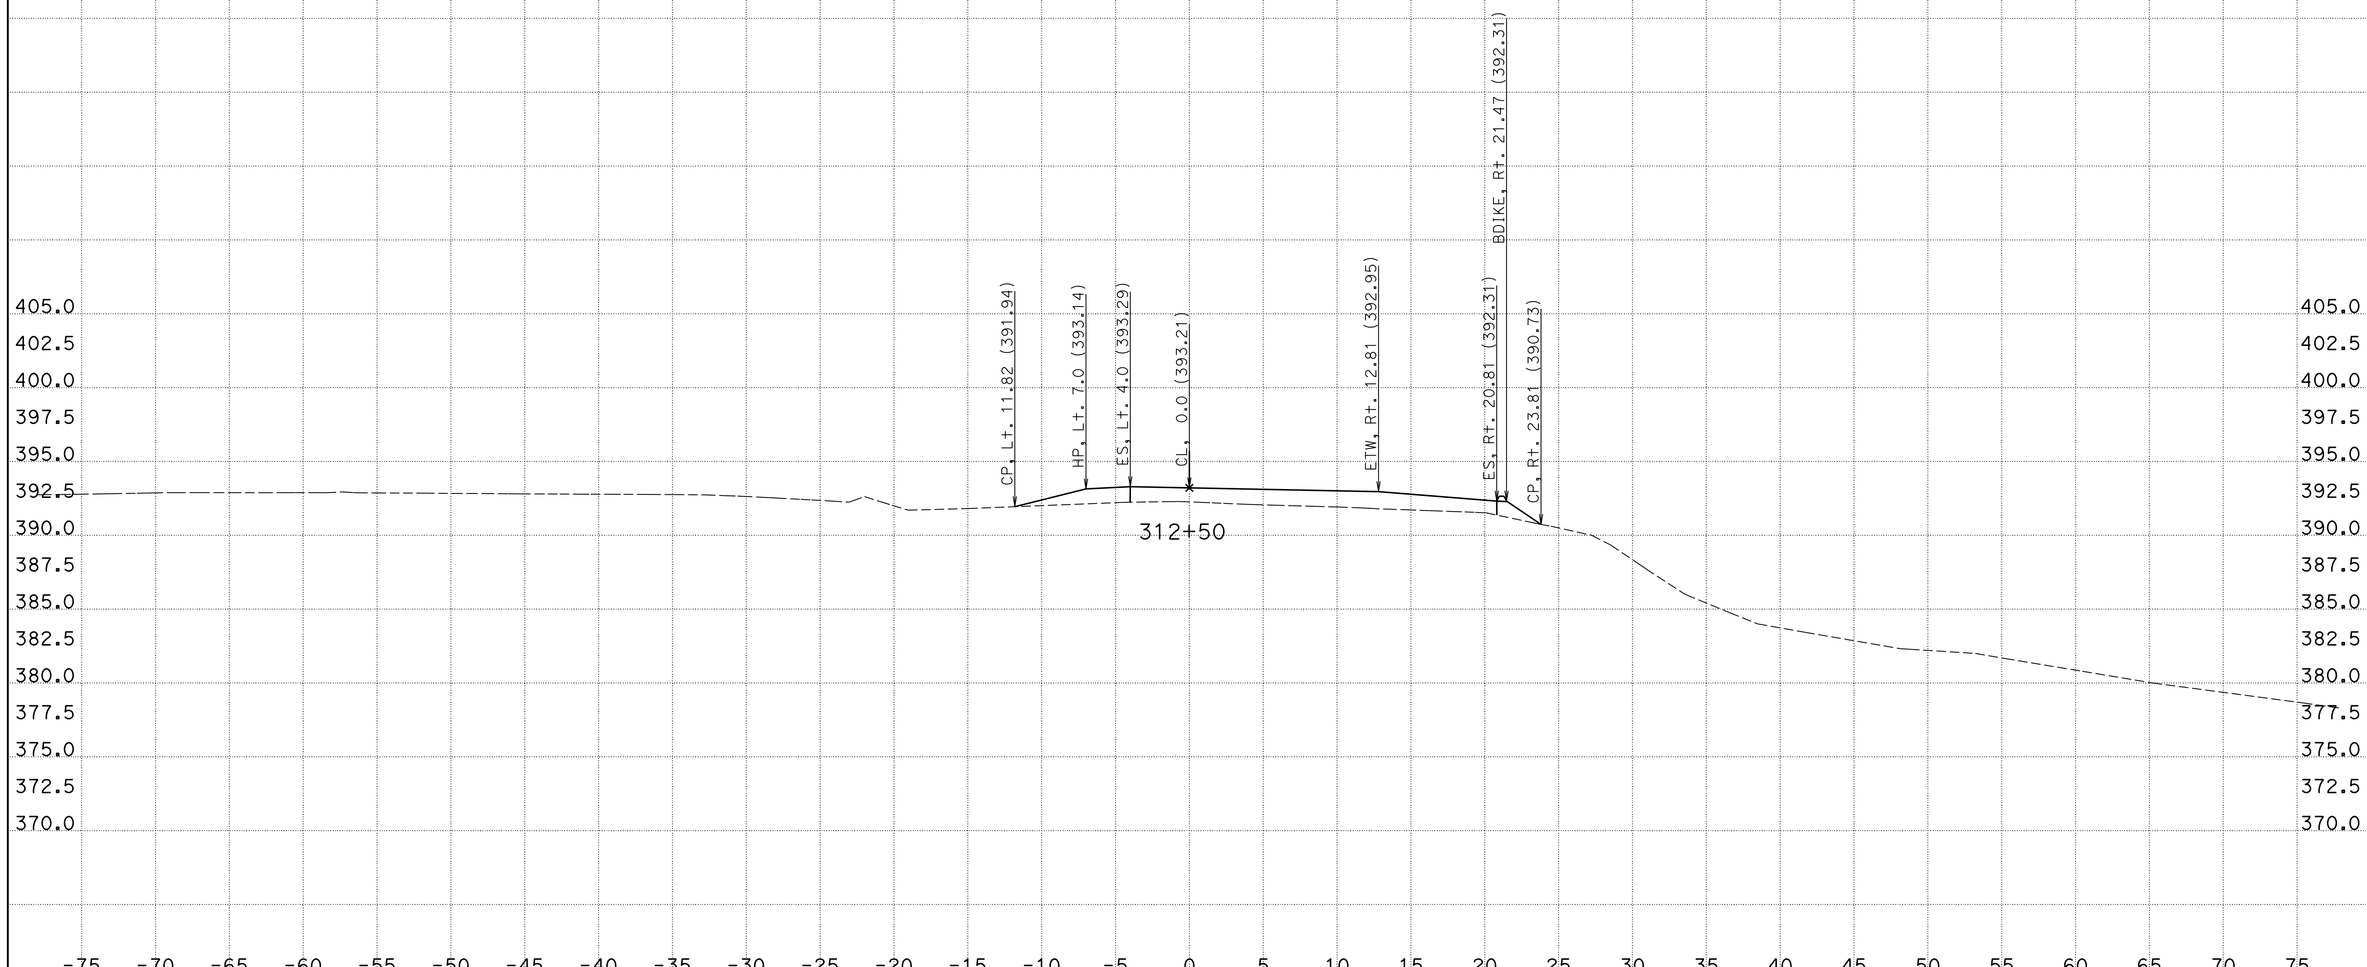

CREATED BY: Phoukhao Sasinouan
DATE: 12/5/2012
KC Project: 40280 File: H:\Projects\40280\Caice\40280\EAR\C3\C3-v6.ear

CONTRACT: 40280
DIST/CO/RTE/PM: 11/SD/52/5.0-6.2
PROJECT ID: 11000005411

SCALE: 1" = 5' Horiz.
1" = 5' Vert.

All Dimensions are US Survey Feet

C-3
CROSS SECTIONS
SHEET 10 OF XXX

For Quantity Development Only

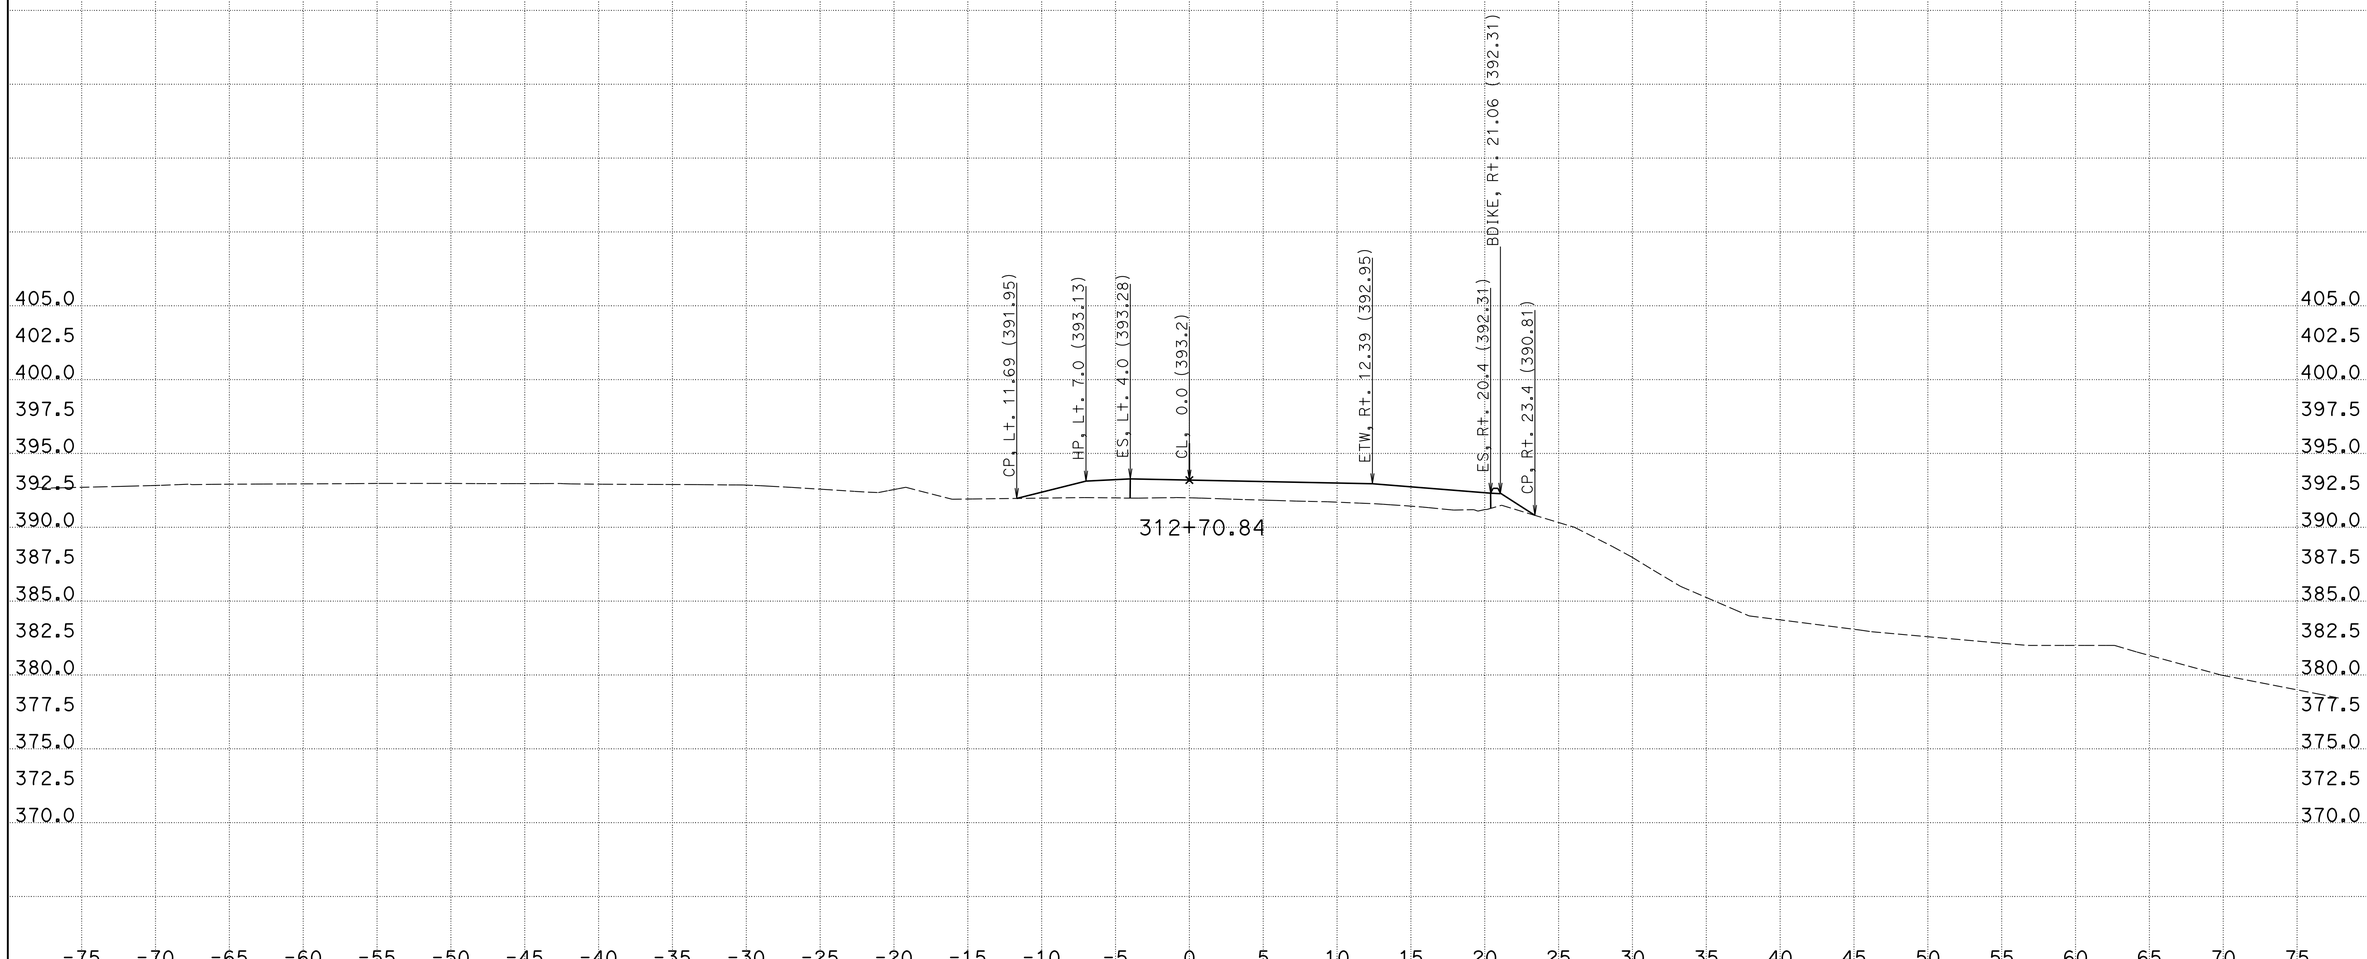

CREATED BY: Phoukhao Sasinouan
DATE: 12/5/2012
KC Project: 40280 File: H:\Projects\40280\Caice\40280\EAR\C3\C3-v6.ear

CONTRACT: 40280
DIST/CO/RTE/PM: 11/SD/52/5.0-6.2
PROJECT ID: 11000005411

SCALE: 1" = 5' Horiz.
1" = 5' Vert.

All Dimensions are US Survey Feet

C-3
CROSS SECTIONS
SHEET 11 OF XXX

For Quantity Development Only

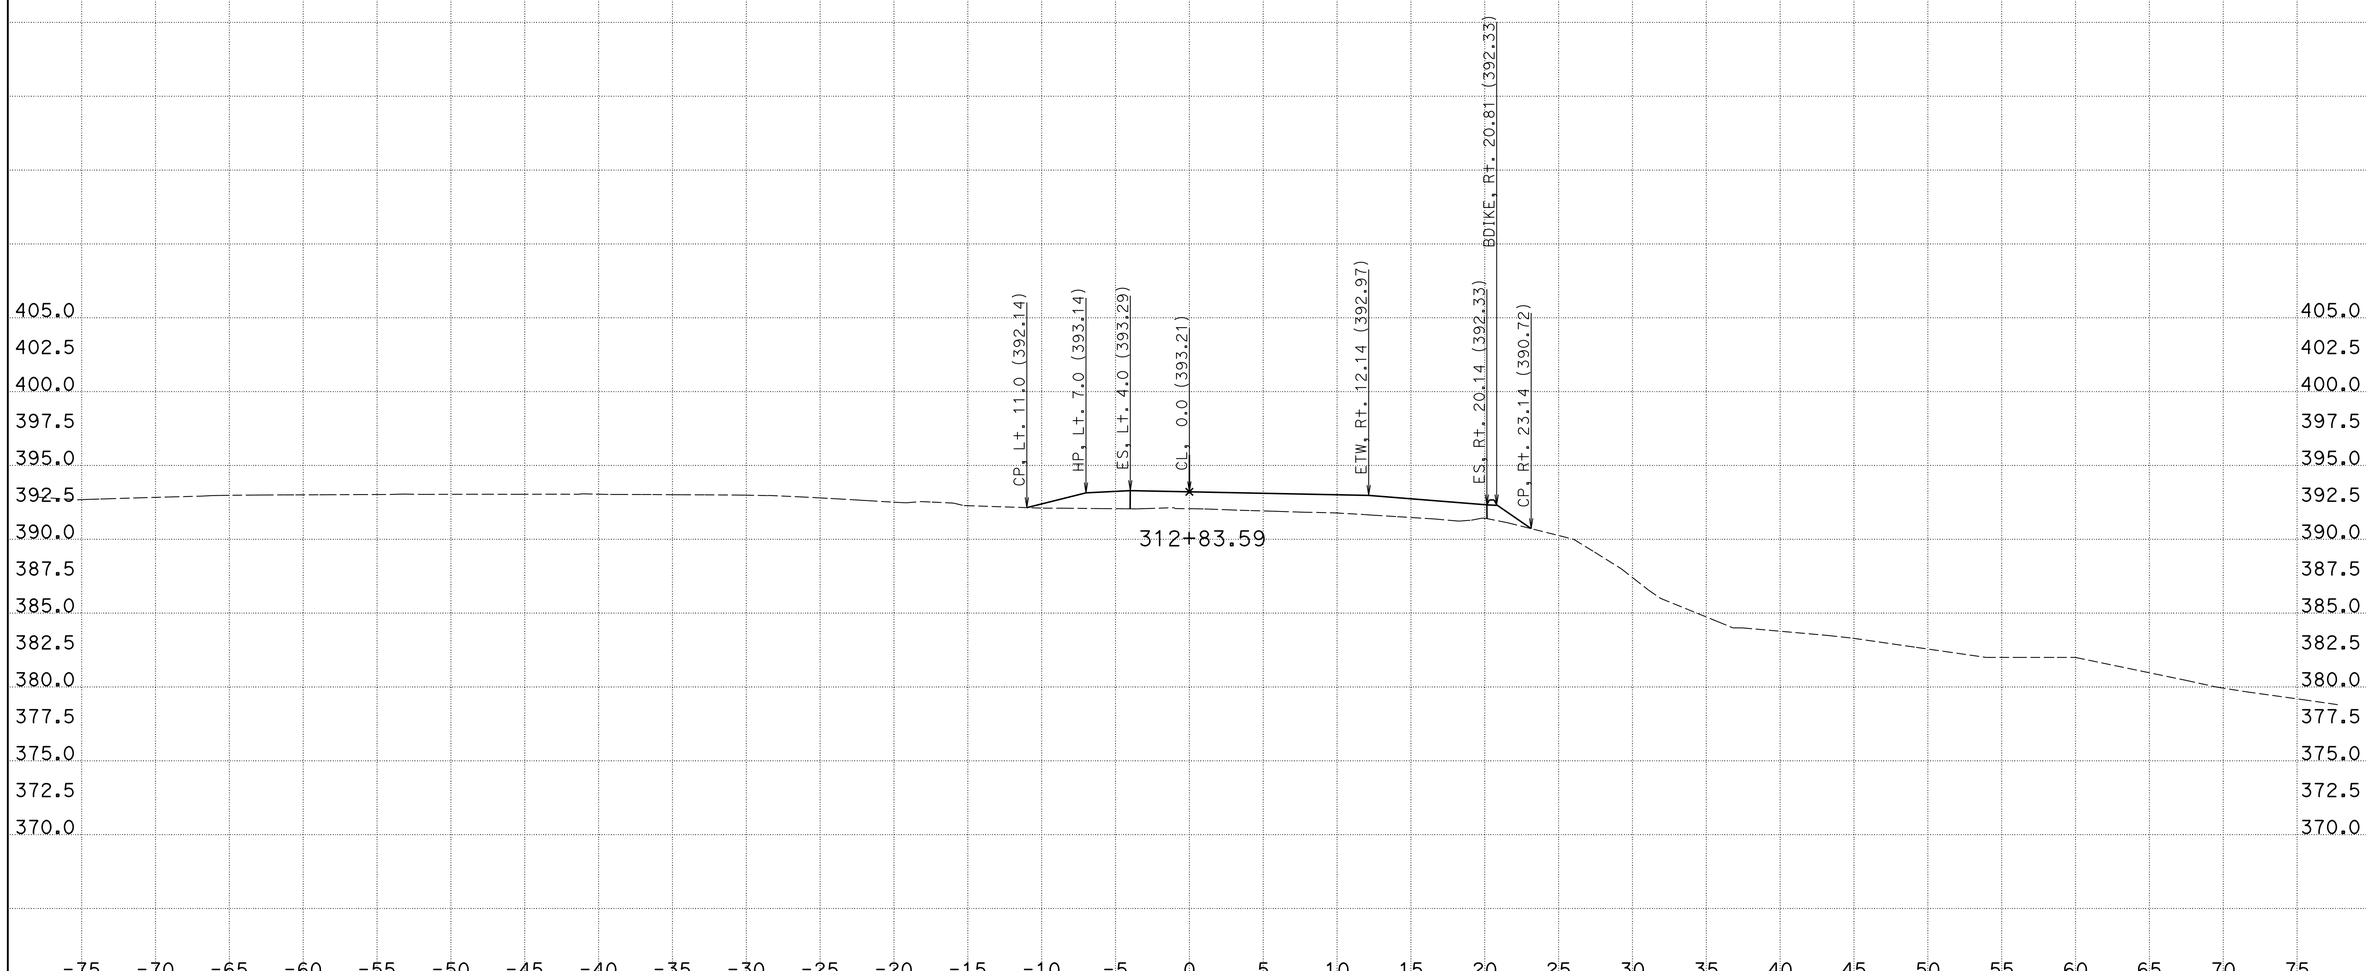

CREATED BY: Phoukhao Sasinouan
DATE: 12/5/2012
KC Project: 40280 File: H:\Projects\40280\Caice\40280\EAR\C3\C3-v6.ear

CONTRACT: 40280
DIST/CO/RTE/PM: 11/SD/52/5.0-6.2
PROJECT ID: 11000005411

SCALE: 1" = 5' Horiz.
1" = 5' Vert.

All Dimensions are US Survey Feet

C-3
CROSS SECTIONS
SHEET 12 OF XXX

For Quantity Development Only

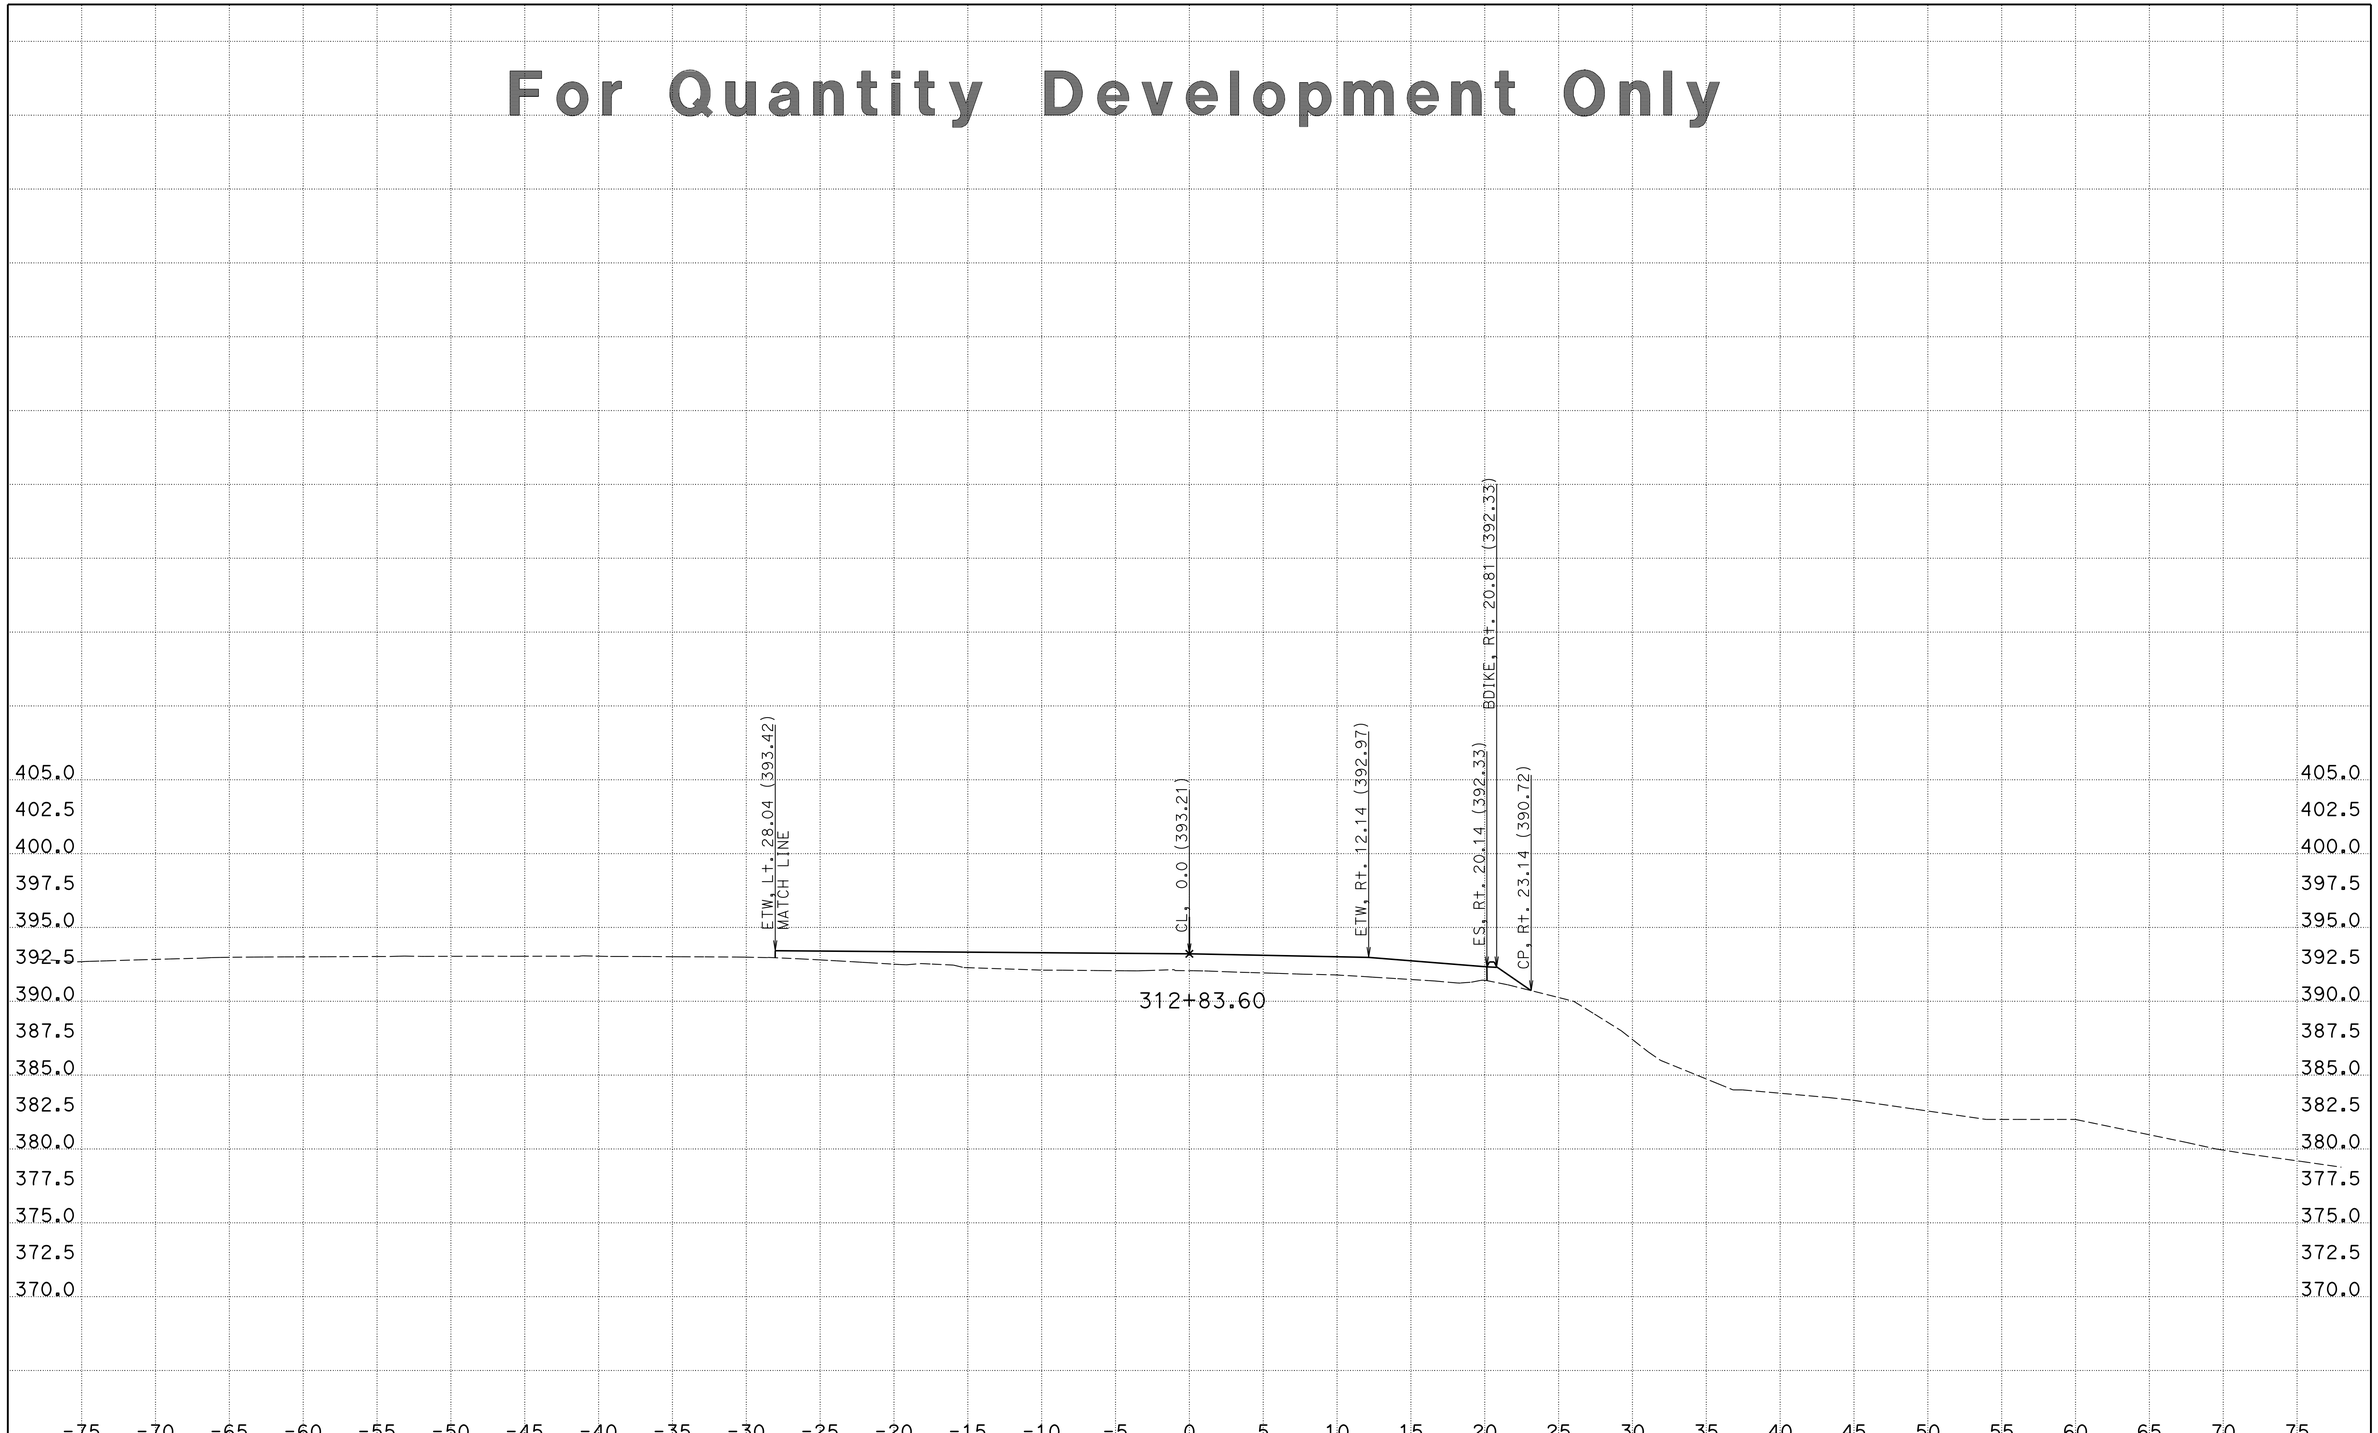

CREATED BY: Phoukhao Sasinouan
DATE: 12/5/2012
KC Project: 40280 File: H:\Projects\40280\Caice\40280\EAR\C3\C3-v6.ear

CONTRACT: 40280
DIST/CO/RTE/PM: 11/SD/52/5.0-6.2
PROJECT ID: 11000005411

SCALE: 1" = 5' Horiz.
1" = 5' Vert.

All Dimensions are US Survey Feet

C-3
CROSS SECTIONS
SHEET 13 OF XXX

For Quantity Development Only

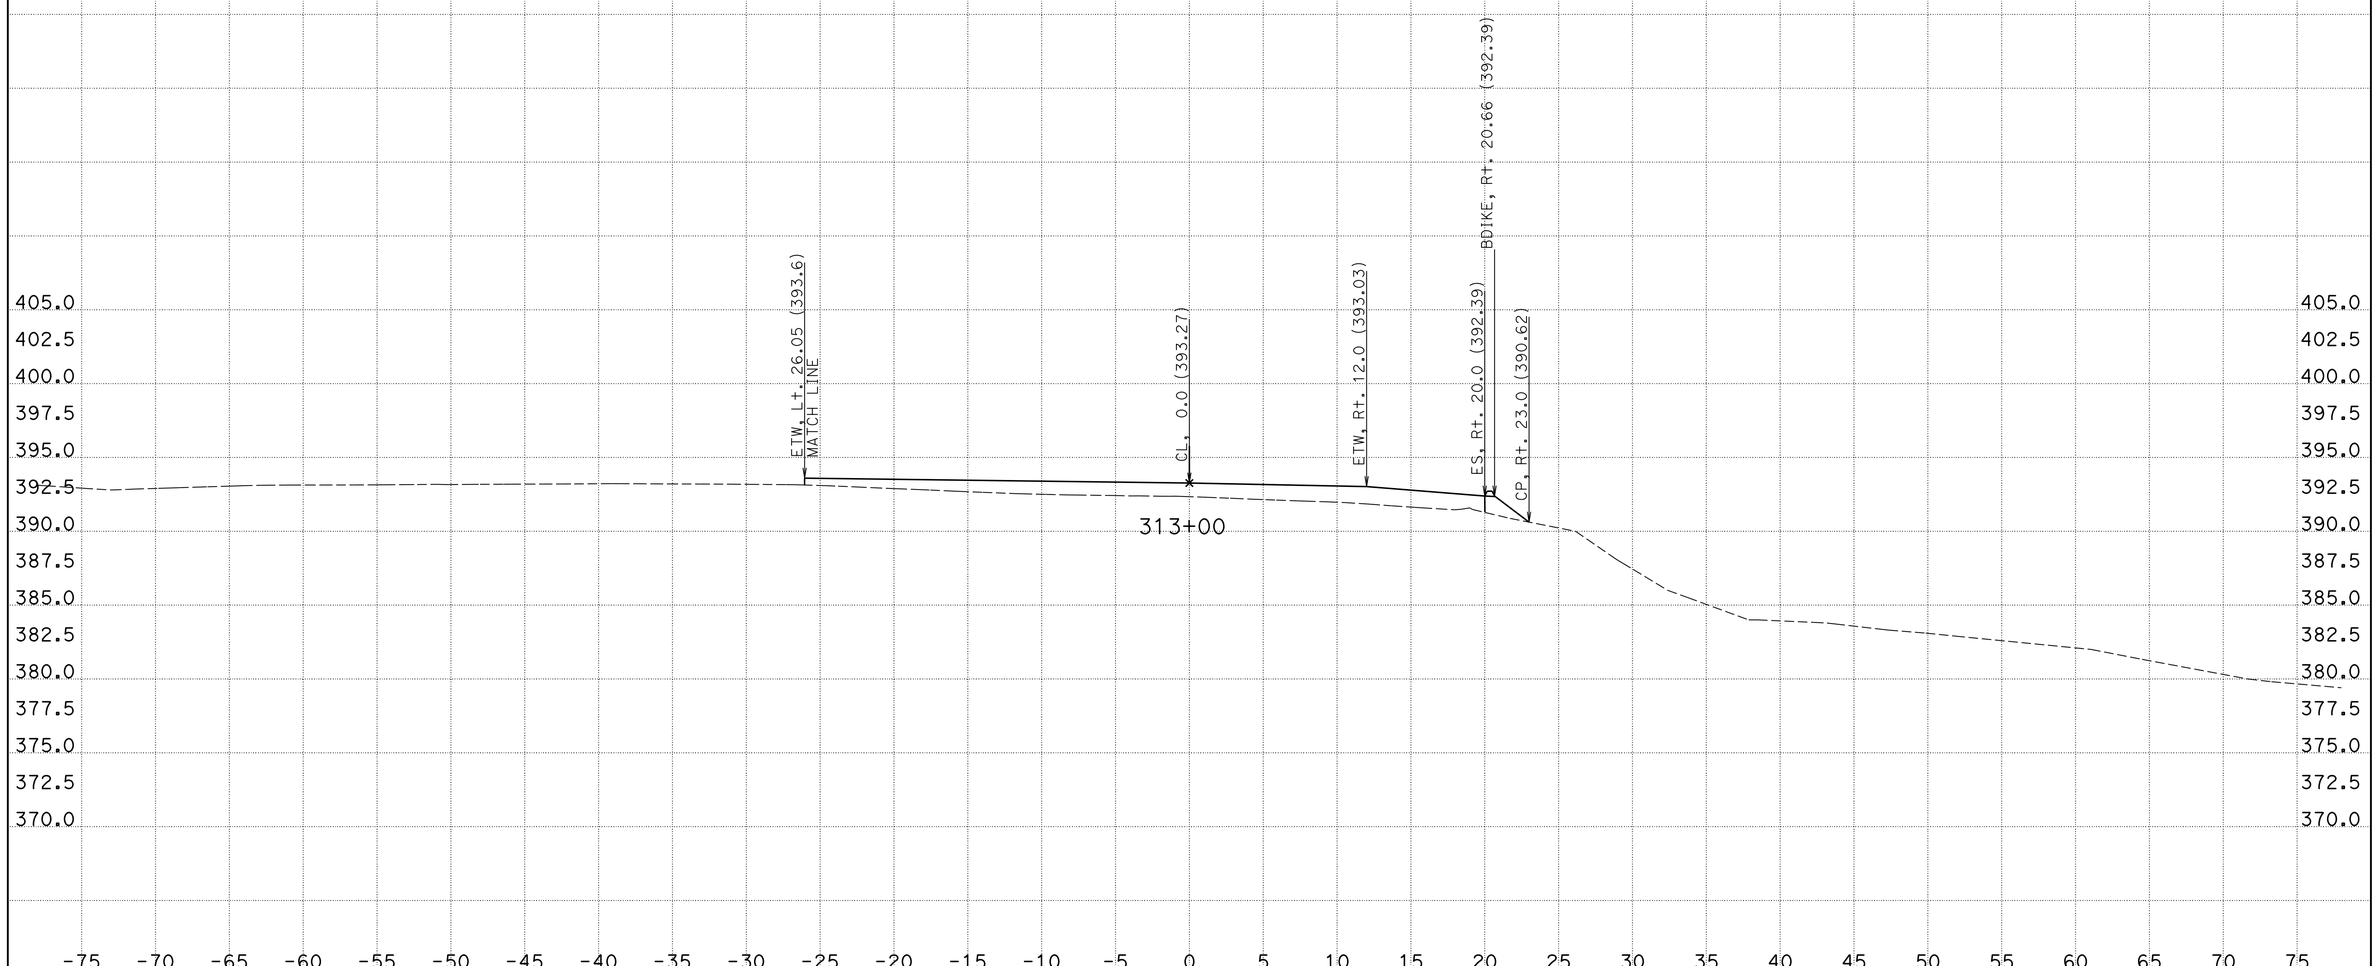

CREATED BY: Phoukhao Sasinouan
DATE: 12/5/2012
KC Project: 40280 File: H:\Projects\40280\Caice\40280\EAR\C3\C3-v6.ear

CONTRACT: 40280
DIST/CO/RTE/PM: 11/SD/52/5.0-6.2
PROJECT ID: 11000005411

SCALE: 1" = 5' Horiz.
1" = 5' Vert.

All Dimensions are US Survey Feet

C-3
CROSS SECTIONS
SHEET 14 OF XXX

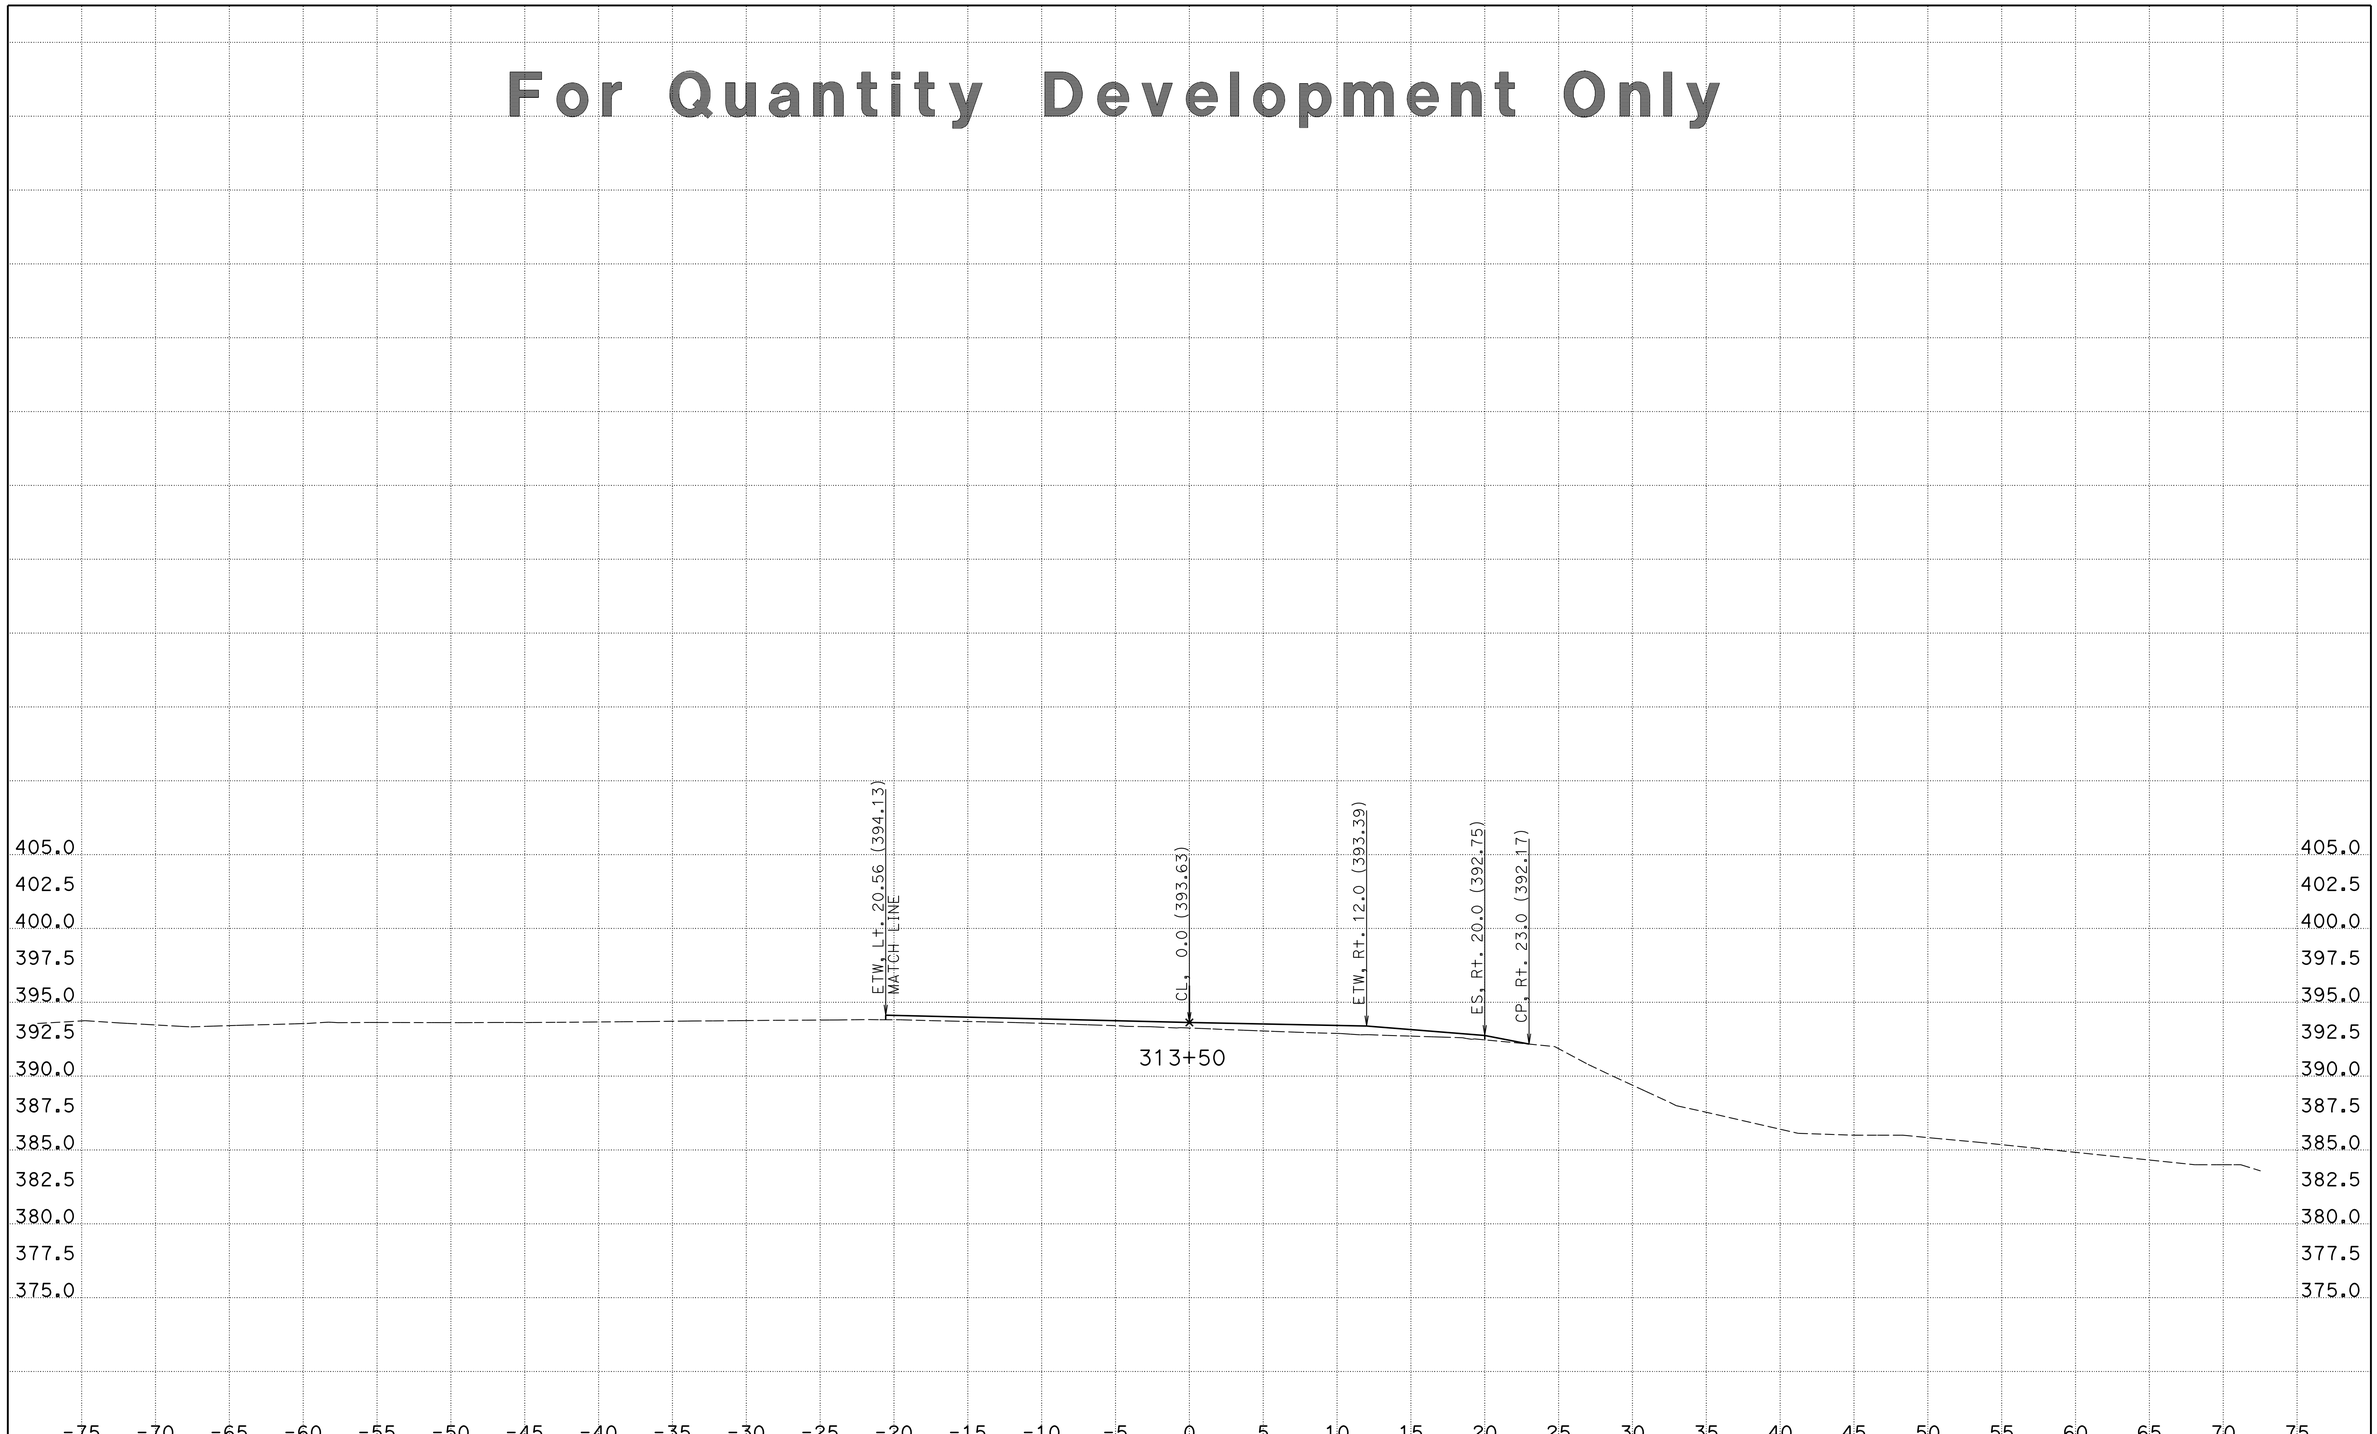

CREATED BY: Phoukhao Sasinouan
DATE: 12/5/2012
KC Project: 40280 File: H:\Projects\40280\Caice\40280\EAR\C3\C3-v6.ear

CONTRACT: 40280
DIST/CO/RTE/PM: 11/SD/52/5.0-6.2
PROJECT ID: 11000005411

SCALE: 1" = 5' Horiz.
1" = 5' Vert.

All Dimensions are US Survey Feet

C-3
CROSS SECTIONS
SHEET 15 OF XXX

For Quantity Development Only

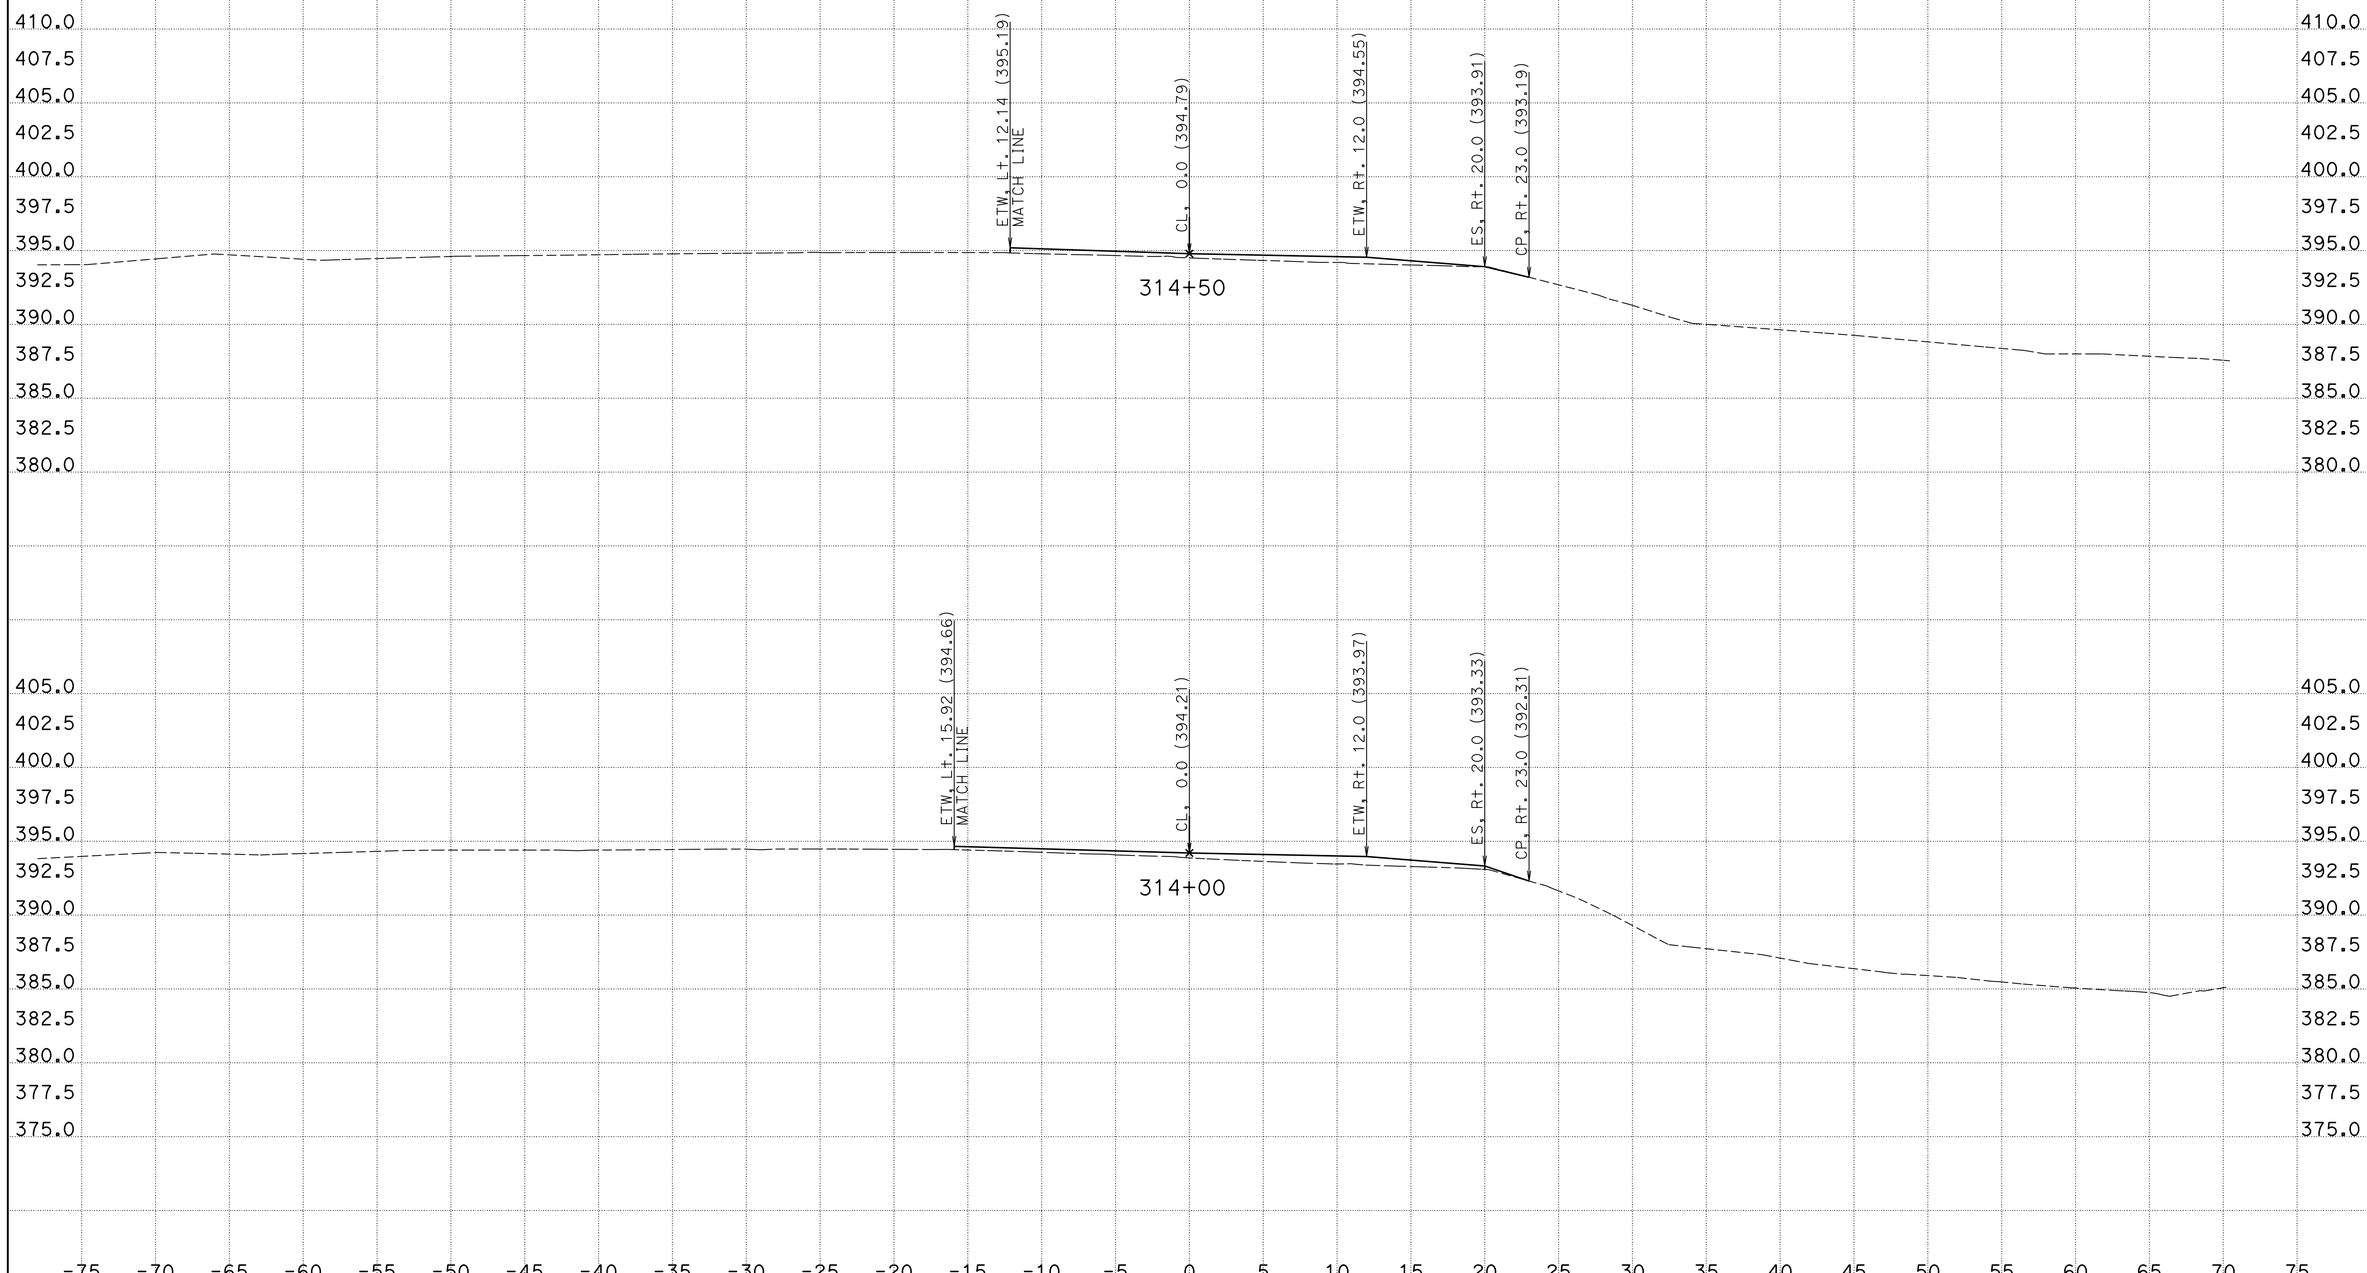

CREATED BY: Phoukhao Sasinouan
DATE: 12/5/2012
KC Project: 40280 File: H:\Projects\40280\Caice\40280\EAR\C3\C3-v6.ear

CONTRACT: 40280
DIST/CO/RTE/PM: 11/SD/52/5.0-6.2
PROJECT ID: 11000005411

SCALE: 1" = 5' Horiz.
1" = 5' Vert.

All Dimensions are US Survey Feet

C-3
CROSS SECTIONS
SHEET 16 OF XXX

For Quantity Development Only

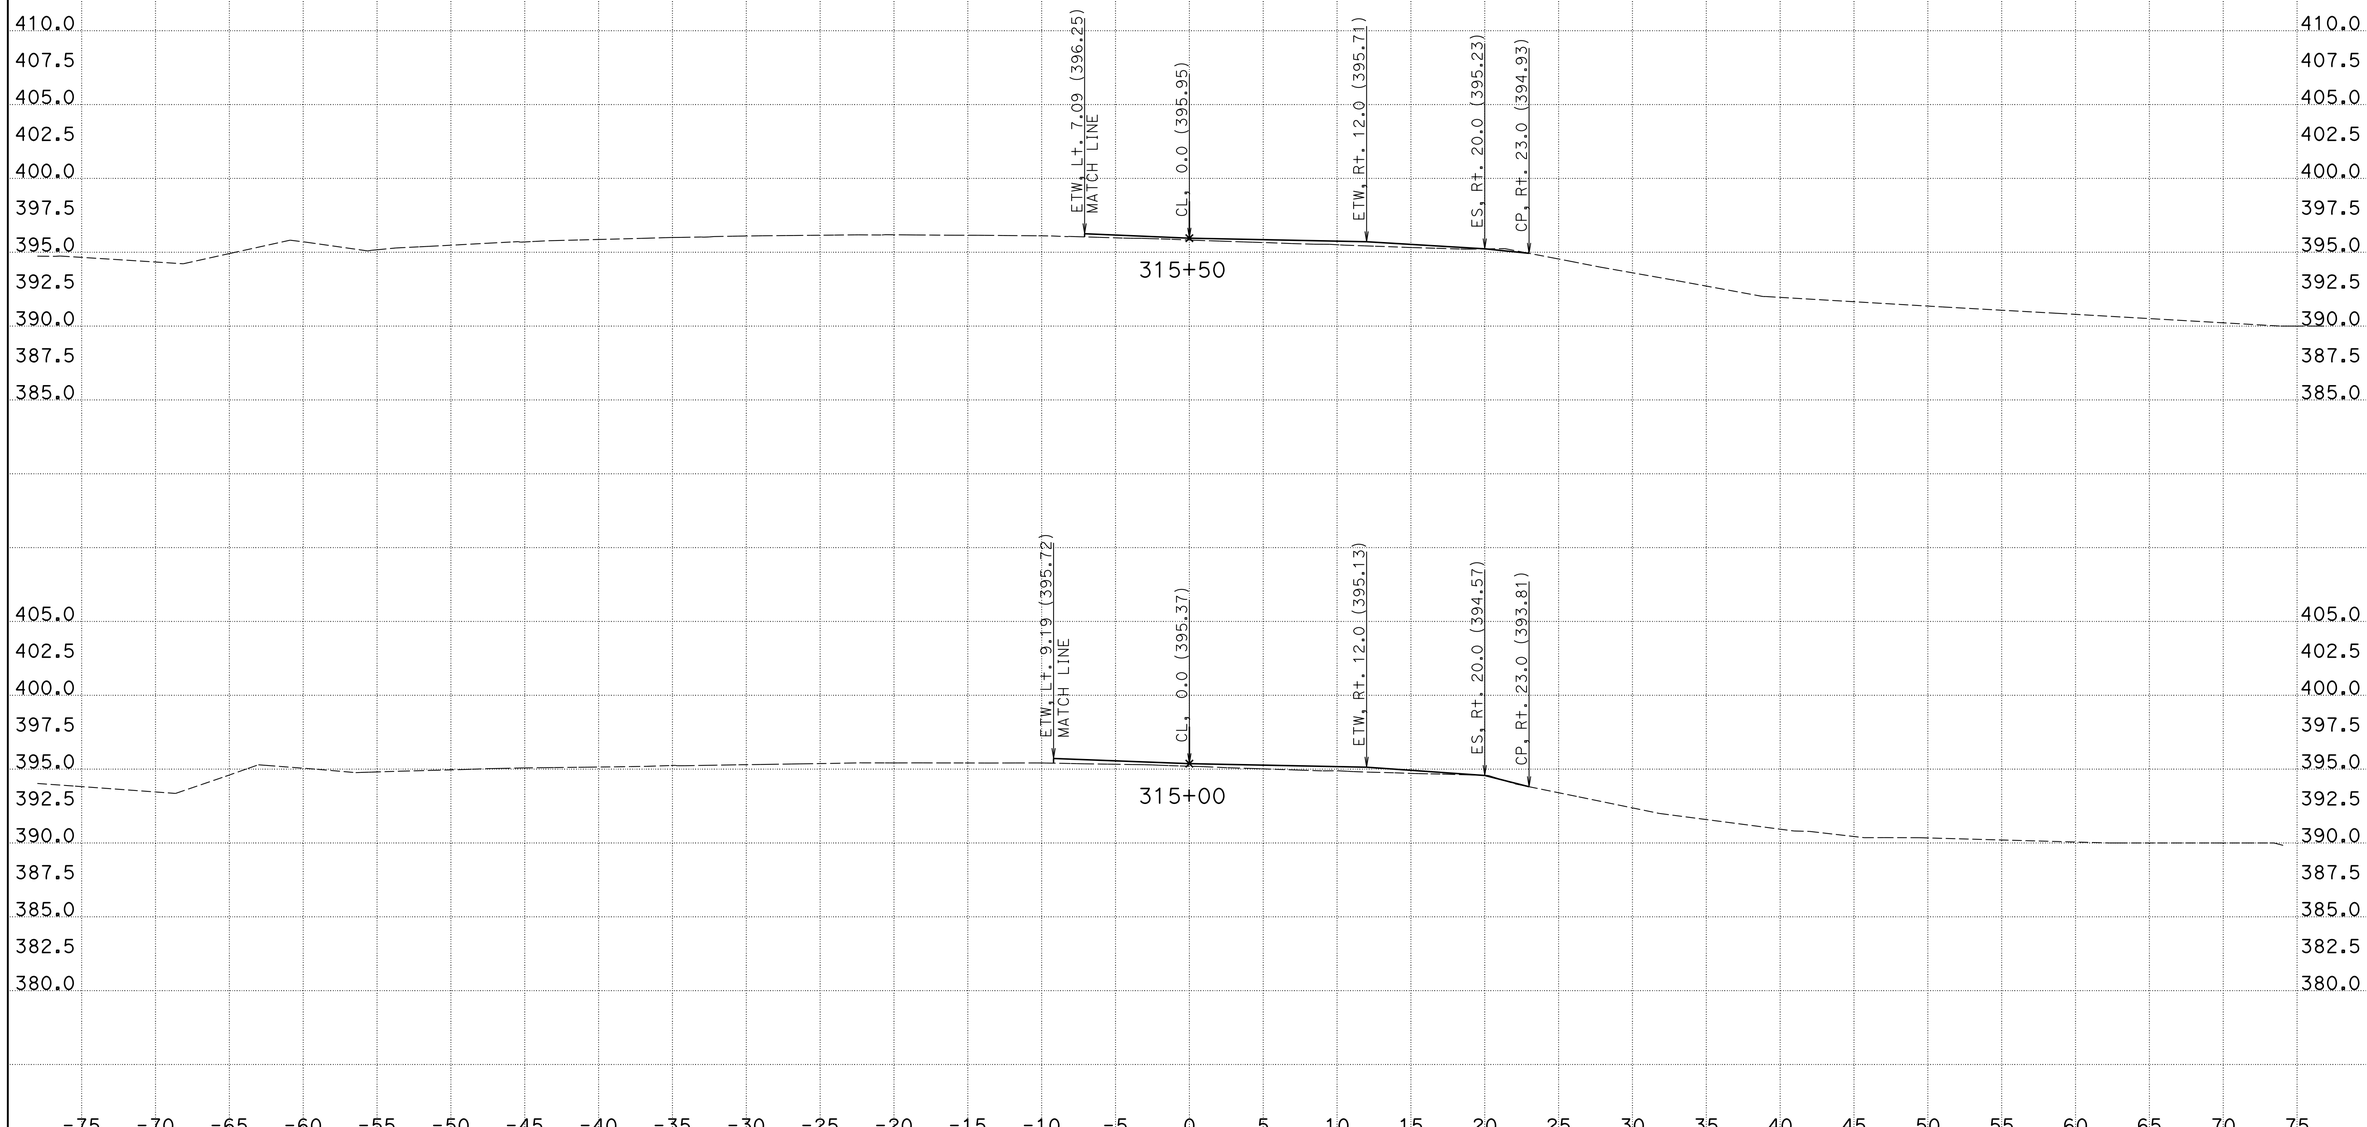

CREATED BY: Phoukhao Sasinouan
DATE: 12/5/2012
KC Project: 40280 File: H:\Projects\40280\Caice\40280\EAR\C3\C3-v6.ear

CONTRACT: 40280
DIST/CO/RTE/PM: 11/SD/52/5.0-6.2
PROJECT ID: 11000005411

SCALE: 1" = 5' Horiz.
1" = 5' Vert.

All Dimensions are US Survey Feet

C-3
CROSS SECTIONS
SHEET 17 OF XXX

For Quantity Development Only

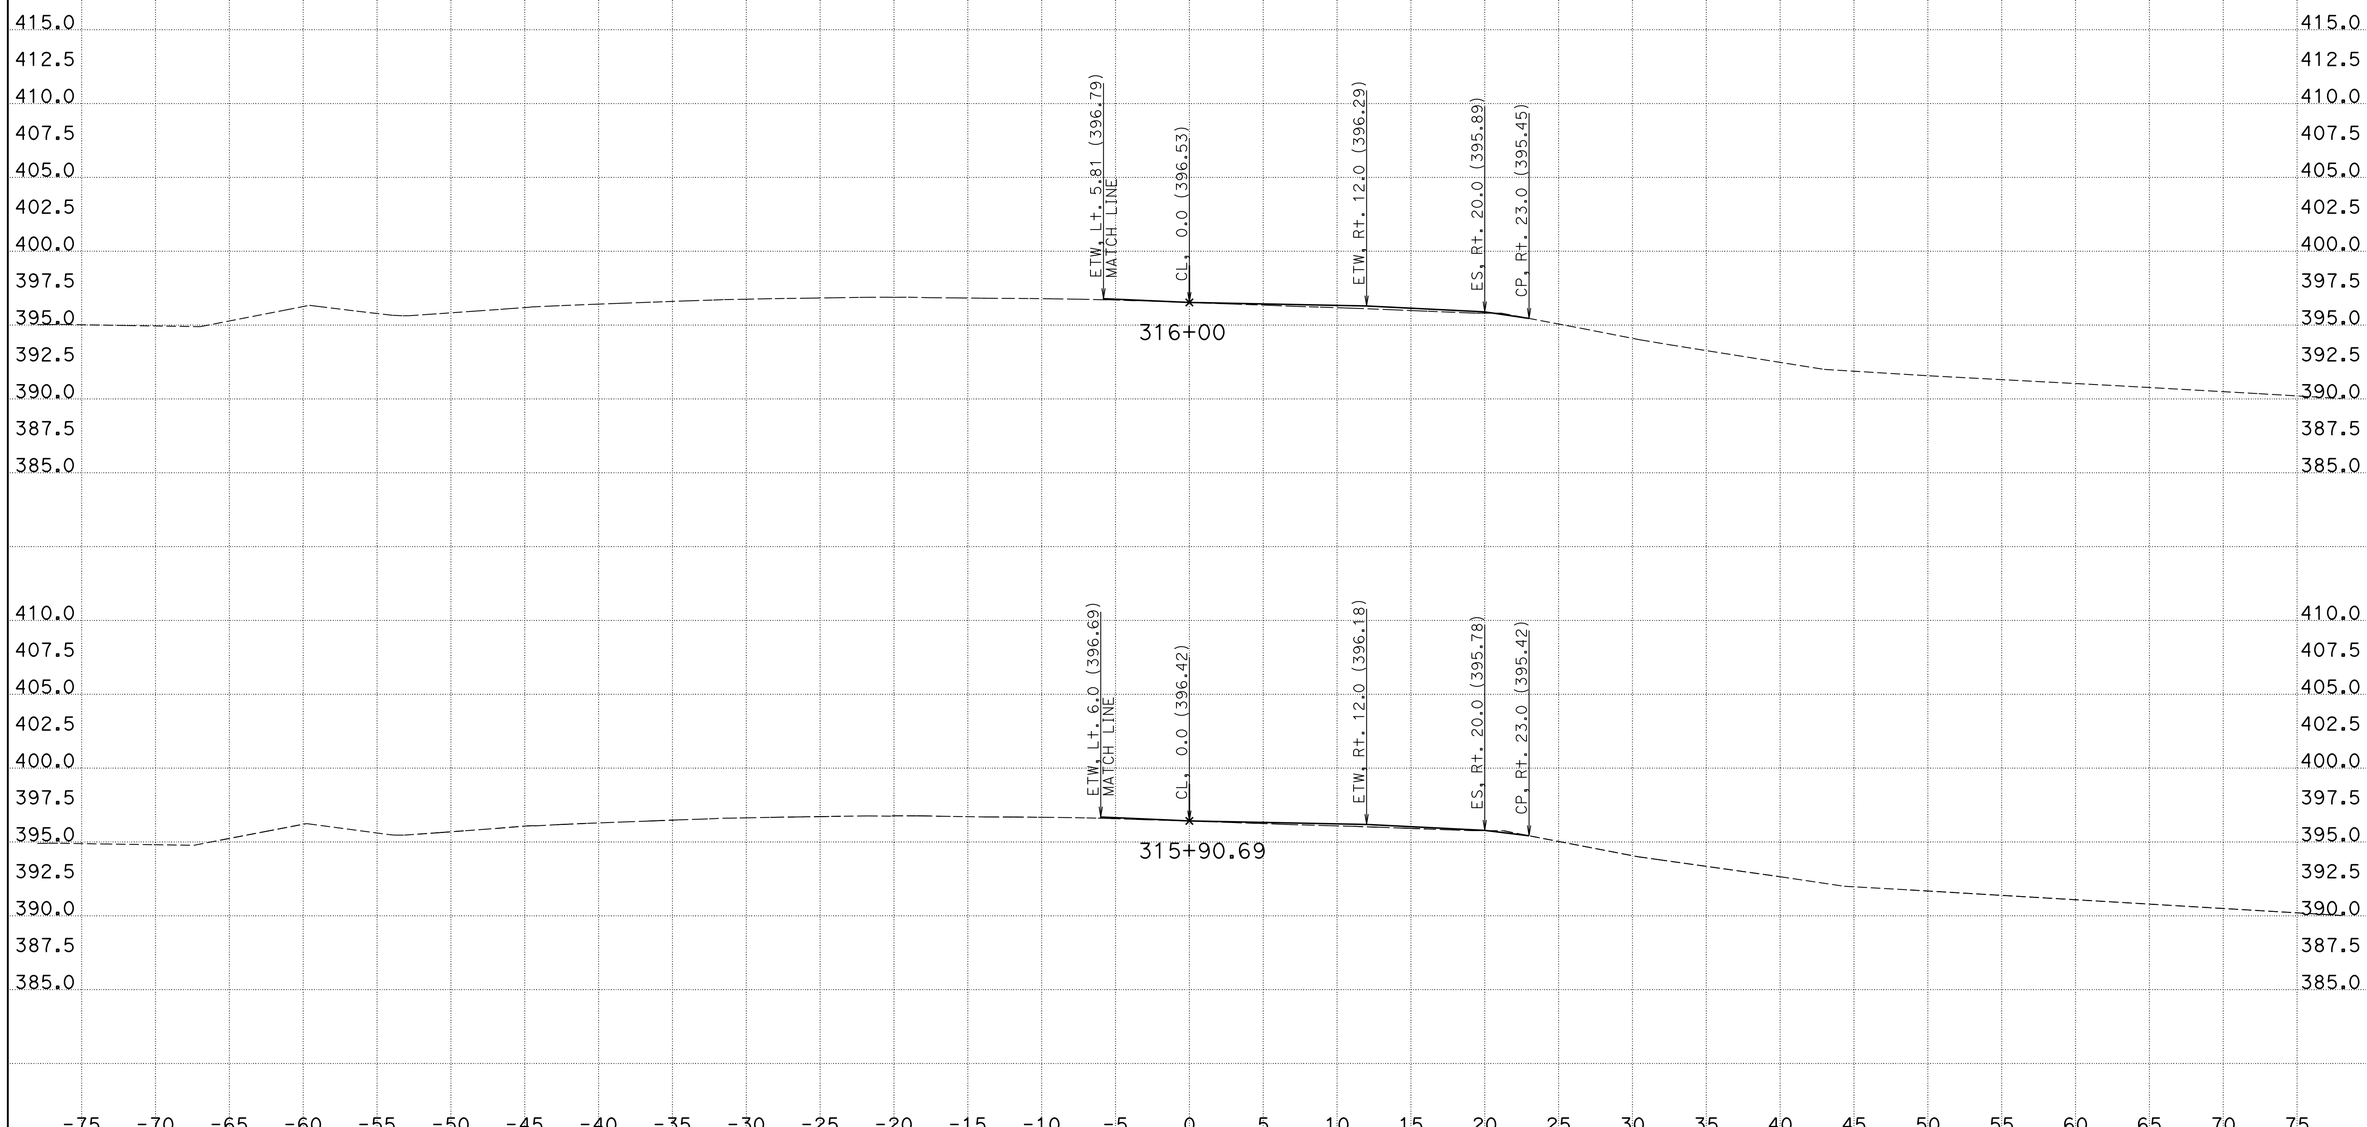

CREATED BY: Phoukhao Sasinouan
DATE: 12/5/2012
KC Project: 40280 File: H:\Projects\40280\Caice\40280\EAR\C3\C3-v6.ear

CONTRACT: 40280
DIST/CO/RTE/PM: 11/SD/52/5.0-6.2
PROJECT ID: 11000005411

SCALE: 1" = 5' Horiz.
1" = 5' Vert.

All Dimensions are US Survey Feet

C-3
CROSS SECTIONS
SHEET 18 OF XXX

For Quantity Development Only

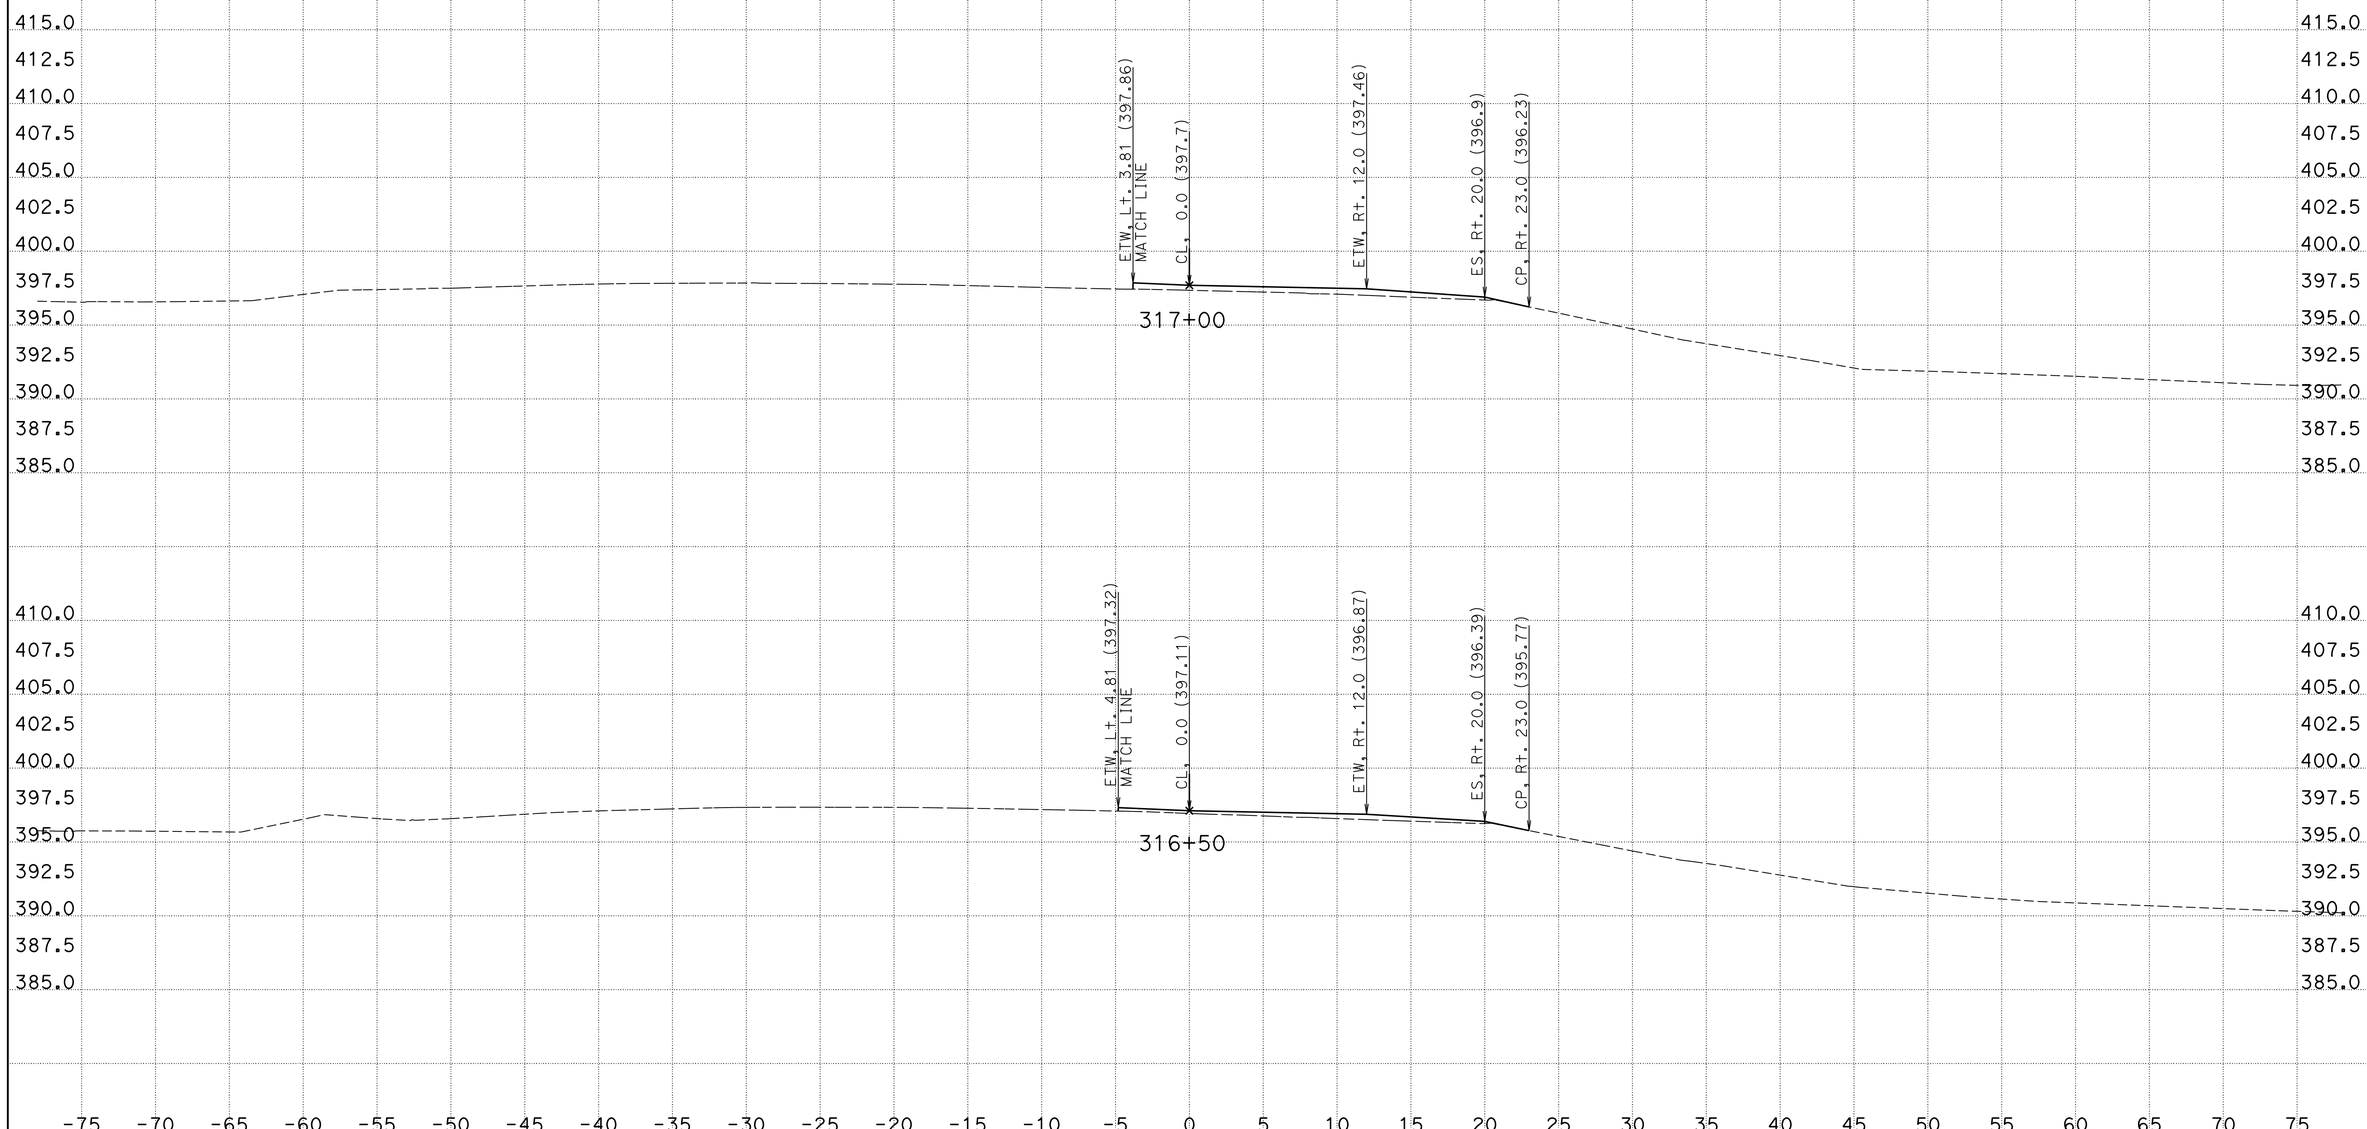

CREATED BY: Phoukhao Sasinouan
DATE: 12/5/2012
KC Project: 40280 File: H:\Projects\40280\Caice\40280\EAR\C3\C3-v6.ear

CONTRACT: 40280
DIST/CO/RTE/PM: 11/SD/52/5.0-6.2
PROJECT ID: 11000005411

SCALE: 1" = 5' Horiz.
1" = 5' Vert.

All Dimensions are US Survey Feet

C-3
CROSS SECTIONS
SHEET 19 OF XXX

For Quantity Development Only

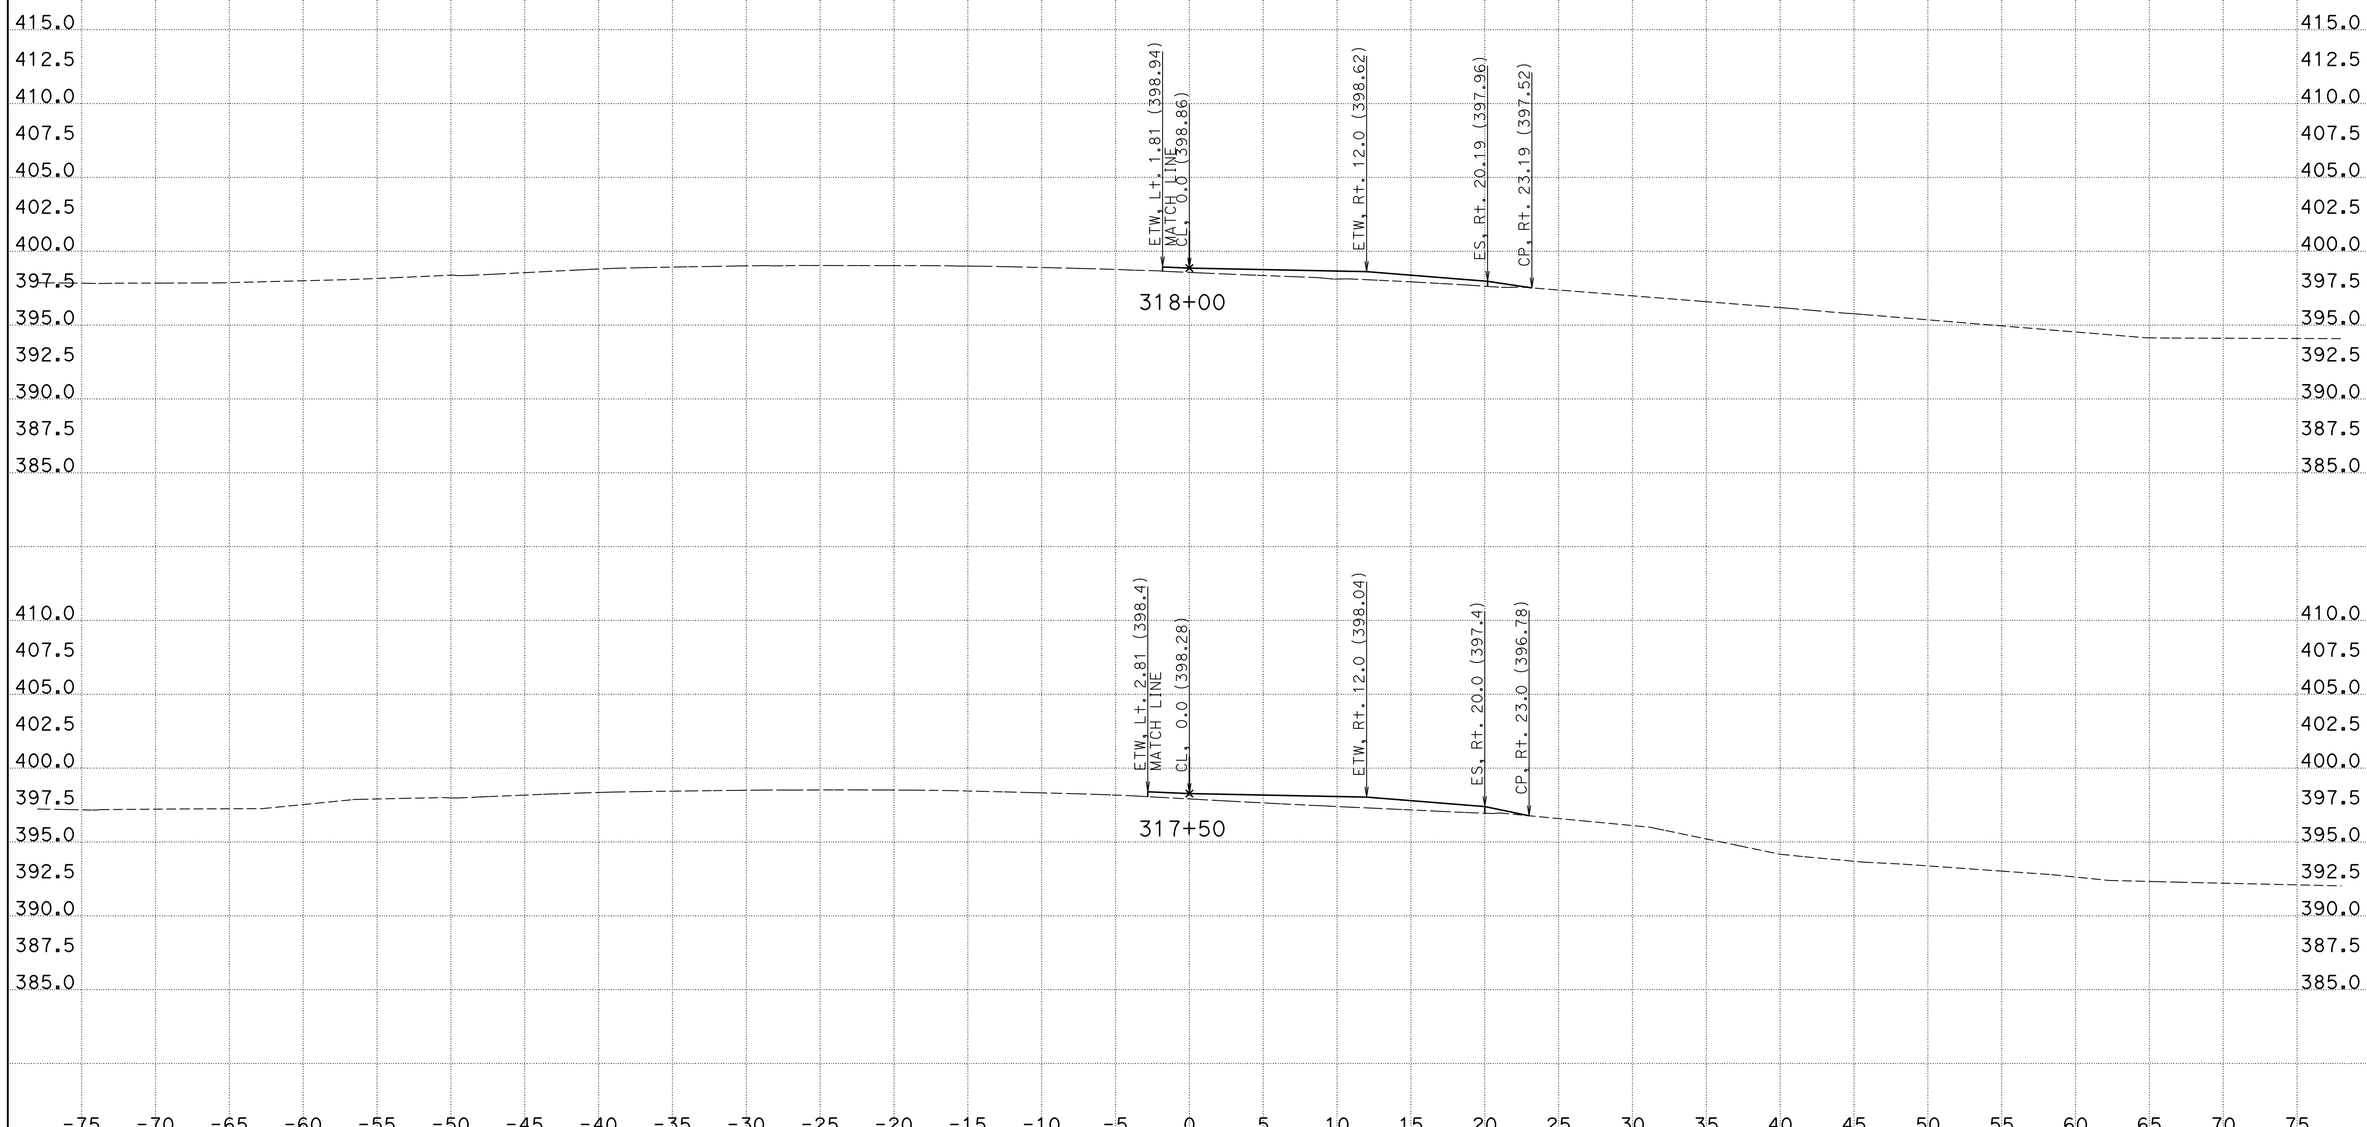

CREATED BY: Phoukhao Sasinouan
DATE: 12/5/2012
KC Project: 40280 File: H:\Projects\40280\Caice\40280\EAR\C3\C3-v6.ear

CONTRACT: 40280
DIST/CO/RTE/PM: 11/SD/52/5.0-6.2
PROJECT ID: 11000005411

SCALE: 1" = 5' Horiz.
1" = 5' Vert.

All Dimensions are US Survey Feet

C-3
CROSS SECTIONS
SHEET 20 OF XXX

For Quantity Development Only

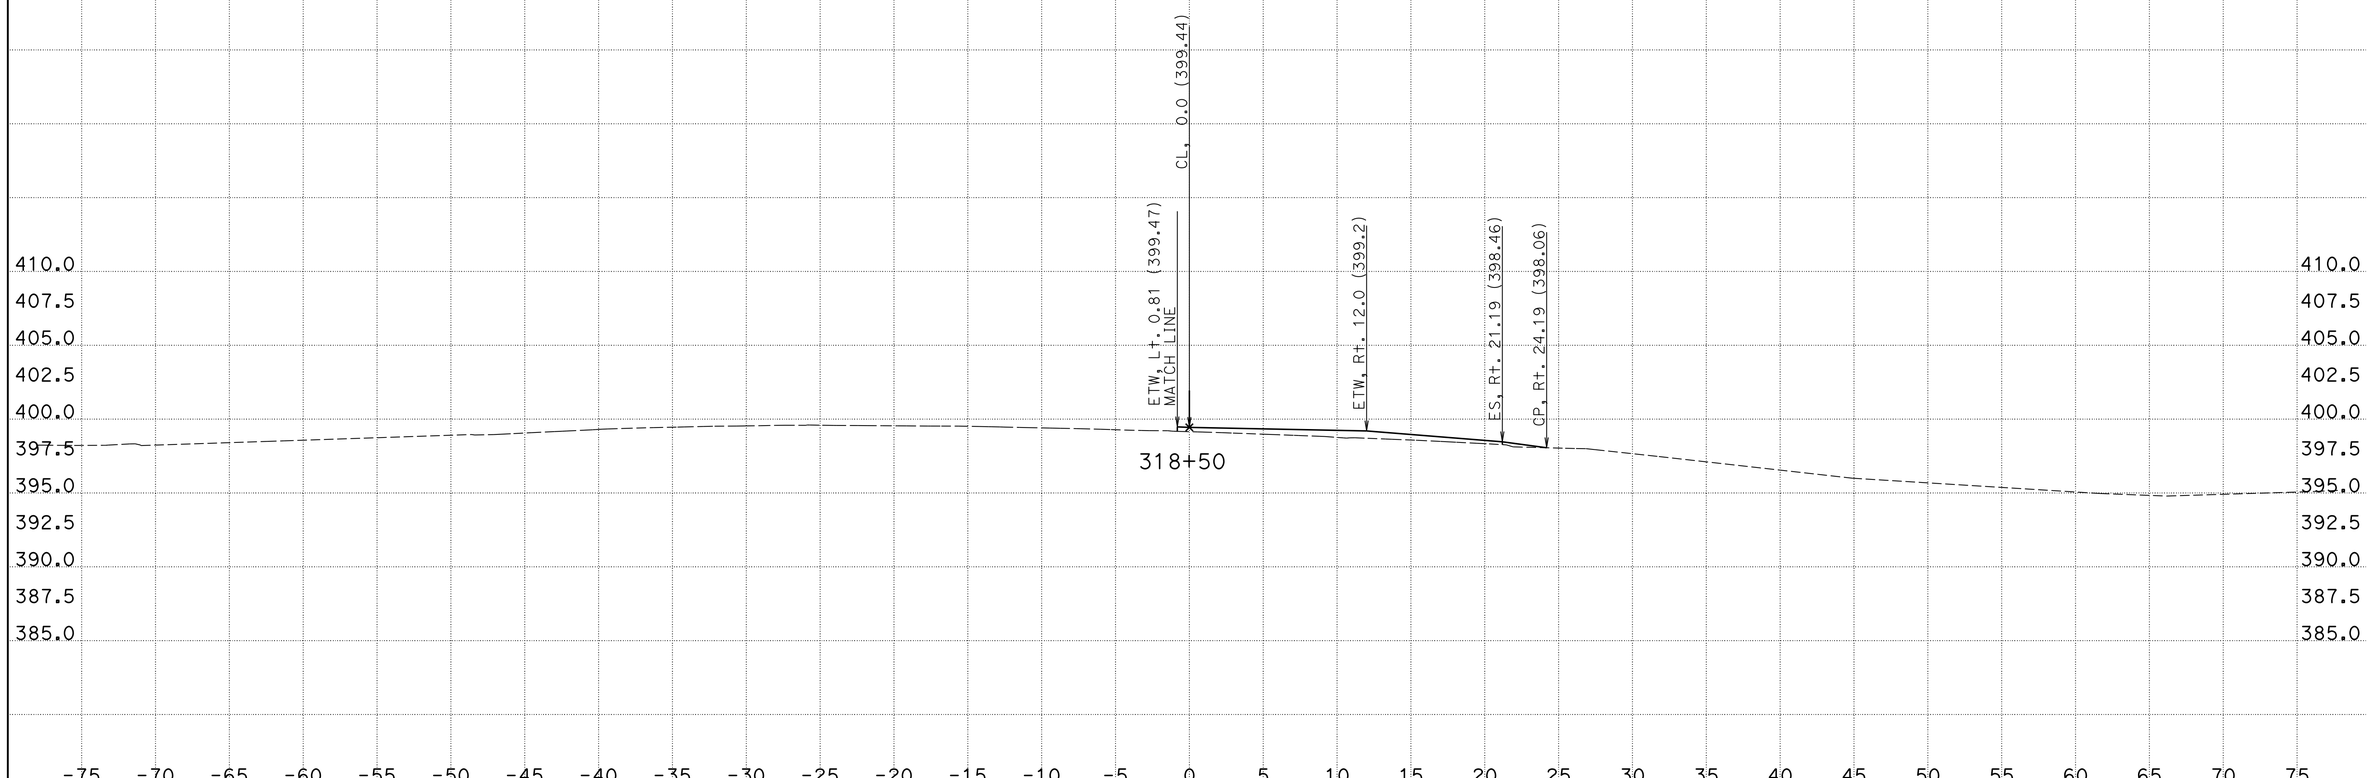

CREATED BY: Phoukhao Sasinouan
DATE: 12/5/2012
KC Project: 40280 File: H:\Projects\40280\Caice\40280\EAR\C3\C3-v6.ear

CONTRACT: 40280
DIST/CO/RTE/PM: 11/SD/52/5.0-6.2
PROJECT ID: 11000005411

SCALE: 1" = 5' Horiz.
1" = 5' Vert.

All Dimensions are US Survey Feet

C-3
CROSS SECTIONS
SHEET 21 OF XXX

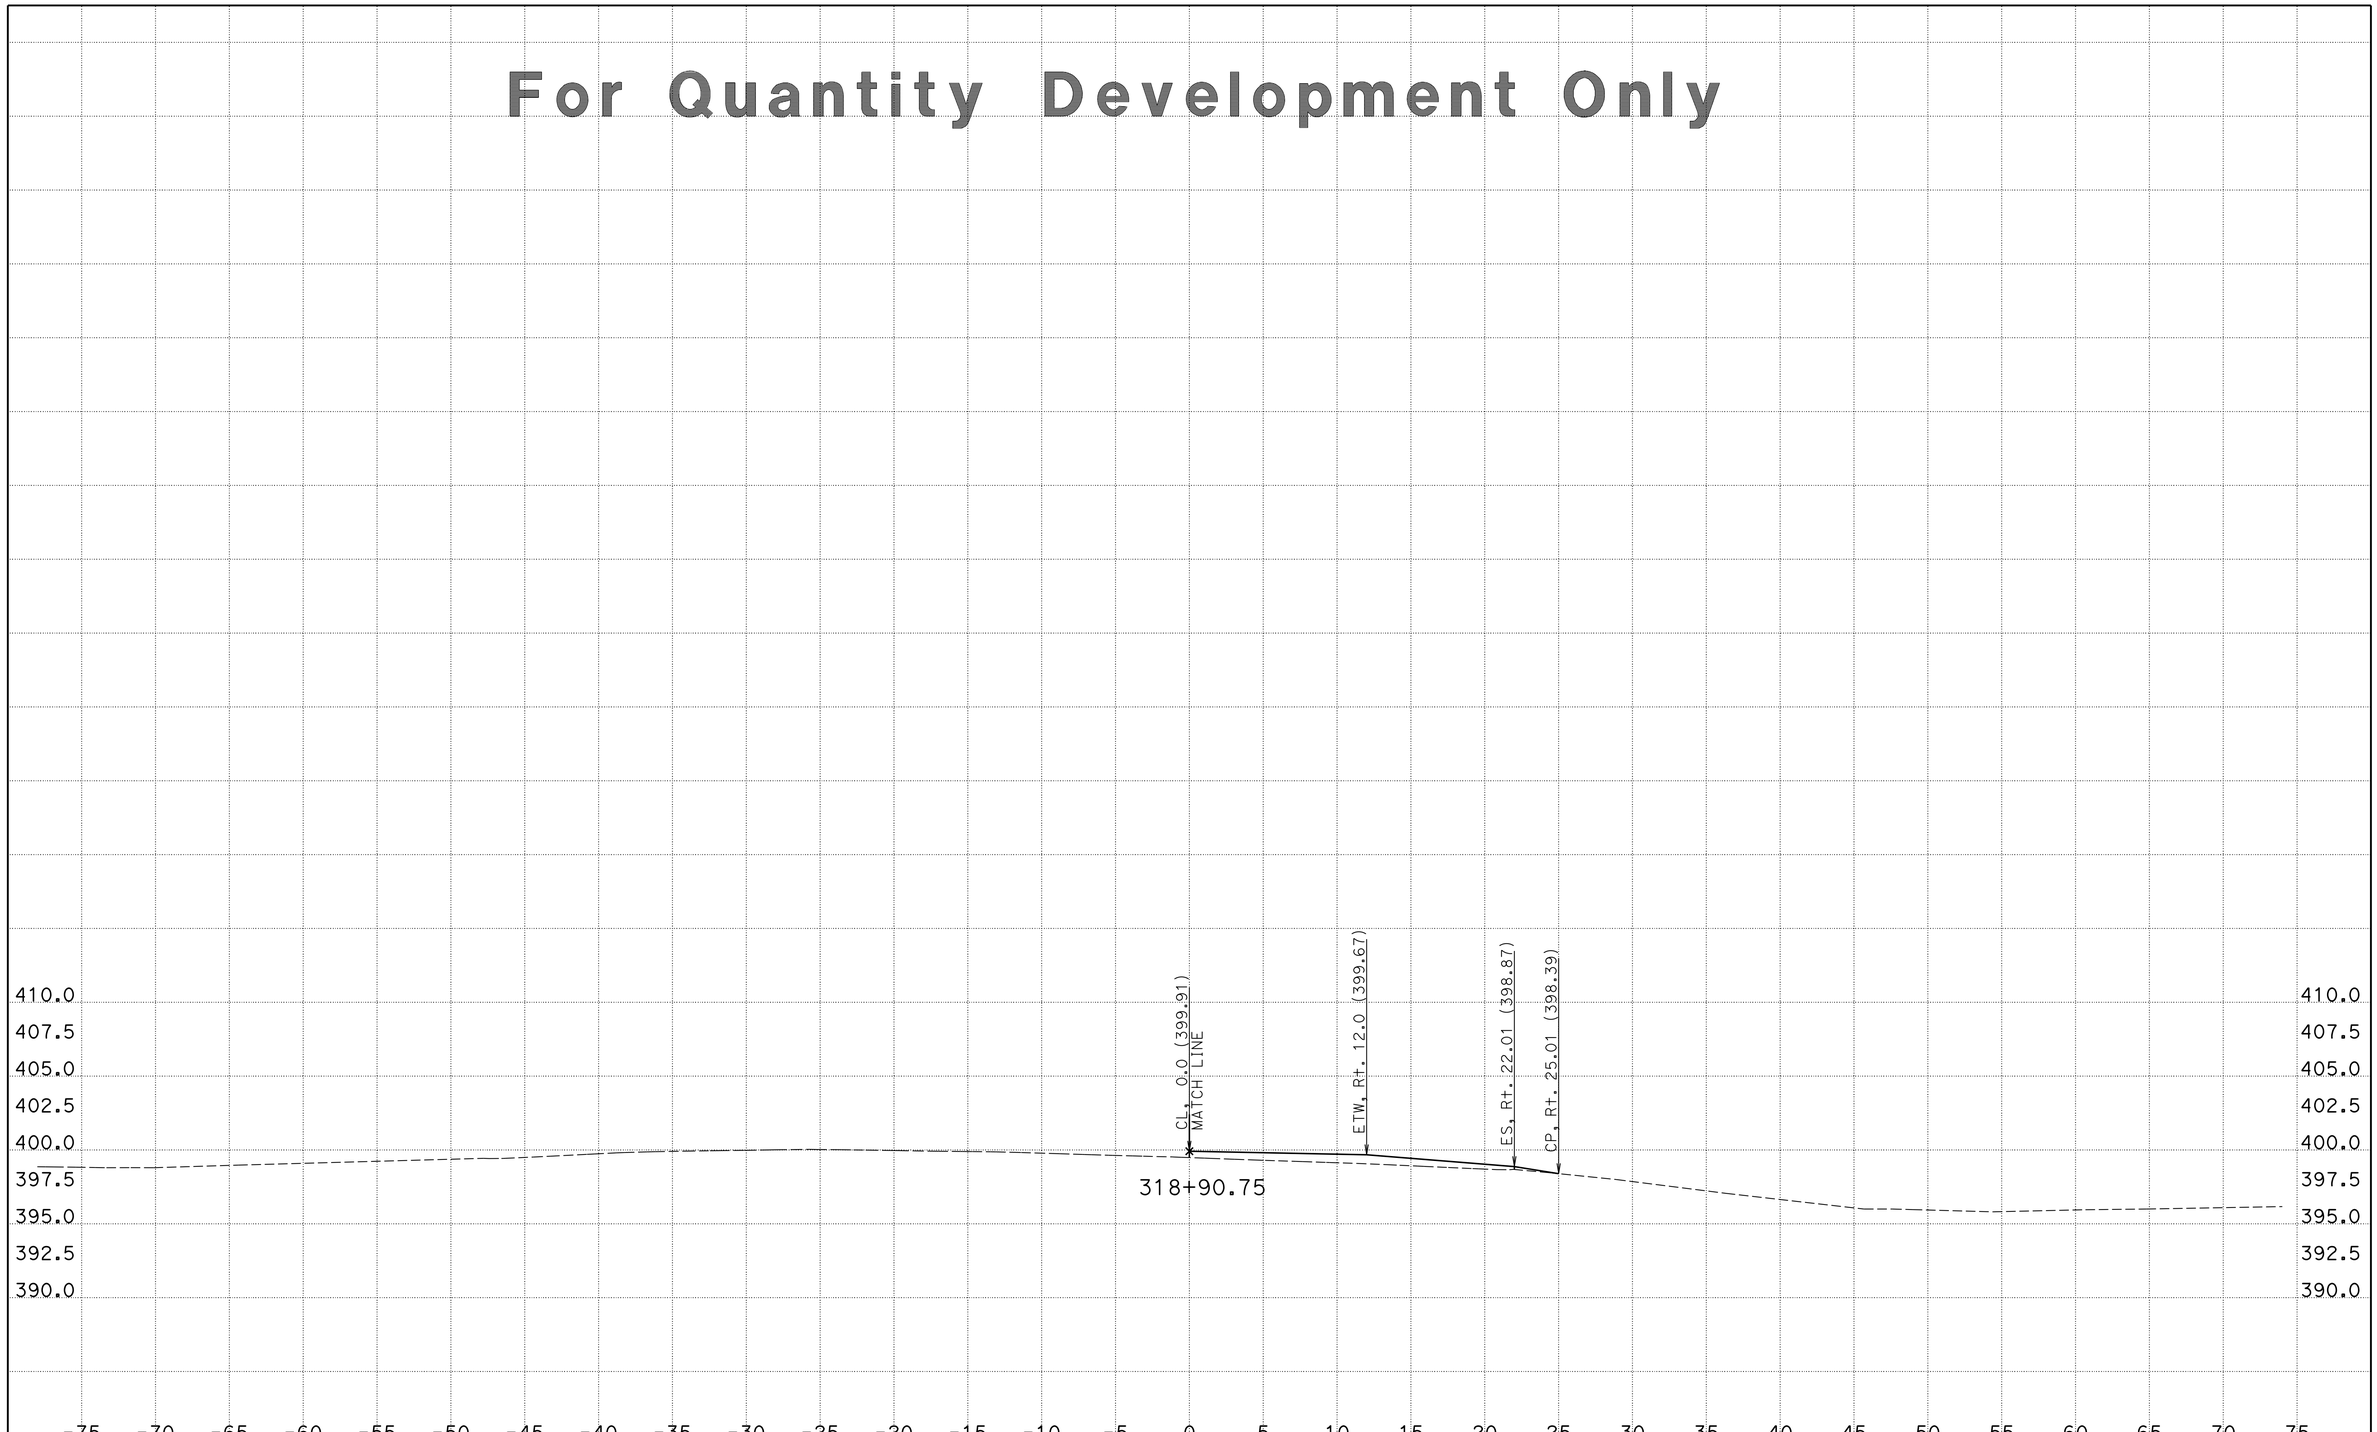

CREATED BY: Phoukhao Sasinouan
DATE: 12/5/2012
KC Project: 40280 File: H:\Projects\40280\Caice\40280\EAR\C3\C3-v6.ear

CONTRACT: 40280
DIST/CO/RTE/PM: 11/SD/52/5.0-6.2
PROJECT ID: 11000005411

SCALE: 1" = 5' Horiz.
1" = 5' Vert.

All Dimensions are US Survey Feet

C-3
CROSS SECTIONS
SHEET 22 OF XXX

For Quantity Development Only

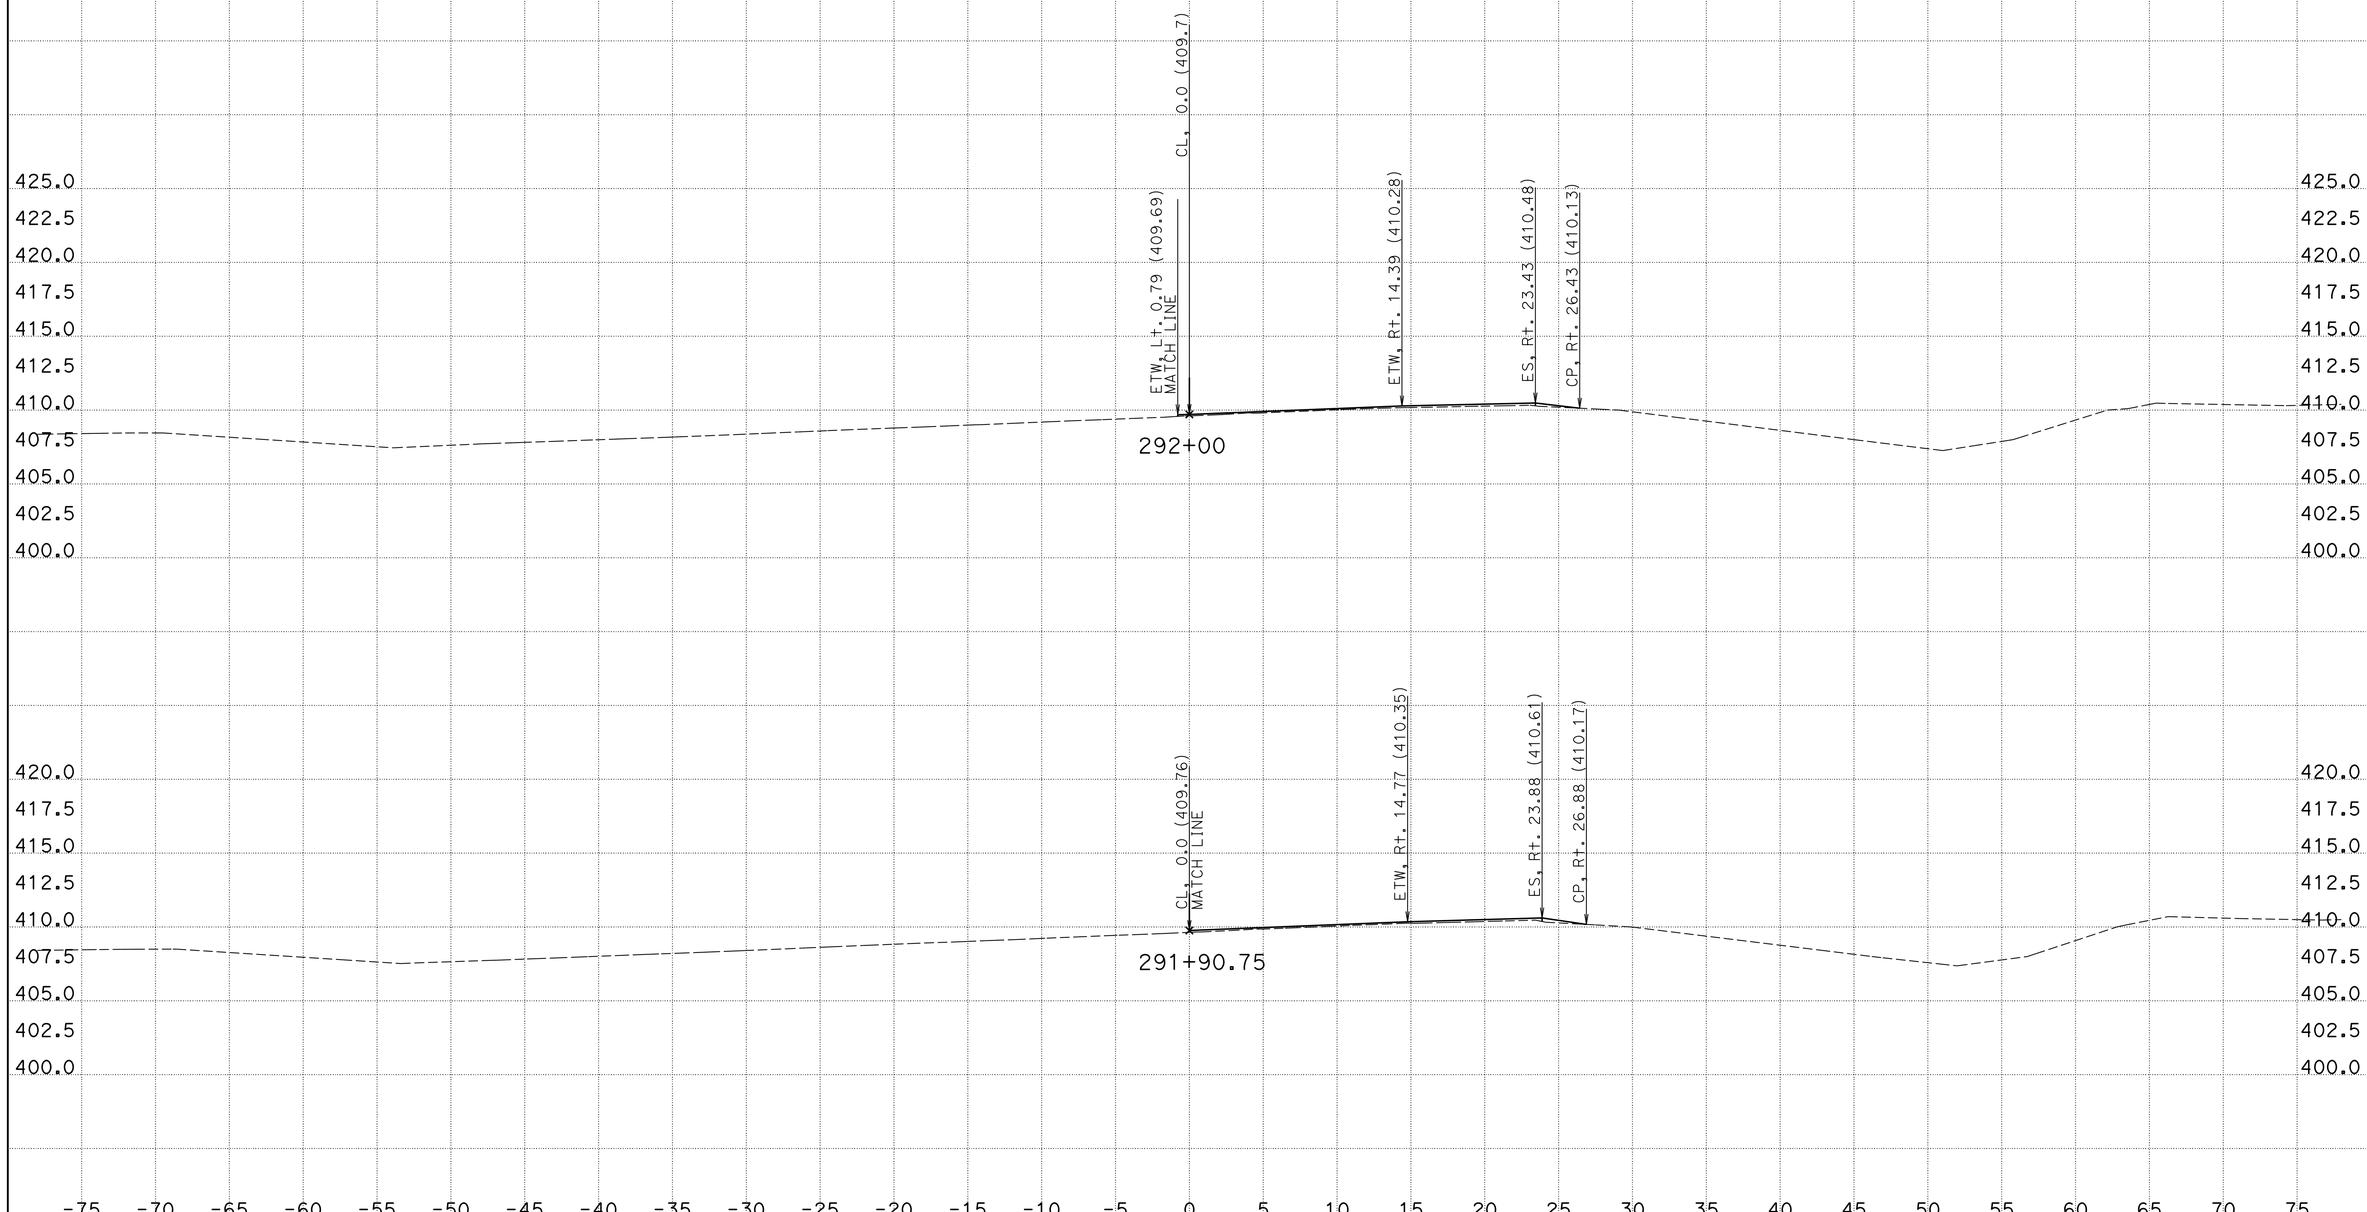

CREATED BY: Phoukhao Sasinouan
DATE: 12/5/2012
KC Project: 40280 File: H:\Projects\40280\Caice\40280\EAR\C4\C4_v5.ear

CONTRACT: 40280
DIST/CO/RTE/PM: 11/SD/52/5.0-6.2
PROJECT ID: 11000005411

SCALE: 1" = 5' Horiz.
1" = 5' Vert.

All Dimensions are US Survey Feet

C-4
CROSS SECTIONS
SHEET 1 OF XXX

For Quantity Development Only

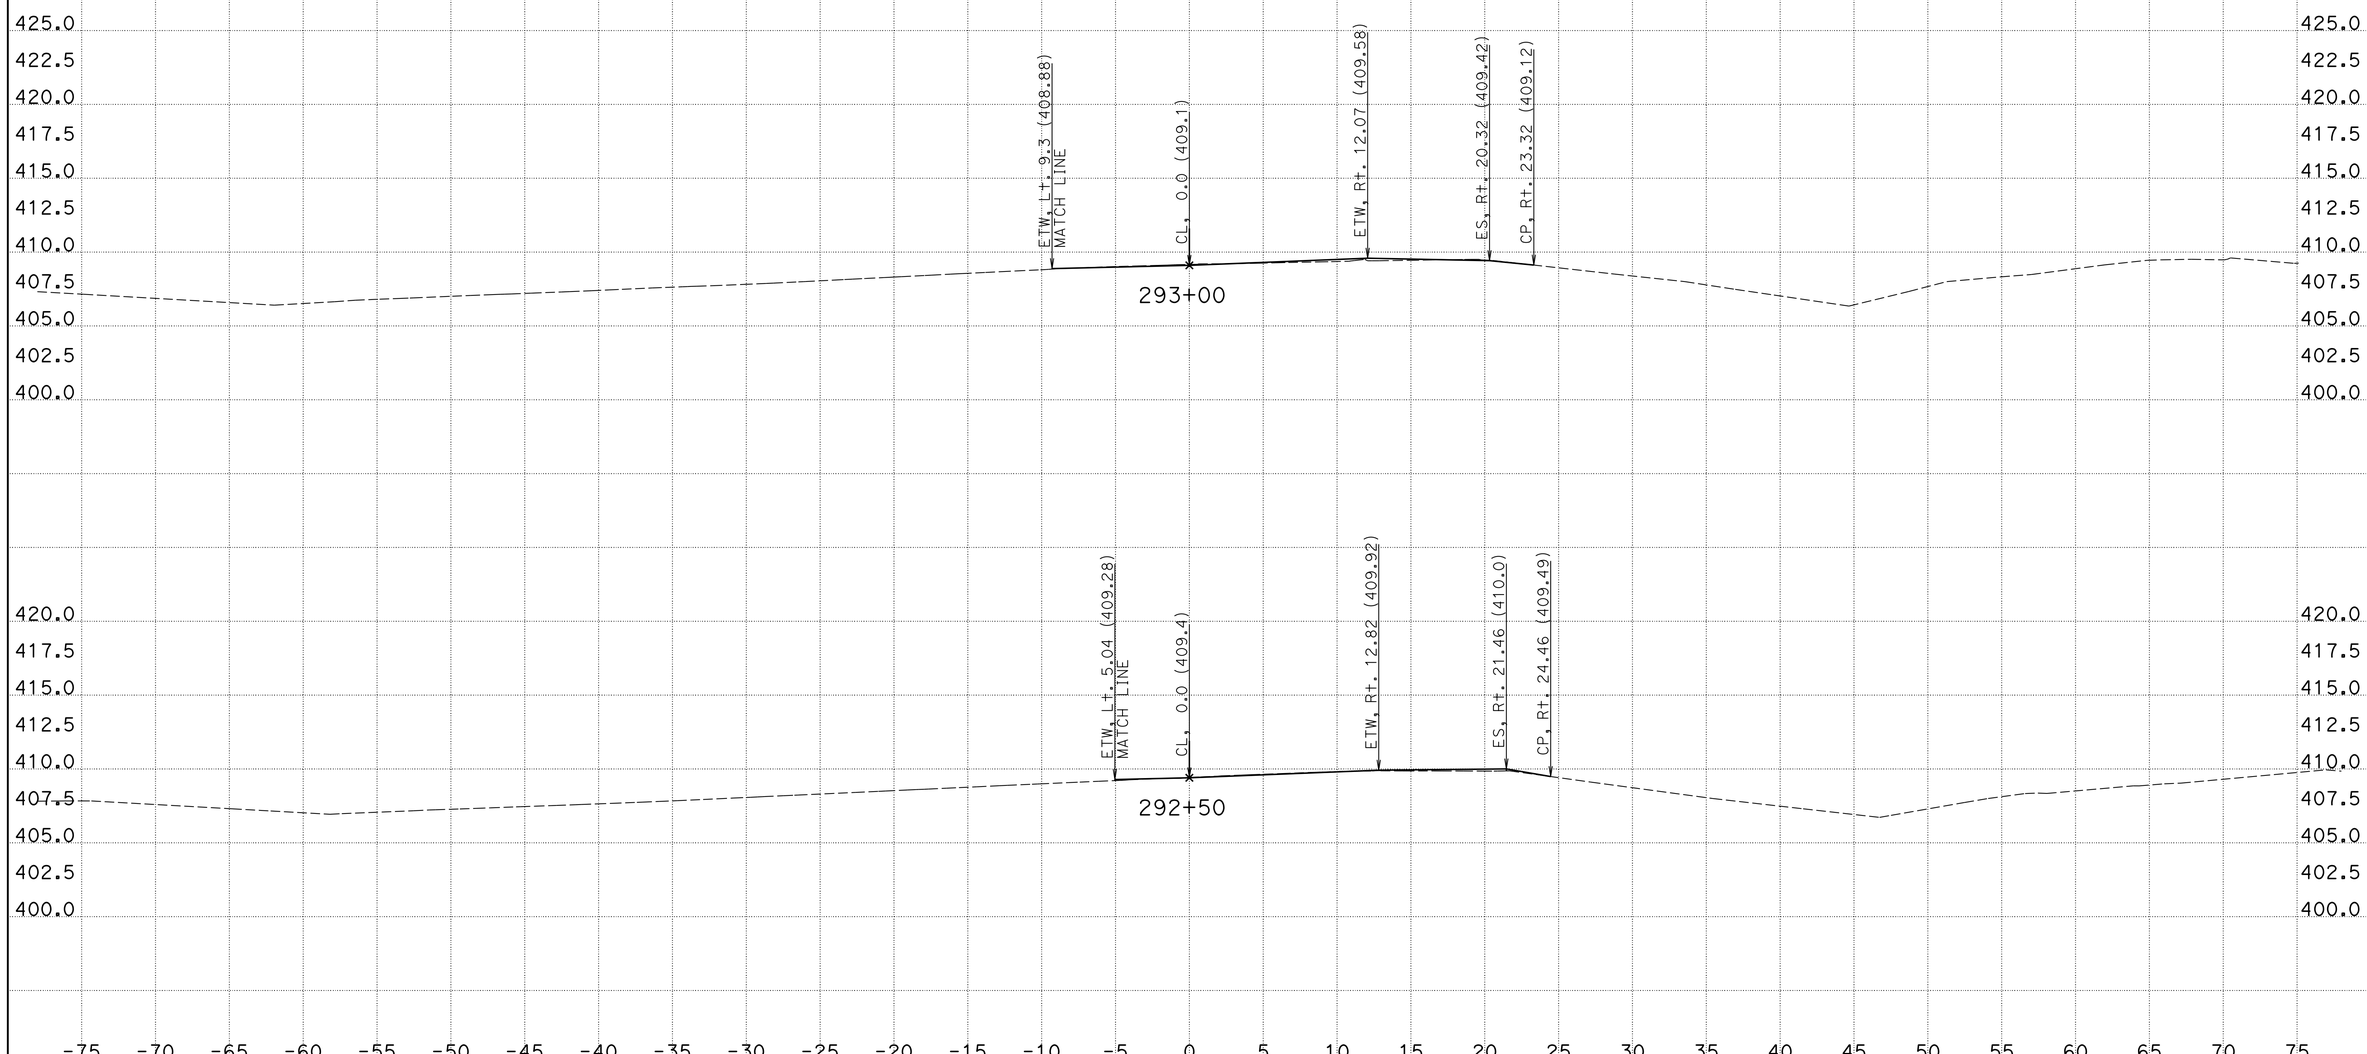

CREATED BY: Phoukhao Sasinouan
DATE: 12/5/2012
KC Project: 40280 File: H:\Projects\40280\Caice\40280\EAR\C4\C4_v5.ear

CONTRACT: 40280
DIST/CO/RTE/PM: 11/SD/52/5.0-6.2
PROJECT ID: 11000005411

SCALE: 1" = 5' Horiz.
1" = 5' Vert.

All Dimensions are US Survey Feet

C-4
CROSS SECTIONS
SHEET 2 OF XXX

For Quantity Development Only

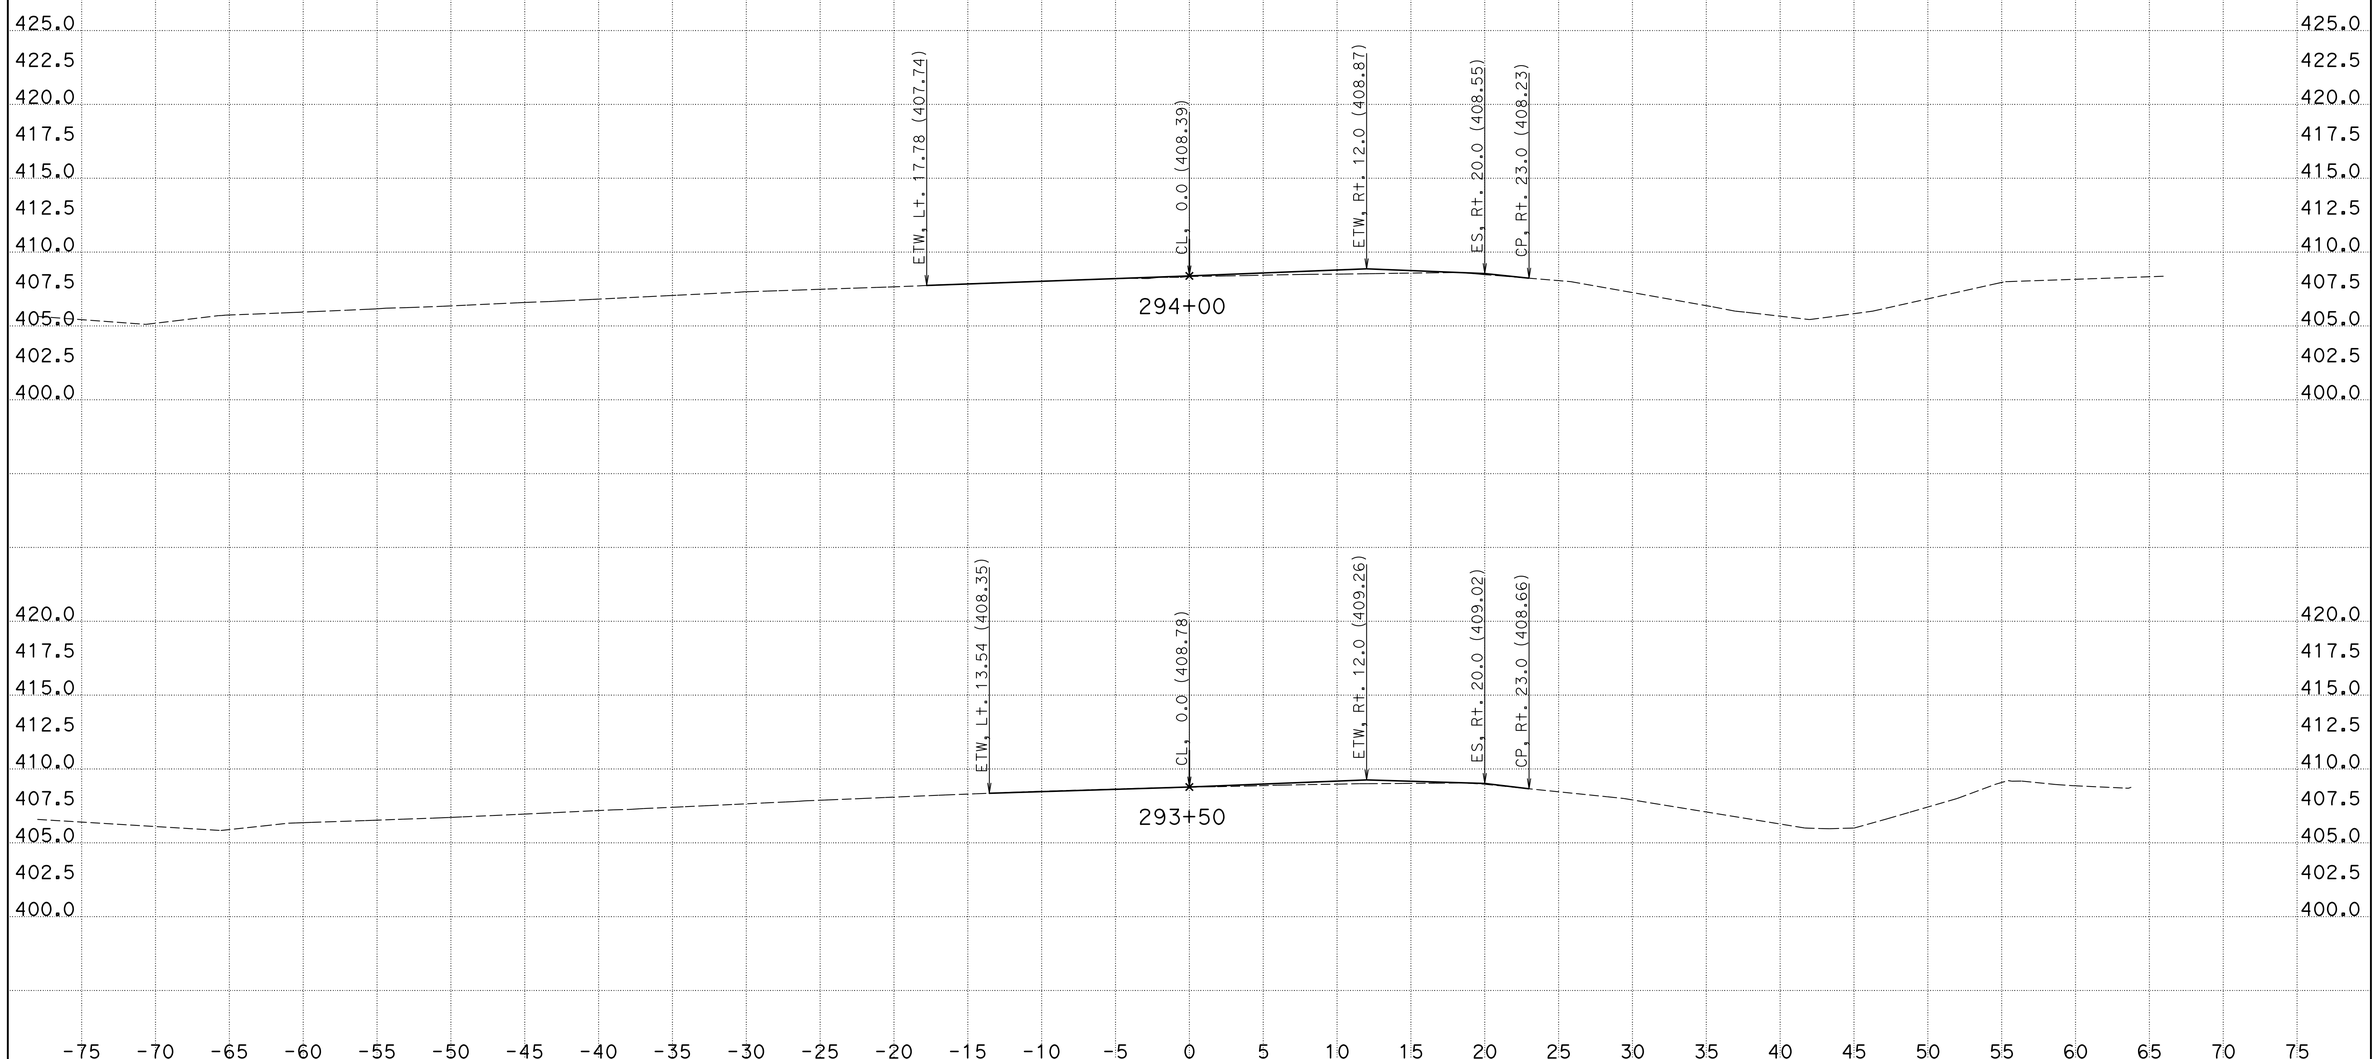

CREATED BY: Phoukhao Sasinouan
DATE: 12/5/2012
KC Project: 40280 File: H:\Projects\40280\Caice\40280\EAR\C4\C4_v5.ear

CONTRACT: 40280
DIST/CO/RTE/PM: 11/SD/52/5.0-6.2
PROJECT ID: 11000005411

SCALE: 1" = 5' Horiz.
1" = 5' Vert.

All Dimensions are US Survey Feet

C-4
CROSS SECTIONS
SHEET 3 OF XXX

For Quantity Development Only

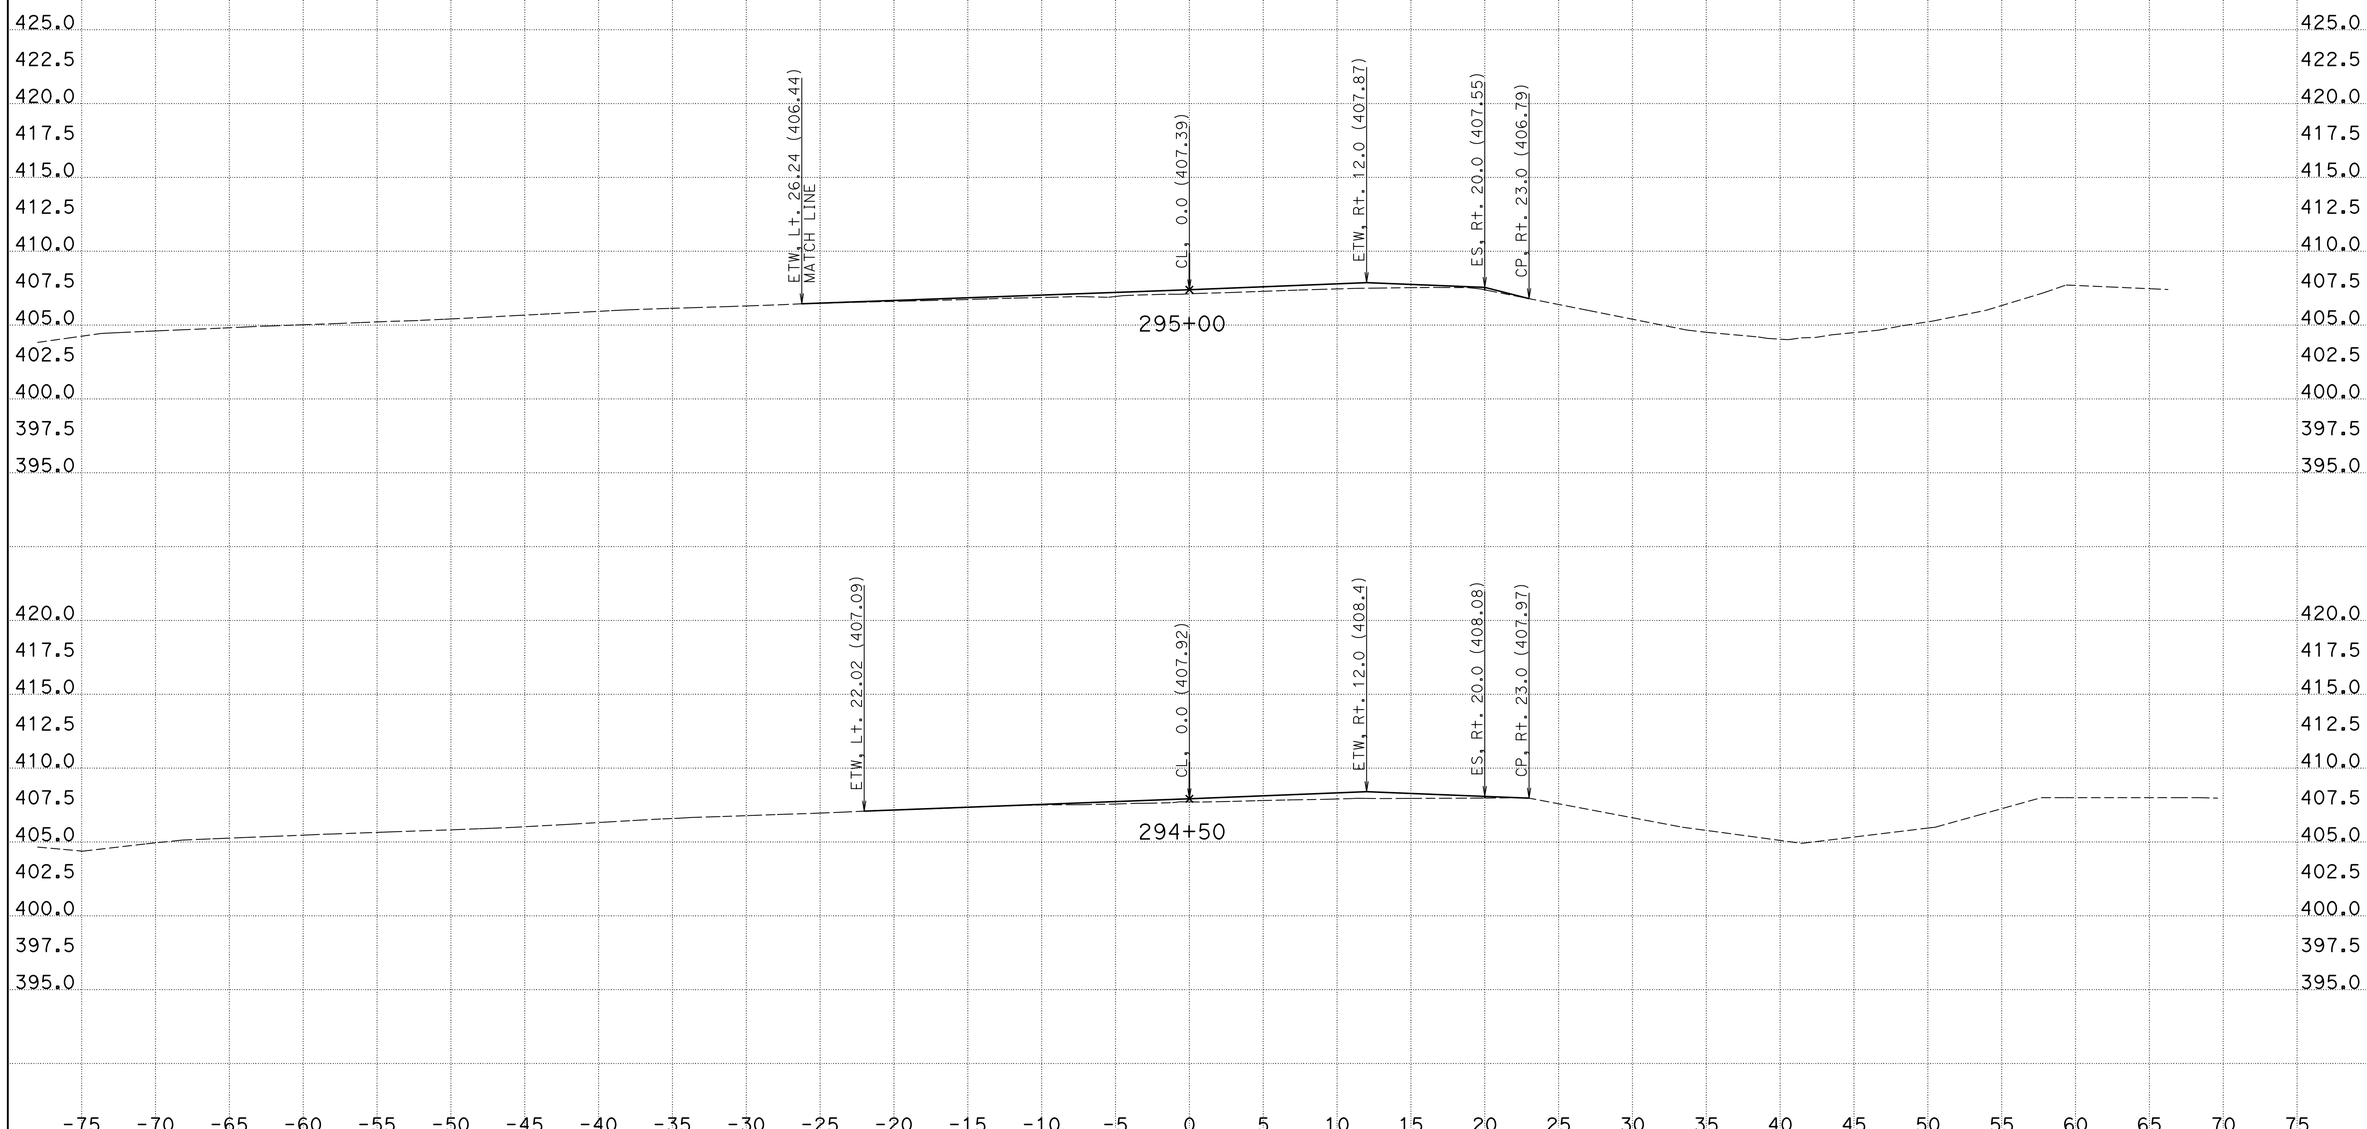

CREATED BY: Phoukhao Sasinouan
DATE: 12/5/2012
KC Project: 40280 File: H:\Projects\40280\Caice\40280\EAR\C4\C4_v5.ear

CONTRACT: 40280
DIST/CO/RTE/PM: 11/SD/52/5.0-6.2
PROJECT ID: 11000005411

SCALE: 1" = 5' Horiz.
1" = 5' Vert.

All Dimensions are US Survey Feet

C-4
CROSS SECTIONS
SHEET 4 OF XXX

For Quantity Development Only

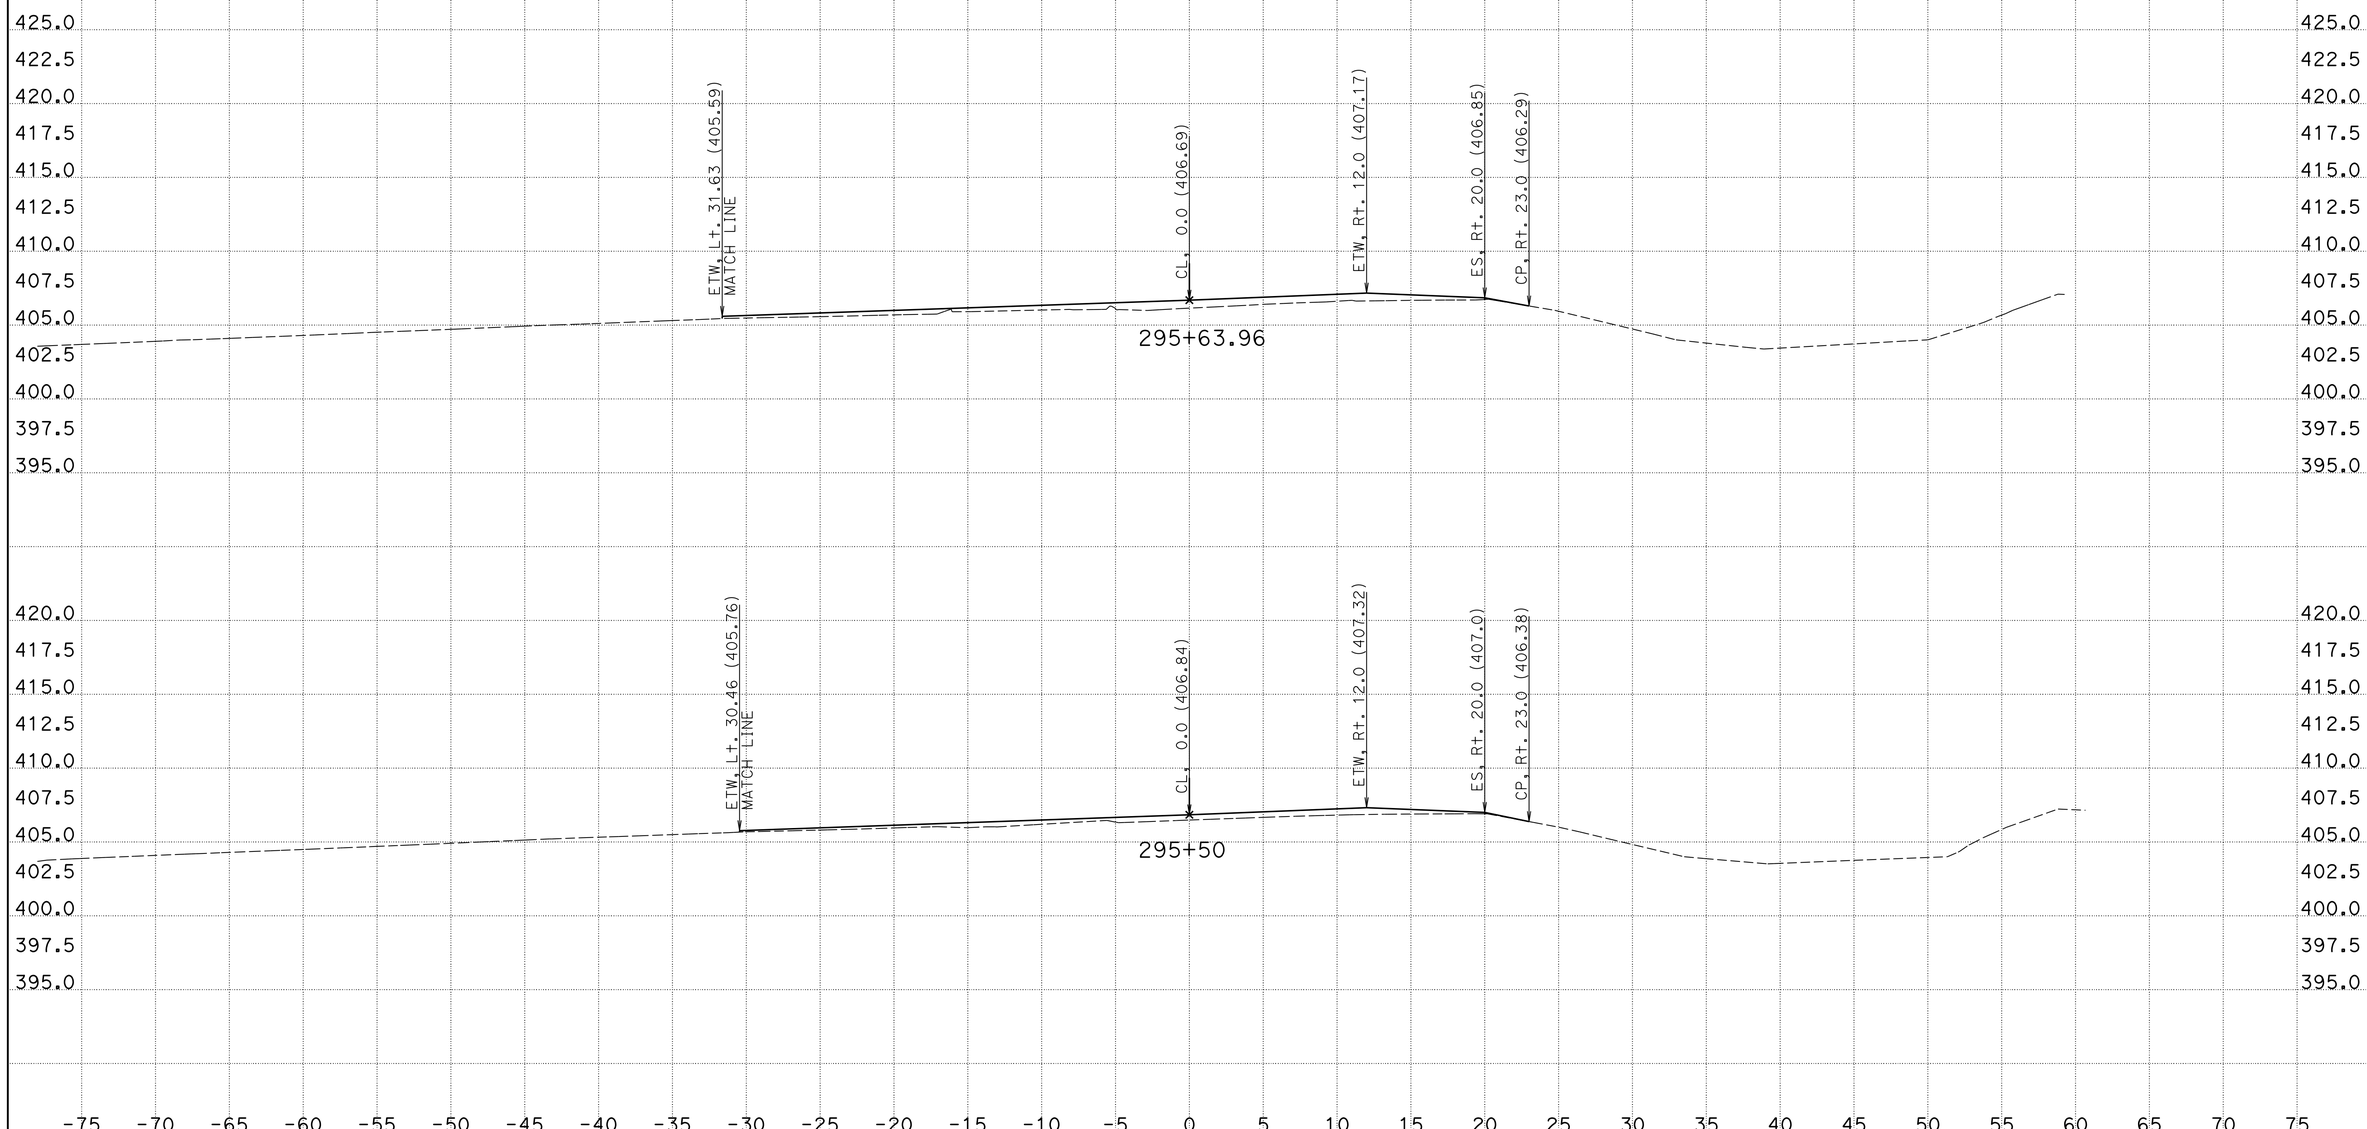

CREATED BY: Phoukhao Sasinouan
DATE: 12/5/2012
KC Project: 40280 File: H:\Projects\40280\Caice\40280\EAR\C4\C4_v5.ear

CONTRACT: 40280
DIST/CO/RTE/PM: 11/SD/52/5.0-6.2
PROJECT ID: 11000005411

SCALE: 1" = 5' Horiz.
1" = 5' Vert.

All Dimensions are US Survey Feet

C-4
CROSS SECTIONS
SHEET 5 OF XXX

For Quantity Development Only

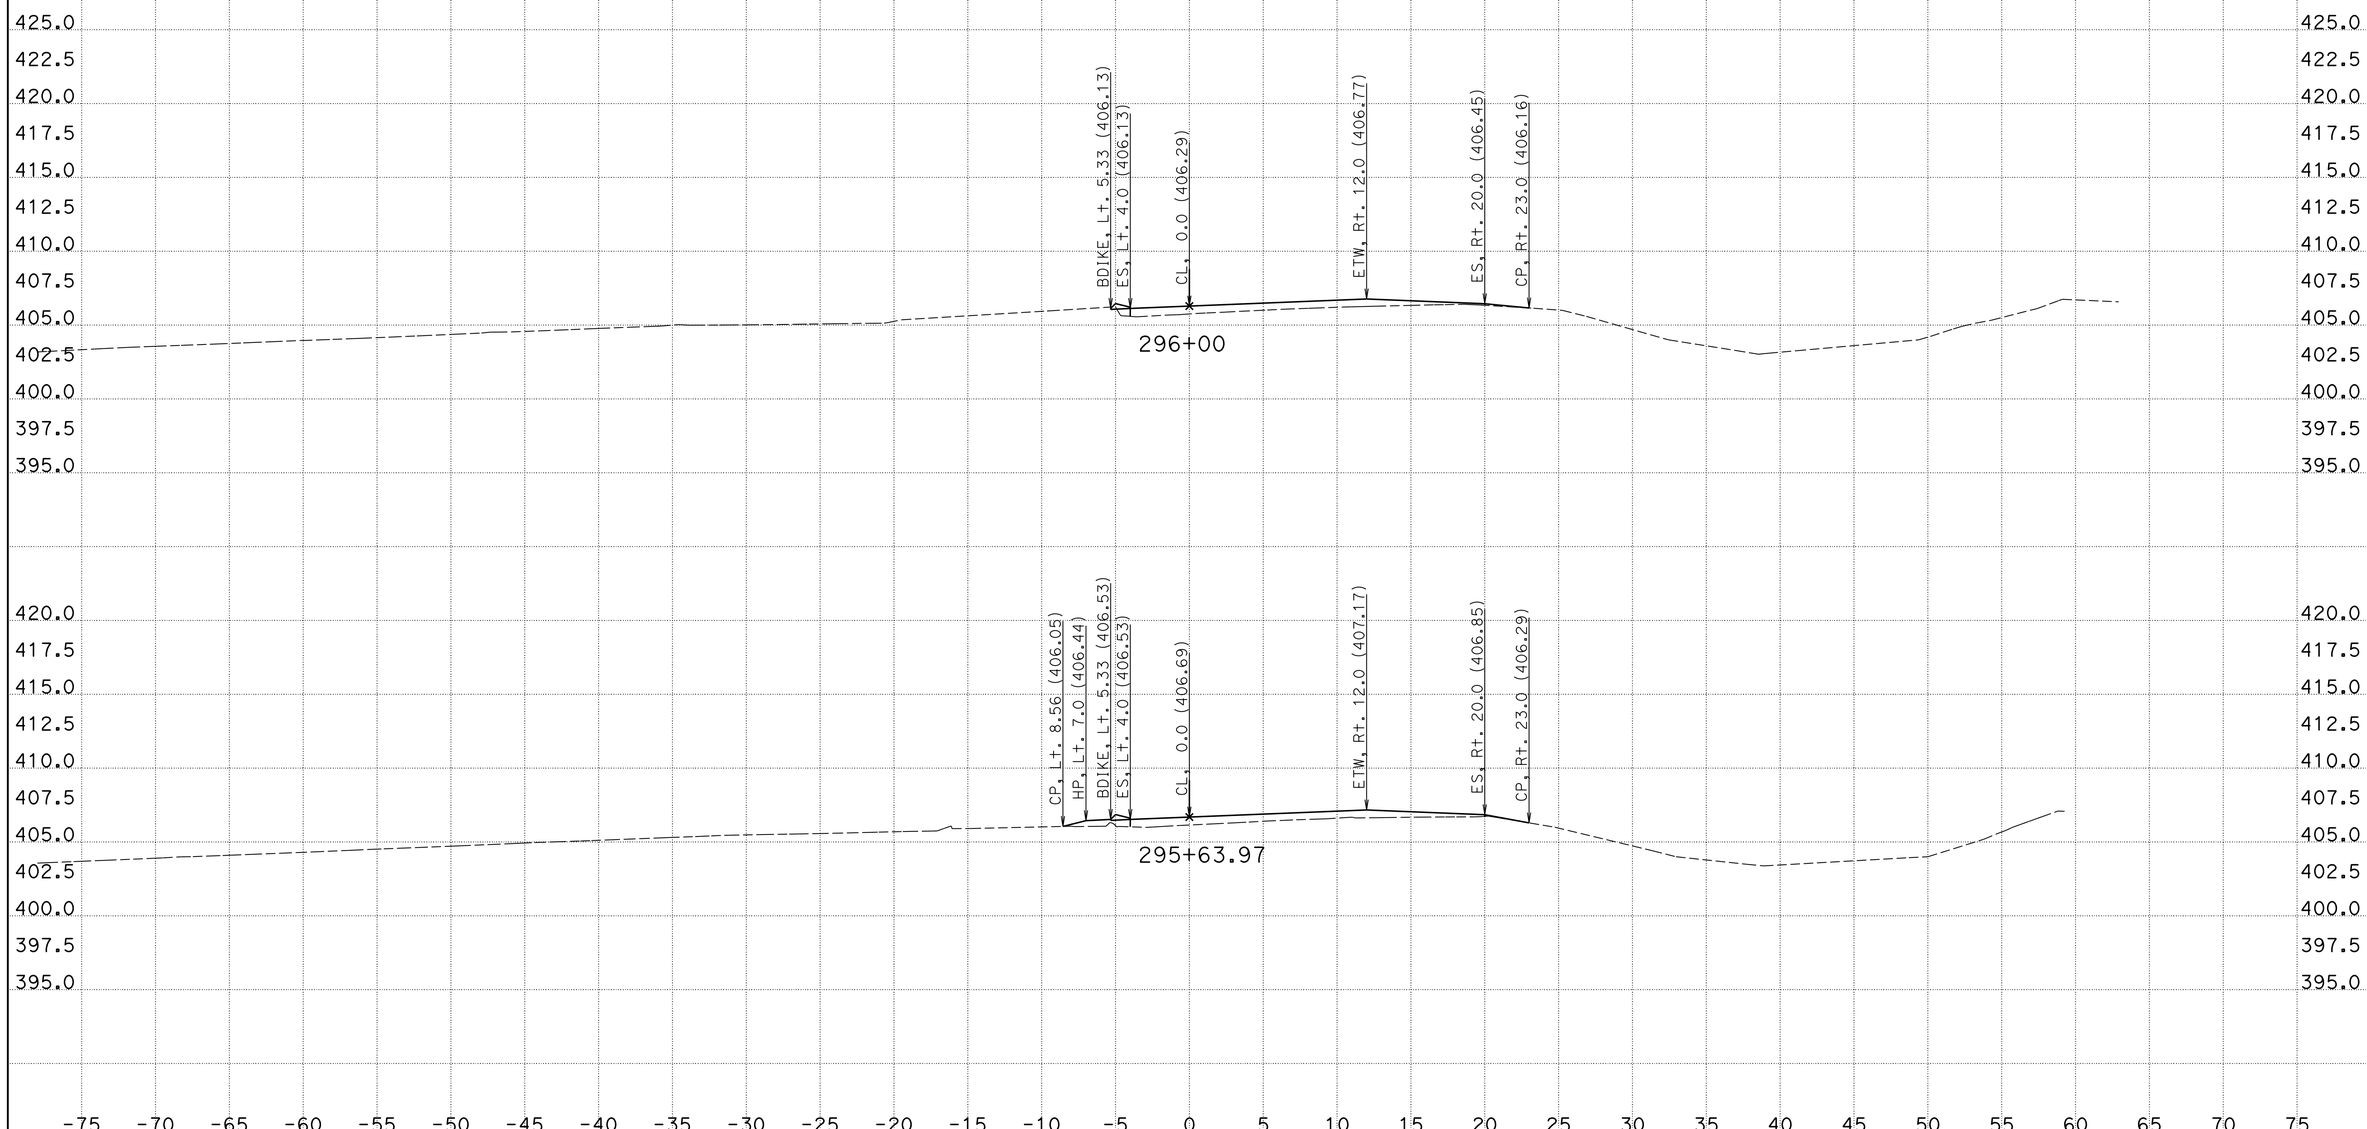

CREATED BY: Phoukhao Sasinouan
DATE: 12/5/2012
KC Project: 40280 File: H:\Projects\40280\Caice\40280\EAR\C4\C4_v5.ear

CONTRACT: 40280
DIST/CO/RTE/PM: 11/SD/52/5.0-6.2
PROJECT ID: 11000005411

SCALE: 1" = 5' Horiz.
1" = 5' Vert.

All Dimensions are US Survey Feet

C-4
CROSS SECTIONS
SHEET 6 OF XXX

For Quantity Development Only

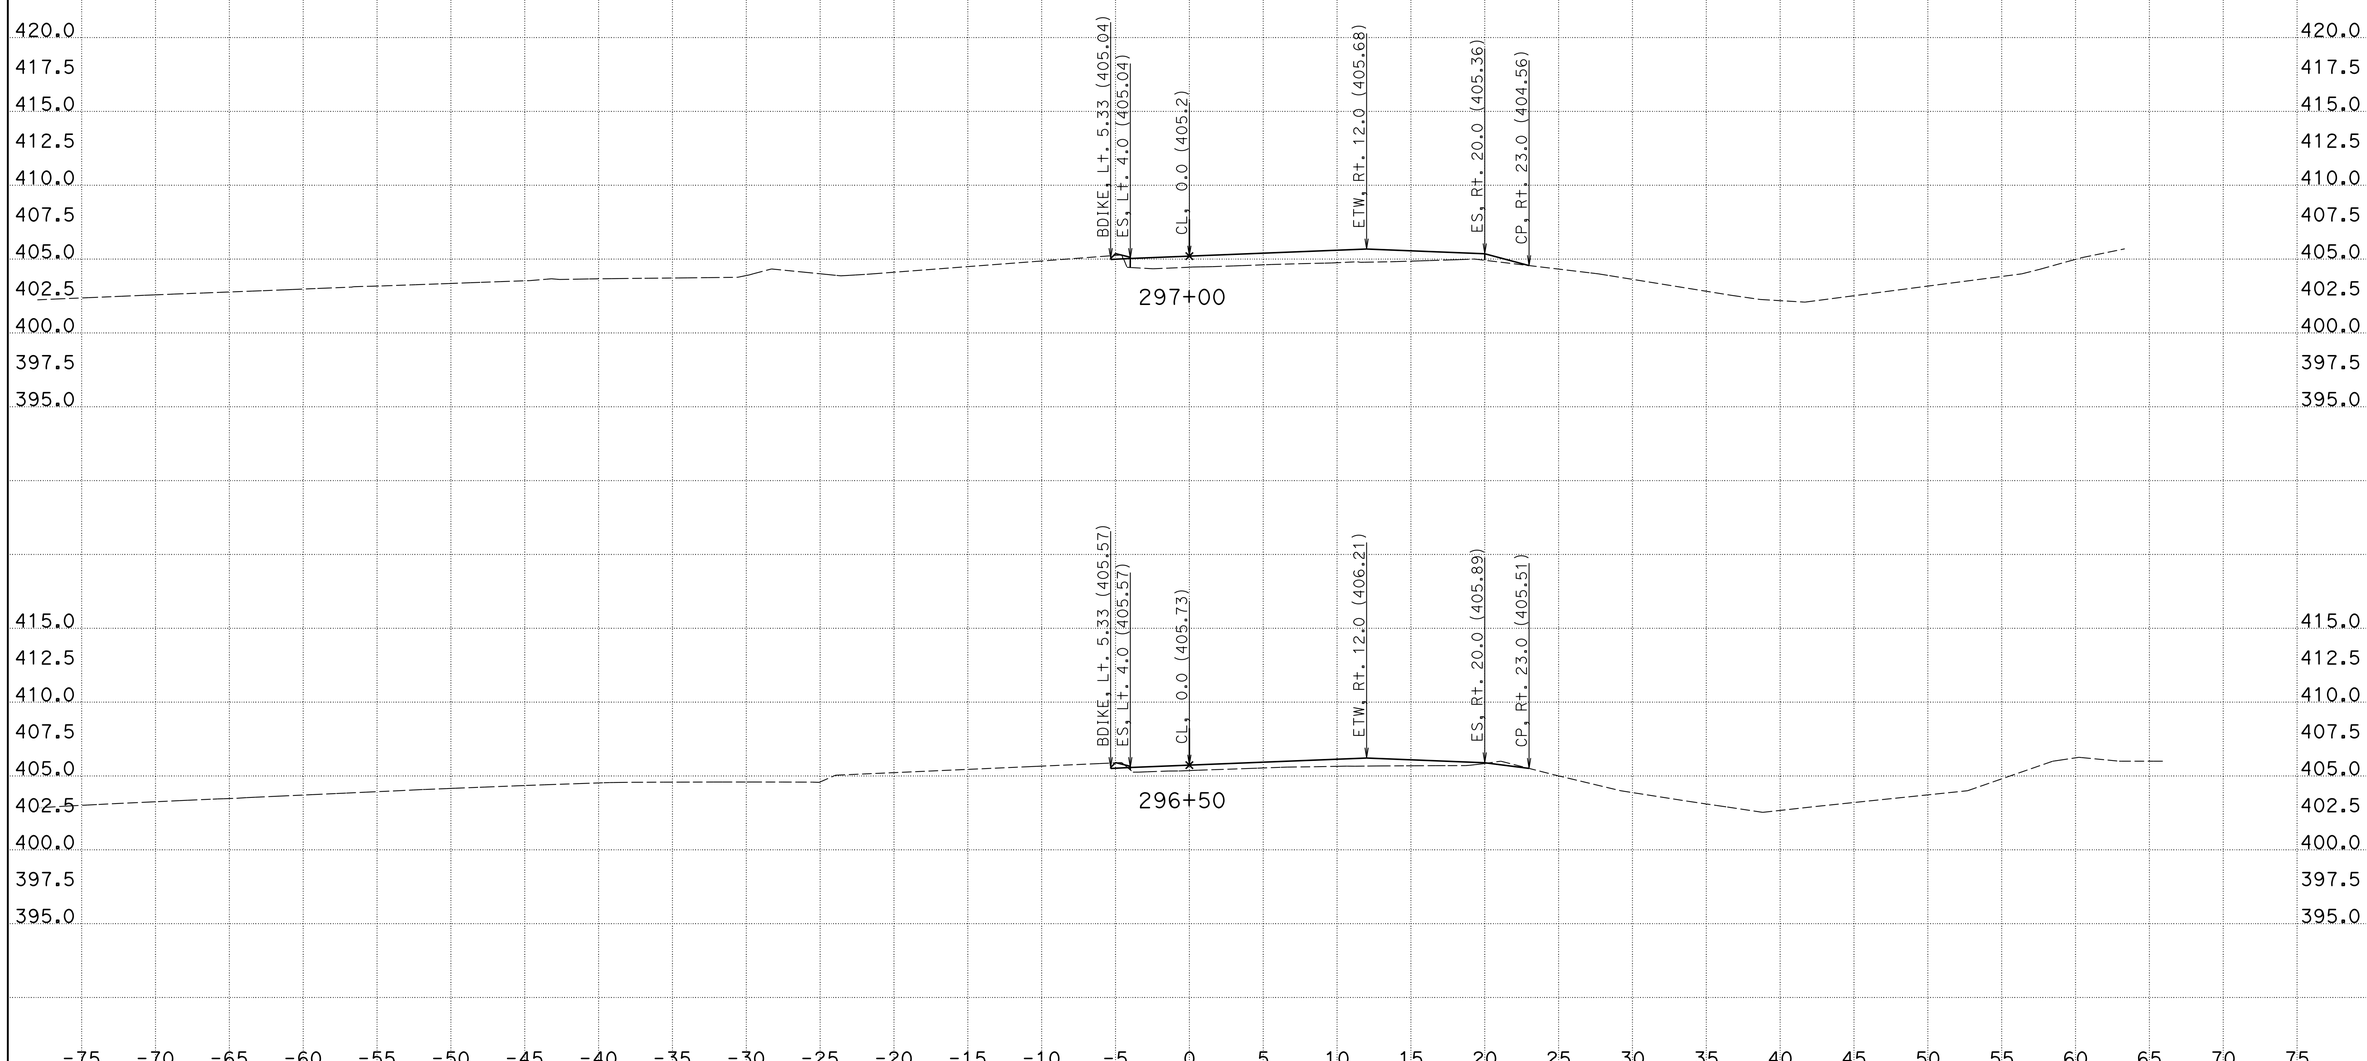

CREATED BY: Phoukhao Sasinouan
DATE: 12/5/2012
KC Project: 40280 File: H:\Projects\40280\Caice\40280\EAR\C4\C4_v5.ear

CONTRACT: 40280
DIST/CO/RTE/PM: 11/SD/52/5.0-6.2
PROJECT ID: 11000005411

SCALE: 1" = 5' Horiz.
1" = 5' Vert.

All Dimensions are US Survey Feet

C-4
CROSS SECTIONS
SHEET 7 OF XXX

For Quantity Development Only

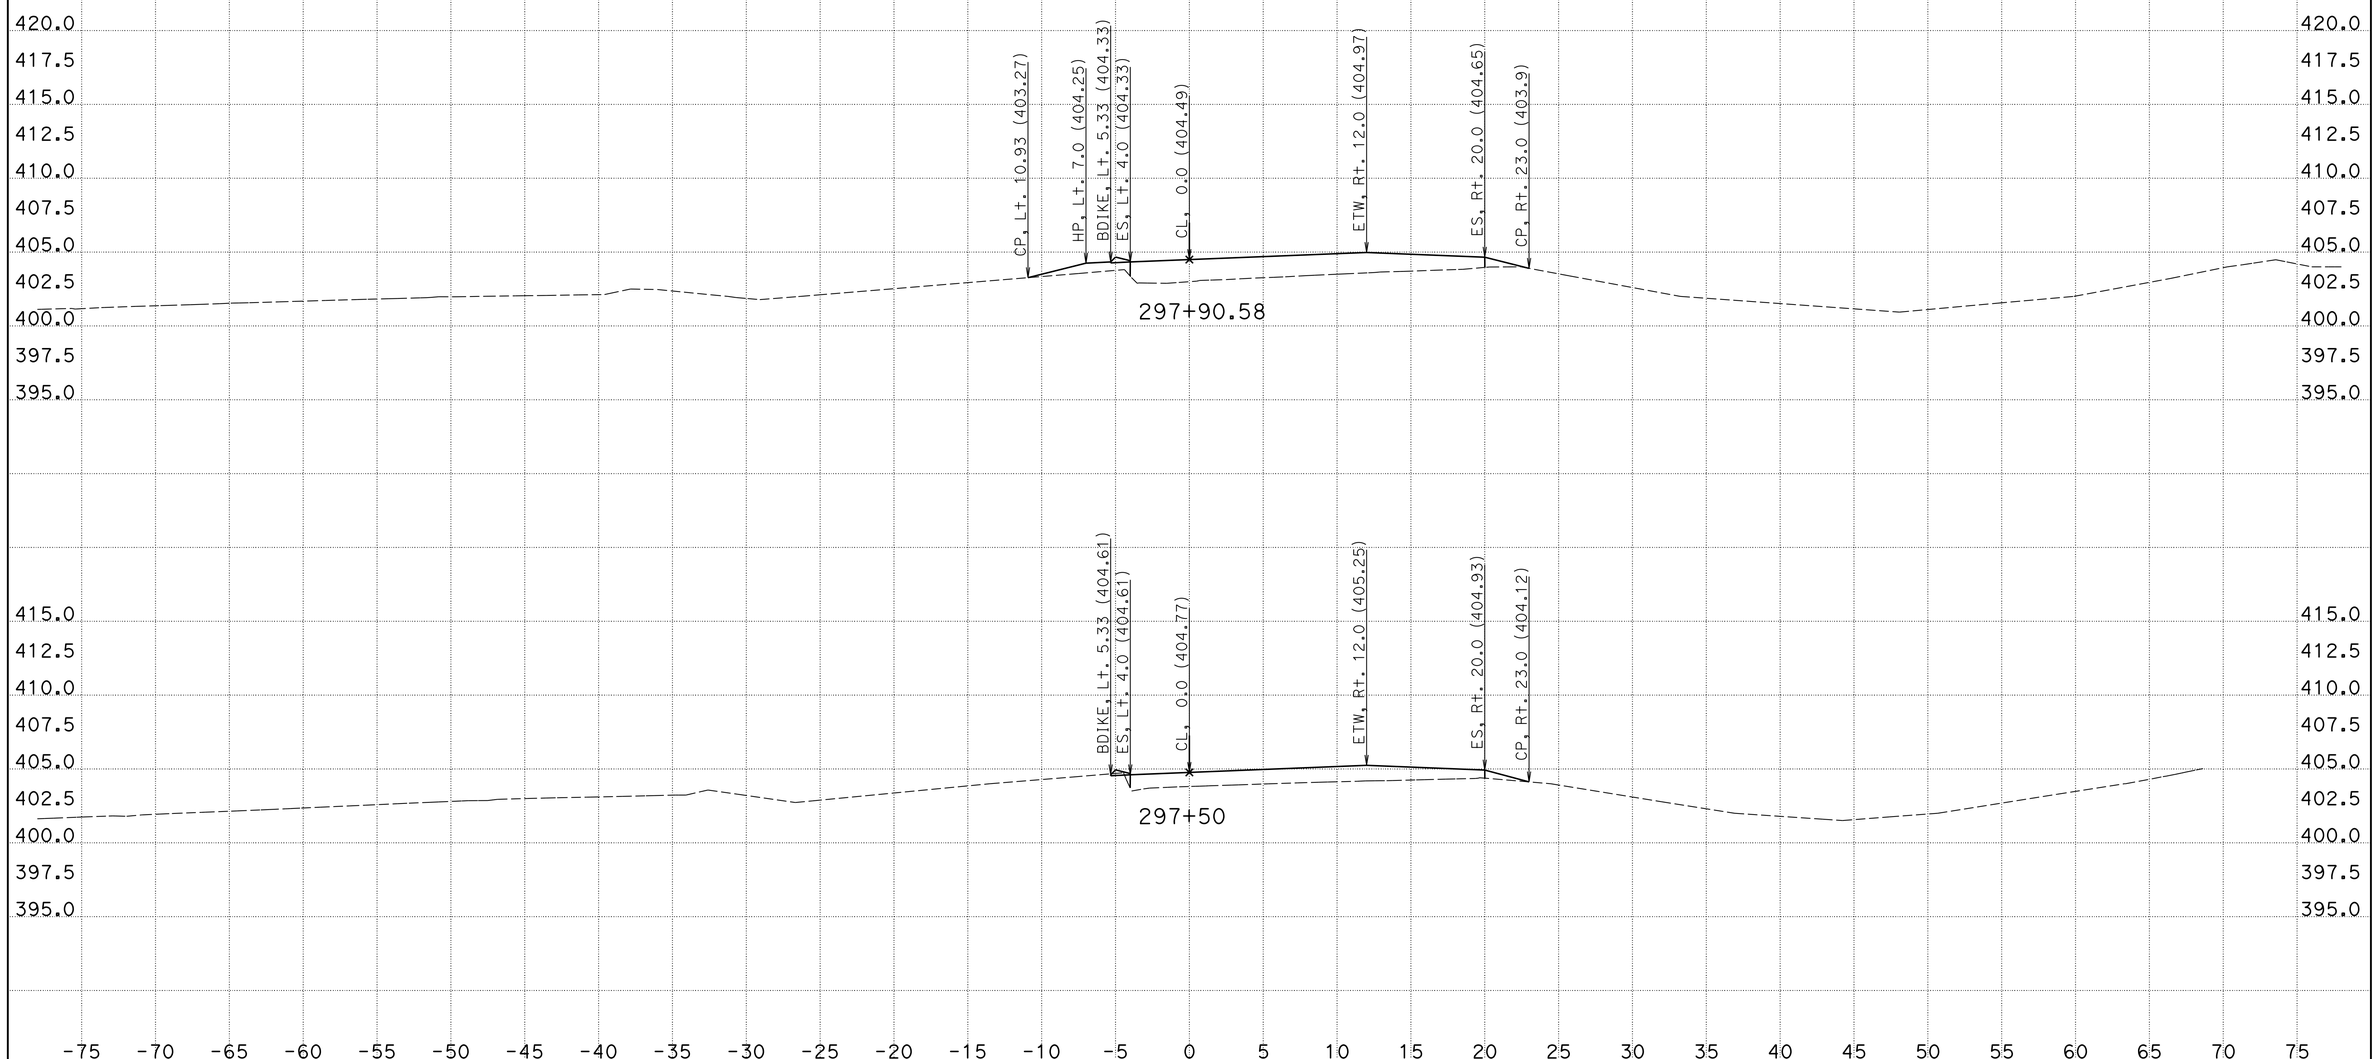

CREATED BY: Phoukhao Sasinouan
DATE: 12/5/2012
KC Project: 40280 File: H:\Projects\40280\Caice\40280\EAR\C4\C4_v5.ear

CONTRACT: 40280
DIST/CO/RTE/PM: 11/SD/52/5.0-6.2
PROJECT ID: 11000005411

SCALE: 1" = 5' Horiz.
1" = 5' Vert.

All Dimensions are US Survey Feet

C-4
CROSS SECTIONS
SHEET 8 OF XXX

For Quantity Development Only

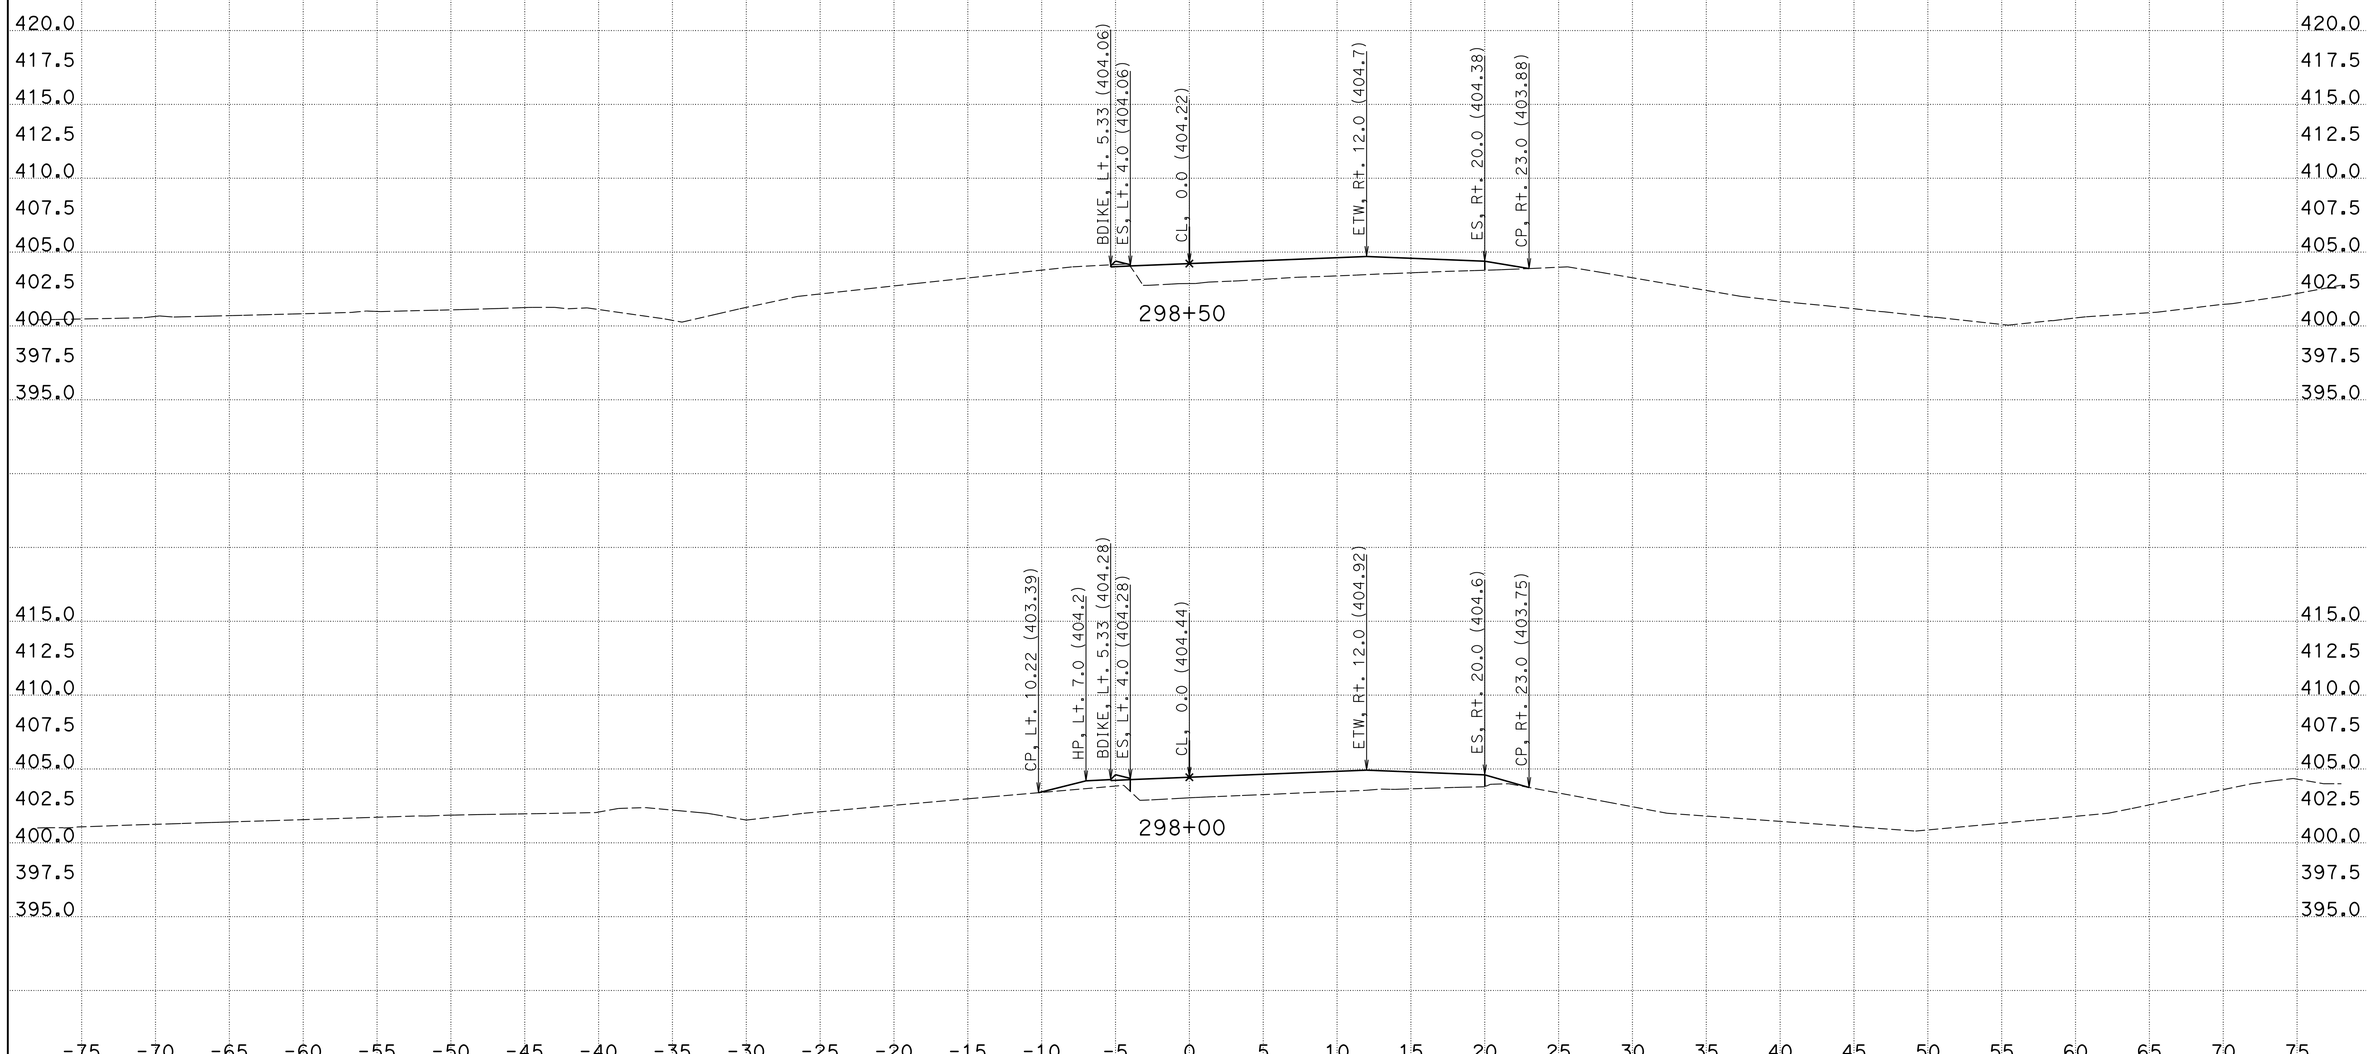

CREATED BY: Phoukhao Sasinouan
DATE: 12/5/2012
KC Project: 40280 File: H:\Projects\40280\Caice\40280\EAR\C4\C4_v5.ear

CONTRACT: 40280
DIST/CO/RTE/PM: 11/SD/52/5.0-6.2
PROJECT ID: 11000005411

SCALE: 1" = 5' Horiz.
1" = 5' Vert.

All Dimensions are US Survey Feet

C-4
CROSS SECTIONS
SHEET 9 OF XXX

For Quantity Development Only

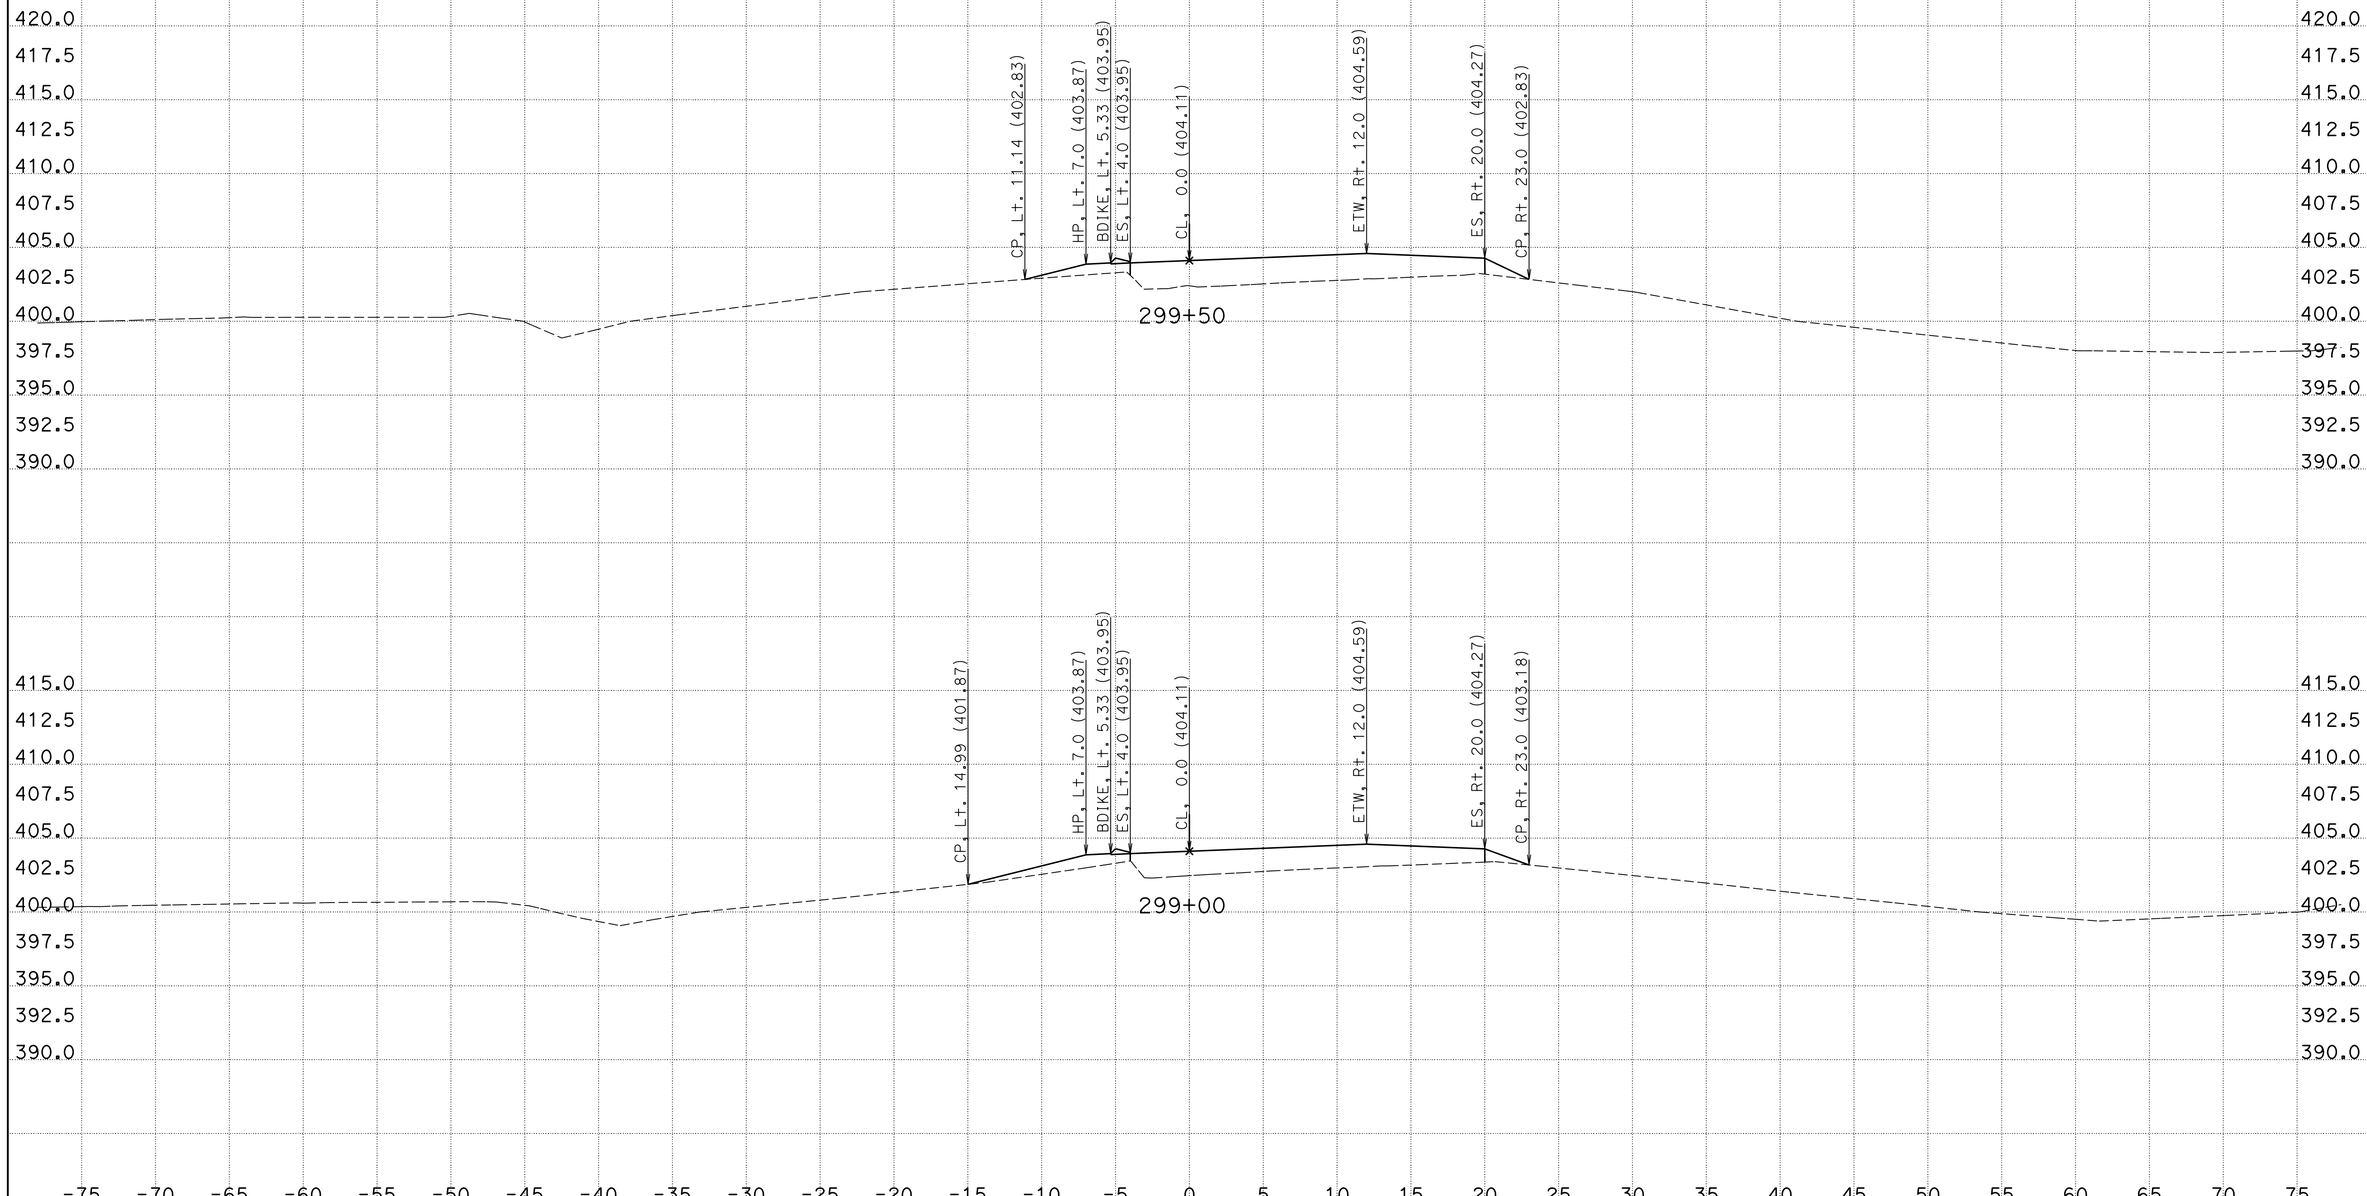

CREATED BY: Phoukhao Sasinouan
DATE: 12/5/2012
KC Project: 40280 File: H:\Projects\40280\Caice\40280\EAR\C4\C4_v5.ear

CONTRACT: 40280
DIST/CO/RTE/PM: 11/SD/52/5.0-6.2
PROJECT ID: 11000005411

SCALE: 1" = 5' Horiz.
1" = 5' Vert.

All Dimensions are US Survey Feet

C-4
CROSS SECTIONS
SHEET 10 OF XXX

For Quantity Development Only

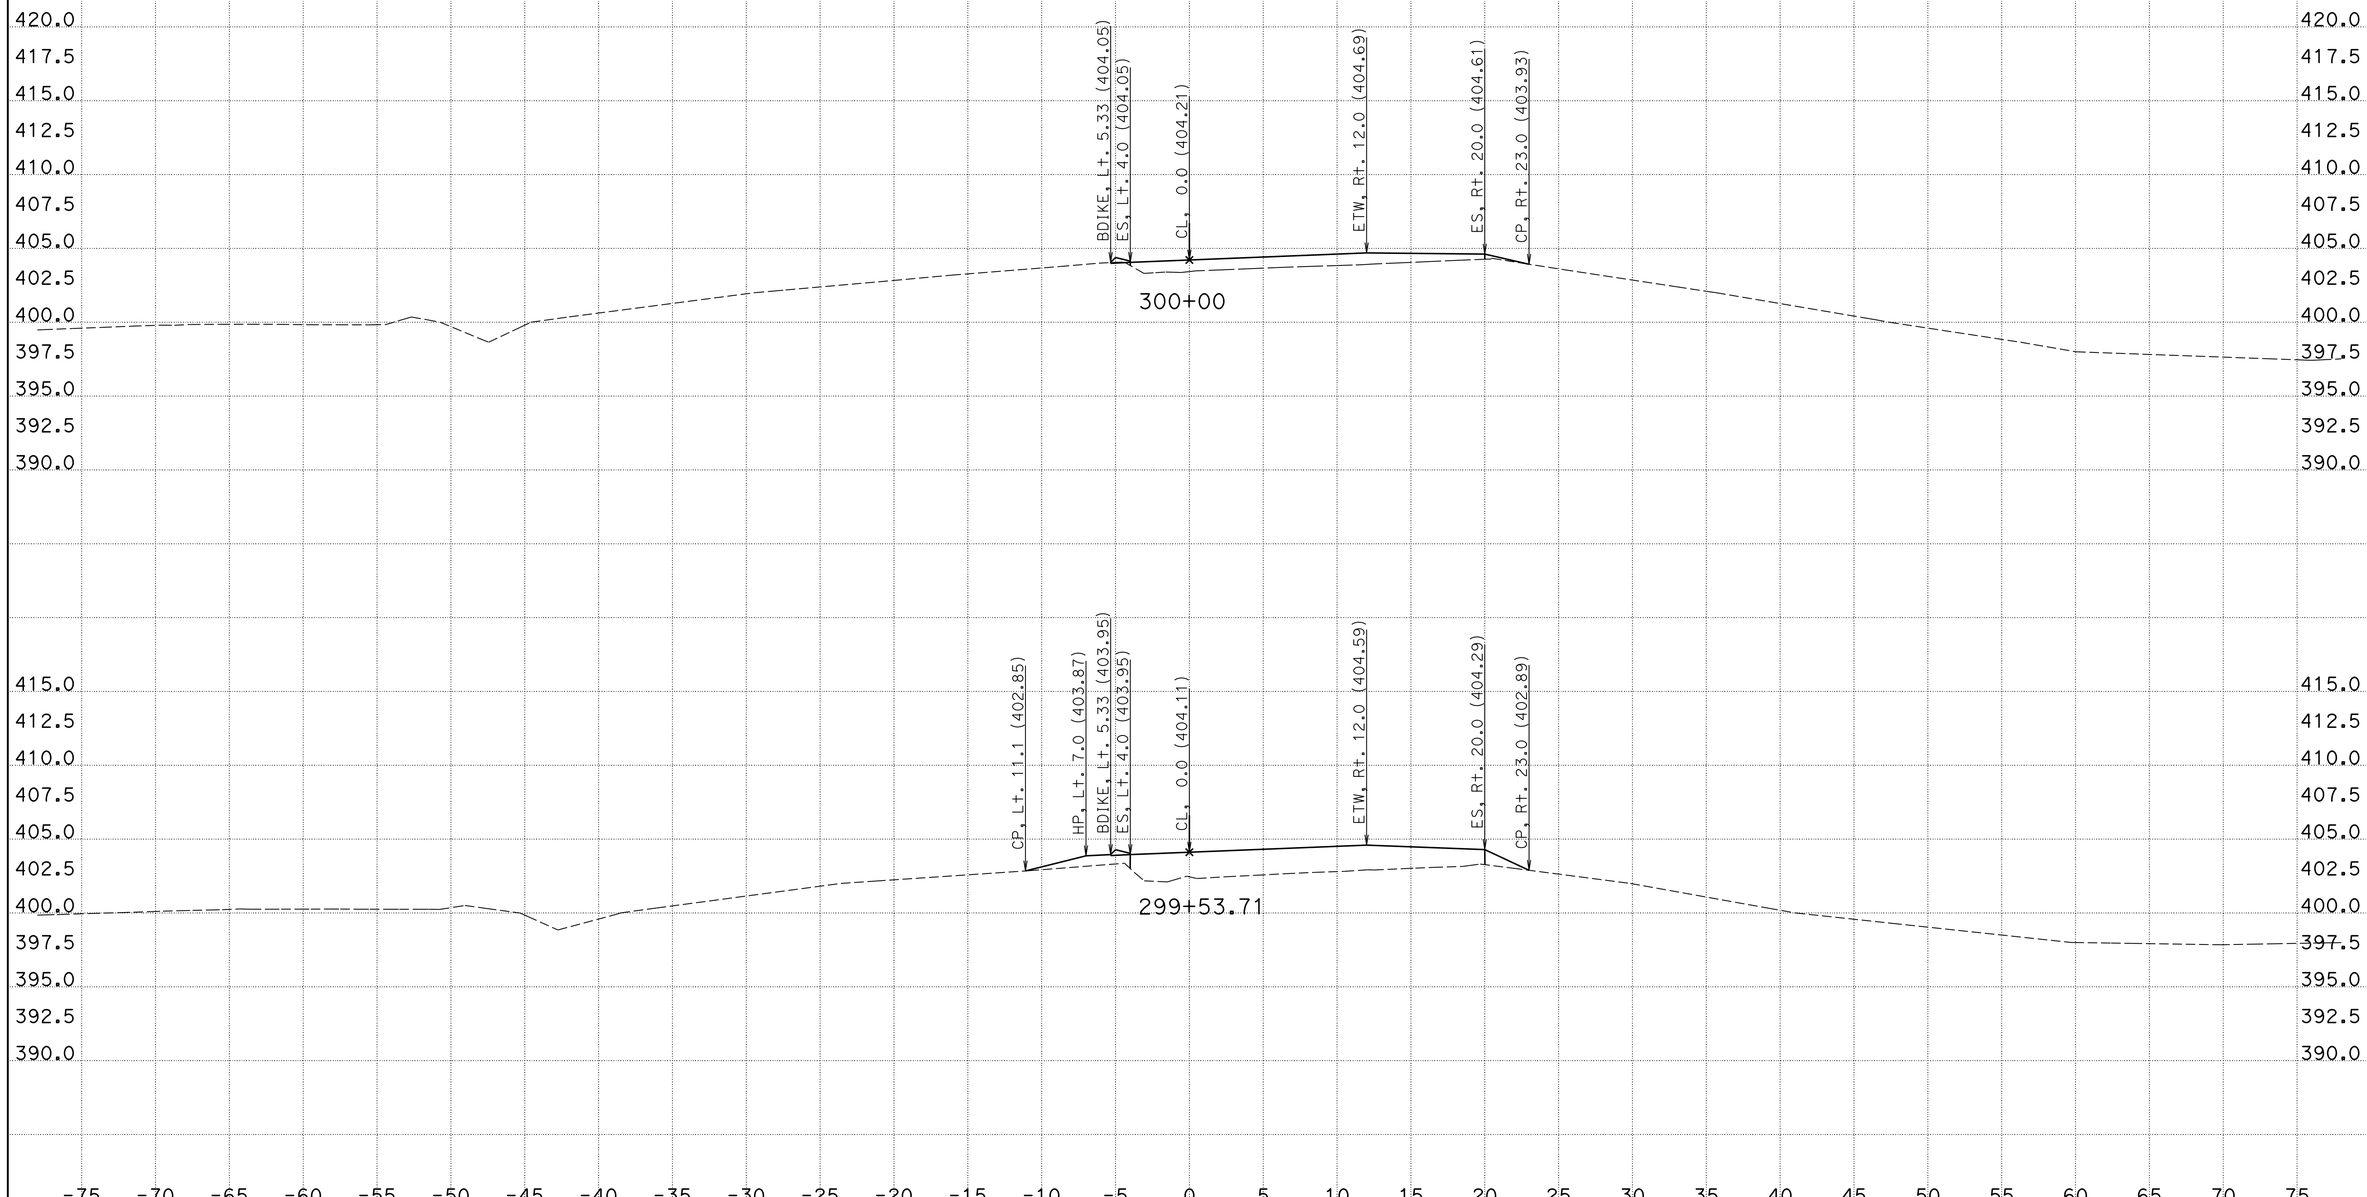

CREATED BY: Phoukhao Sasinouan
DATE: 12/5/2012
KC Project: 40280 File: H:\Projects\40280\Caice\40280\EAR\C4\C4_v5.ear

CONTRACT: 40280
DIST/CO/RTE/PM: 11/SD/52/5.0-6.2
PROJECT ID: 11000005411

SCALE: 1" = 5' Horiz.
1" = 5' Vert.

All Dimensions are US Survey Feet

C-4
CROSS SECTIONS
SHEET 11 OF XXX

For Quantity Development Only

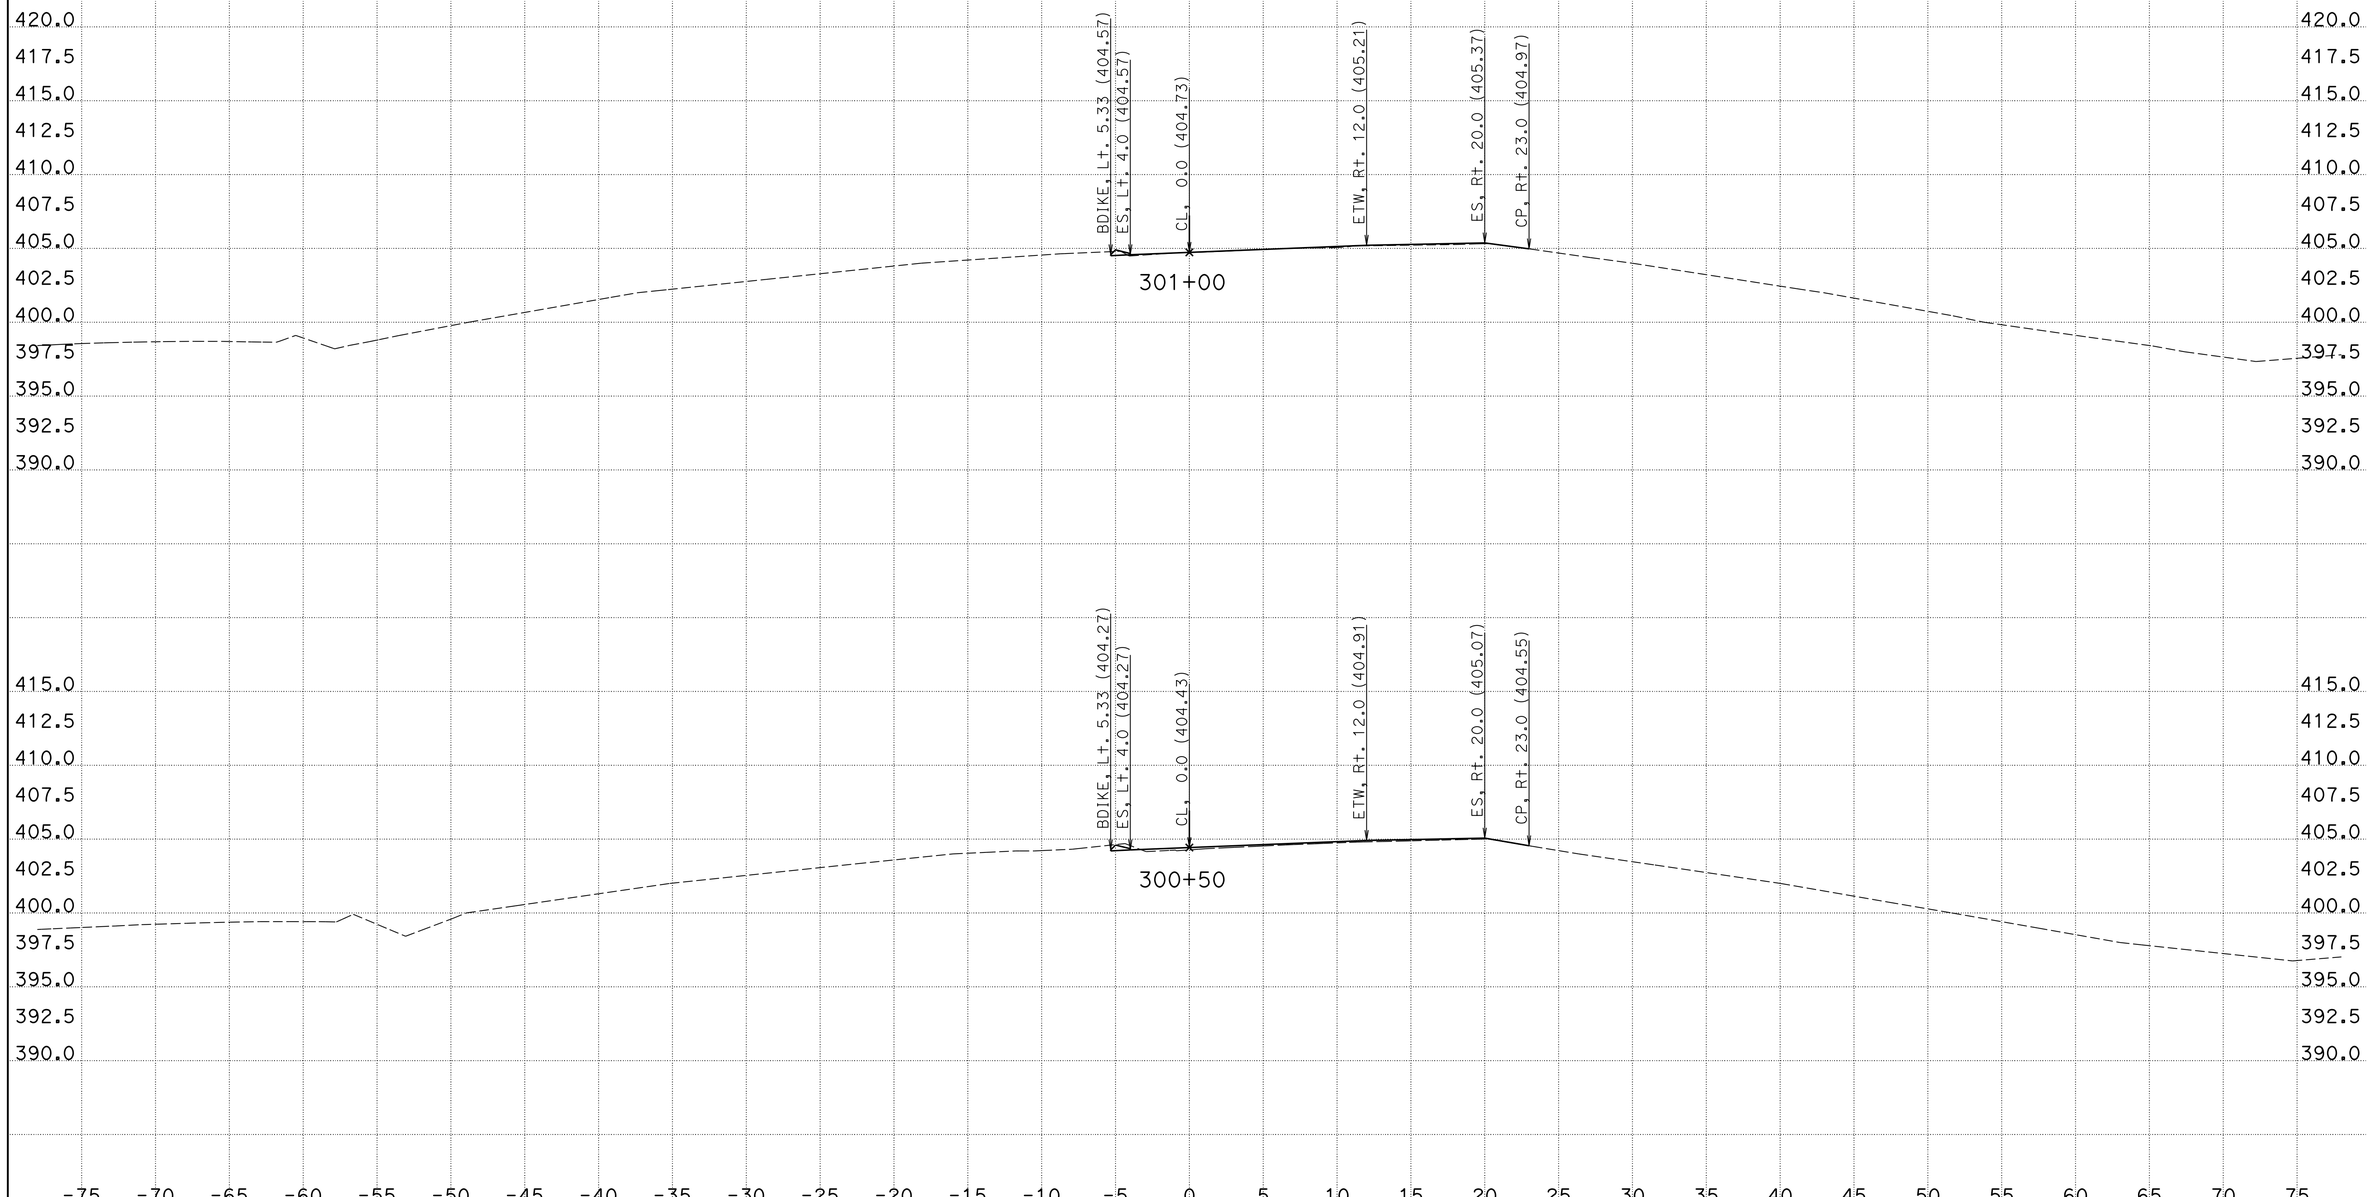

CREATED BY: Phoukhao Sasinouan
DATE: 12/5/2012
KC Project: 40280 File: H:\Projects\40280\Caice\40280\EAR\C4\C4_v5.ear

CONTRACT: 40280
DIST/CO/RTE/PM: 11/SD/52/5.0-6.2
PROJECT ID: 11000005411

SCALE: 1" = 5' Horiz.
1" = 5' Vert.

All Dimensions are US Survey Feet

C-4
CROSS SECTIONS
SHEET 12 OF XXX

For Quantity Development Only

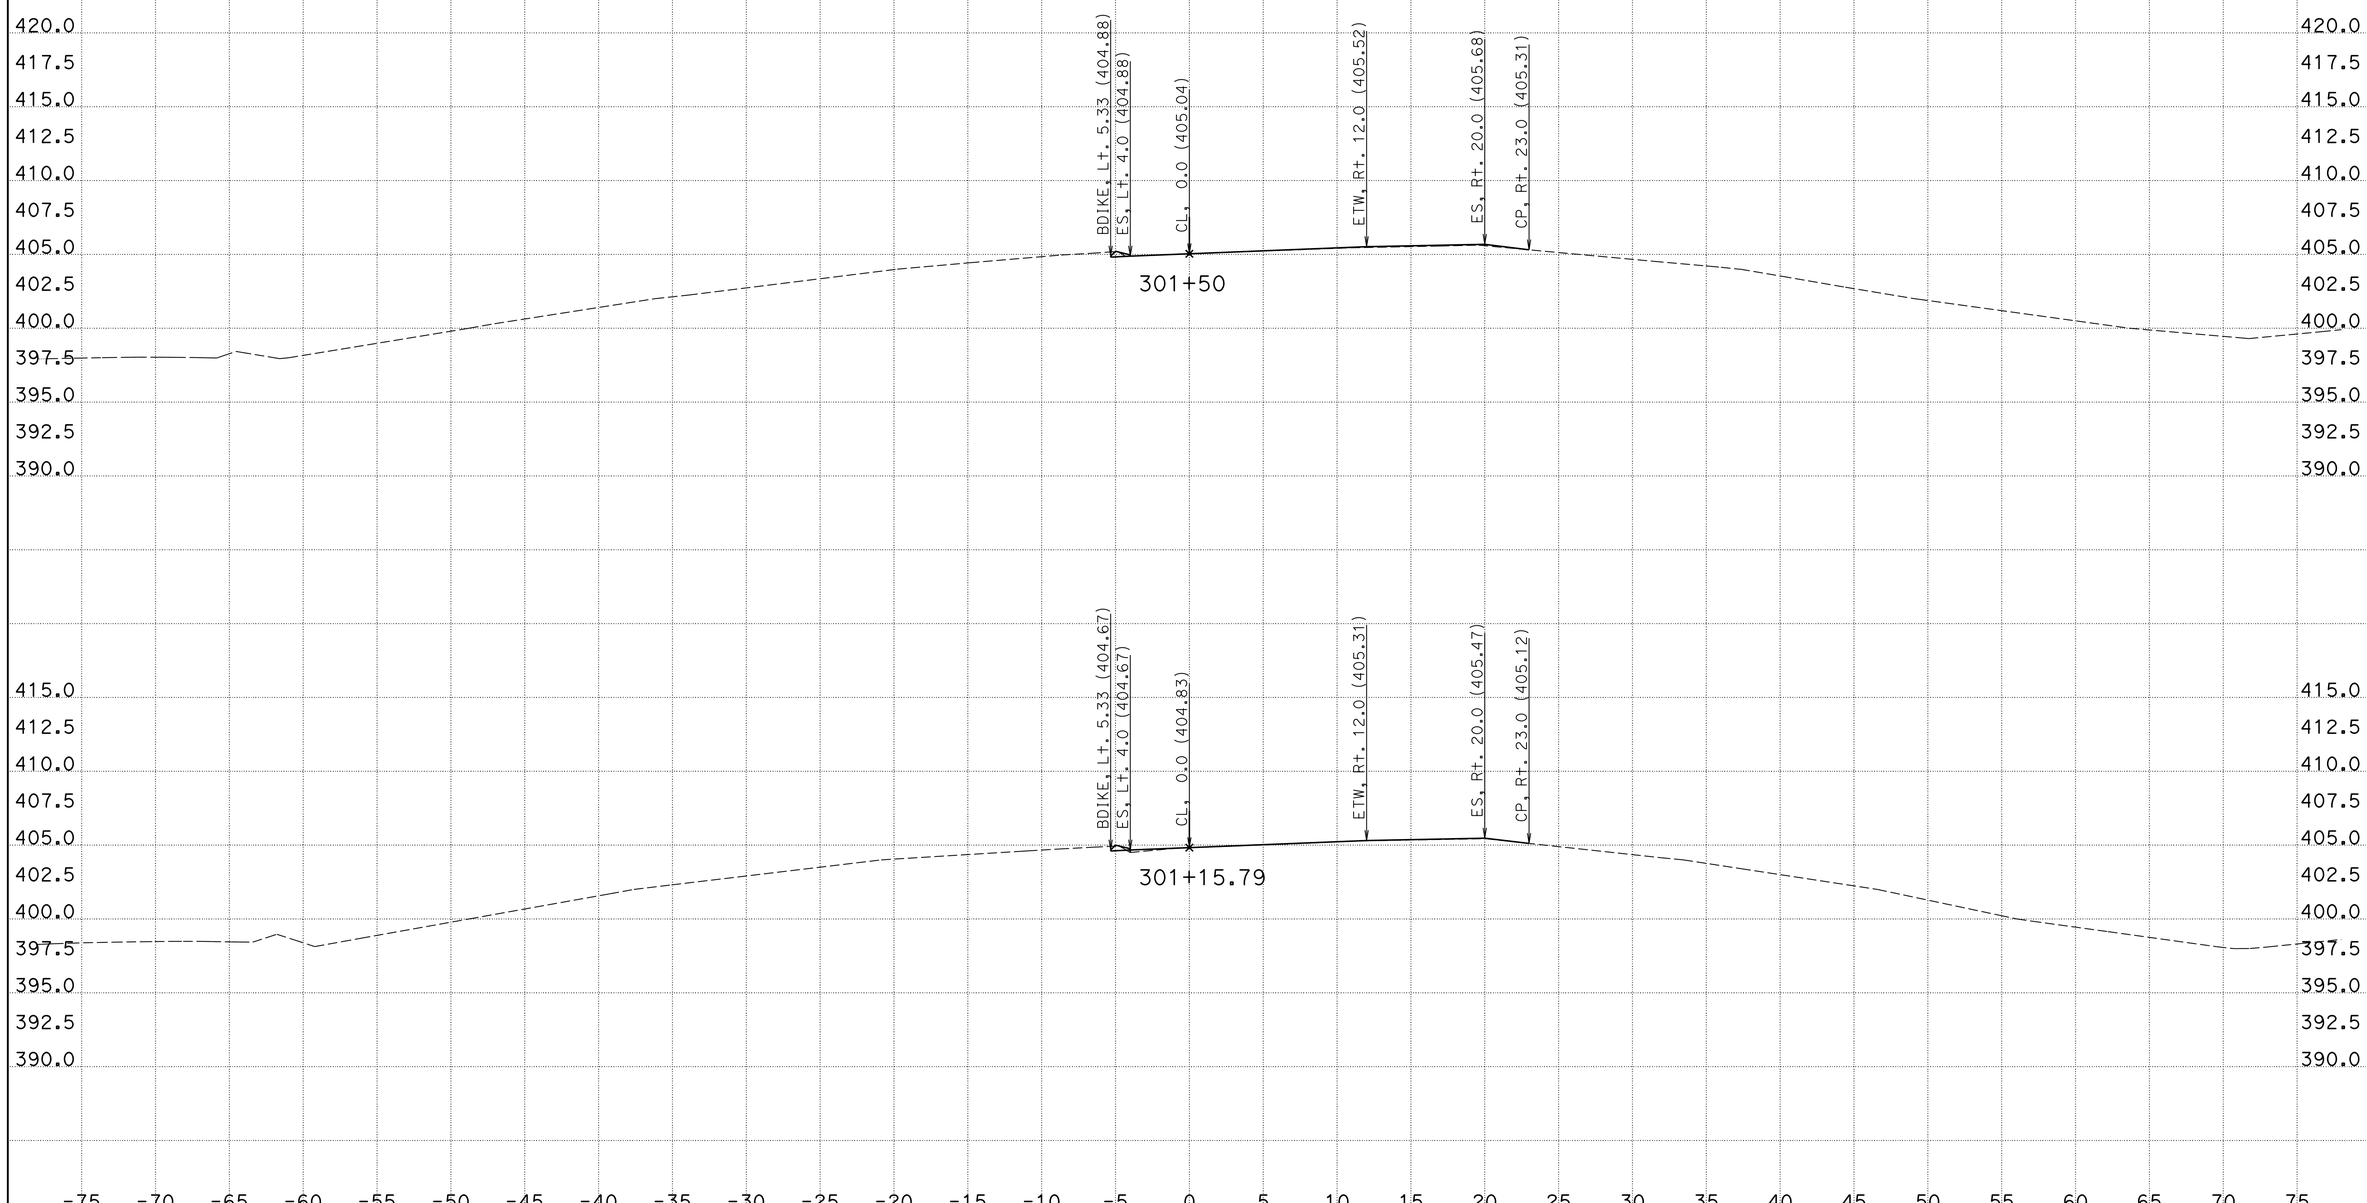

CREATED BY: Phoukhao Sasinouan
DATE: 12/5/2012
KC Project: 40280 File: H:\Projects\40280\Caice\40280\EAR\C4\C4_v5.ear

CONTRACT: 40280
DIST/CO/RTE/PM: 11/SD/52/5.0-6.2
PROJECT ID: 11000005411

SCALE: 1" = 5' Horiz.
1" = 5' Vert.

All Dimensions are US Survey Feet

C-4
CROSS SECTIONS
SHEET 13 OF XXX

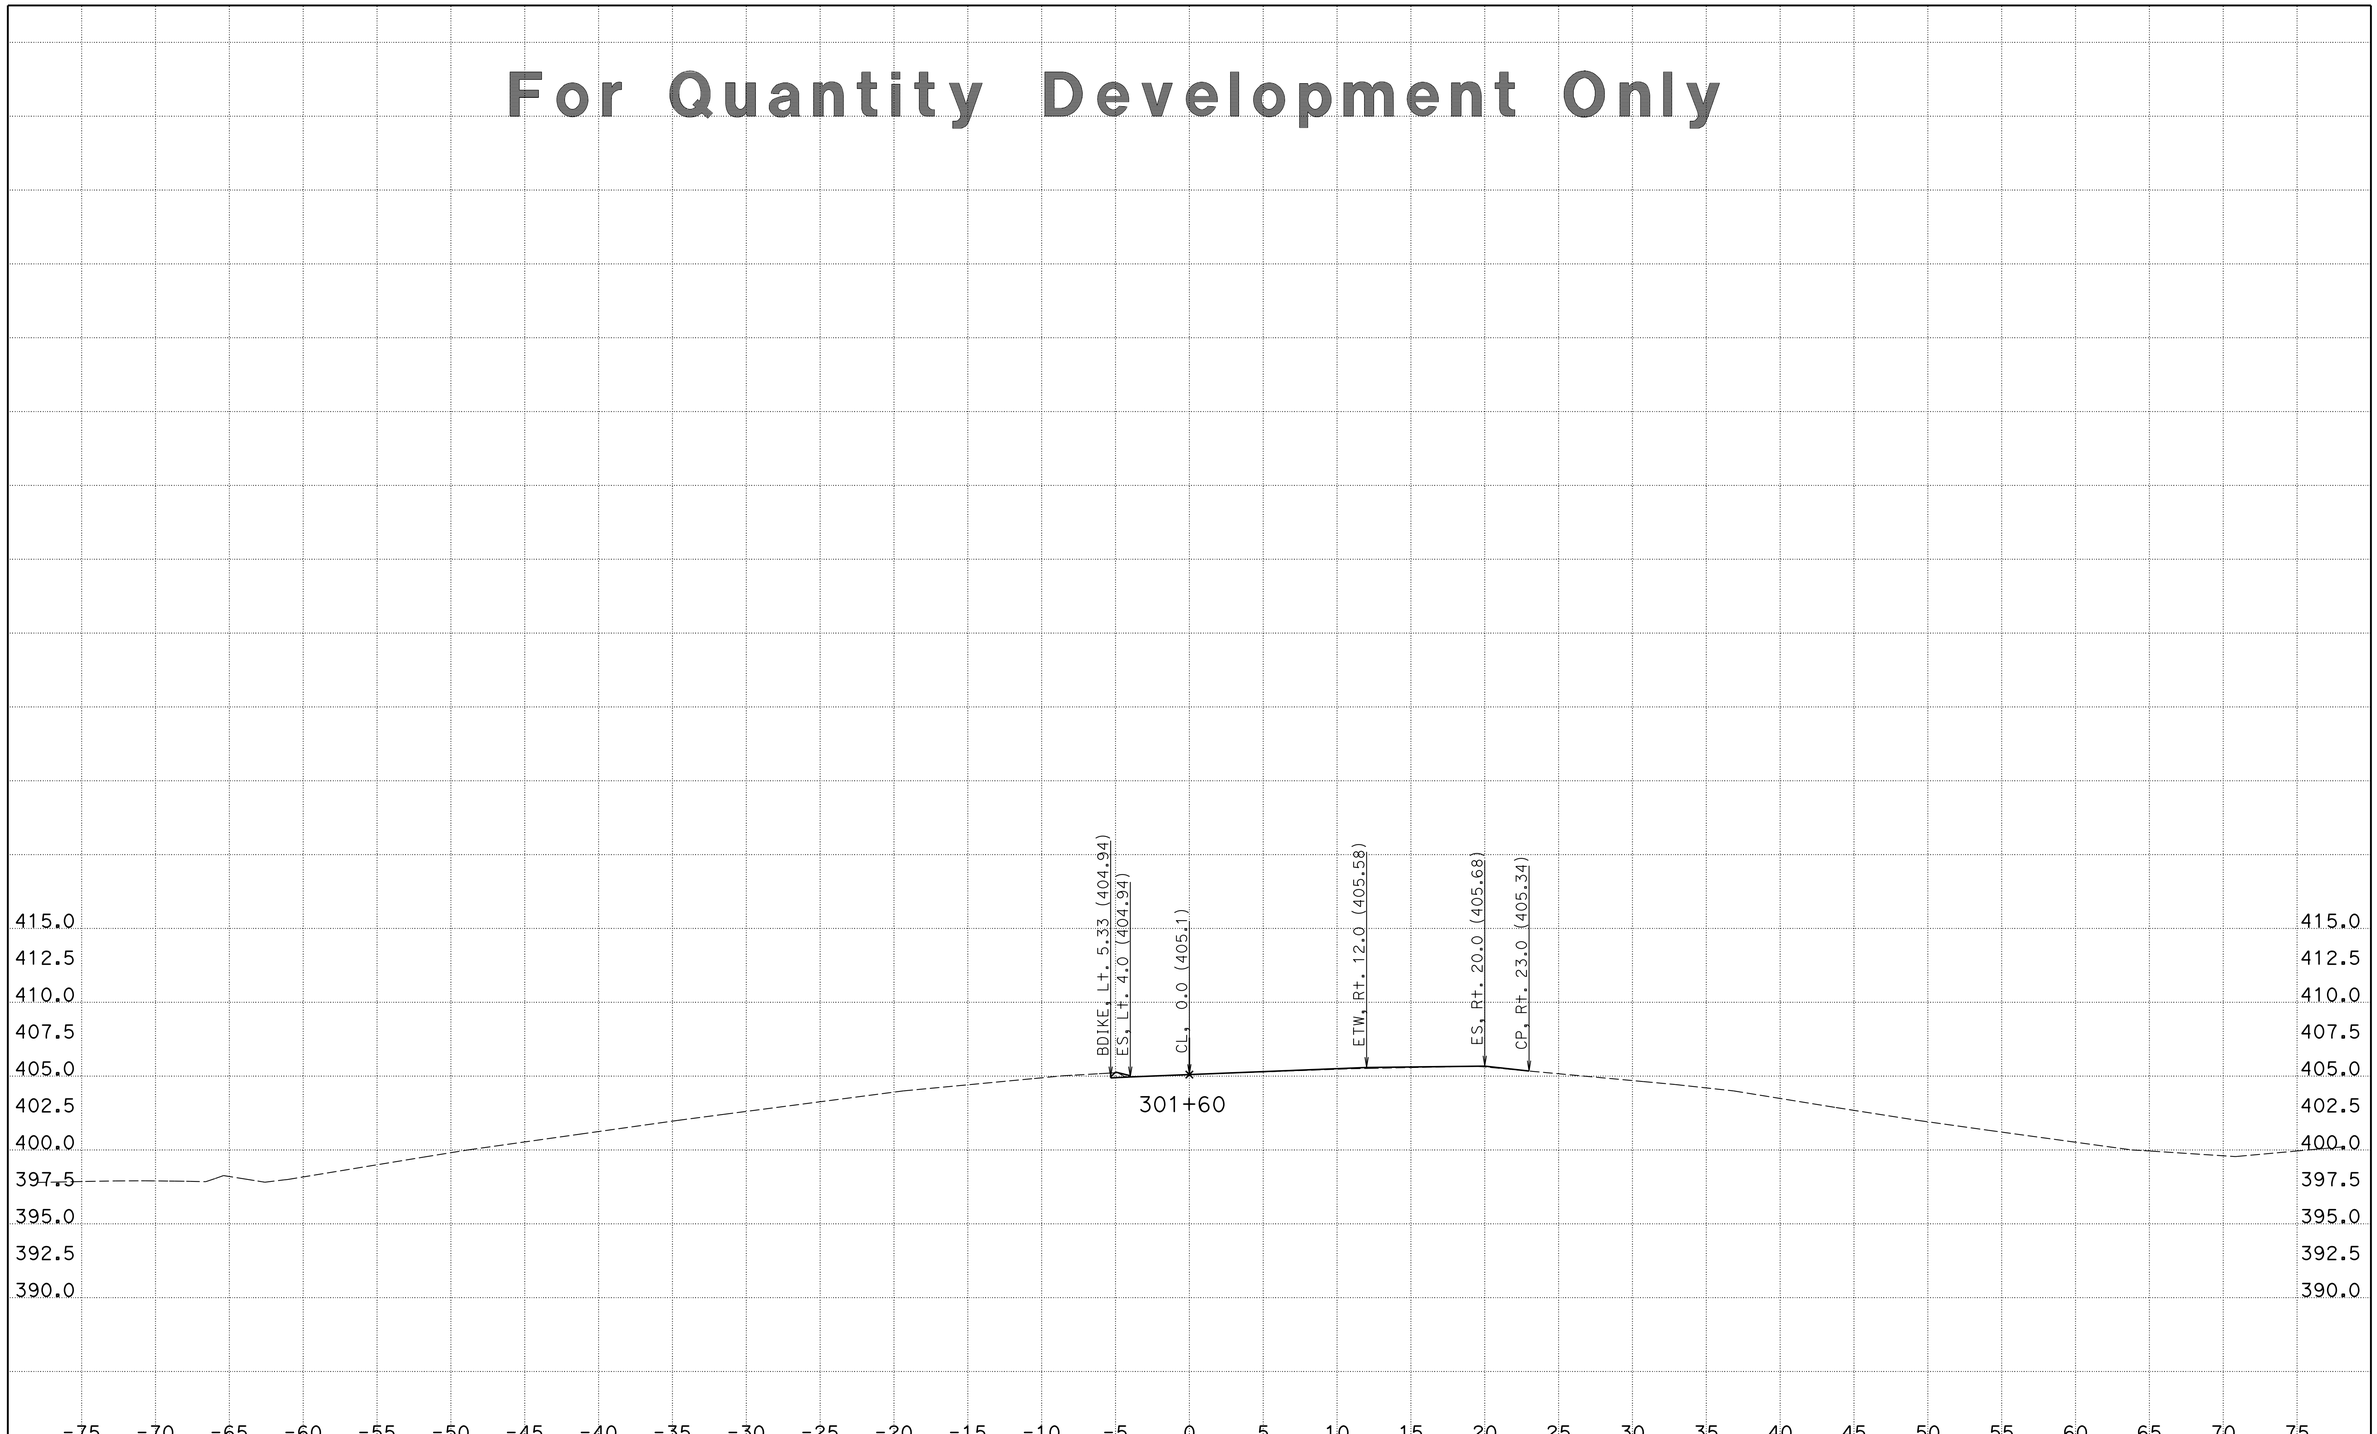

CREATED BY: Phoukhao Sasinouan
DATE: 12/5/2012
KC Project: 40280 File: H:\Projects\40280\Caice\40280\EAR\C4\C4_v5.ear

CONTRACT: 40280
DIST/CO/RTE/PM: 11/SD/52/5.0-6.2
PROJECT ID: 11000005411

SCALE: 1" = 5' Horiz.
1" = 5' Vert.

All Dimensions are US Survey Feet

C-4
CROSS SECTIONS
SHEET 14 OF XXX