NOTE:

1. IF AREAS ARE USED FOR STOCKPILES, STOCKPILES MUST NOT EXCEED 6 FEET IN HEIGHT & SIDE SLOPES MUST NOT EXCEED 4 TO 1.

LEGEND:

CONSTRUCTION STAGING AREA

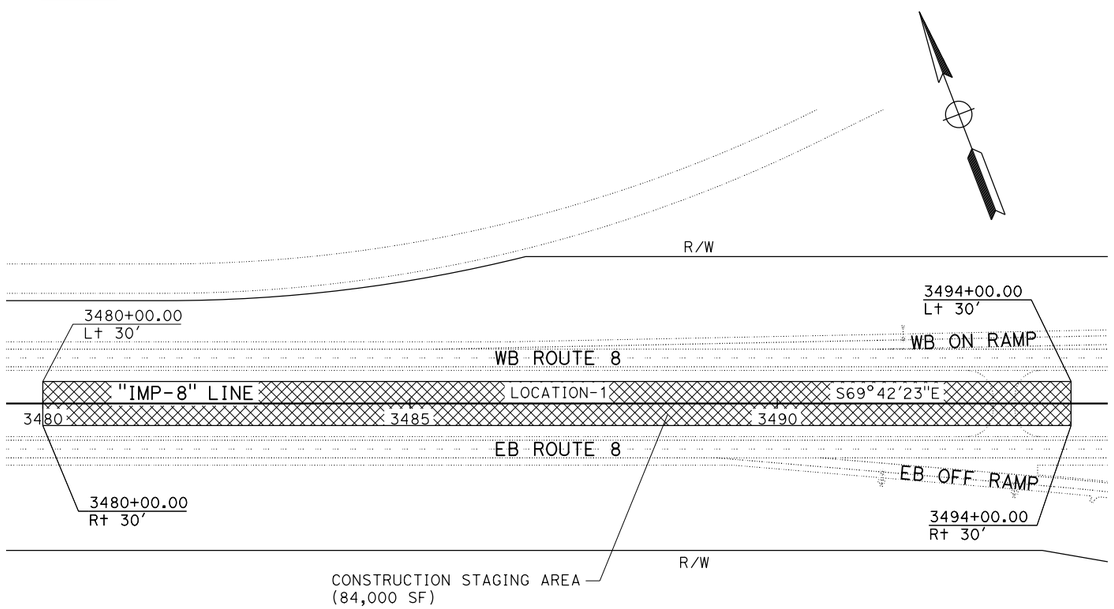

AREA FOR CONTRACTOR USE

LOCATION 1

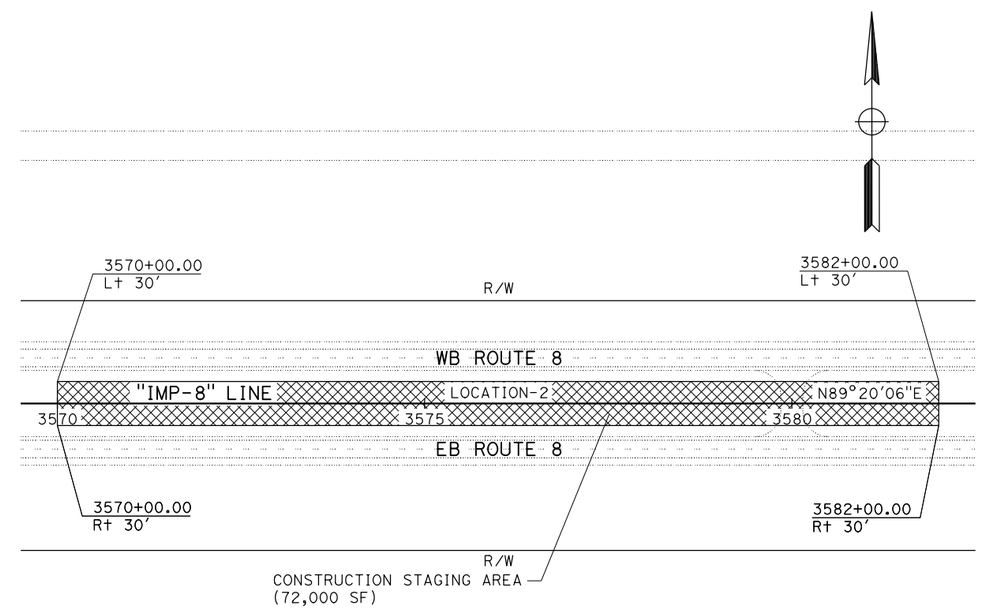

AREA FOR CONTRACTOR USE

LOCATION 2

11-413704

AREA FOR CONTRACTOR USE

SCALE: 1" = 100'

REVISED BY	
DATE REVISED	
RYAN MITRY	
MIKE ROBINSON	
CALCULATED-DESIGNED BY	
CHECKED BY	
CONSULTANT FUNCTIONAL SUPERVISOR	
HANY HAROUN	

STATE OF CALIFORNIA - DEPARTMENT OF TRANSPORTATION

Caltrans

LAST REVISION 10-19-15

DATE PLOTTED => 19-OCT-2015
TIME PLOTTED => 15:06

NOTE:

1. IF AREAS ARE USED FOR STOCKPILES, STOCKPILES MUST NOT EXCEED 6 FEET IN HEIGHT & SIDE SLOPES MUST NOT EXCEED 4 TO 1.

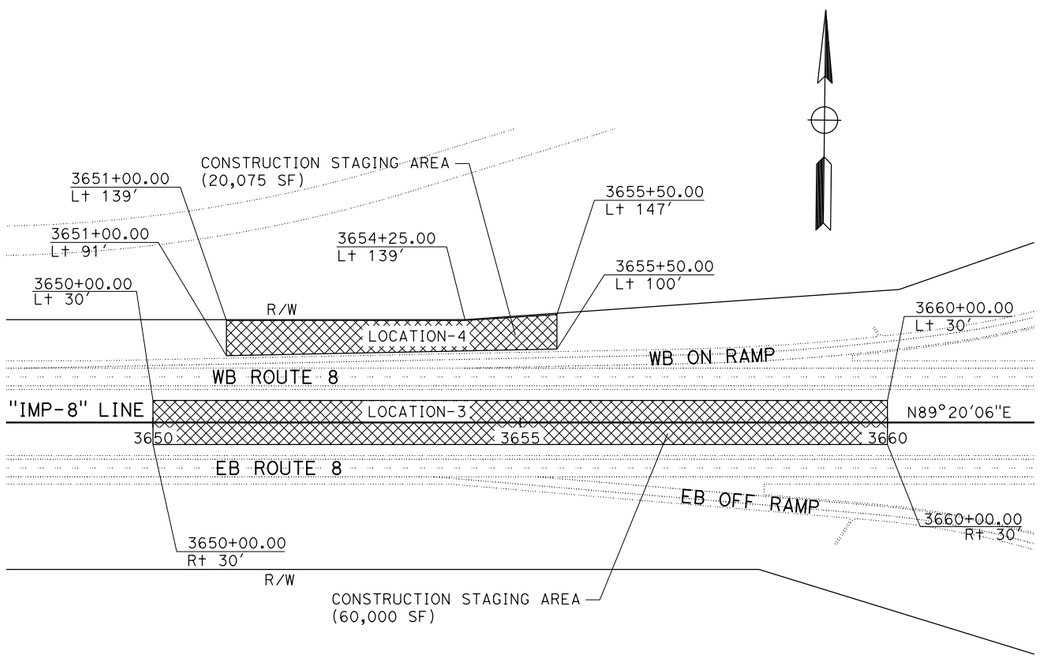

AREA FOR CONTRACTOR USE

LOCATIONS 3, 4

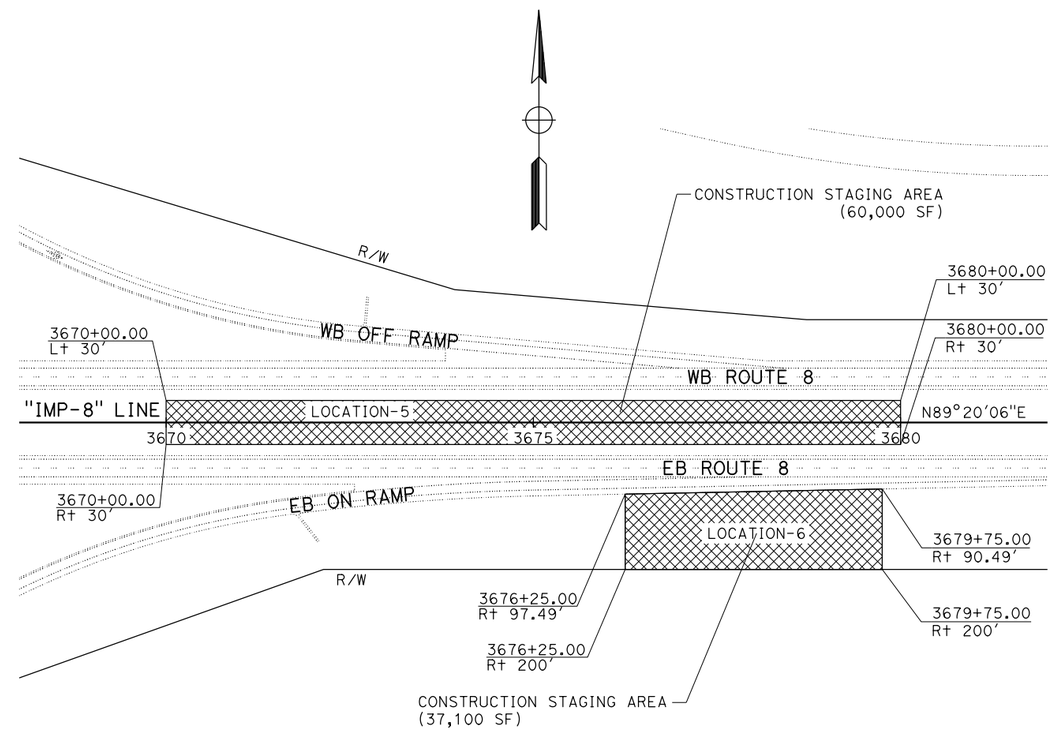

AREA FOR CONTRACTOR USE

LOCATIONS 5, 6

11-413704
AREA FOR CONTRACTOR USE

SCALE: 1" = 100'

REVISED BY	RYAN MITRY
DATE REVISED	MIKE ROBINSON
CALCULATED-DESIGNED BY	
CHECKED BY	
CONSULTANT FUNCTIONAL SUPERVISOR	HANY HAROUN

STATE OF CALIFORNIA - DEPARTMENT OF TRANSPORTATION

Caltrans

LAST REVISION 10-19-15

DATE PLOTTED => 19-OCT-2015
TIME PLOTTED => 15:06

NOTE:

1. IF AREAS ARE USED FOR STOCKPILES, STOCKPILES MUST NOT EXCEED 6 FEET IN HEIGHT & SIDE SLOPES MUST NOT EXCEED 4 TO 1.

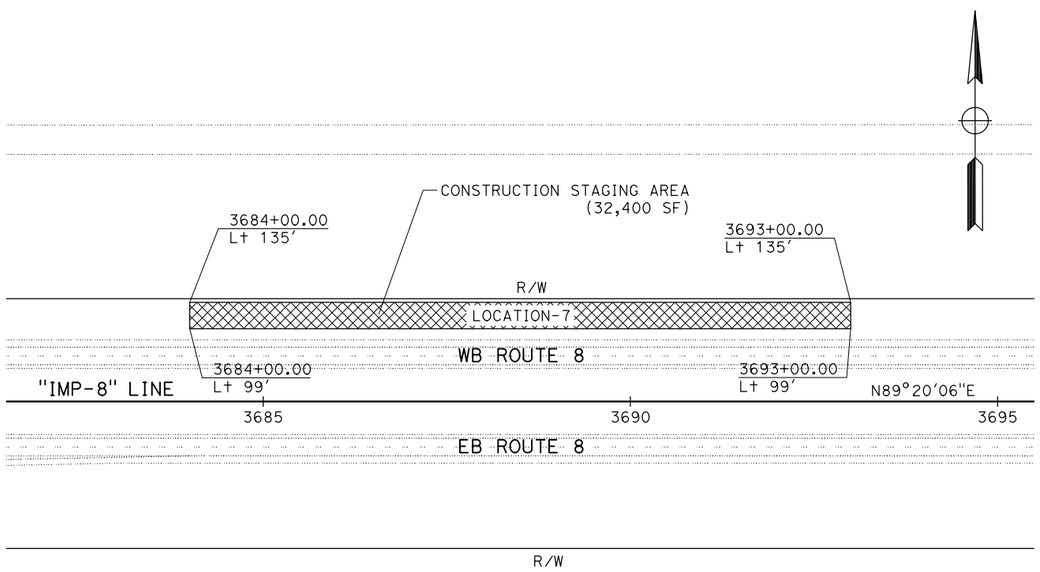

AREA FOR CONTRACTOR USE

LOCATION 7

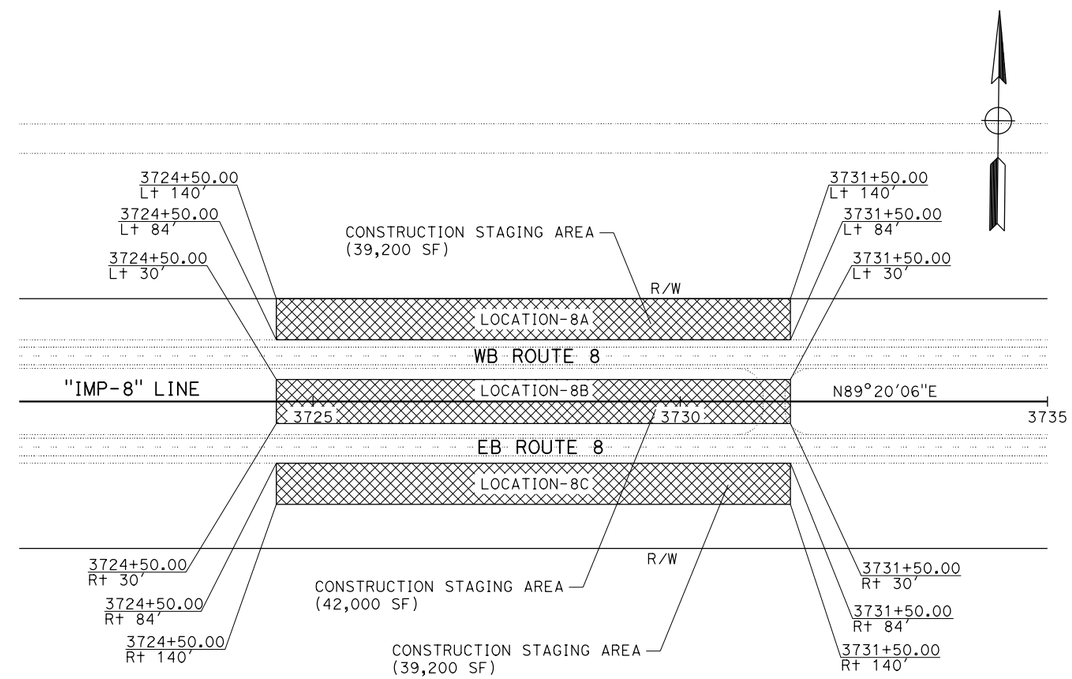

AREA FOR CONTRACTOR USE

LOCATIONS 8A, 8B, 8C

11-413704
AREA FOR CONTRACTOR USE

SCALE: 1" = 100'

REVISED BY	DATE REVISED

CALCULATED-DESIGNED BY	CHECKED BY
RYAN MITRY	MIKE ROBINSON

CONSULTANT FUNCTIONAL SUPERVISOR: HANY HAROUN

STATE OF CALIFORNIA - DEPARTMENT OF TRANSPORTATION

Caltrans

LAST REVISION 10-19-15 | DATE PLOTTED => 19-OCT-2015 | TIME PLOTTED => 15:06

NOTE:

1. IF AREAS ARE USED FOR STOCKPILES, STOCKPILES MUST NOT EXCEED 6 FEET IN HEIGHT & SIDE SLOPES MUST NOT EXCEED 4 TO 1.

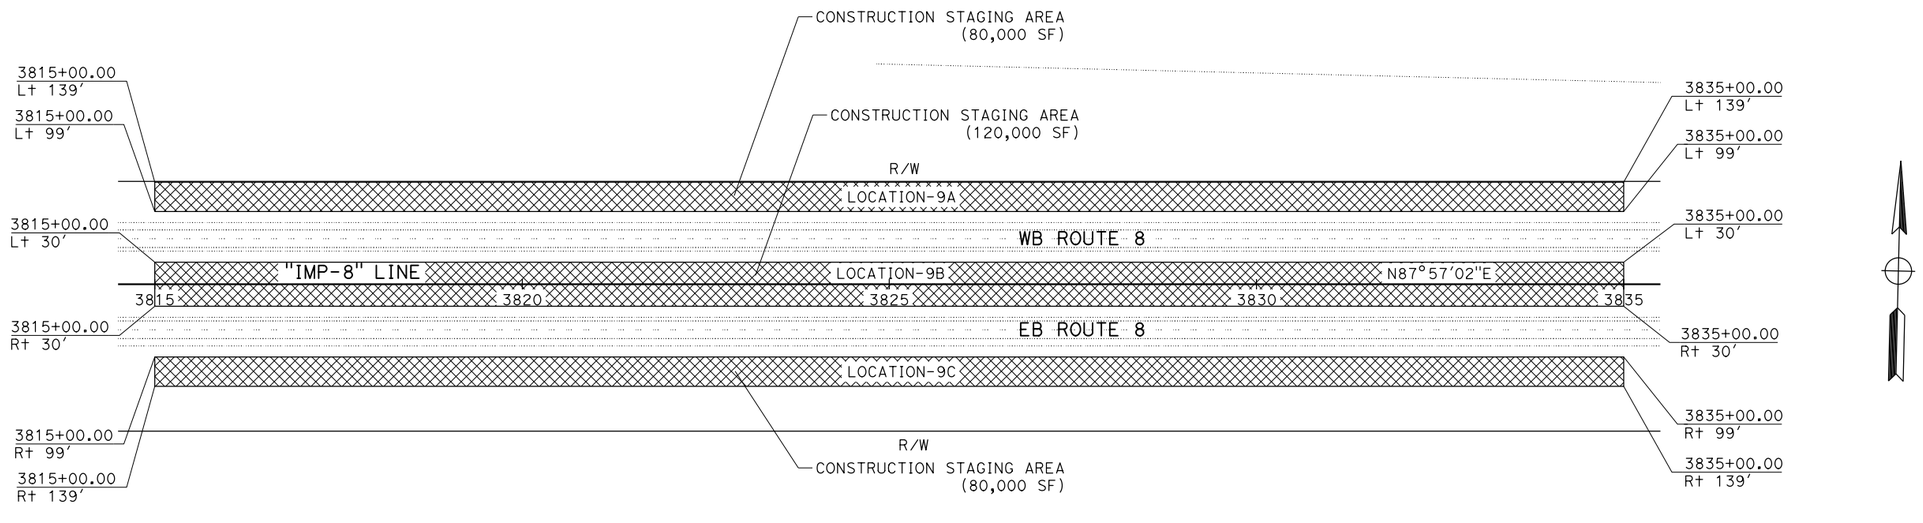

AREA FOR CONTRACTOR USE

LOCATIONS 9A, 9B, 9C

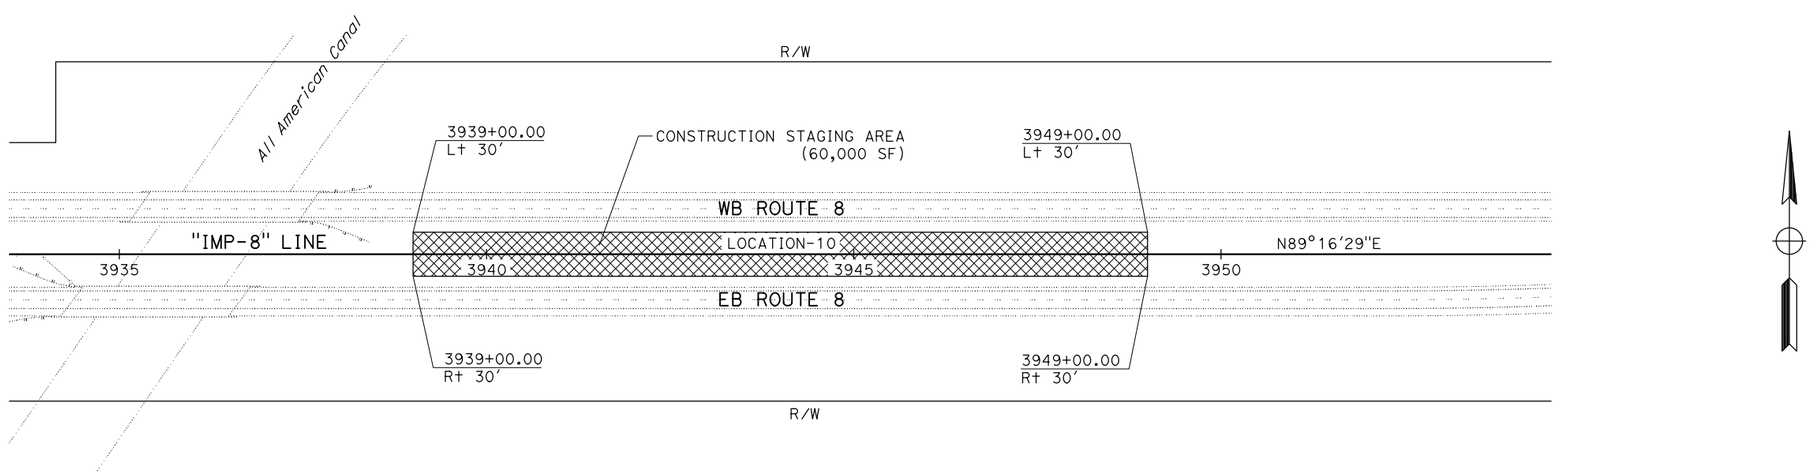

AREA FOR CONTRACTOR USE

LOCATION 10

11-413704

AREA FOR CONTRACTOR USE

SCALE: 1" = 100'

STATE OF CALIFORNIA - DEPARTMENT OF TRANSPORTATION

Caltrans

CONSULTANT FUNCTIONAL SUPERVISOR: HANY HAROUN

CALCULATED-DESIGNED BY: RYAN MITRY

CHECKED BY: MIKE ROBINSON

REVISED BY

DATE REVISED

LAST REVISION 10-19-15

DATE PLOTTED => 19-OCT-2015

TIME PLOTTED => 15:06