11-413704 STOCKPILE LOCATION 1
FOR INFORMATIONAL PURPOSES ONLY
EXACT LOCATIONS AS DIRECTED BY ENGINEER

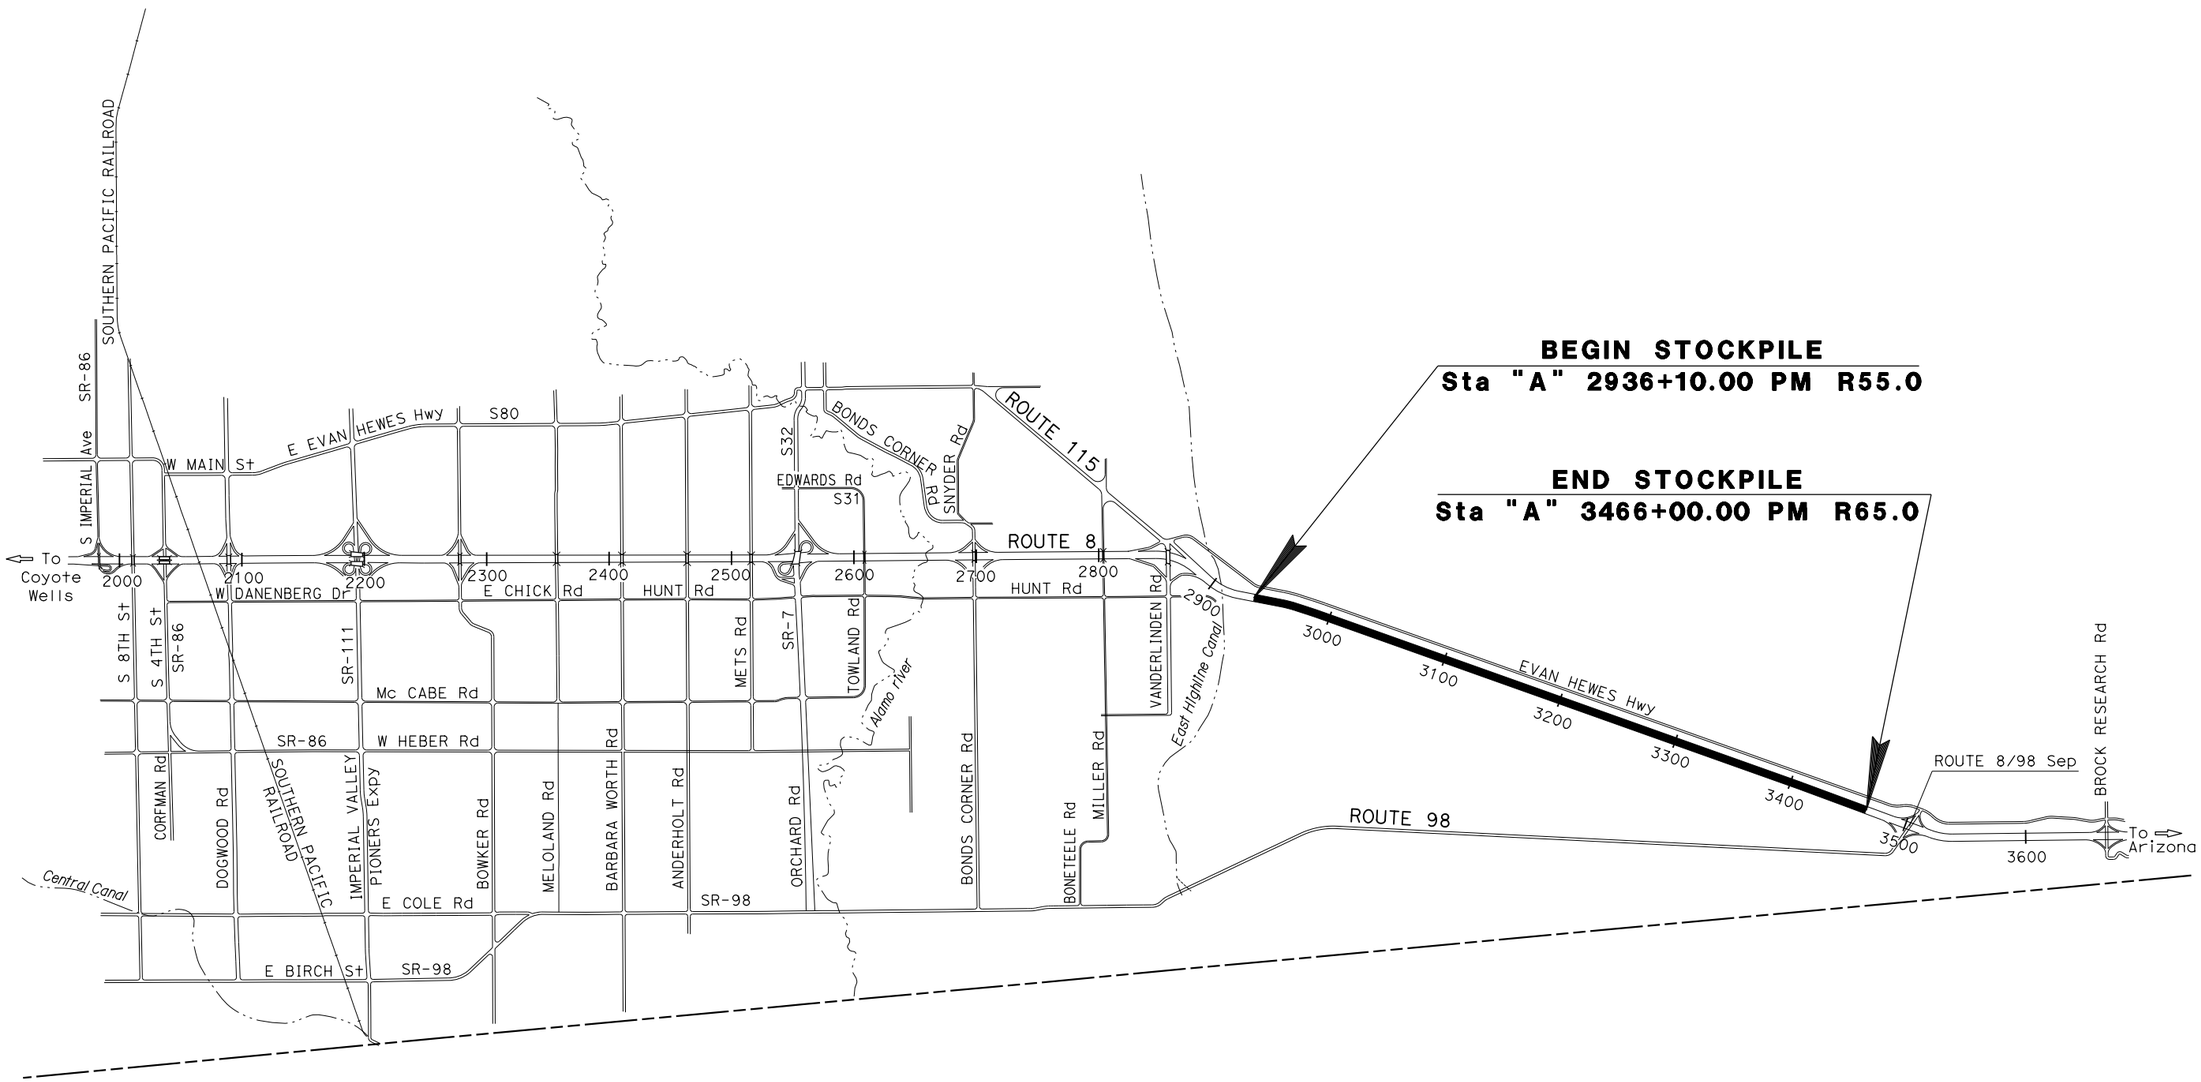

THE CONTRACTOR SHALL POSSESS THE CLASS (OR CLASSES) OF LICENSE AS SPECIFIED IN THE "NOTICE TO BIDDERS."

PROJECT MANAGER

DESIGN MANAGER

LAST REVISION 00-00-00

DATE PLOTTED => 23-OCT-2015
TIME PLOTTED => 12:49

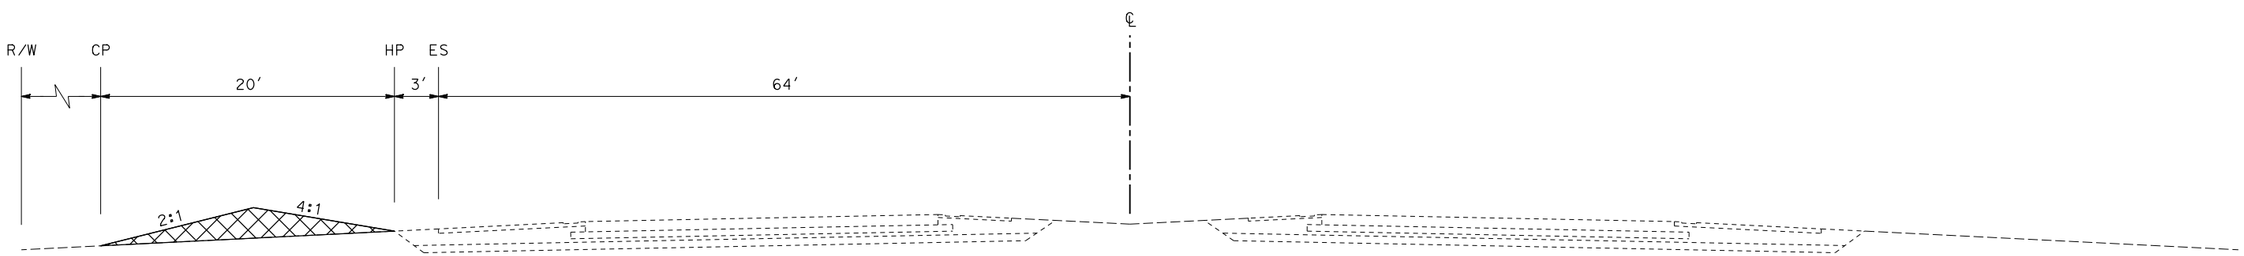

WESTBOUND **ROUTE 8** **EASTBOUND**

11-413704 STOCKPILE LOCATION 1
FOR INFORMATIONAL PURPOSES ONLY
EXACT LOCATIONS AS DIRECTED BY ENGINEER

NO SCALE

STATE OF CALIFORNIA - DEPARTMENT OF TRANSPORTATION

Caltrans

FUNCTIONAL SUPERVISOR

CALCULATED-DESIGNED BY

CHECKED BY

REVISED BY

DATE REVISED

LAST REVISION 00-00-00

DATE PLOTTED => 23-OCT-2015
TIME PLOTTED => 12:49