FOR EARTHWORK DEVELOPMENT ONLY

All Dimensions are U.S. Survey Feet

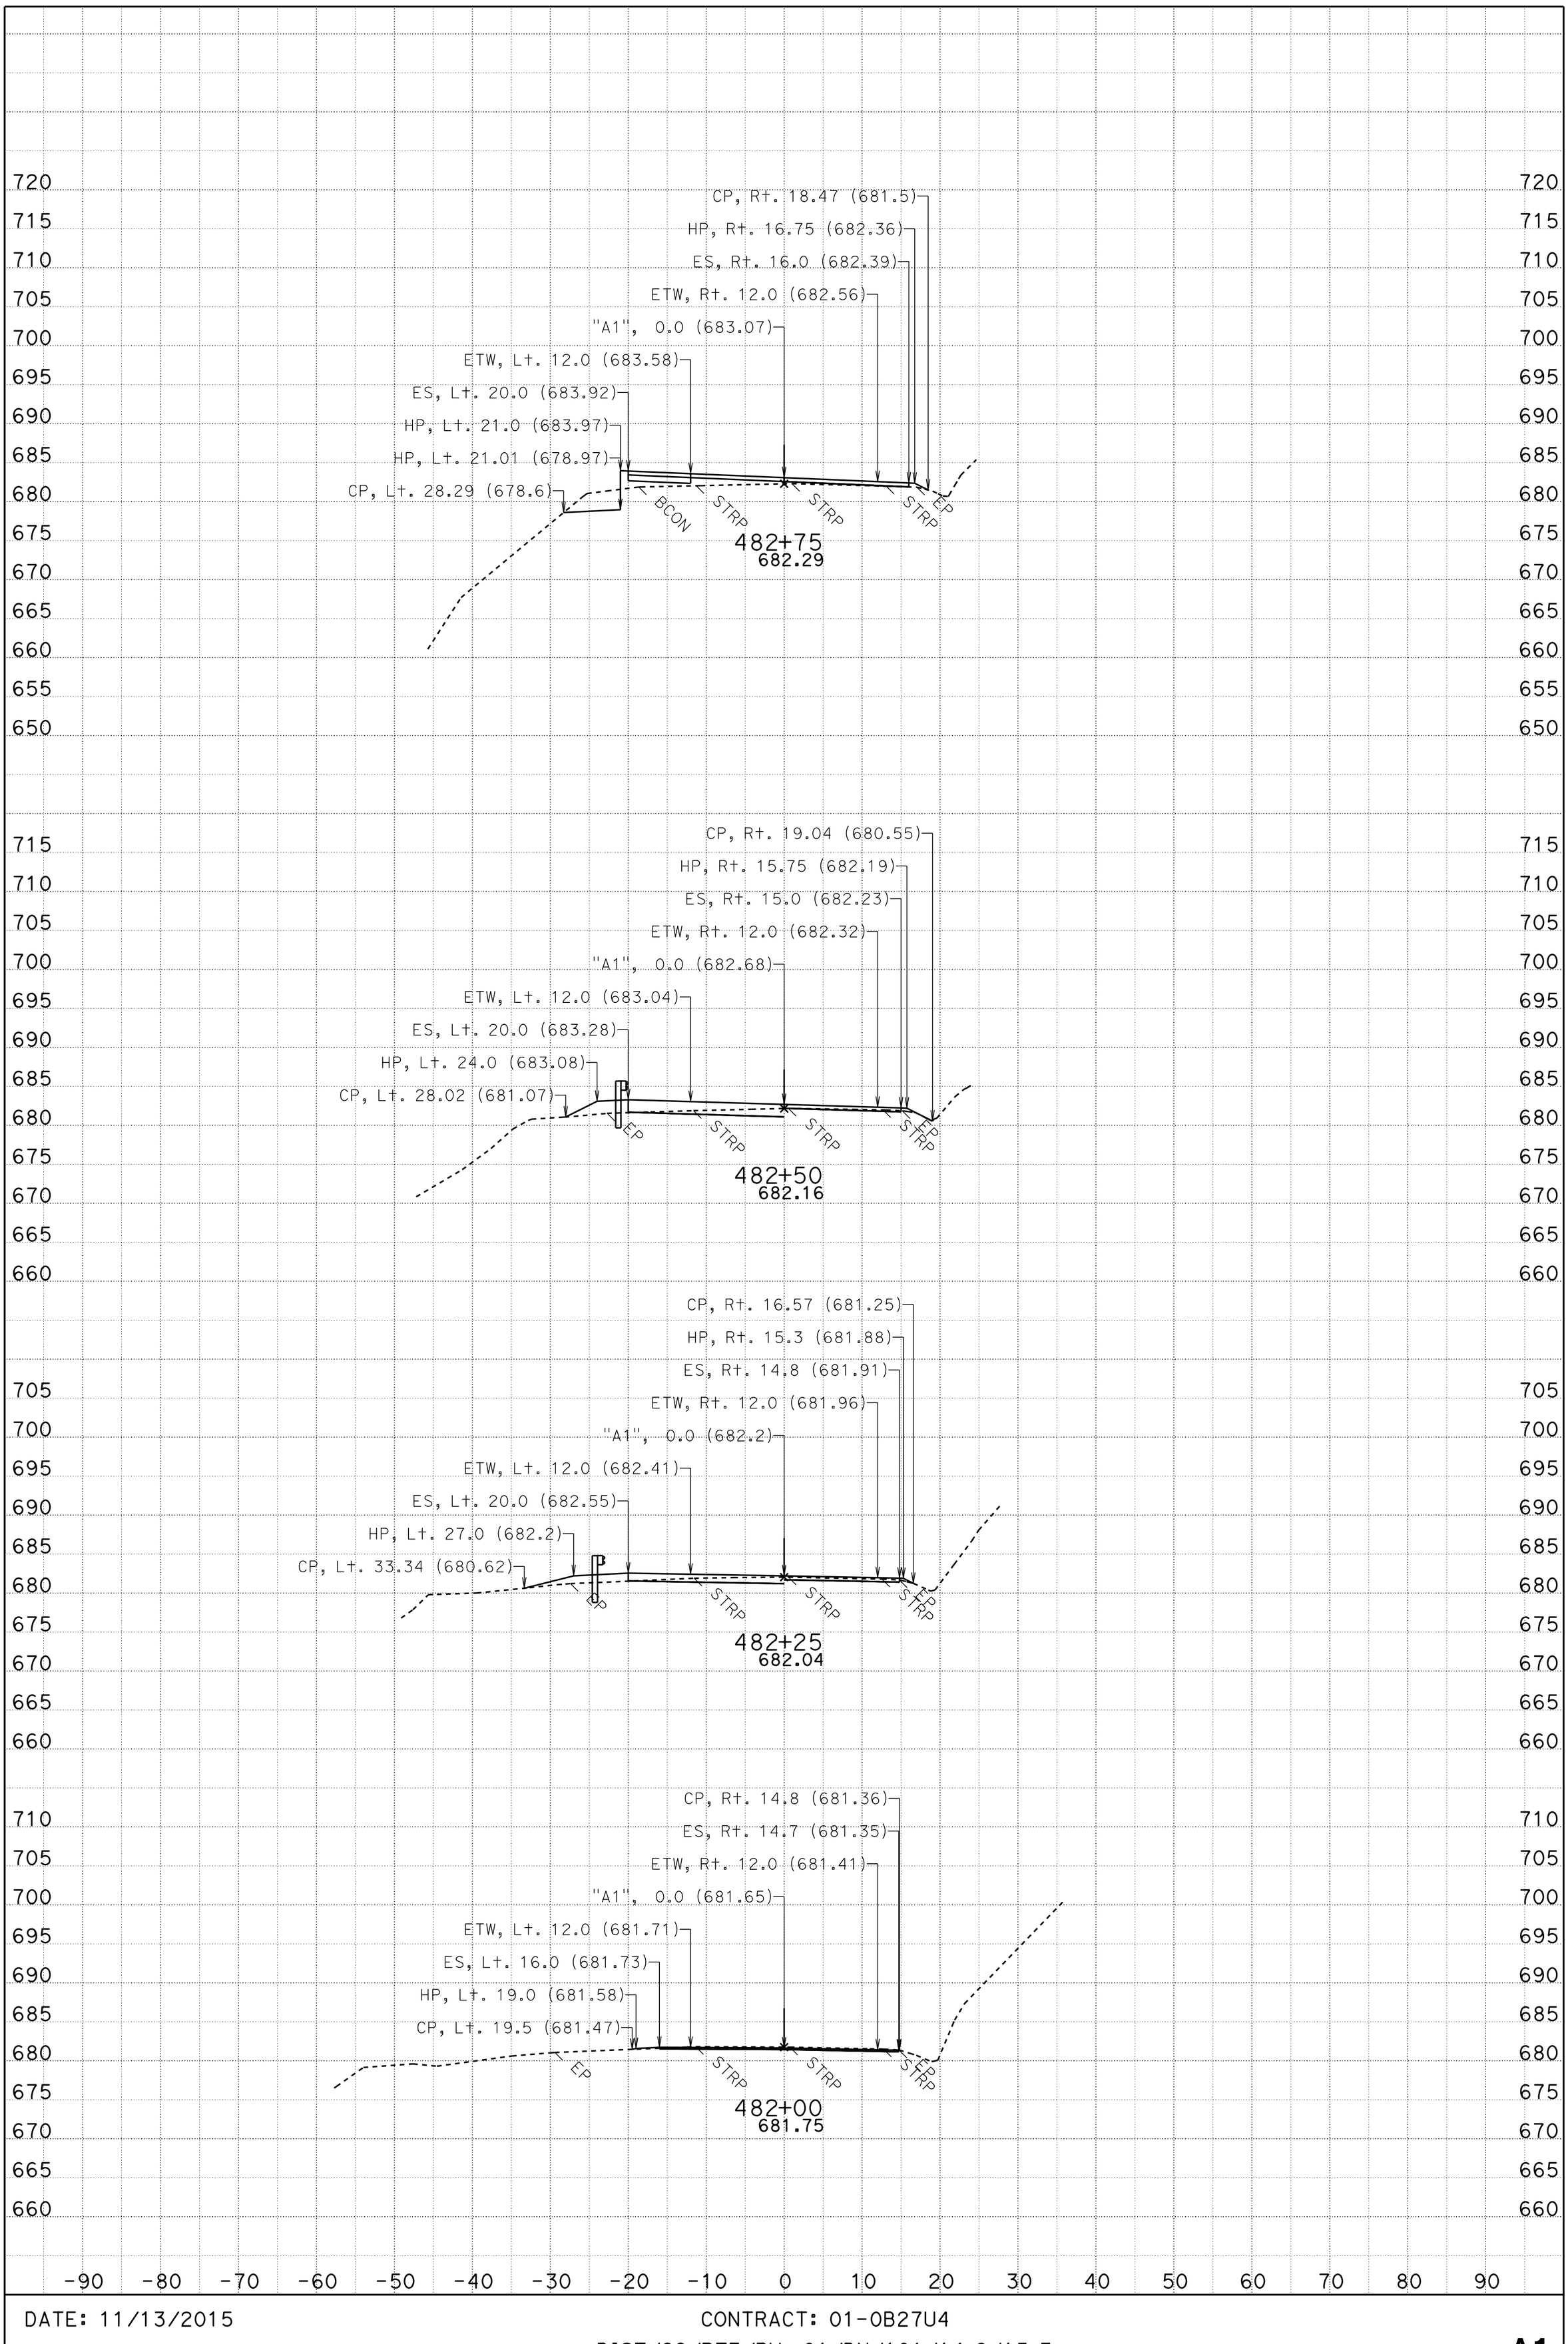

DATE: 11/13/2015

SCALE: 1" = 10' Horiz.
1" = 10' Vert.

PROJECT ID: 01 1500 0111

CONTRACT: 01-0B27U4

DIST/CO/RTE/PM: 01/DN/101/14.9/15.3

CREATED BY: TLARK

KC Project: 0C241 File: D:\0C241\0C241\fg.ear

A1

CROSS SECTIONS

FOR EARTHWORK DEVELOPMENT ONLY

All Dimensions are U.S. Survey Feet

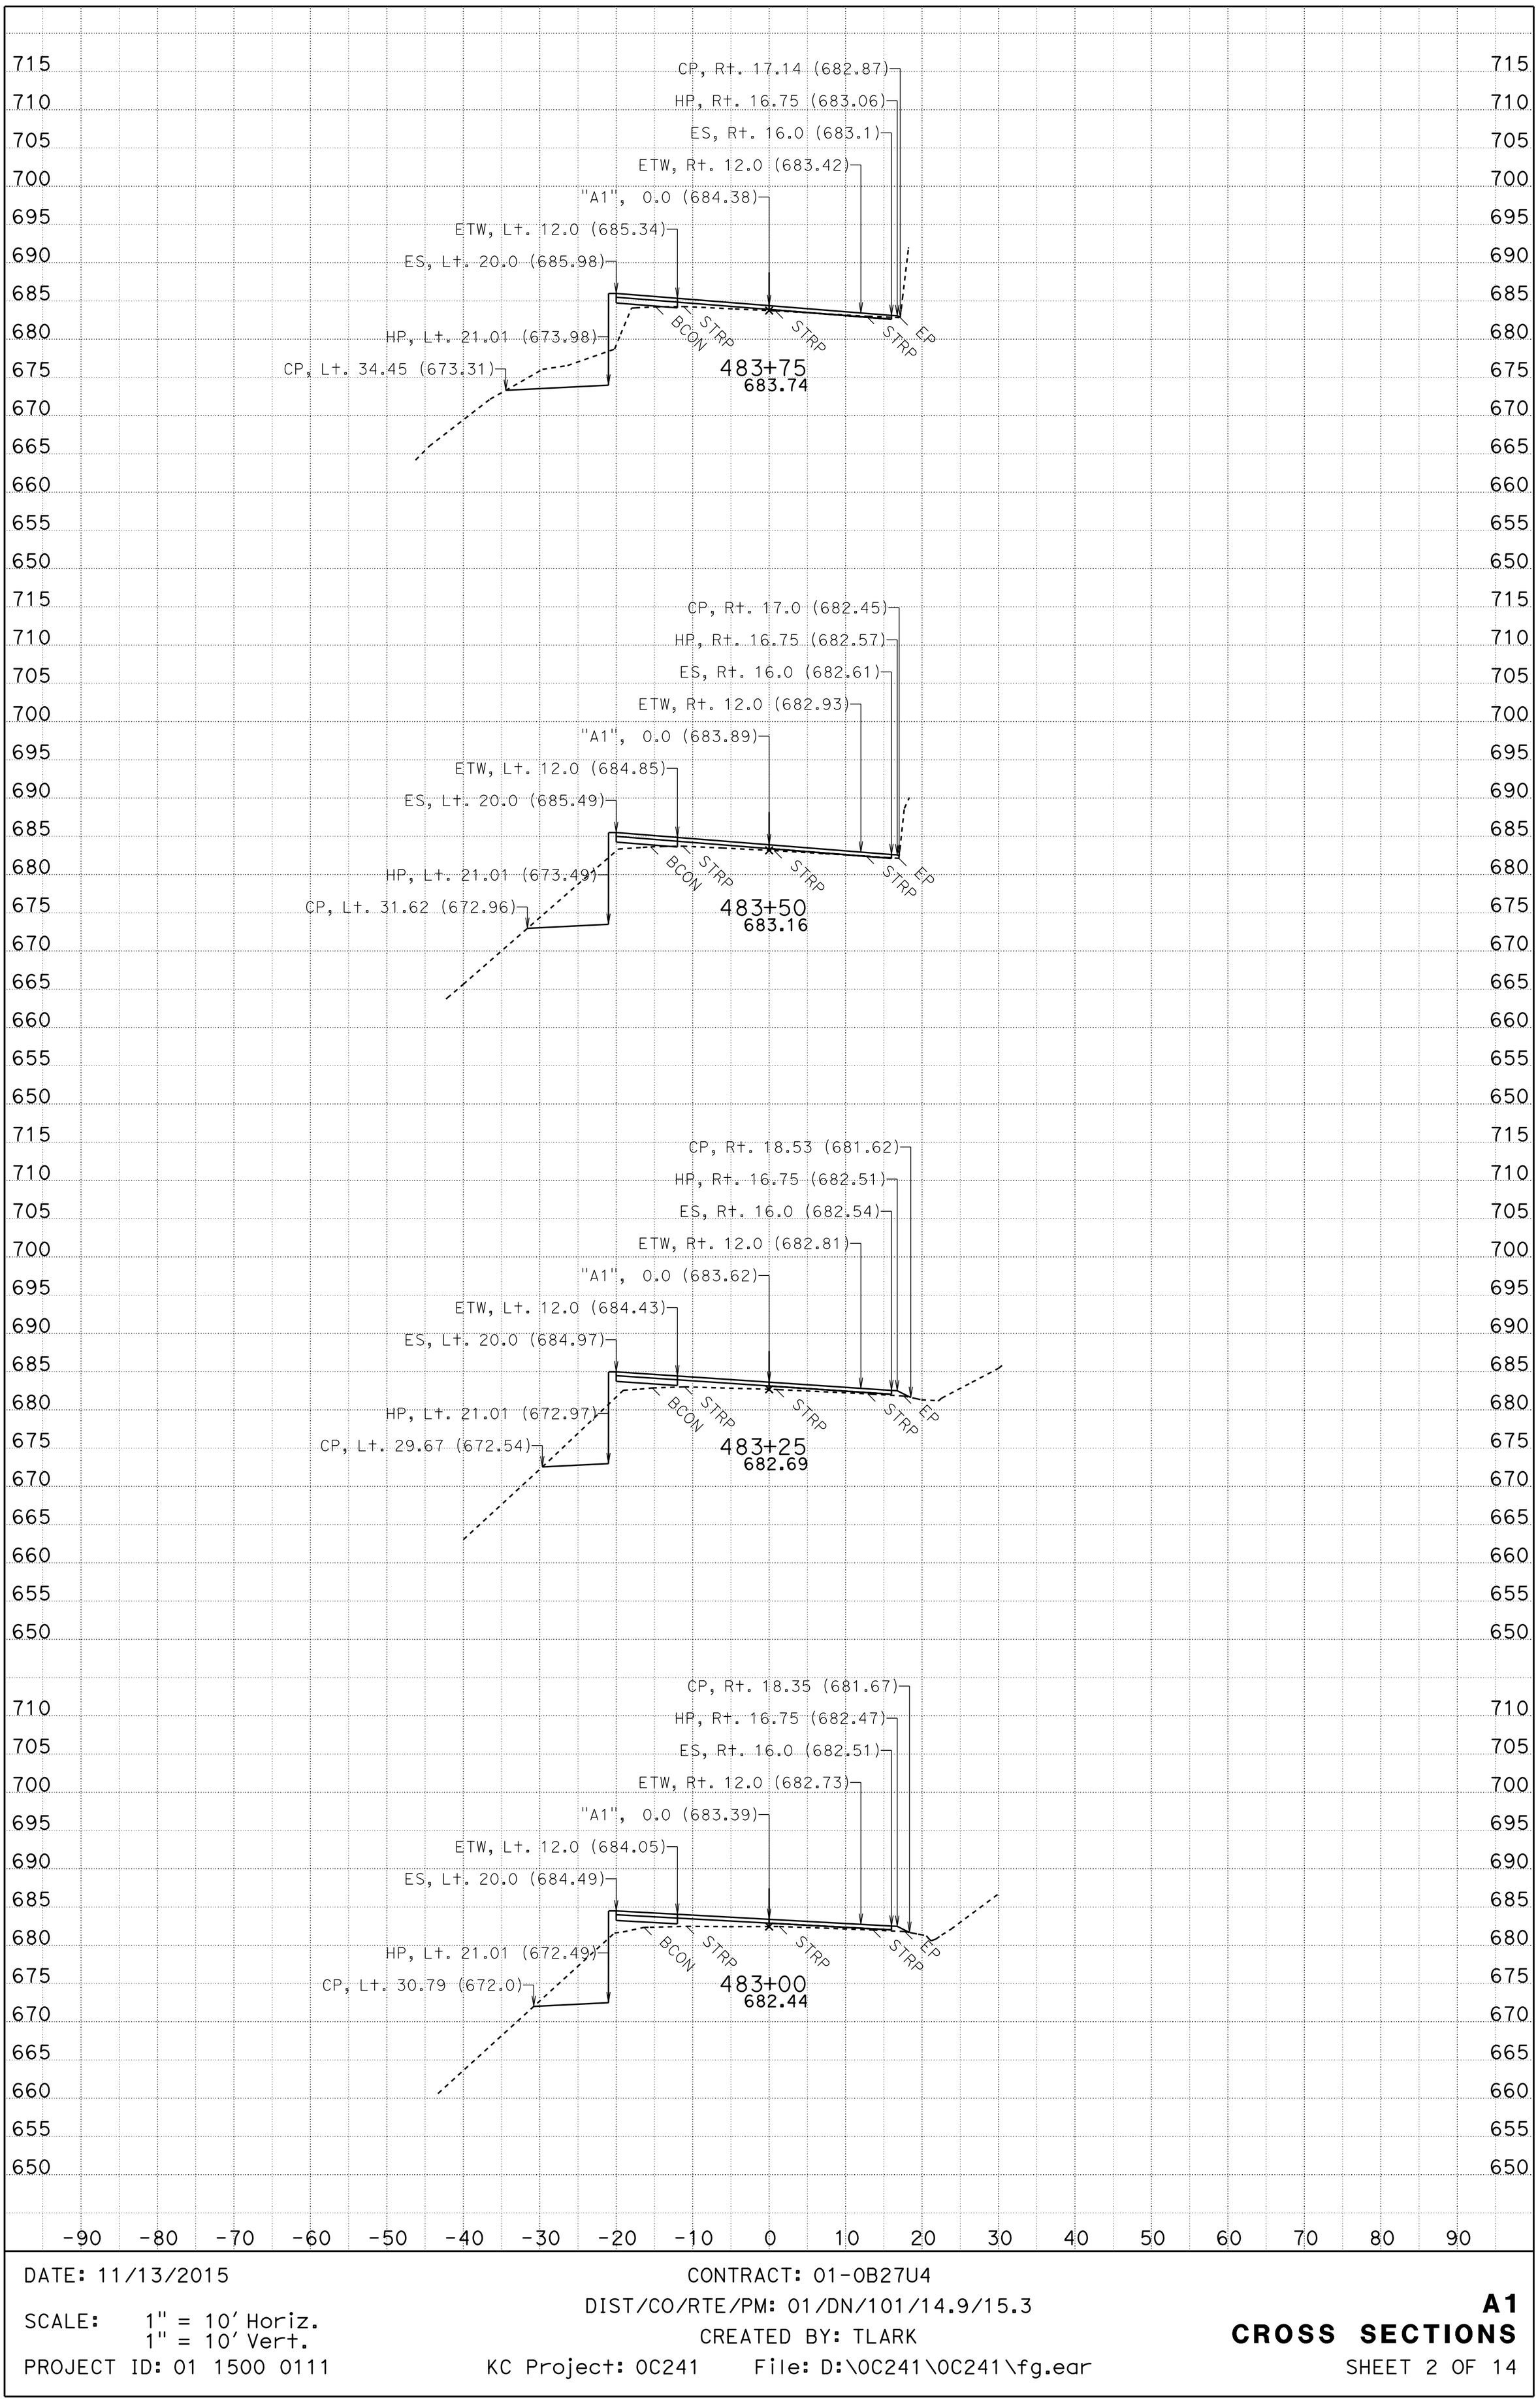

DATE: 11/13/2015

SCALE: 1" = 10' Horiz.
1" = 10' Vert.

PROJECT ID: 01 1500 0111

CONTRACT: 01-0B27U4

DIST/CO/RTE/PM: 01/DN/101/14.9/15.3

CREATED BY: TLARK

KC Project: 0C241 File: D:\0C241\0C241\fg.ear

A1

CROSS SECTIONS

FOR EARTHWORK DEVELOPMENT ONLY

All Dimensions are U.S. Survey Feet

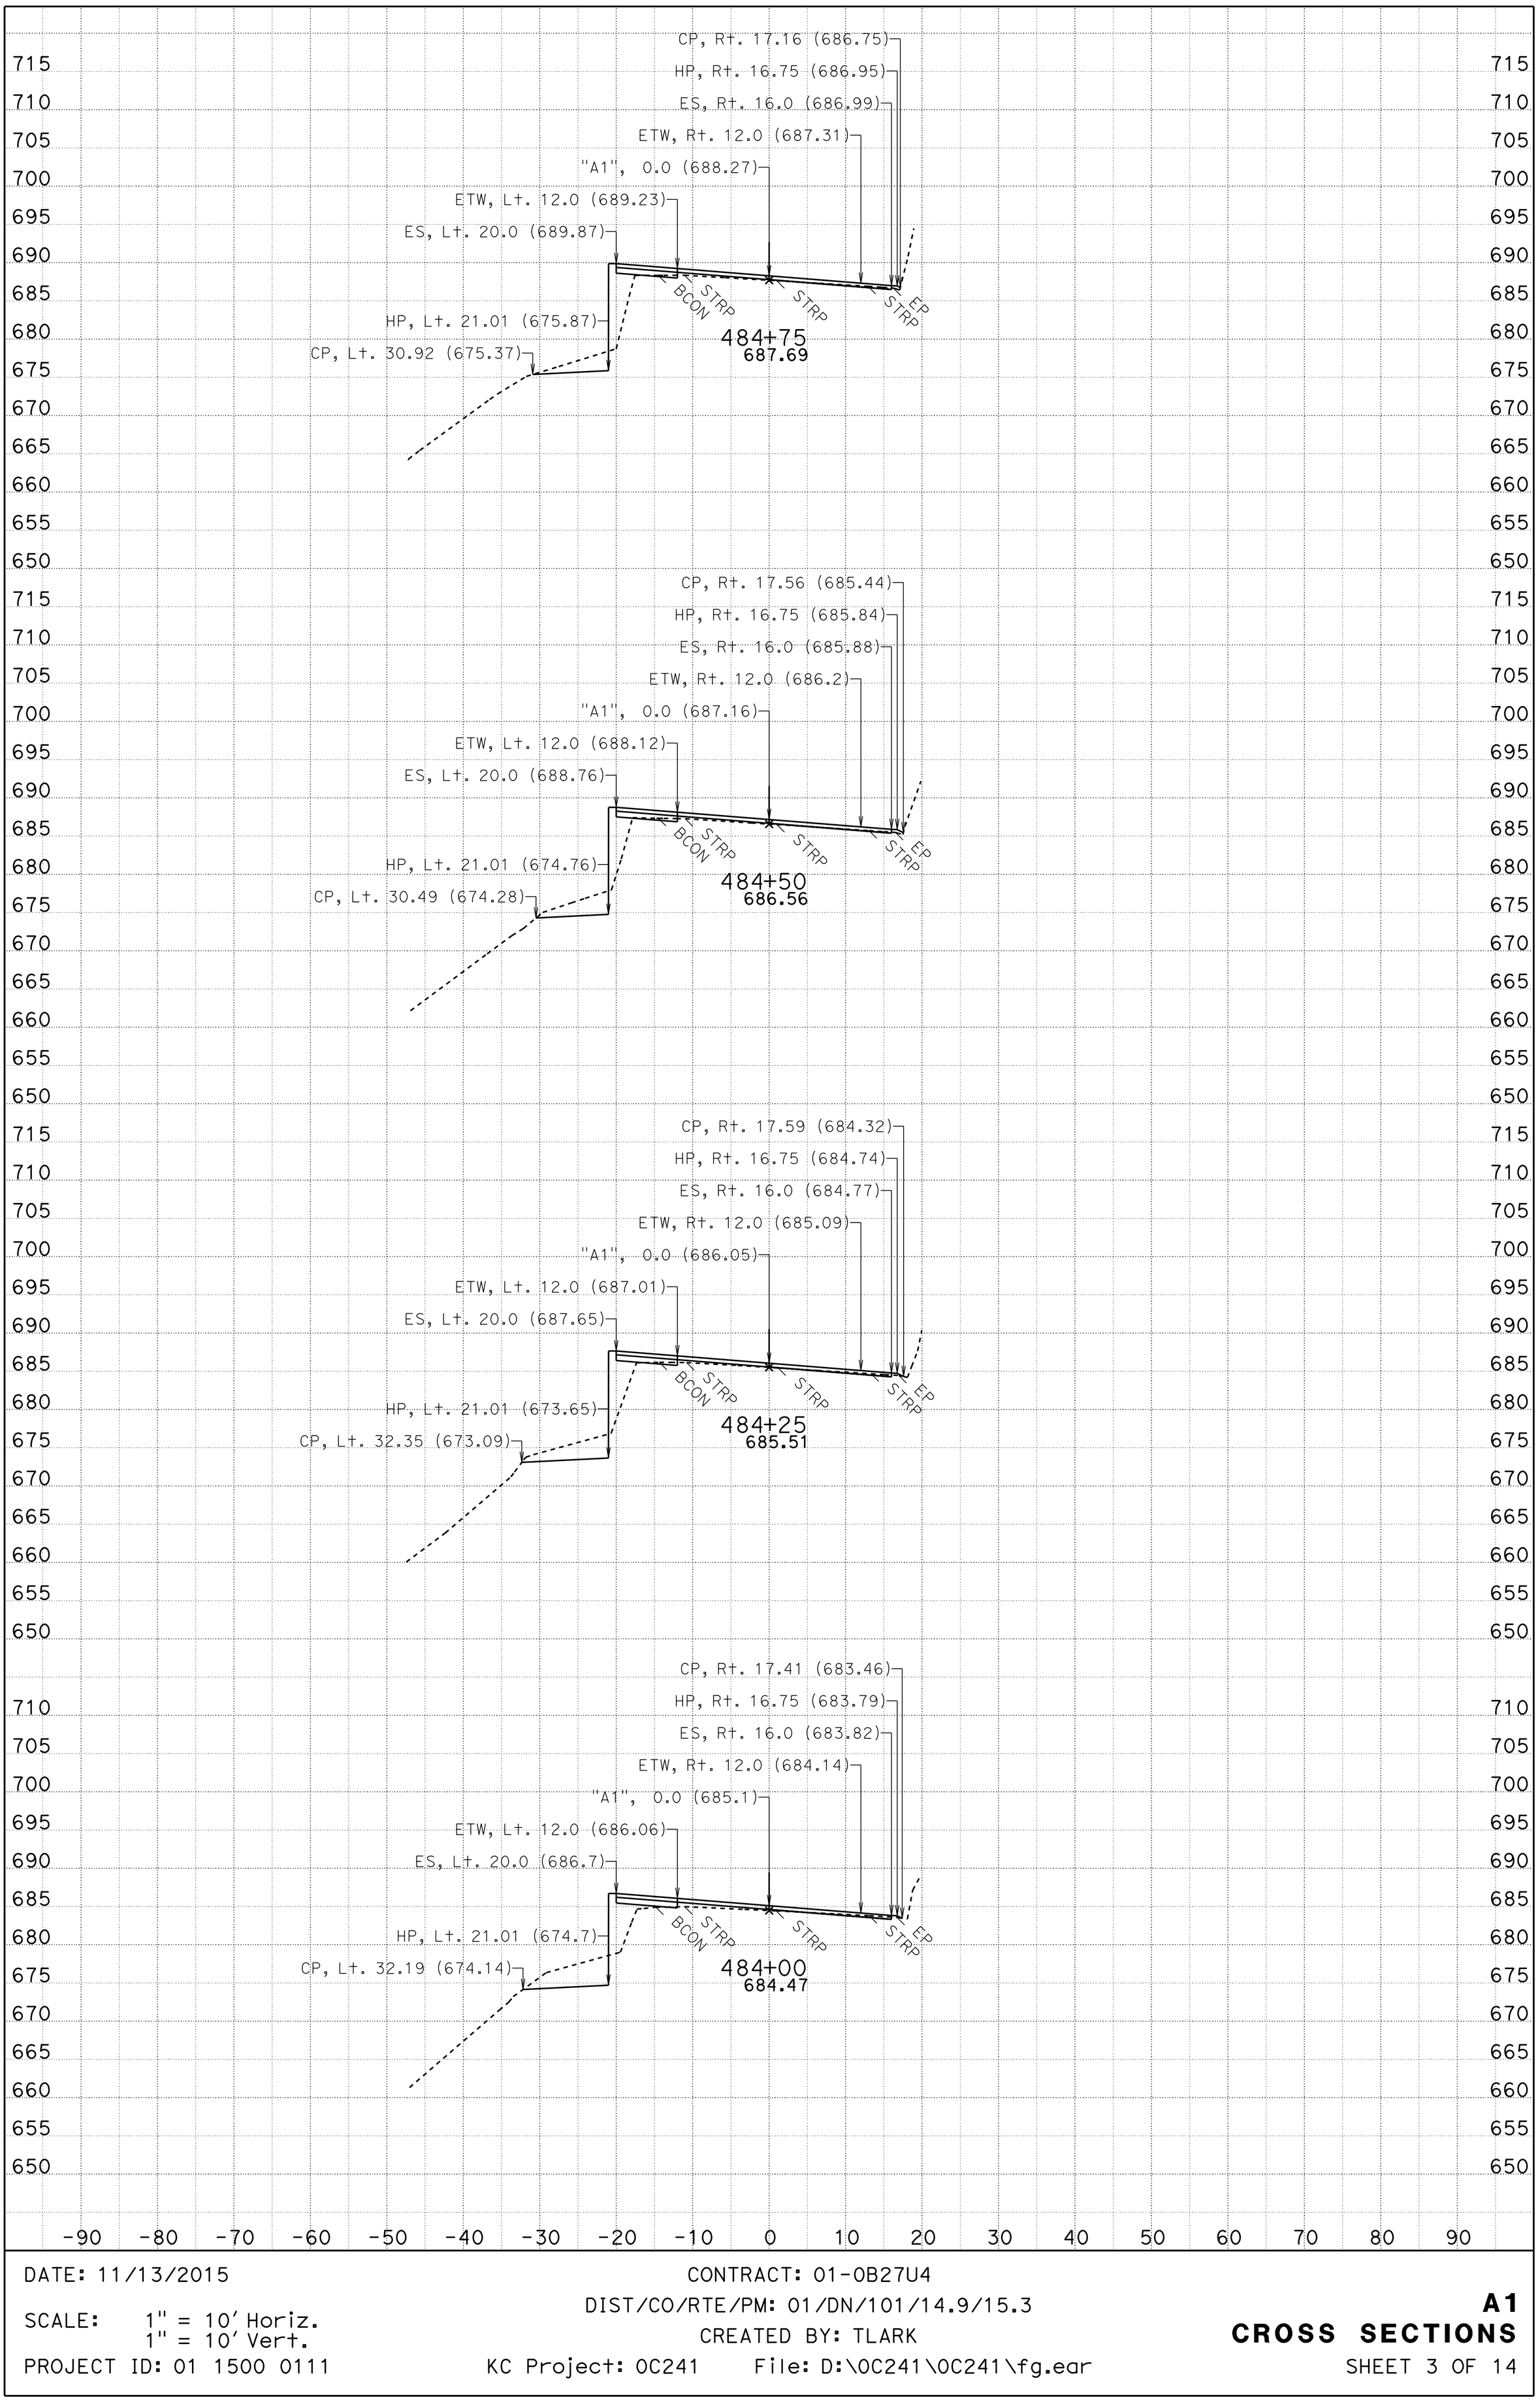

DATE: 11/13/2015

SCALE: 1" = 10' Horiz.
1" = 10' Vert.

PROJECT ID: 01 1500 0111

CONTRACT: 01-0B27U4

DIST/CO/RTE/PM: 01/DN/101/14.9/15.3

CREATED BY: TLARK

KC Project: 0C241 File: D:\0C241\0C241\fg.ear

A1

CROSS SECTIONS

FOR EARTHWORK DEVELOPMENT ONLY

All Dimensions are U.S. Survey Feet

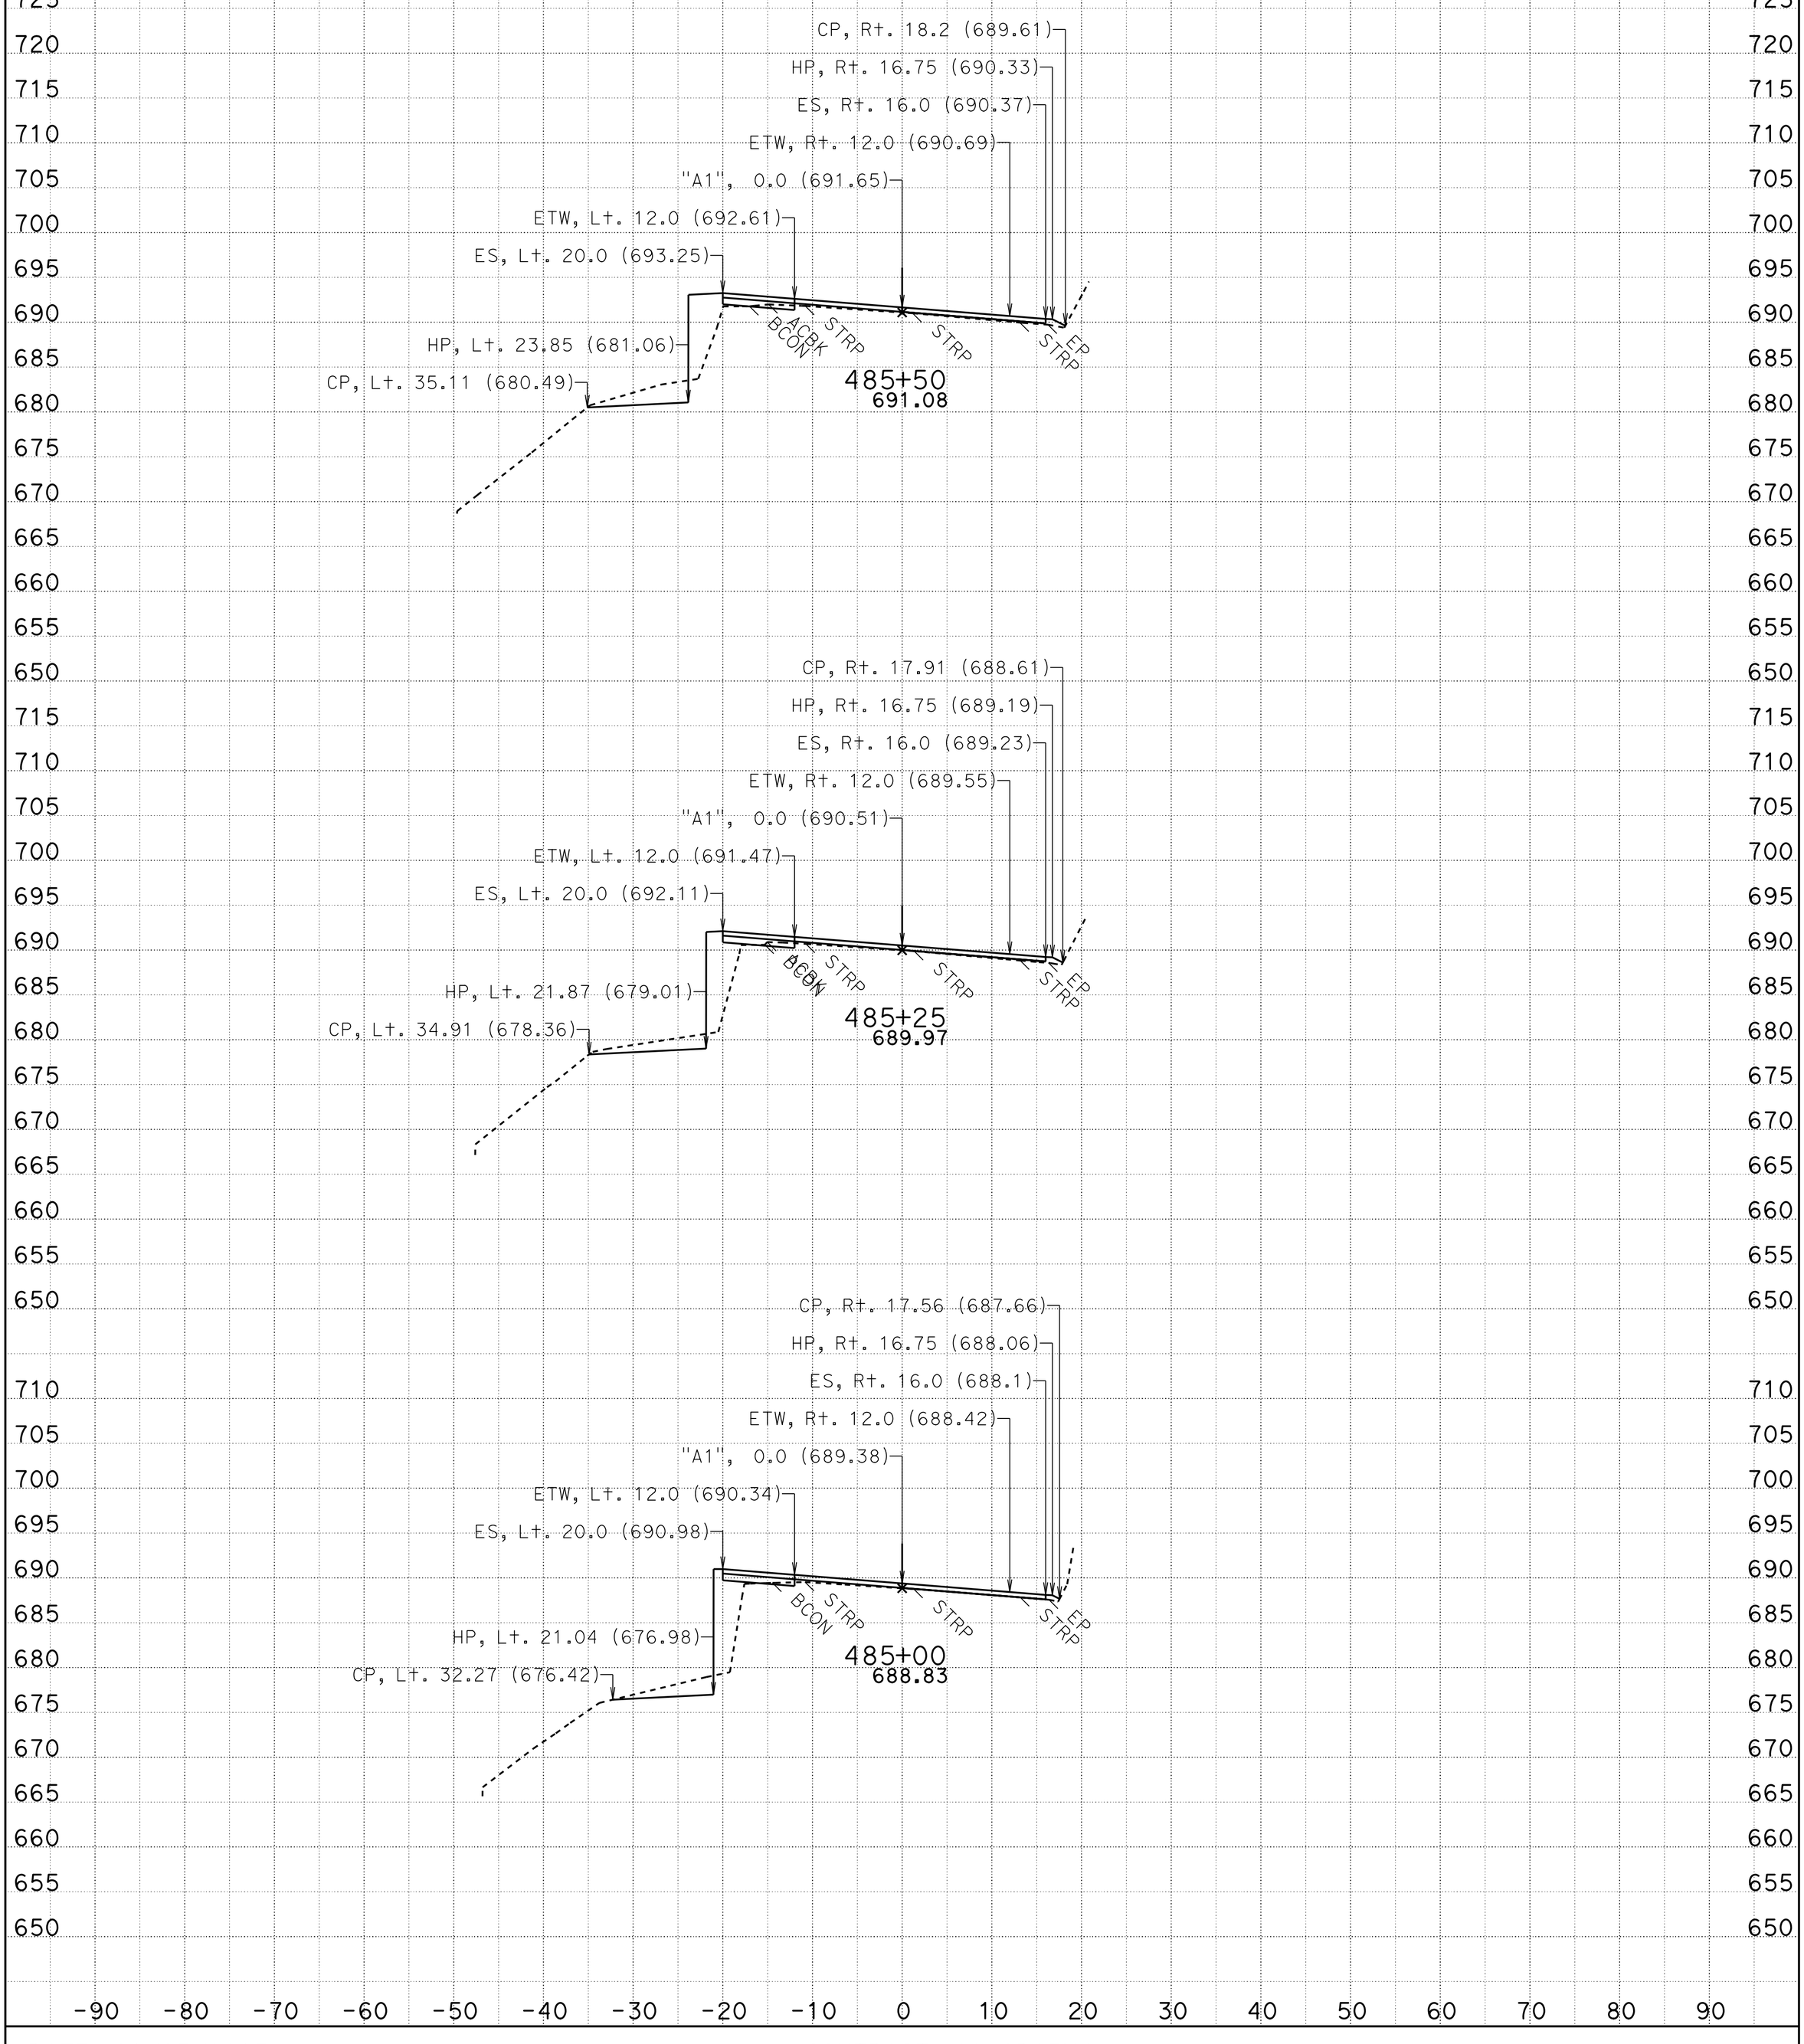

DATE: 11/13/2015

SCALE: 1" = 10' Horiz.
1" = 10' Vert.

PROJECT ID: 01 1500 0111

CONTRACT: 01-0B27U4

DIST/CO/RTE/PM: 01/DN/101/14.9/15.3

CREATED BY: TLARK

KC Project: 0C241 File: D:\0C241\0C241\fg.ear

A1
CROSS SECTIONS

FOR EARTHWORK DEVELOPMENT ONLY

All Dimensions are U.S. Survey Feet

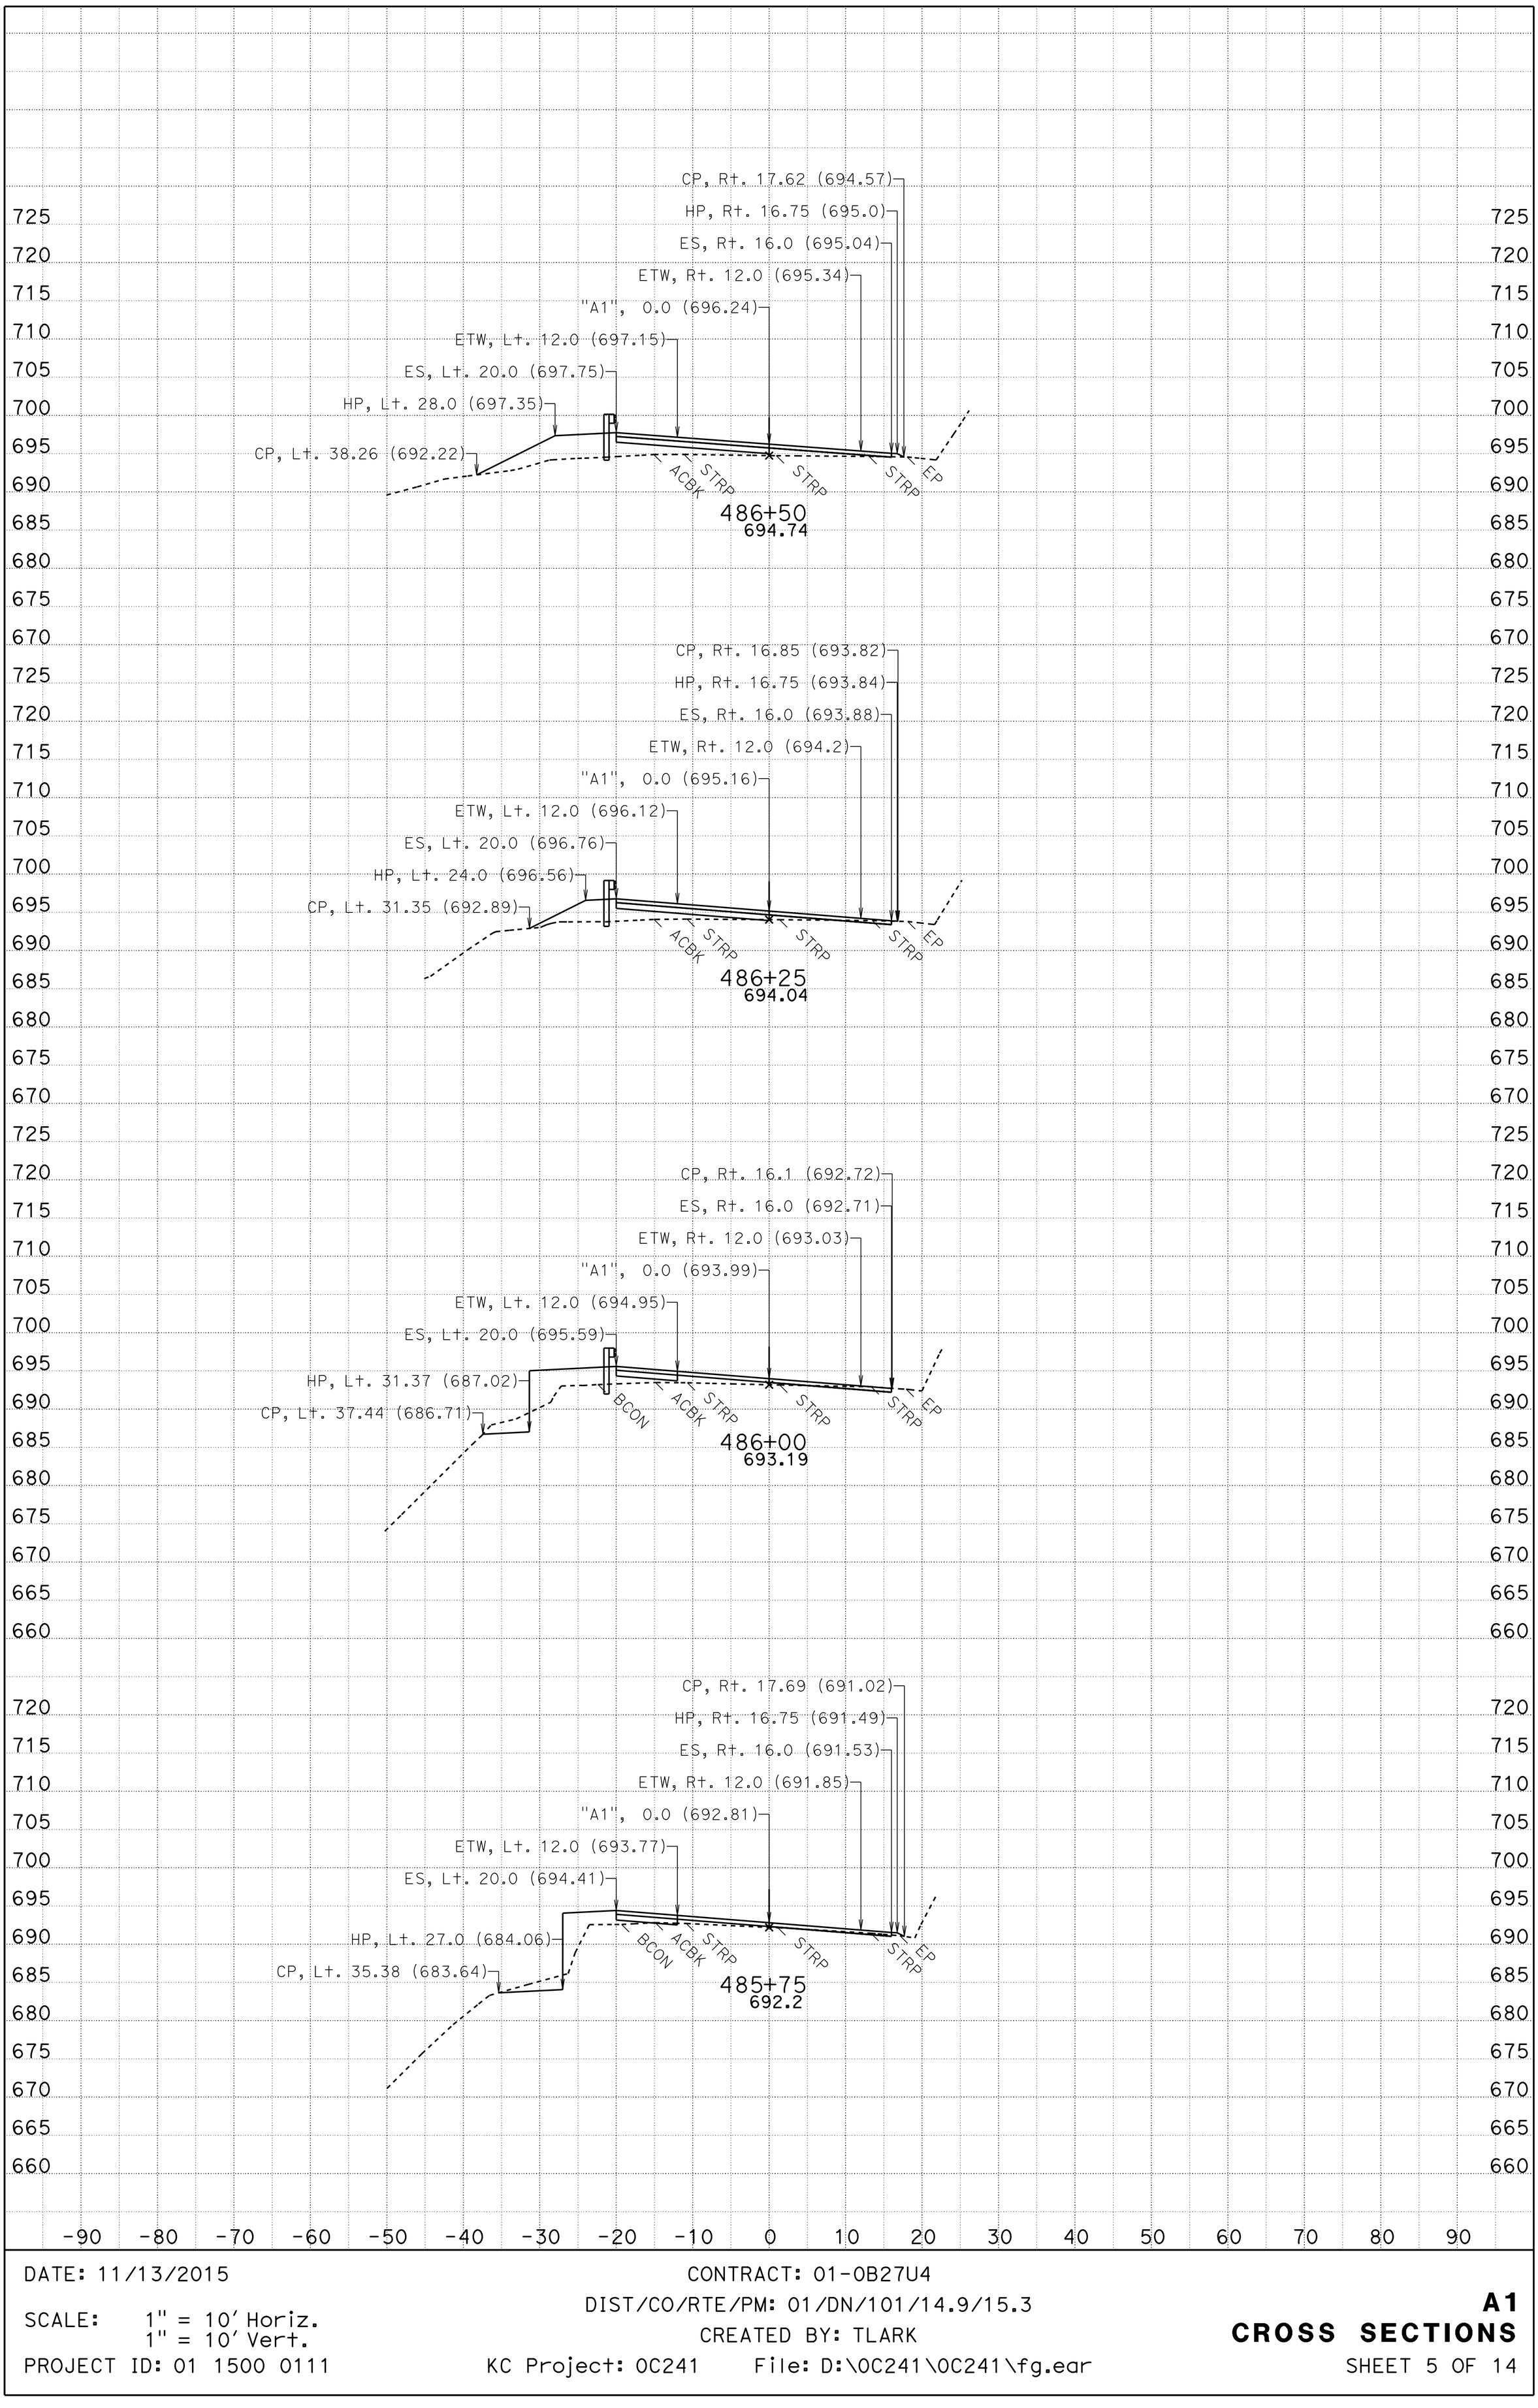

DATE: 11/13/2015

SCALE: 1" = 10' Horiz.
1" = 10' Vert.

PROJECT ID: 01 1500 0111

CONTRACT: 01-0B27U4

DIST/CO/RTE/PM: 01/DN/101/14.9/15.3

CREATED BY: TLARK

KC Project: 0C241 File: D:\0C241\0C241\fg.ear

A1

CROSS SECTIONS

FOR EARTHWORK DEVELOPMENT ONLY

All Dimensions are U.S. Survey Feet

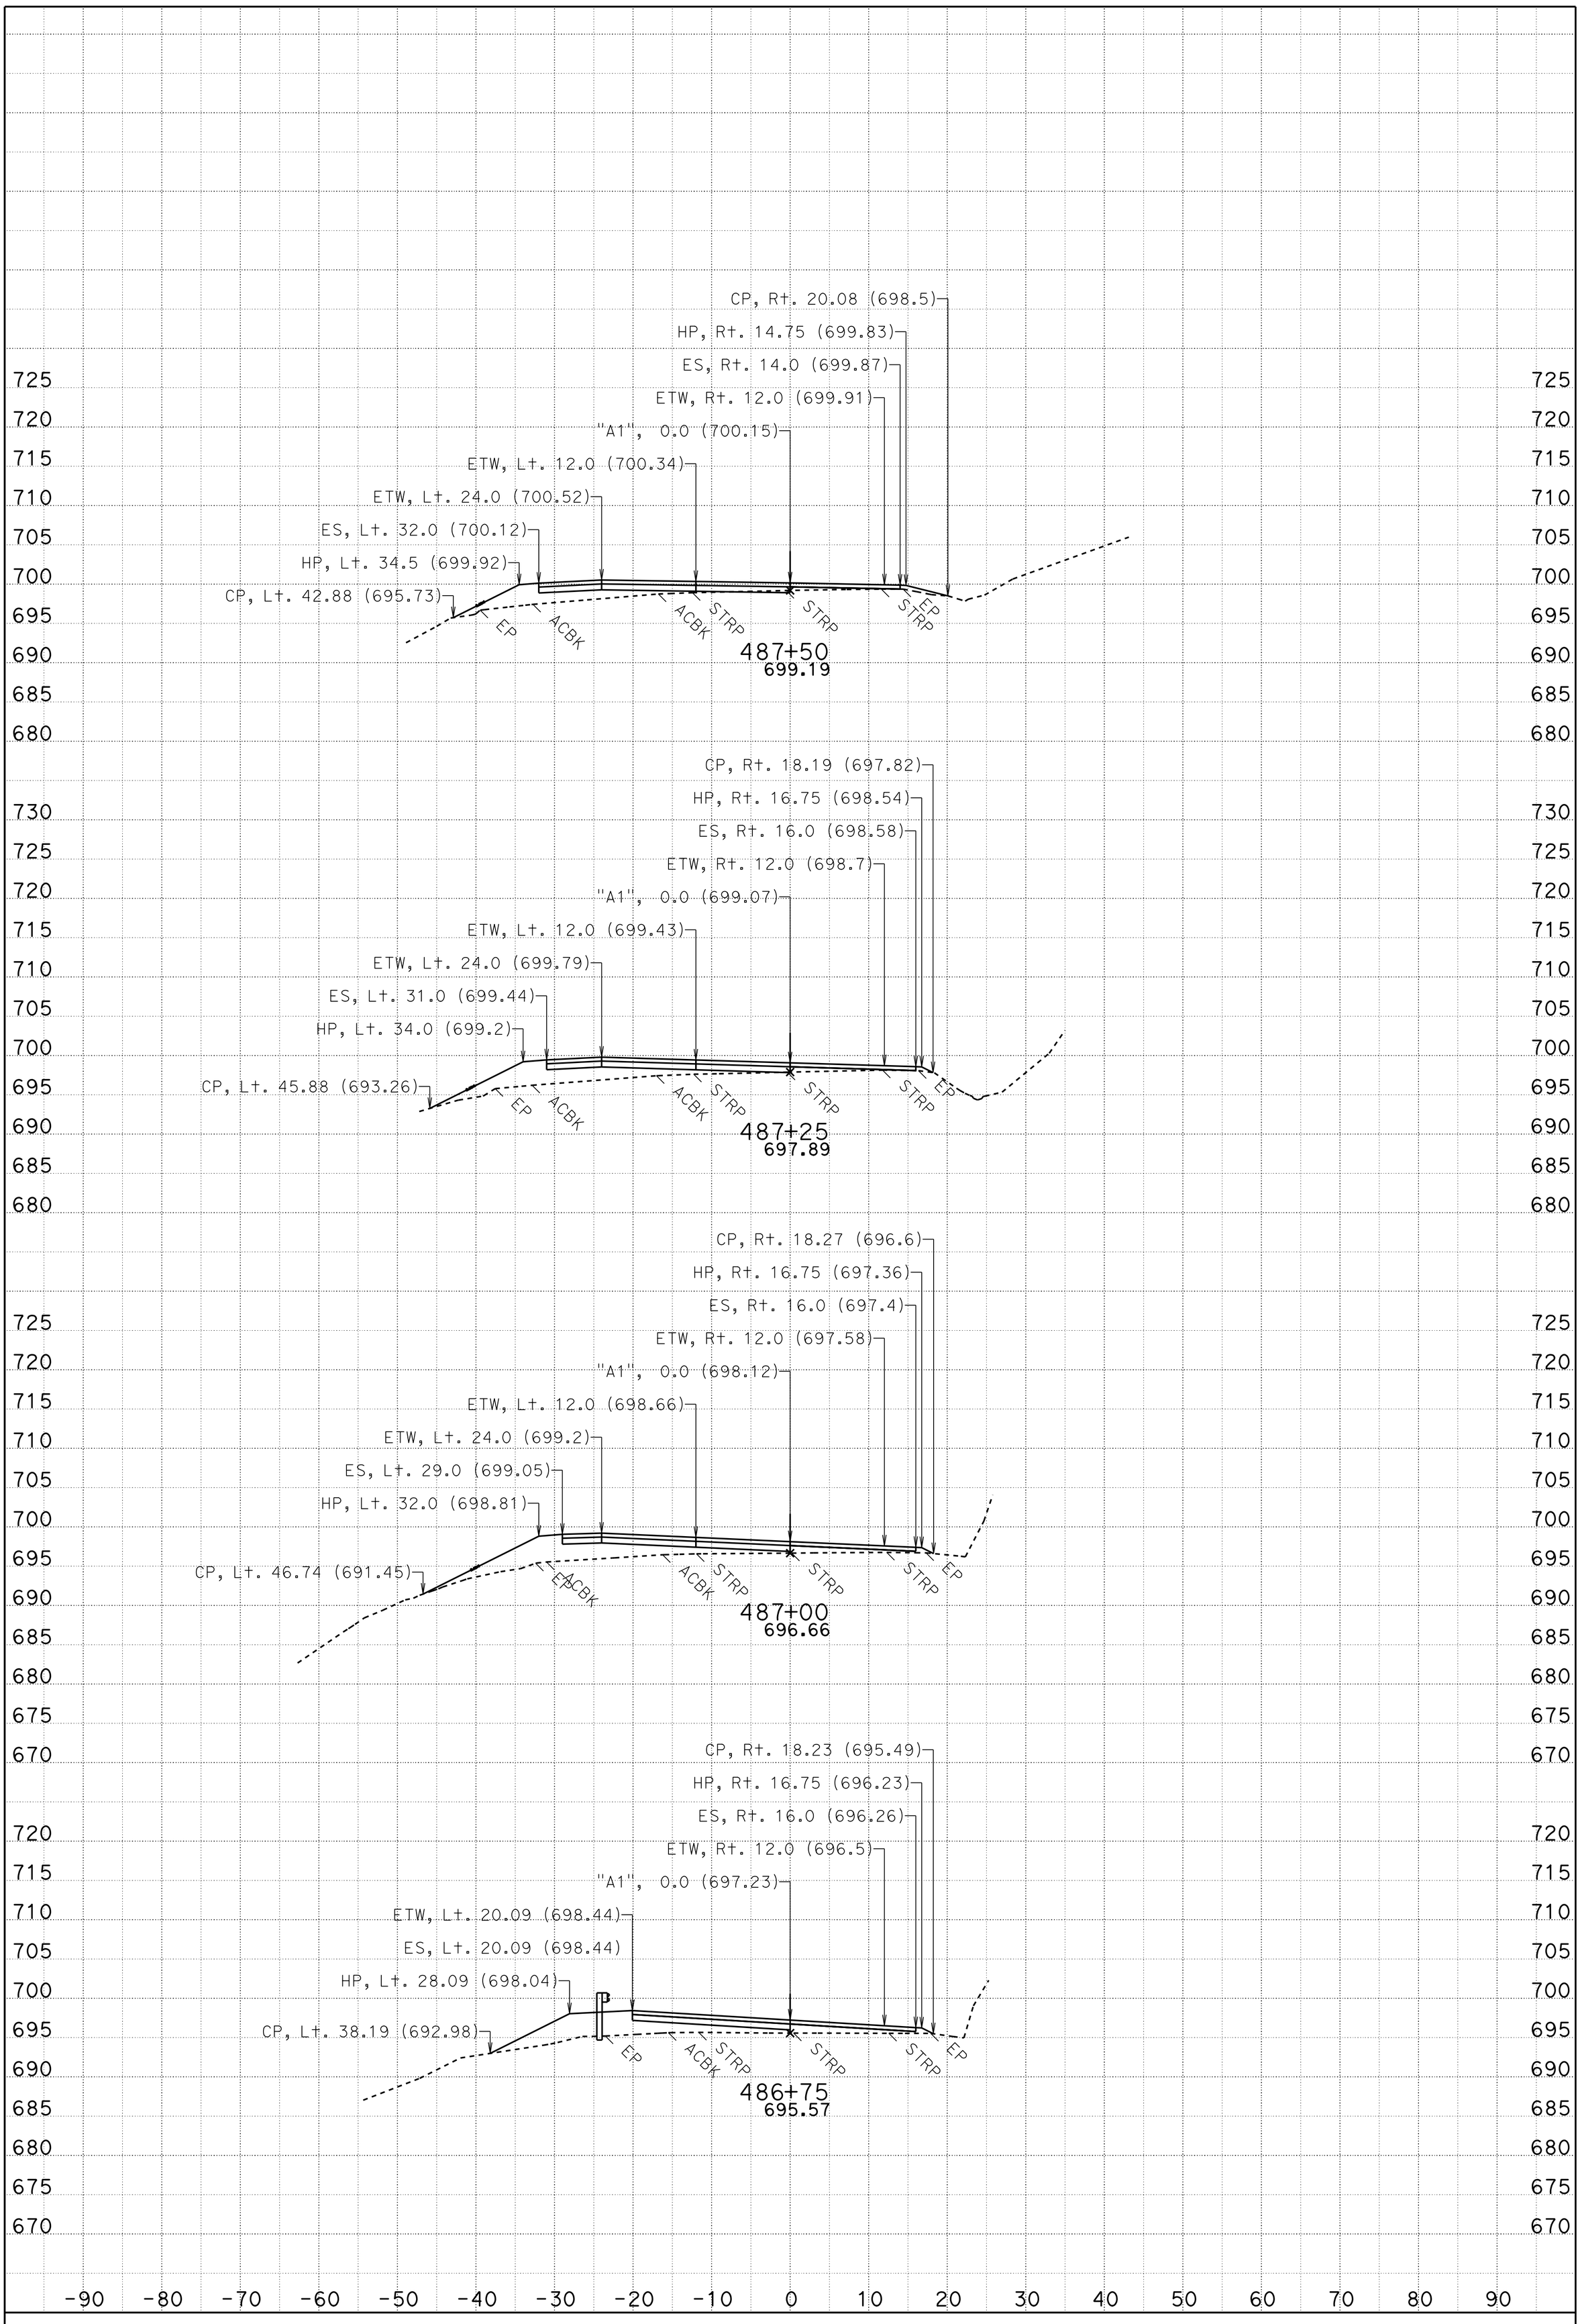

DATE: 11/13/2015

SCALE: 1" = 10' Horiz.
1" = 10' Vert.

PROJECT ID: 01 1500 0111

CONTRACT: 01-0B27U4

DIST/CO/RTE/PM: 01/DN/101/14.9/15.3

CREATED BY: TLARK

KC Project: 0C241 File: D:\0C241\0C241\fg.ear

A1

CROSS SECTIONS

FOR EARTHWORK DEVELOPMENT ONLY

All Dimensions are U.S. Survey Feet

DATE: 11/13/2015

SCALE: 1" = 10' Horiz.
1" = 10' Vert.

PROJECT ID: 01 1500 0111

CONTRACT: 01-0B27U4

DIST/CO/RTE/PM: 01/DN/101/14.9/15.3

CREATED BY: TLARK

KC Project: 0C241 File: D:\0C241\0C241\fg.ear

A1

CROSS SECTIONS

FOR EARTHWORK DEVELOPMENT ONLY

All Dimensions are U.S. Survey Feet

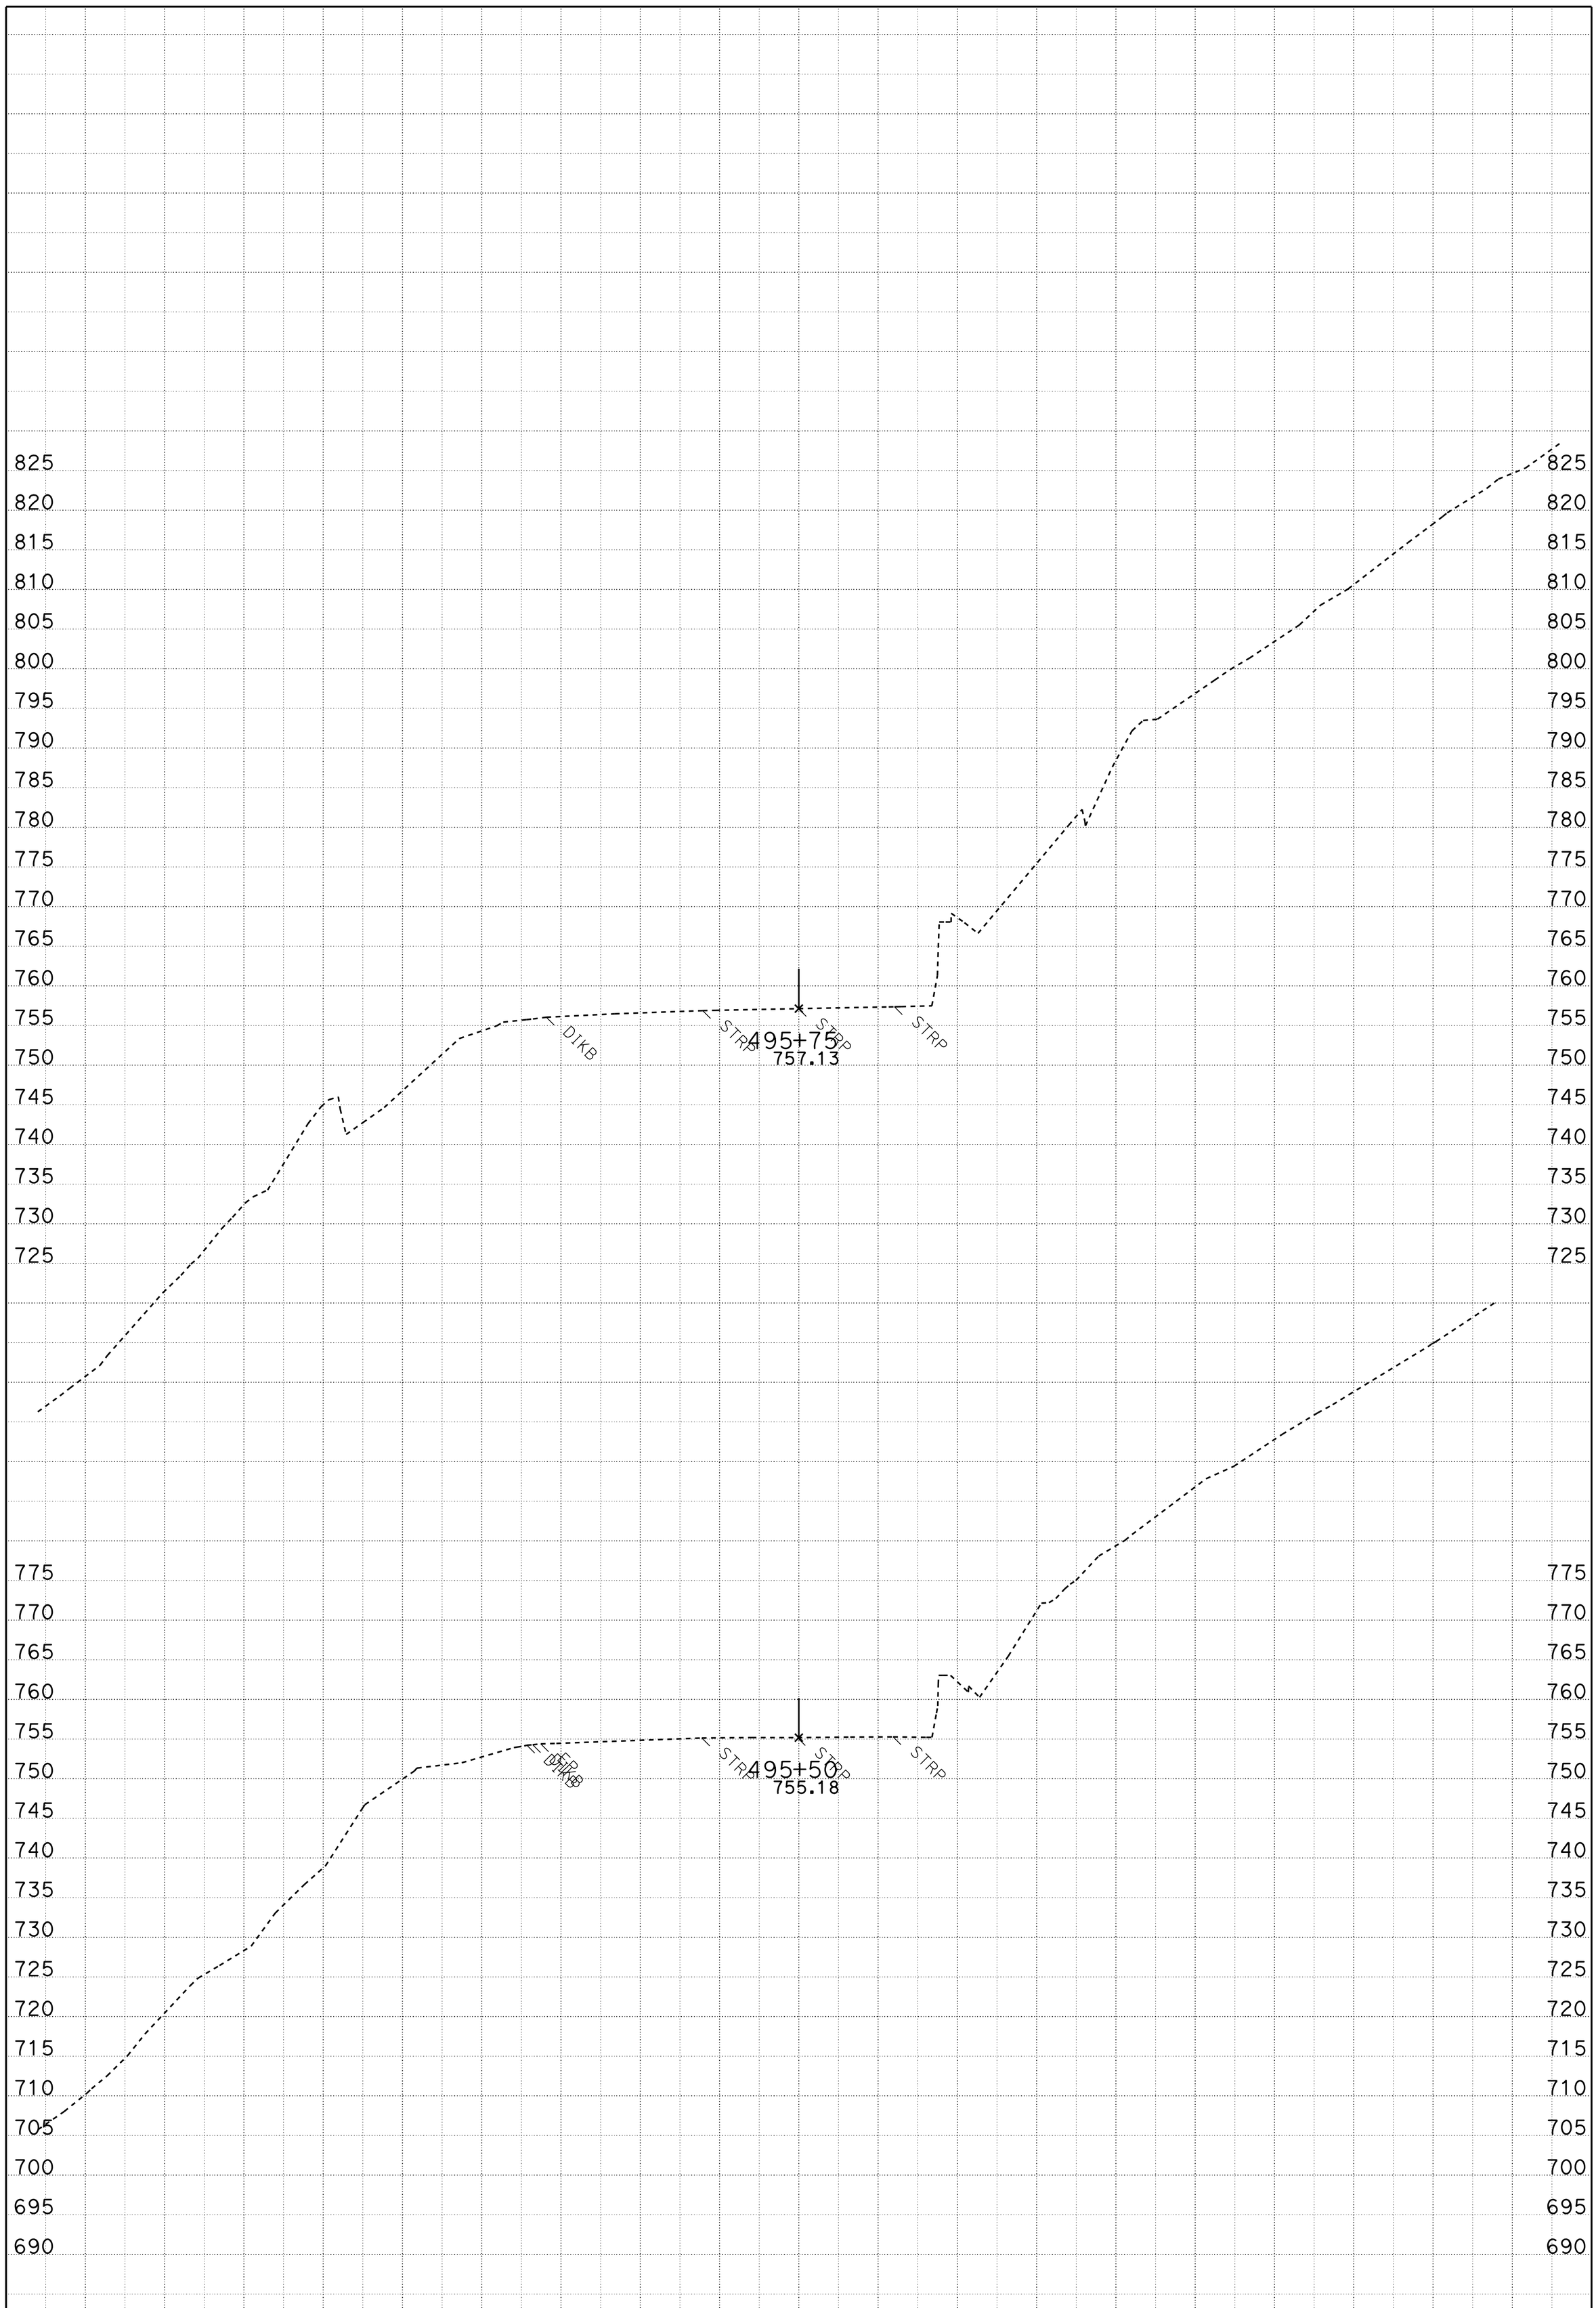

DATE: 7/17/2014

SCALE: 1" = 10' Horiz.
1" = 10' Vert.

CONTRACT: 01-0B27U4

DIST/CO/RTE/PM: 01/DN/101/14.9/15.3

CREATED BY: TLark

KC Project: 0B270 File: D:\0b270_Design\0B270\fg2.ear

A4
CROSS SECTIONS

FOR EARTHWORK DEVELOPMENT ONLY

All Dimensions are U.S. Survey Feet

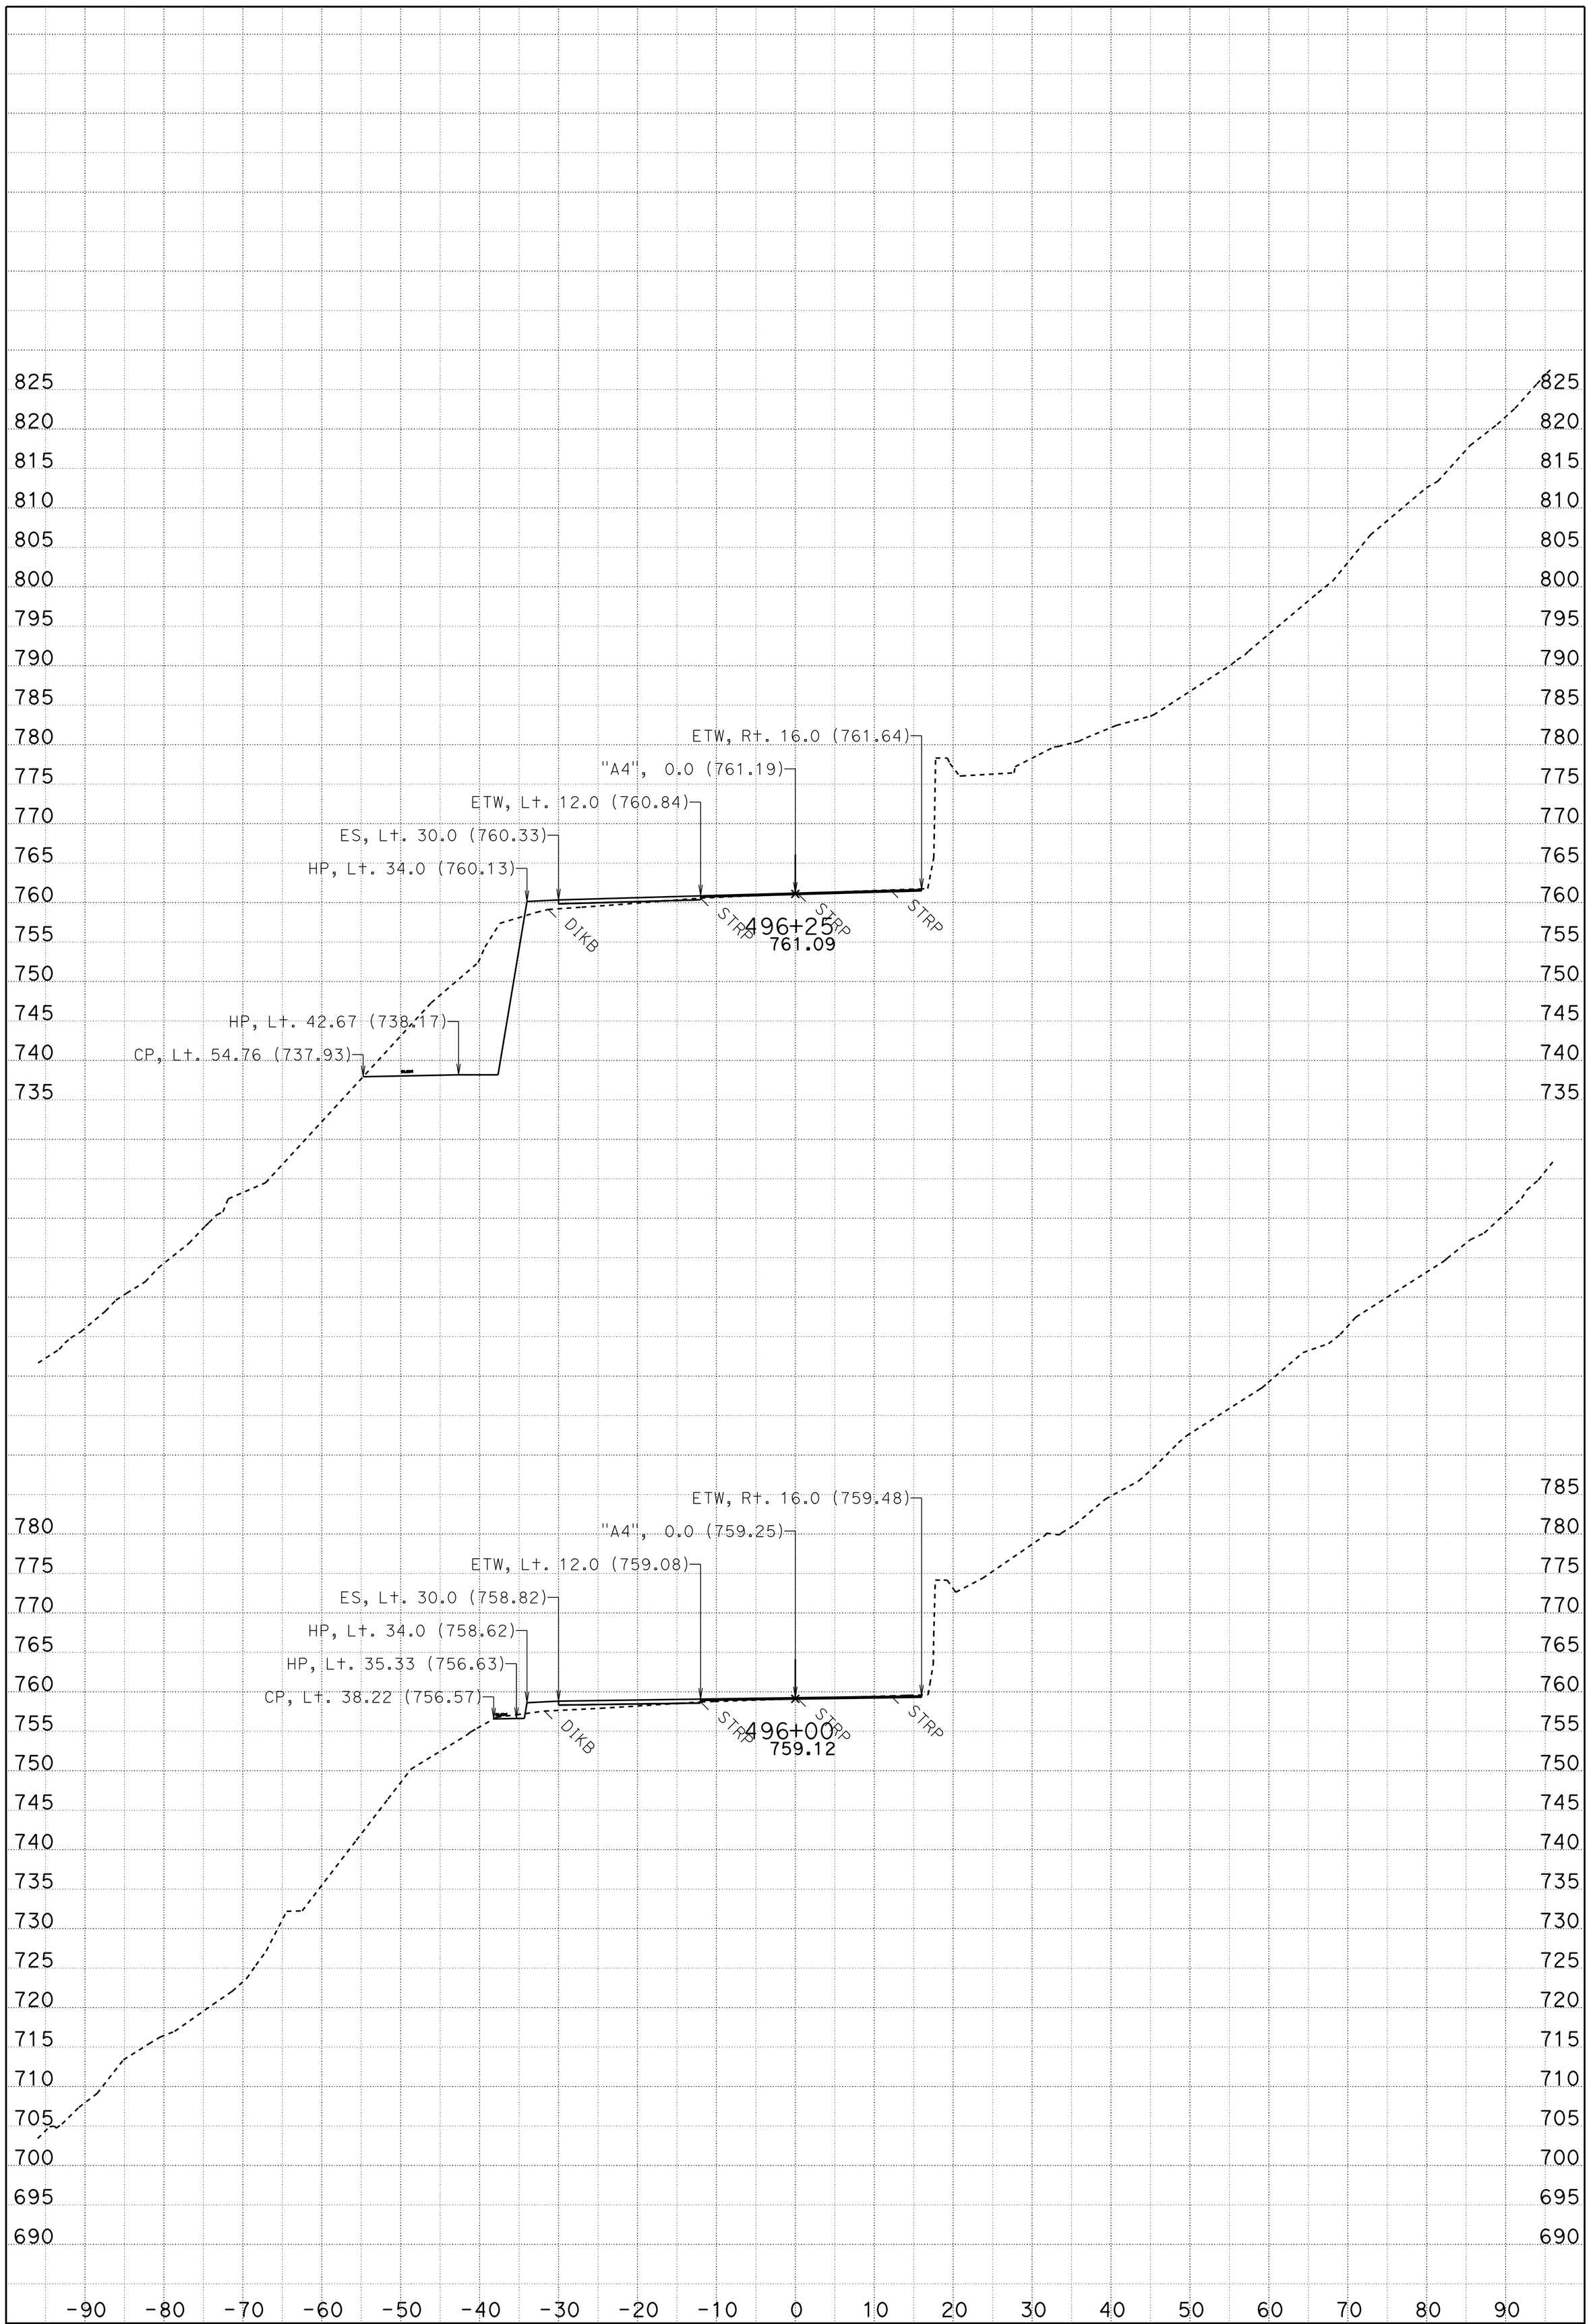

DATE: 7/17/2014

SCALE: 1" = 10' Horiz.
1" = 10' Vert.

CONTRACT: 01-0B27U4

DIST/CO/RTE/PM: 01/DN/101/14.9/15.3

CREATED BY: TLark

KC Project: 0B270 File: D:\0b270_Design\0B270\fg2.ear

A4

CROSS SECTIONS

FOR EARTHWORK DEVELOPMENT ONLY

All Dimensions are U.S. Survey Feet

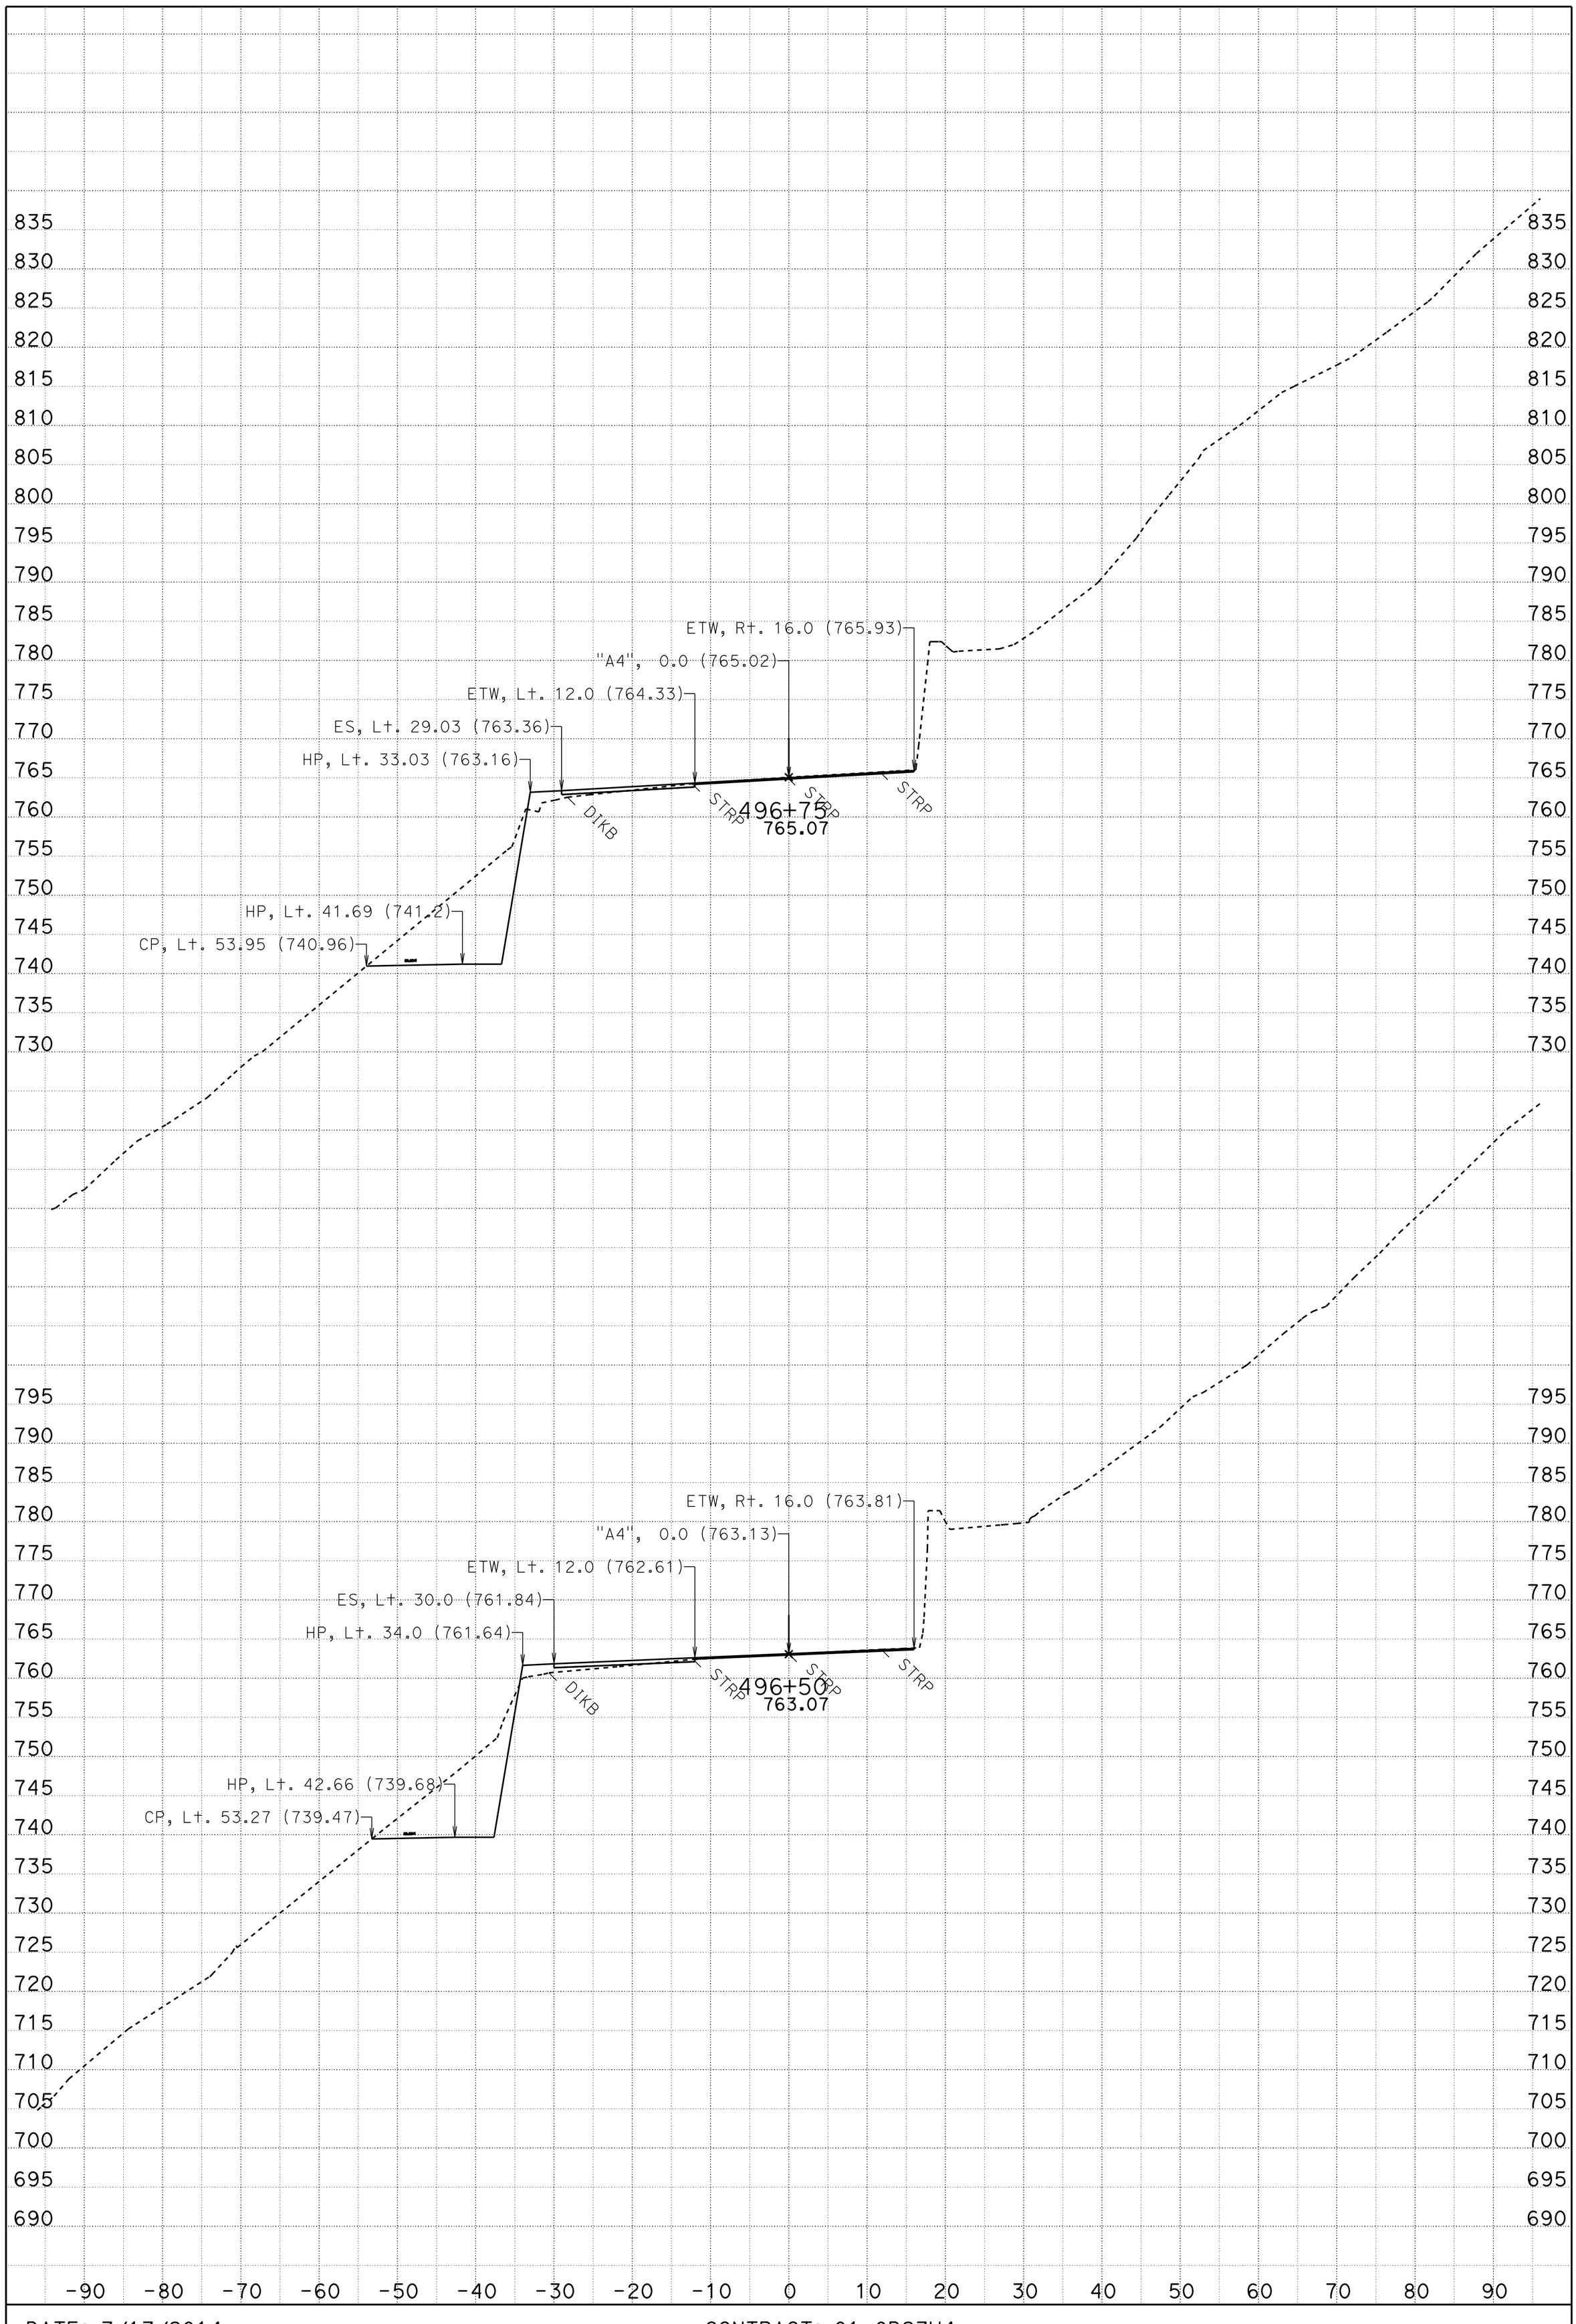

DATE: 7/17/2014

SCALE: 1" = 10' Horiz.
1" = 10' Vert.

CONTRACT: 01-0B27U4

DIST/CO/RTE/PM: 01/DN/101/14.9/15.3

CREATED BY: TLark

KC Project: 0B270 File: D:\0b270_Design\0B270\fg2.ear

A4
CROSS SECTIONS

FOR EARTHWORK DEVELOPMENT ONLY

All Dimensions are U.S. Survey Feet

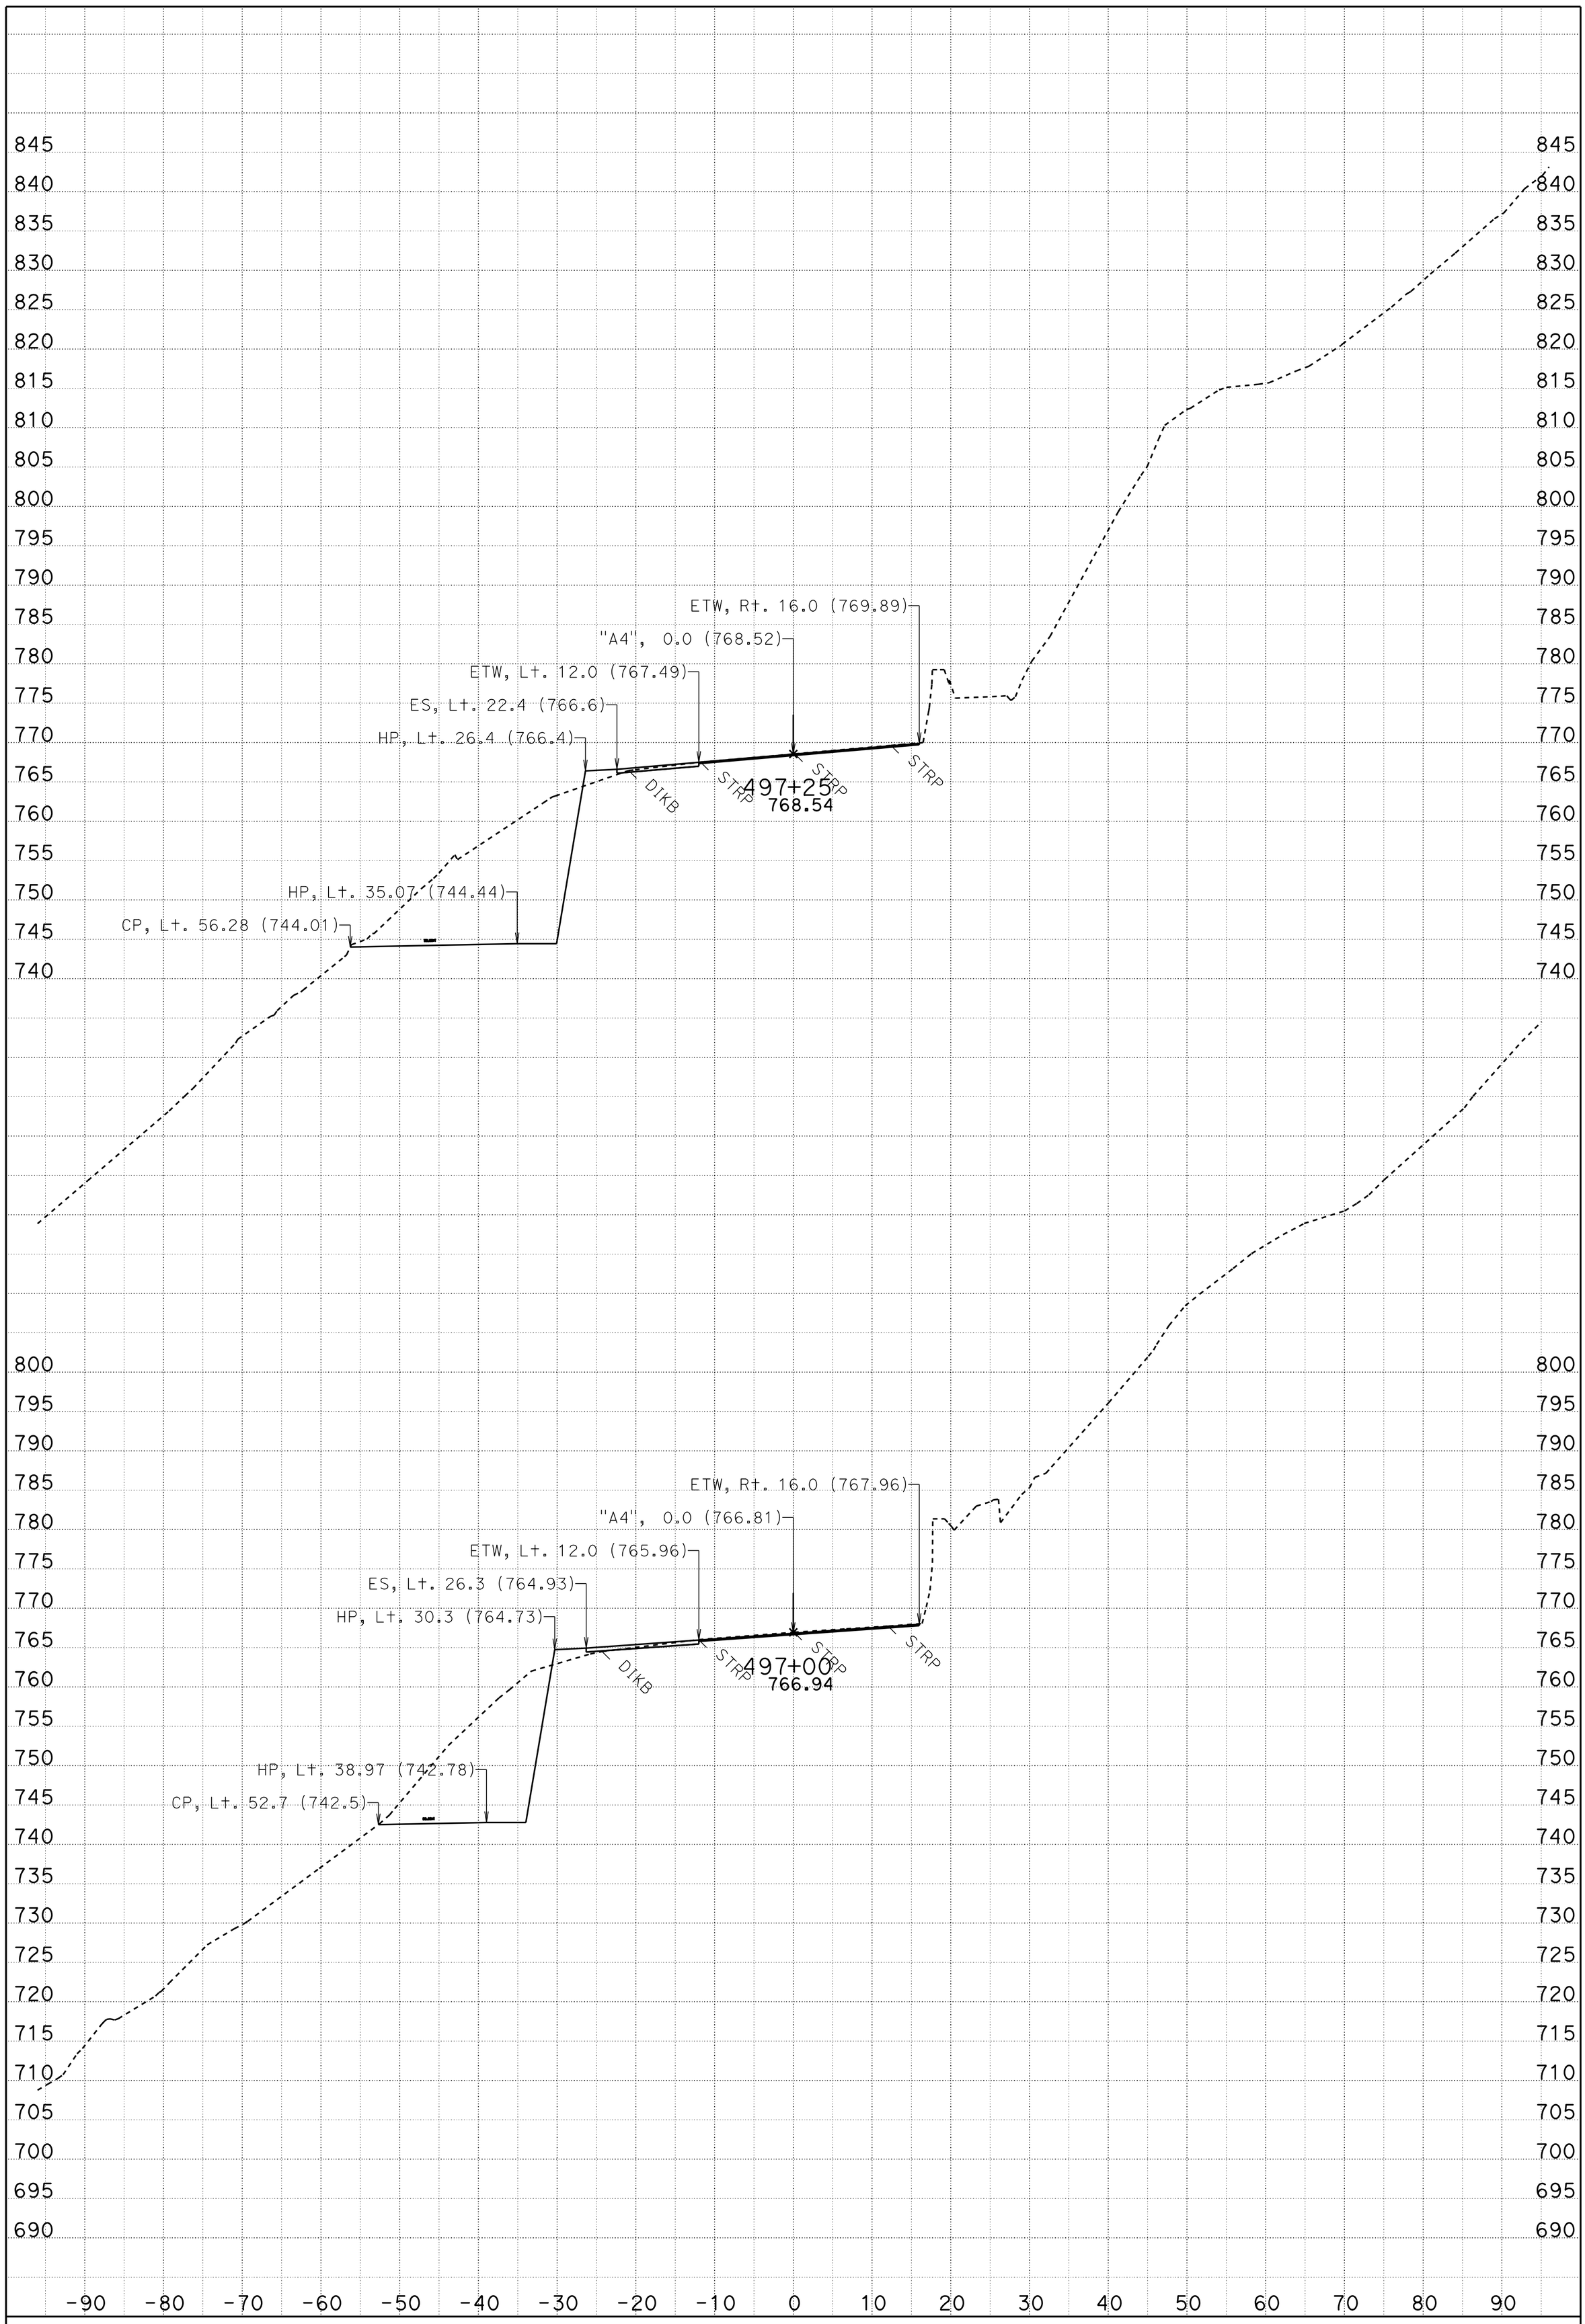

DATE: 7/17/2014

SCALE: 1" = 10' Horiz.
1" = 10' Vert.

CONTRACT: 01-0B27U4

DIST/CO/RTE/PM: 01/DN/101/14.9/15.3

CREATED BY: TLark

KC Project: 0B270 File: D:\0b270_Design\0B270\fg2.ear

A4
CROSS SECTIONS

SHEET 11 OF 14

FOR EARTHWORK DEVELOPMENT ONLY

All Dimensions are U.S. Survey Feet

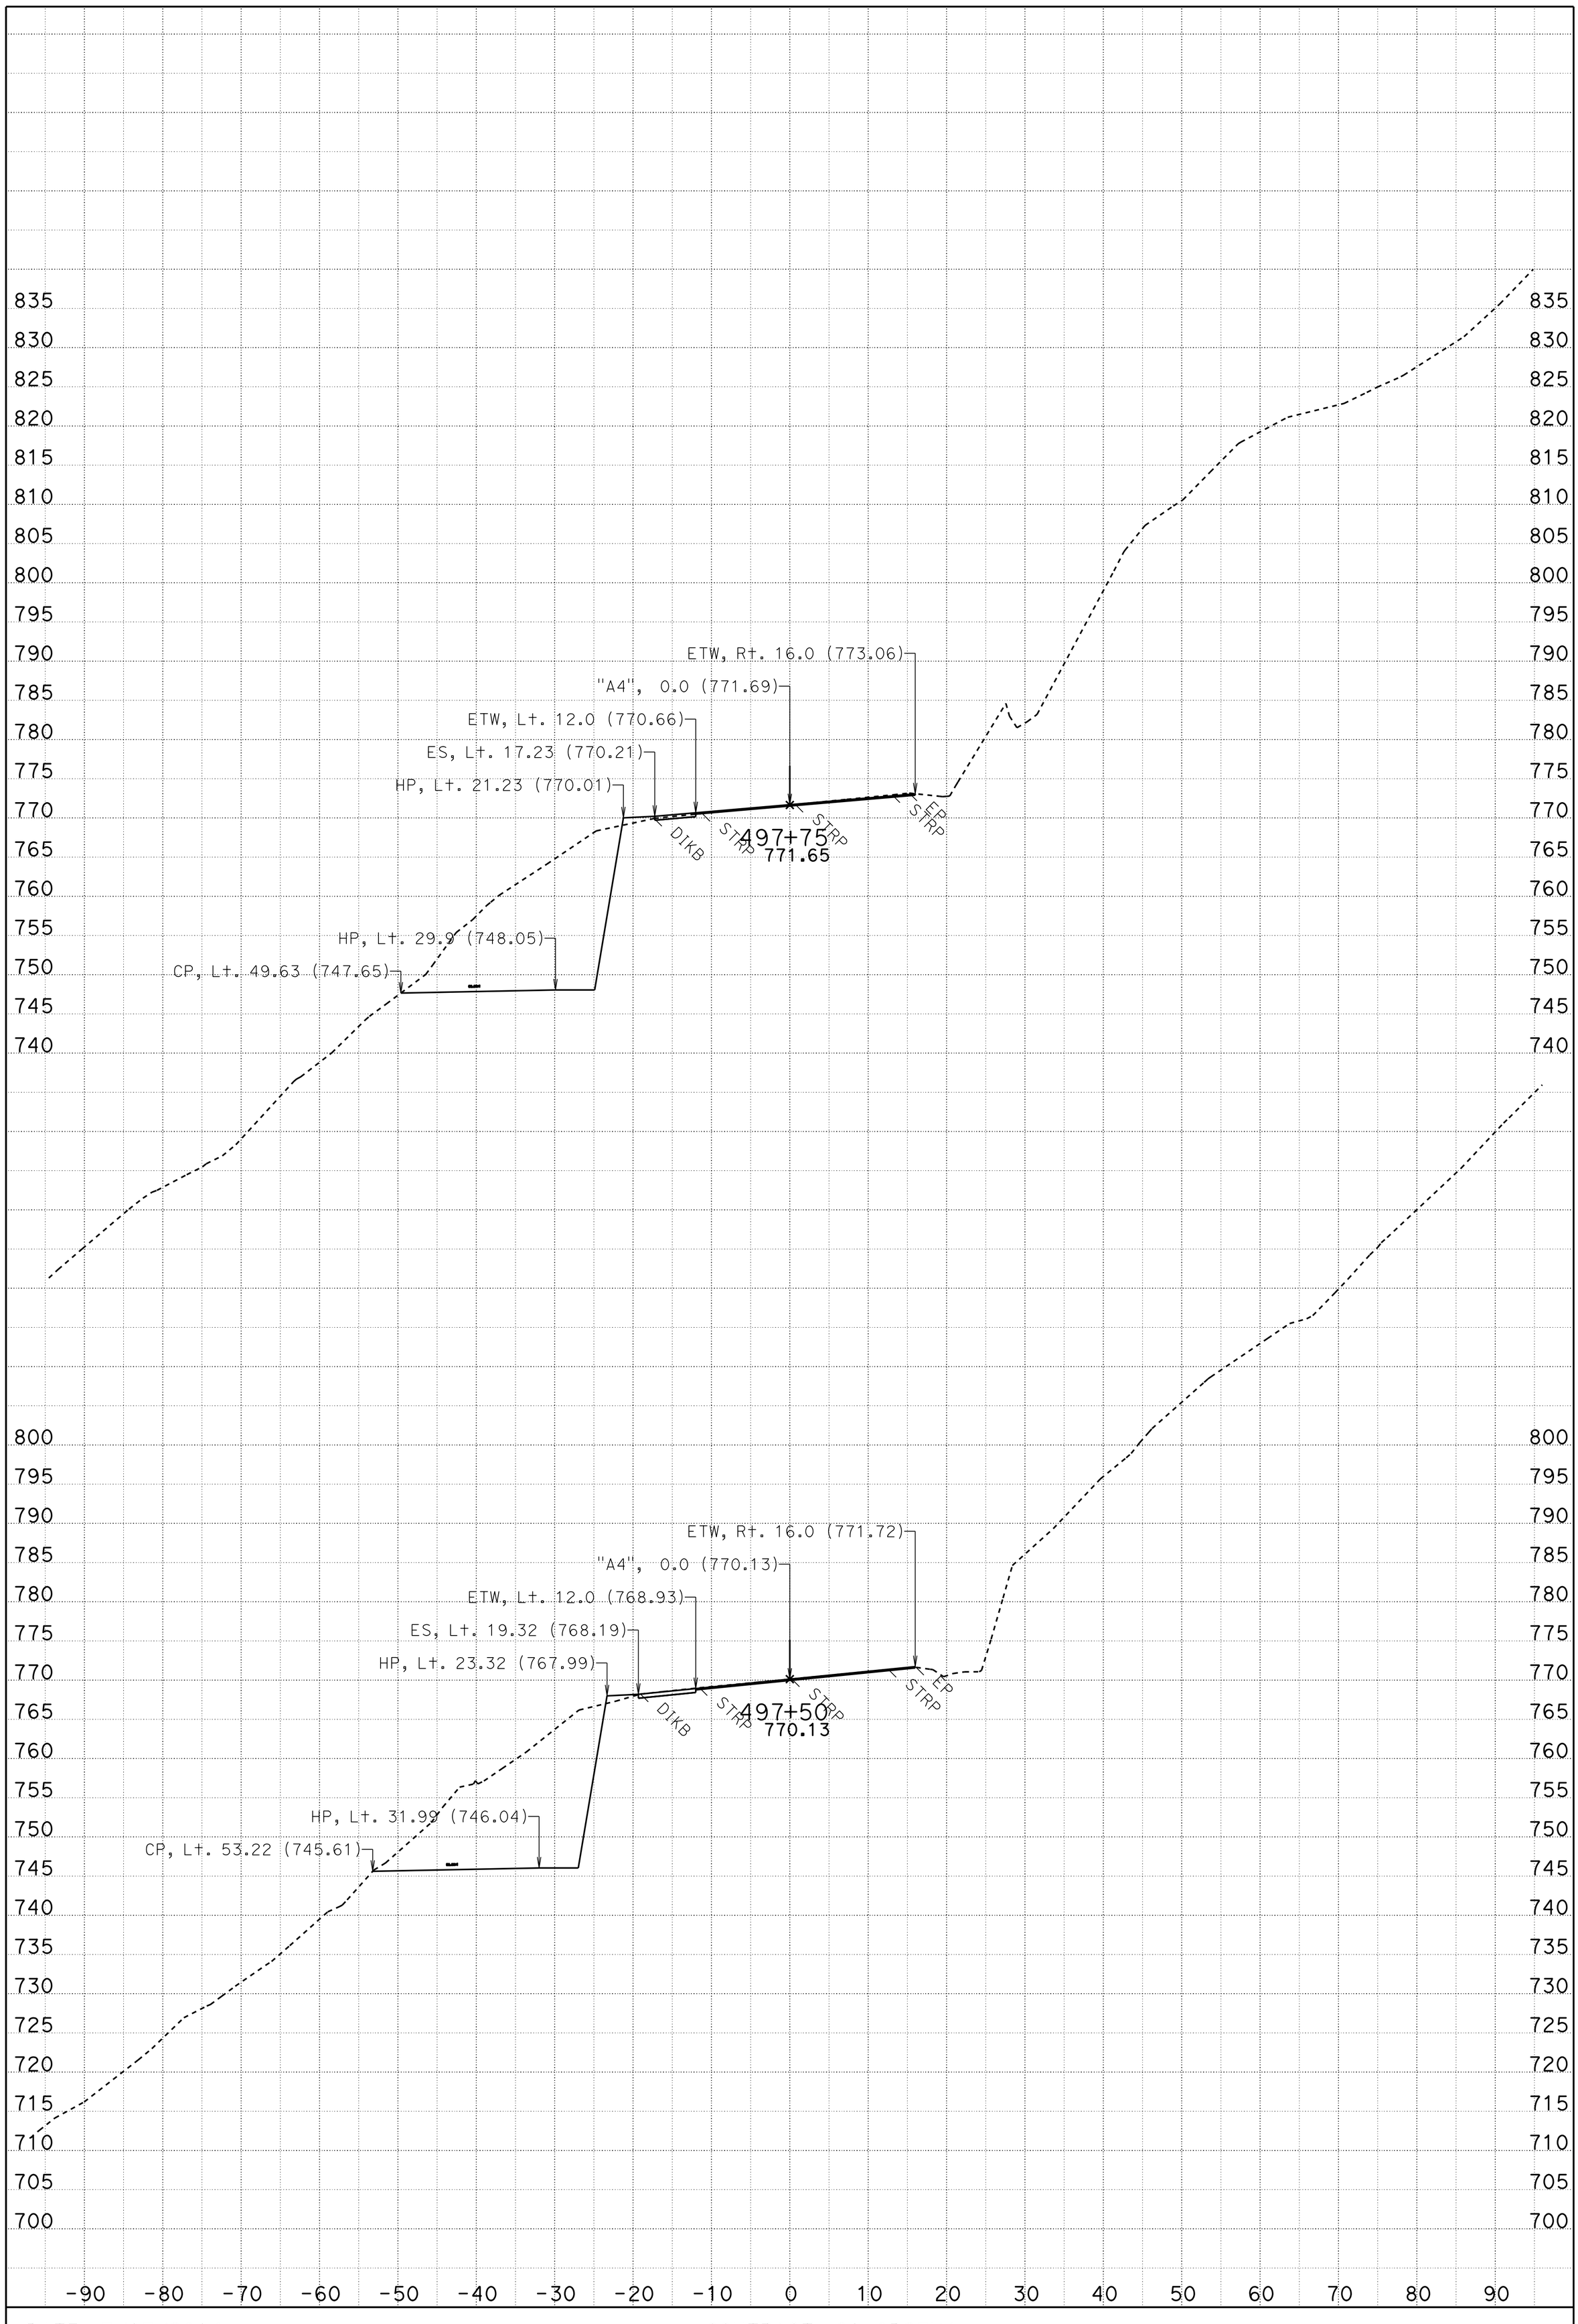

DATE: 7/17/2014

SCALE: 1" = 10' Horiz.
1" = 10' Vert.

CONTRACT: 01-0B27U4

DIST/CO/RTE/PM: 01/DN/101/14.9/15.3

CREATED BY: TLark

KC Project: 0B270 File: D:\0b270_Design\0B270\fg2.ear

A4
CROSS SECTIONS

FOR EARTHWORK DEVELOPMENT ONLY

All Dimensions are U.S. Survey Feet

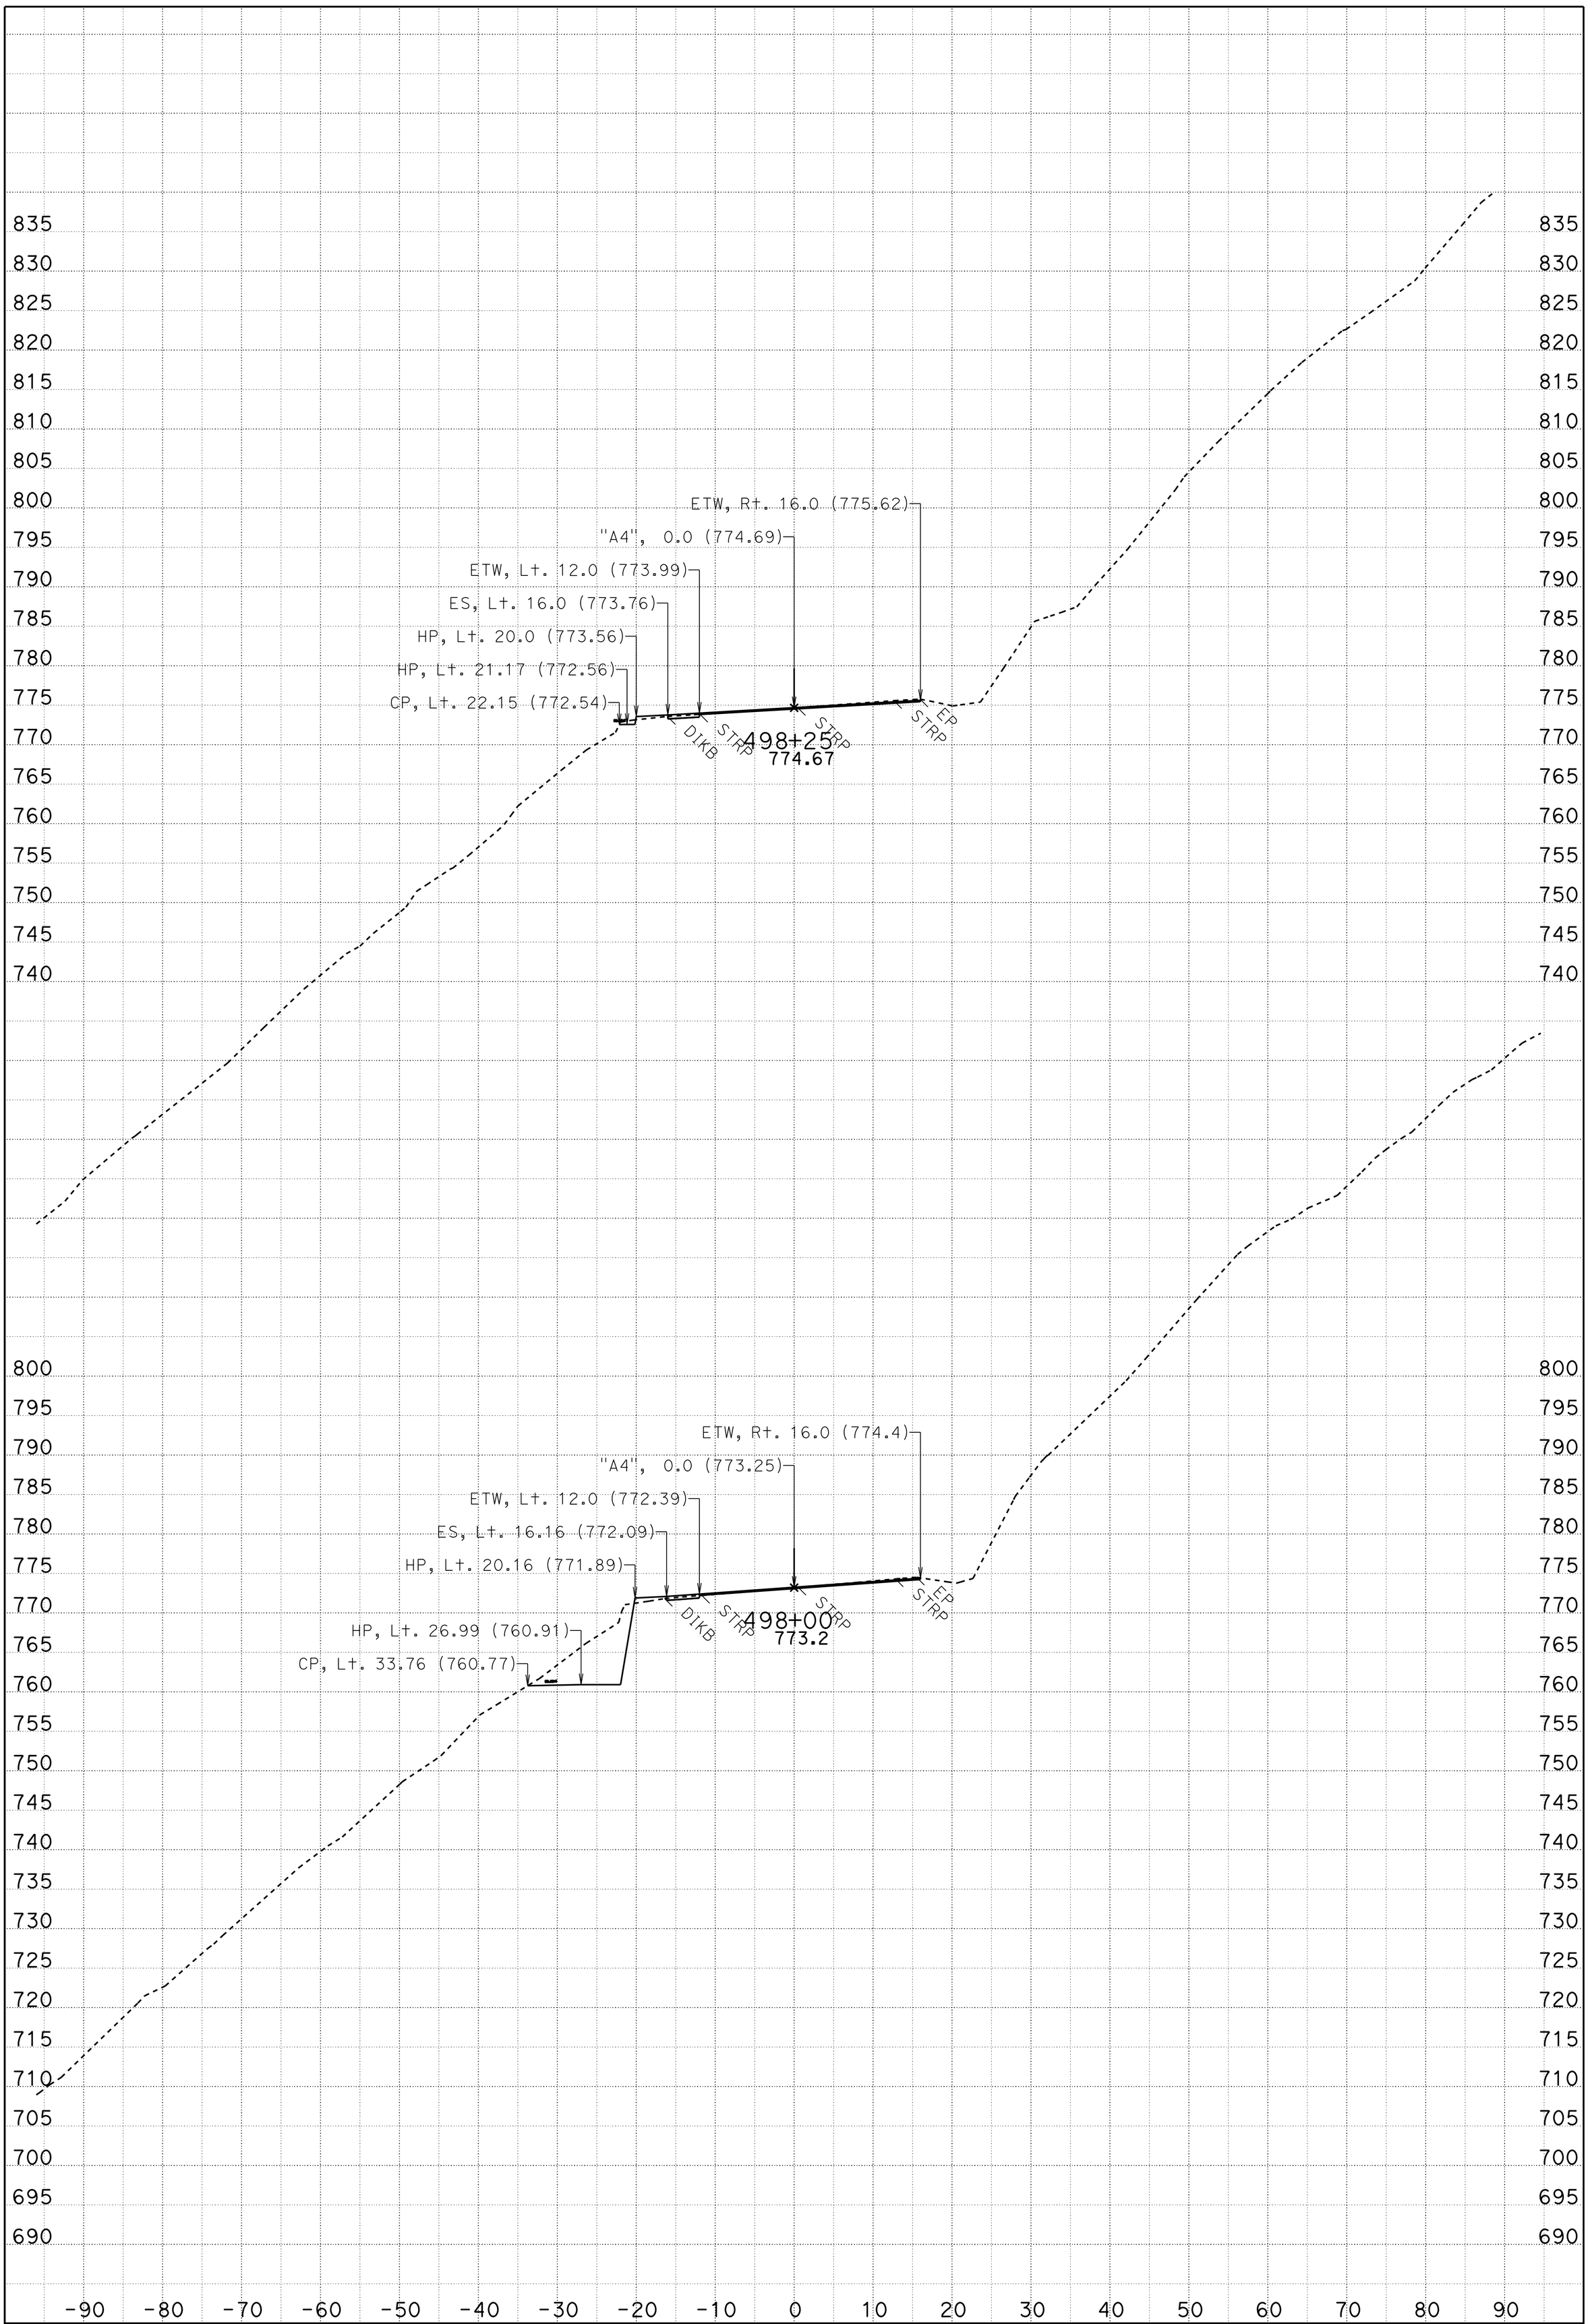

DATE: 7/17/2014

SCALE: 1" = 10' Horiz.
1" = 10' Vert.

CONTRACT: 01-0B27U4

DIST/CO/RTE/PM: 01/DN/101/14.9/15.3

CREATED BY: TLark

KC Project: 0B270 File: D:\0b270_Design\0B270\fg2.ear

A4
CROSS SECTIONS

FOR EARTHWORK DEVELOPMENT ONLY

All Dimensions are U.S. Survey Feet

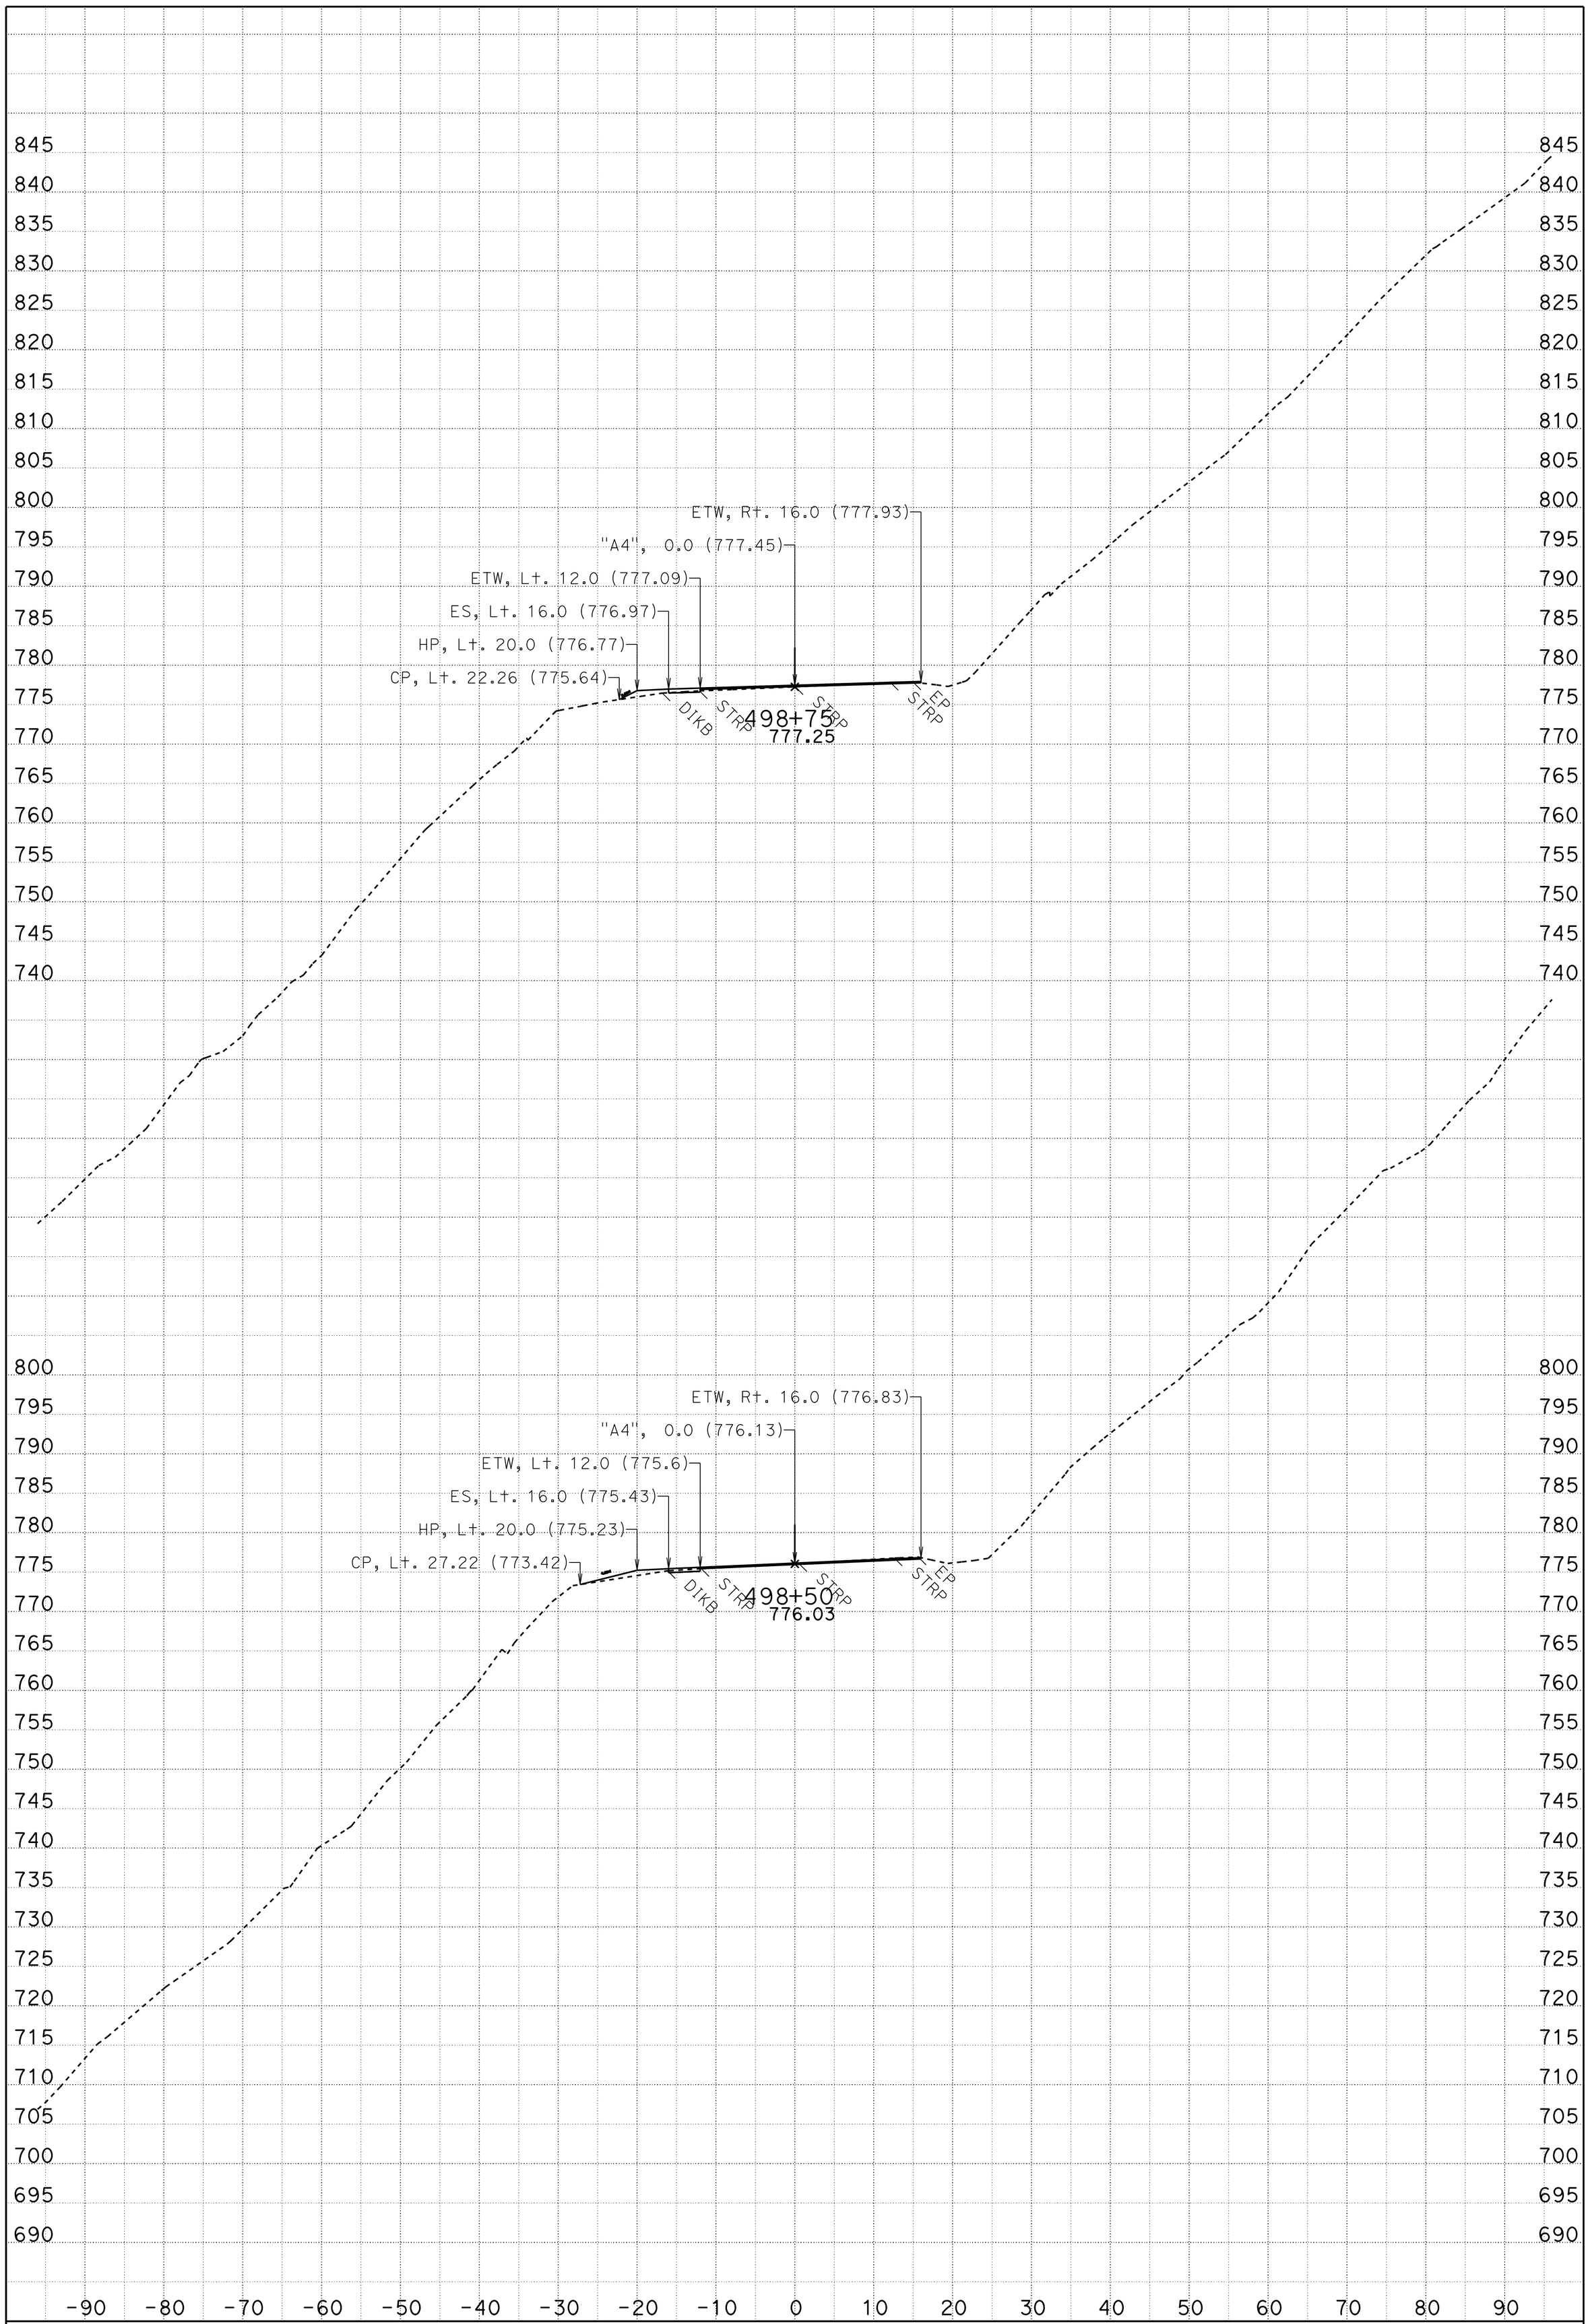

DATE: 7/17/2014

SCALE: 1" = 10' Horiz.
1" = 10' Vert.

CONTRACT: 01-0B27U4

DIST/CO/RTE/PM: 01/DN/101/14.9/15.3

CREATED BY: TLark

KC Project: 0B270 File: D:\0b270_Design\0B270\fg2.ear

A4
CROSS SECTIONS