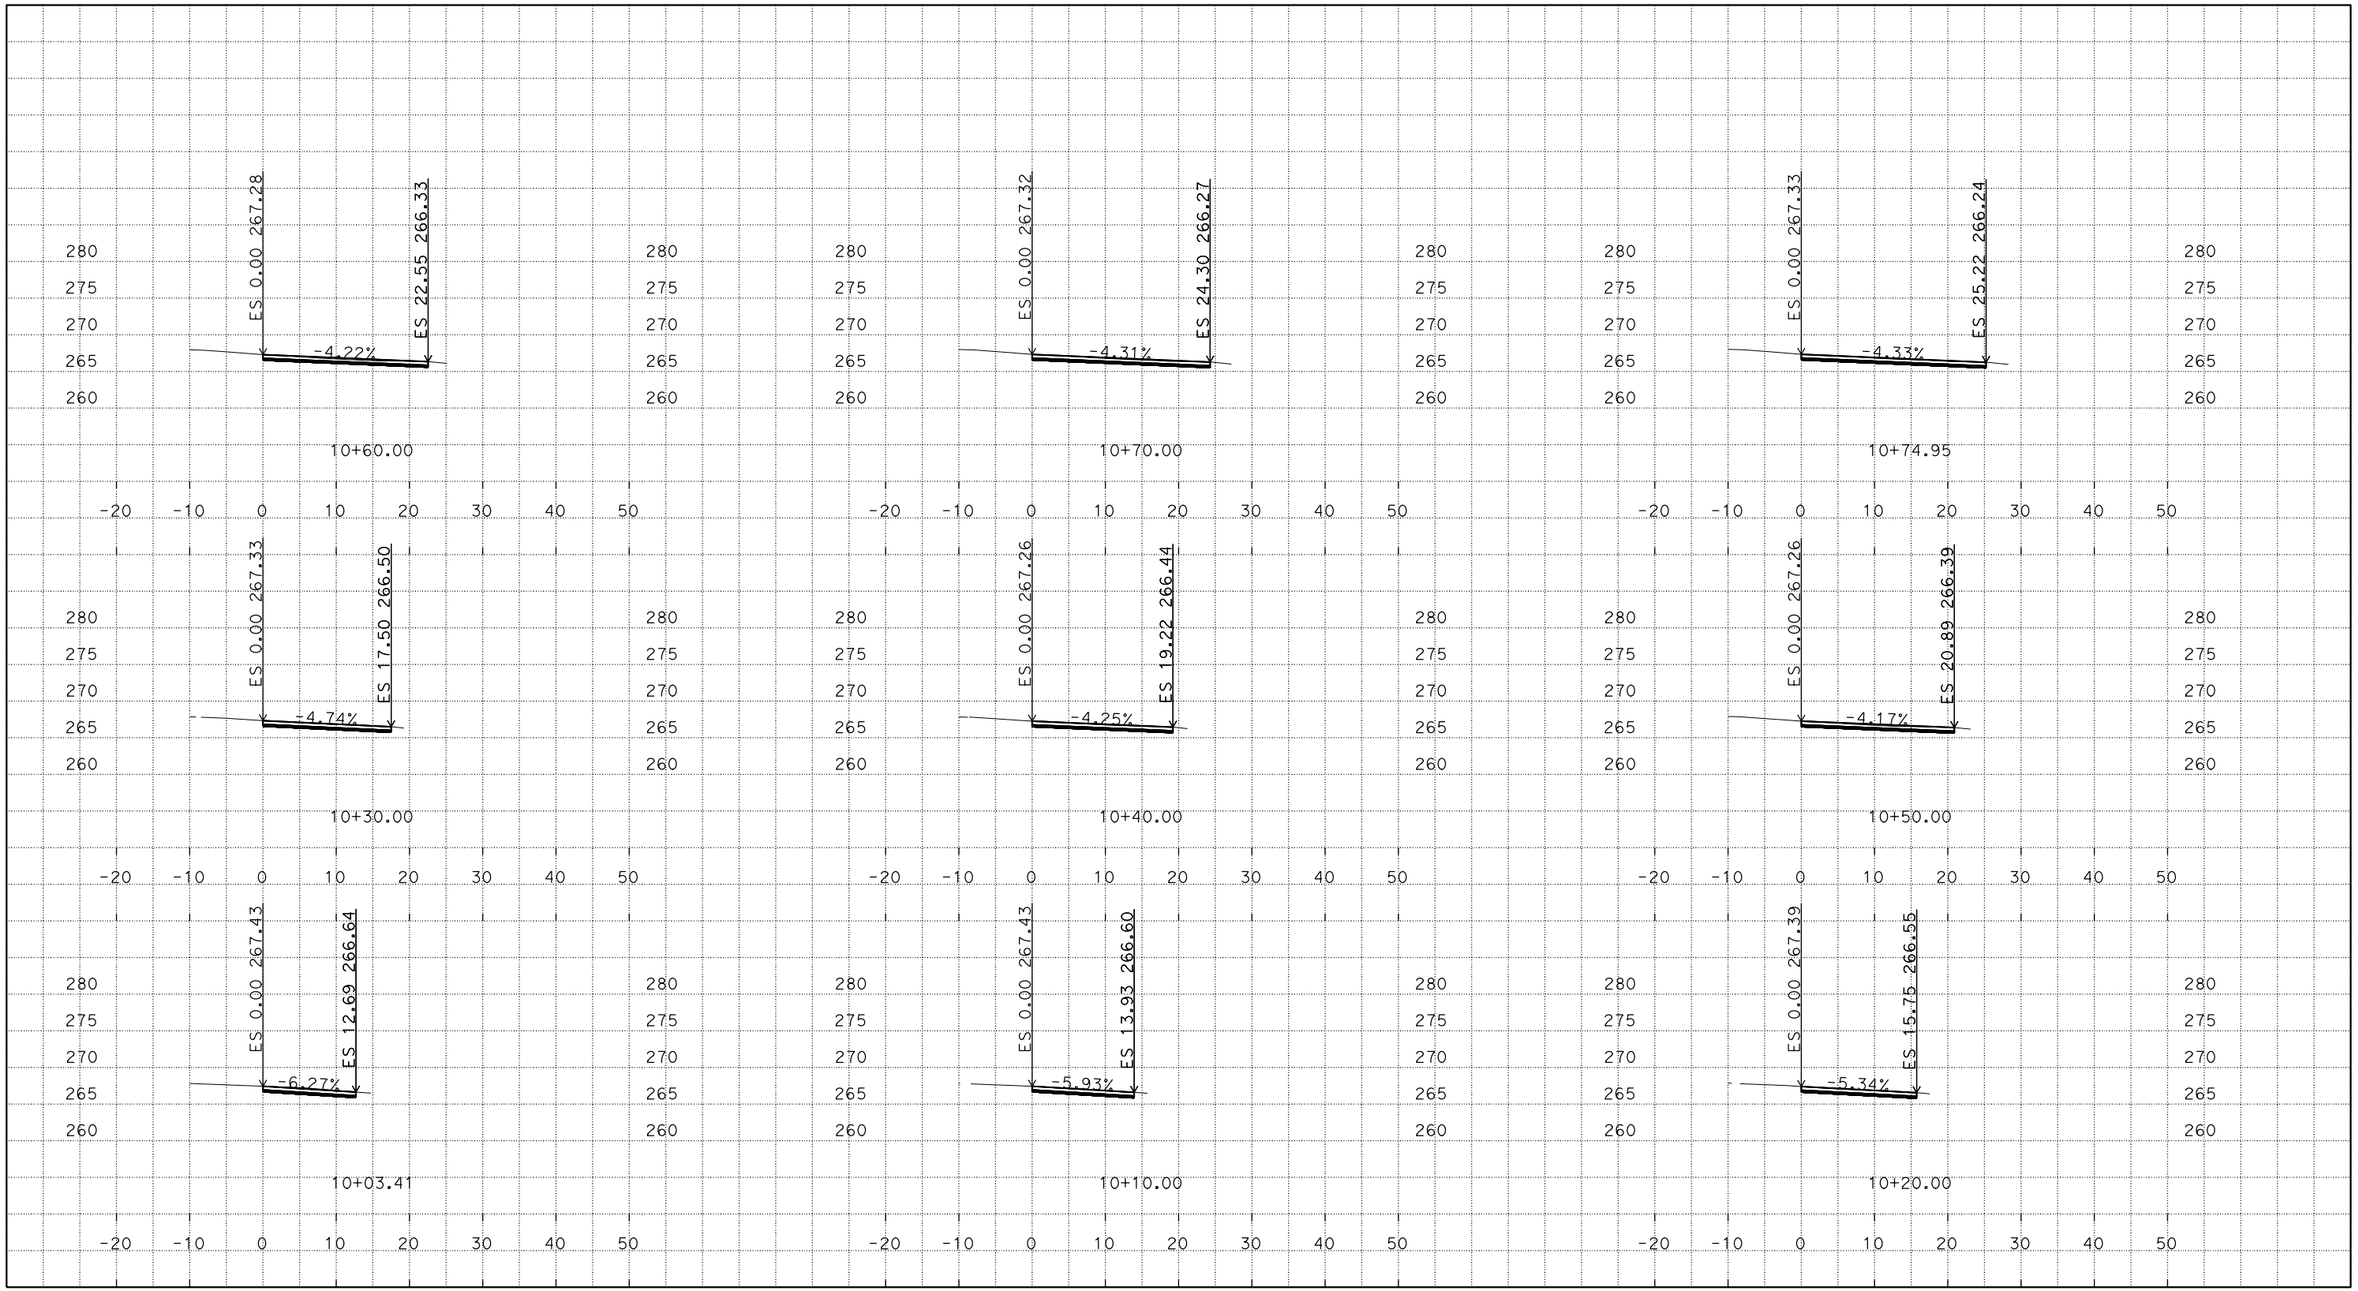

DATE: 7/23/2015
CIVIL3D PROJECT: GREENFIELD CURE
FILE LOCATION: S:\mon*-1e050\design\Design\Slope Stakes and Cross Sections

05-1E0504
Mon-101-52.4/60.8

SCALE: 1" = 10'
ALL DIMENSIONS ARE US SURVEY FEET
"CST1" CROSS SECTIONS
SHEET 1 OF 37

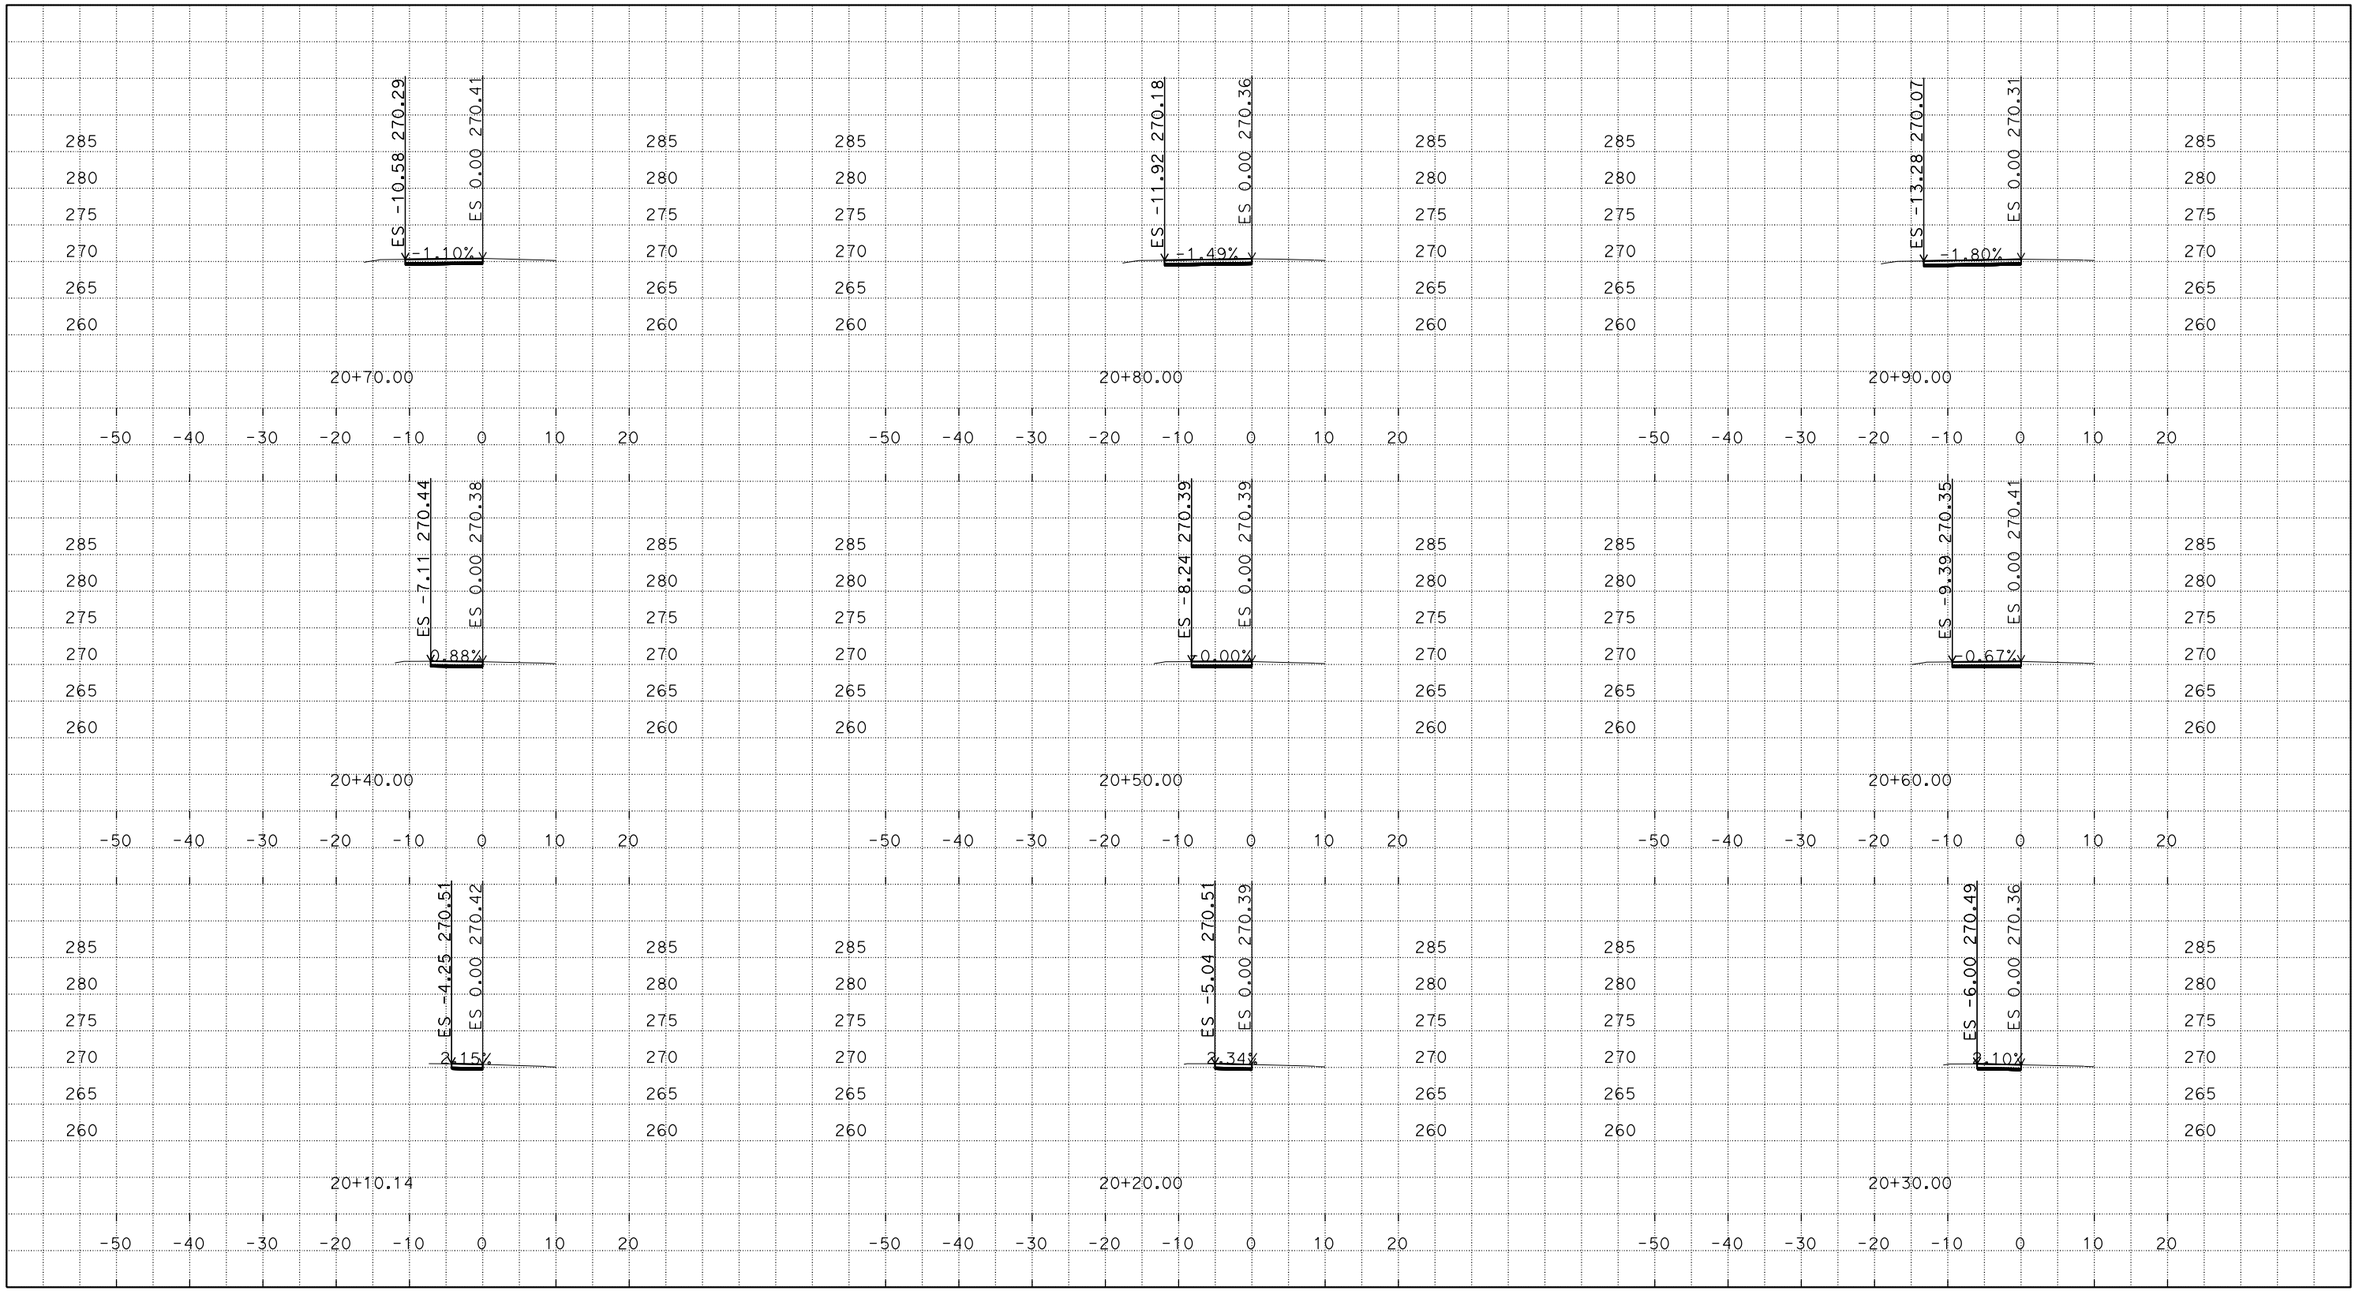

DATE: 7/23/2015
CIVIL3D PROJECT: GREENFIELD CURE
FILE LOCATION: S:\mon*-1e050\design\Design\Slope Stakes and Cross Sections

05-1E0504
Mon-101-52.4/60.8

SCALE: 1" = 10'
ALL DIMENSIONS ARE US SURVEY FEET
"CST2" CROSS SECTIONS
SHEET 2 OF 37

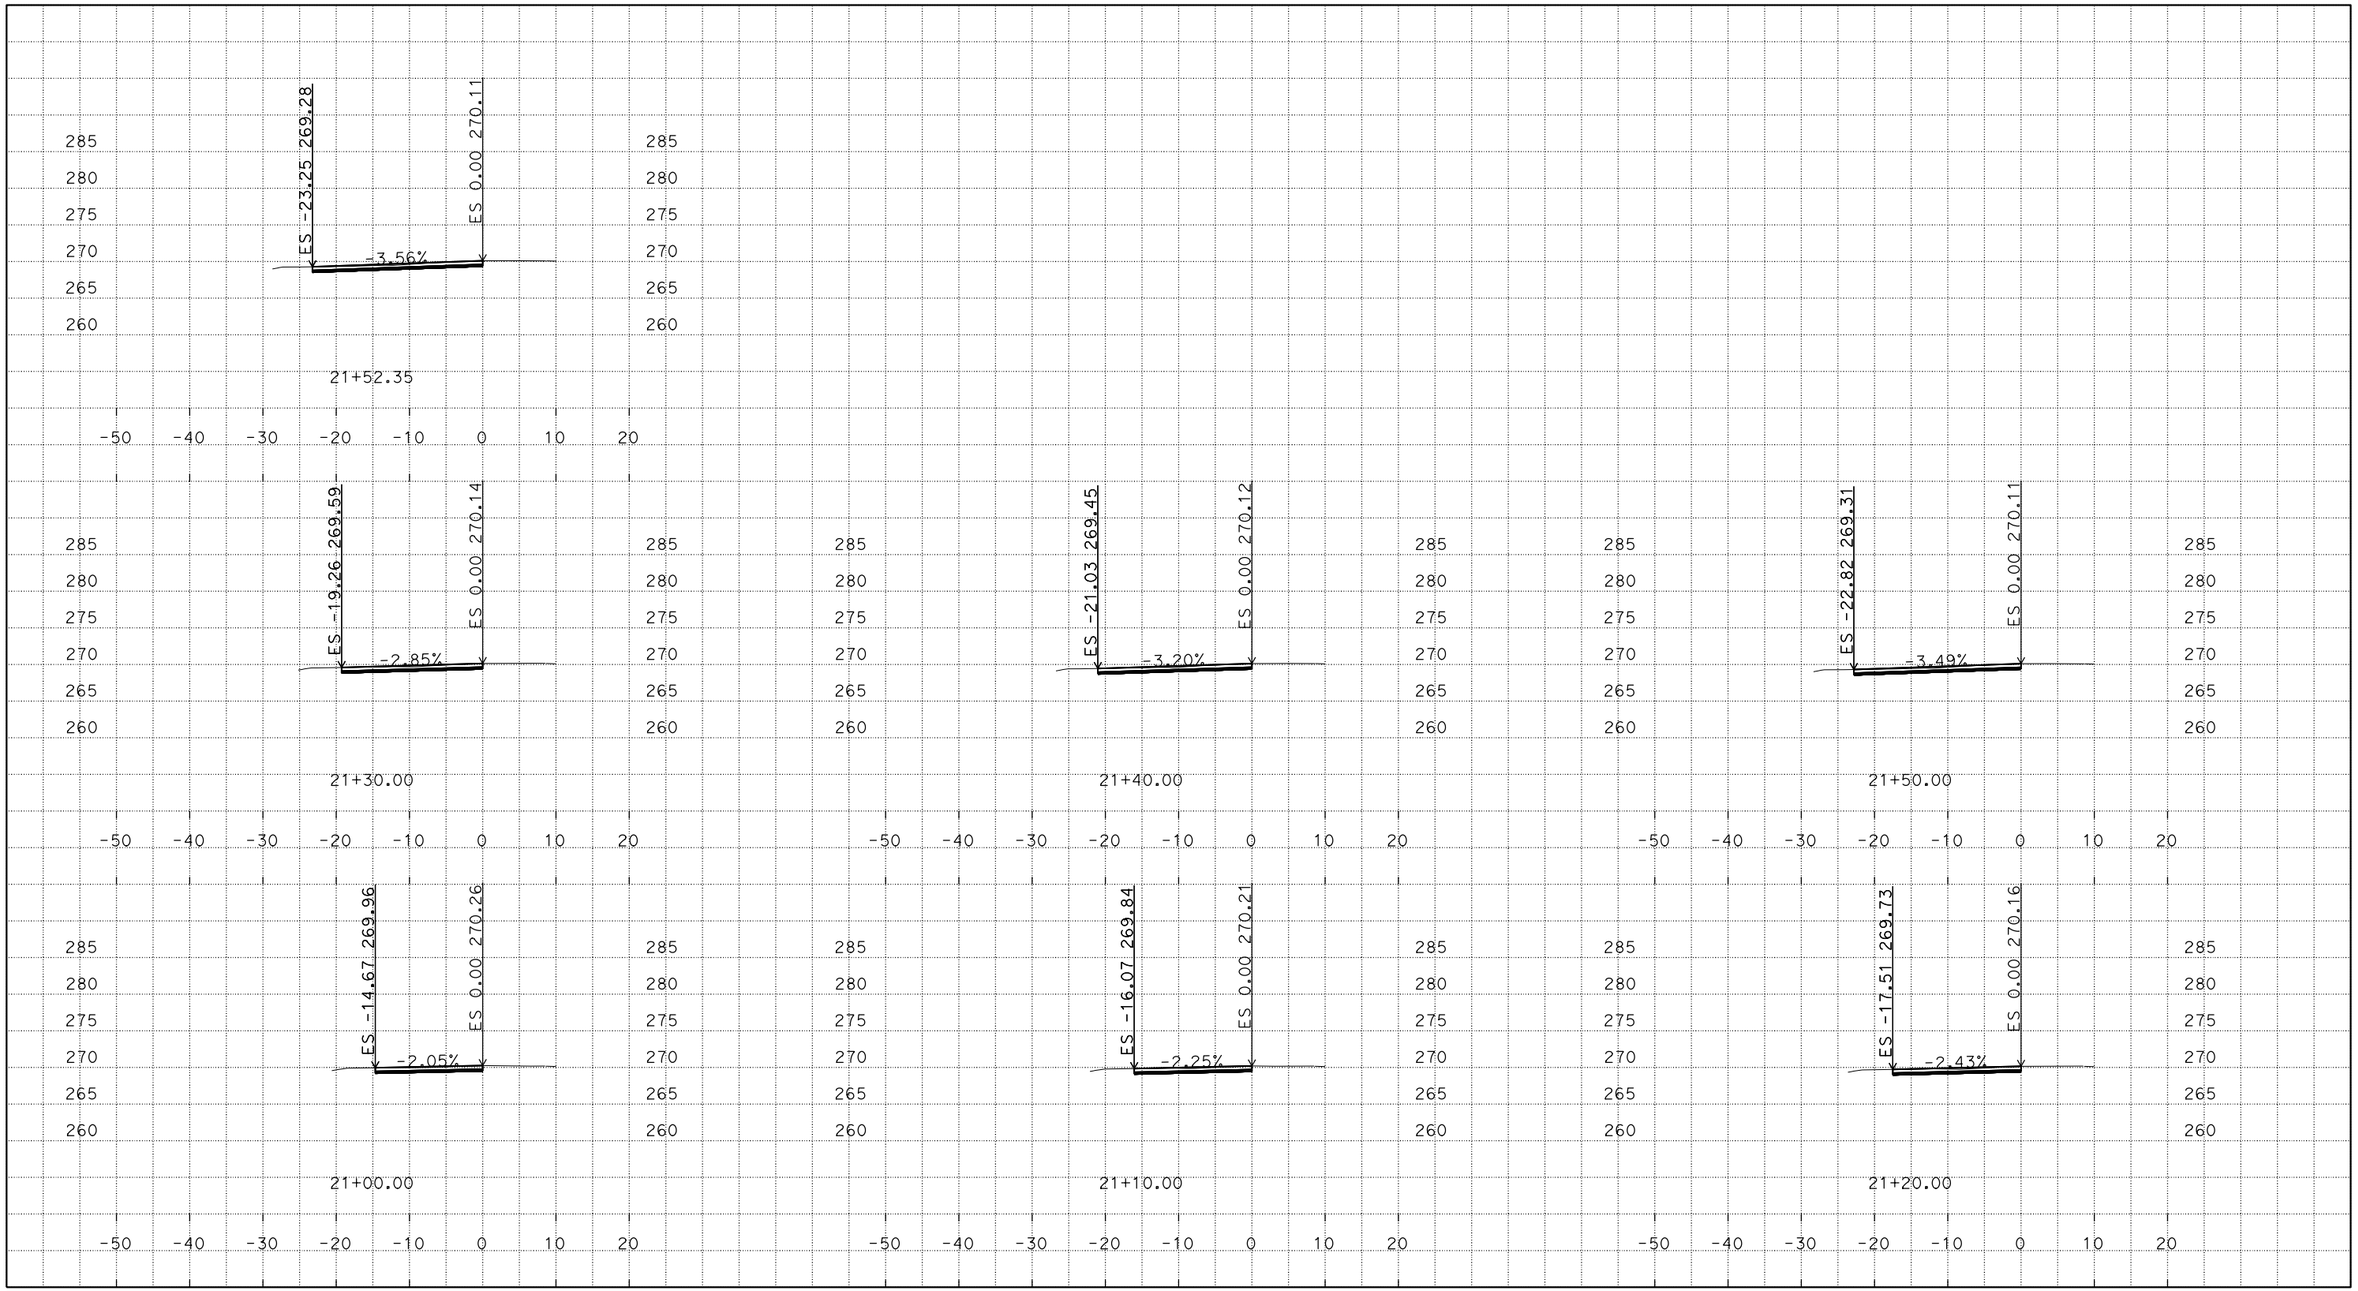

DATE: 7/23/2015
CIVIL3D PROJECT: GREENFIELD CURE
FILE LOCATION: S:\mon*-1e050\design\Design\Slope Stakes and Cross Sections

05-1E0504
Mon-101-52.4/60.8

SCALE: 1" = 10'
ALL DIMENSIONS ARE US SURVEY FEET
"CST2" CROSS SECTIONS
SHEET 3 OF 37

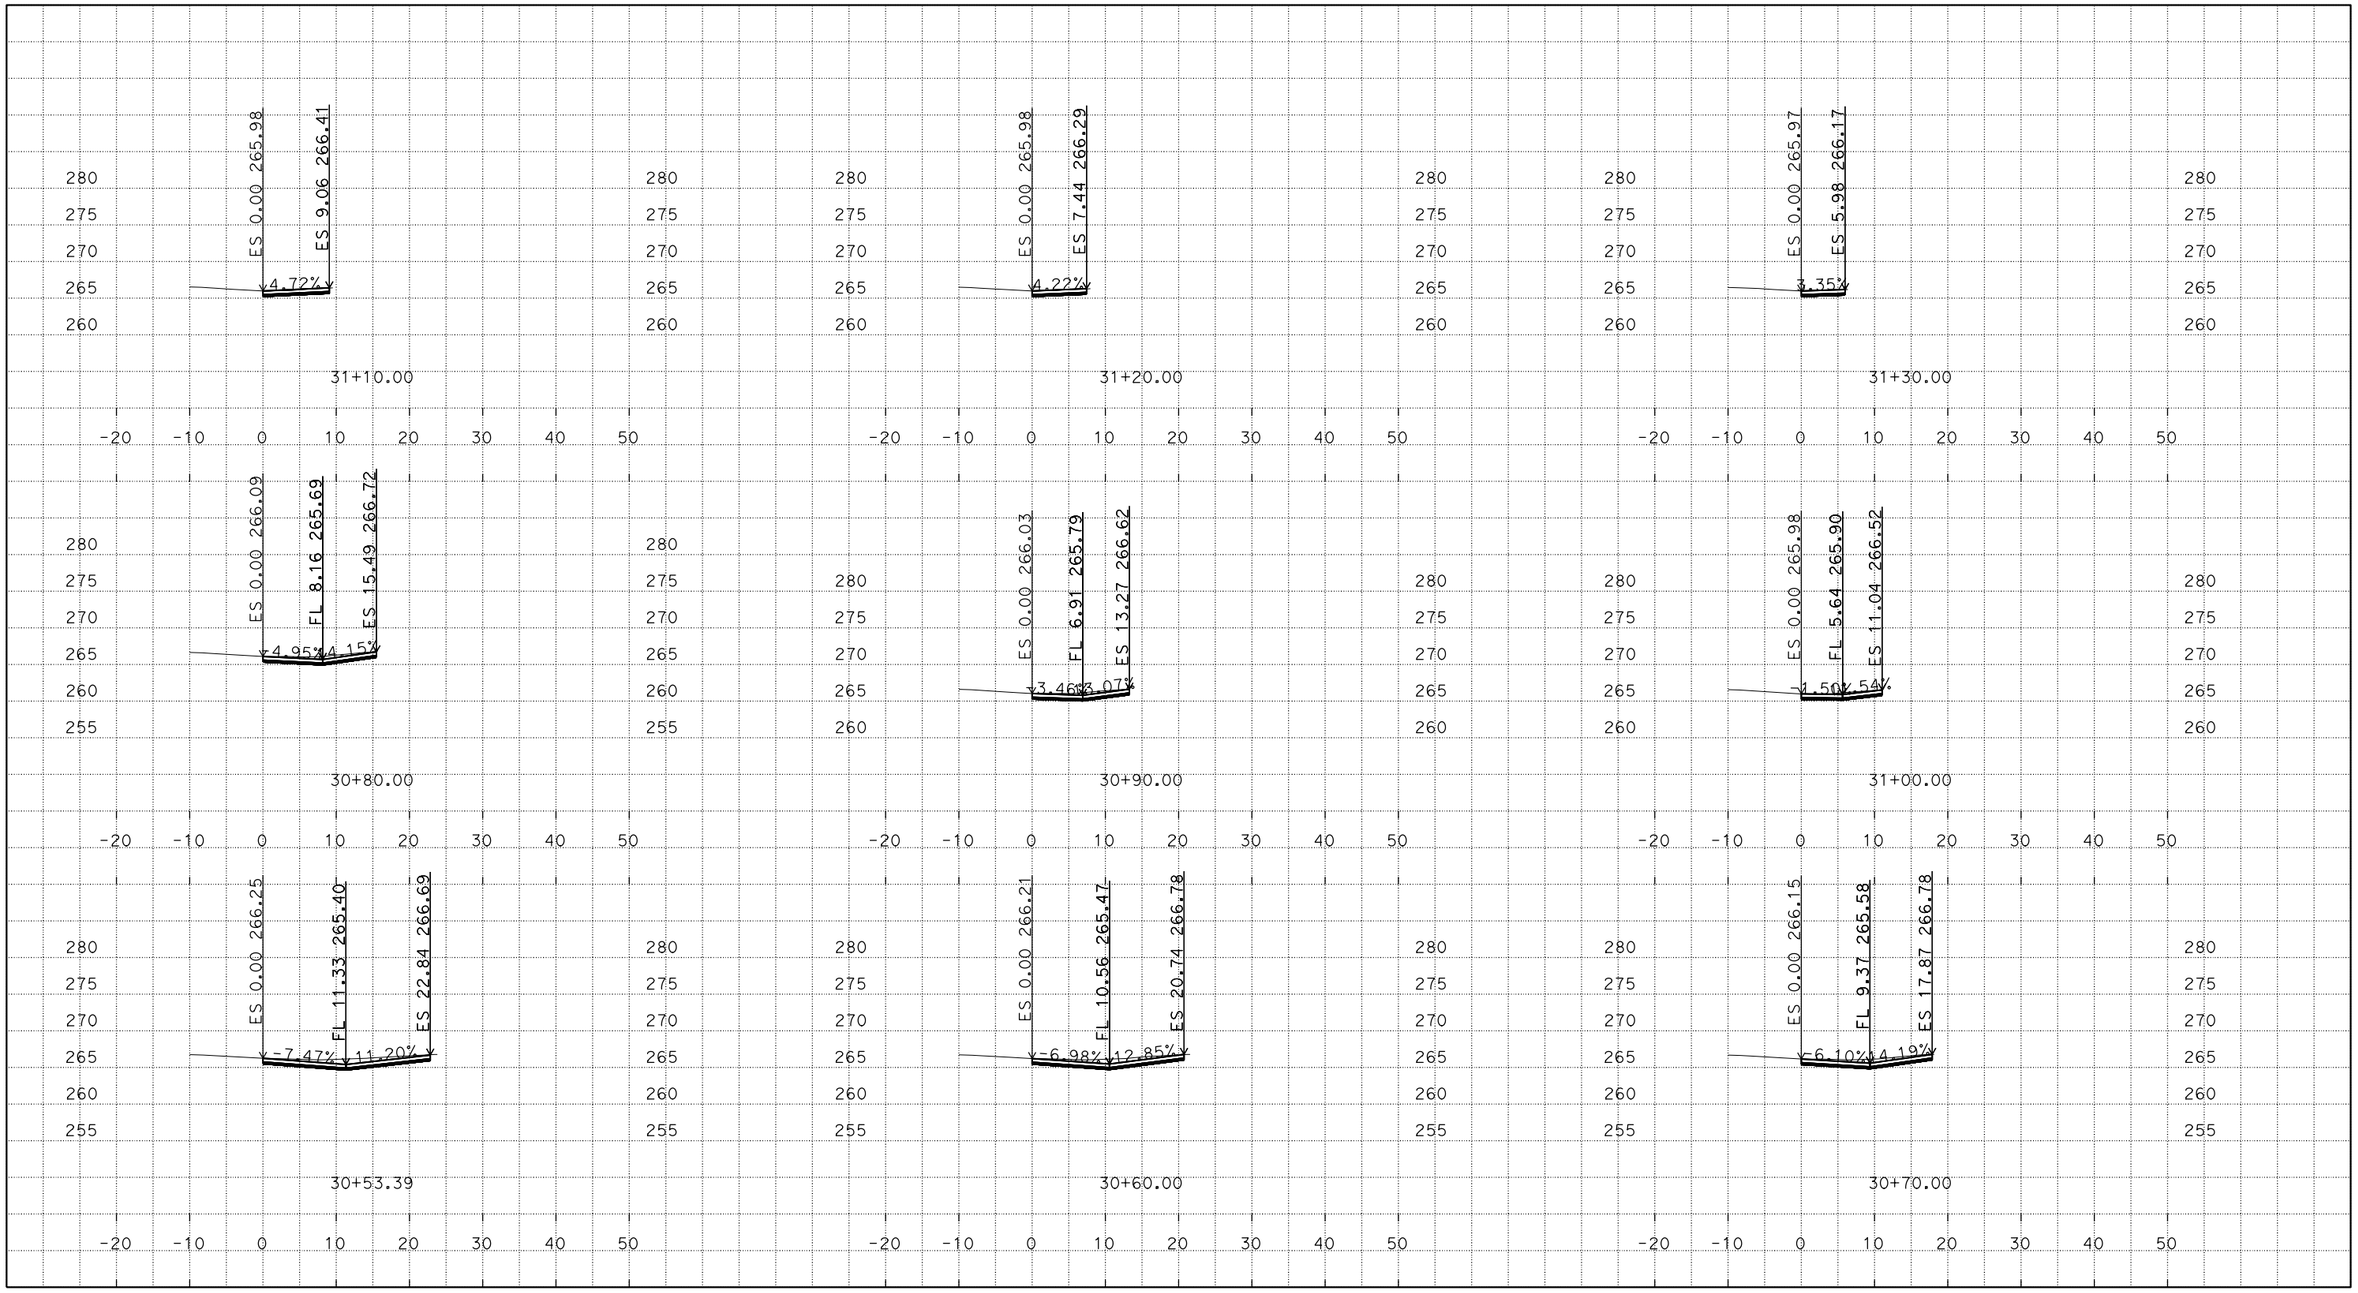

DATE: 7/23/2015
CIVIL3D PROJECT: GREENFIELD CURE
FILE LOCATION: S:\mon*-1e050\design\Design\Slope Stakes and Cross Sections

05-1E0504
Mon-101-52.4/60.8

SCALE: 1" = 10'
ALL DIMENSIONS ARE US SURVEY FEET
"CST3" CROSS SECTIONS
SHEET 4 OF 37

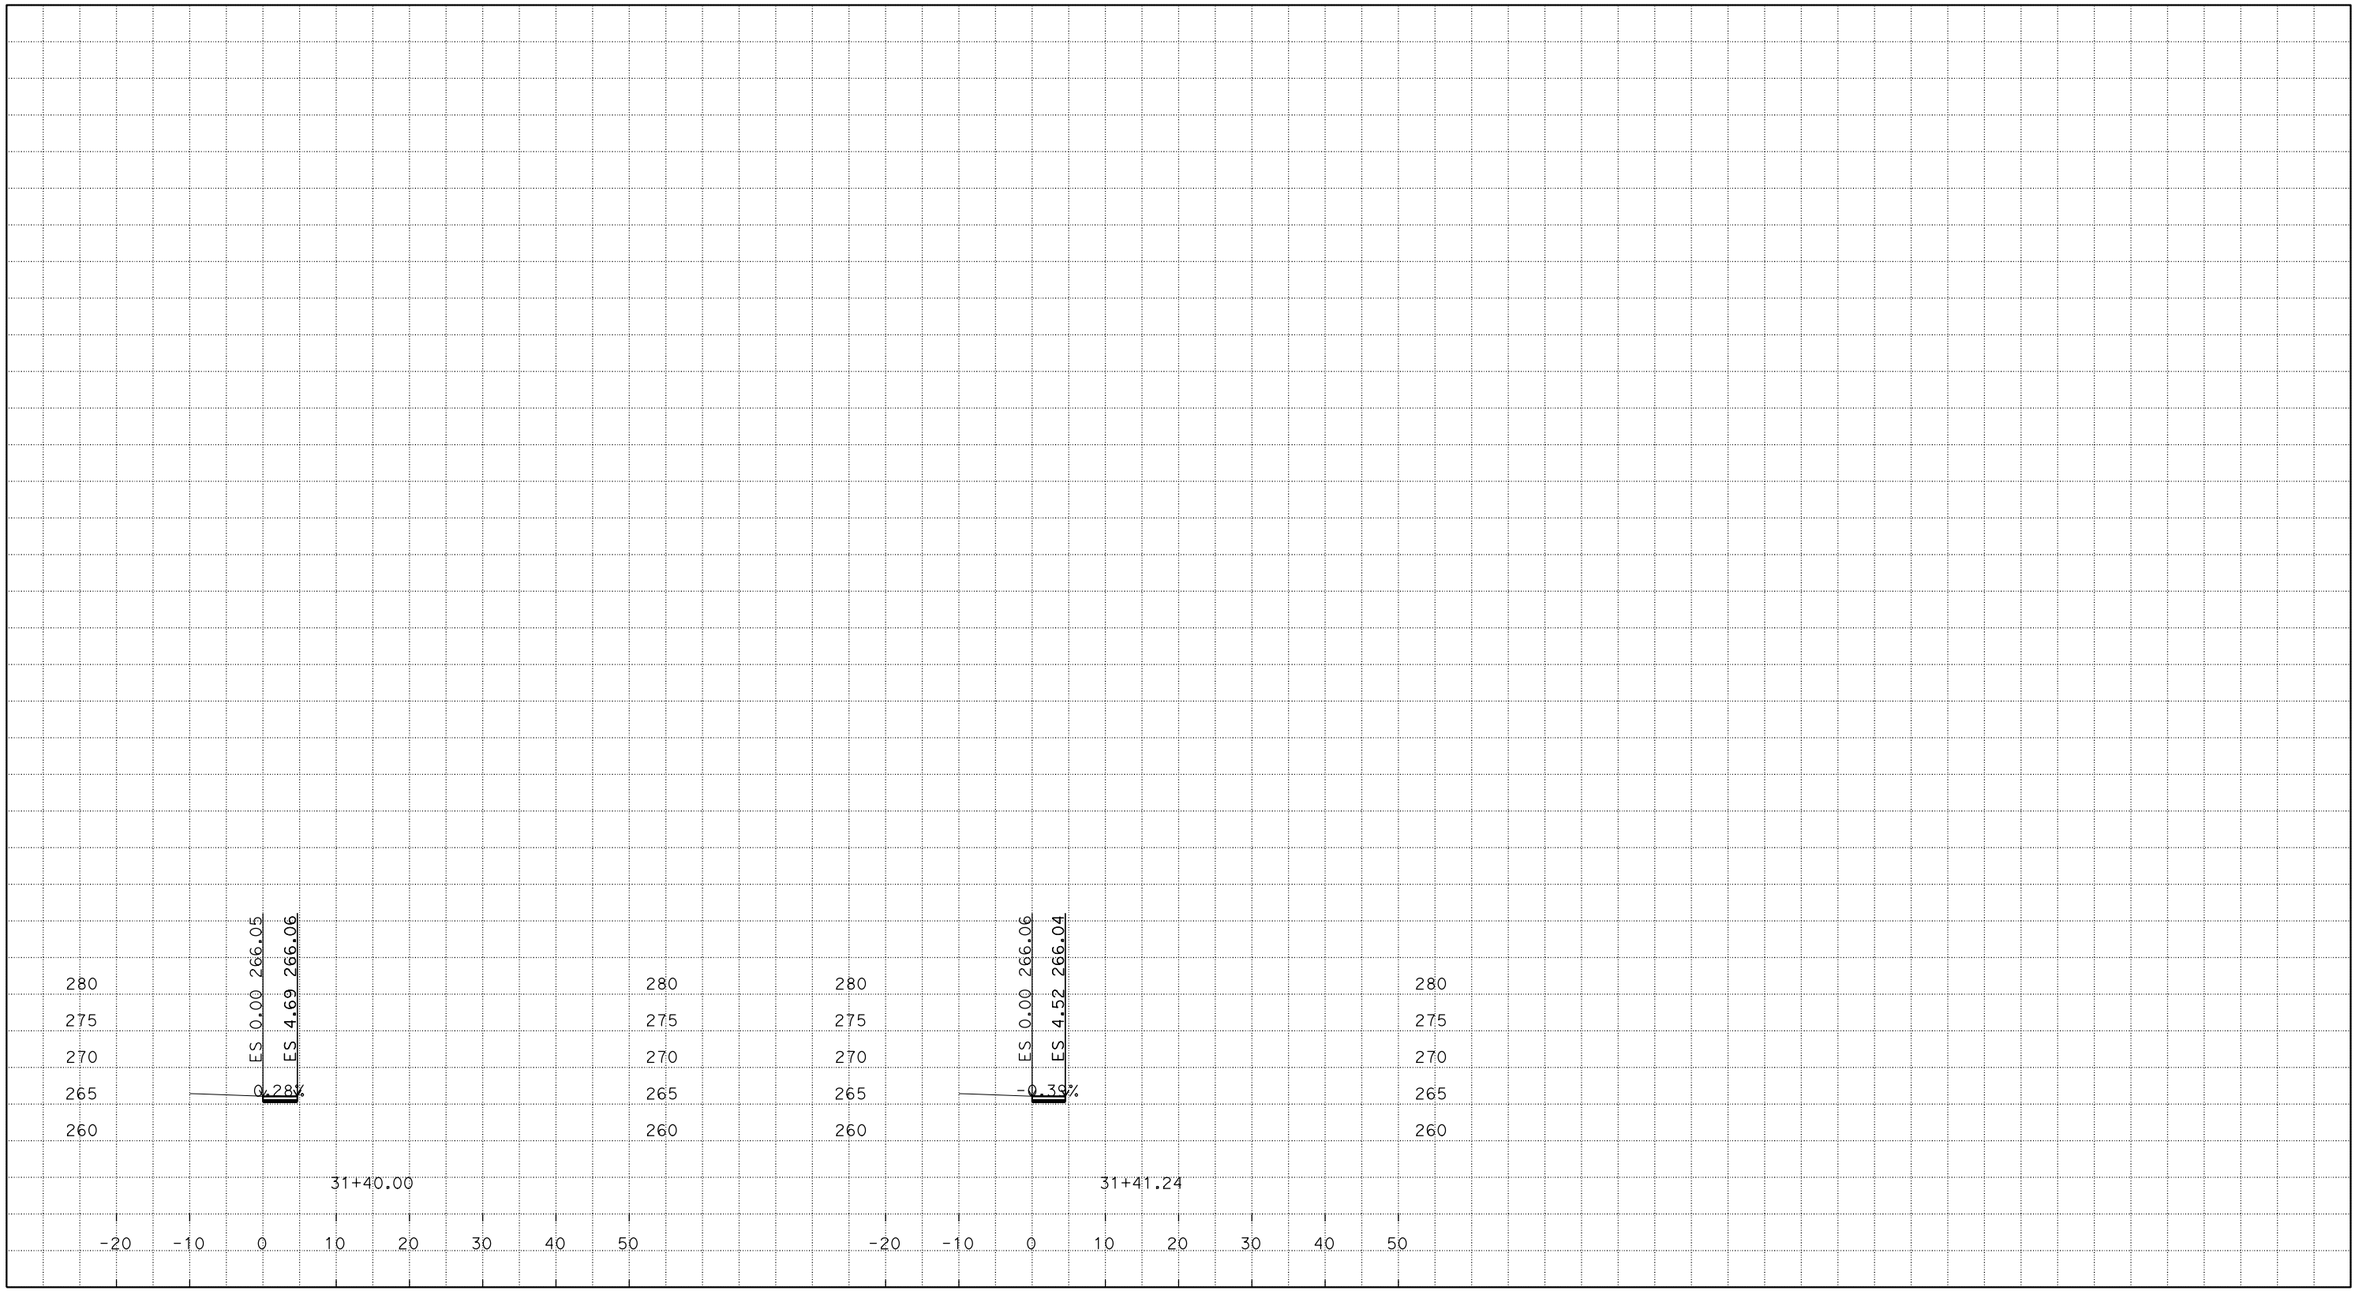

DATE: 7/23/2015
CIVIL3D PROJECT: GREENFIELD CURE
FILE LOCATION: S:\mon*-1e050\design\Design\Slope Stakes and Cross Sections

05-1E0504
Mon-101-52.4/60.8

SCALE: 1" = 10'
ALL DIMENSIONS ARE US SURVEY FEET
"CST3" CROSS SECTIONS
SHEET 5 OF 37

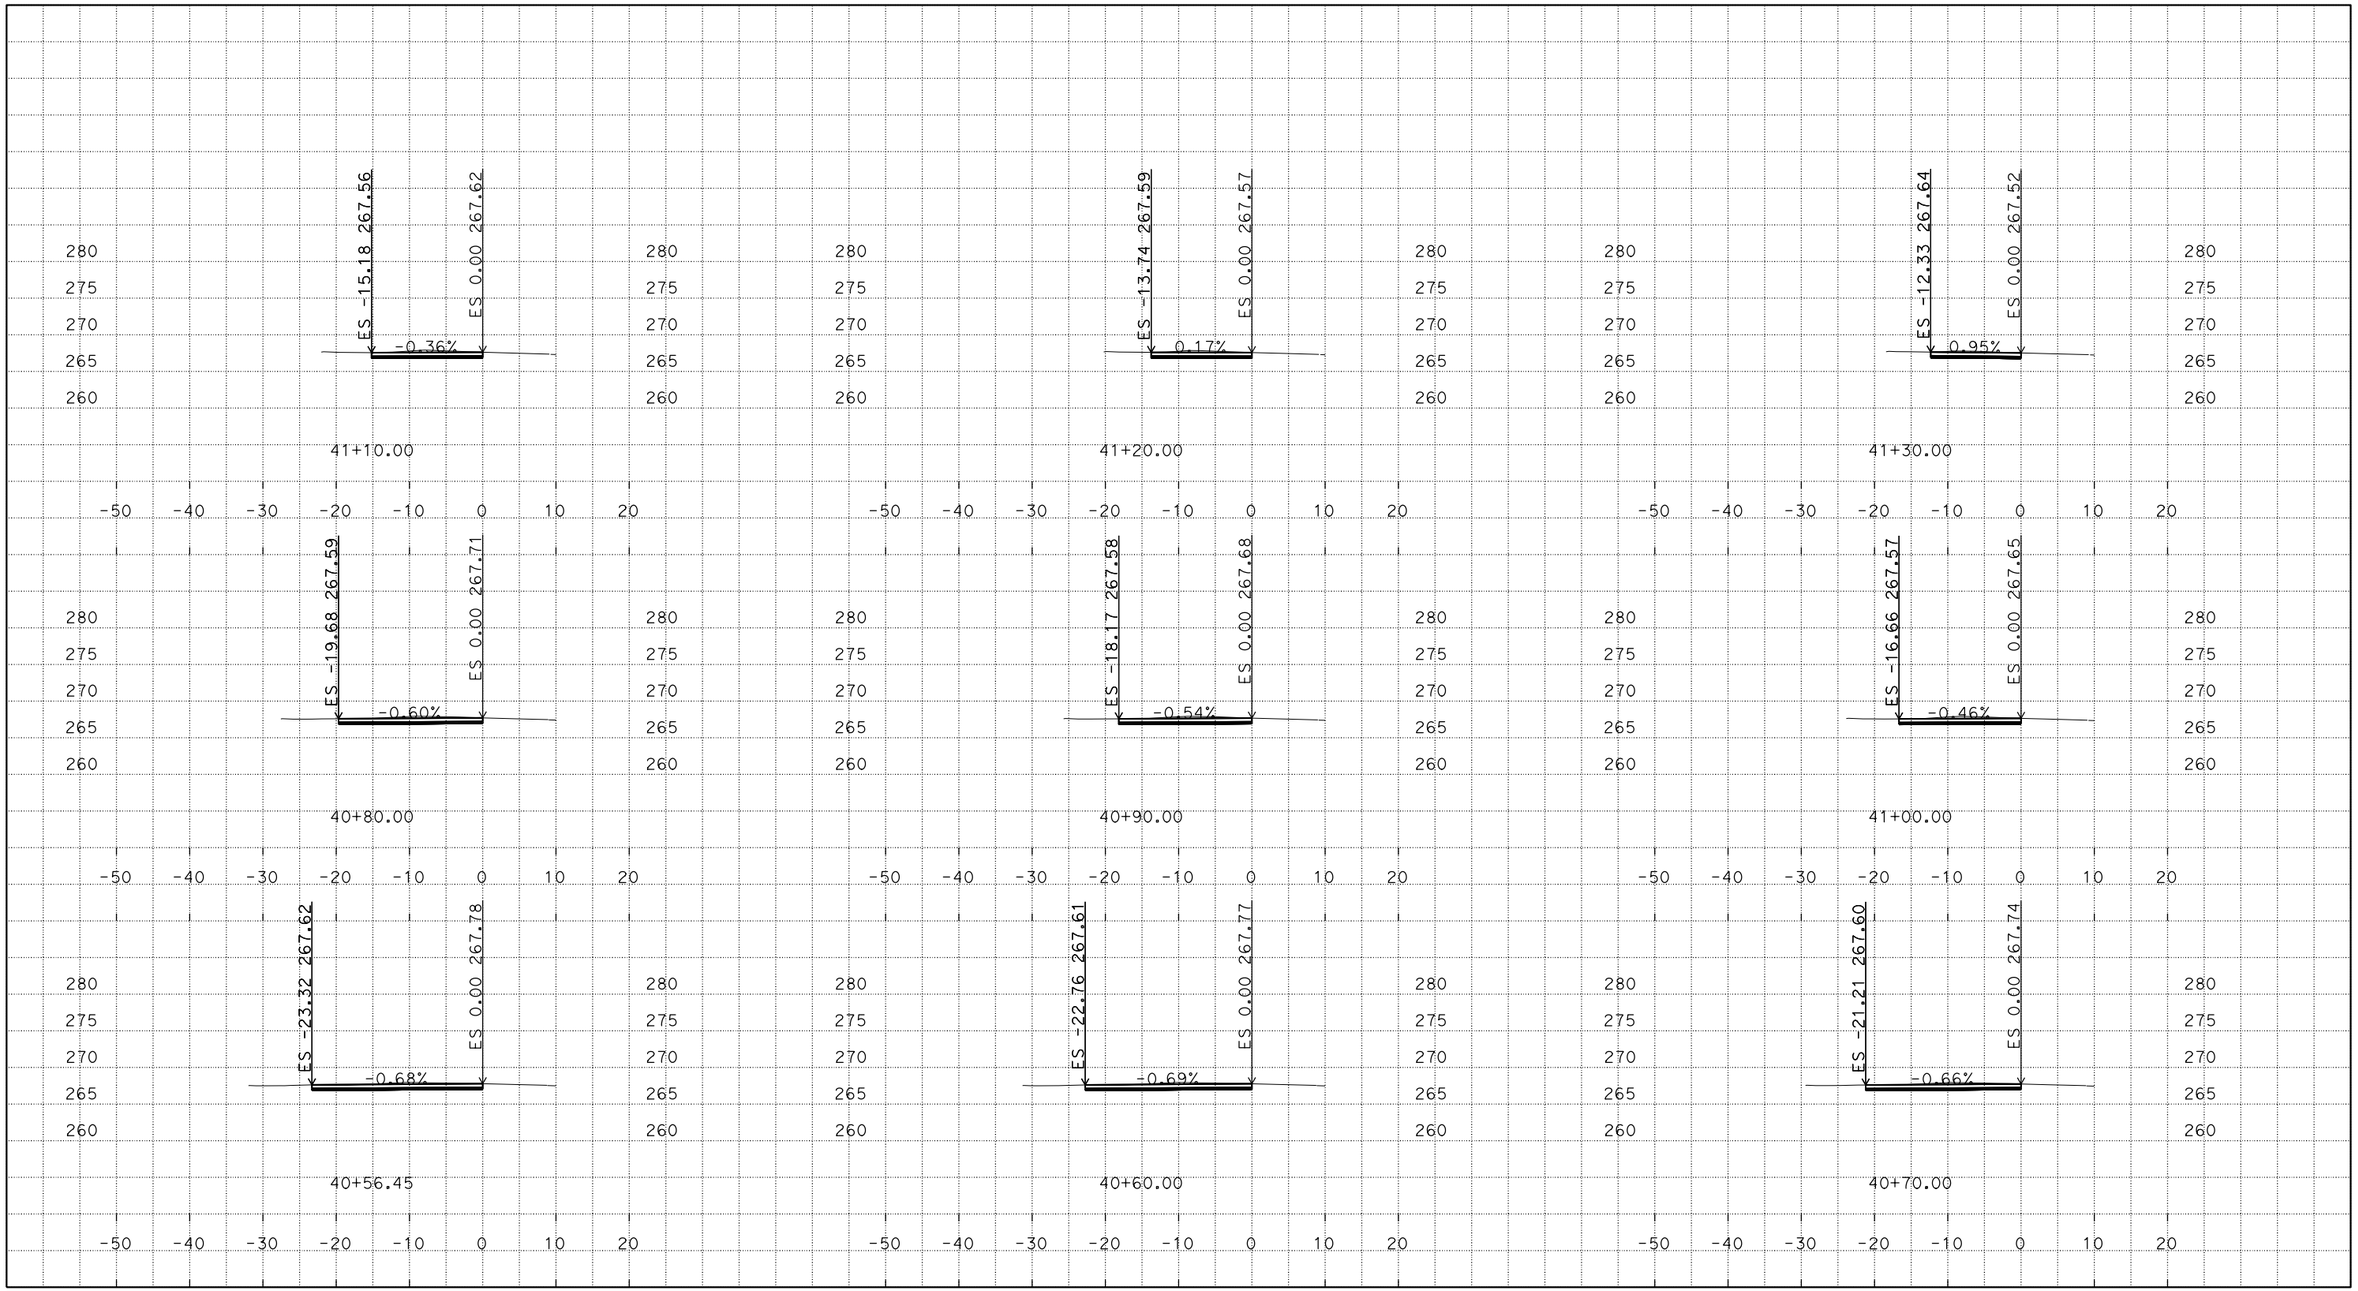

DATE: 7/23/2015
CIVIL3D PROJECT: GREENFIELD CURE
FILE LOCATION: S:\mon*-1e050\design\Design\Slope Stakes and Cross Sections

05-1E0504
Mon-101-52.4/60.8

SCALE: 1" = 10'
ALL DIMENSIONS ARE US SURVEY FEET
"CST4" CROSS SECTIONS
SHEET 6 OF 37

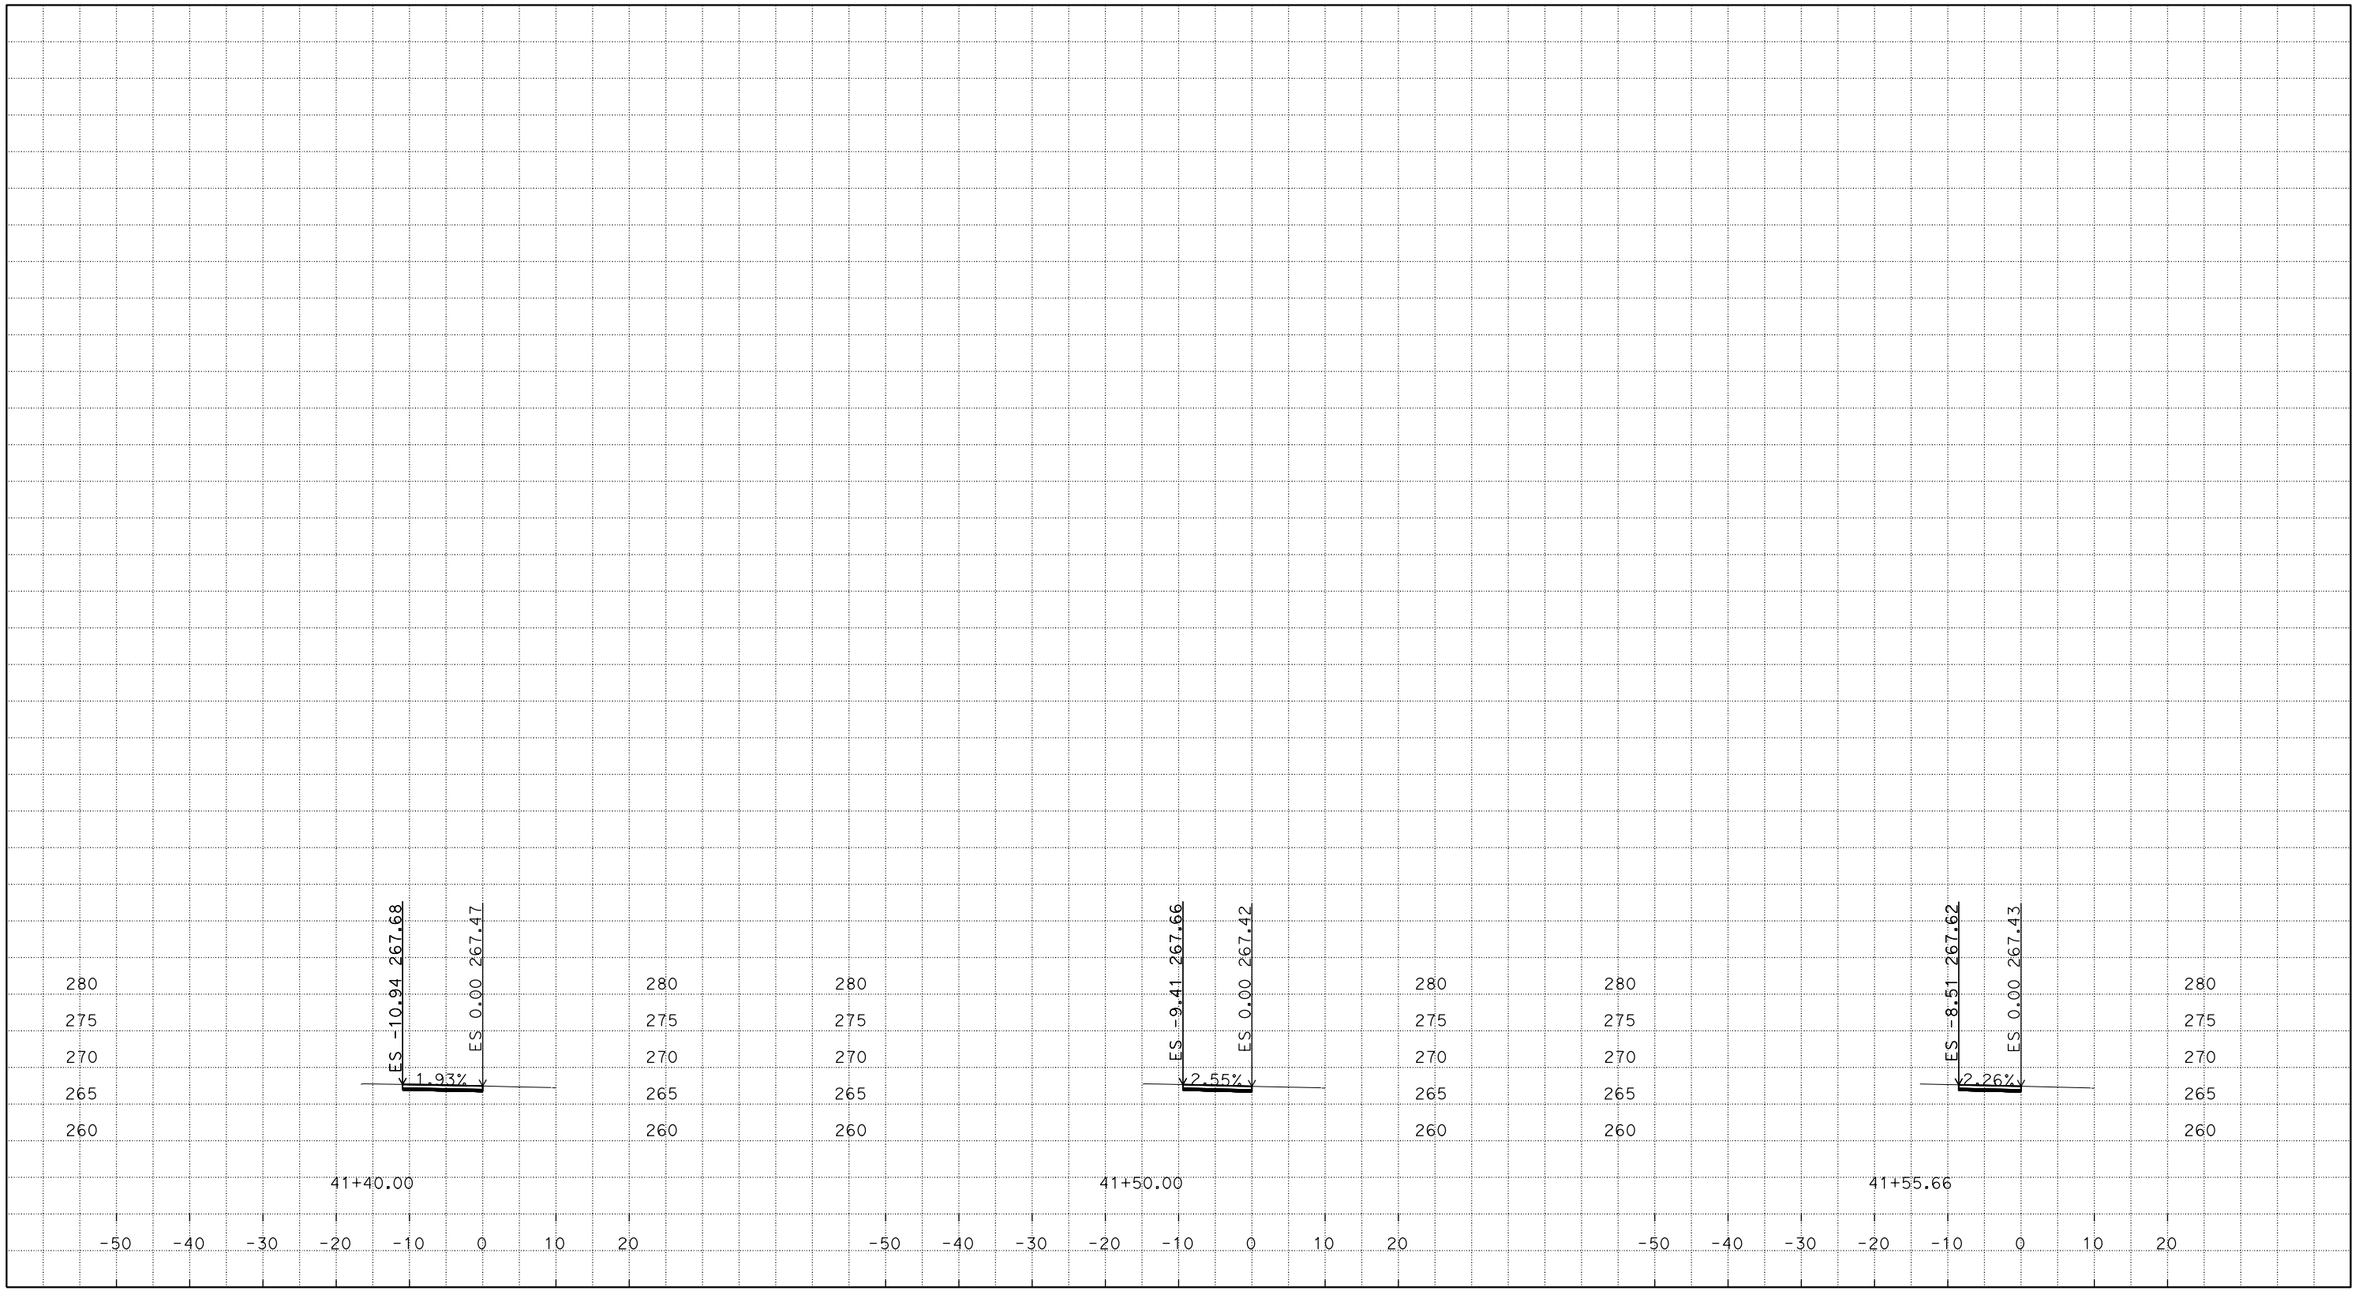

DATE: 7/23/2015
CIVIL3D PROJECT: GREENFIELD CURE
FILE LOCATION: S:\mon*-1e050\design\Design\Slope Stakes and Cross Sections

05-1E0504
Mon-101-52.4/60.8

SCALE: 1" = 10'
ALL DIMENSIONS ARE US SURVEY FEET
"CST4" CROSS SECTIONS
SHEET 7 OF 37

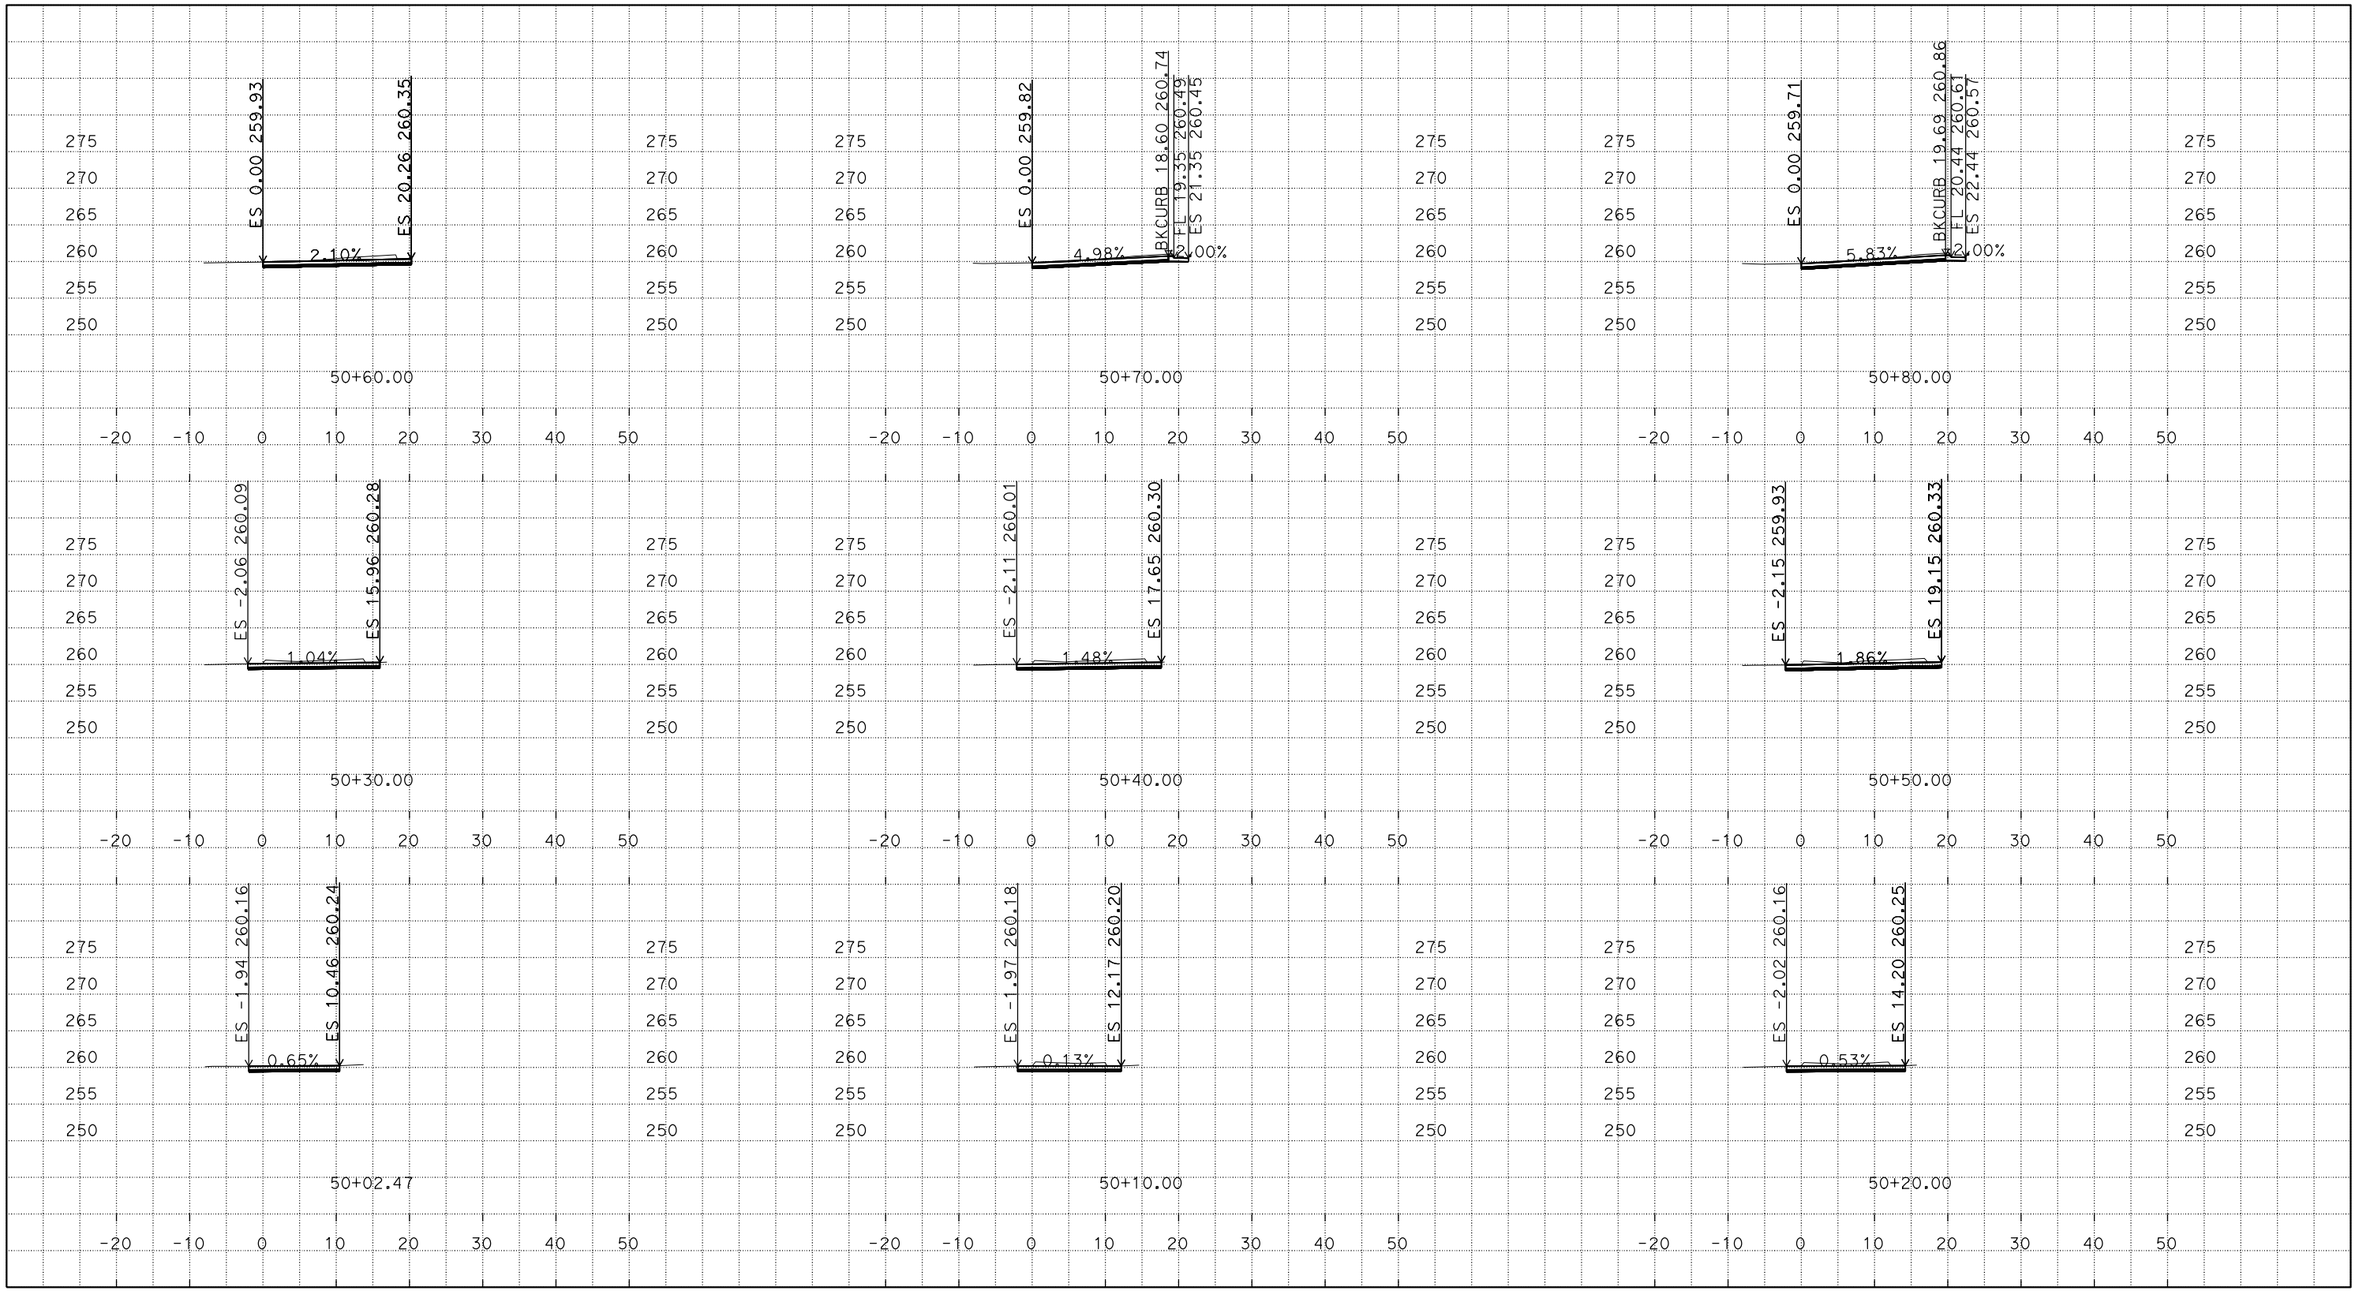

DATE: 7/23/2015
CIVIL3D PROJECT: GREENFIELD CURE
FILE LOCATION: S:\mon*-1e050\design\Design\Slope Stakes and Cross Sections

05-1E0504
Mon-101-52.4/60.8

SCALE: 1" = 10'
ALL DIMENSIONS ARE US SURVEY FEET
"CST5" CROSS SECTIONS
SHEET 8 OF 37

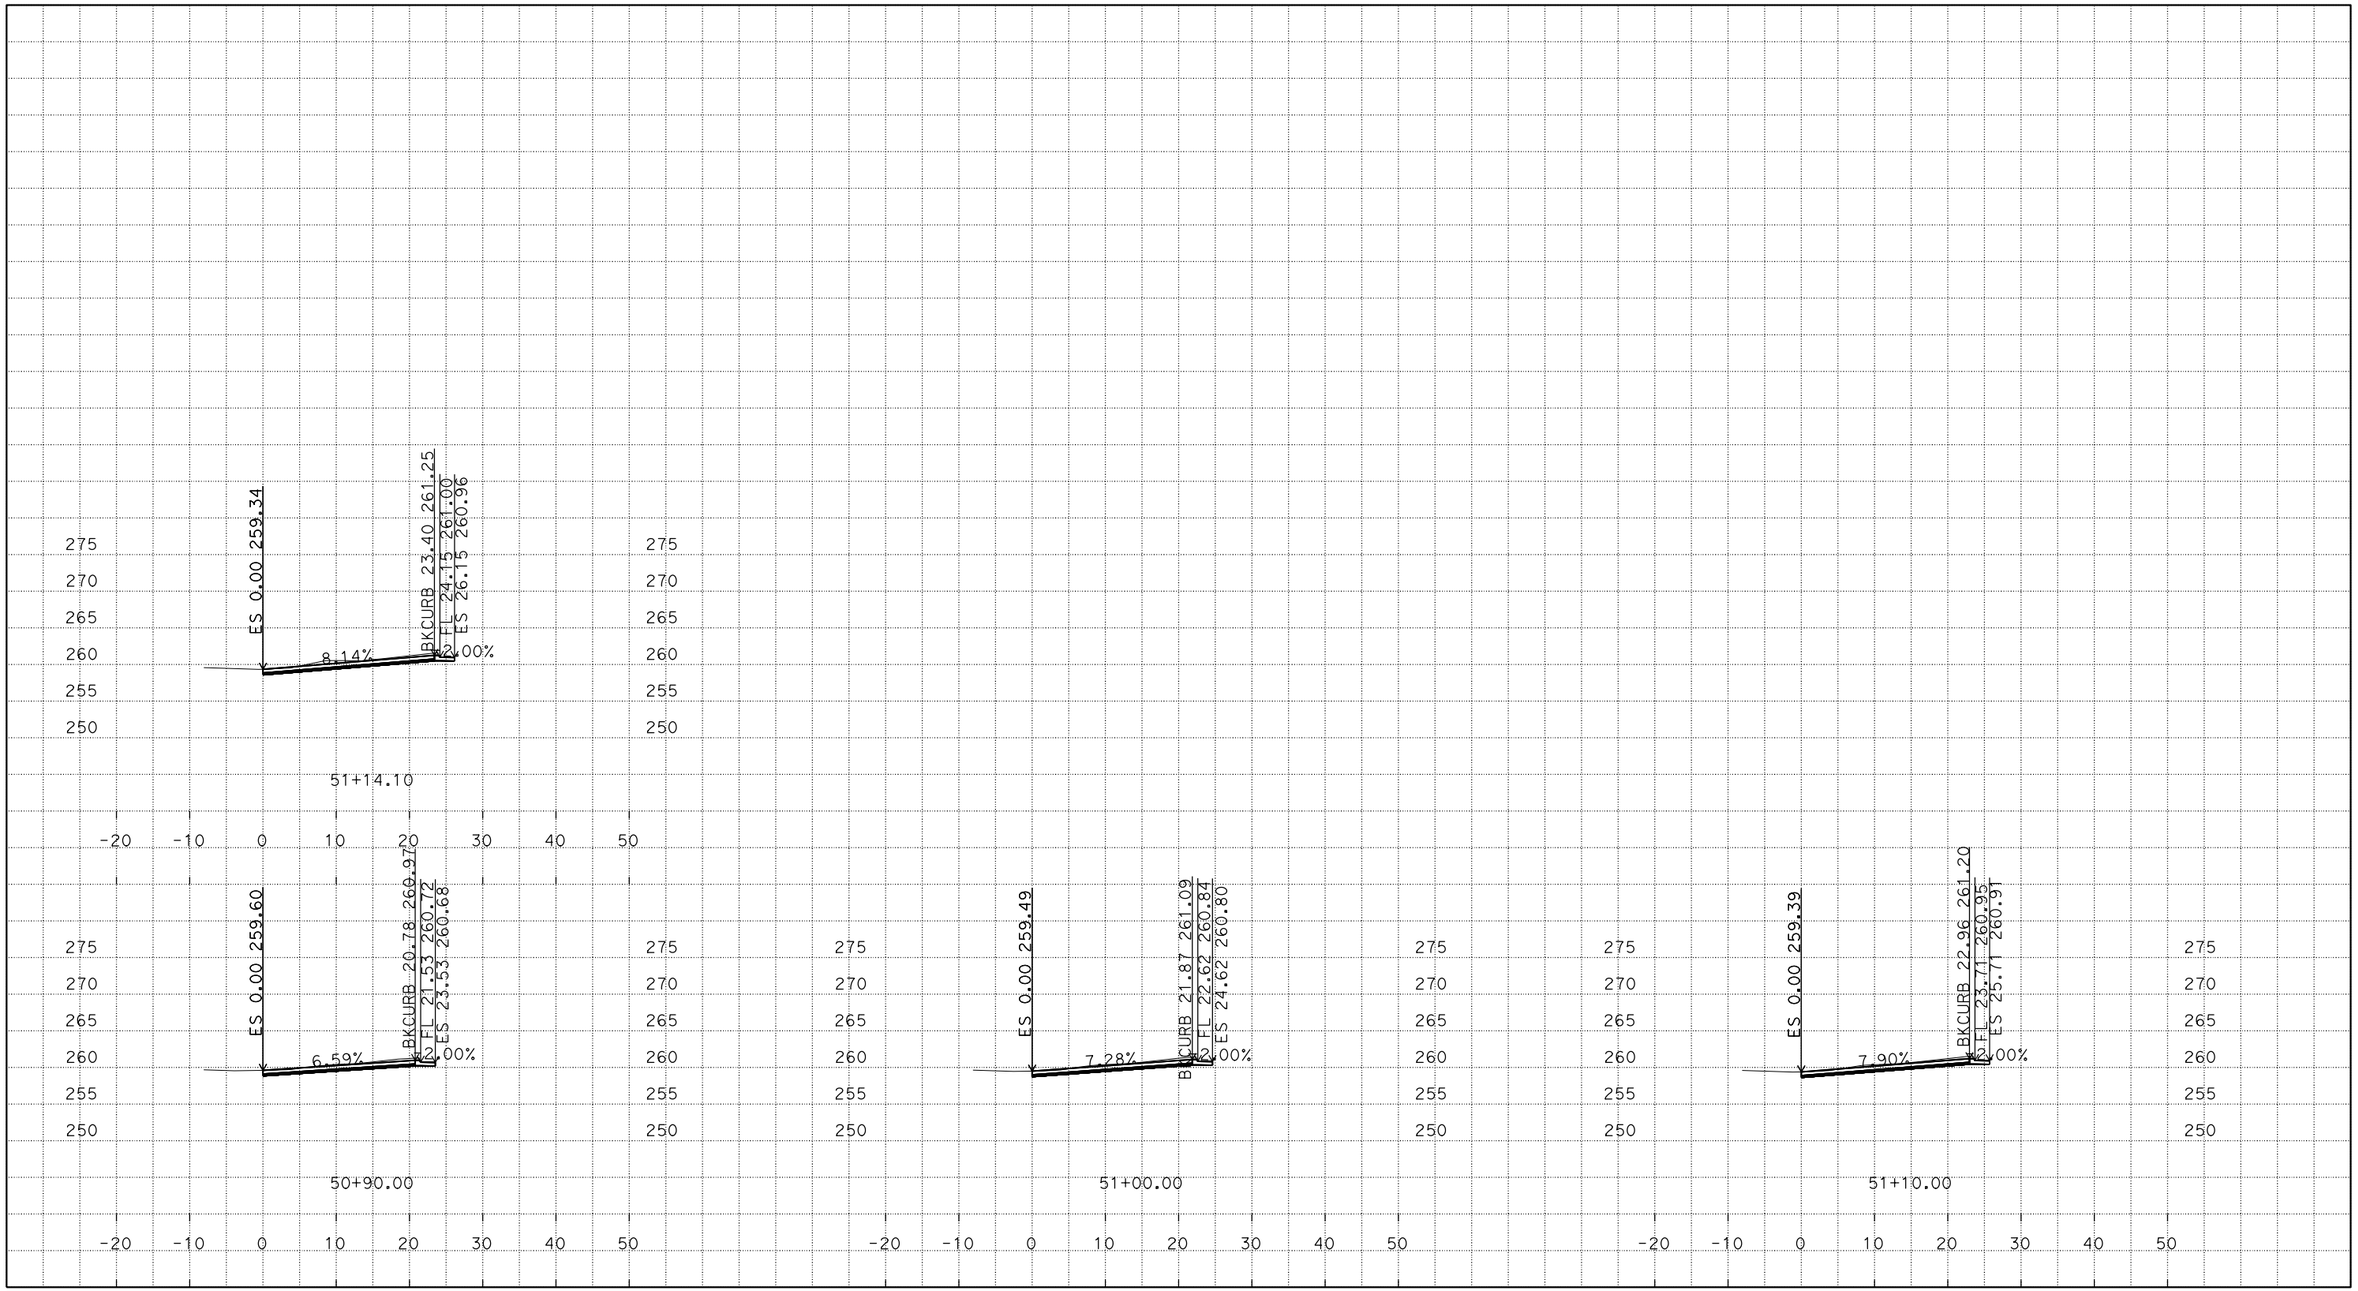

DATE: 7/23/2015
CIVIL3D PROJECT: GREENFIELD CURE
FILE LOCATION: S:\mon*-1e050\design\Design\Slope Stakes and Cross Sections

05-1E0504
Mon-101-52.4/60.8

SCALE: 1" = 10'
ALL DIMENSIONS ARE US SURVEY FEET
"CST5" CROSS SECTIONS
SHEET 9 OF 37

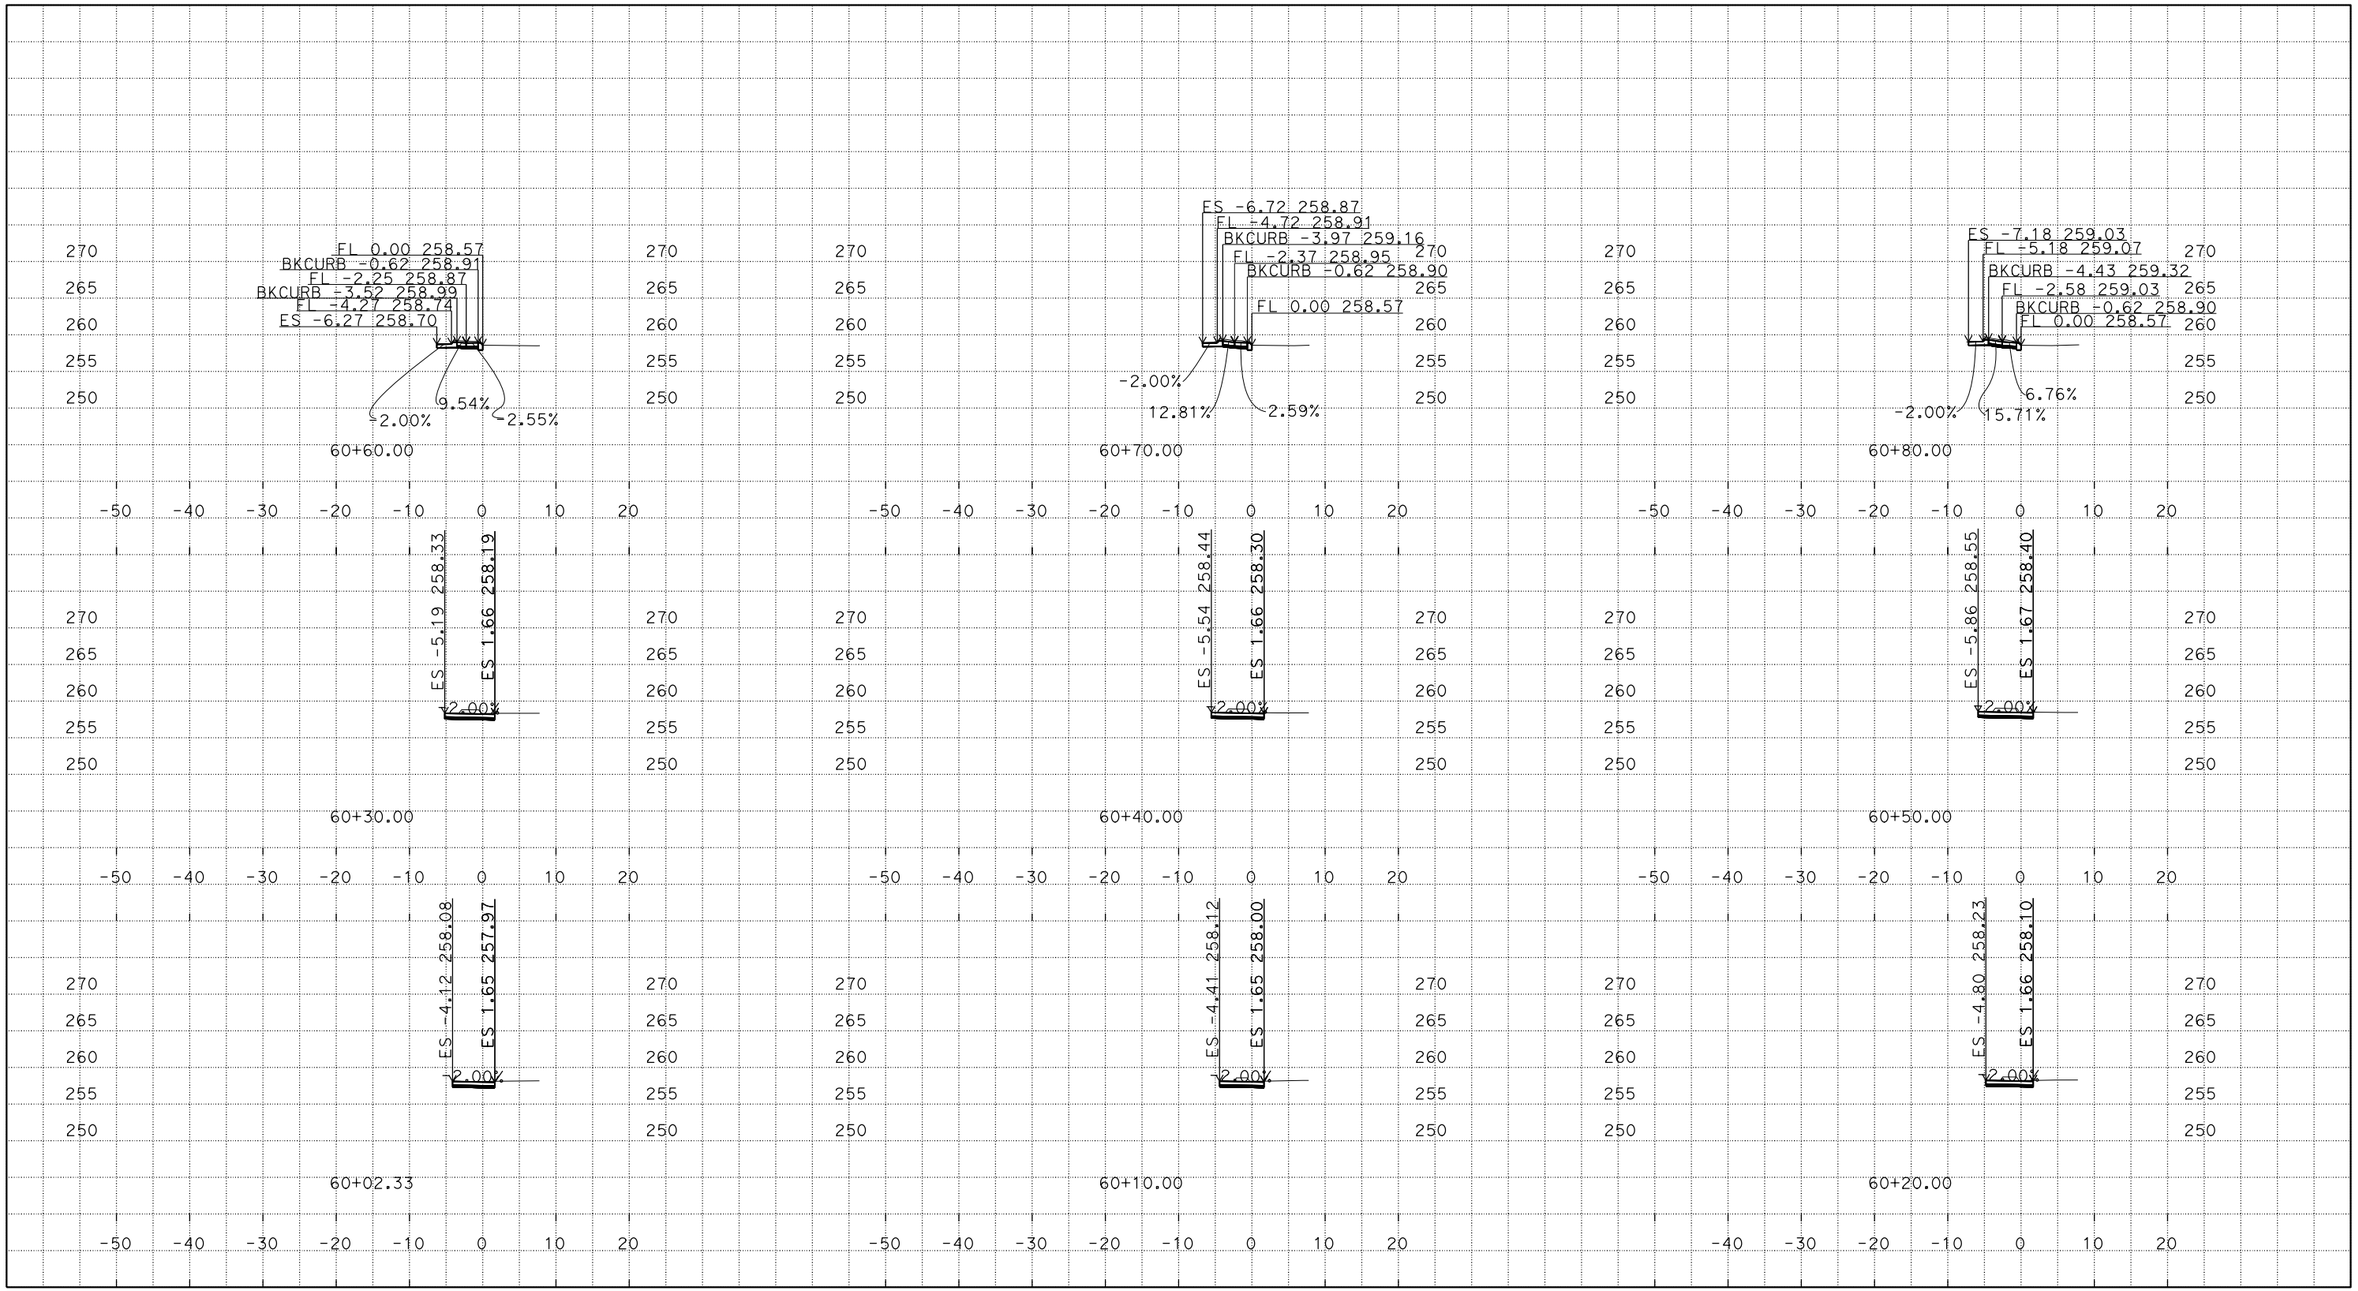

DATE: 7/23/2015
CIVIL3D PROJECT: GREENFIELD CURE
FILE LOCATION: S:\mon*-1e050\design\Design\Slope Stakes and Cross Sections

05-1E0504
Mon-101-52.4/60.8

SCALE: 1" = 10'
ALL DIMENSIONS ARE US SURVEY FEET
"CST6" CROSS SECTIONS
SHEET 10 OF 37

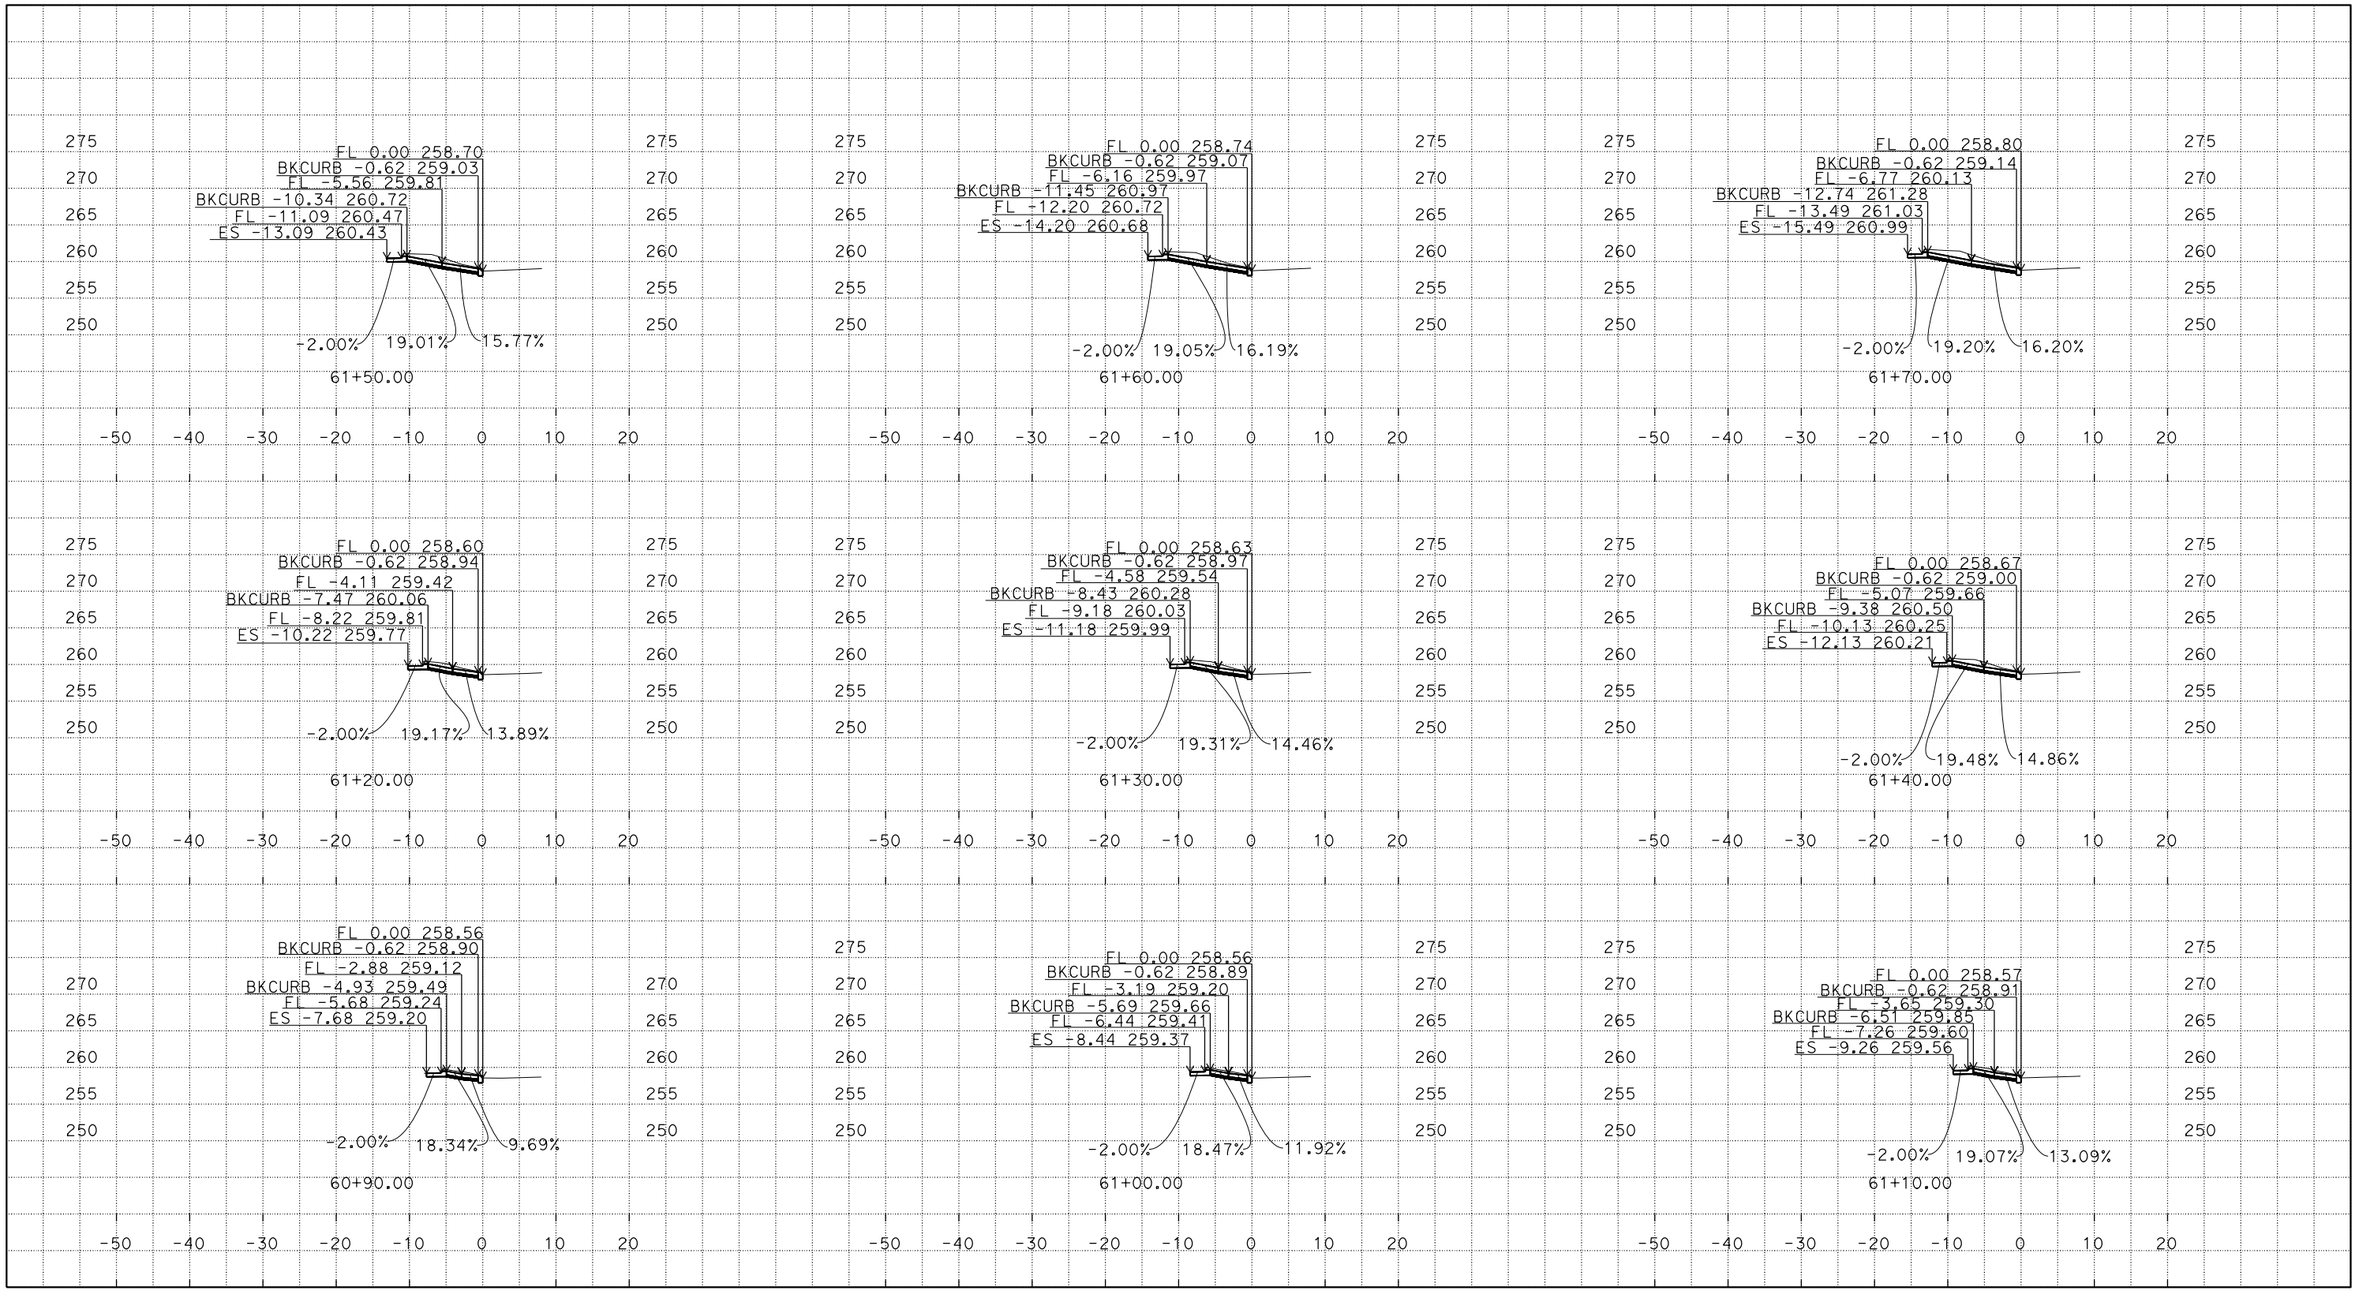

DATE: 7/23/2015
CIVIL3D PROJECT: GREENFIELD CURE
FILE LOCATION: S:\mon*-1e050\design\Design\Slope Stakes and Cross Sections

05-1E0504
Mon-101-52.4/60.8

SCALE: 1" = 10'
ALL DIMENSIONS ARE US SURVEY FEET
"CST6" CROSS SECTIONS
SHEET 11 OF 37

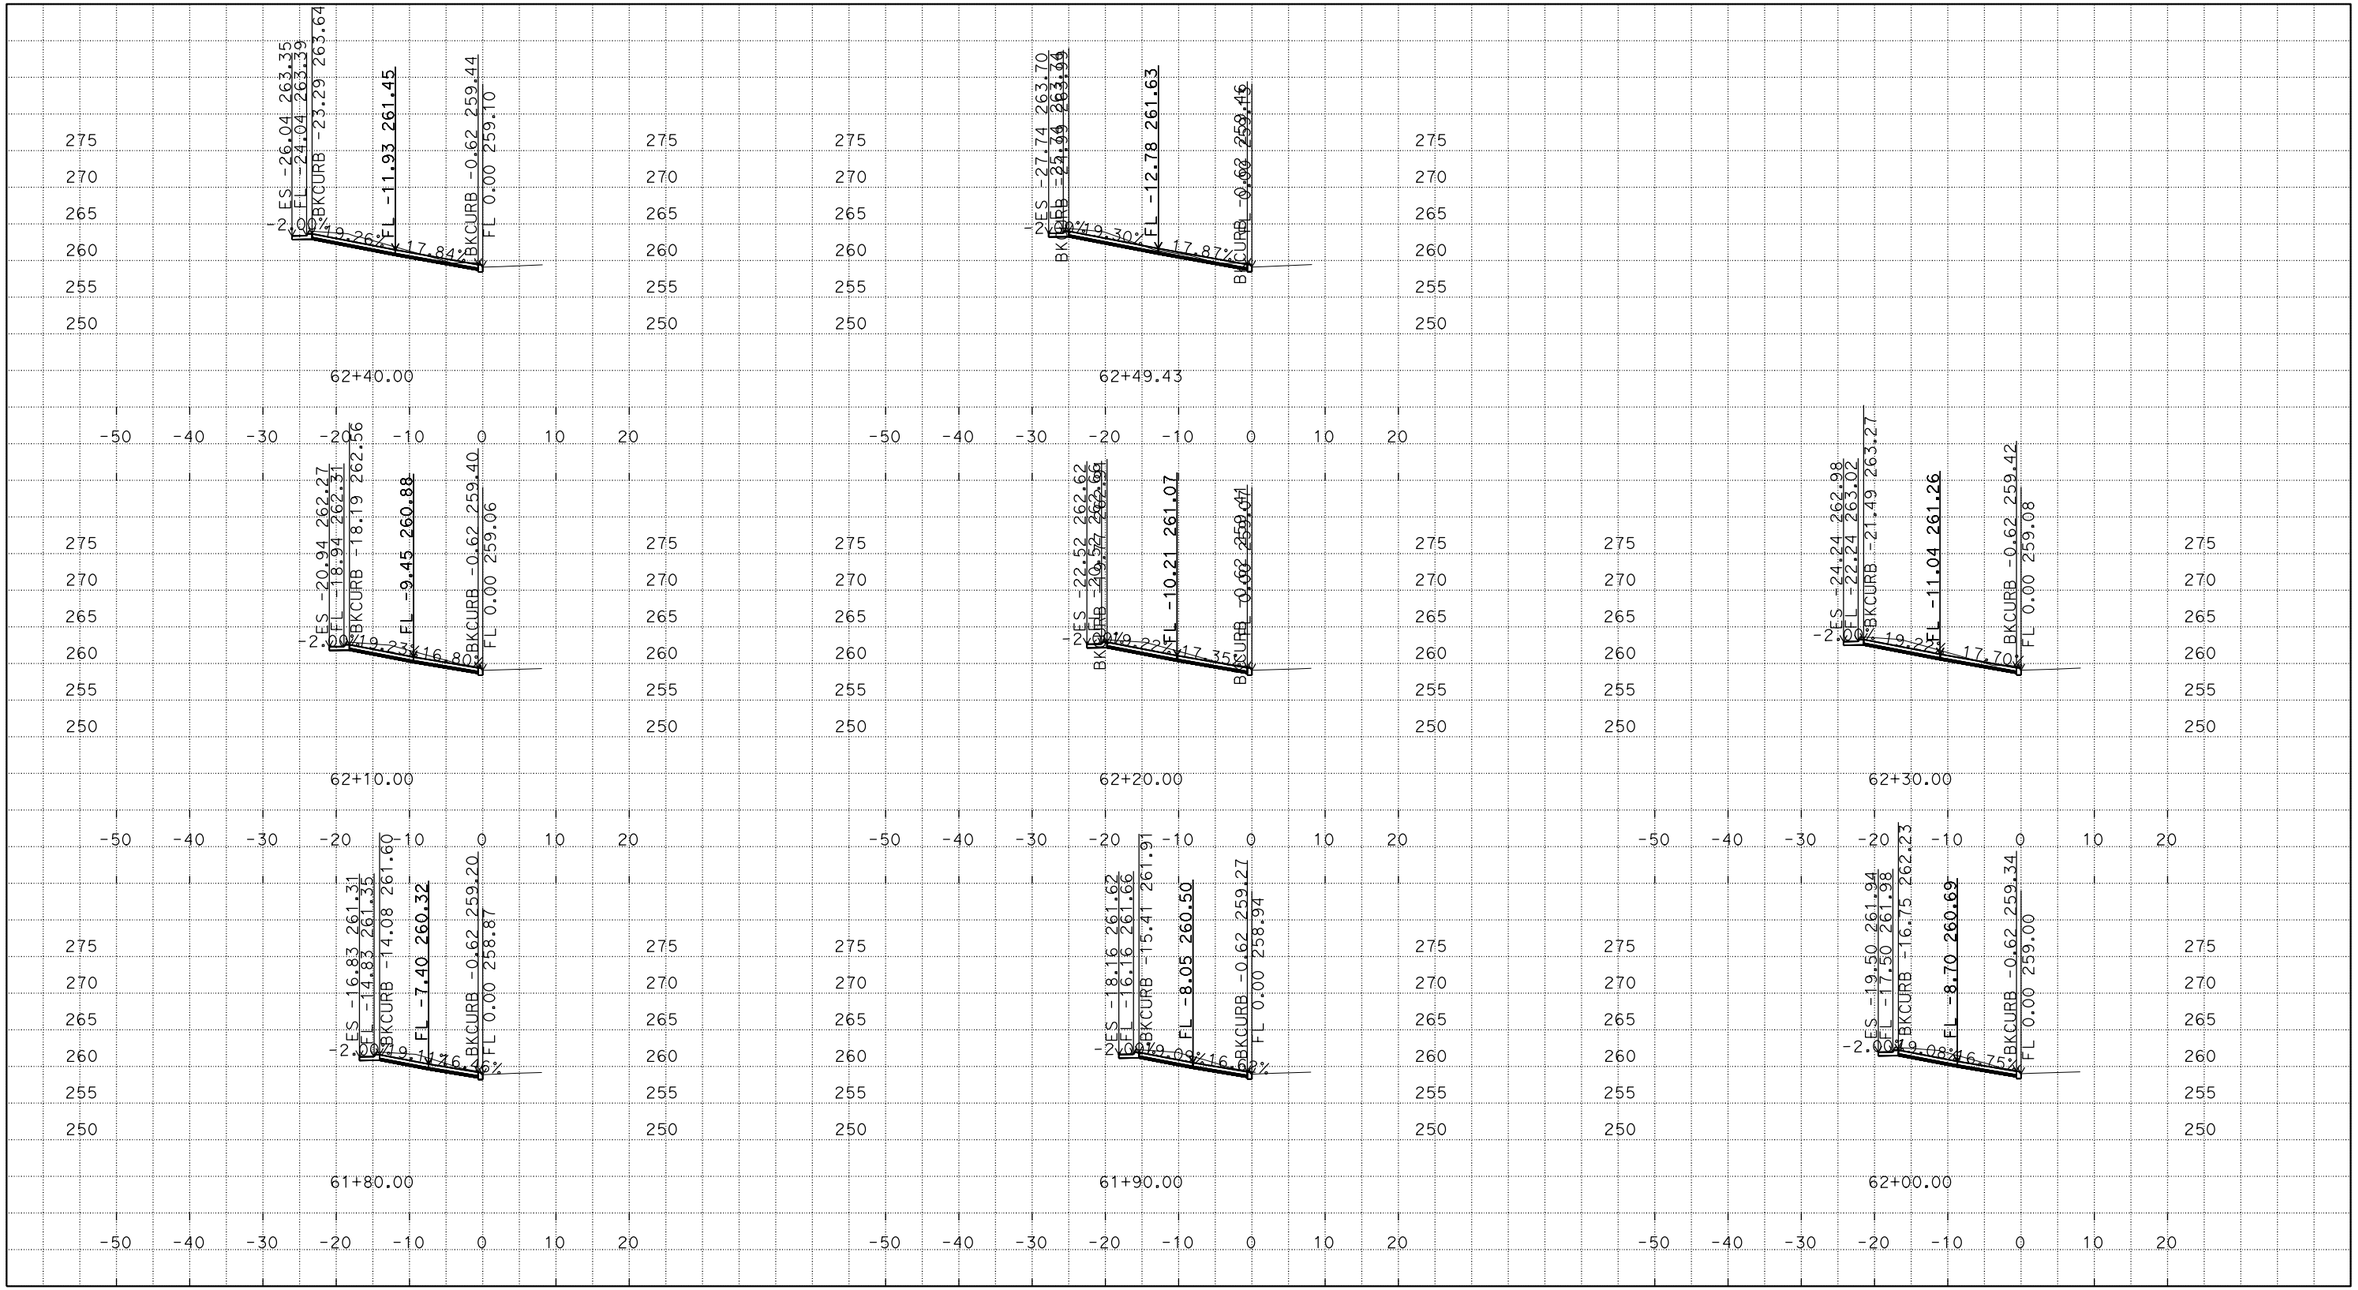

DATE: 7/23/2015
CIVIL3D PROJECT: GREENFIELD CURE
FILE LOCATION: S:\mon*-1e050\design\Design\Slope Stakes and Cross Sections

05-1E0504
Mon-101-52.4/60.8

SCALE: 1" = 10'
ALL DIMENSIONS ARE US SURVEY FEET
"CST6" CROSS SECTIONS
SHEET 12 OF 37

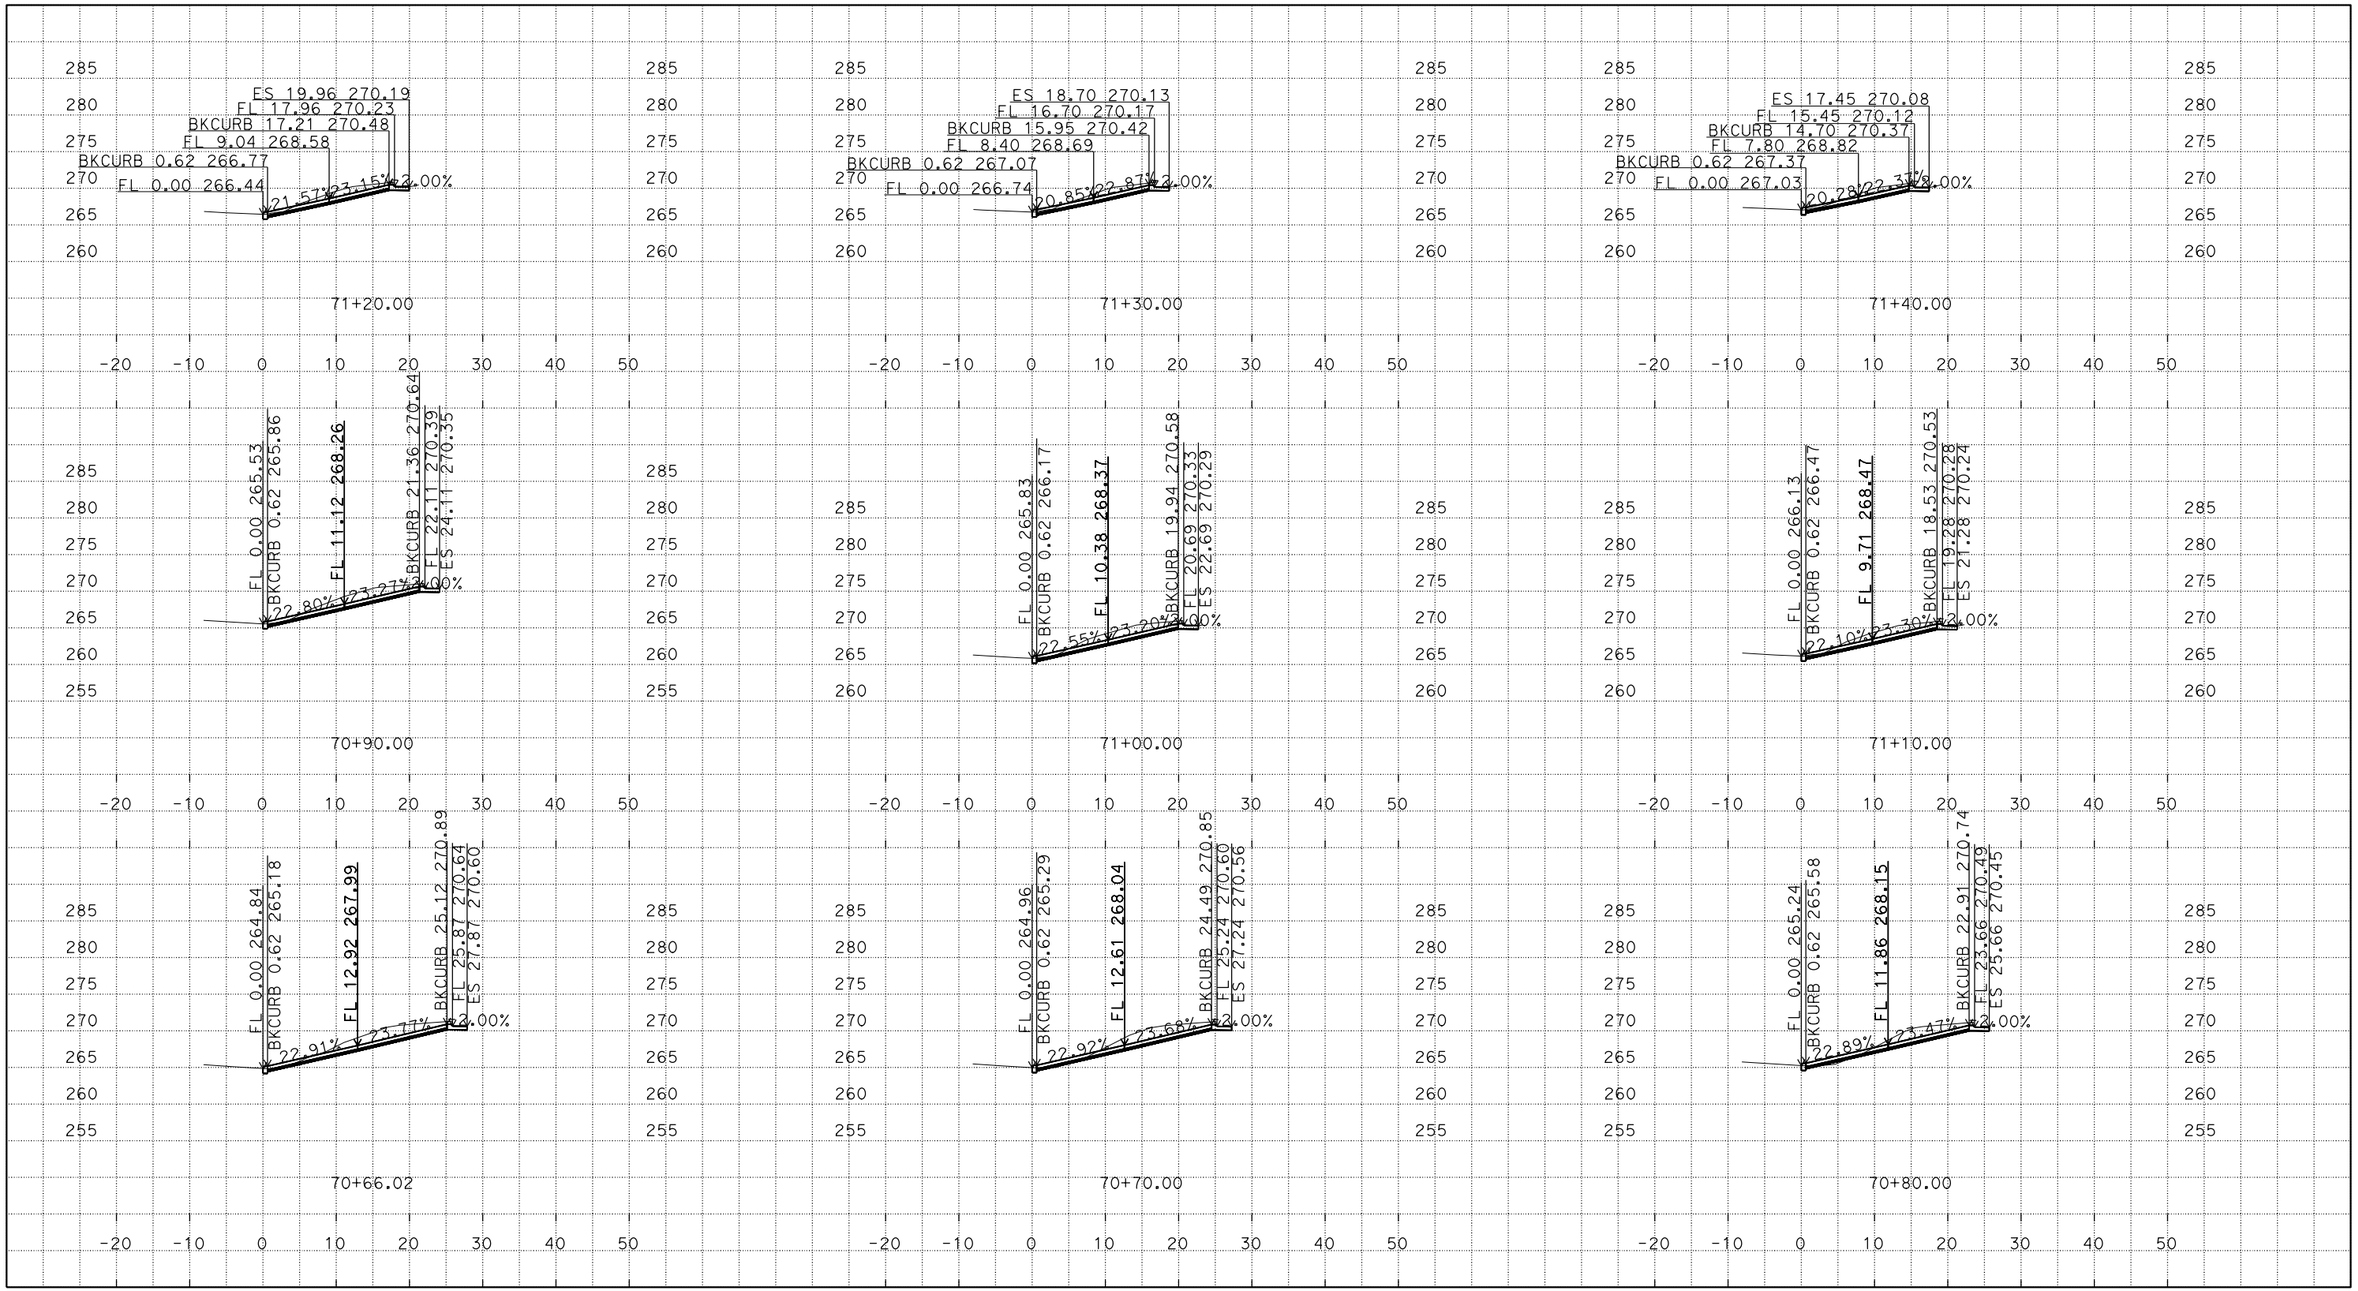

DATE: 7/23/2015
CIVIL3D PROJECT: GREENFIELD CURE
FILE LOCATION: S:\mon*-1e050\design\Design\Slope Stakes and Cross Sections

05-1E0504
Mon-101-52.4/60.8

SCALE: 1" = 10'
ALL DIMENSIONS ARE US SURVEY FEET
"CST7" CROSS SECTIONS
SHEET 13 OF 37

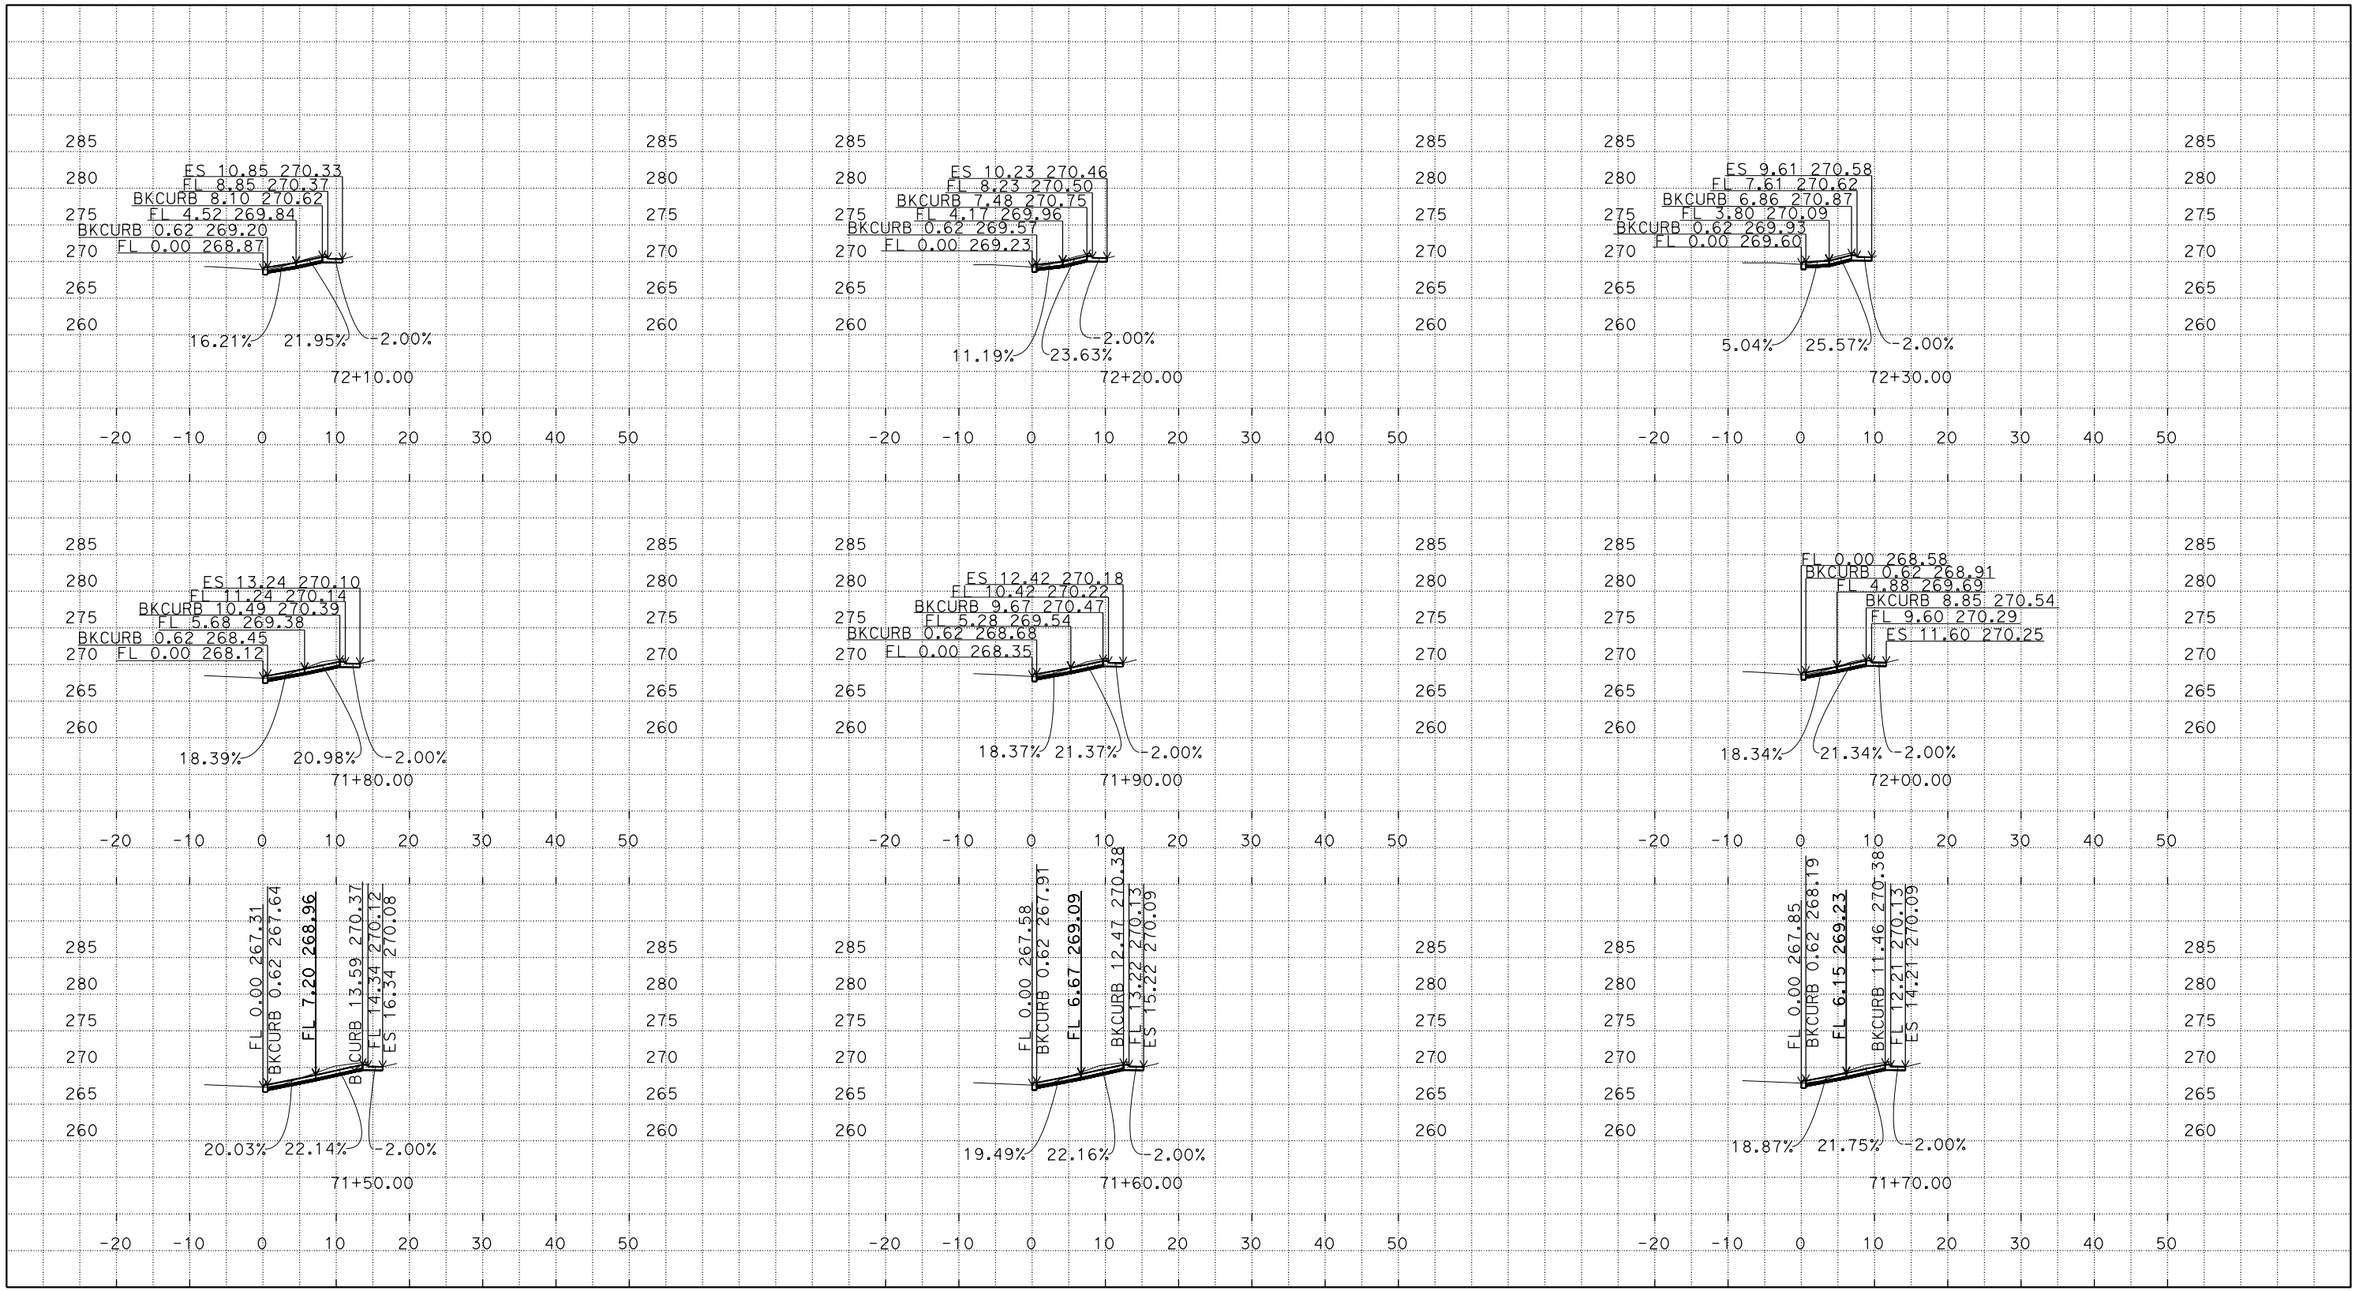

DATE: 7/23/2015
CIVIL3D PROJECT: GREENFIELD CURE
FILE LOCATION: S:\mon*-1e050\design\Design\Slope Stakes and Cross Sections

05-1E0504
Mon-101-52.4/60.8

SCALE: 1" = 10'
ALL DIMENSIONS ARE US SURVEY FEET
"CST7" CROSS SECTIONS
SHEET 14 OF 37

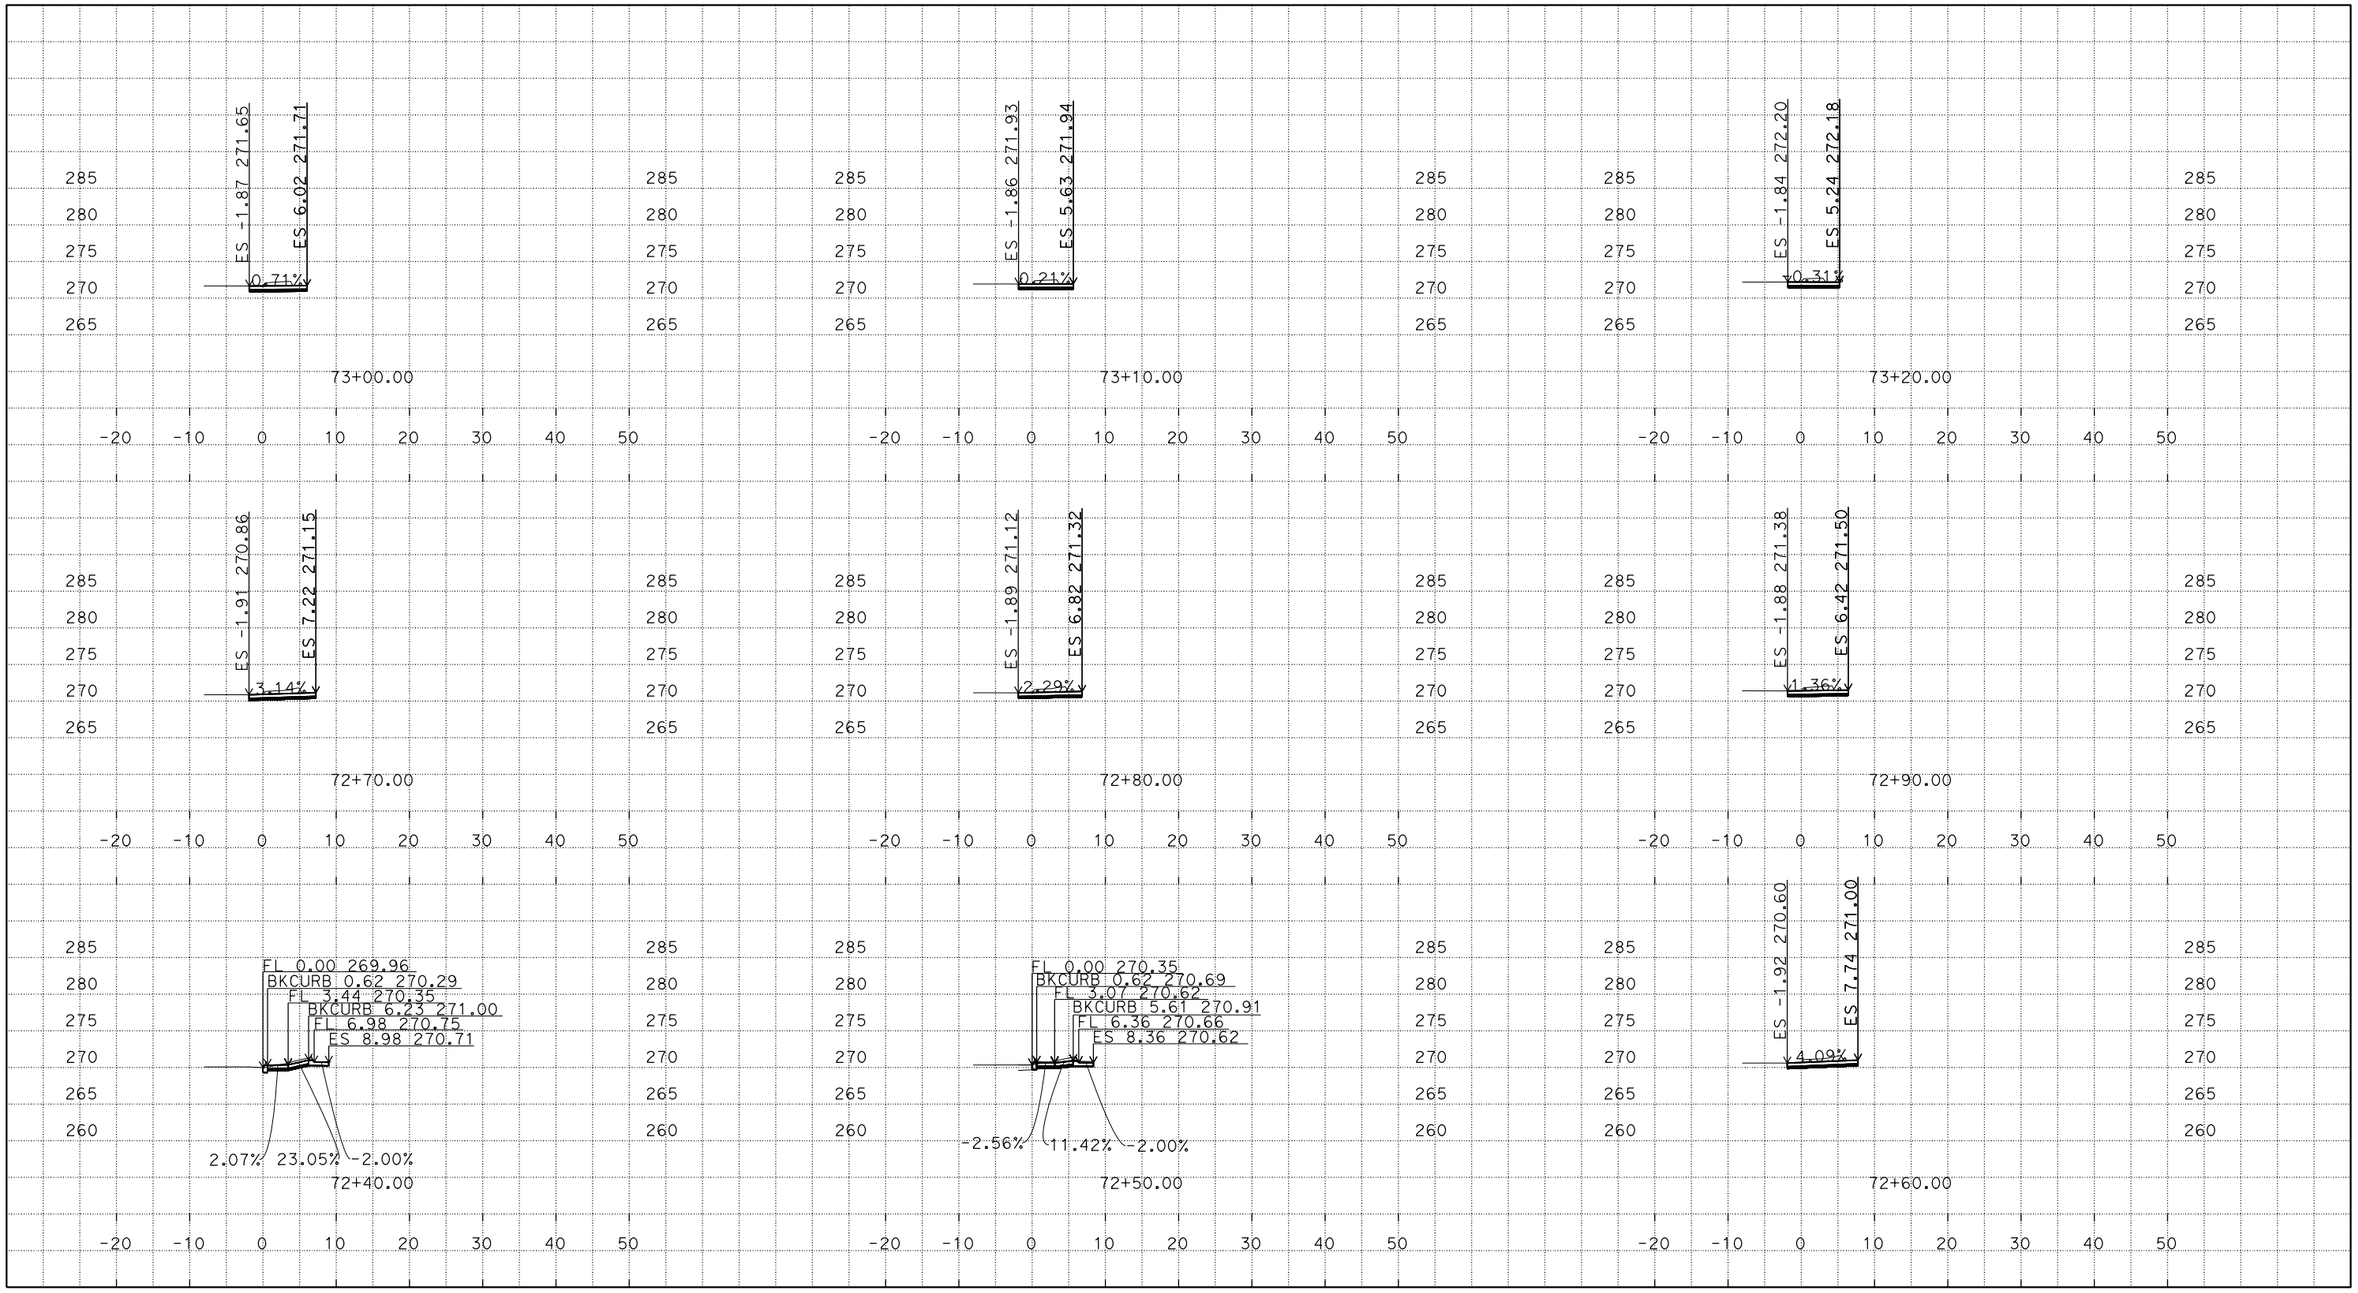

DATE: 7/23/2015
CIVIL3D PROJECT: GREENFIELD CURE
FILE LOCATION: S:\mon*-1e050\design\Design\Slope Stakes and Cross Sections

05-1E0504
Mon-101-52.4/60.8

SCALE: 1" = 10'
ALL DIMENSIONS ARE US SURVEY FEET
"CST7" CROSS SECTIONS
SHEET 15 OF 37

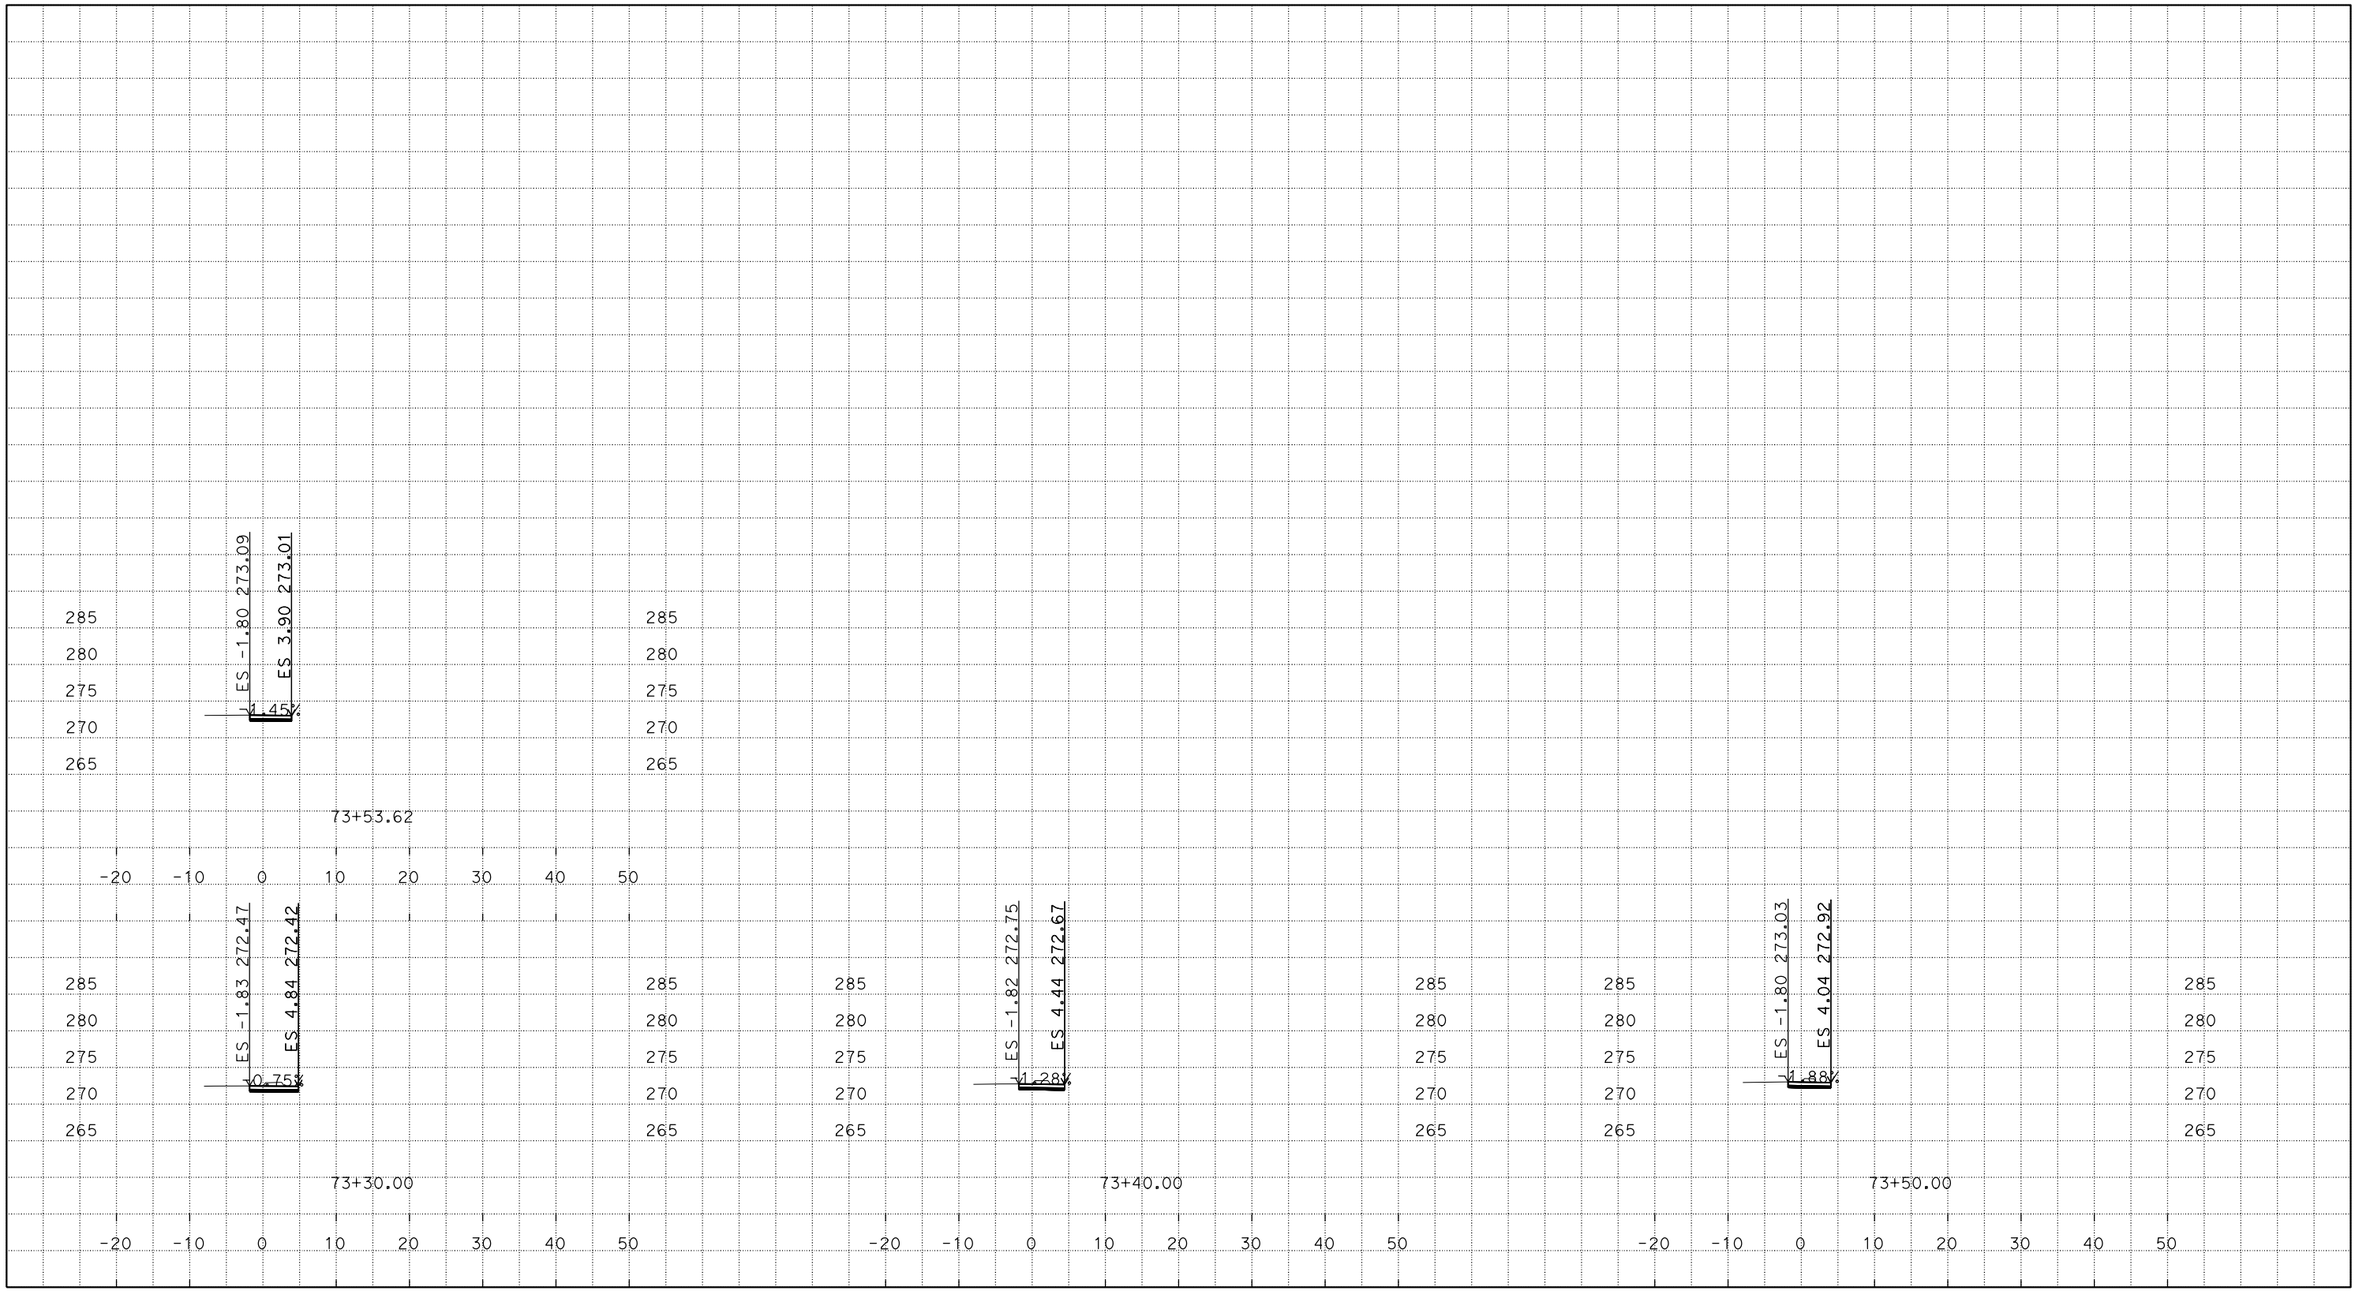

DATE: 7/23/2015
CIVIL3D PROJECT: GREENFIELD CURE
FILE LOCATION: S:\mon*-1e050\design\Design\Slope Stakes and Cross Sections

05-1E0504
Mon-101-52.4/60.8

SCALE: 1" = 10'
ALL DIMENSIONS ARE US SURVEY FEET
"CST7" CROSS SECTIONS
SHEET 16 OF 37

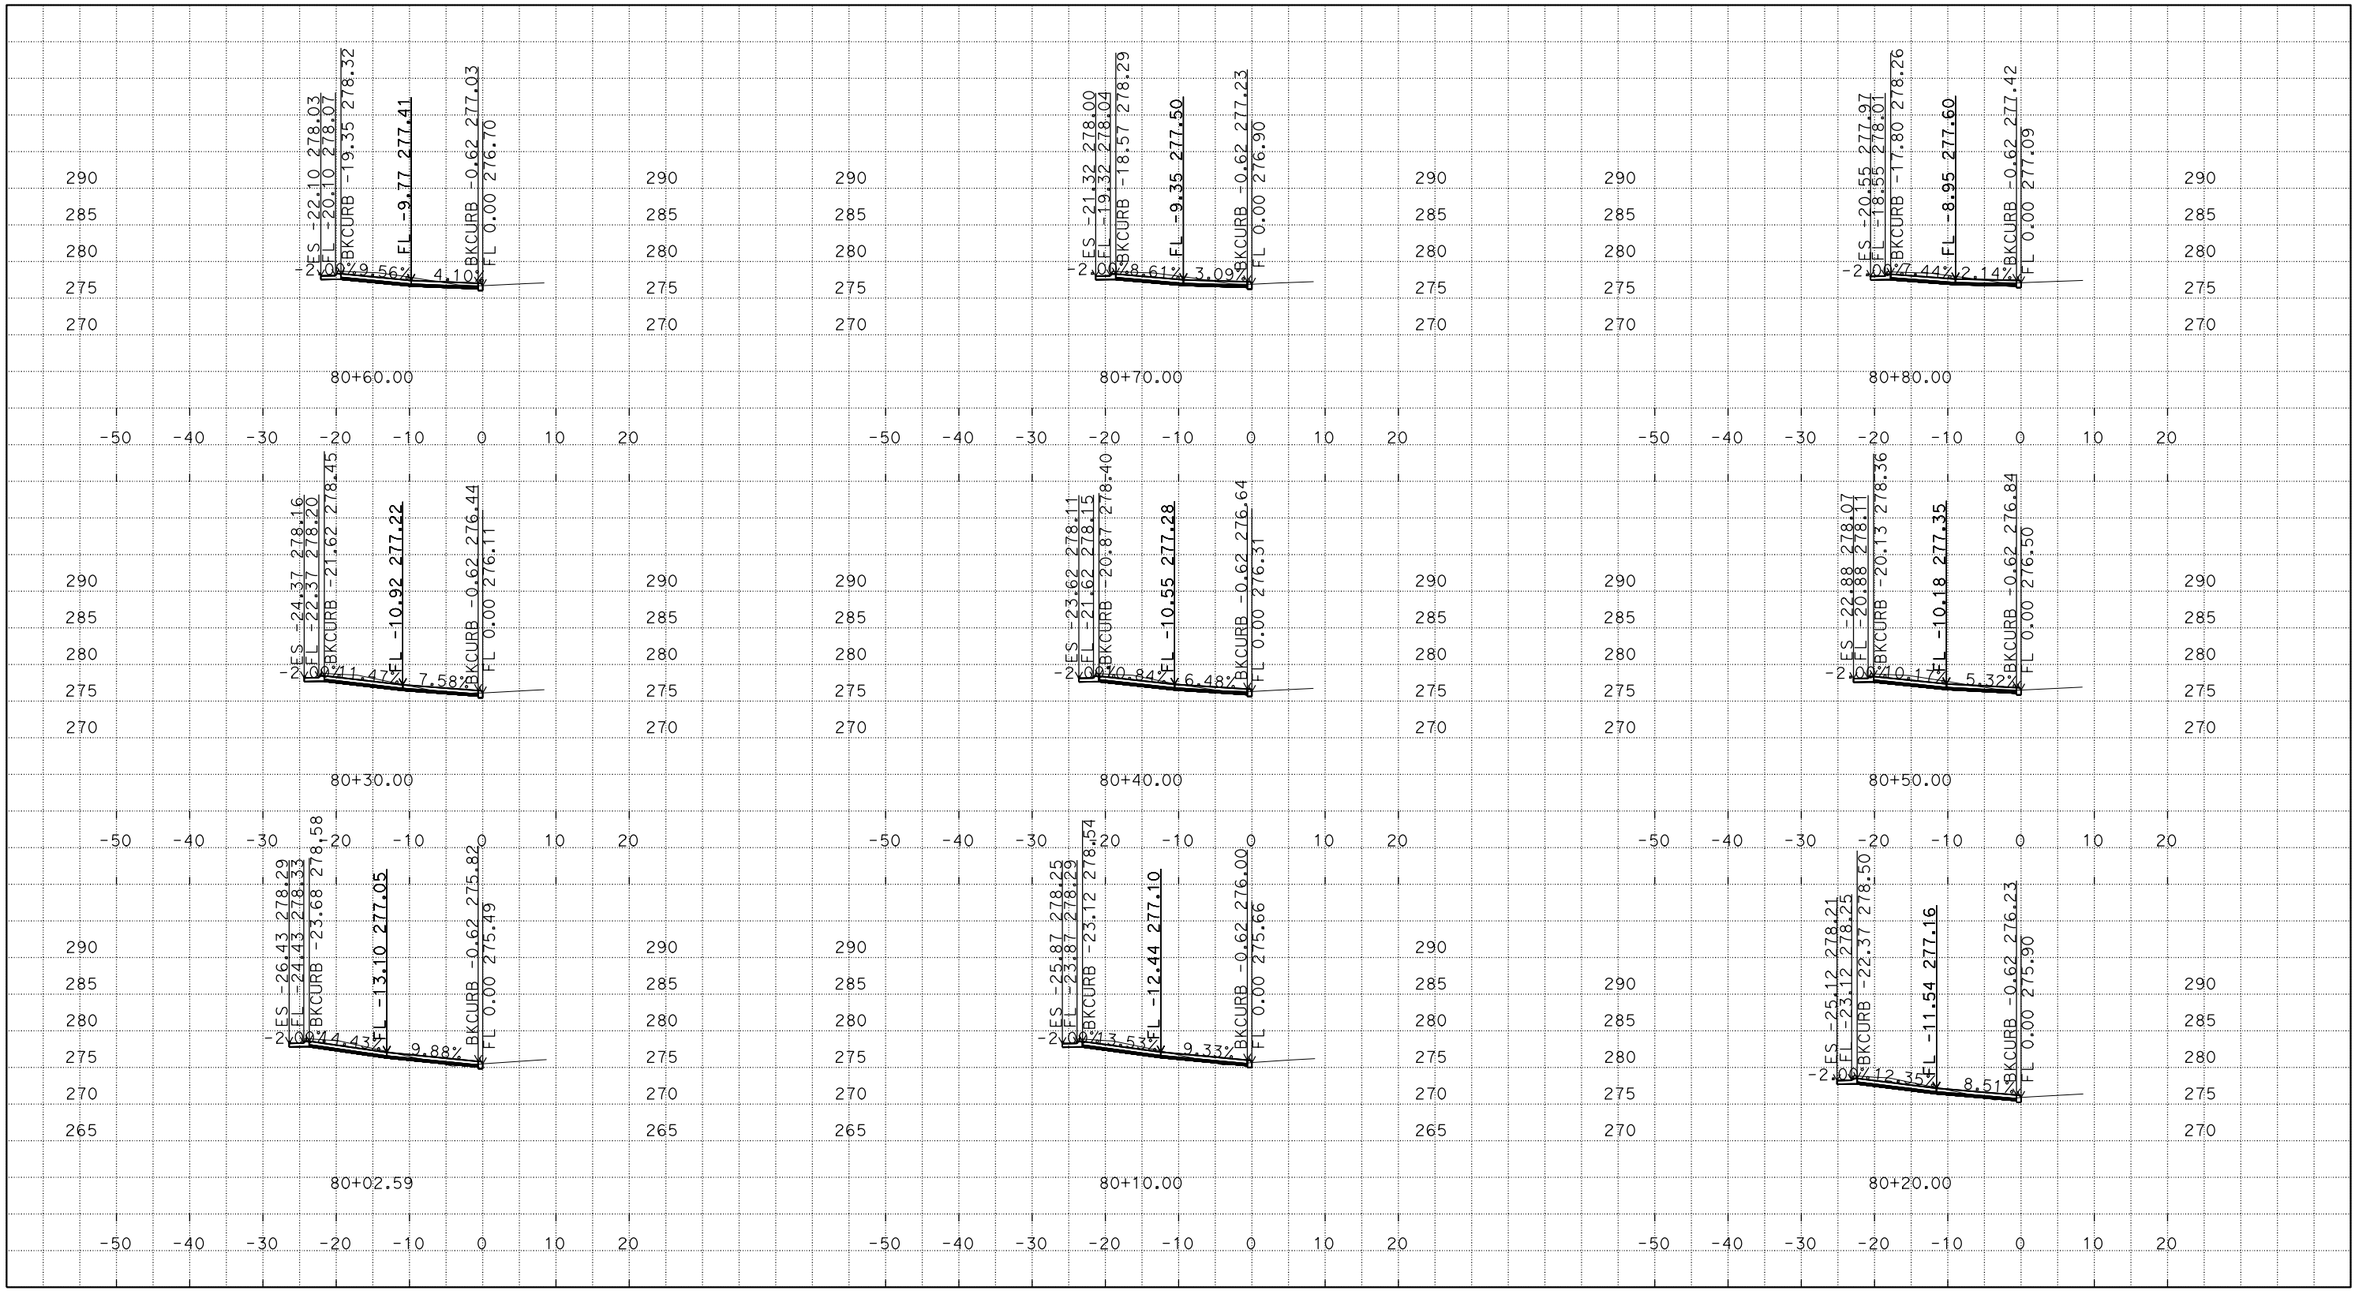

DATE: 7/23/2015
CIVIL3D PROJECT: GREENFIELD CURE
FILE LOCATION: S:\mon*-1e050\design\Design\Slope Stakes and Cross Sections

05-1E0504
Mon-101-52.4/60.8

SCALE: 1" = 10'
ALL DIMENSIONS ARE US SURVEY FEET
"CST8" CROSS SECTIONS
SHEET 17 OF 37

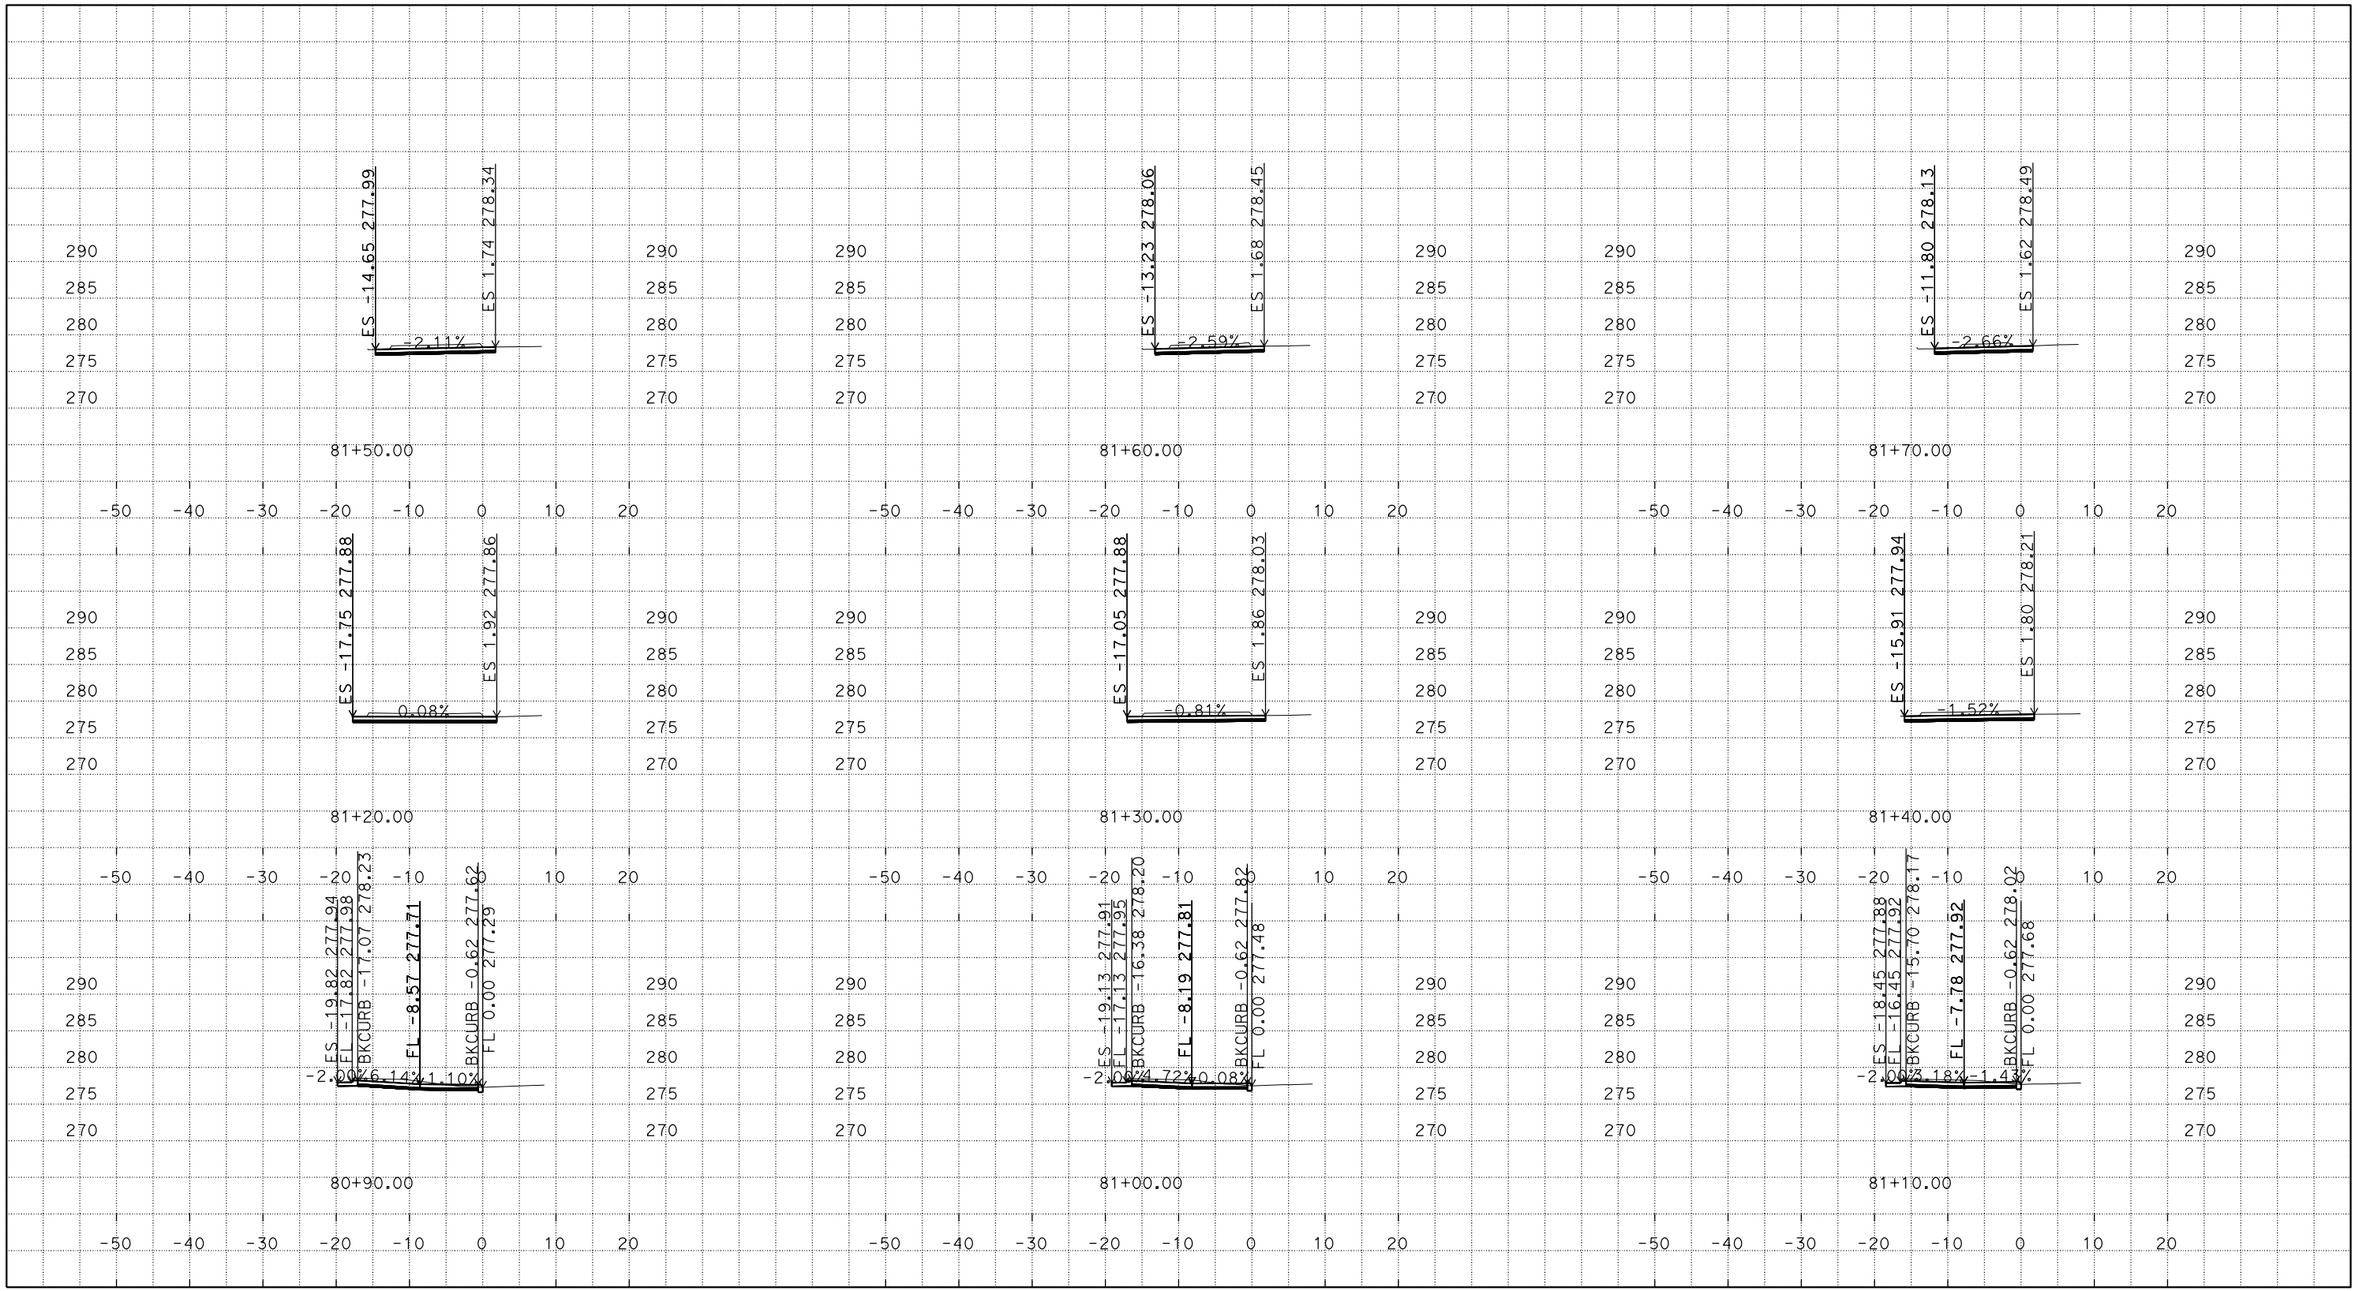

DATE: 7/23/2015
CIVIL3D PROJECT: GREENFIELD CURE
FILE LOCATION: S:\mon*-1e050\design\Design\Slope Stakes and Cross Sections

05-1E0504
Mon-101-52.4/60.8

SCALE: 1" = 10'
ALL DIMENSIONS ARE US SURVEY FEET
"CST8" CROSS SECTIONS
SHEET 18 OF 37

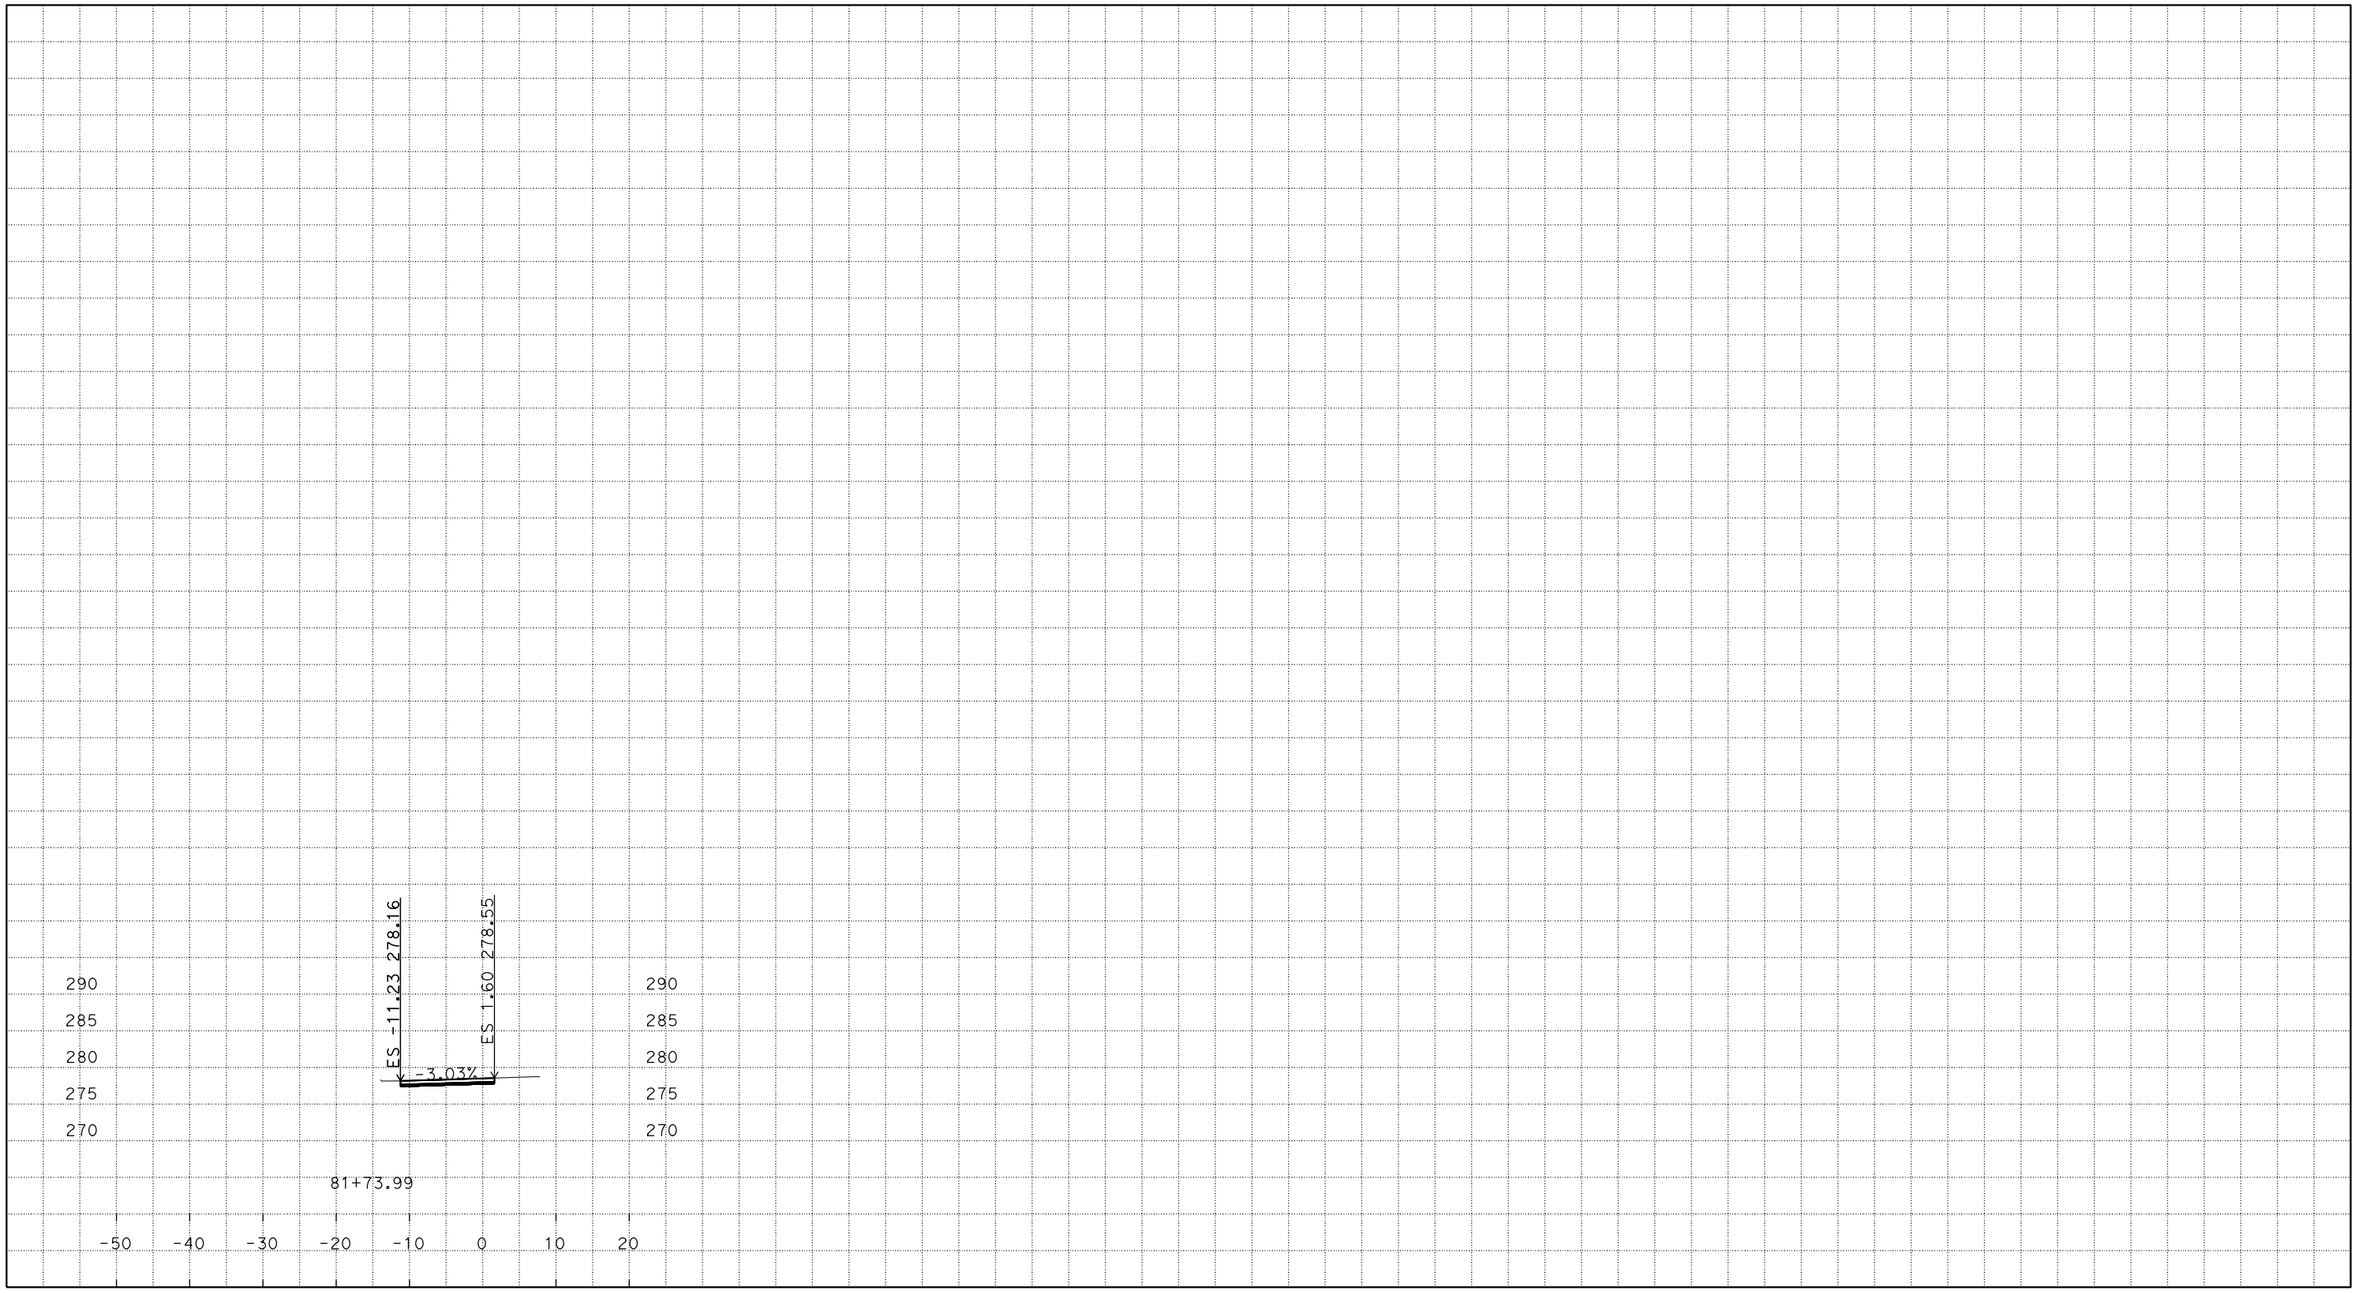

DATE: 7/23/2015
CIVIL3D PROJECT: GREENFIELD CURE
FILE LOCATION: S:\mon*-1e050\design\Design\Slope Stakes and Cross Sections

05-1E0504
Mon-101-52.4/60.8

SCALE: 1" = 10'
ALL DIMENSIONS ARE US SURVEY FEET
"CST8" CROSS SECTIONS
SHEET 19 OF 37

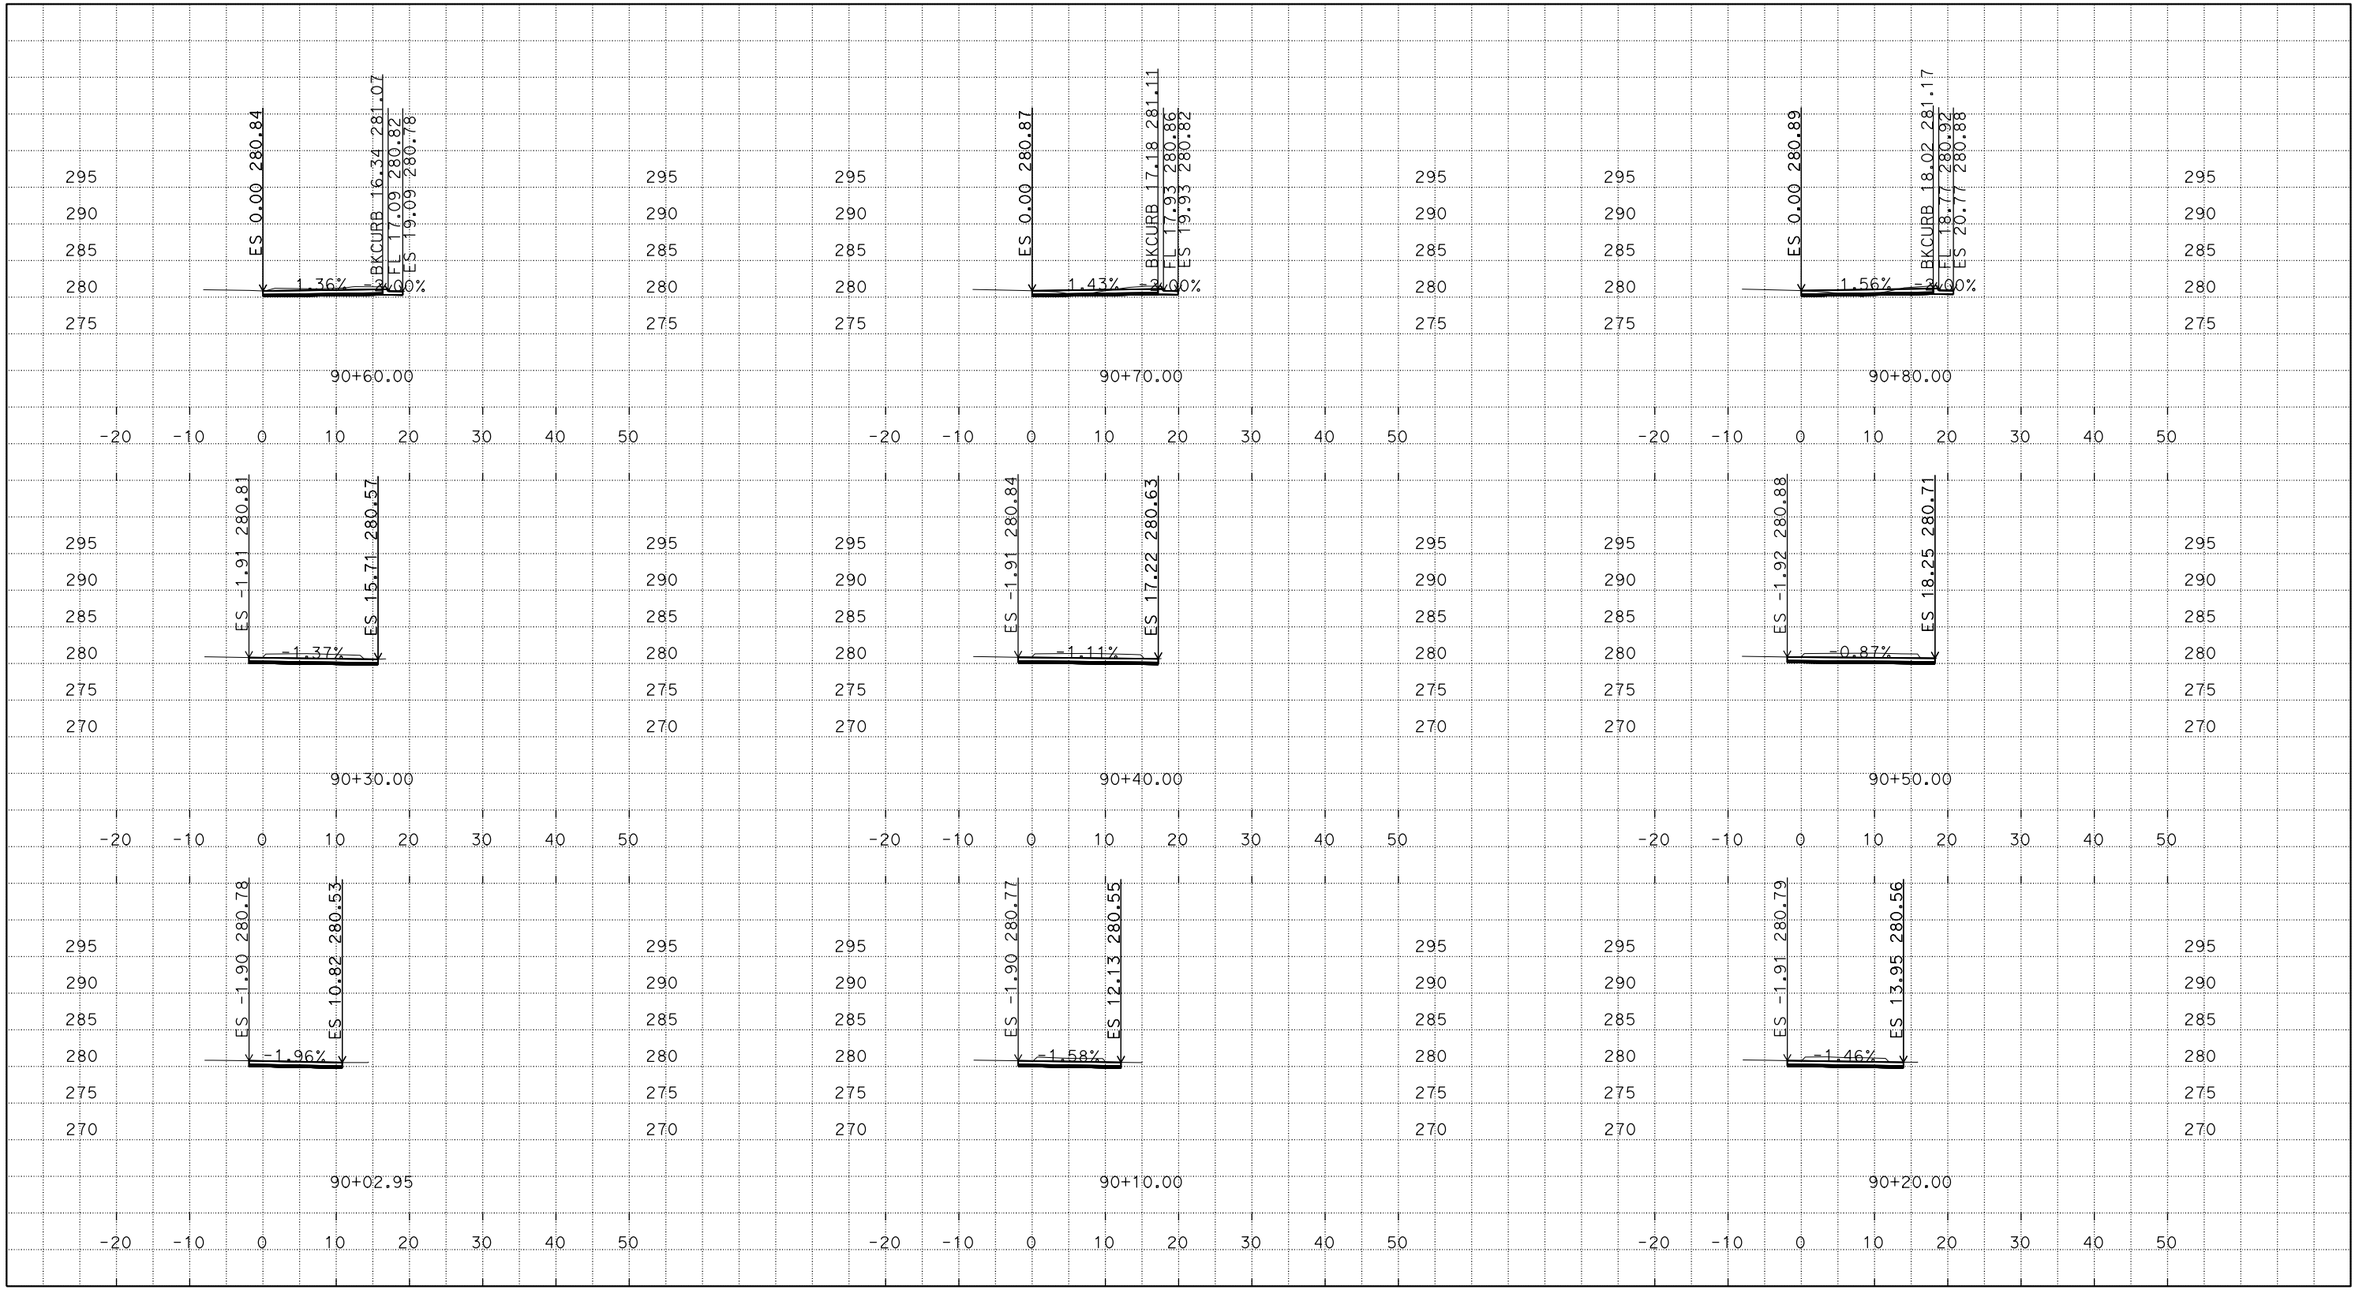

DATE: 7/23/2015
CIVIL3D PROJECT: GREENFIELD CURE
FILE LOCATION: S:\mon*-1e050\design\Design\Slope Stakes and Cross Sections

05-1E0504
Mon-101-52.4/60.8

SCALE: 1" = 10'
ALL DIMENSIONS ARE US SURVEY FEET
"CST9" CROSS SECTIONS
SHEET 20 OF 37

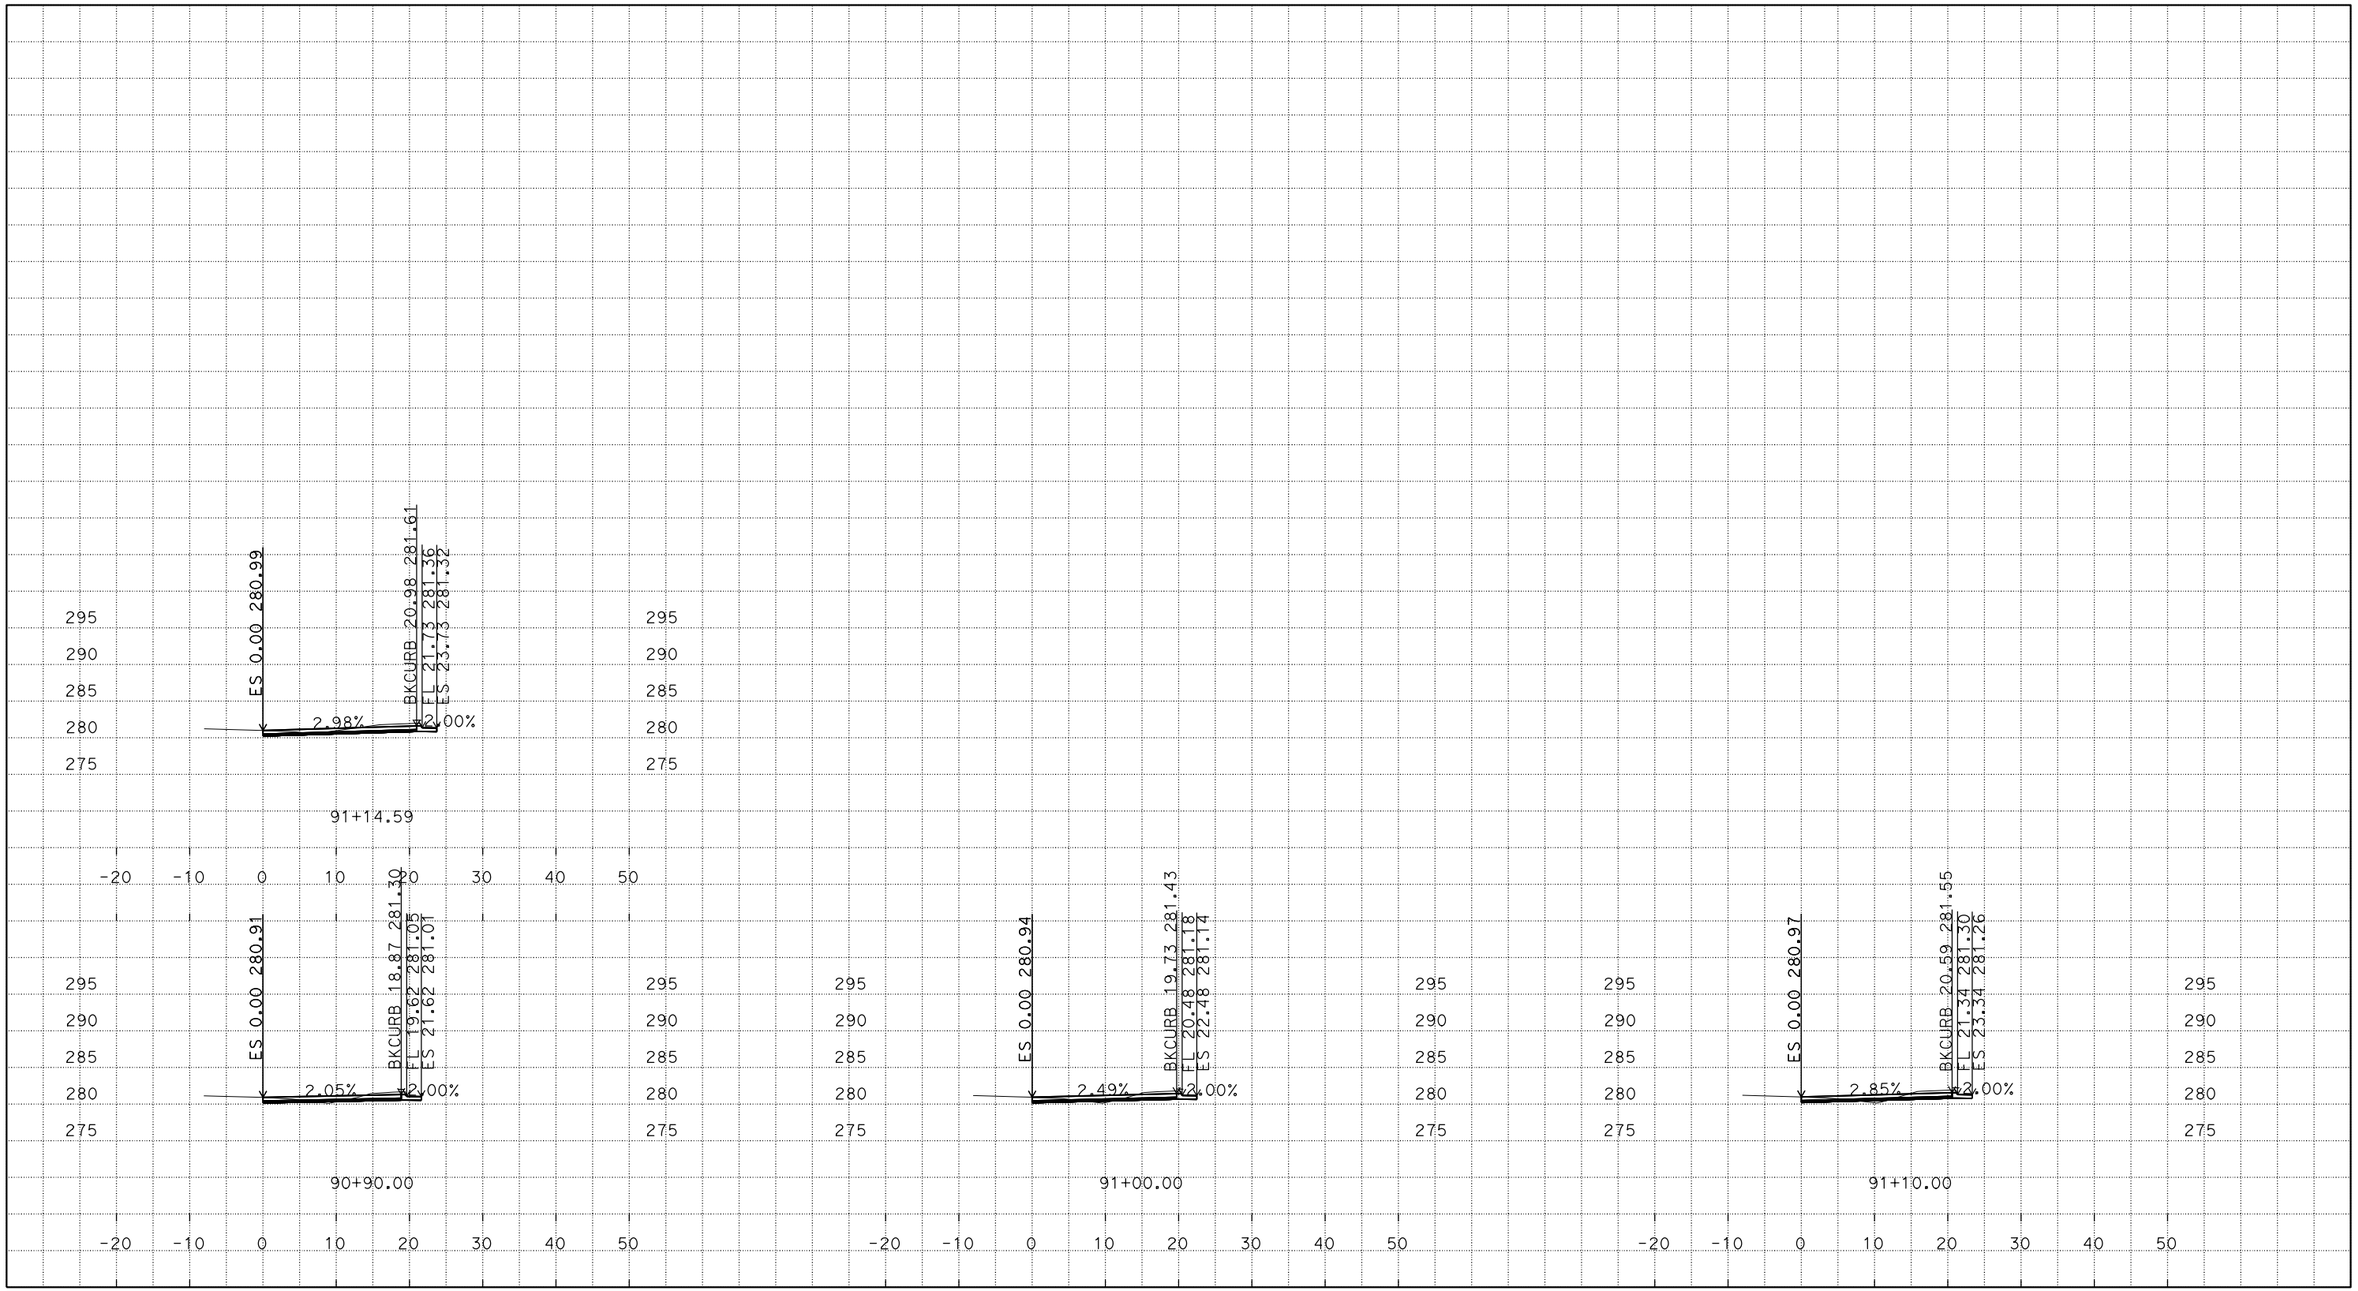

DATE: 7/23/2015
CIVIL3D PROJECT: GREENFIELD CURE
FILE LOCATION: S:\mon*-1e050\design\Design\Slope Stakes and Cross Sections

05-1E0504
Mon-101-52.4/60.8

SCALE: 1" = 10'
ALL DIMENSIONS ARE US SURVEY FEET
"CST9" CROSS SECTIONS
SHEET 21 OF 37

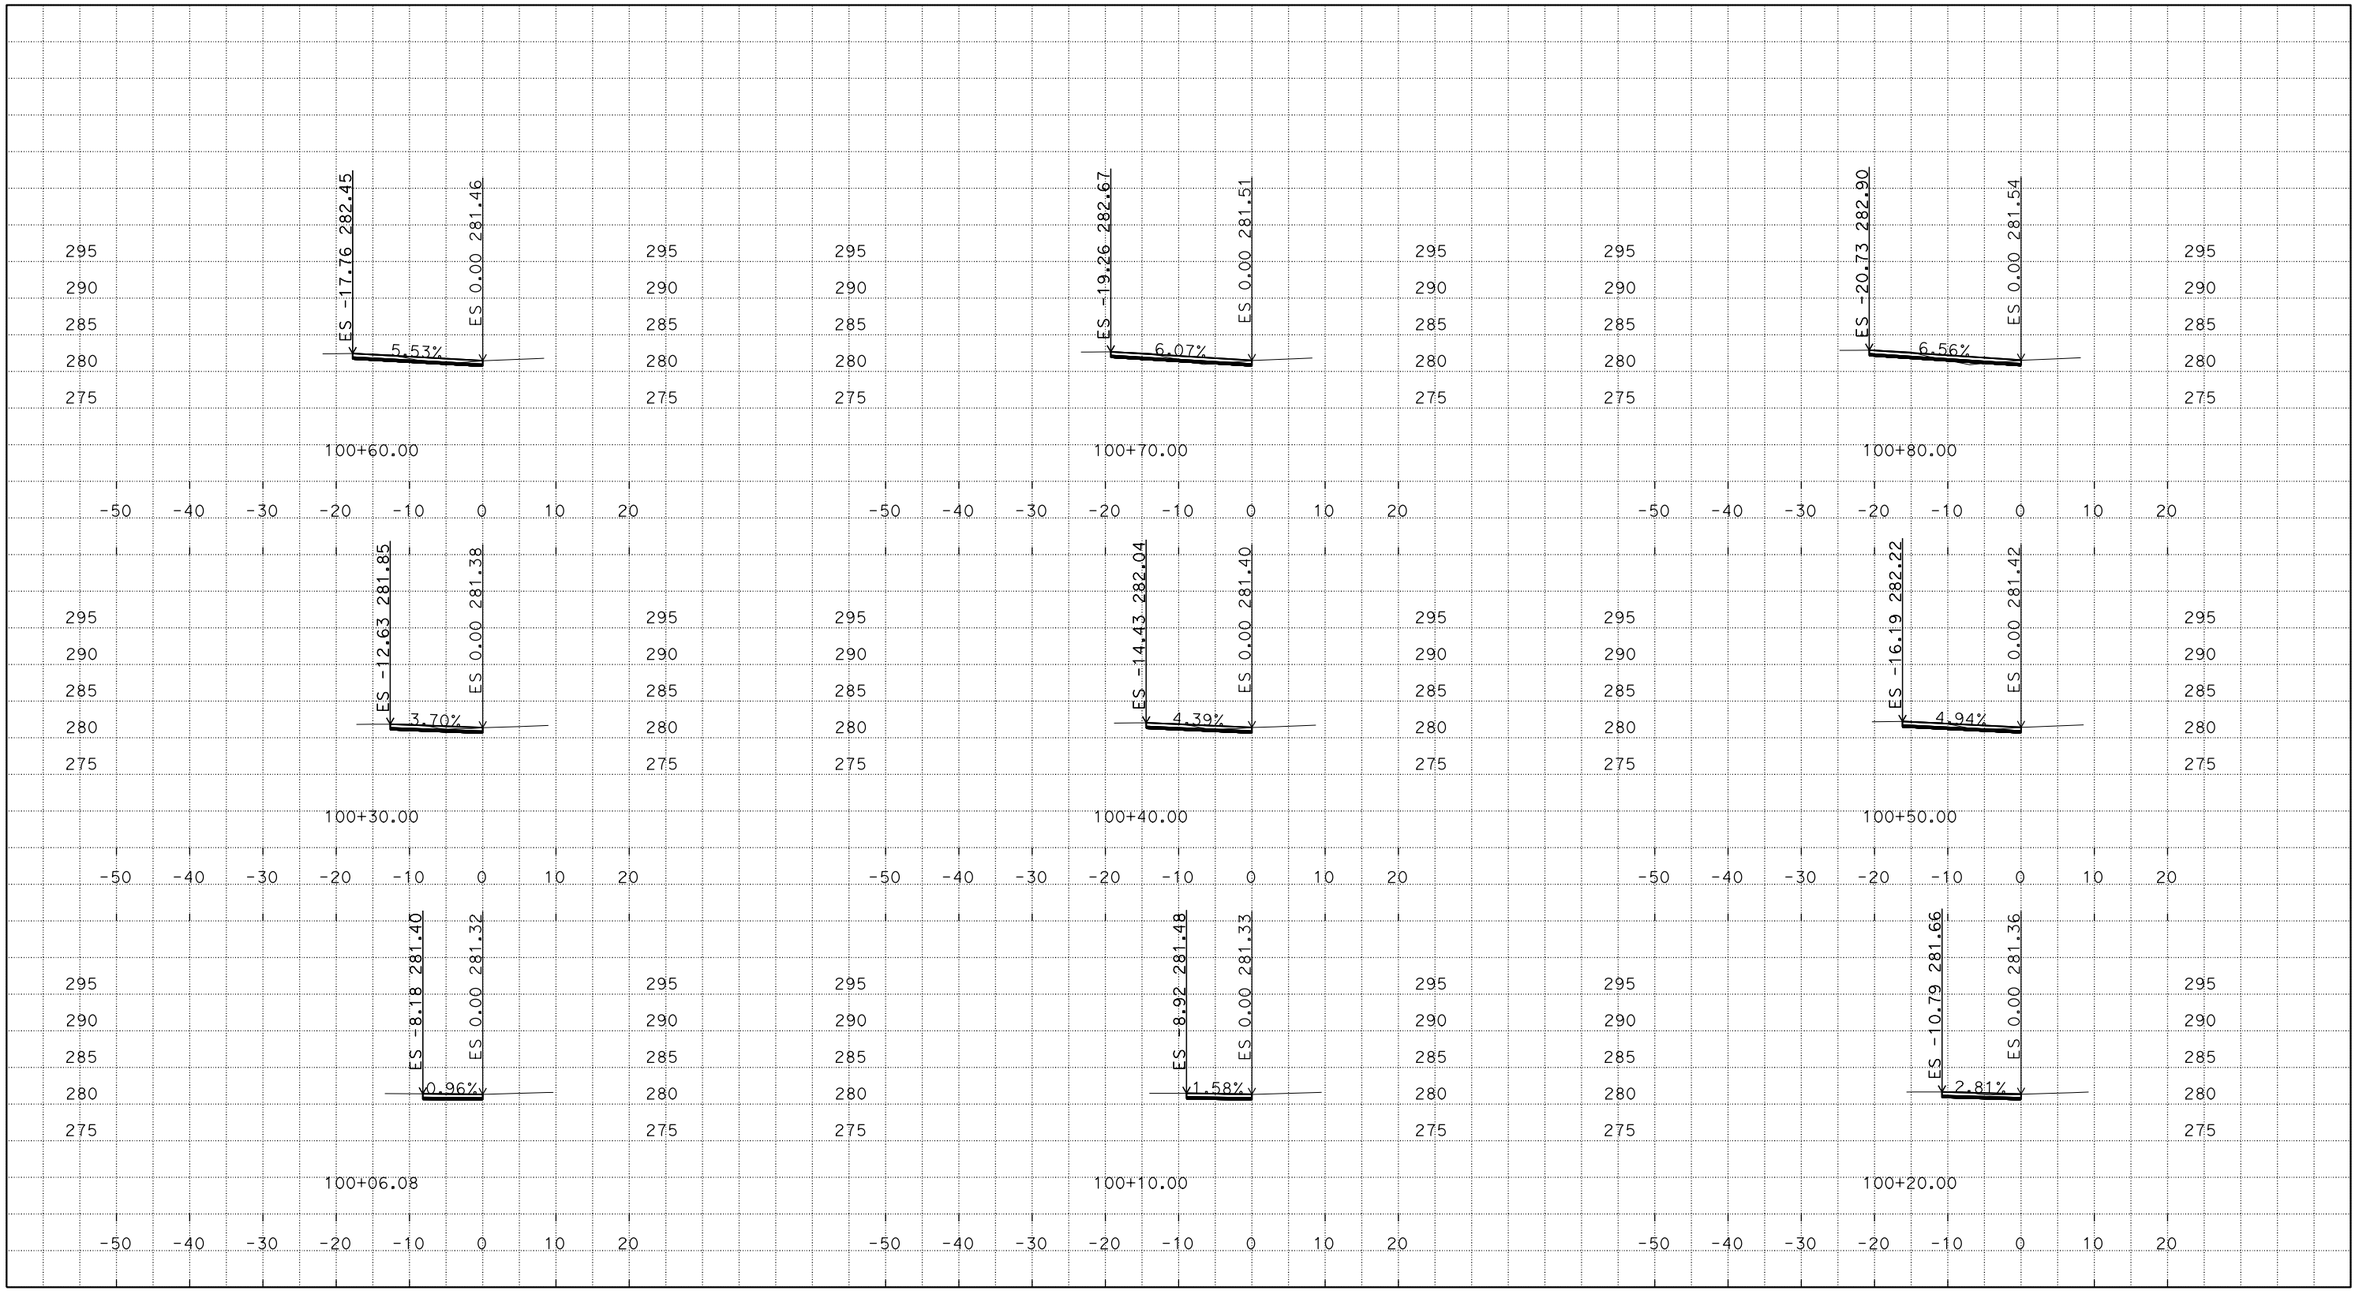

DATE: 7/23/2015
CIVIL3D PROJECT: GREENFIELD CURE
FILE LOCATION: S:\mon*-1e050\design\Design\Slope Stakes and Cross Sections

05-1E0504
Mon-101-52.4/60.8

SCALE: 1" = 10'
ALL DIMENSIONS ARE US SURVEY FEET
"CST10" CROSS SECTIONS
SHEET 22 OF 37

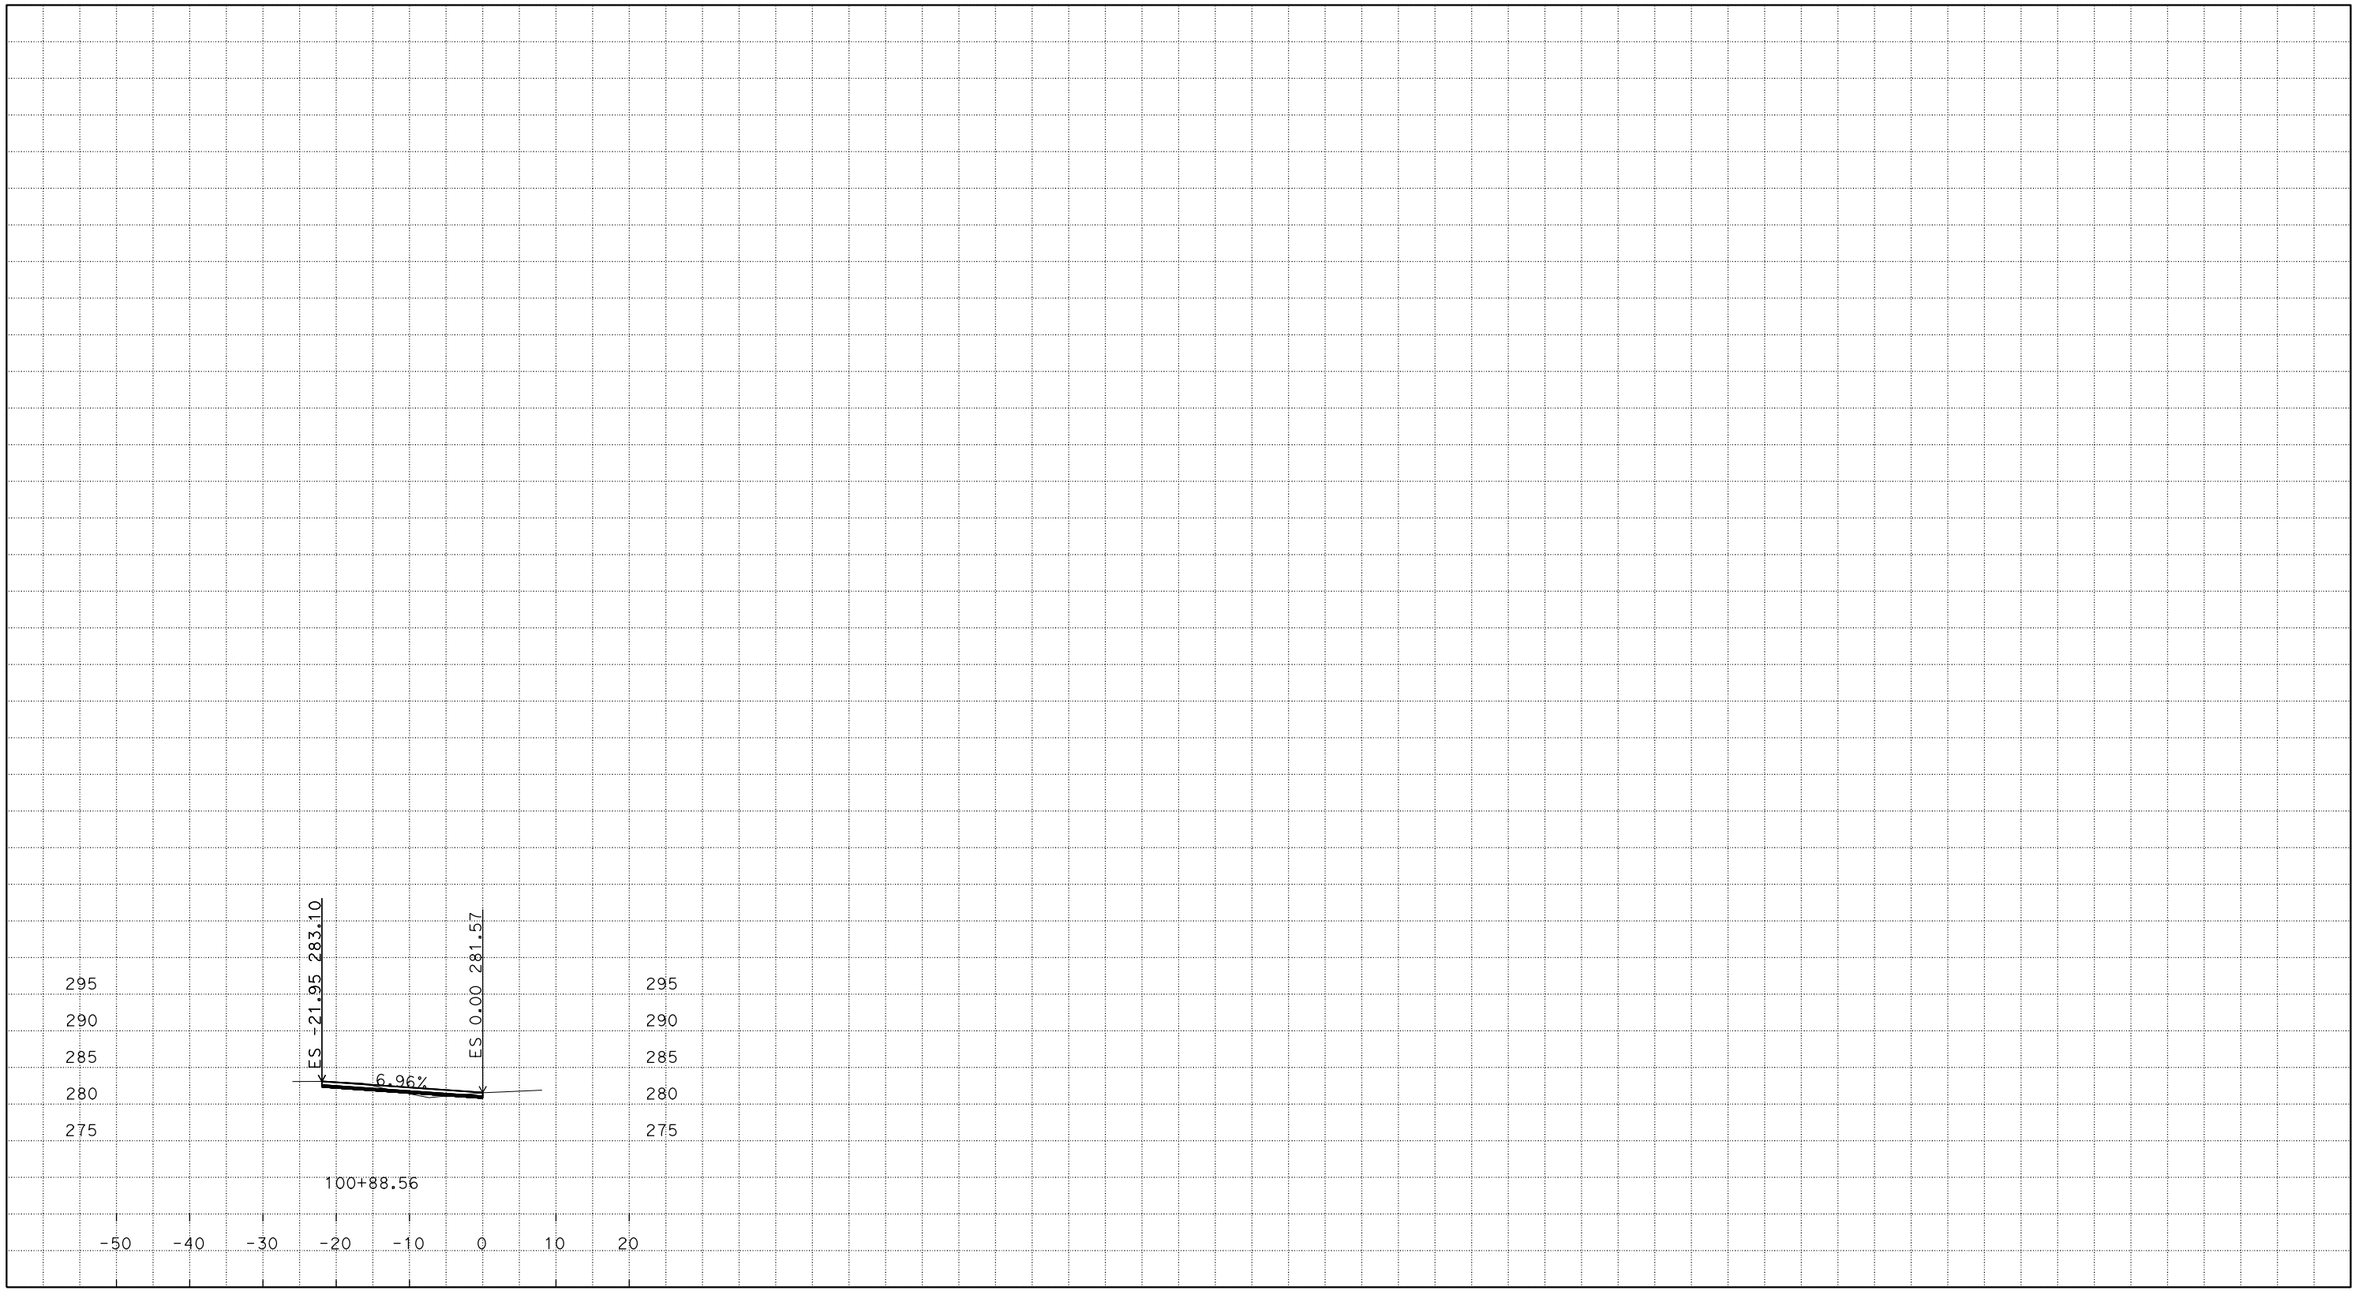

DATE: 7/23/2015
CIVIL3D PROJECT: GREENFIELD CURE
FILE LOCATION: S:\mon*-1e050\design\Design\Slope Stakes and Cross Sections

05-1E0504
Mon-101-52.4/60.8

SCALE: 1" = 10'
ALL DIMENSIONS ARE US SURVEY FEET
"CST10" CROSS SECTIONS
SHEET 23 OF 37

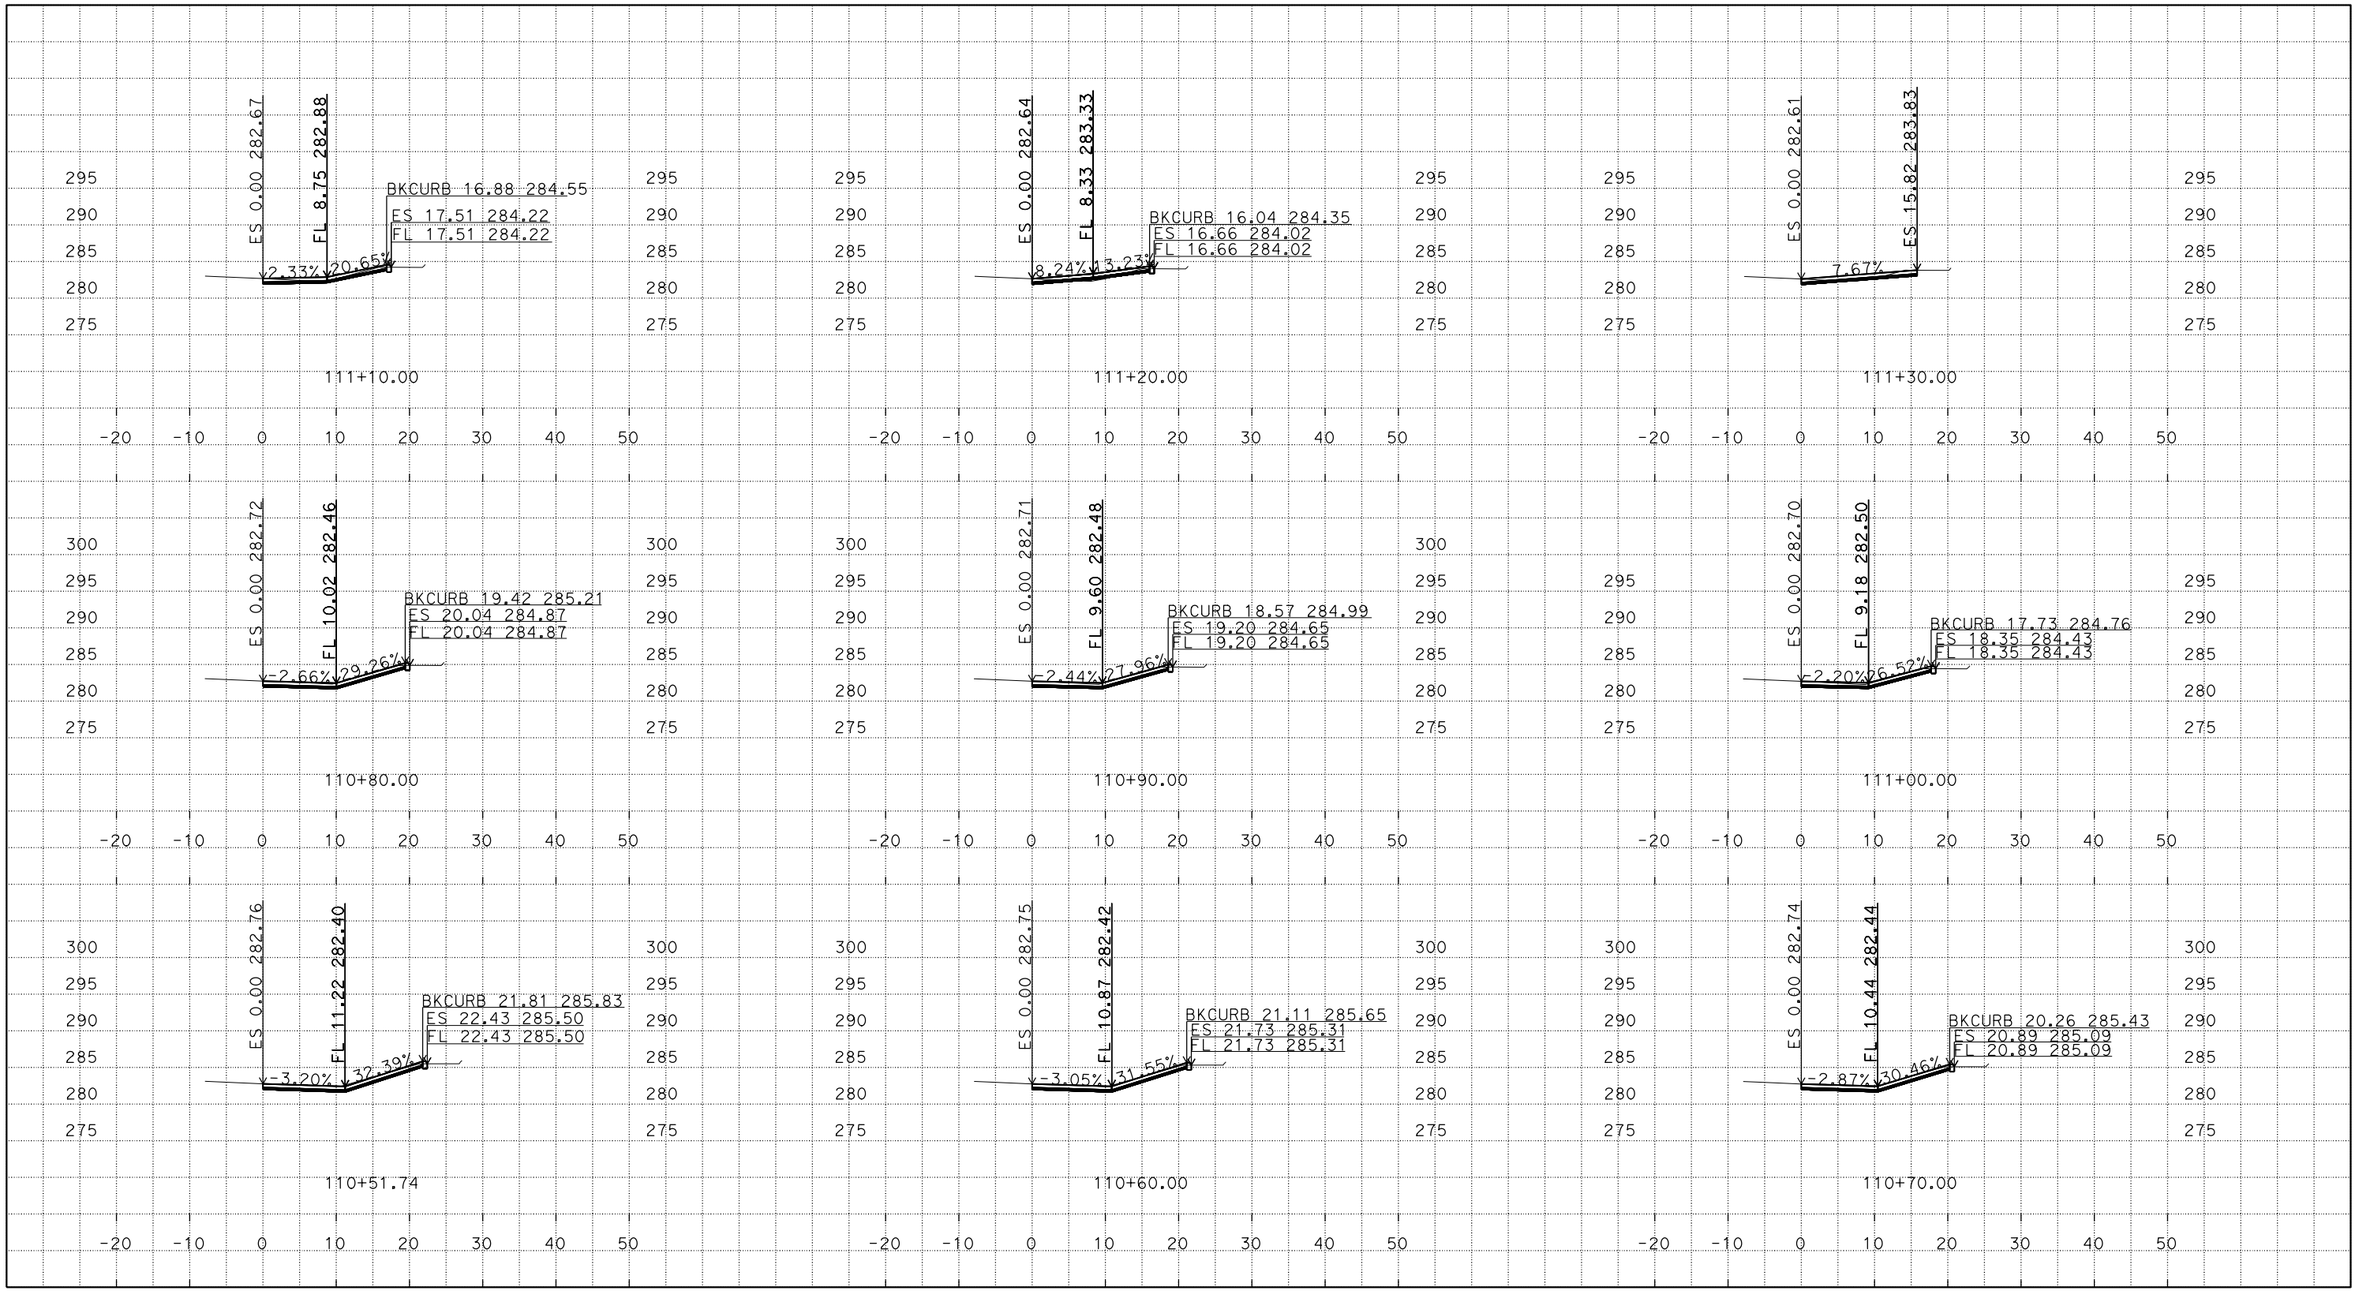

DATE: 7/23/2015
CIVIL3D PROJECT: GREENFIELD CURE
FILE LOCATION: S:\mon*-1e050\design\Design\Slope Stakes and Cross Sections

05-1E0504
Mon-101-52.4/60.8

SCALE: 1" = 10'
ALL DIMENSIONS ARE US SURVEY FEET
"CST11" CROSS SECTIONS
SHEET 24 OF 37

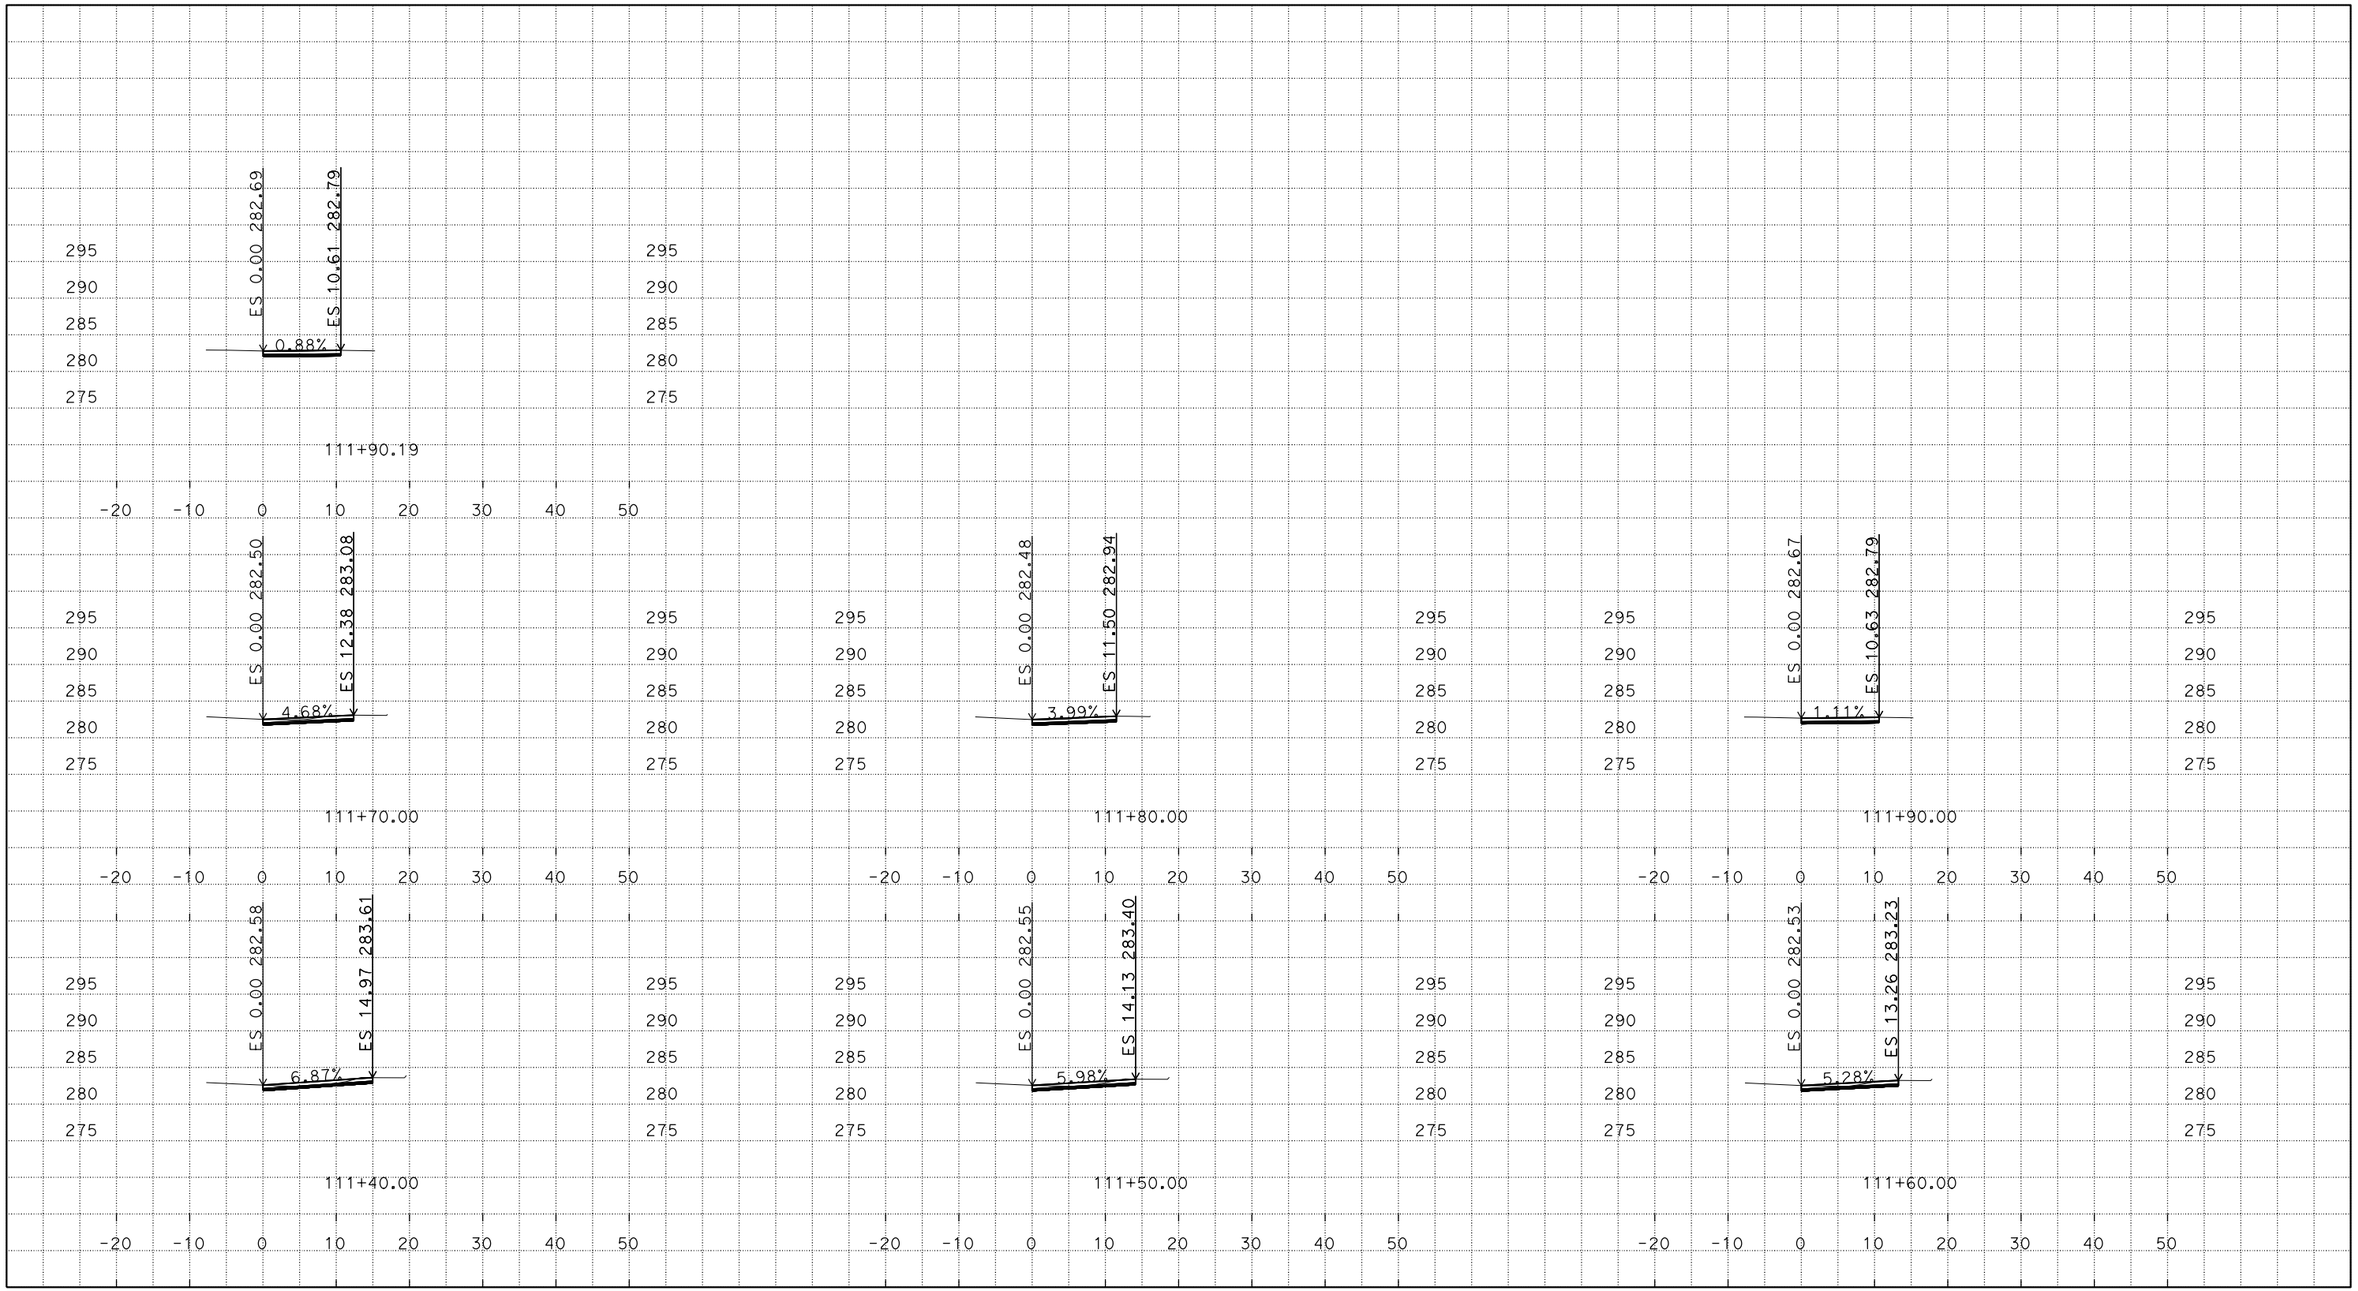

DATE: 7/23/2015
CIVIL3D PROJECT: GREENFIELD CURE
FILE LOCATION: S:\mon*-1e050\design\Design\Slope Stakes and Cross Sections

05-1E0504
Mon-101-52.4/60.8

SCALE: 1" = 10'
ALL DIMENSIONS ARE US SURVEY FEET
"CST11" CROSS SECTIONS
SHEET 25 OF 37

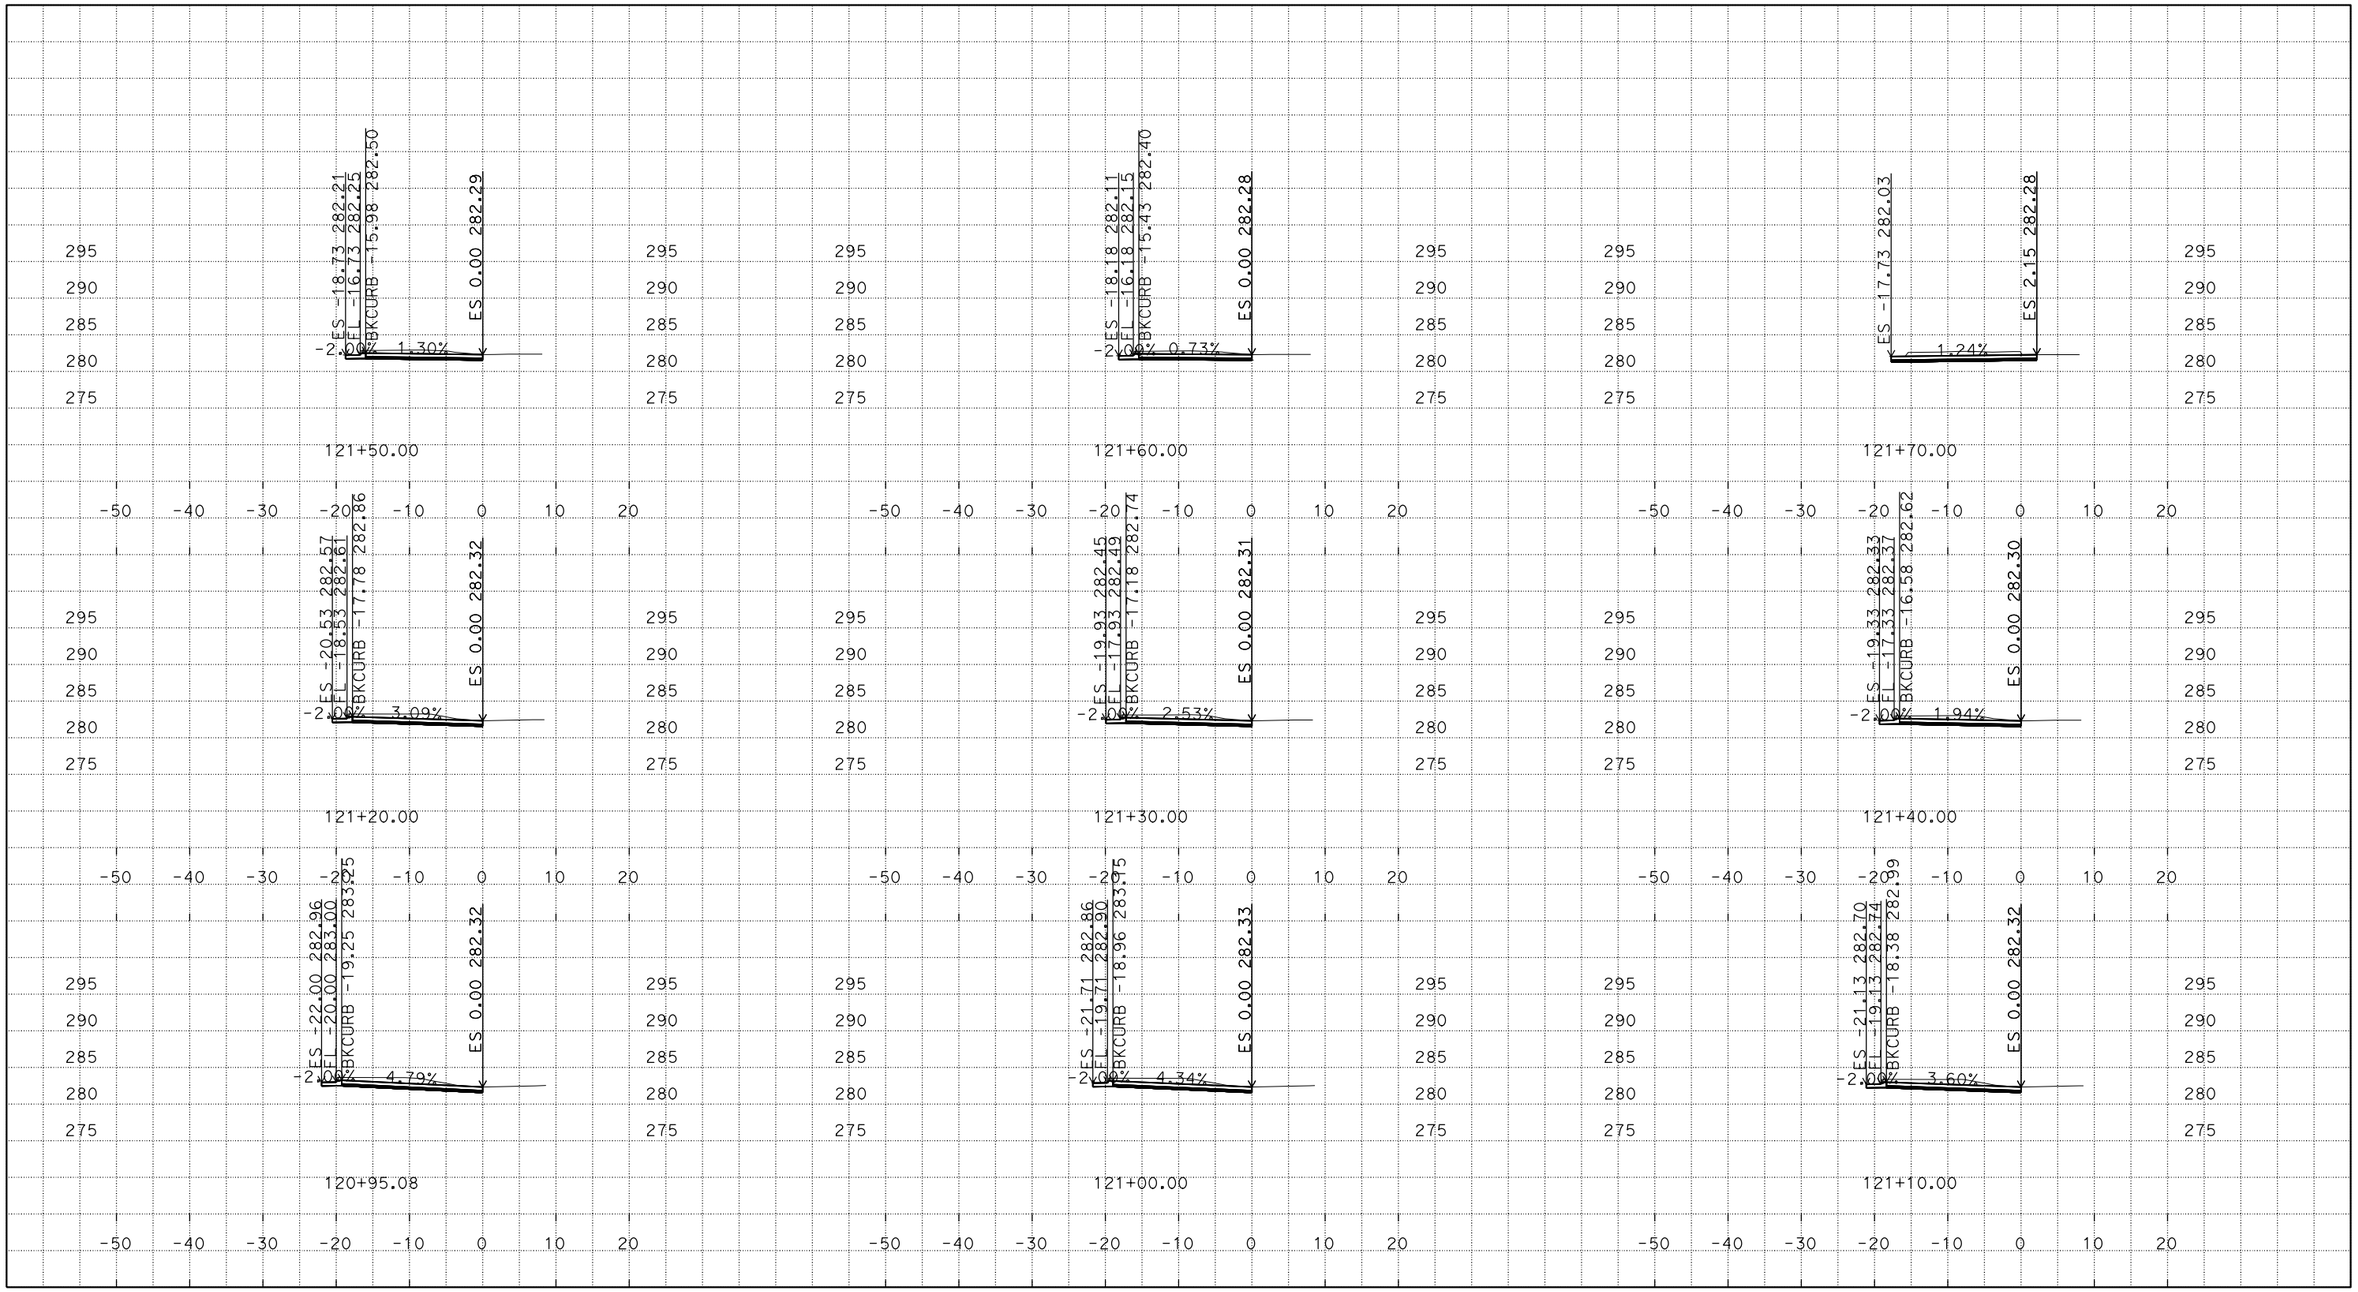

DATE: 7/23/2015
CIVIL3D PROJECT: GREENFIELD CURE
FILE LOCATION: S:\mon*-1e050\design\Design\Slope Stakes and Cross Sections

05-1E0504
Mon-101-52.4/60.8

SCALE: 1" = 10'
ALL DIMENSIONS ARE US SURVEY FEET
"CST12" CROSS SECTIONS
SHEET 26 OF 37

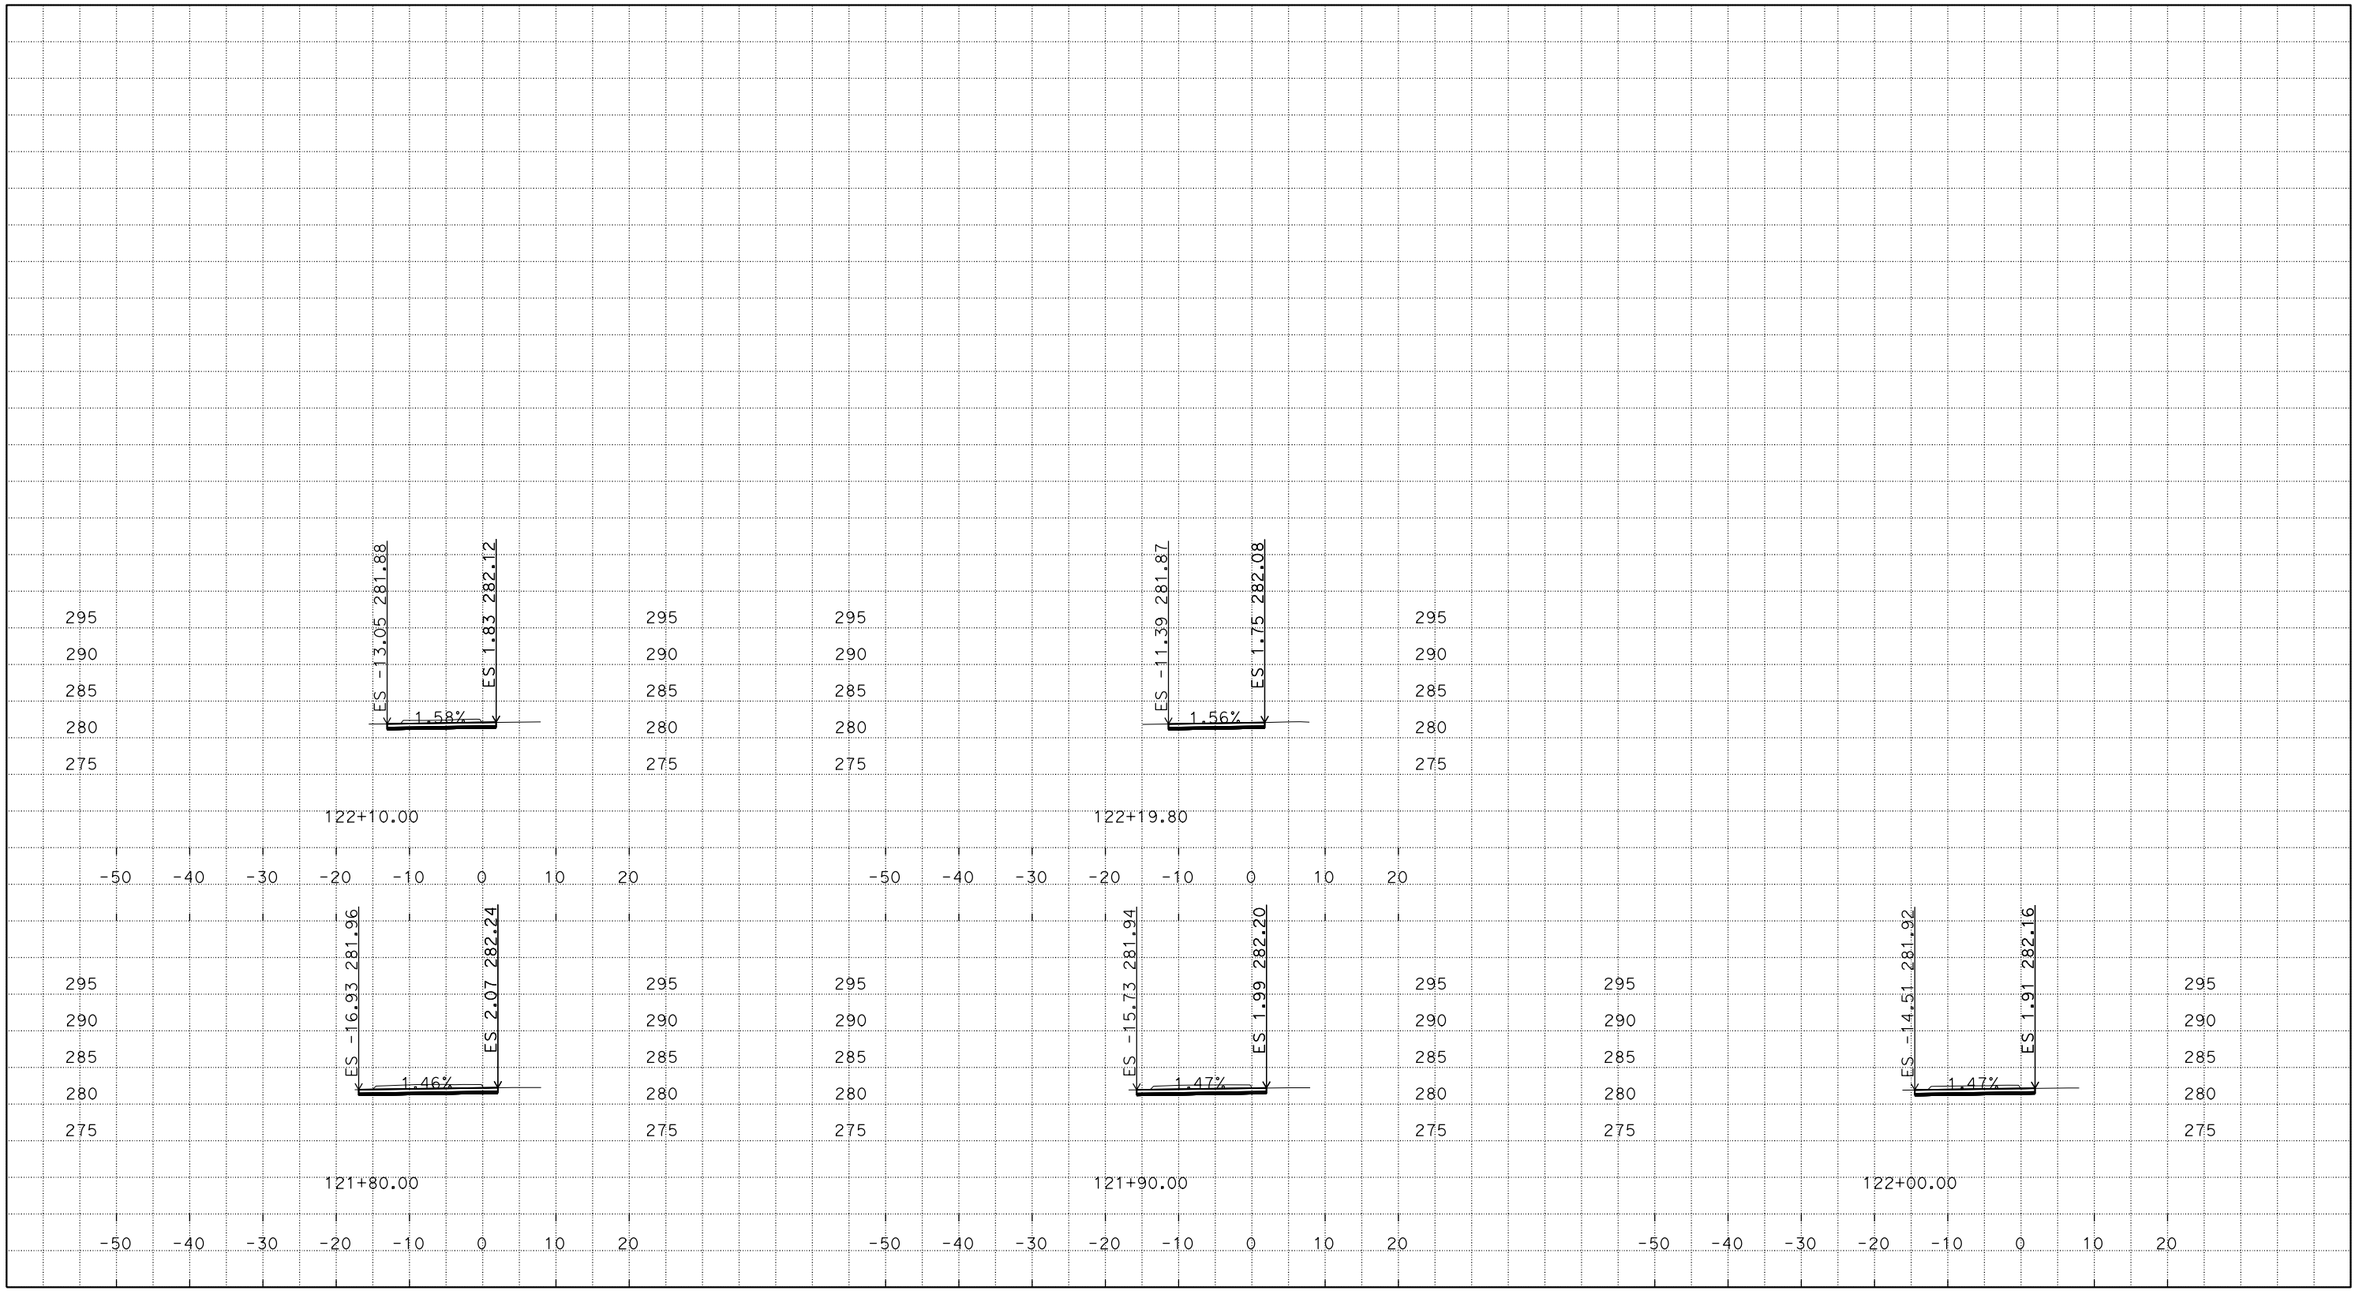

DATE: 7/23/2015
CIVIL3D PROJECT: GREENFIELD CURE
FILE LOCATION: S:\mon*-1e050\design\Design\Slope Stakes and Cross Sections

05-1E0504
Mon-101-52.4/60.8

SCALE: 1" = 10'
ALL DIMENSIONS ARE US SURVEY FEET
"CST12" CROSS SECTIONS
SHEET 27 OF 37

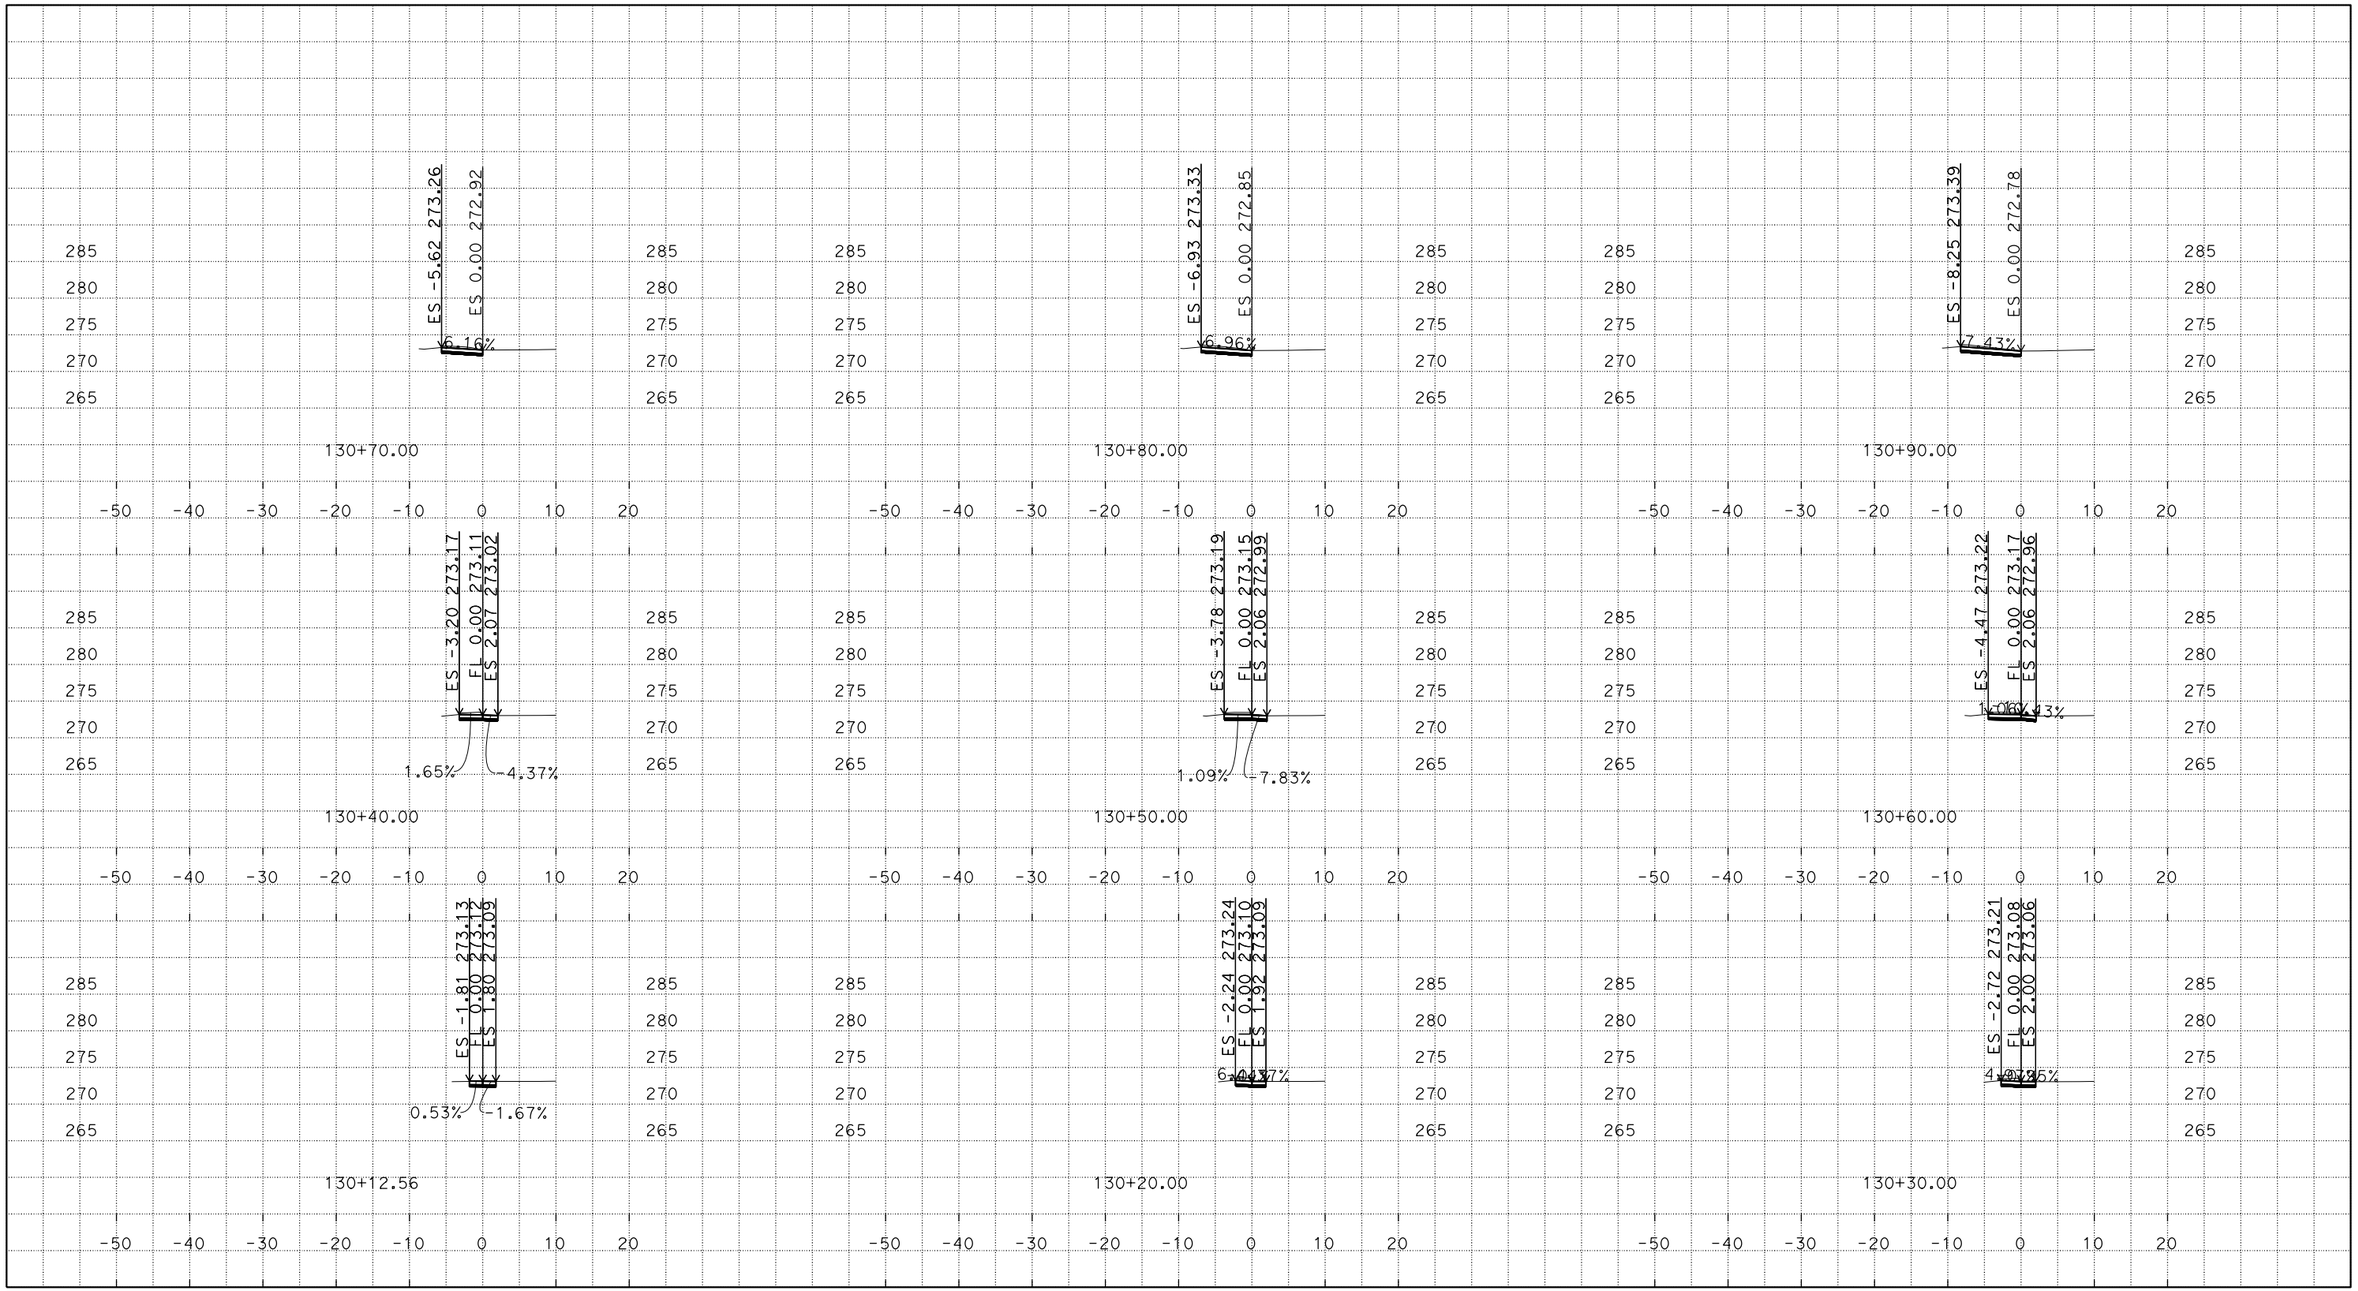

DATE: 7/23/2015
CIVIL3D PROJECT: GREENFIELD CURE
FILE LOCATION: S:\mon*-1e050\design\Design\Slope Stakes and Cross Sections

05-1E0504
Mon-101-52.4/60.8

SCALE: 1" = 10'
ALL DIMENSIONS ARE US SURVEY FEET
"CST13" CROSS SECTIONS
SHEET 28 OF 37

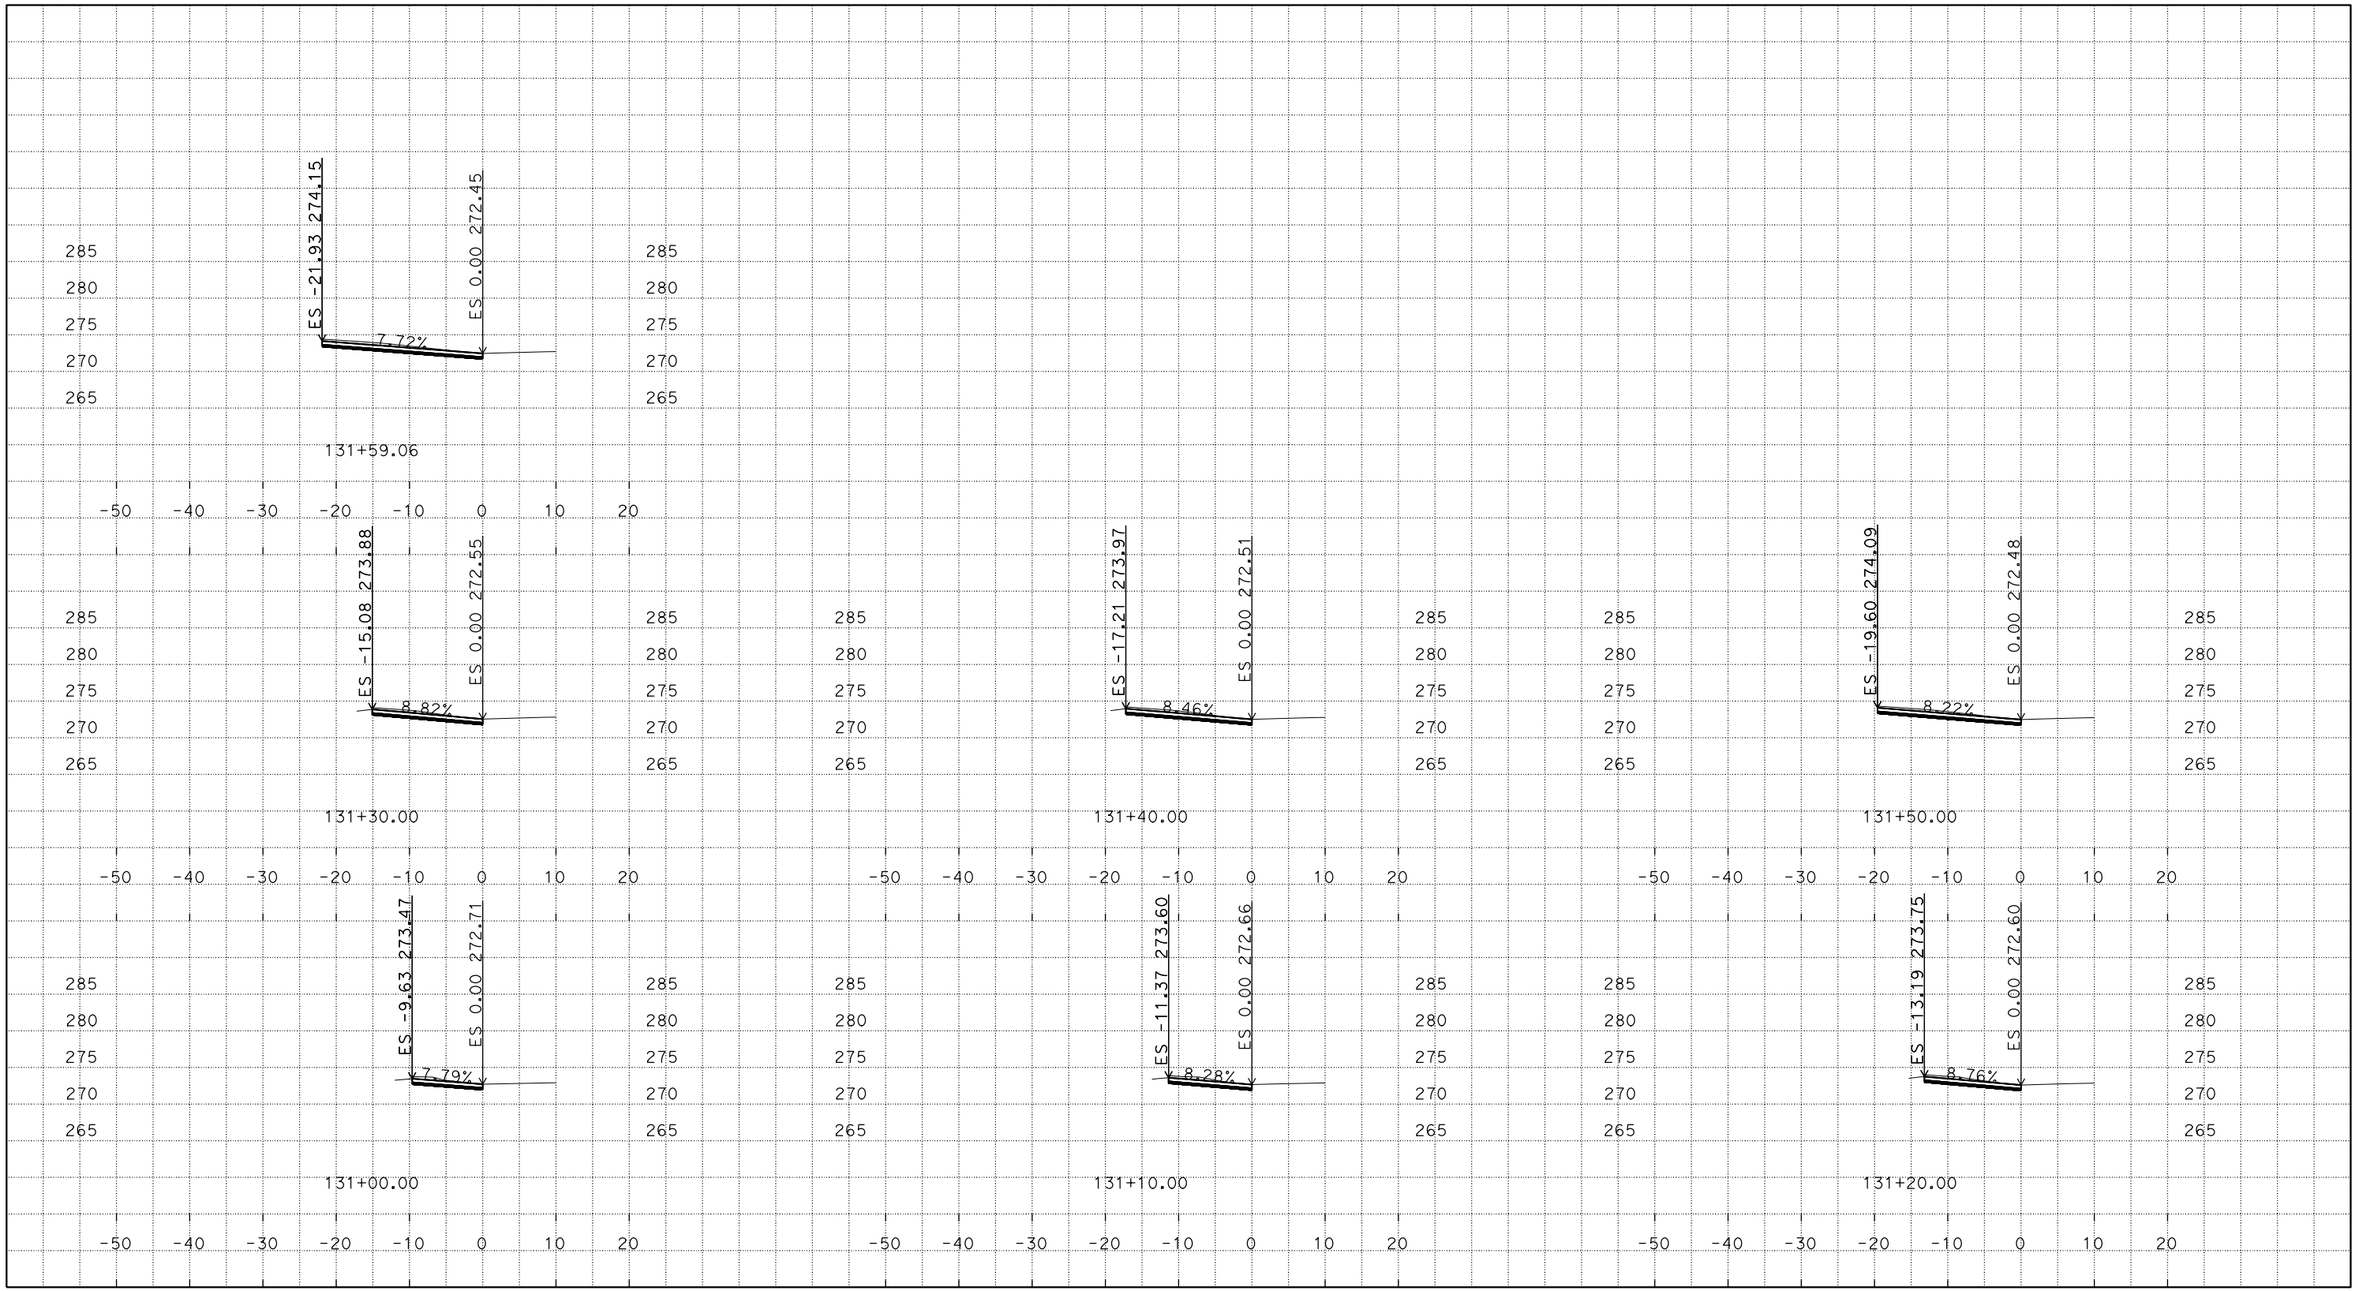

DATE: 7/23/2015
CIVIL3D PROJECT: GREENFIELD CURE
FILE LOCATION: S:\mon*-1e050\design\Design\Slope Stakes and Cross Sections

05-1E0504
Mon-101-52.4/60.8

SCALE: 1" = 10'
ALL DIMENSIONS ARE US SURVEY FEET
"CST13" CROSS SECTIONS
SHEET 29 OF 37

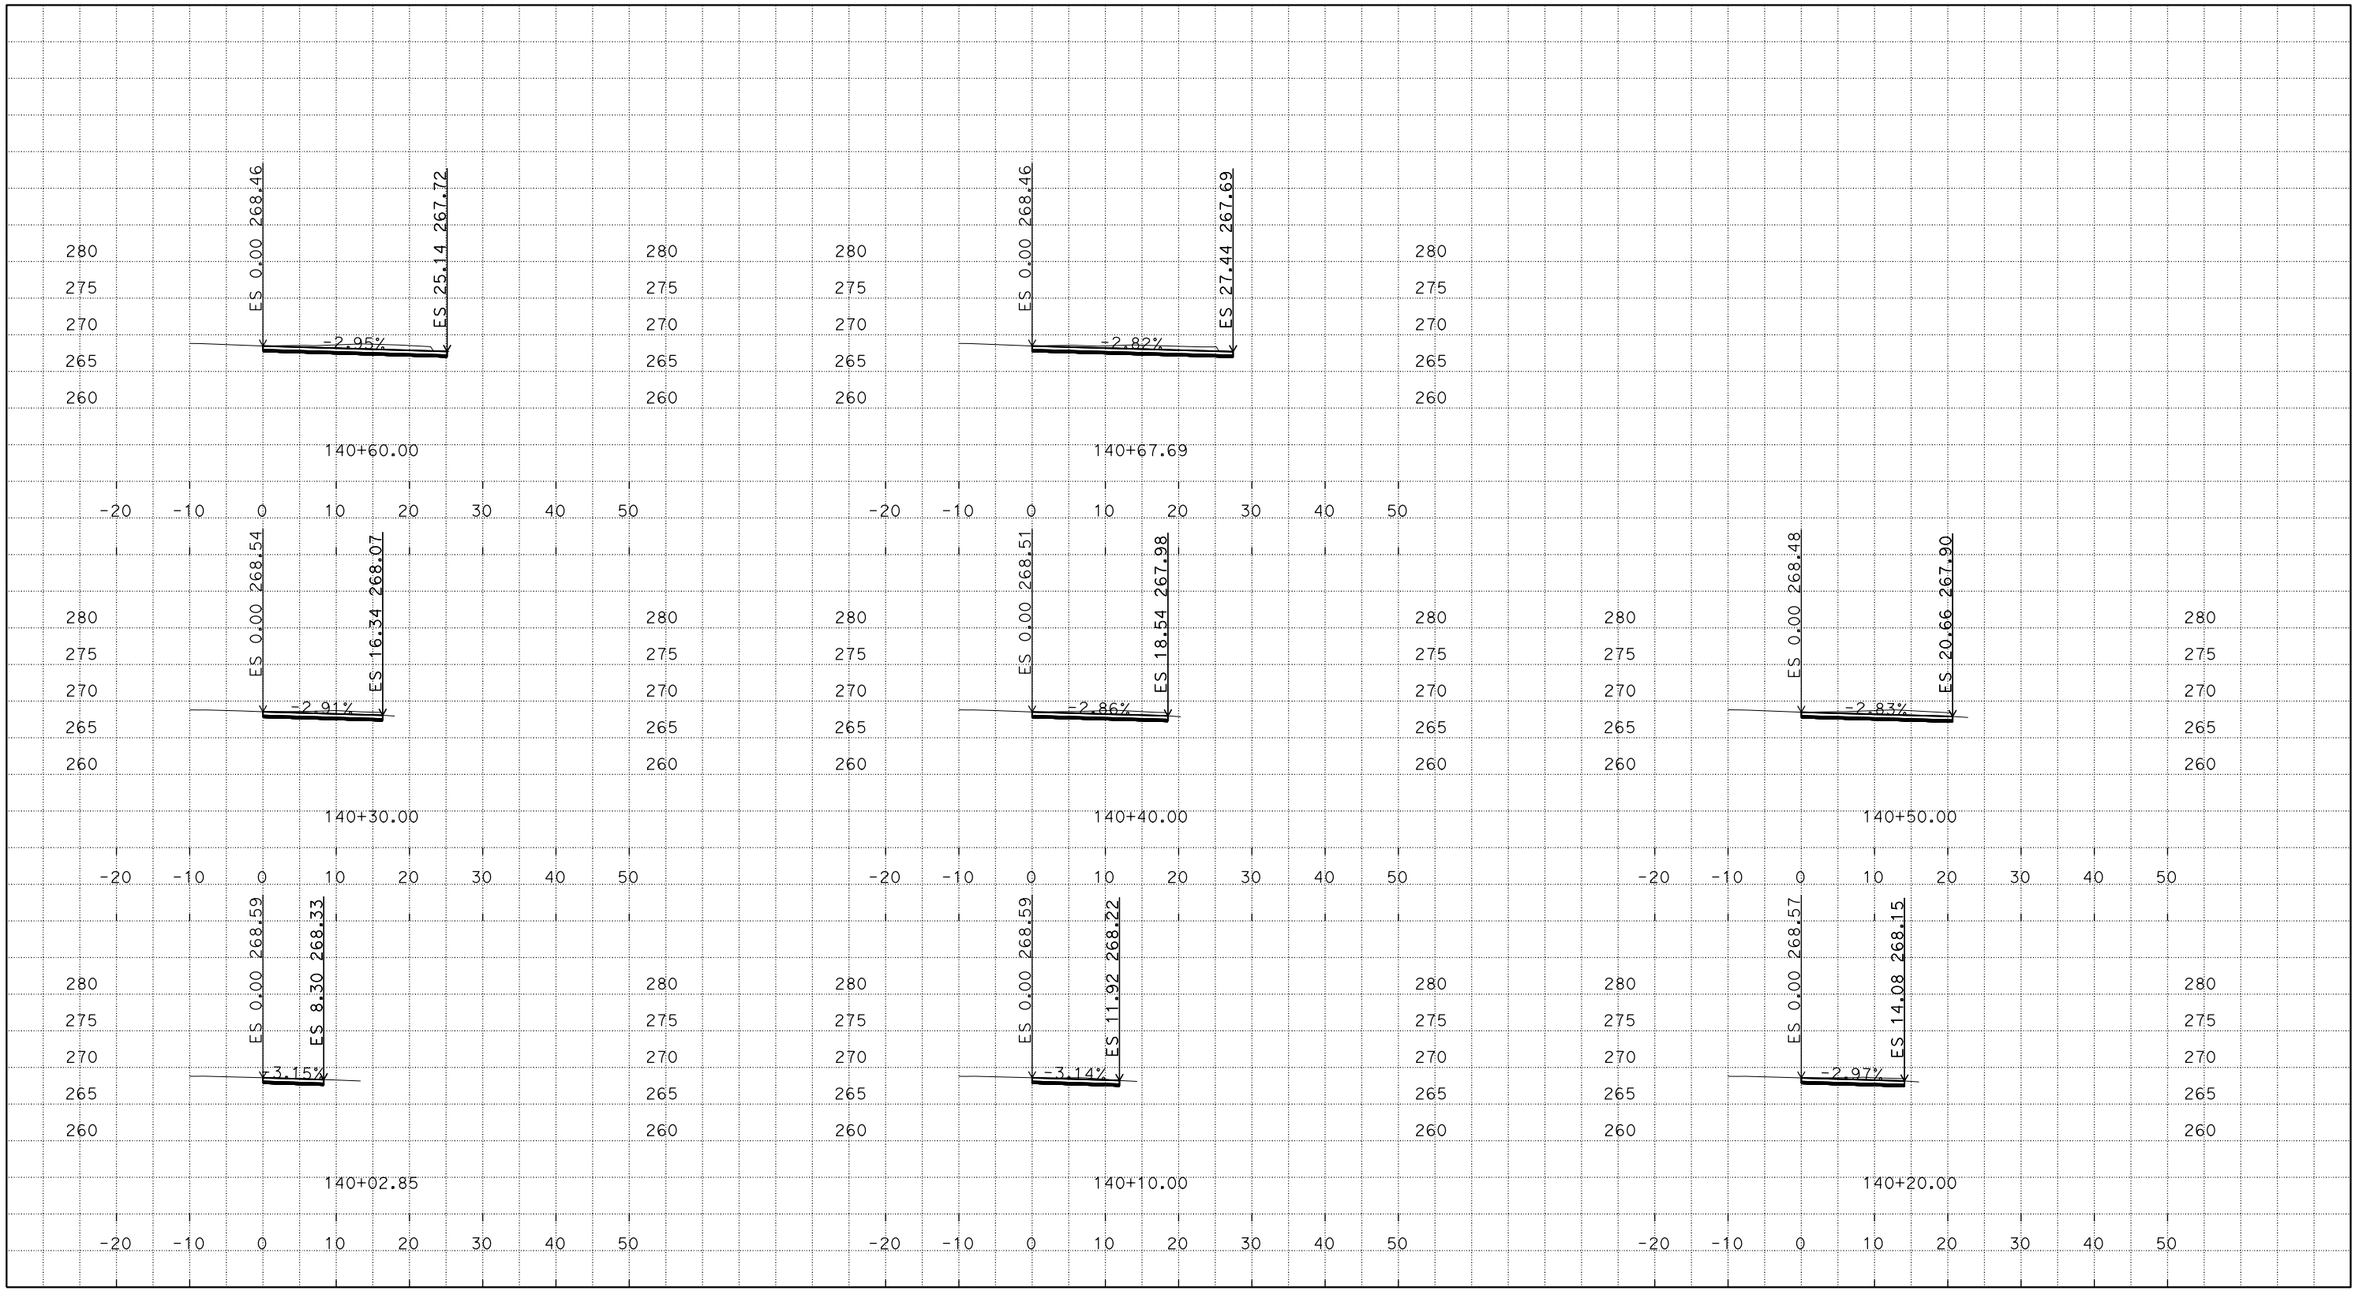

DATE: 7/23/2015
CIVIL3D PROJECT: GREENFIELD CURE
FILE LOCATION: S:\mon*-1e050\design\Design\Slope Stakes and Cross Sections

05-1E0504
Mon-101-52.4/60.8

SCALE: 1" = 10'
ALL DIMENSIONS ARE US SURVEY FEET
"CST14" CROSS SECTIONS
SHEET 30 OF 37

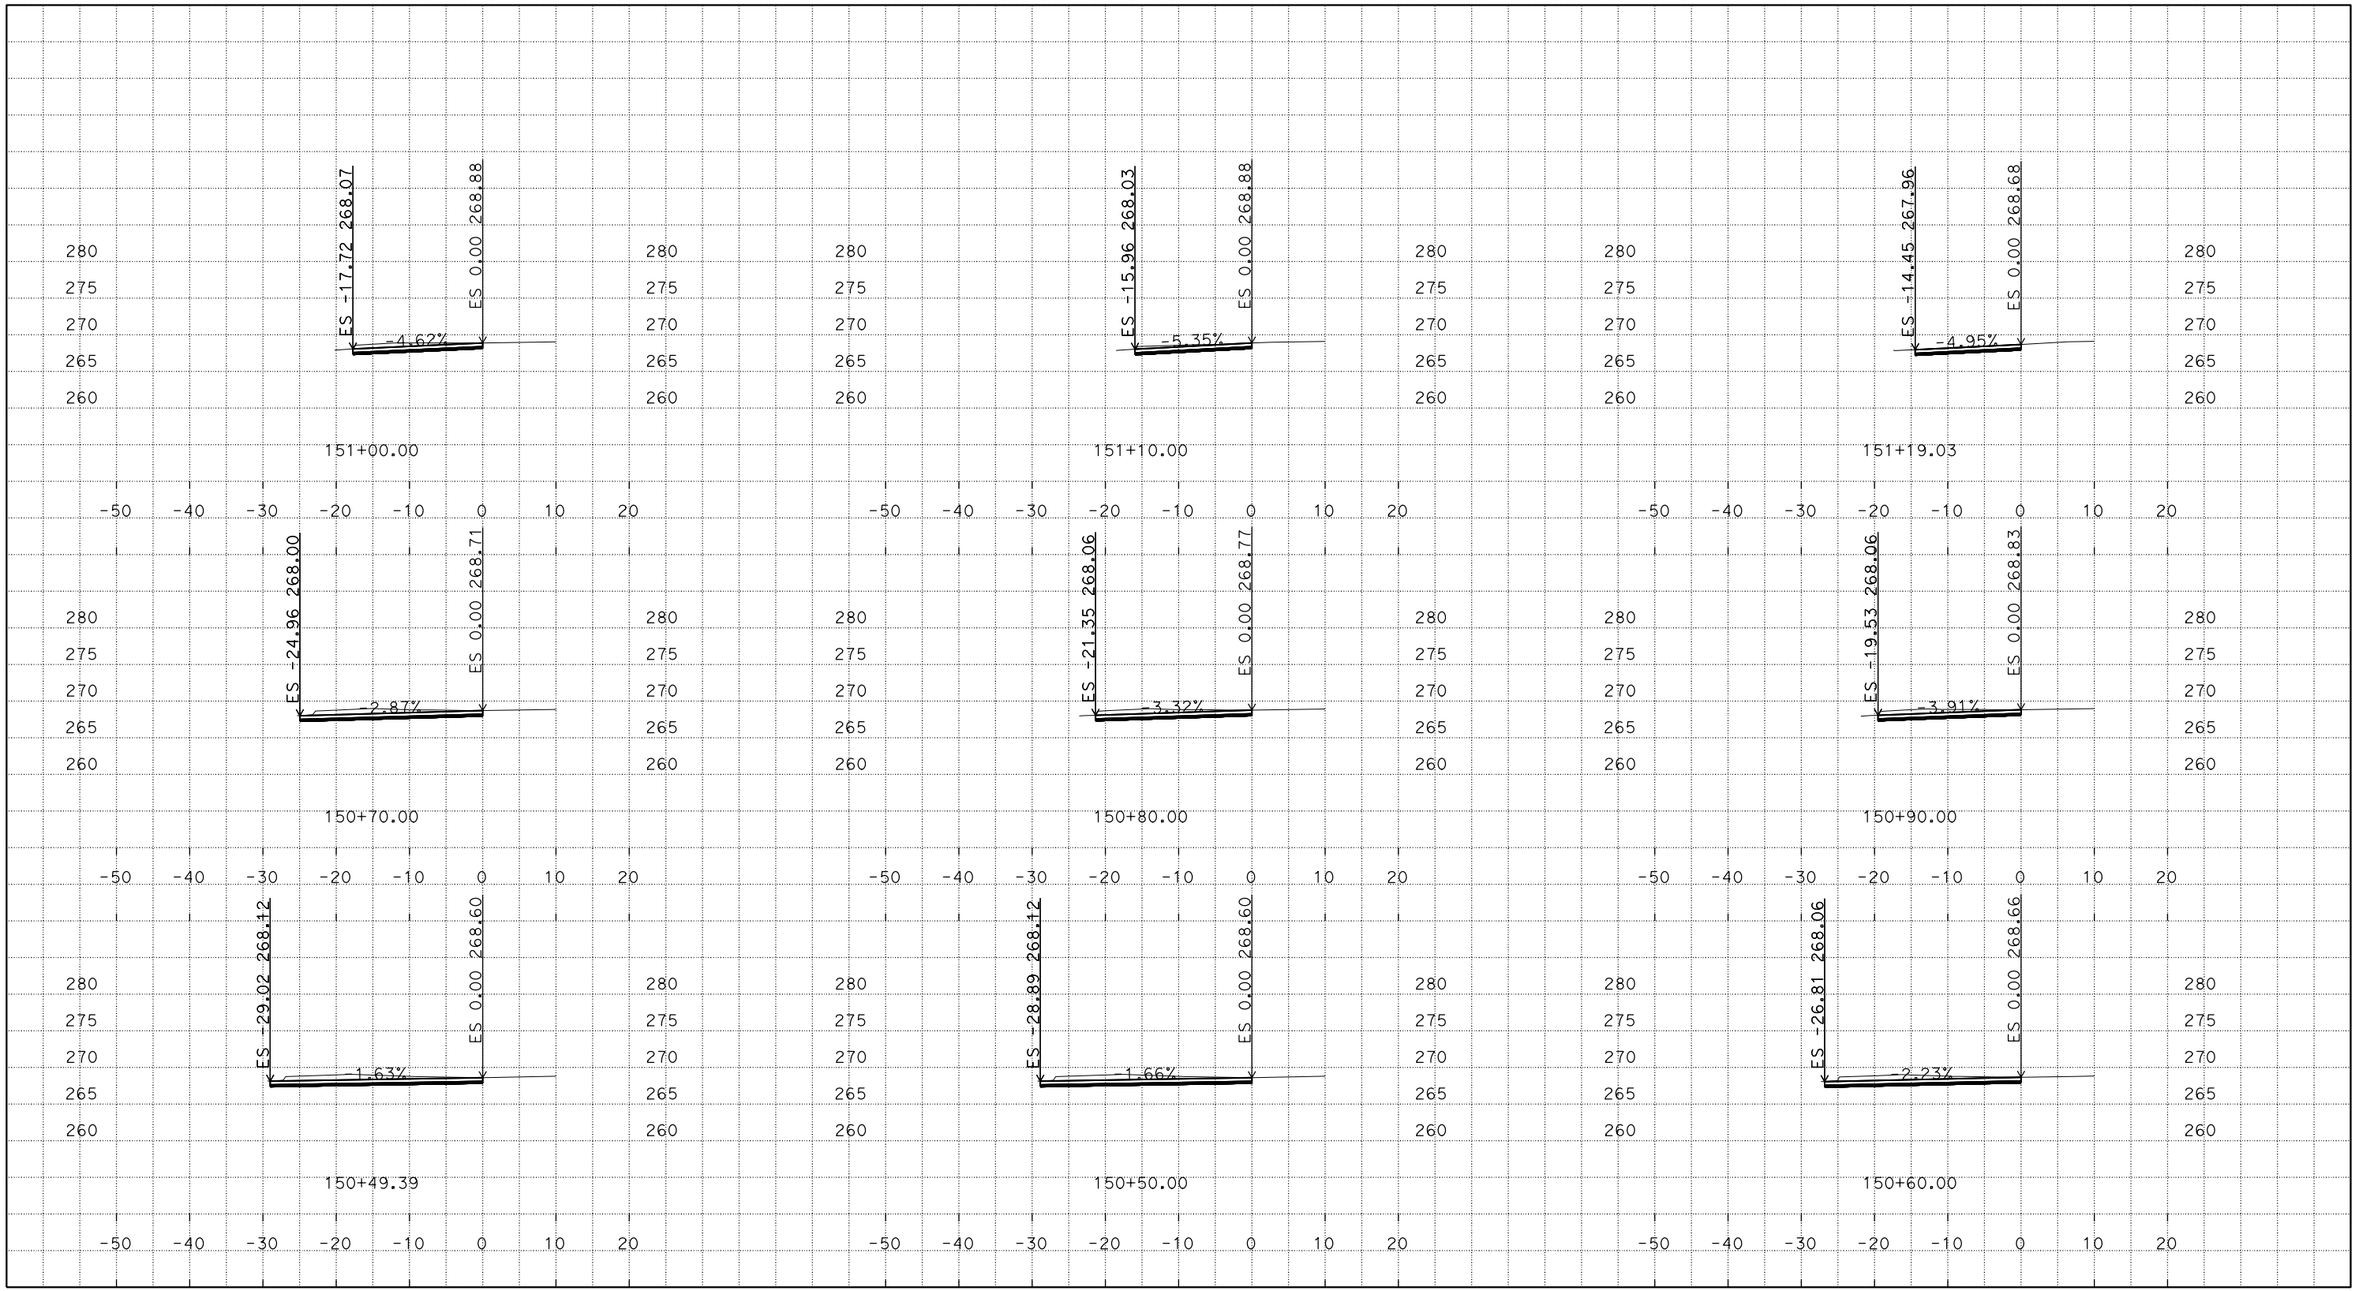

DATE: 7/23/2015
CIVIL3D PROJECT: GREENFIELD CURE
FILE LOCATION: S:\mon*-1e050\design\Design\Slope Stakes and Cross Sections

05-1E0504
Mon-101-52.4/60.8

SCALE: 1" = 10'
ALL DIMENSIONS ARE US SURVEY FEET
"CST15" CROSS SECTIONS
SHEET 31 OF 37

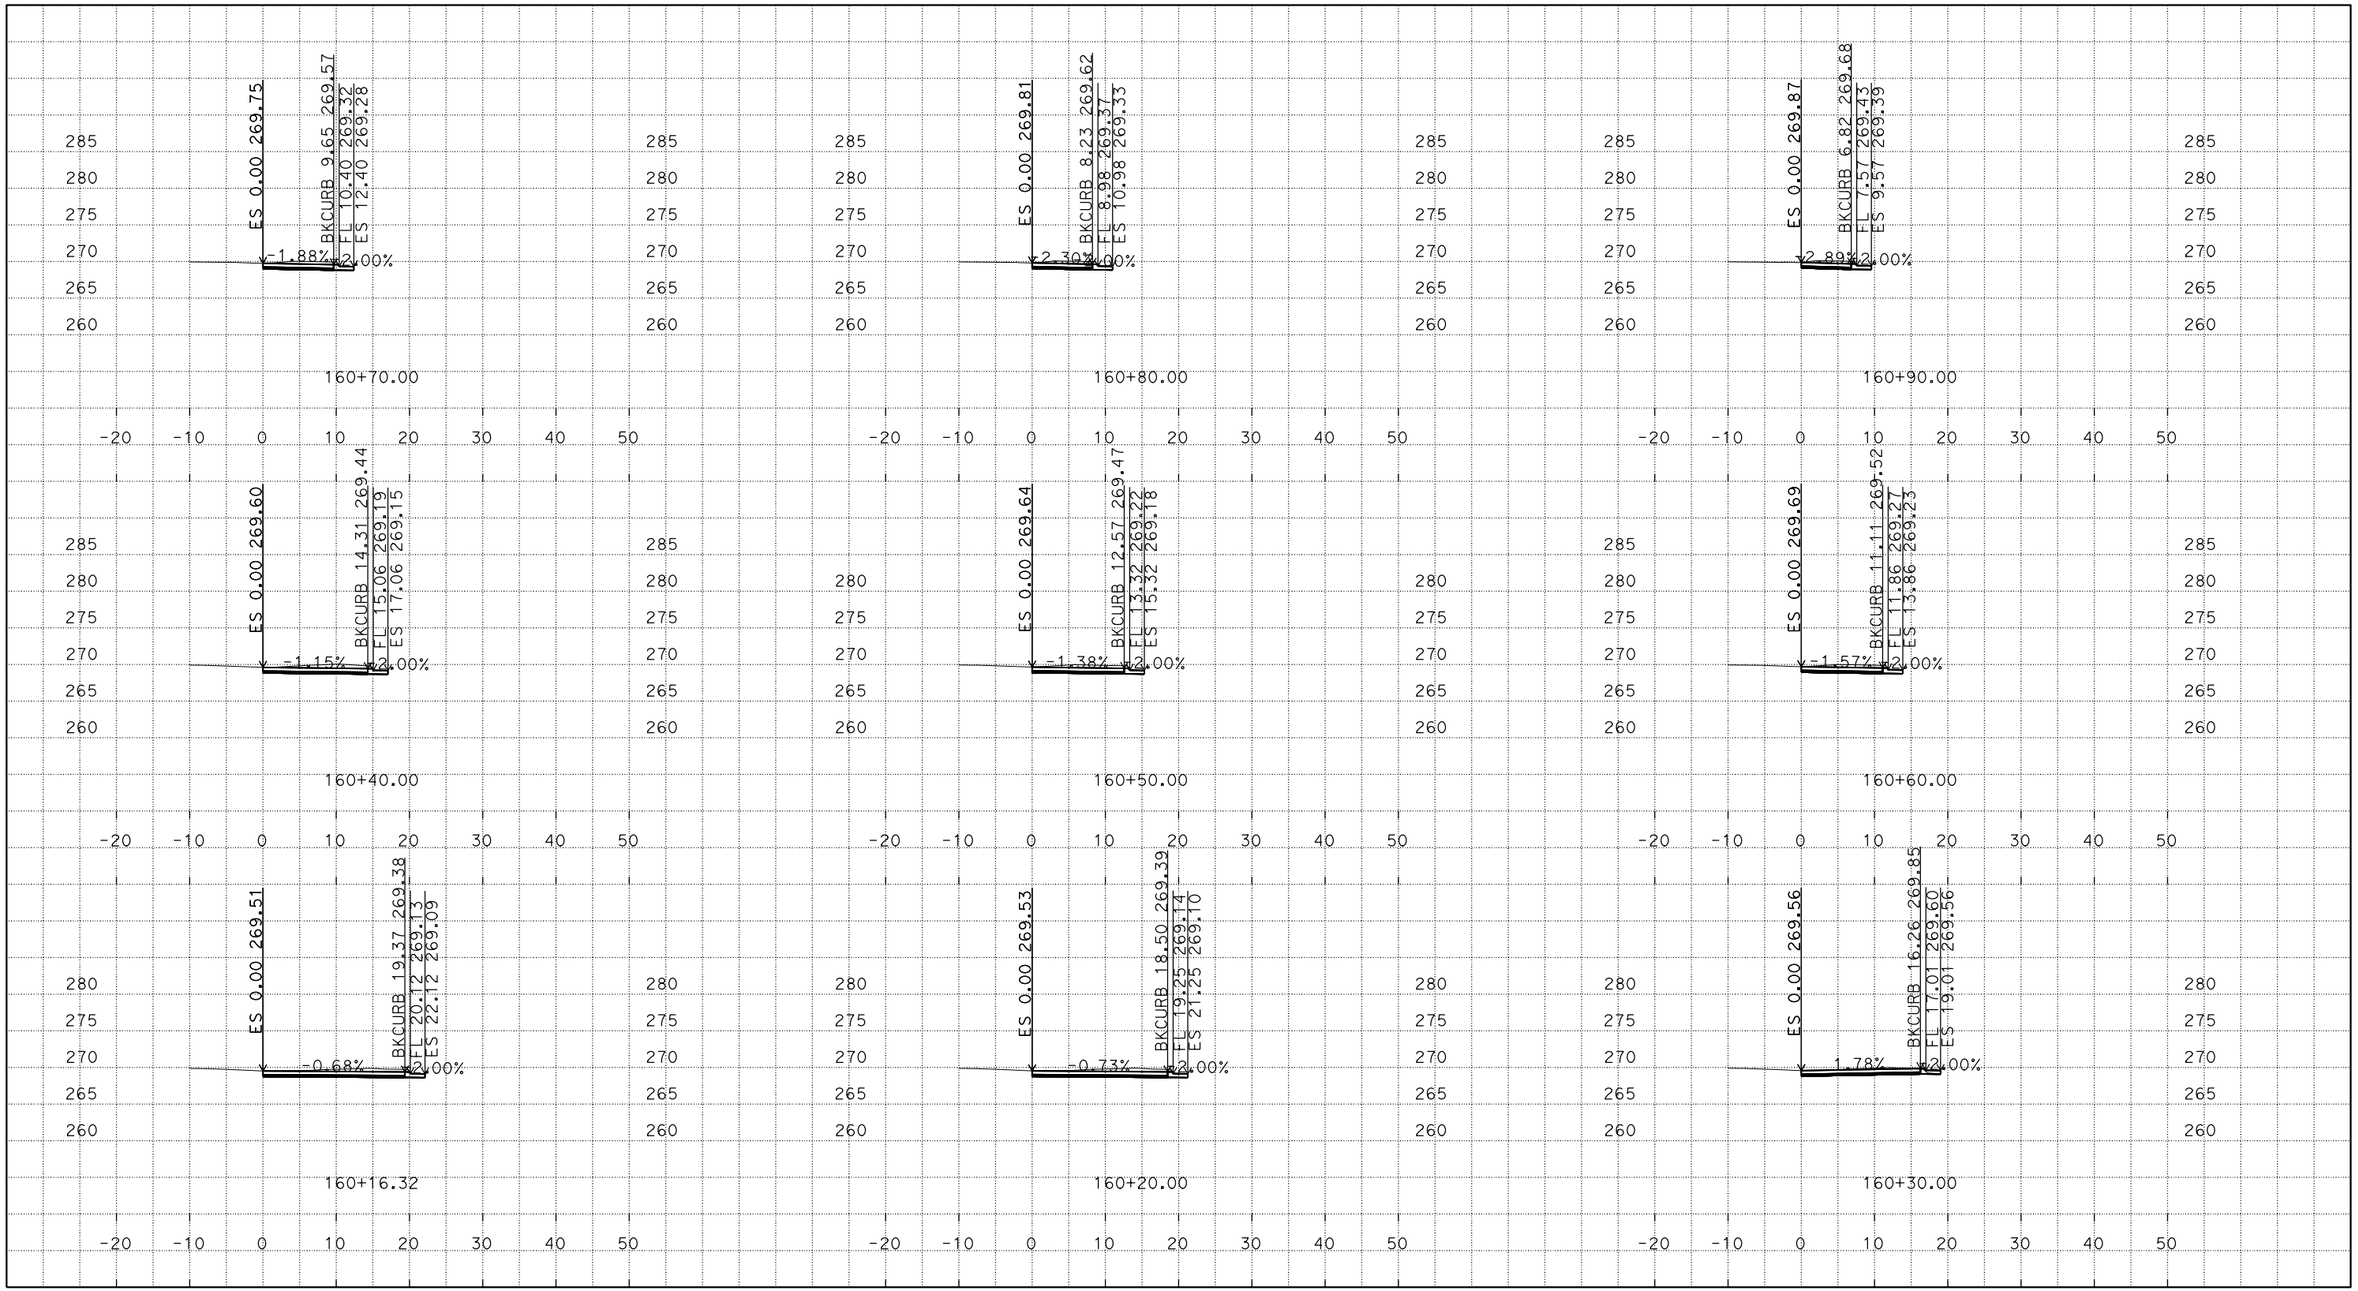

DATE: 7/23/2015
CIVIL3D PROJECT: GREENFIELD CURE
FILE LOCATION: S:\mon*-1e050\design\Design\Slope Stakes and Cross Sections

05-1E0504
Mon-101-52.4/60.8

SCALE: 1" = 10'
ALL DIMENSIONS ARE US SURVEY FEET
"CST16" CROSS SECTIONS
SHEET 32 OF 37

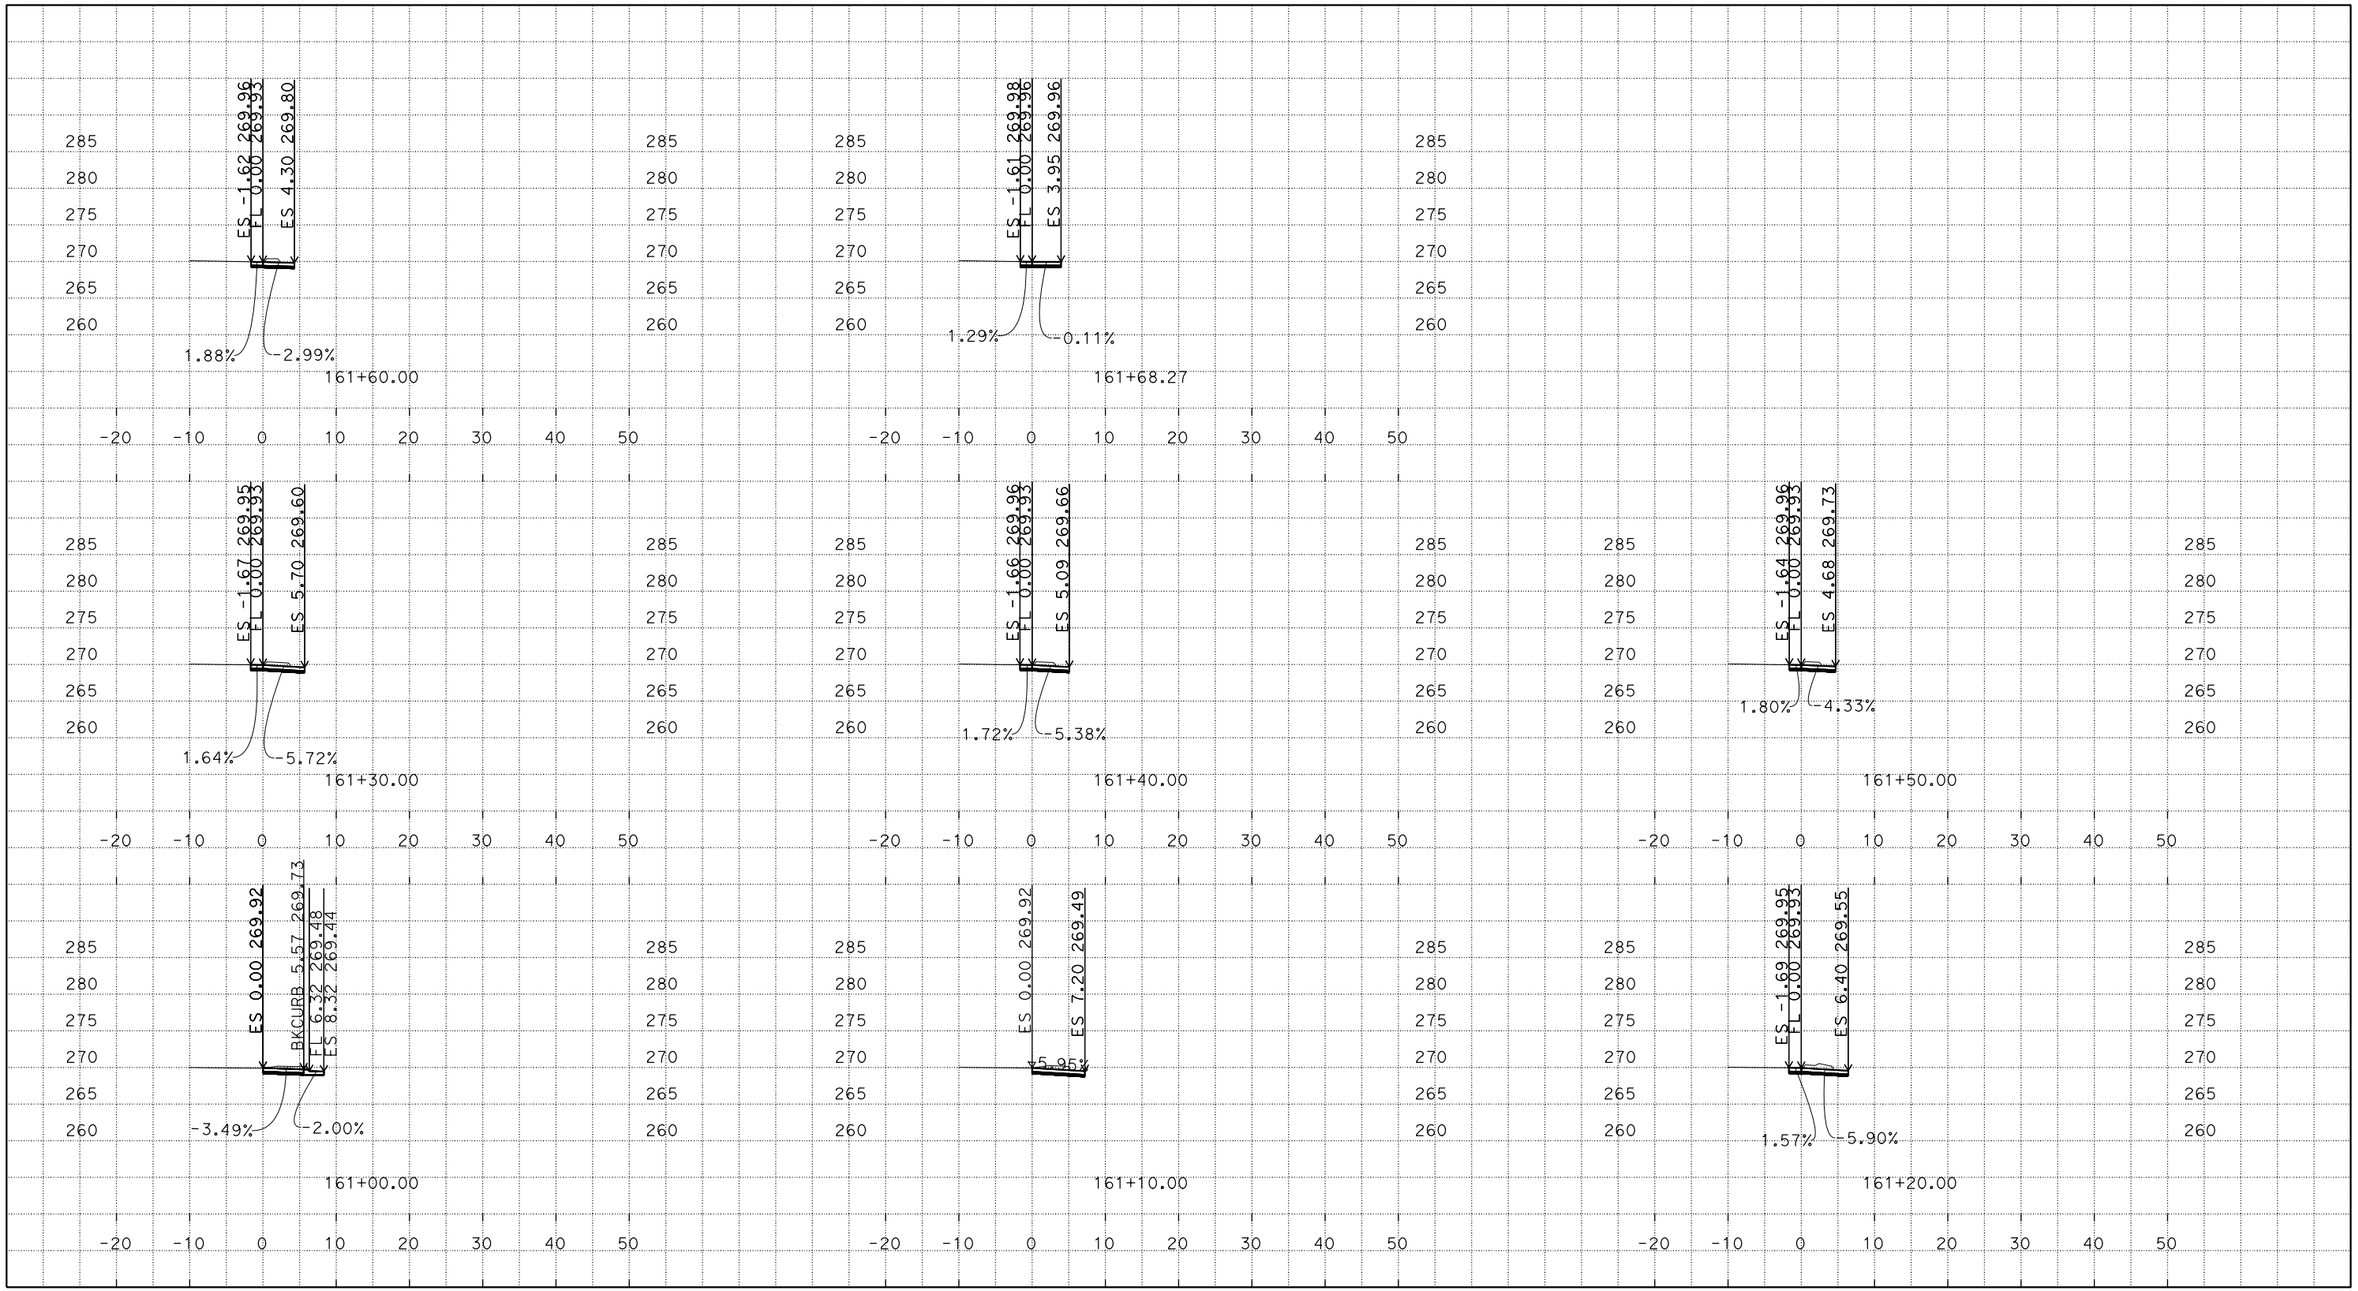

DATE: 7/23/2015
CIVIL3D PROJECT: GREENFIELD CURE
FILE LOCATION: S:\mon*-1e050\design\Design\Slope Stakes and Cross Sections

05-1E0504
Mon-101-52.4/60.8

SCALE: 1" = 10'
ALL DIMENSIONS ARE US SURVEY FEET
"CST16" CROSS SECTIONS
SHEET 33 OF 37

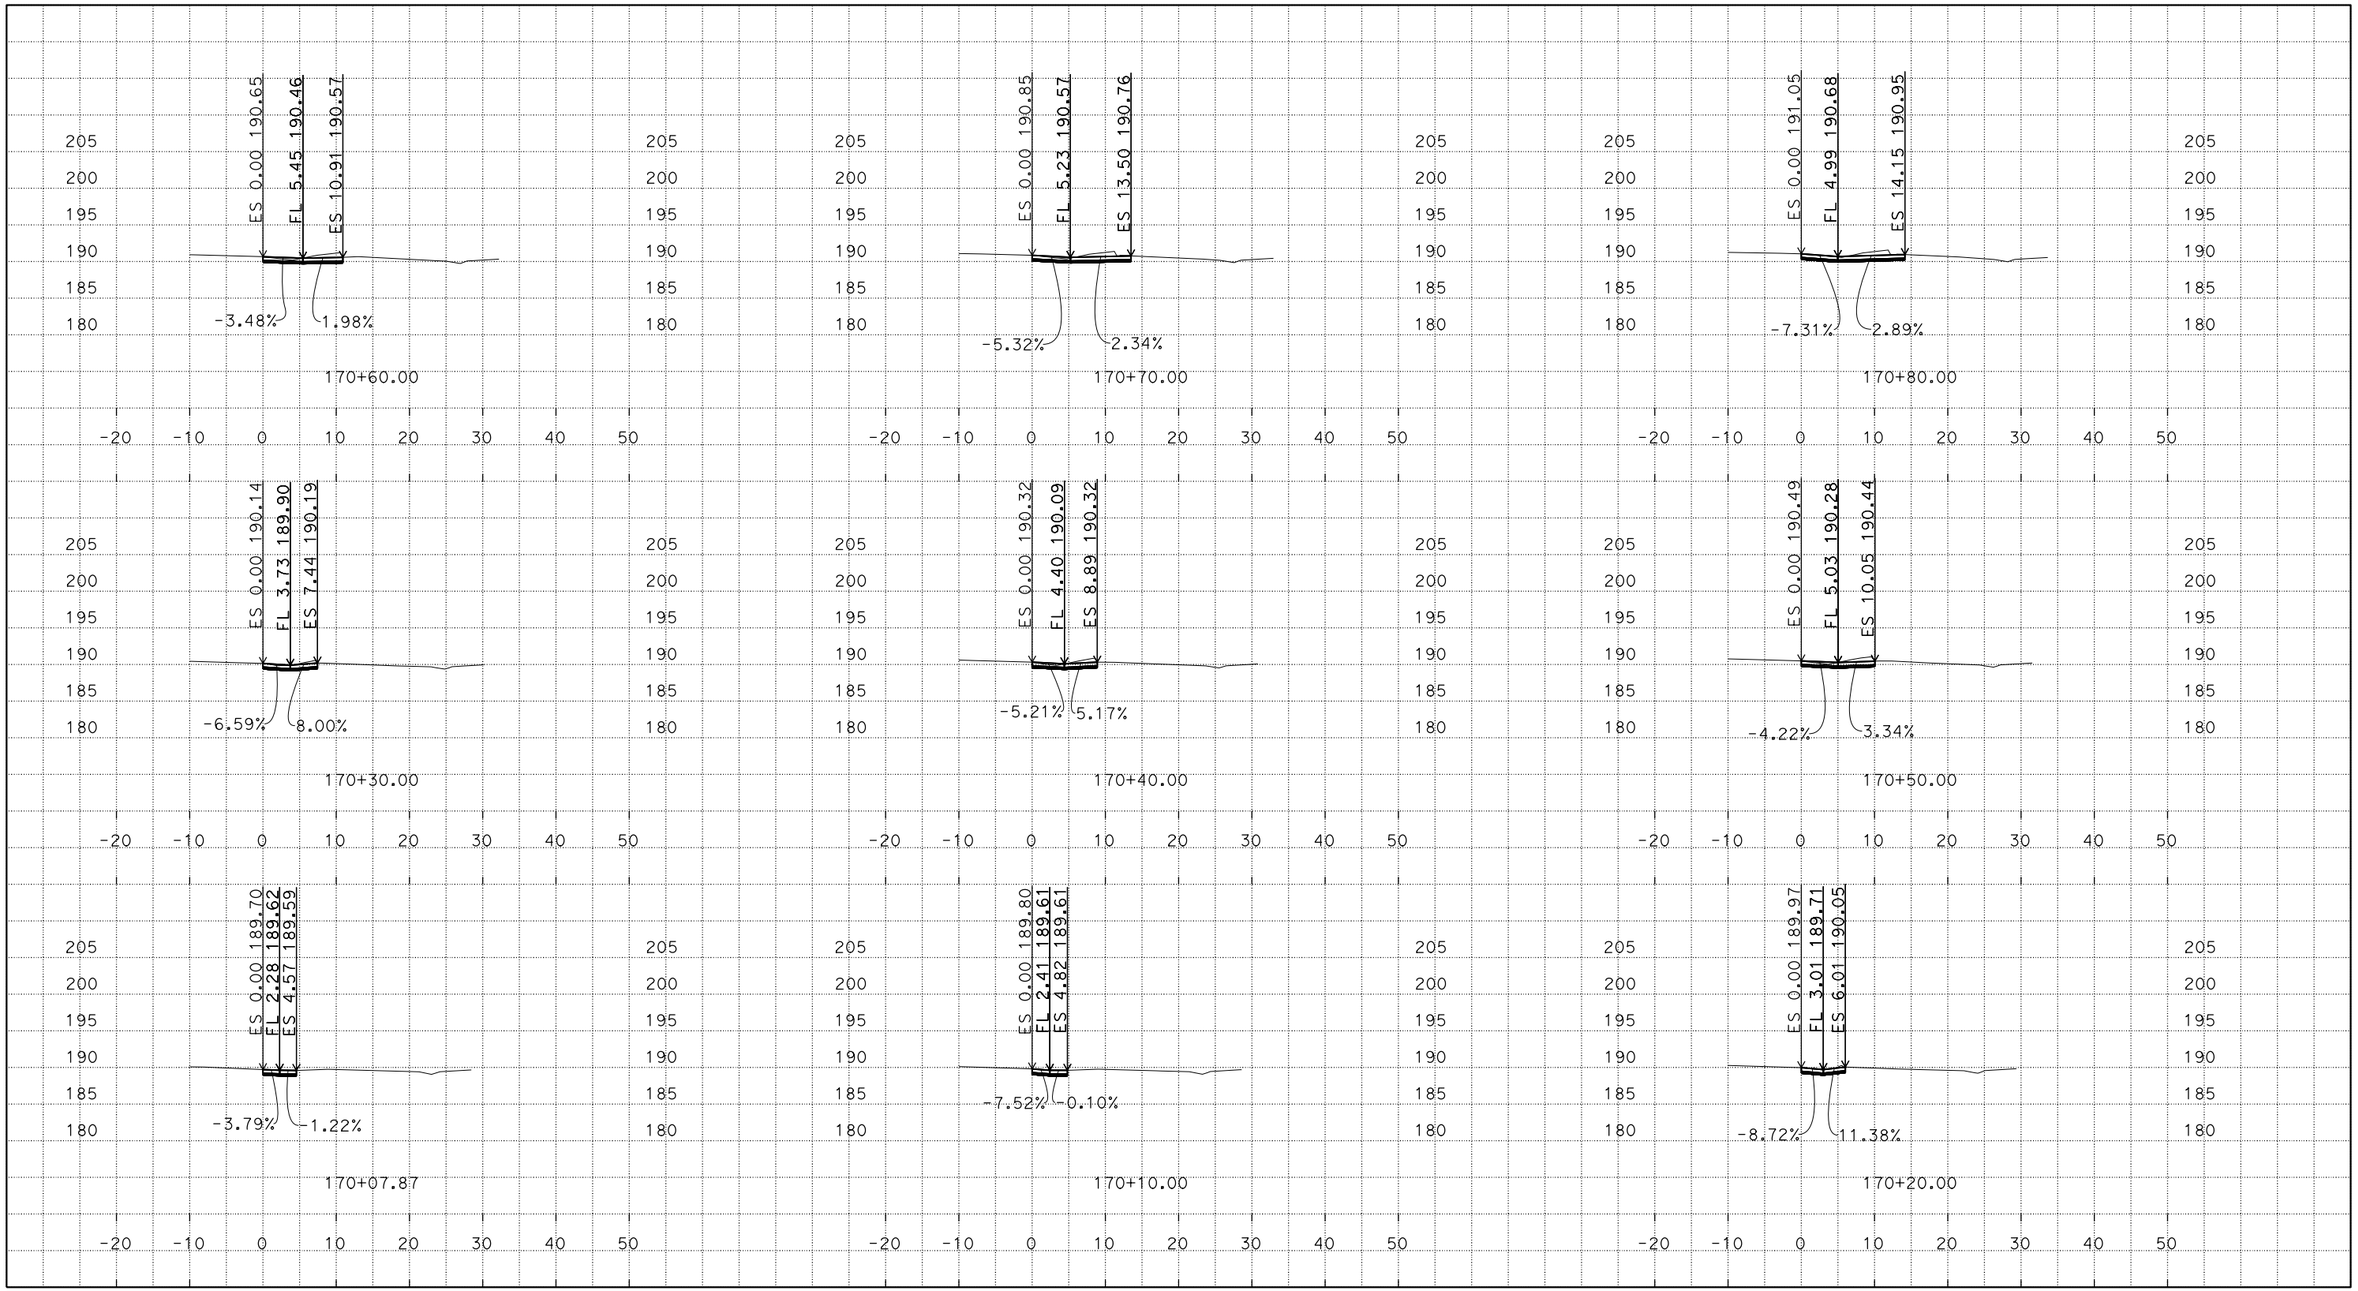

DATE: 7/23/2015
CIVIL3D PROJECT: GREENFIELD CURE
FILE LOCATION: S:\mon*-1e050\design\Design\Slope Stakes and Cross Sections

05-1E0504
Mon-101-52.4/60.8

SCALE: 1" = 10'
ALL DIMENSIONS ARE US SURVEY FEET
"CST17" CROSS SECTIONS
SHEET 34 OF 37

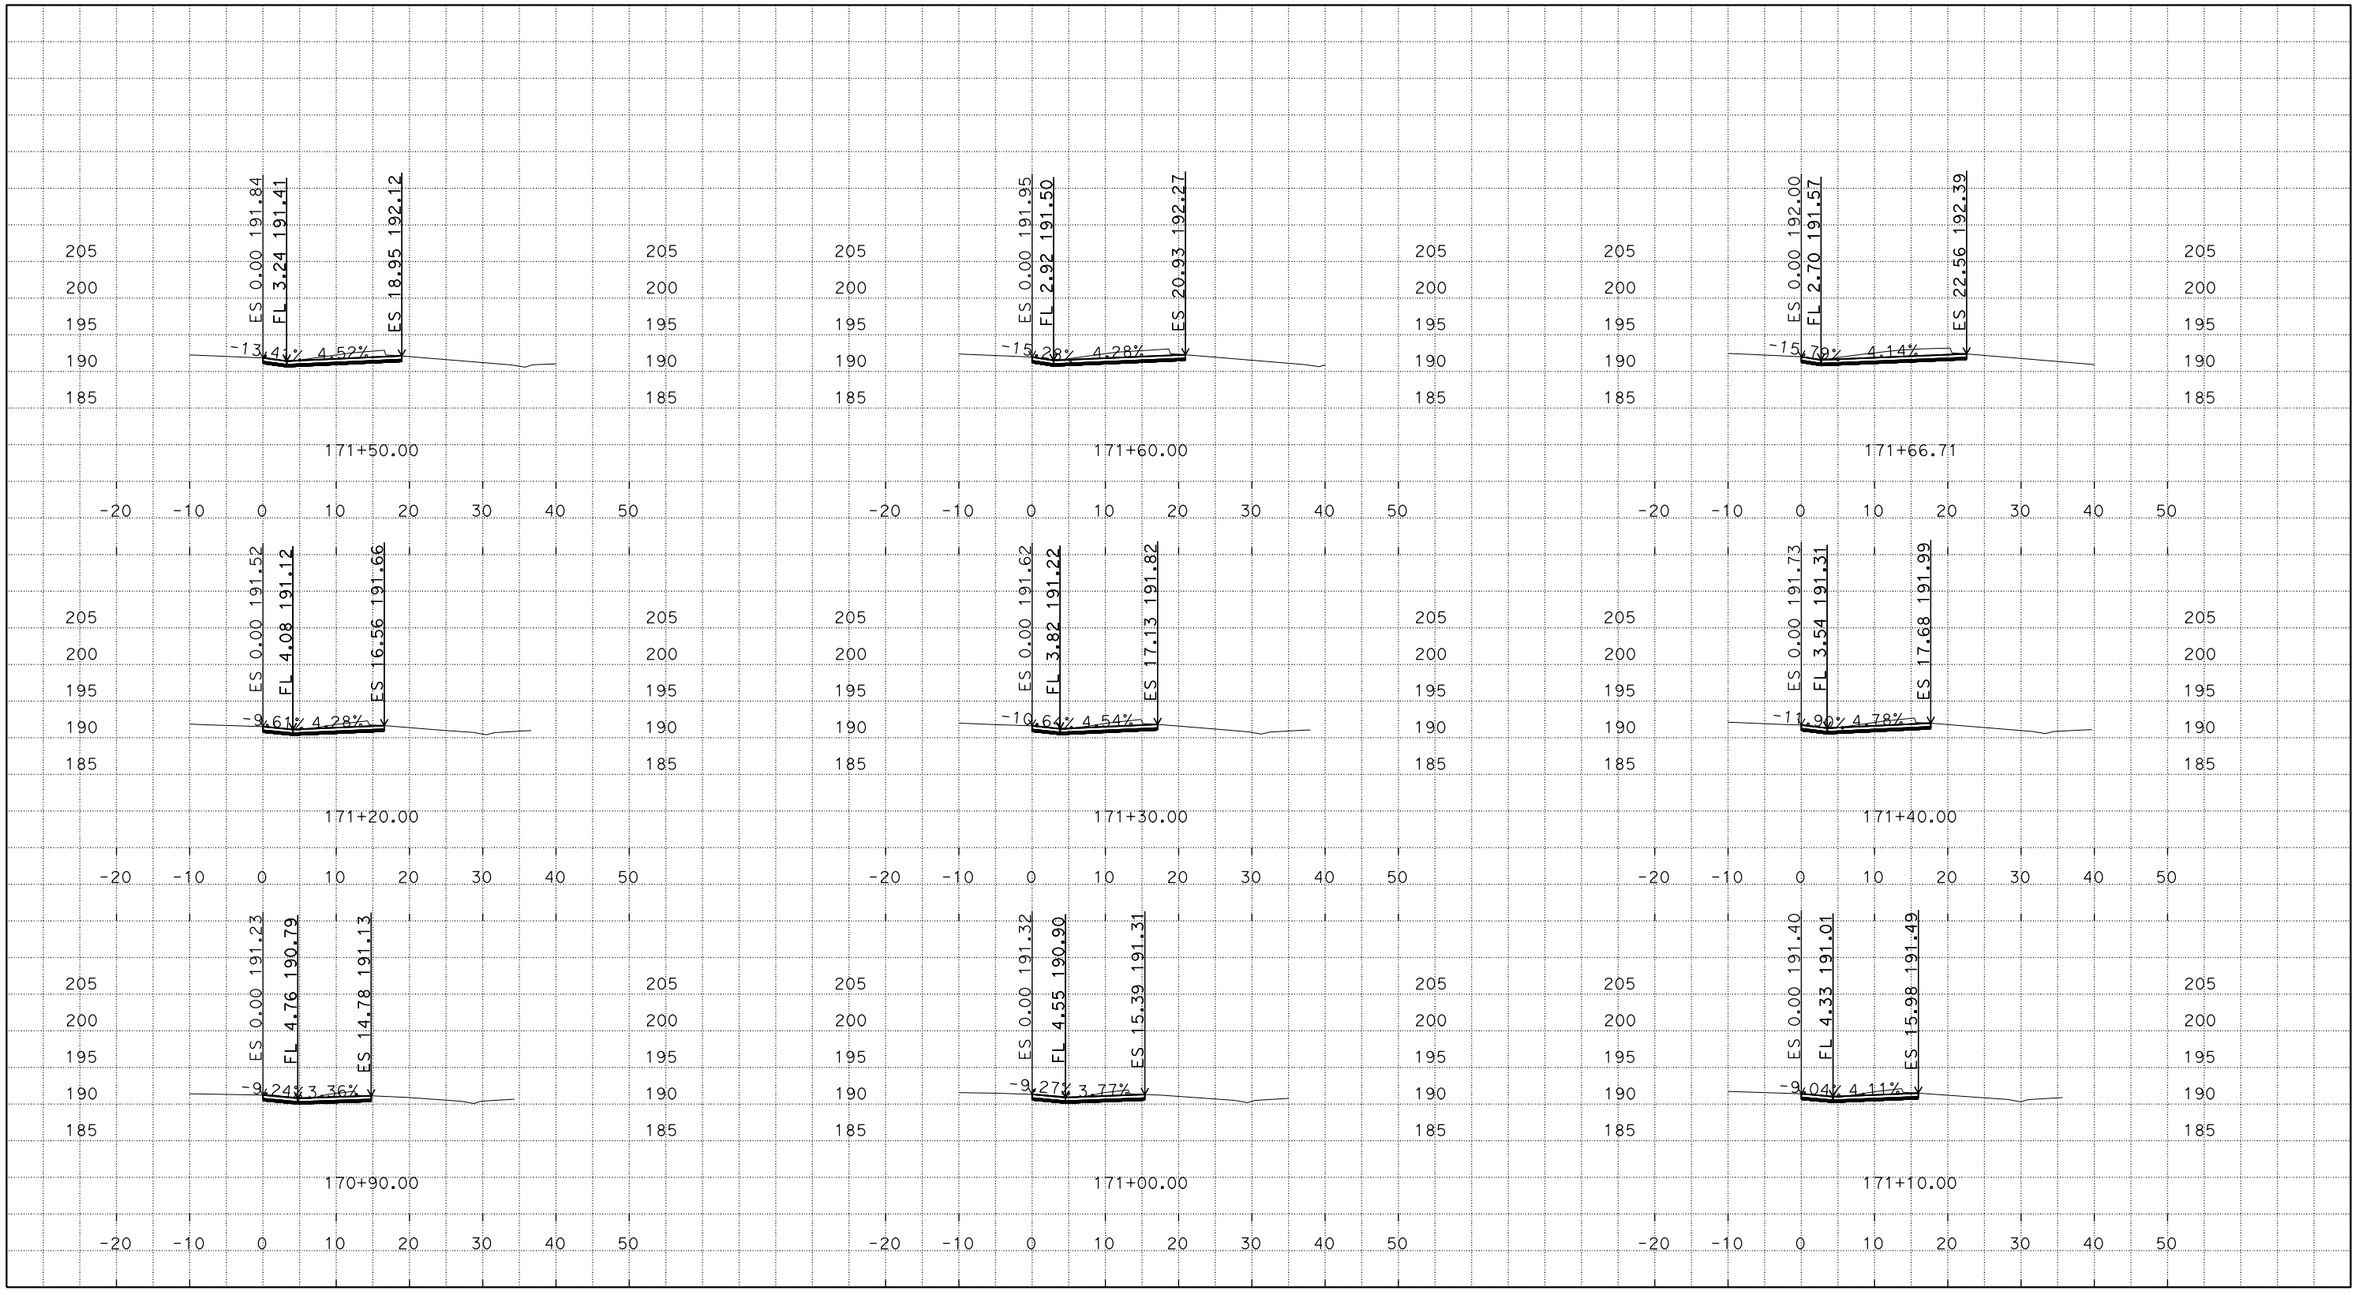

DATE: 7/23/2015
CIVIL3D PROJECT: GREENFIELD CURE
FILE LOCATION: S:\mon*-1e050\design\Design\Slope Stakes and Cross Sections

05-1E0504
Mon-101-52.4/60.8

SCALE: 1" = 10'
ALL DIMENSIONS ARE US SURVEY FEET
"CST17" CROSS SECTIONS
SHEET 35 OF 37

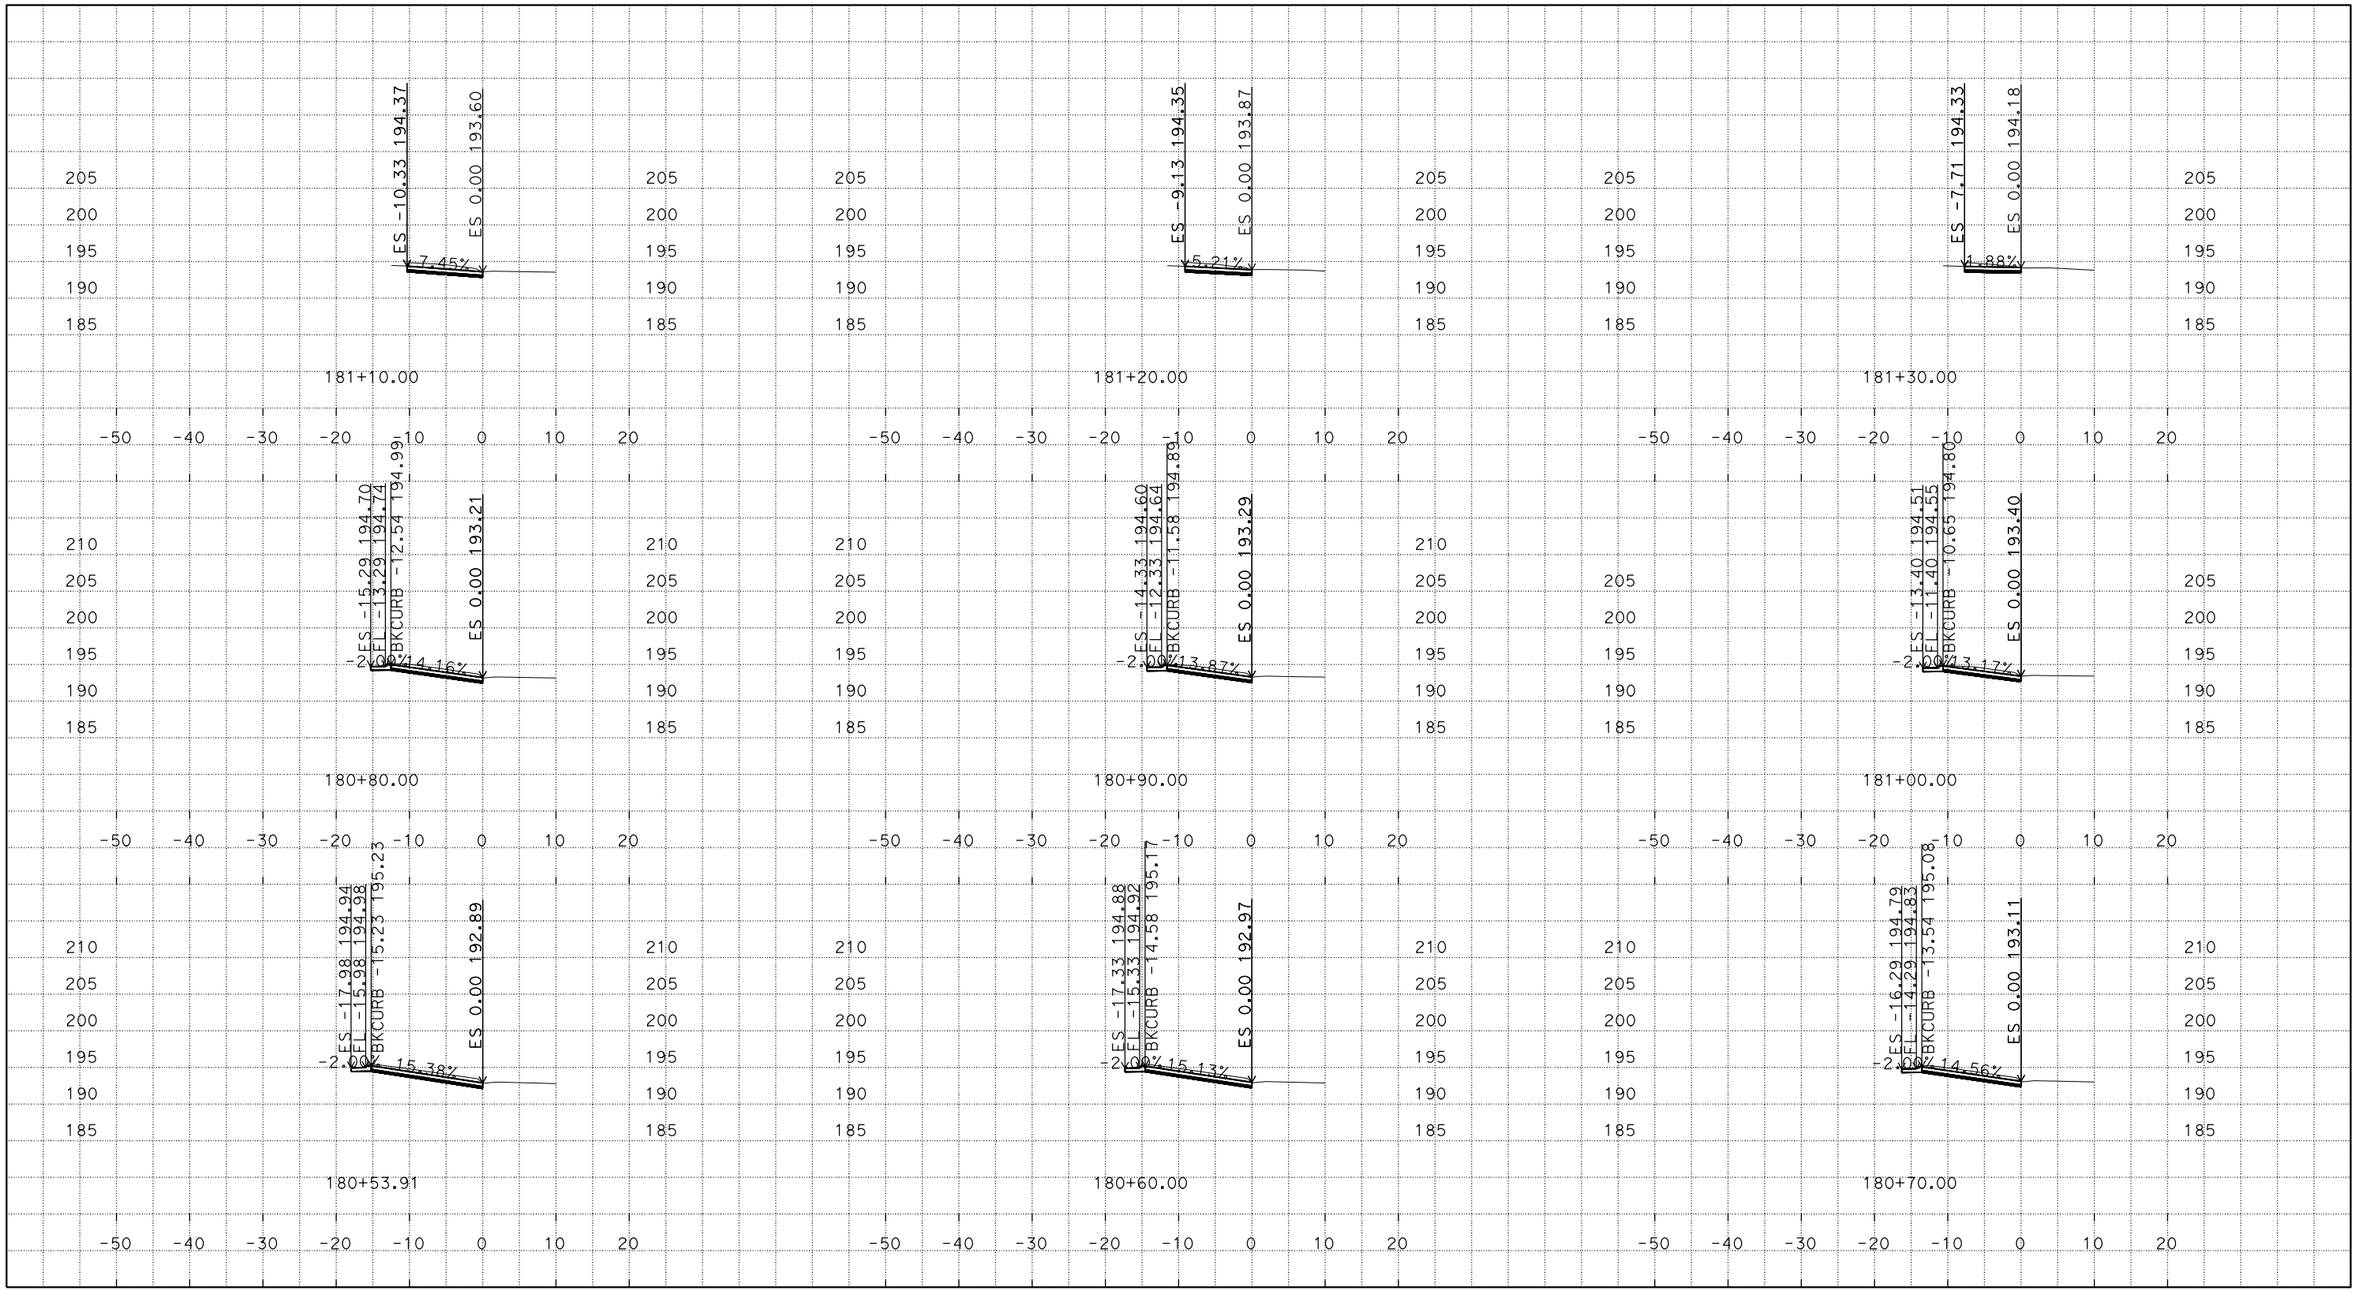

DATE: 7/23/2015
CIVIL3D PROJECT: GREENFIELD CURE
FILE LOCATION: S:\mon*-1e050\design\Design\Slope Stakes and Cross Sections

05-1E0504
Mon-101-52.4/60.8

SCALE: 1" = 10'
ALL DIMENSIONS ARE US SURVEY FEET
"CST18" CROSS SECTIONS
SHEET 36 OF 37

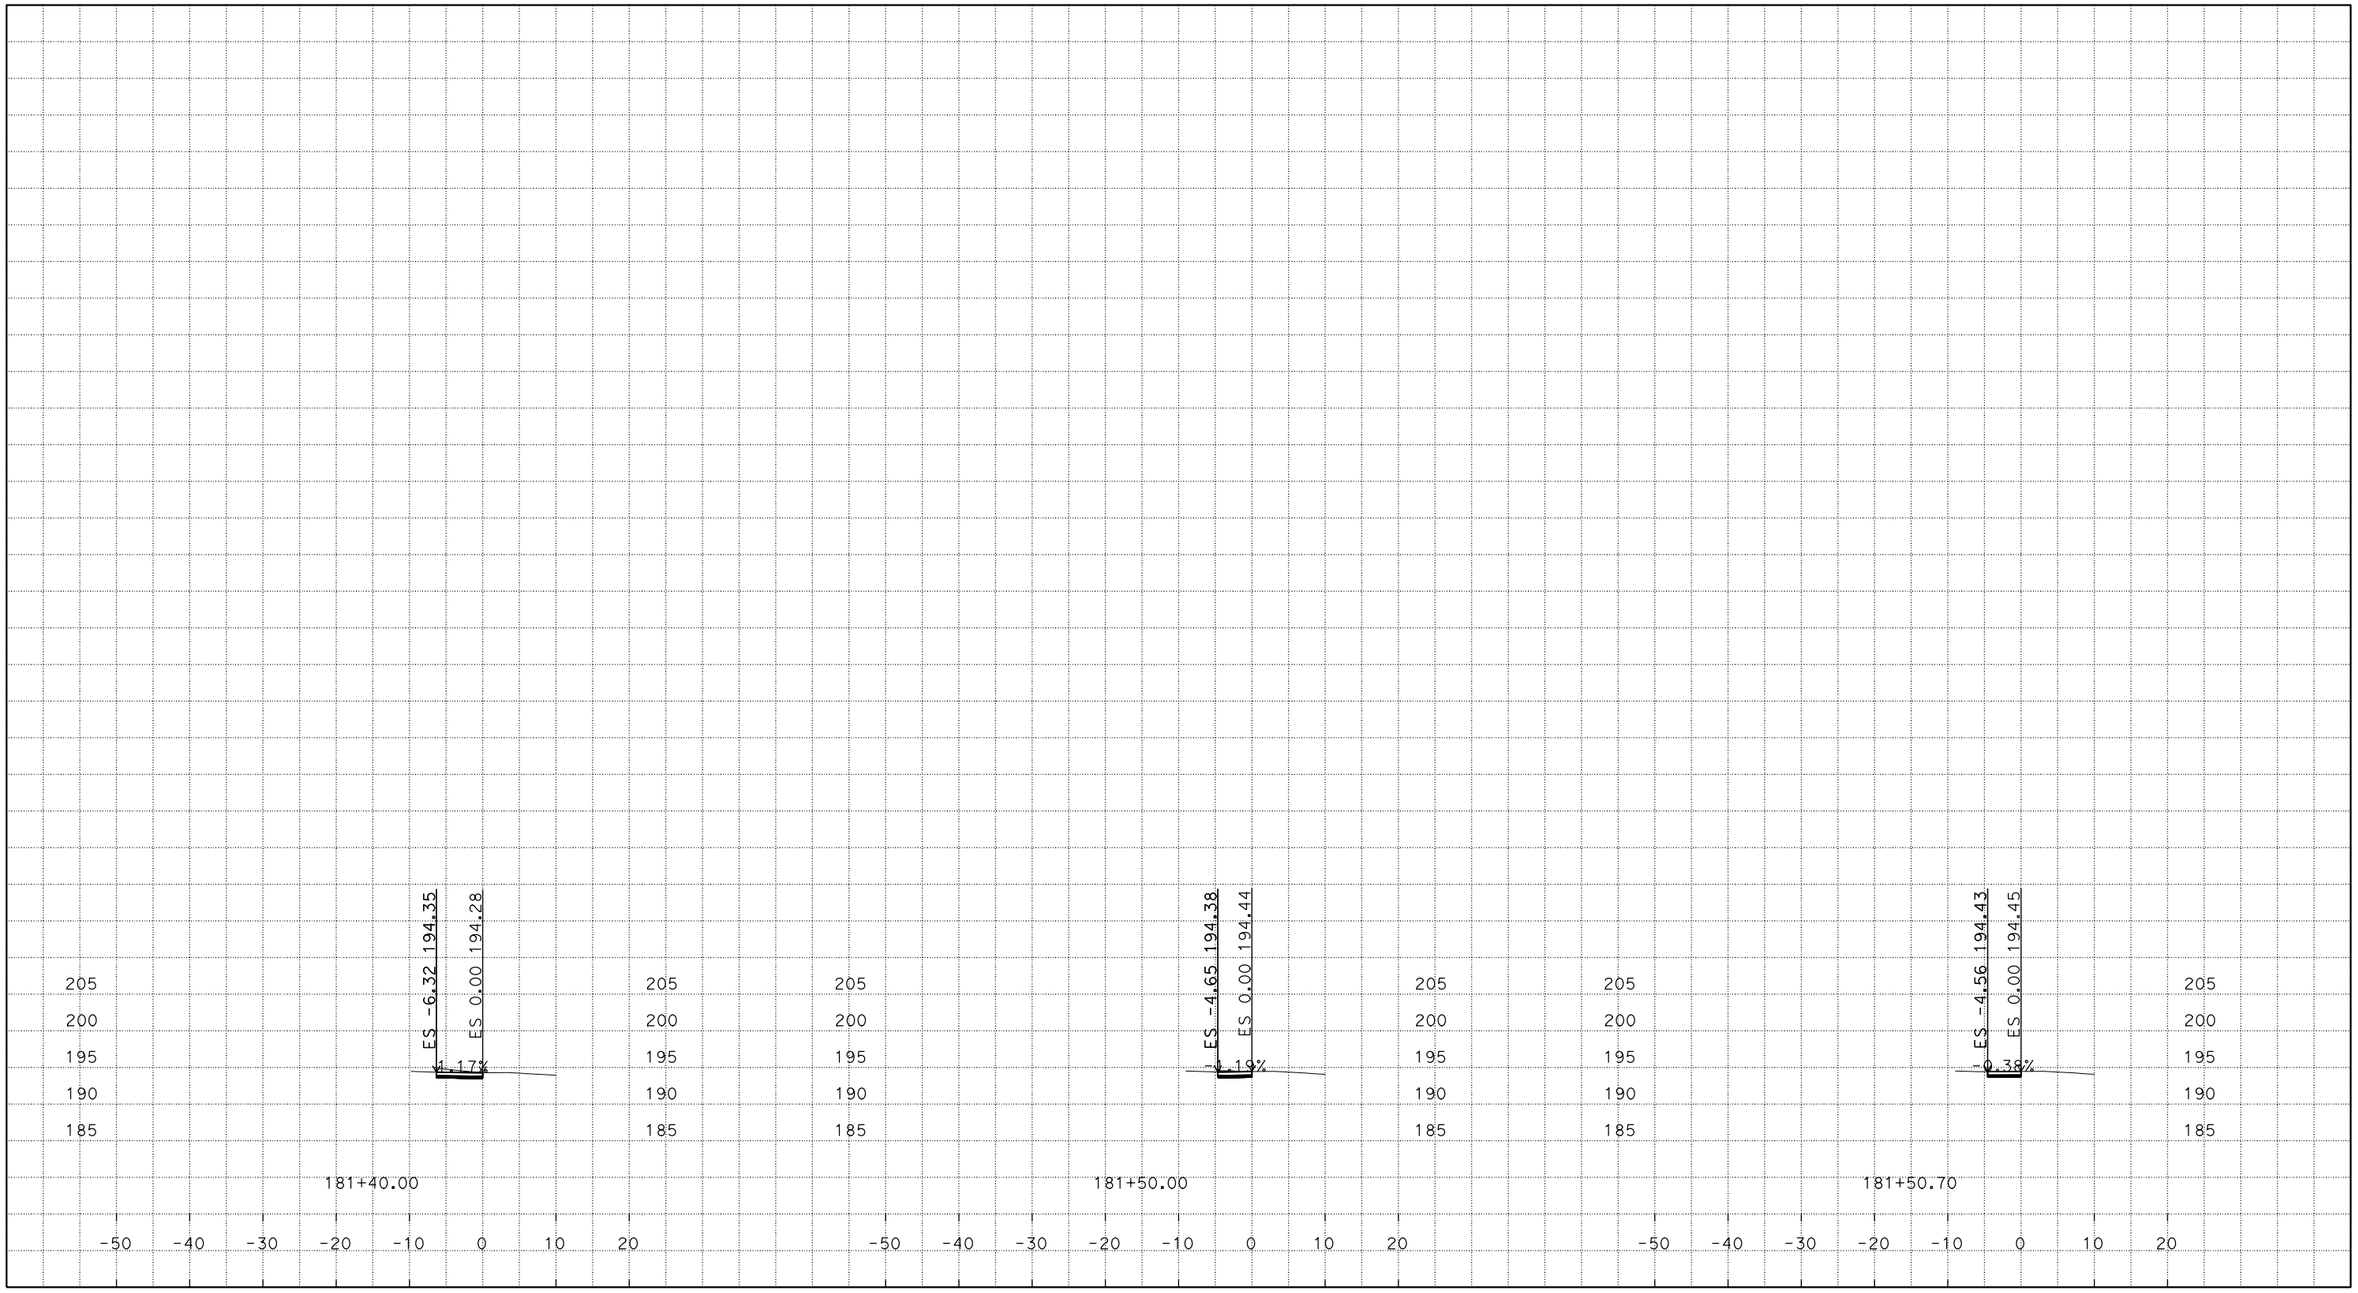

DATE: 7/23/2015
CIVIL3D PROJECT: GREENFIELD CURE
FILE LOCATION: S:\mon*-1e050\design\Design\Slope Stakes and Cross Sections

05-1E0504
Mon-101-52.4/60.8

SCALE: 1" = 10'
ALL DIMENSIONS ARE US SURVEY FEET
"CST18" CROSS SECTIONS
SHEET 37 OF 37